
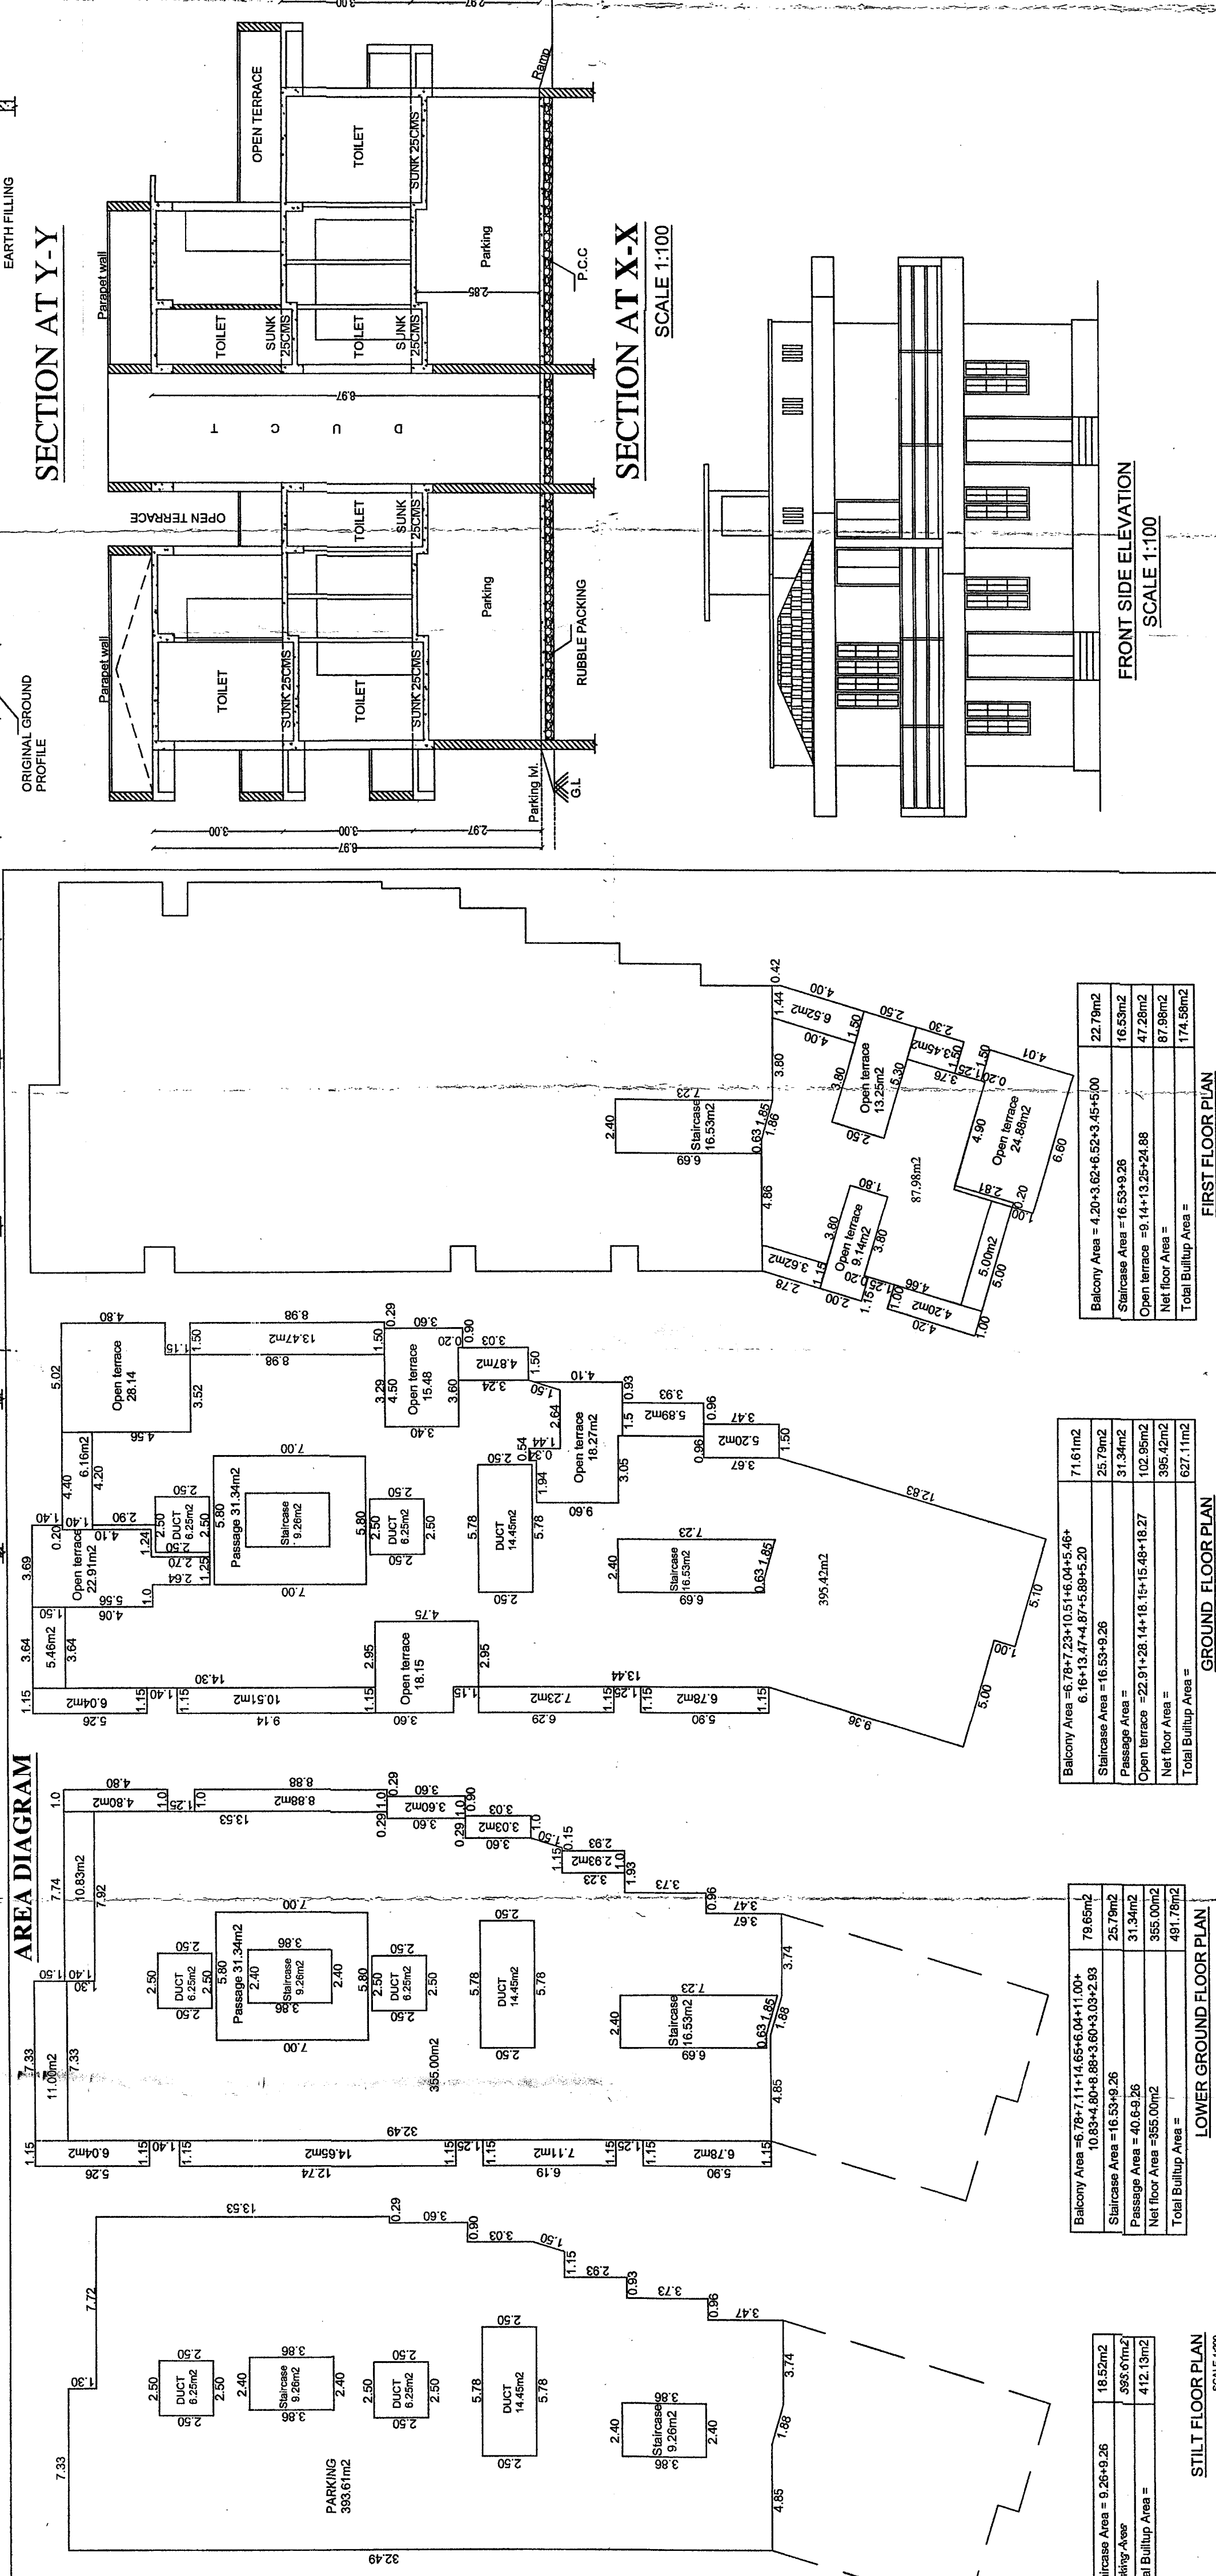
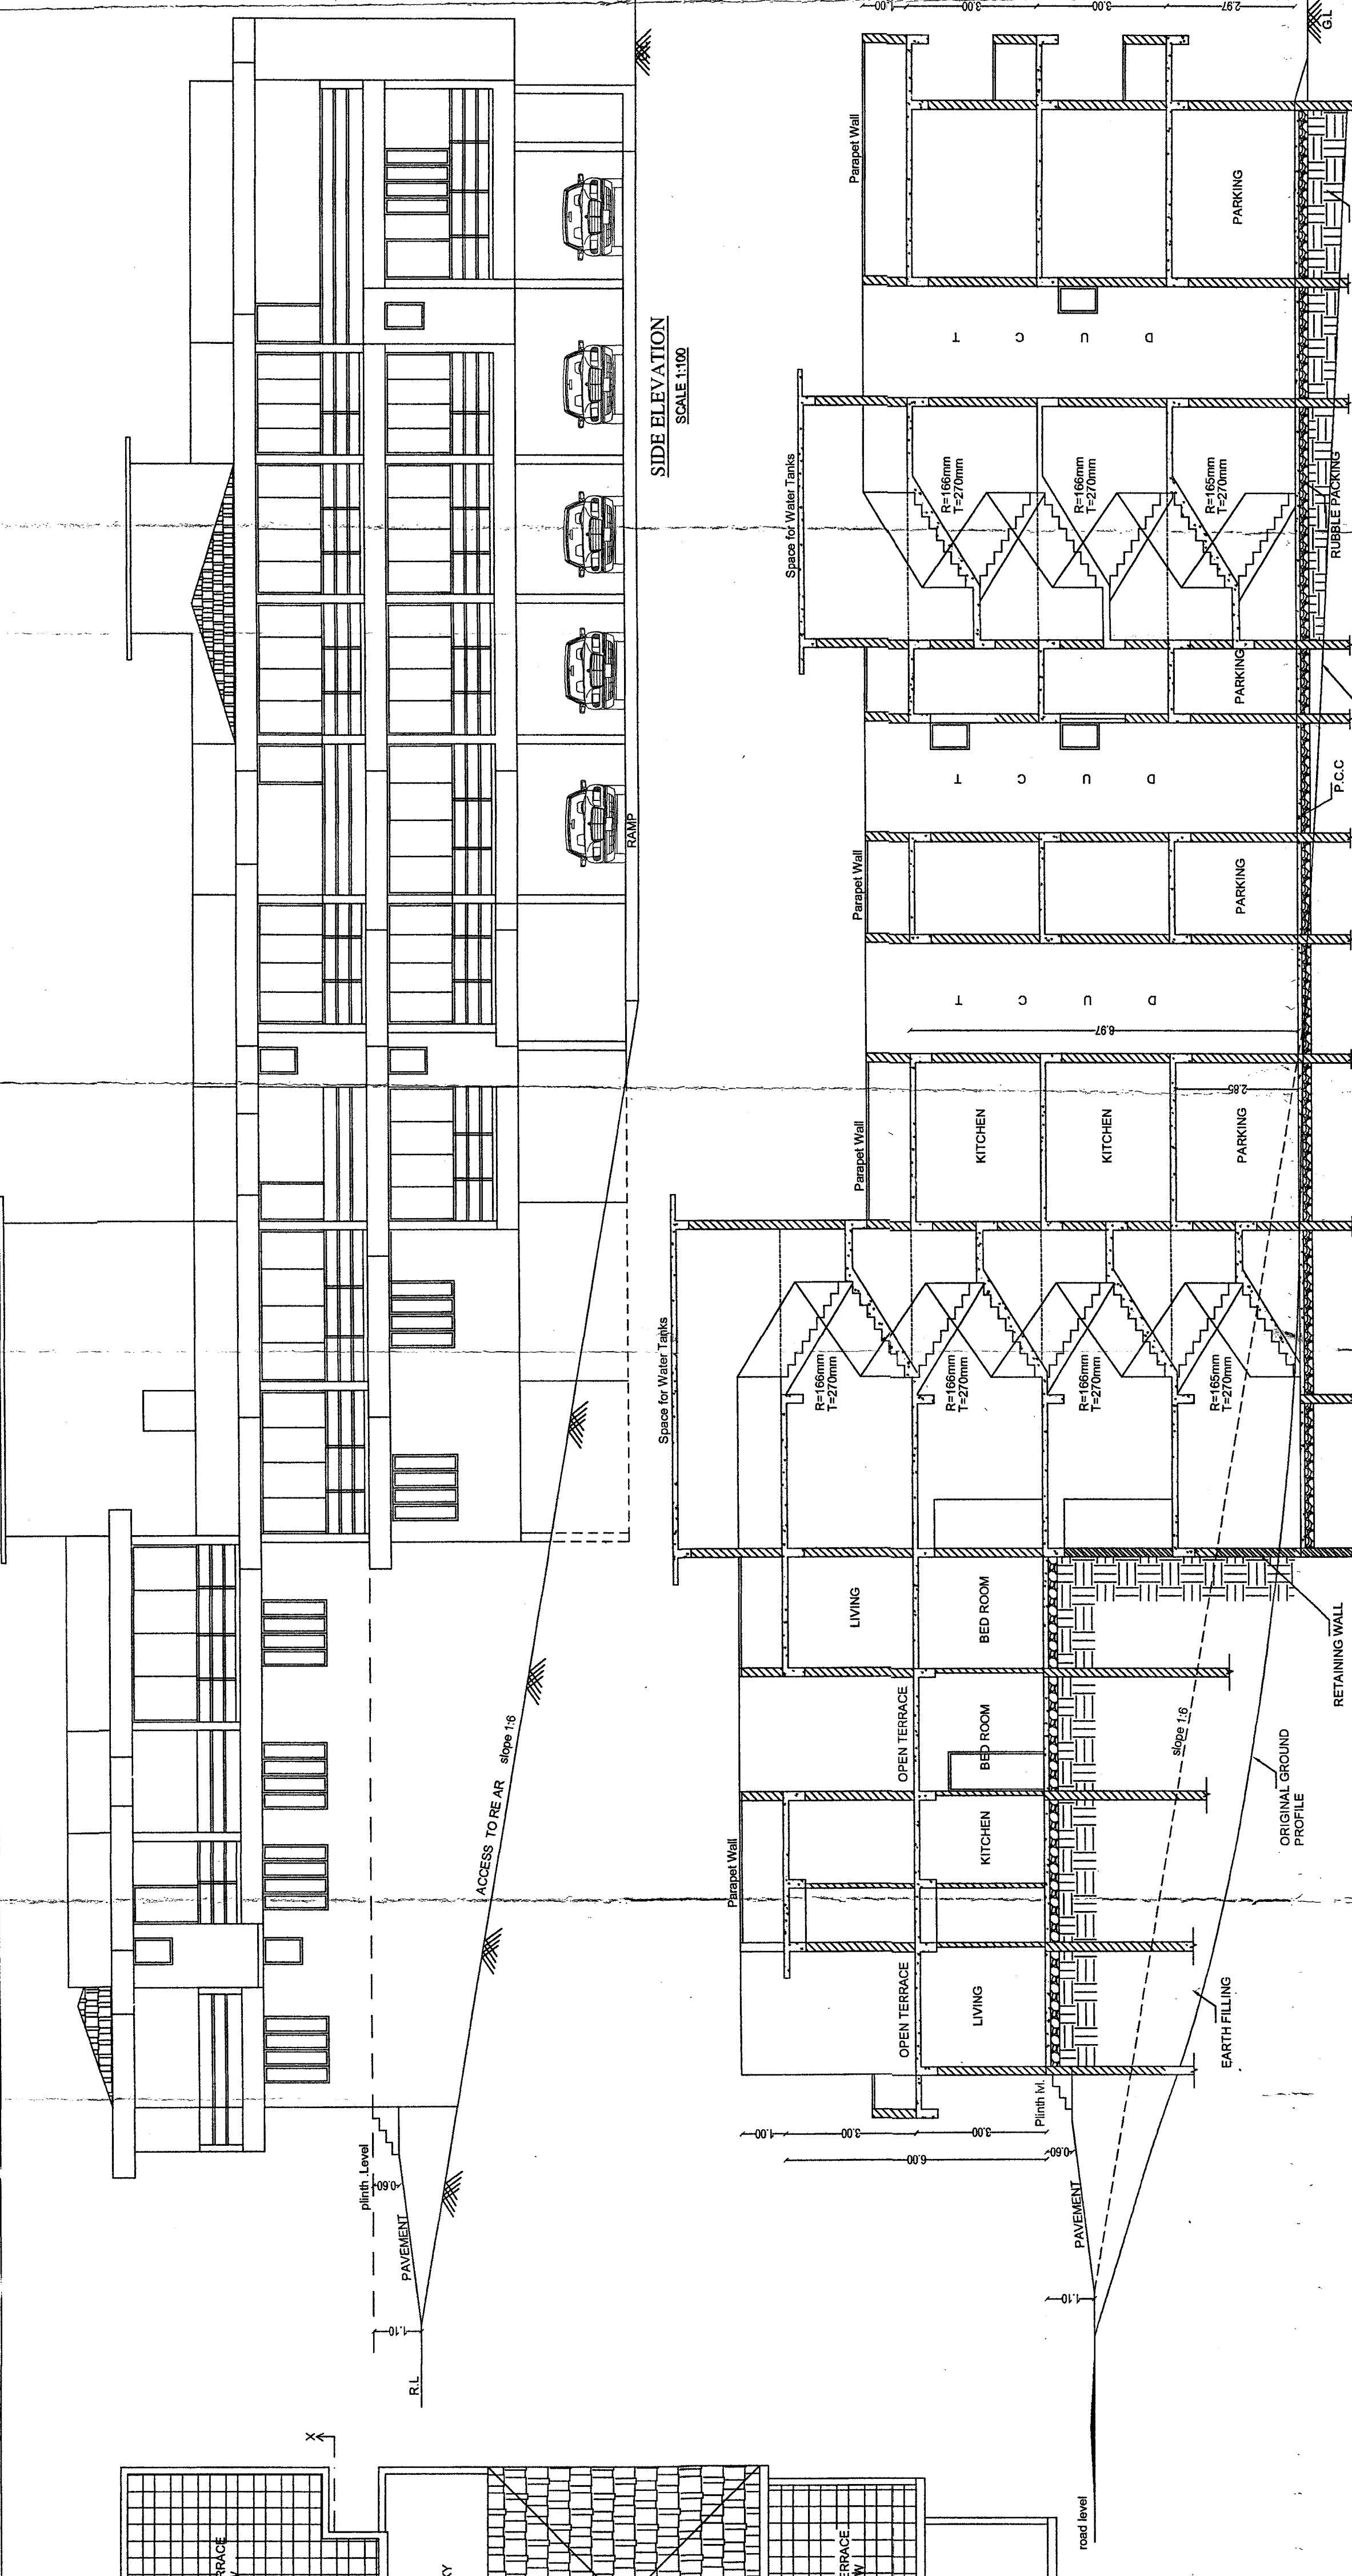


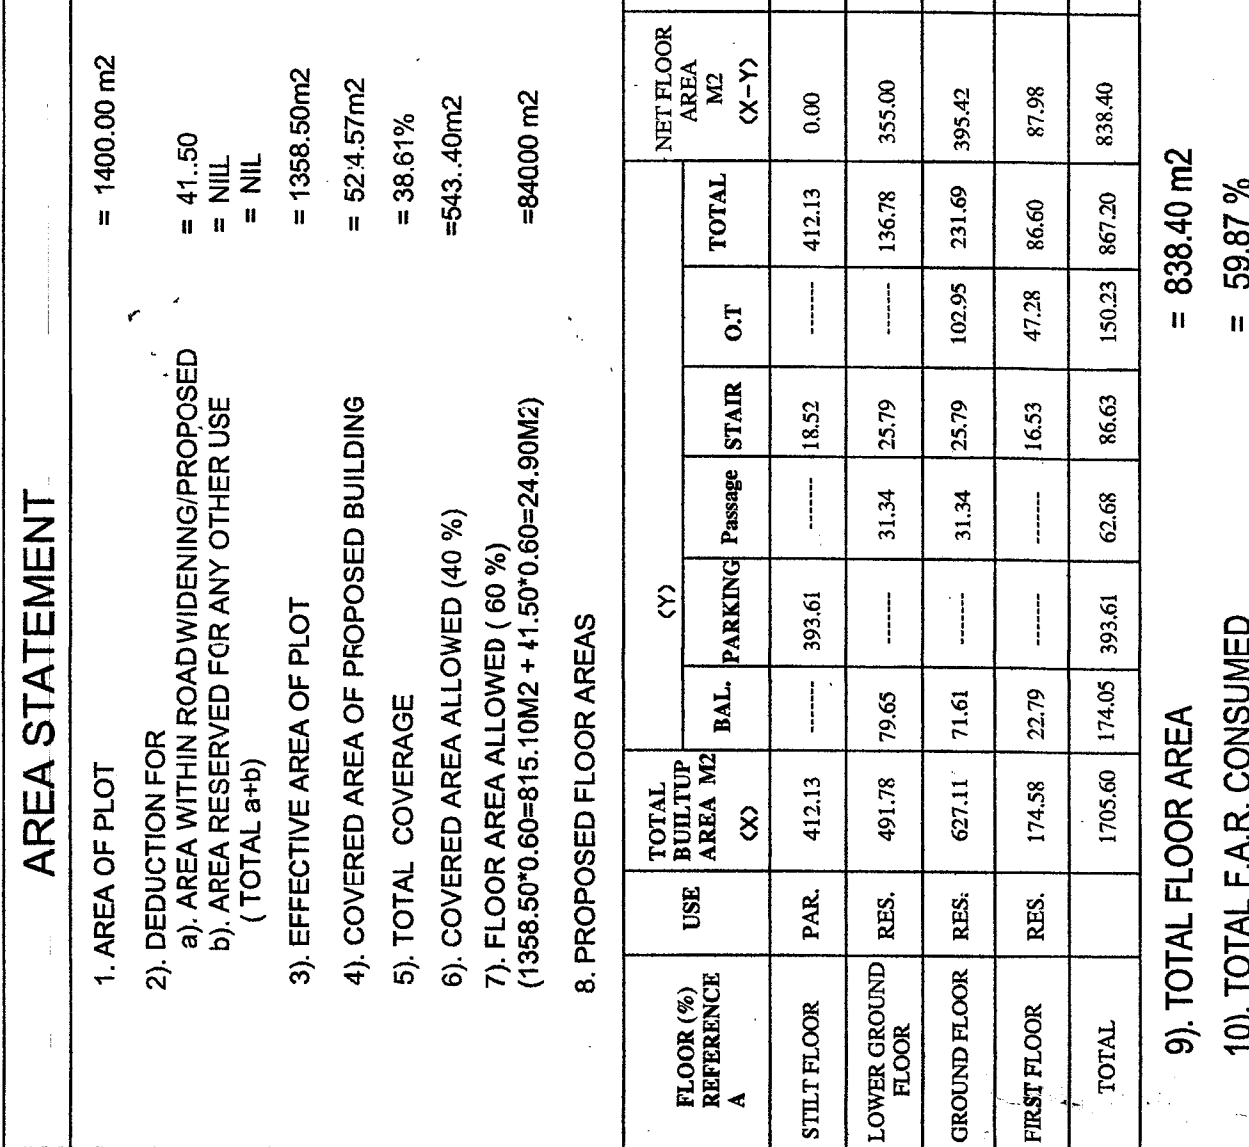

PLAN SHOWING FILLING OF LAND FOR CONSTRUCTION OF RAMP UNDER SECTION 17-A OF TCP ACT 1974 IN PROPERTY BEARING SURVEY NO. 141/10 SITUATED AT VILLAGE CAMURLIM SALCETE GOA

BUILDING APPROVED VIDE NO.
TPM/34234/CAMURLIM/141/10/2025/525 dt. 21/01/2025

AREA STATEMENT

1. AREA OF PLOT
= 1400.00 m²

2. DEDUCTION FOR
a) AREA WITHIN ROAD WIDENING/PROPOSED
b) AREA RESERVED FOR ANY OTHER USE
(TOTAL a+b)
= 41.50
= NIL
= NIL

3. EFFECTIVE AREA OF PLOT
= 1358.50m²

4. COVERED AREA OF PROPOSED BUILDING
= 524.57m²

5. TOTAL COVERAGE
= 38.61%

6. TOTAL FLOOR AREA
= 838.40M²

7. F.A.R. CONSUMED
= 58.87 %

8. TOTAL BUILT UP AREA
LENGHT OF RAMP
= 1705.80M²
= 55.25 MTS

Please check order No. TPM/34234/CAMURLIM/141/10/2025/525 dated 17/06/2025 regarding the plans

[Signature]

Dr. J. J. Fernandes
Town & Country Planning Dept.,
South Goa Dist. Office Margao - Goa

SITE PLAN WITH CONTOUR PLAN OF 1 MT INTERVAL
SCALE 1:200

