



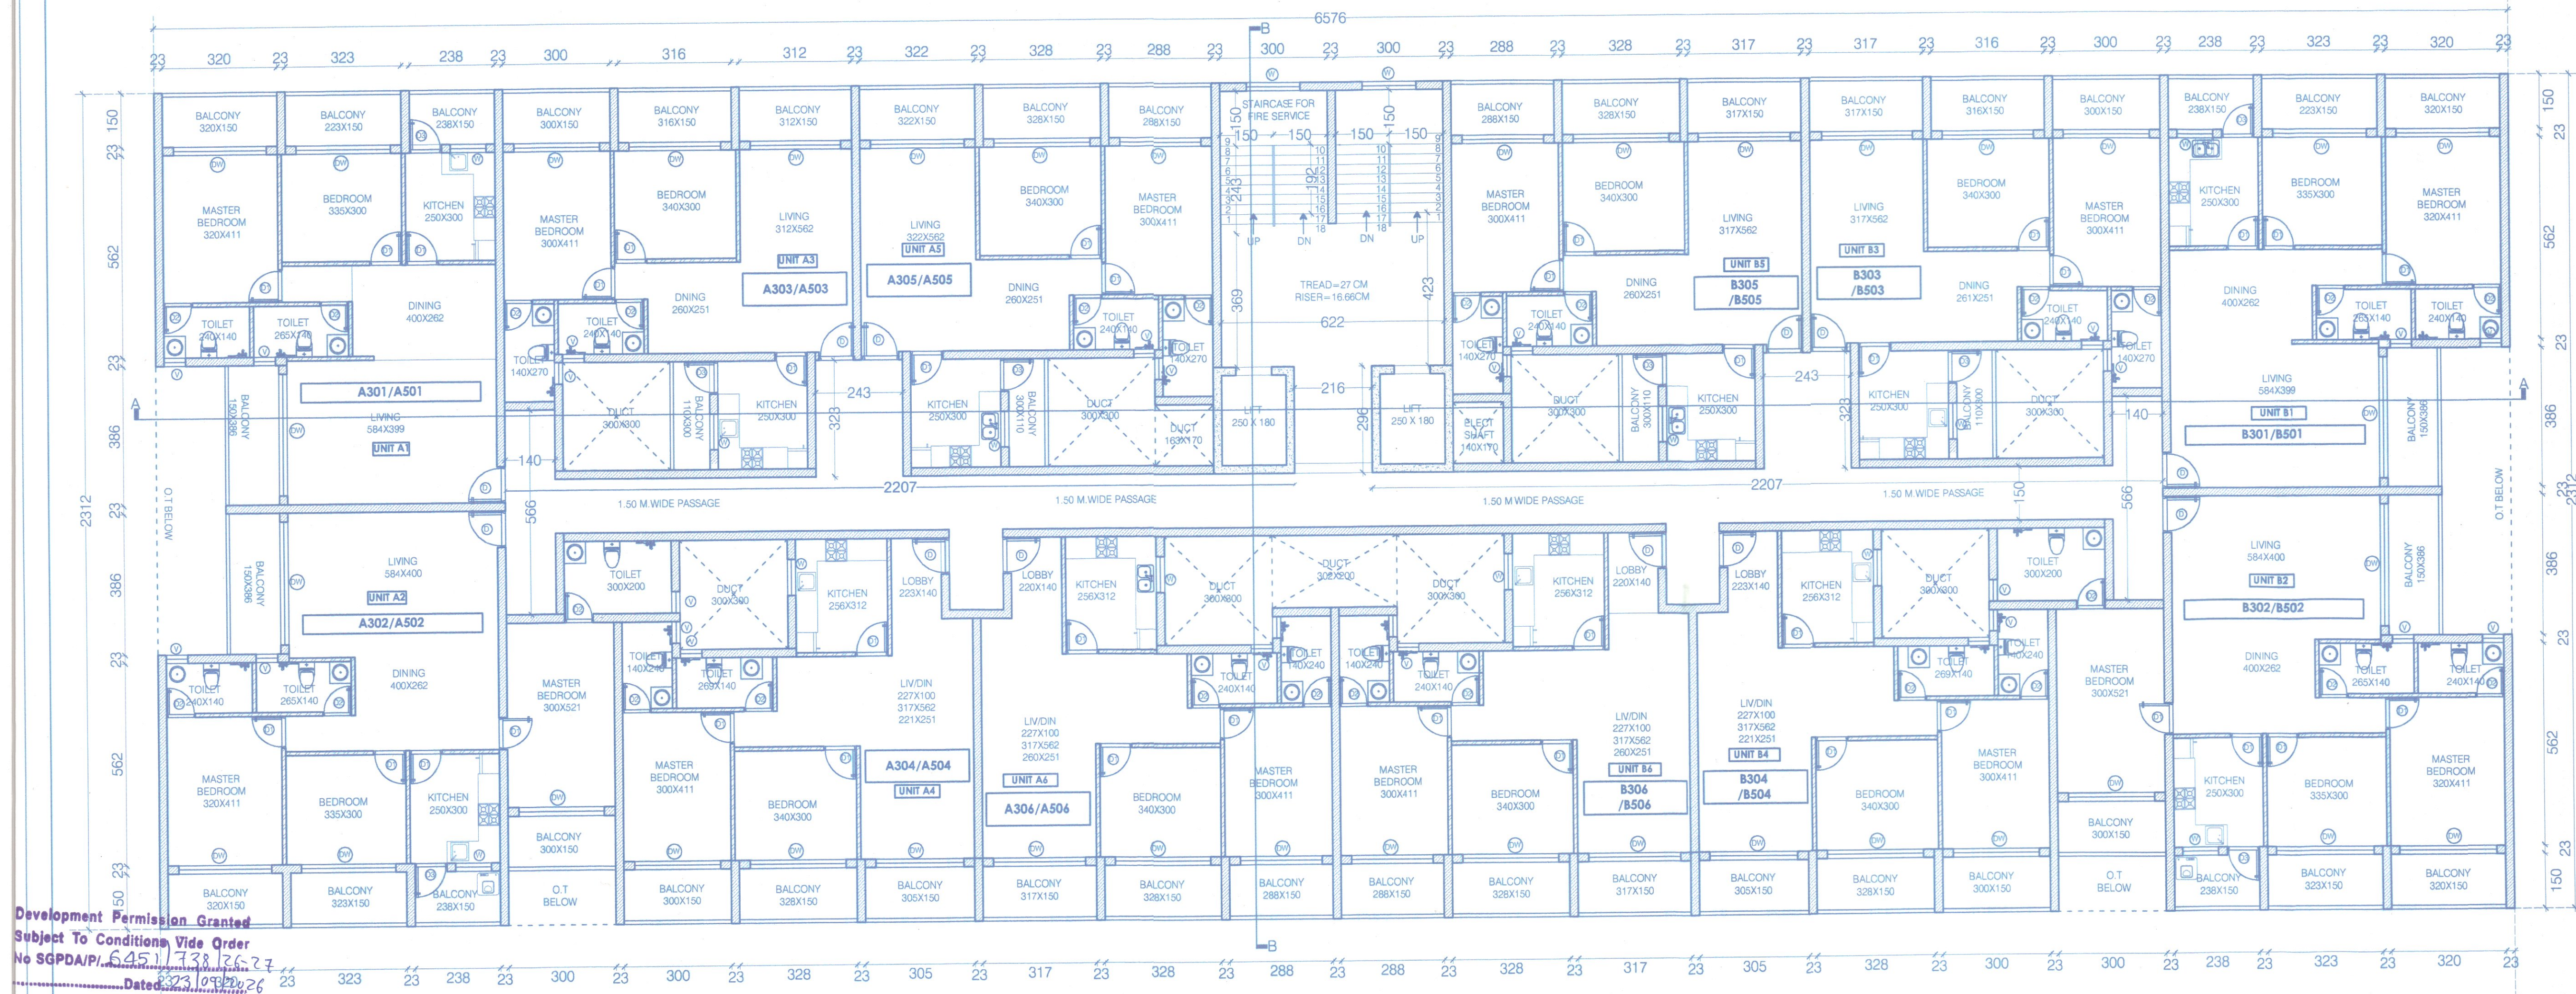

TYPICAL THIRD/ FIFTH FLOOR PLAN (1:100)

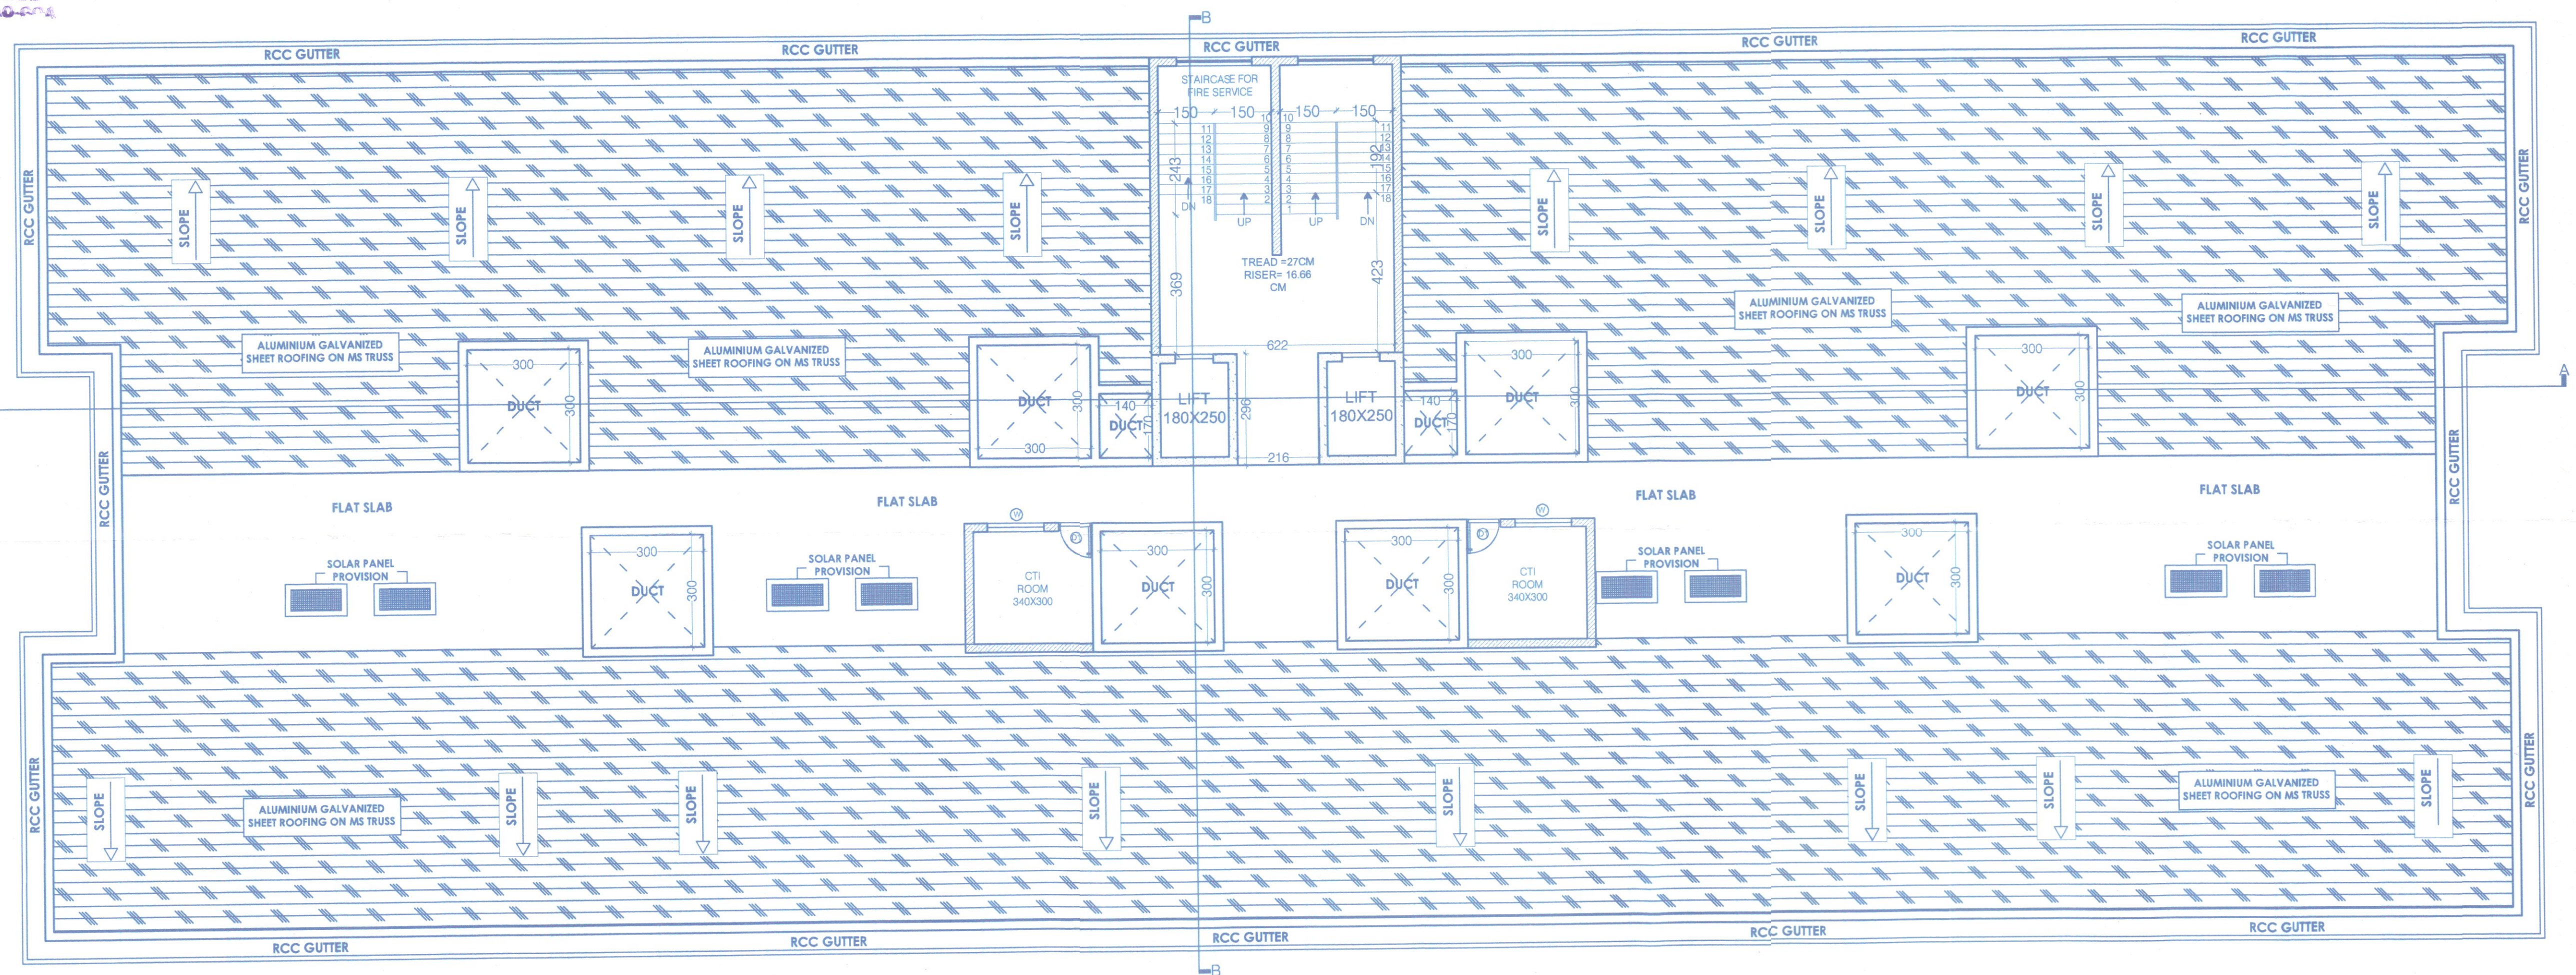

ROOF PLAN (1:100)

SCHEDULE OF OPENINGS

D :110X250
D1:90X220
D2:80X220
V:60X80
W:150X150
W2:115 X130
W3:150 X130

PROJECT

REVISED COMMERCIAL
& RESIDENTIAL
BUILDING
FOR M/S VAASTU
DEVELOPER
CONSTITUTED
ATTORNEY TO THE
OWNER MR. ASHOK
DASANI ON PLOT A
ON LAND BEARING
CHALTA NO. 3
P.T. SHEET NO. 58 AT
MARGAO GOA

CLIENT

M/S VAASTU DEVELOPER
CONSTITUTED ATTORNEY TO
THE OWNER MR. ASHOK
DASANI

DRAWING TYPE

SUBMISSION DRAWING


FLOOR PLAN

DEALT : AP	CHECKD : UPI
DATE : 21-08-26	DRG NO : 3
SCALE : 1:100	JOB NO: 727/19

OWNER

ARCHITECT

ARCHITECT
NUTAN U. KAMAT
CA/2025/192021
Vidyanagar, Margao, Goa.

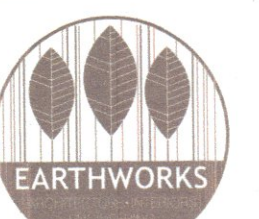

Ar. NUTAN KAMAT