
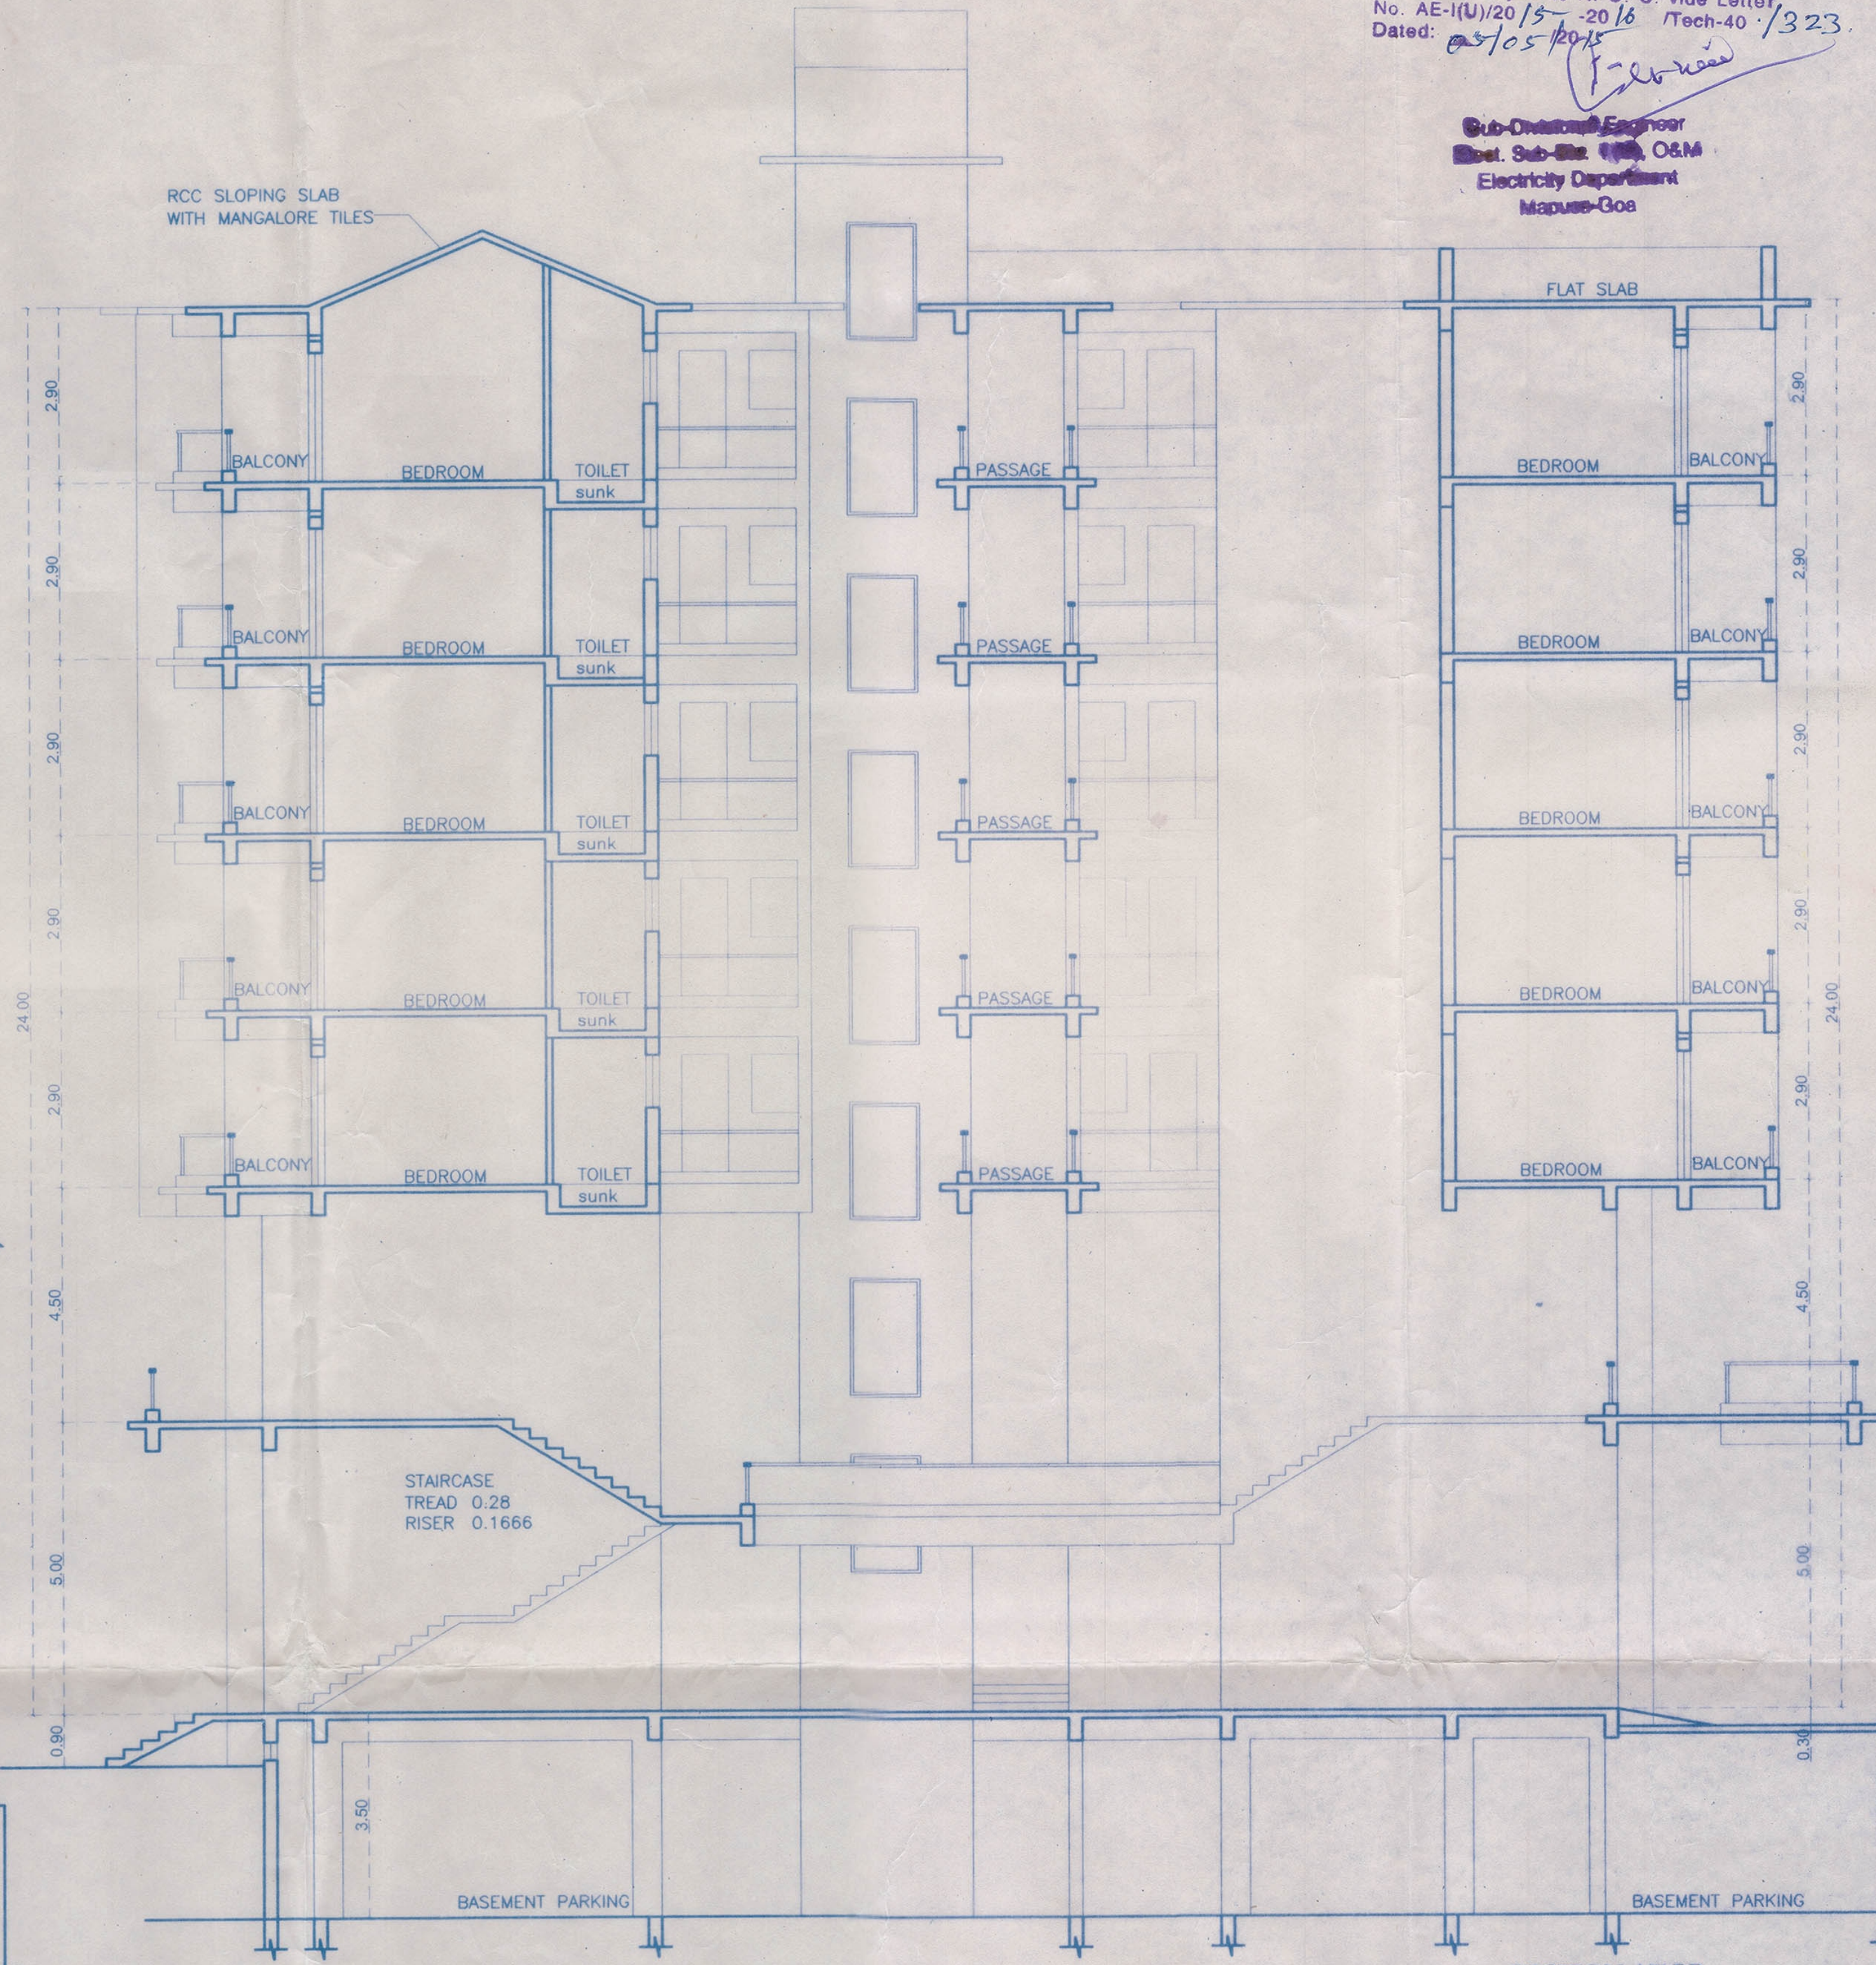


SCHEDULES OF DOOR & WINDOW	
D	1.50X2.20
W	1.50X1.30
D1	0.90X2.20
D2	0.80X2.10
D3	2.00X2.20
D4	3.00X2.20
D5	3.80X2.20
D6	3.00X2.20
D7	2.50X2.20
D8	3.00X2.20
D9	2.50X2.50
D10	0.60X1.00

22/6/15
Health Officer
Urban Health Centre
Marpur G08

The basement floor plan shows a building layout with 32 triangular units, numbered 1 through 32. The units are arranged in two main rows: units 1-16 on the left and units 17-32 on the right. A central staircase is located between the two rows, with an 'Up' arrow and a 'Fire Escape Staircase' label. The plan also includes a 'Fire Escape Door' and a 'Fire Escape Staircase' with an 'Up' arrow. The building is situated on a plot with a boundary line. The plan is labeled 'Basement Floor Plan' and 'Scale 1:100'.

Date: 05/05/2015
 No. AE-(U)/2015-2016
 Approved subject to R. V. C. of the Govt.
 Mech-40/323
 Sub-Divisional Engineer
 Elect. Sub-Div. I, P. O. No. 1
 Electricity Department
 Mysuru-Govt.

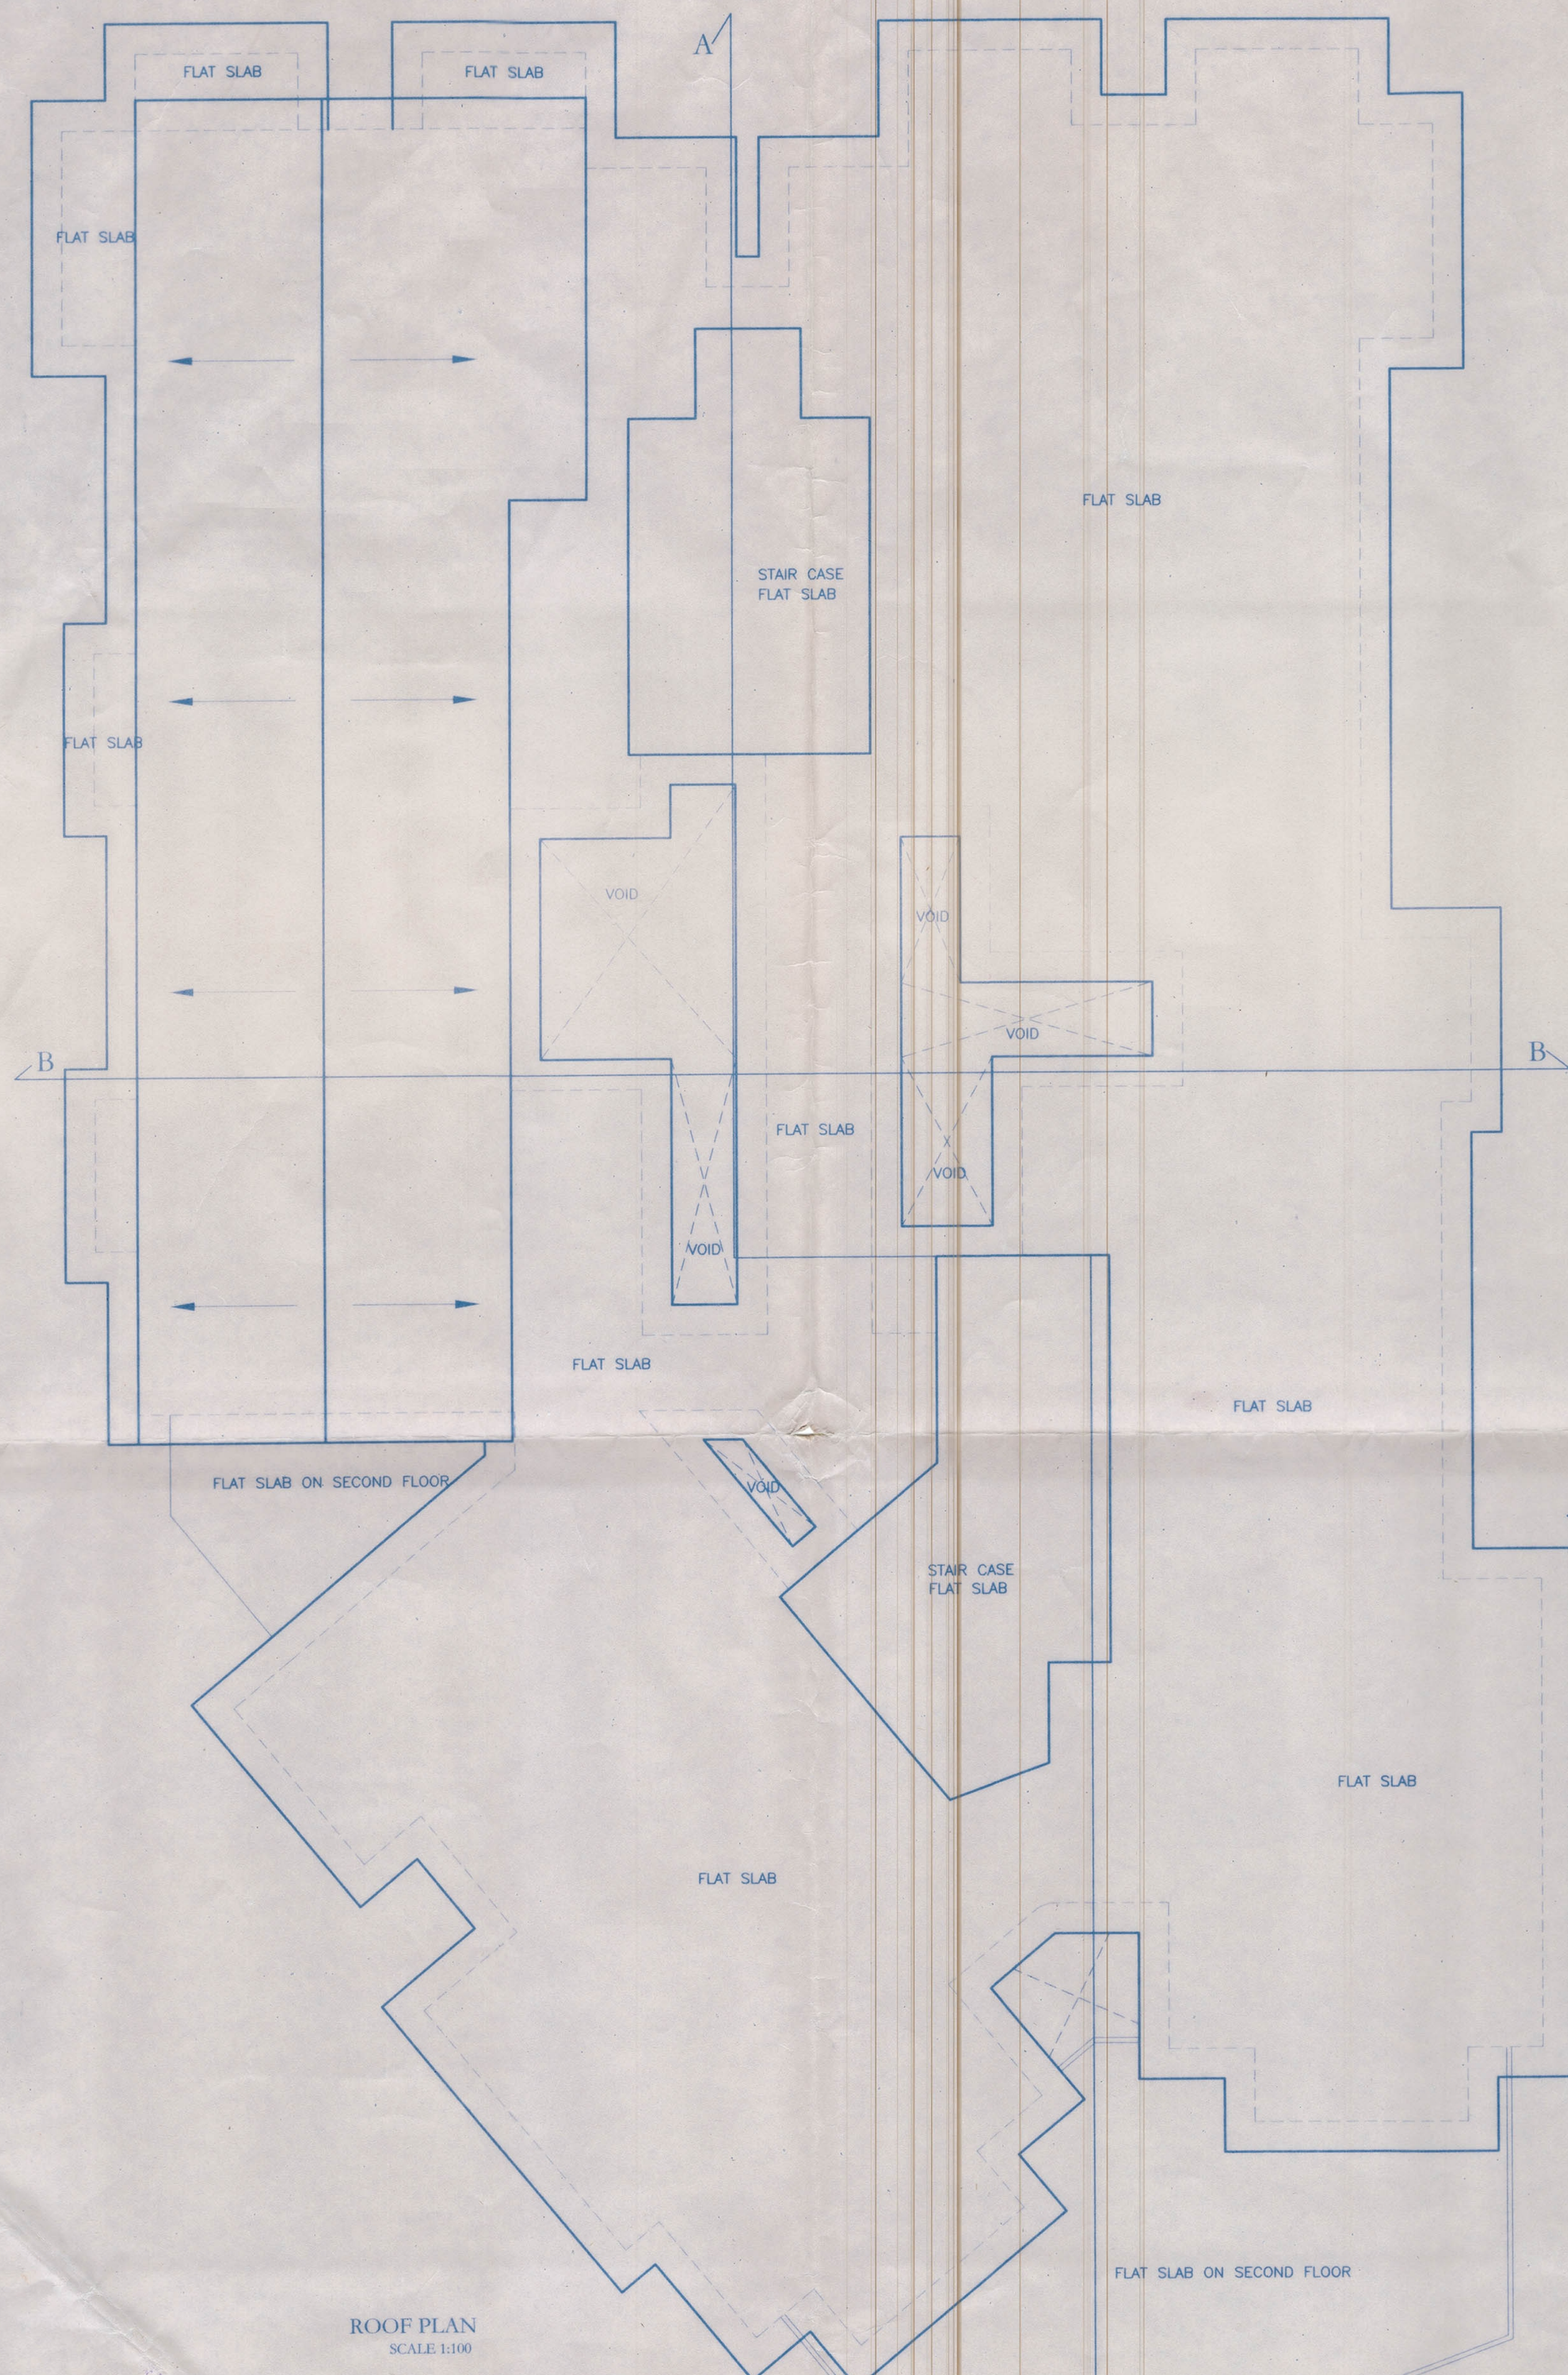

AREA DETAILS FLOOR WISE					
FLOOR REFERENCE	USE	TOTAL B.U.A. (M ²)	AREA FREE FROM FAR (M ²)	NET FLOOR AREA (M ²)	FAR (%)
BASEMENT FLOOR	PARKING	981.19	981.19	981.19	31.10
GROUND FLOOR	COMMERCIAL	1013.84	60.97	952.87	31.10
FIRST FLOOR	RESIDENTIAL	1147.88	27.50	1120.38	34.51
SECOND FLOOR	RESIDENTIAL	879.04	28.71	850.33	26.84
THIRD FLOOR	RESIDENTIAL	879.04	28.71	850.33	26.84
FOURTH FLOOR	RESIDENTIAL	879.04	28.71	850.33	26.84
FIFTH FLOOR	RESIDENTIAL	879.04	28.71	850.33	26.84
SIXTH FLOOR	RESIDENTIAL	879.04	28.71	850.33	26.84
TOTAL		7538.11	1048.57	6489.54	199.81

AREA OF RAMP 217.00


Build Up Area For Infrastructure Tax: 7538.11 M² + 217.00 M² = 7755.11 M²

FLOOR	USE	PARKING	TOTAL
GROUND FLOOR	COMMERCIAL	32 NOS	32 NOS
FIRST FLOOR	RESIDENTIAL	48 NOS	48 NOS
SECOND FLOOR	RESIDENTIAL	48 NOS	48 NOS
THIRD FLOOR	RESIDENTIAL	48 NOS	48 NOS
FOURTH FLOOR	RESIDENTIAL	48 NOS	48 NOS
FIFTH FLOOR	RESIDENTIAL	48 NOS	48 NOS
SIXTH FLOOR	RESIDENTIAL	48 NOS	48 NOS
TOTAL		280 NOS	280 NOS

S.No.	No. of Persons	Hot Water	Total	Provision
1	6542	110	280	3000 Litres
2	4800	110	280	3000 Litres
3	4800	110	280	3000 Litres
4	4800	110	280	3000 Litres
5	4800	110	280	3000 Litres
6	4800	110	280	3000 Litres
7	4800	110	280	3000 Litres
8	4800	110	280	3000 Litres
9	4800	110	280	3000 Litres
10	4800	110	280	3000 Litres

S.No.	Bldg.	No. of Persons	Hot Water	Total	Provision
1	PROPOSED	6542	110	280	3000 Litres
2	PROPOSED	4800	110	280	3000 Litres
3	PROPOSED	4800	110	280	3000 Litres
4	PROPOSED	4800	110	280	3000 Litres
5	PROPOSED	4800	110	280	3000 Litres
6	PROPOSED	4800	110	280	3000 Litres
7	PROPOSED	4800	110	280	3000 Litres
8	PROPOSED	4800	110	280	3000 Litres
9	PROPOSED	4800	110	280	3000 Litres
10	PROPOSED	4800	110	280	3000 Litres

S.No.	Bldg.	No. of Persons	Hot Water	Total	Provision
1	PROPOSED	6542	110	280	3000 Litres
2	PROPOSED	4800	110	280	3000 Litres
3	PROPOSED	4800	110	280	3000 Litres
4	PROPOSED	4800	110	280	3000 Litres
5	PROPOSED	4800	110	280	3000 Litres
6	PROPOSED	4800	110	280	3000 Litres
7	PROPOSED	4800	110	280	3000 Litres
8	PROPOSED	4800	110	280	3000 Litres
9	PROPOSED	4800	110	280	3000 Litres
10	PROPOSED	4800	110	280	3000 Litres

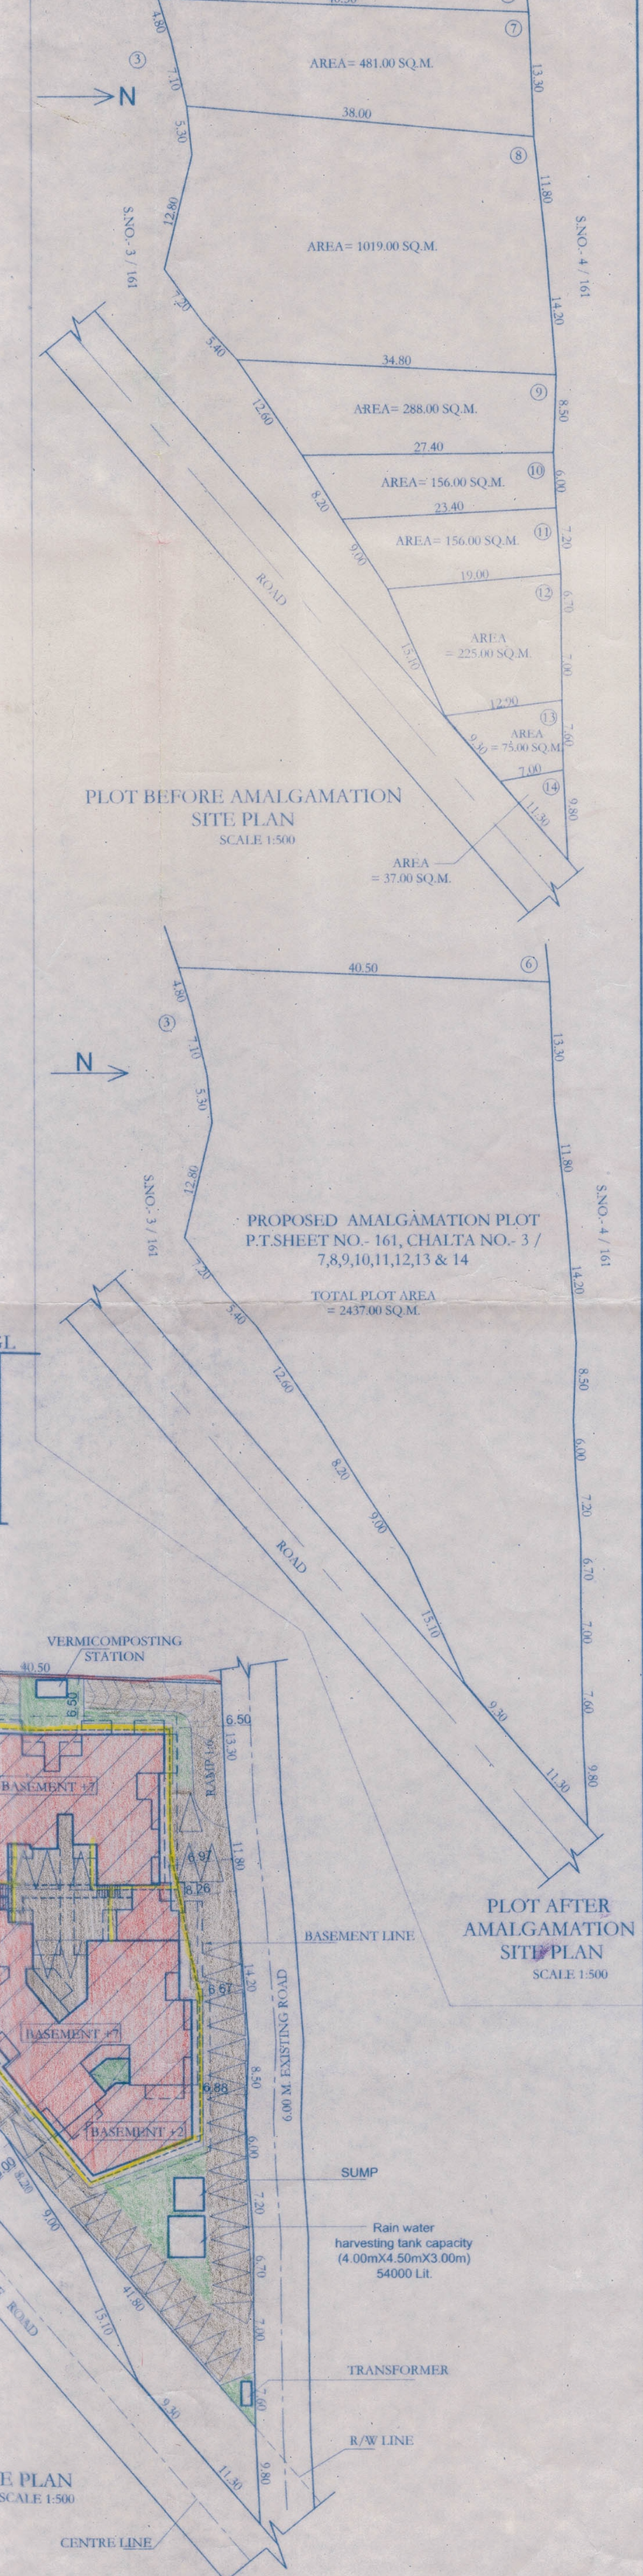

AREA STATEMENT	
PLOT AREA	2437.00 M ²
AREA IN R/W	200.00 M ²
EFFECTIVE PLOT AREA	2237.00 M ²
PROPOSED COVERED AREA	873.97 M ²
PERMISSIBLE COVERED AREA @ 40%	894.80 M ²
COVERAGE CONSUMED	39.07 %
BUILTUP AREA	
BASEMENT FLOOR	981.19 M ²
GROUND FLOOR	1013.84 M ²
FIRST FLOOR	1147.88 M ²
SECOND FLOOR	879.04 M ²
THIRD FLOOR	879.04 M ²
FOURTH FLOOR	879.04 M ²
FIFTH FLOOR	879.04 M ²
SIXTH FLOOR	879.04 M ²
TOTAL BUILTUP AREA	7538.11 M ²
FLOOR AREA	
GROUND FLOOR	757.56 M ²
FIRST FLOOR	1013.84 M ²
SECOND FLOOR	854.18 M ²
THIRD FLOOR	854.18 M ²
FOURTH FLOOR	854.18 M ²
FIFTH FLOOR	854.18 M ²
SIXTH FLOOR	854.18 M ²
TOTAL FLOOR AREA	4869.38 M ²
FLOOR AREA PERMISSIBLE (@ 200% OF 2437.00)	4874.00 M ²
F.A.R. CONSUMED	199.81 %
AREA IN 7.5% (FREE FAR)	
BASEMENT FLOOR (parking)	00.00 M ²
GROUND FLOOR (lift lobby)	7.14 M ²
FIRST FLOOR (passage & lift lobby)	27.50 M ²
SECOND FLOOR (passage & lift lobby)	30.38 M ²
THIRD FLOOR (passage & lift lobby)	30.38 M ²
FOURTH FLOOR (passage & lift lobby)	30.38 M ²
FIFTH FLOOR (passage & lift lobby)	30.38 M ²
SIXTH FLOOR (passage & lift lobby)	30.38 M ²
TOTAL	186.54 M ²
7.5% FREE FAR PERMISSIBLE	365.55 M ²
LENGTH OF COMPOUND WALL	70.50 RMT.

NOTE : ALL DIMENSION ARE IN CMS.&MTS.

ARCHITECT

Ar. SIDDHARTH D. NAIK
201-A, MATHIAS PLAZA
PANAJI - GOA 403001
REG. NO. AR/0927/2010

OWNERS

SCALE - 1:100 1:200 & 1:500 DRG.NO. - 01/02

PROPOSED RESIDENTIAL CUM COMMERCIAL
BUILDING ON P.T.SHEET NO.- 161, CHALTA
NO.- 3/7,8,9,10,11,12,13 & 14 AT MAPUSA
CITY, BARDEZ TALUKA GOA.

M/S ULYSIS
ARCHITECTURAL INTERIOR & LANDSCAPE CONSULTANTS
#201 - A, SECOND FLOOR, MATHIAS PLAZA,
PANAJIM - GOA 403001
PH. - 91 832 2421950

ULYSIS