



Approved as condition
of sale subject to the
terms and conditions of
the Sale Agreement
Dated 11/11/2025
Approved as condition
of sale subject to the
terms and conditions of
the Sale Agreement
Dated 11/11/2025

SCHEDULE OF OPENINGS	
D1	1.20 X 2.10
D2	0.80 X 2.10
D3	0.80 X 2.10
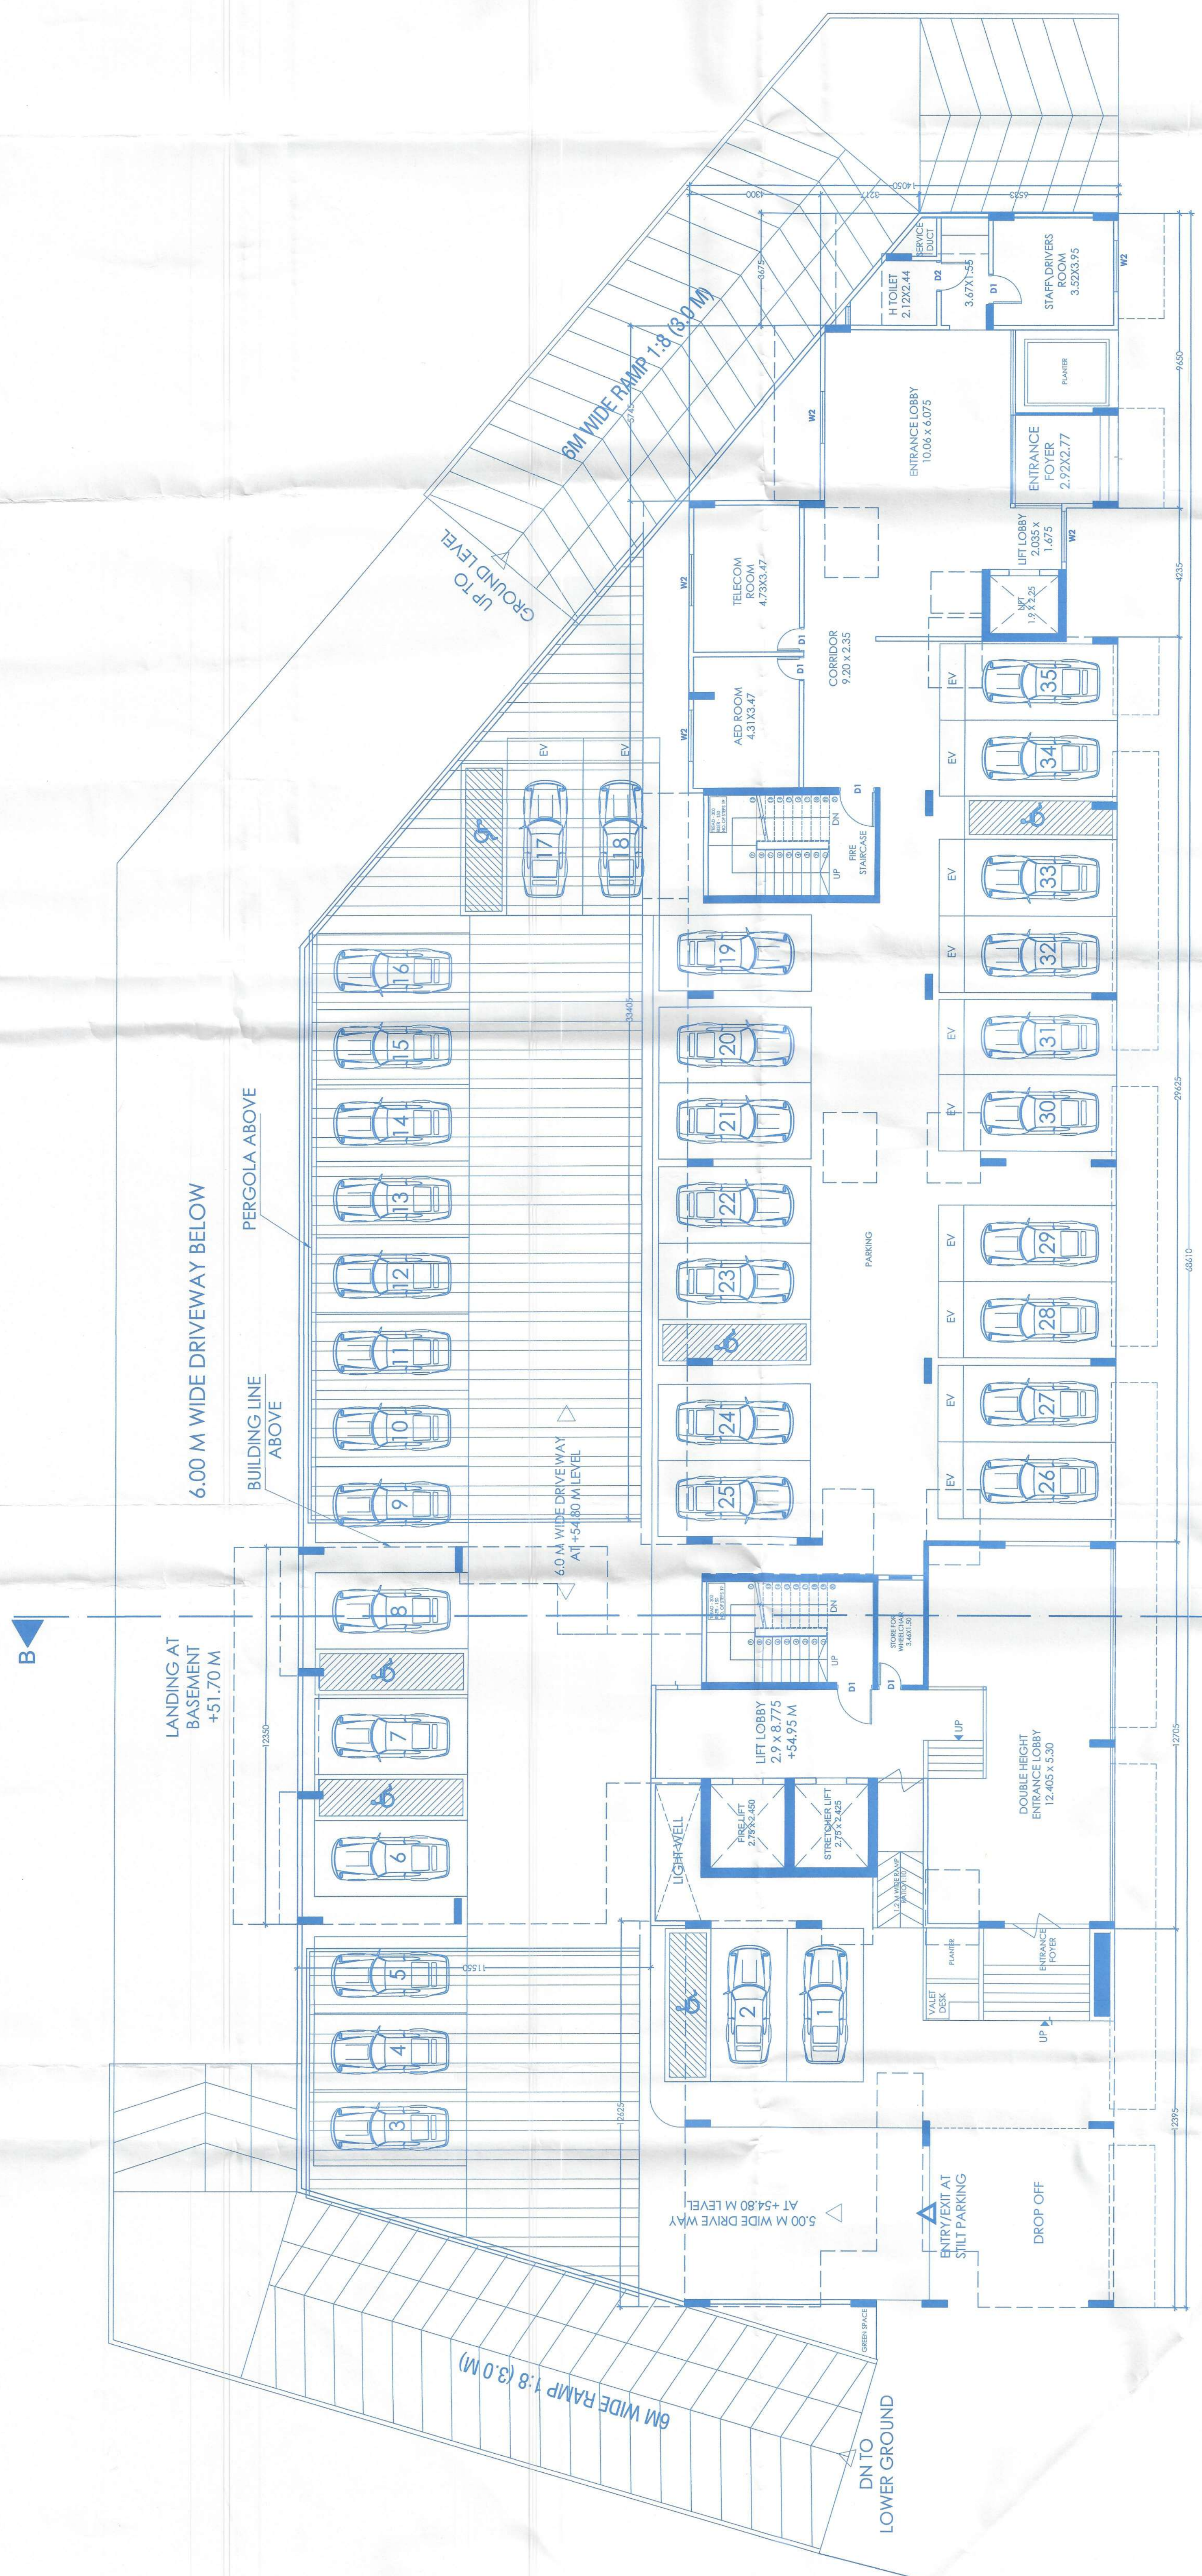

GROUND FLOOR PLAN
SCALE: 1:100

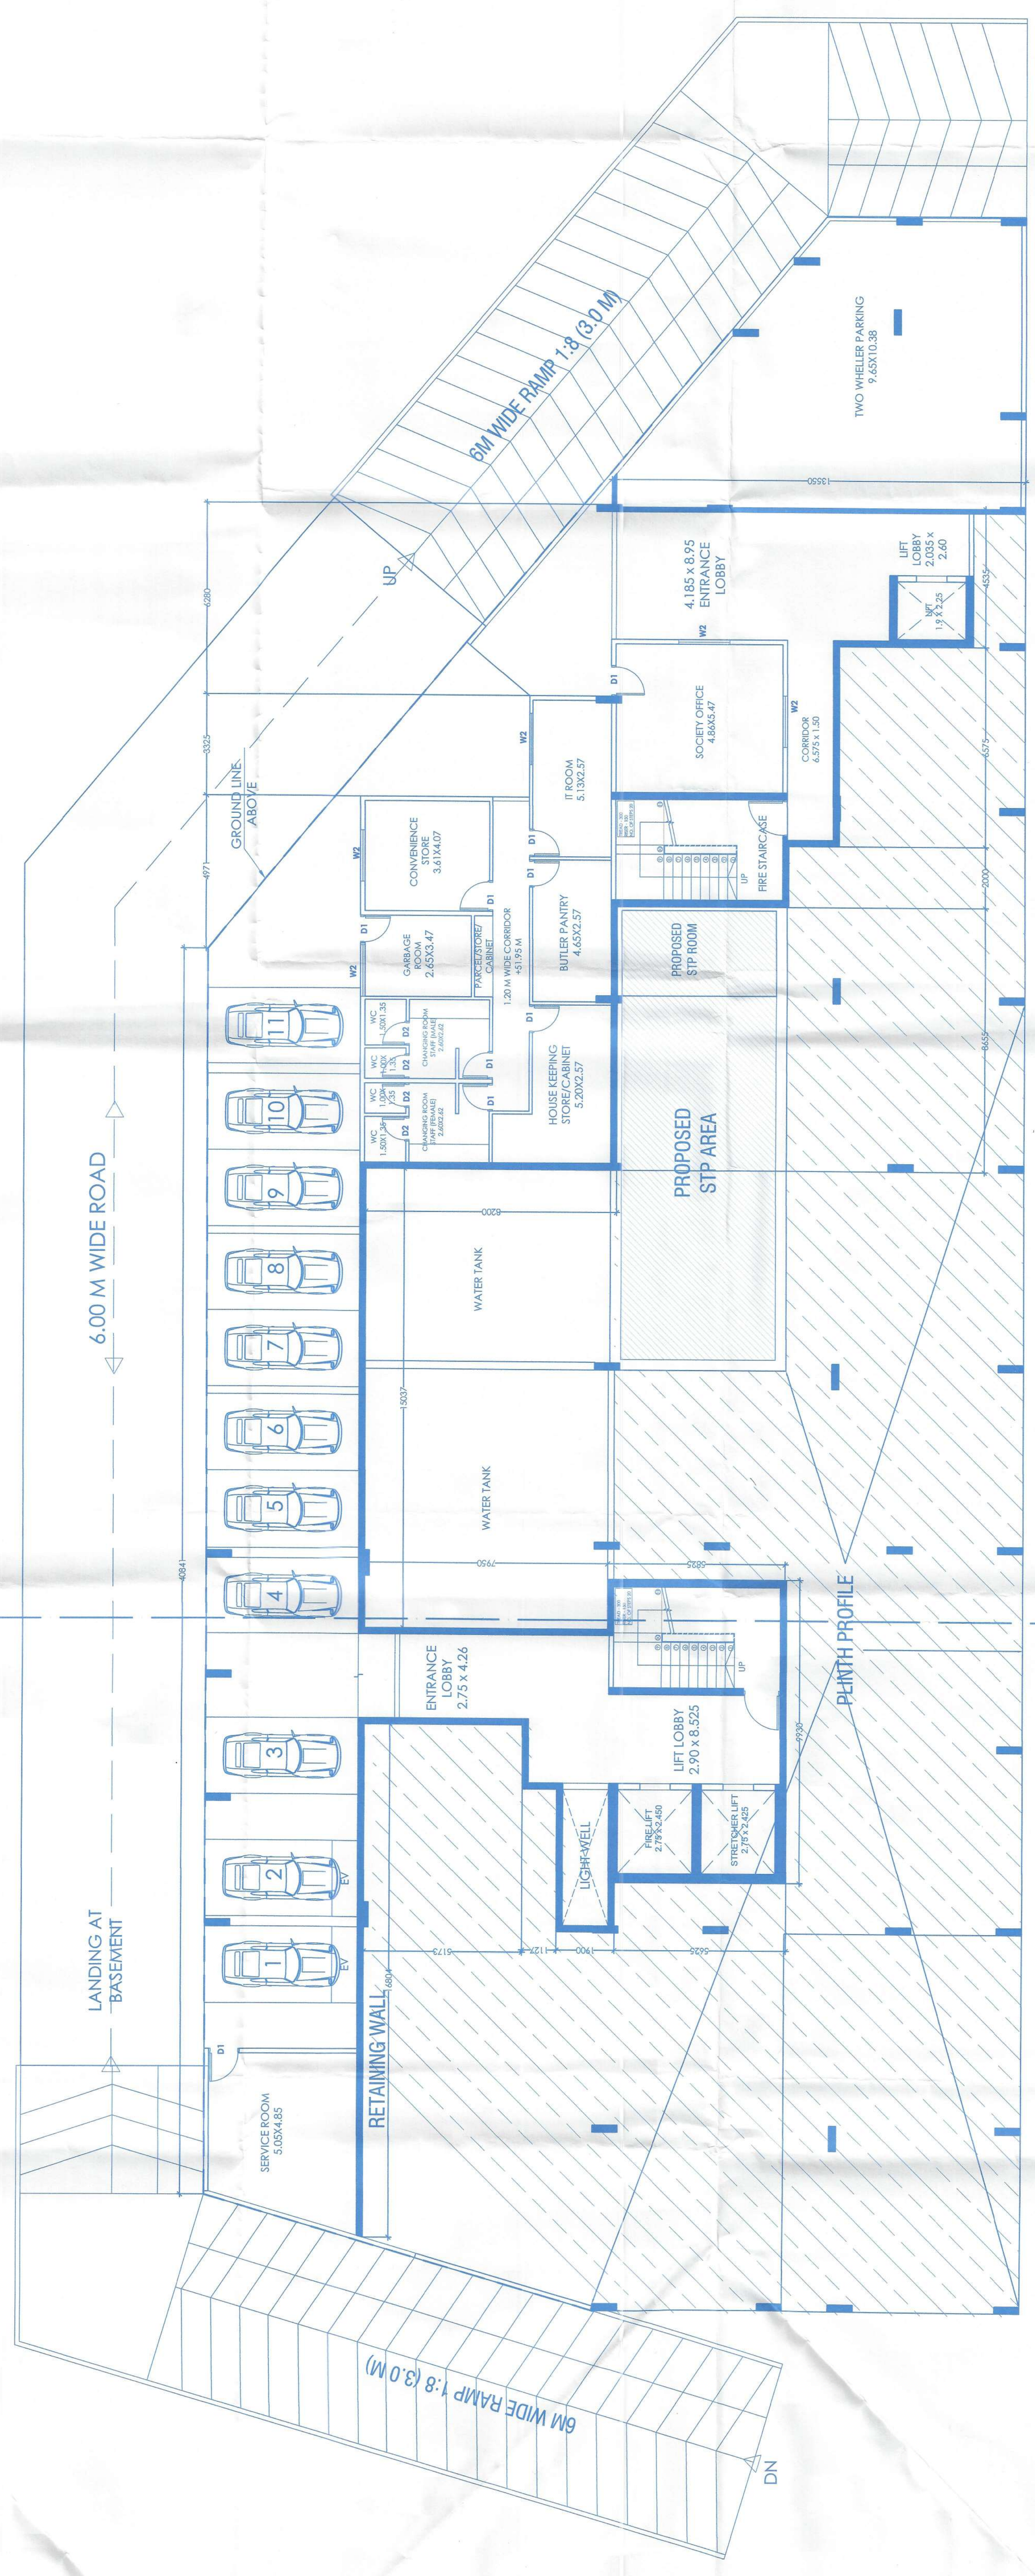

BASEMENT FLOOR PLAN
SCALE: 1:100

NOTE:
1. ALL DRAWING ARE AT 1:100 SCALE UNLESS MENTIONED OTHERWISE
2. ALL DIMENSIONS ARE IN METERS

TITLE:
PROPOSED CONSTRUCTION OF RESIDENTIAL
BUILDING AND COMPOUND WALL IN LAND
BEARING PLOT NO B-442 SURVEY NO. 148,
SITUATED AT CARAPUR VILLAGE,
BICHOLIM - GOA
FOR M/S. ERICHTER INFRA PRIVATE LIMITED.

SIGNATURE OF OWNER



SIGNATURE OF CONSULTANT



AE/N-11 (B) T-04-4 (D) 2025-26/1556 dtd 23/01/25

Approved Subject to the Maintenance
of Adequate clearance from the
Electric Line and service Connections
as Stipulated in the I.E. Rule 1956.
before any other construction.
Sanjay
Village Panchayat
Carapur Village

Approved with condition No. 5/3
of Meeting dated 11/01/2025

Sanjay
Village Panchayat
Carapur Village