


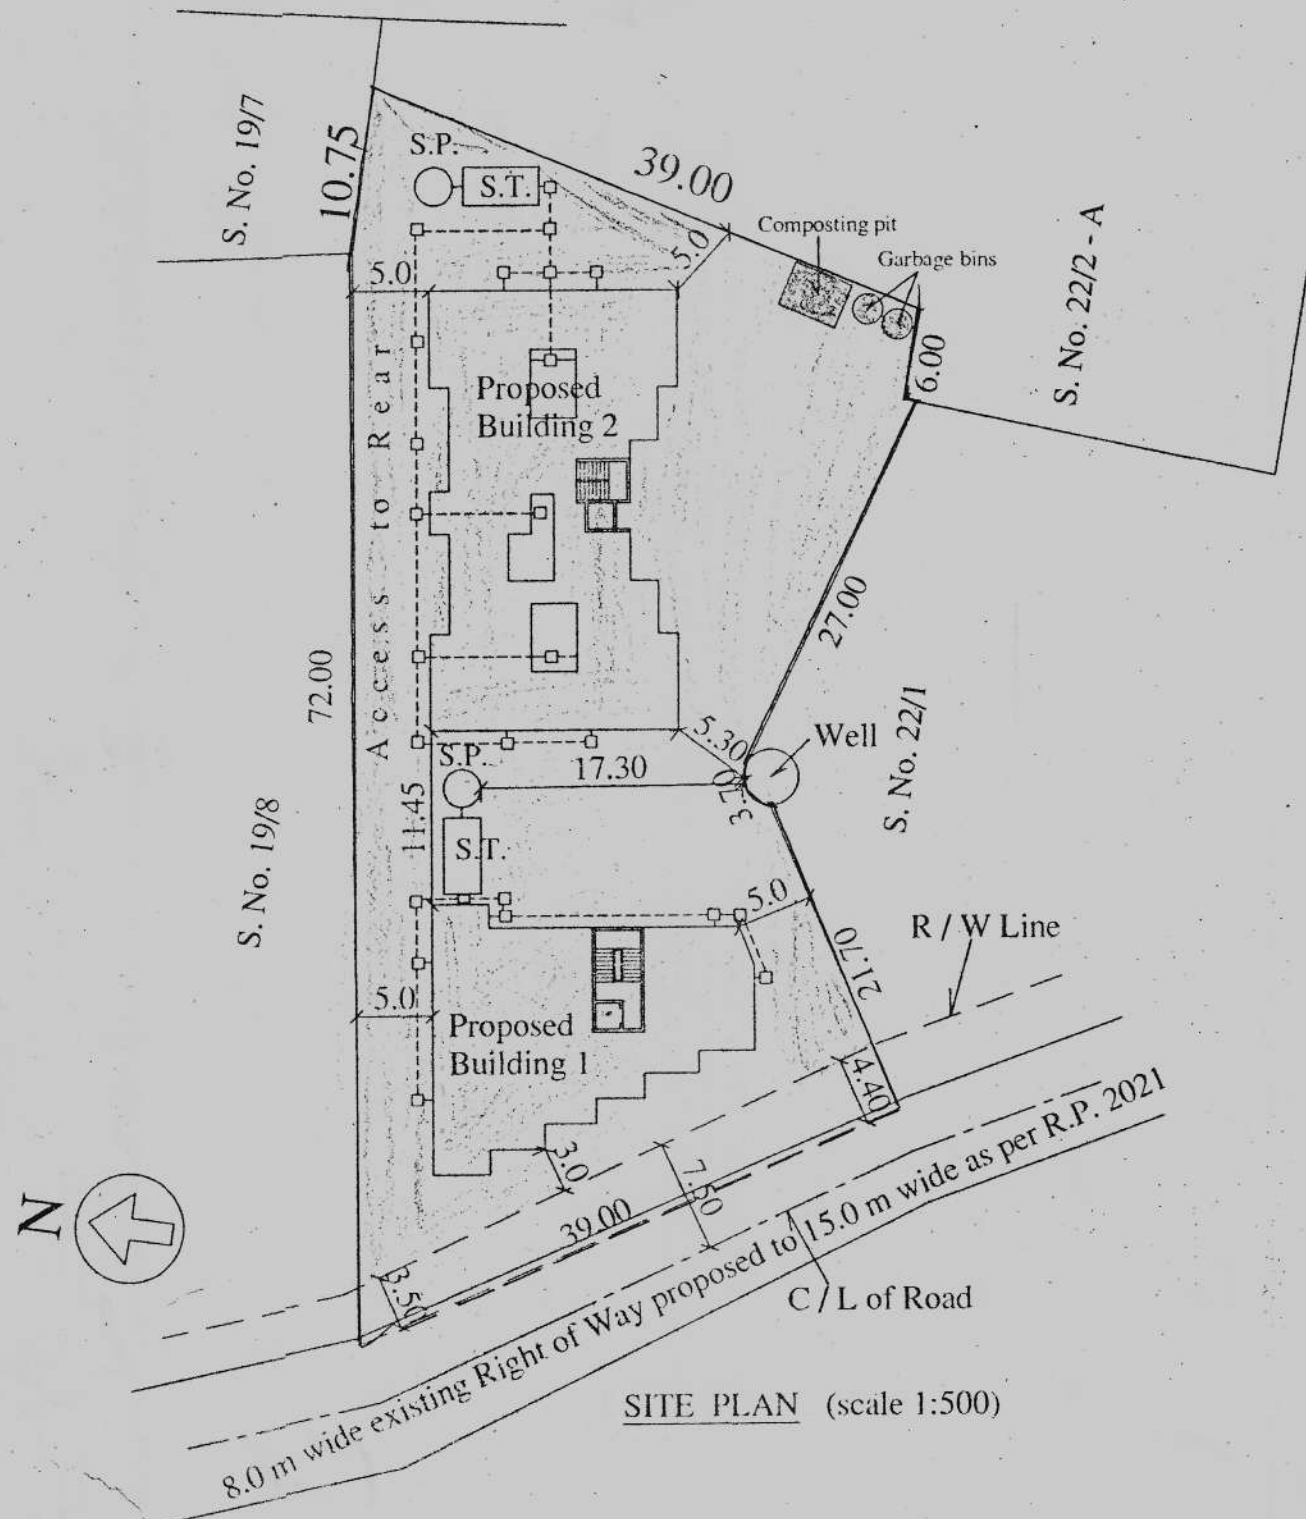

SITE PLAN (scale 1:500)

NOTES

ALL DIMENSIONS ARE IN METERS.

PLOT BOUNDARY SHOWN IN BLACK.

PROPOSED CONSTRUCTIONS SHOWN IN PINK.

SEPTIC TANK AND SOAK PIT WITH SEWERAGE LINE SHOWN IN YELLOW.

EXISTING WELL SHOWING IN BLUE.

COMPOSTING PIT & GARBAGE BINS SHOWN IN BROWN.

VACANT SPACE SHOWN IN GREEN.

Please Check Letter No. TPACT/781/S-S-2820m
22/1-A/2024/658 dated 04/03/2024
Regarding the Plan

By Town Planner
Office in Charge
Town & Country Planning Dept.
Taluka Office: Quepem, Sanguem, Dharbandora
Quepem - Goa

DETAILS OF AREA IN SQ. MTS.							
FLOORS	TOTAL B.U.A.	AREA FREE OF F.A.R.				NET FLOOR AREA	OPEN TERRACE
		STAIR/PASG	BALC.	PARKING	T.R. / S.O.		
BUILDING 1							
GROUND FLOOR	269.00 M2	20.00 M2	-----	-----	-----	249.00 M2	-----
FIRST FLOOR	289.85 M2	31.80 M2	50.55 M2	-----	-----	207.50 M2	24.00 M2
SECOND FLOOR	300.35 M2	31.80 M2	61.05 M2	-----	-----	207.50 M2	-----
THIRD FLOOR	300.35 M2	31.80 M2	61.05 M2	-----	-----	207.50 M2	-----
ROOF	9.20 M2	-----	-----	-----	9.20 M2	-----	-----
BUILDING 2							
GROUND FLOOR	378.00 M2	30.00 M2	-----	348.00 M2	-----	-----	-----
UPPER GR. FLOOR	454.50 M2	48.00 M2	76.00 M2	-----	11.30 M2	319.20 M2	-----
FIRST FLOOR	474.20 M2	48.00 M2	95.70 M2	-----	11.30 M2	319.20 M2	-----
SECOND FLOOR	474.20 M2	48.00 M2	95.70 M2	-----	11.30 M2	319.20 M2	-----
THIRD FLOOR	474.20 M2	48.00 M2	95.70 M2	-----	11.30 M2	319.20 M2	-----
TOTAL	3423.85 M2	337.40 M2	535.75 M2	348.00 M2	54.40 M2	2148.30 M2	24.00 M2

AREA STATEMENT


AREA OF THE PLOT	=	2172.00 M2
AREA WITHIN THE EXISTING 8.0 M ROAD & ROAD WIDENING	=	153.00 M2
NET EFFECTIVE AREA OF THE PLOT	=	2019.00 M2
COVERED AREA OF RESIDENTIAL BUILDING 1	=	269.00 M2
COVERED AREA OF RESIDENTIAL BUILDING 2	=	378.00 M2
TOTAL COVERED AREA	=	647.00 M2
COVERAGE CONSUMED	=	32.05 %
COVERAGE PERMISSIBLE	=	40.00 %

F. A. R. CALCULATIONS

BUILDING 1	
GROUND FLOOR AREA	= 249.00 M2
FIRST FLOOR AREA	= 207.50 M2
SECOND FLOOR AREA	= 207.50 M2
THIRD FLOOR AREA	= 207.50 M2
BUILDING 2	
UPPER GROUND FLOOR AREA	= 319.20 M2
FIRST FLOOR AREA	= 319.20 M2
SECOND FLOOR AREA	= 319.20 M2
THIRD FLOOR AREA	= 319.20 M2
TOTAL FLOOR AREA	= 2148.30 M2
F. A. R. CONSUMED	= 98.91 %
F. A. R. PERMISSIBLE	= 100.00 %

COMMERCIAL AREA = 249M2 <= 647 / 2 <= 323.50M2


ER. DEEPAK S. HALARNKER
B.E. (CIVIL)
STRUCTURAL ENGINEER
T.C.P.D.
Reg. No. SE/0001/2010

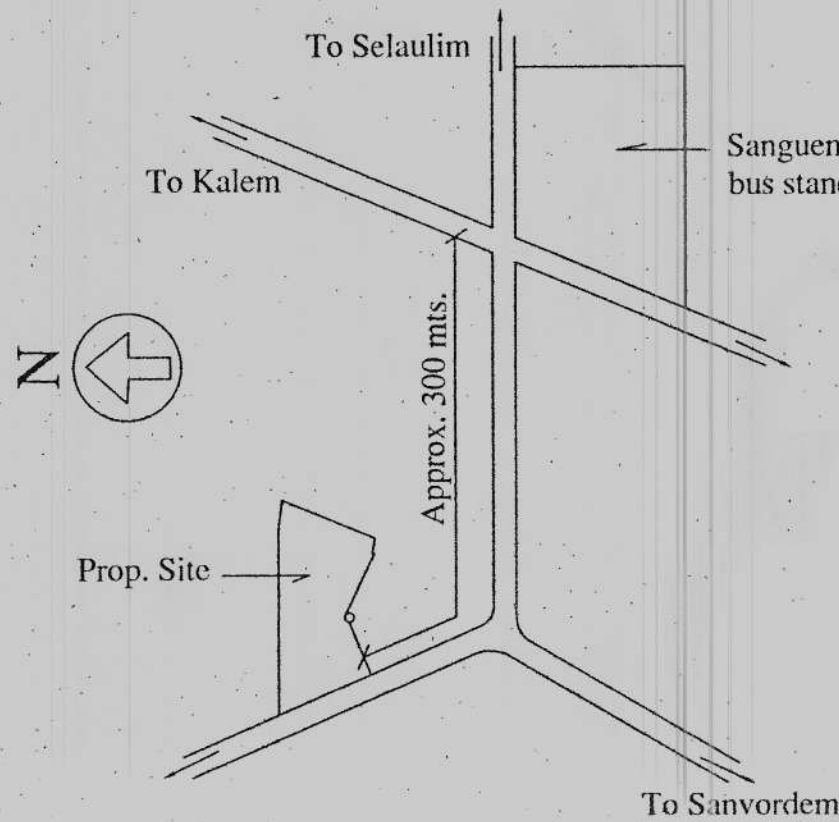

LOCATION PLAN (not to scale)

PARKING CALCULATIONS

BLDG.1.	FL. AREA	PARK.REQD.	PARK.PROV.
SHOPS	249.00 M2	5 NOS	5 NOS
RES.	622.50 M2 (9units)	9 NOS	10 NOS
BLDG.2.			
RES.	1276.80 M2 (20units)	20 NOS	20 NOS
Total		34 NOS	35 NOS

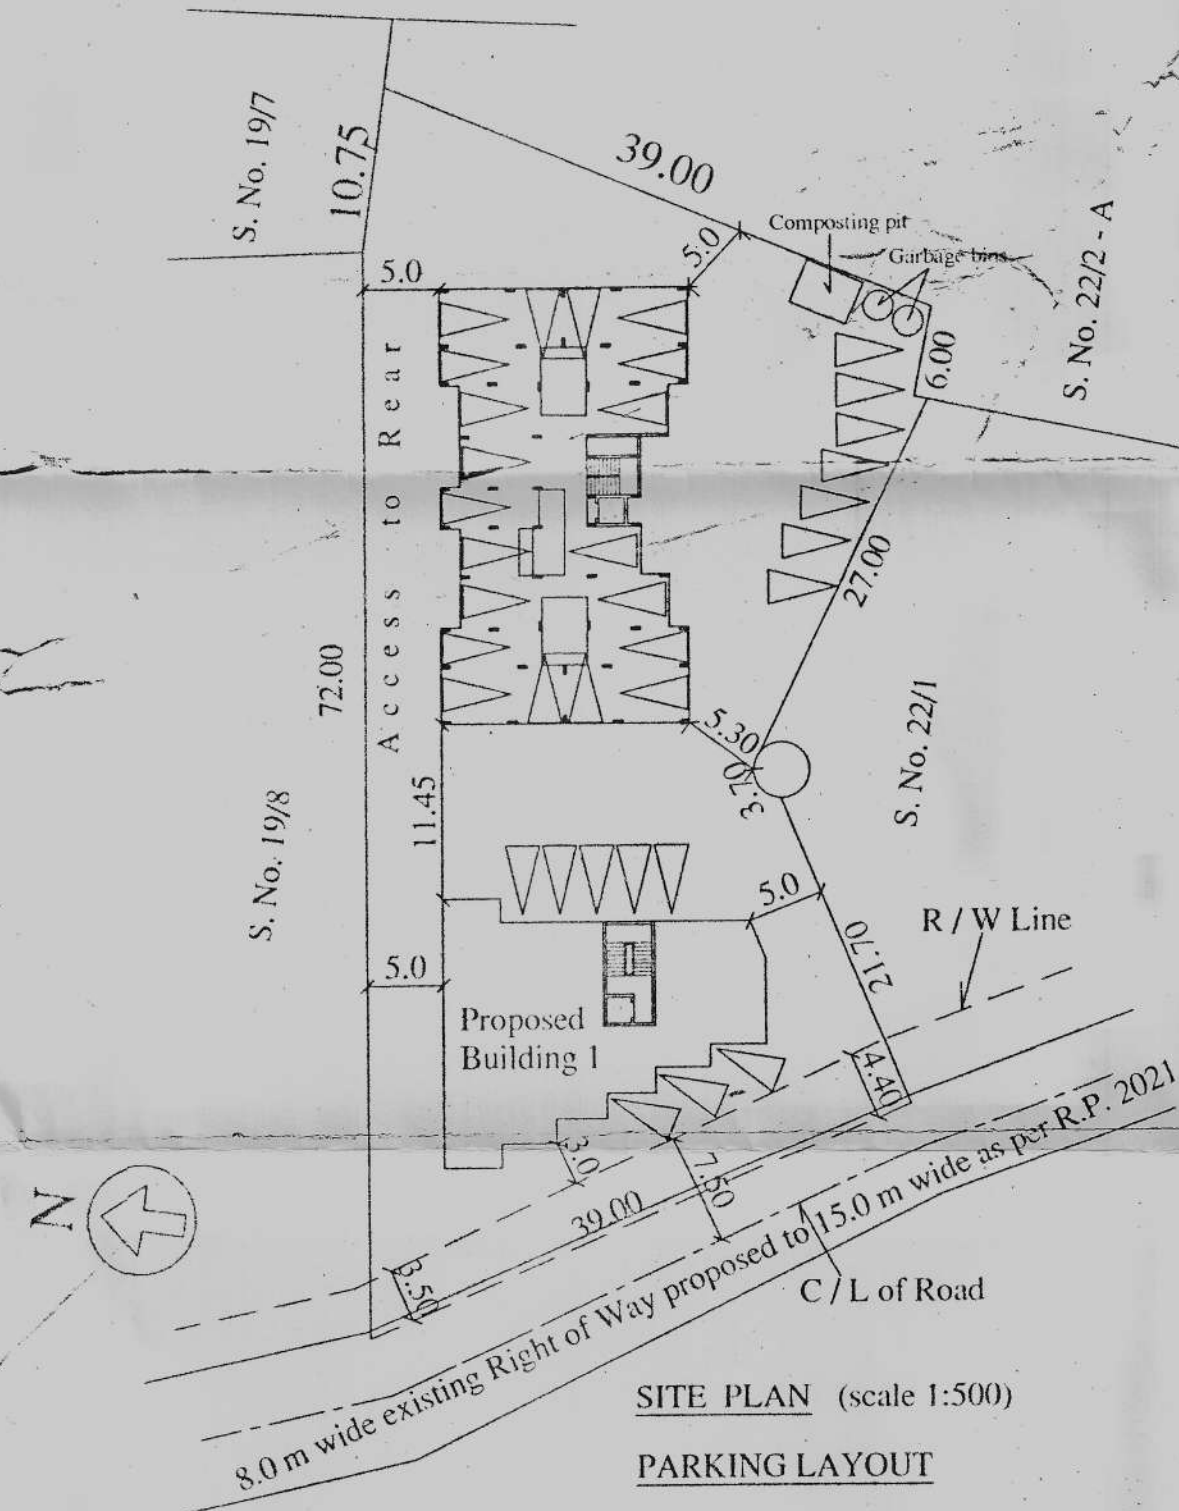

SITE PLAN (scale 1:500)
PARKING LAYOUT

PROPOSED CONSTRUCTION OF RESIDENTIAL / COMMERCIAL

BUILDING 1 AND RESIDENTIAL BUILDING 2

ON PRPERTY BEARING SURVEY NO. 22 / 1 - A

AT SANGUEM, SANGUEM - TALUKA, GOA

FOR MR. PATRICIO alias PATRIC PEREIRA AND

MRS. JOVINA LUCI CONCEICAO PEREIRA.


DATE:- 14 / 09 / 2023 JOB NO.:- 654 / 23

SCALE:- 1:100, 1:500 DRG. BY:- S.S DRG. NO.:- 01

ENGINEER
DEEPAK S. HALARNKER B.E. (CIVIL), MIE
O-18, FIRST FLOOR, SHRIRAM CHAMBERS,
NEAR NEW ERA HIGH SCHOOL,
MARGAO - GOA. PH. 2704693
deepakharnker@gmail.com (email)


OWNER

[Signature]

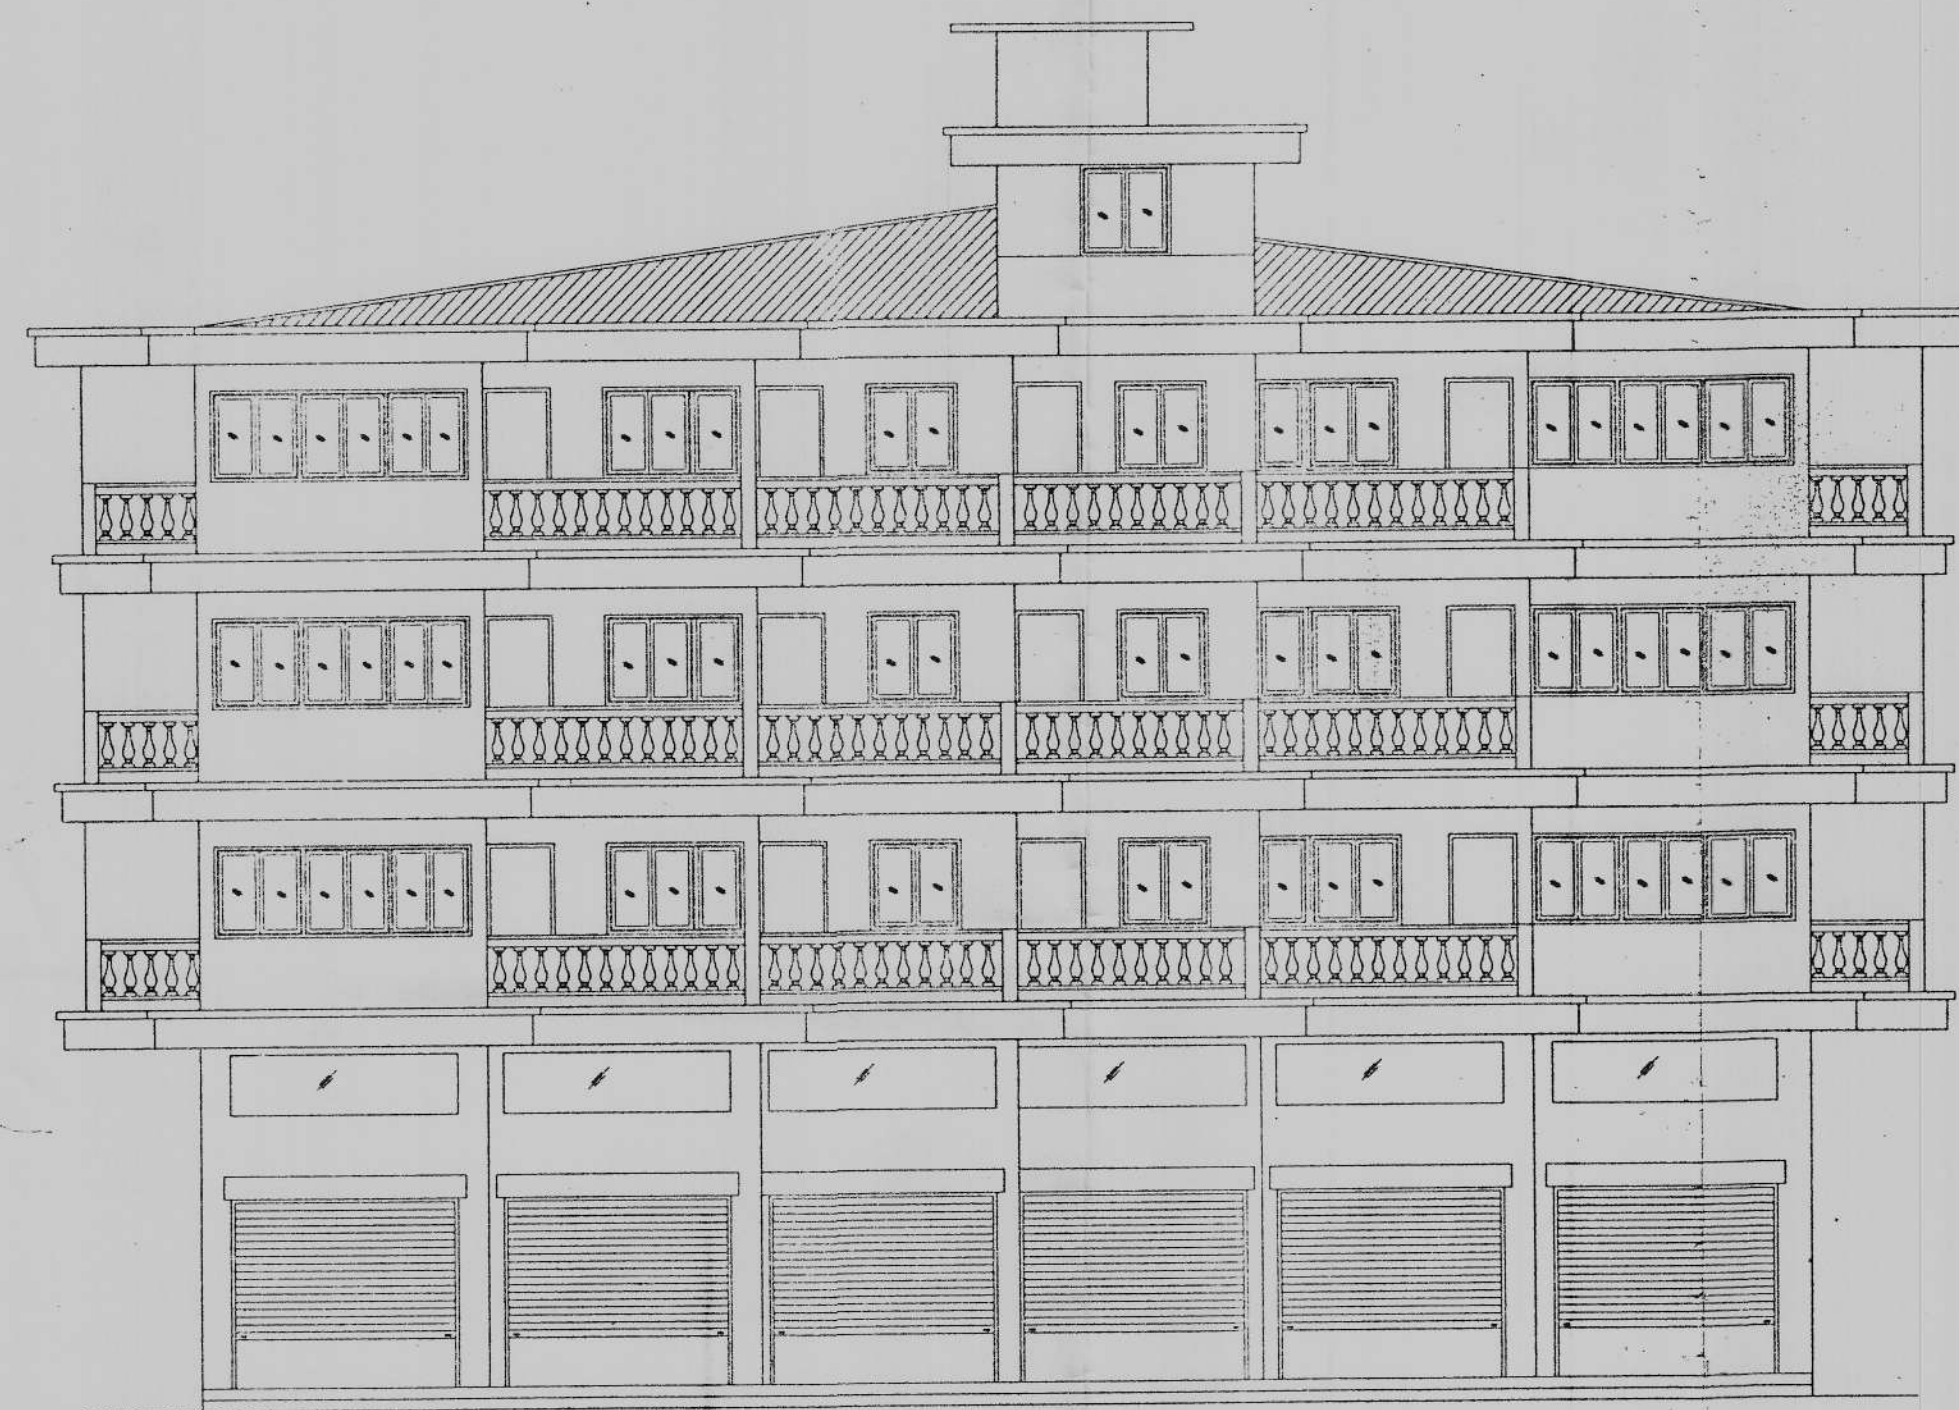

ELEVATION

DR. DEEPAK S. HALARNKER
B.E. (CIVIL)
STRUCTURAL ENGINEER
T.C.P.D.
Reg. No. SE/0001/2010

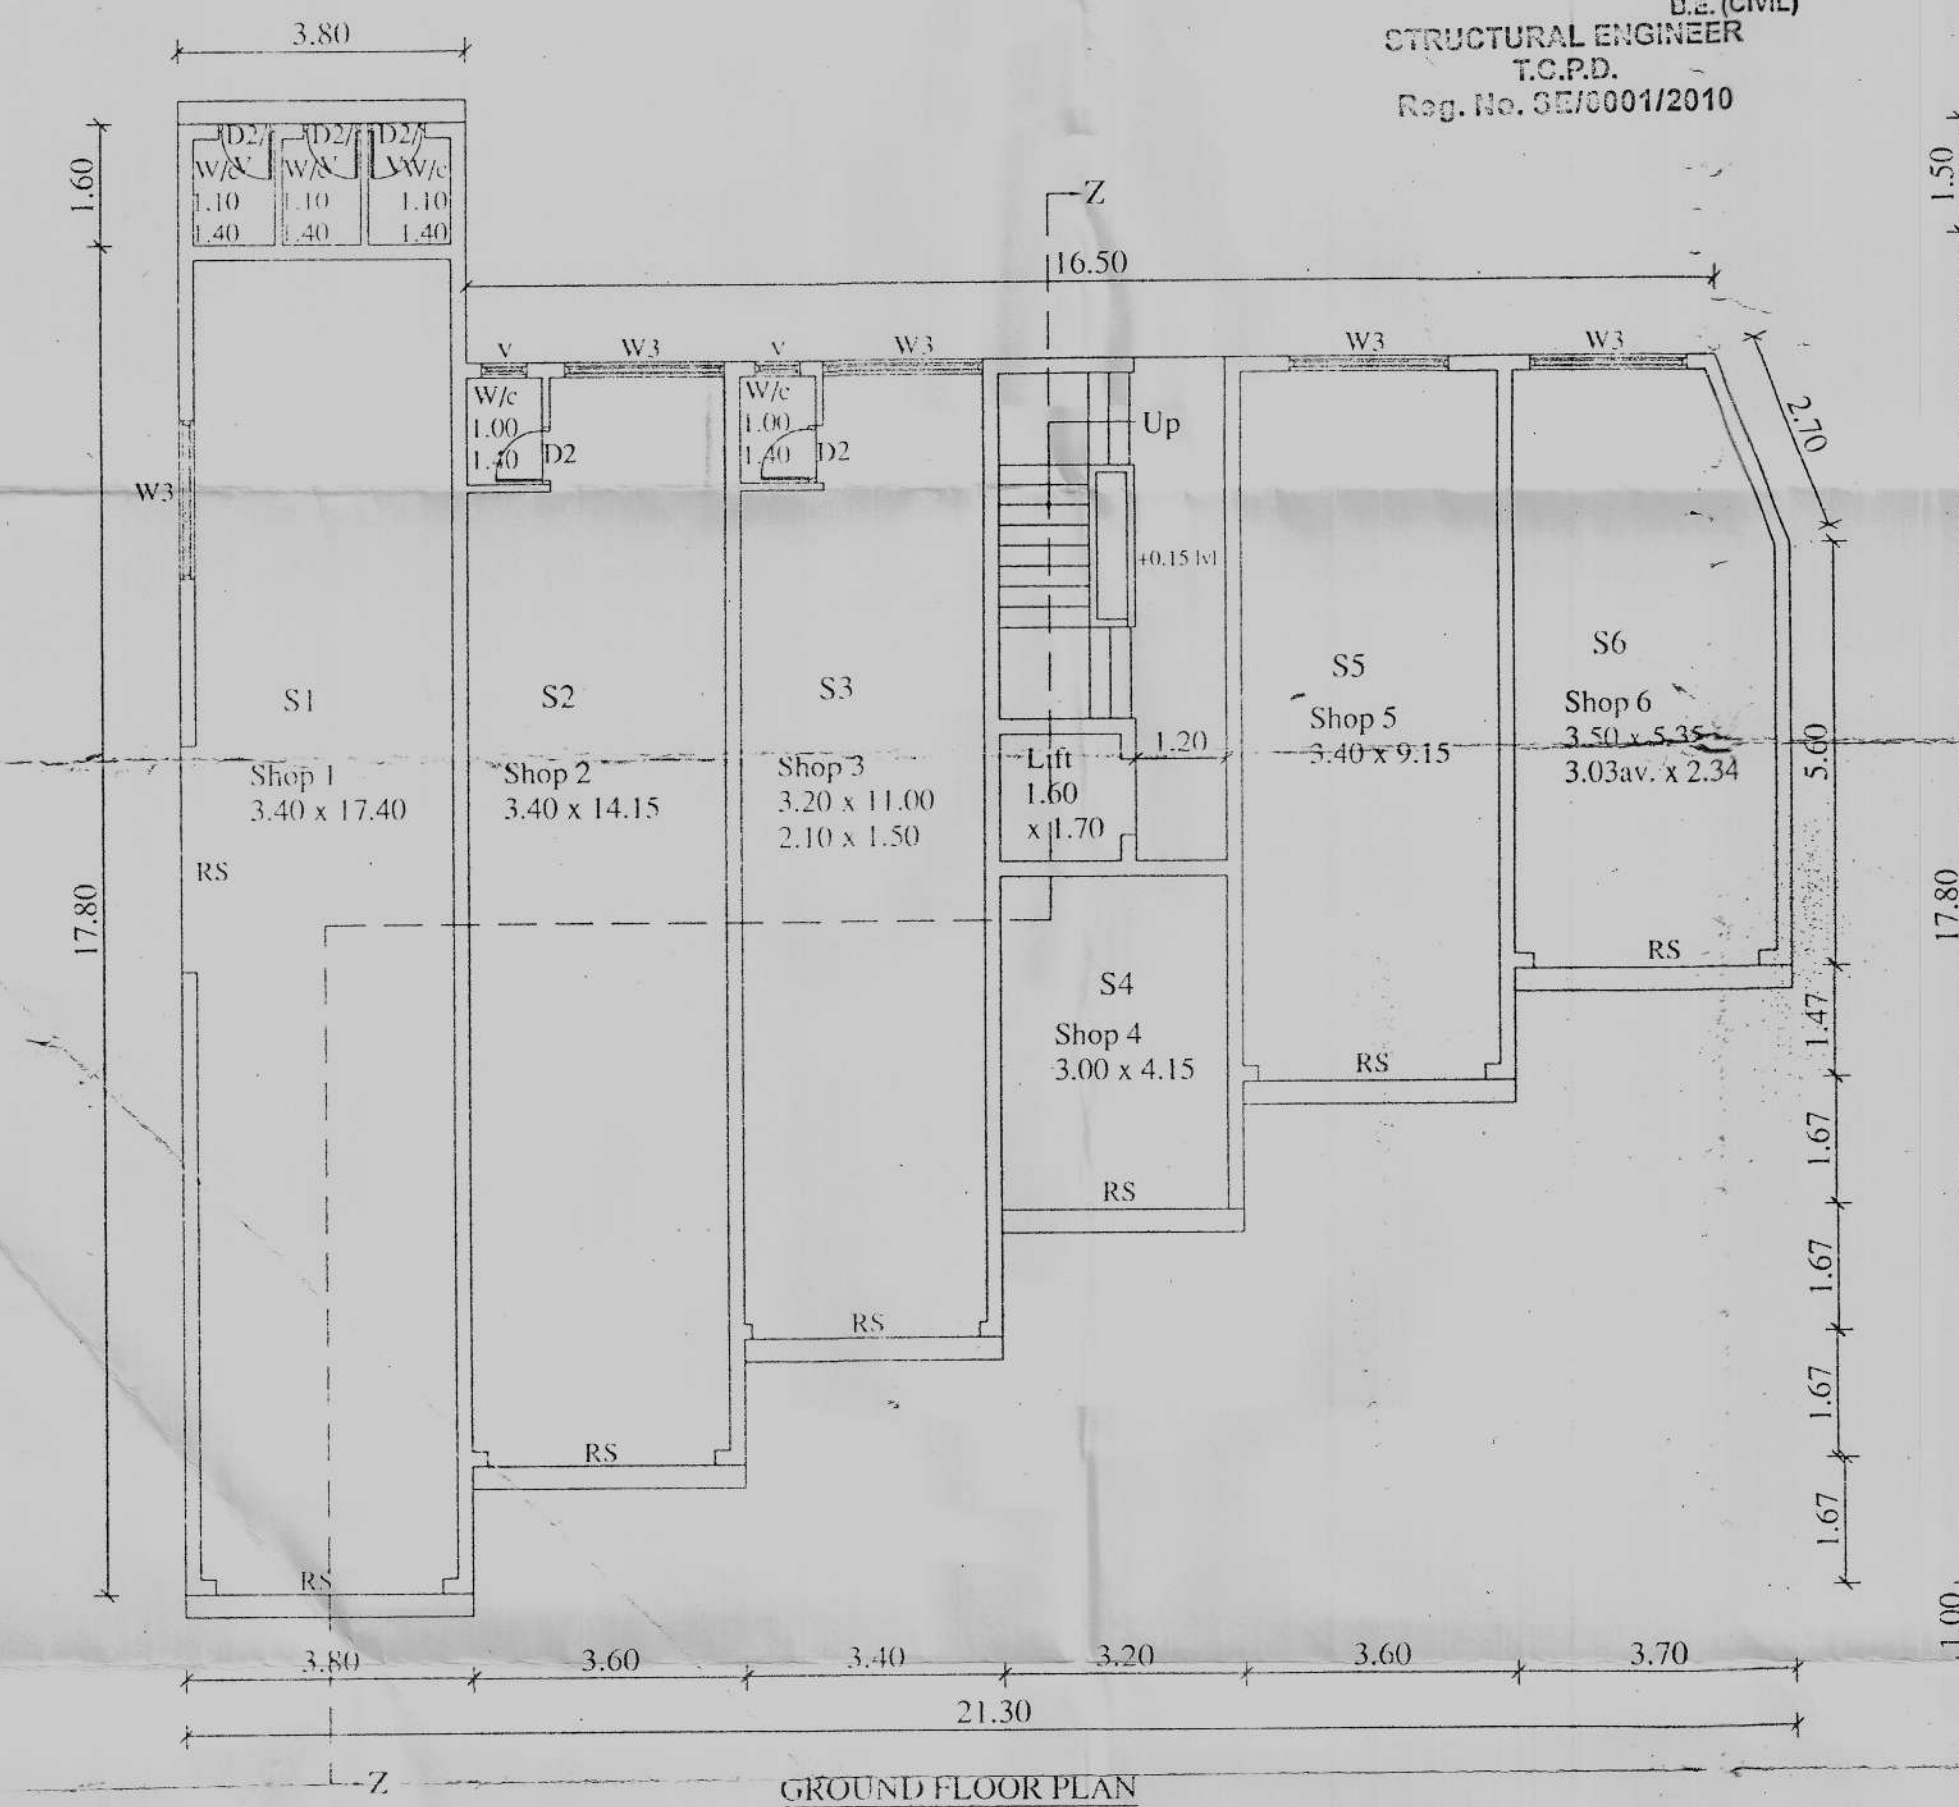


GROUND FLOOR PLAN


SCHEDULE OF OPENINGS

DOORS	WINDOWS
D 1.00 x 2.15	W 1.50 x 1.20
D1 0.90 x 2.15	W1 1.20 x 1.20
D2 0.75 x 2.15	W2 1.20 x 1.00
D2/V 0.75 x 2.50	W3 2.10 x 1.50
FDW 2.80 x 2.15	W4 1.80 x 1.20
FDW1 3.10 x 2.15	V 0.60 x 0.90
RS 3.00 x 2.50	


BUILDING 1

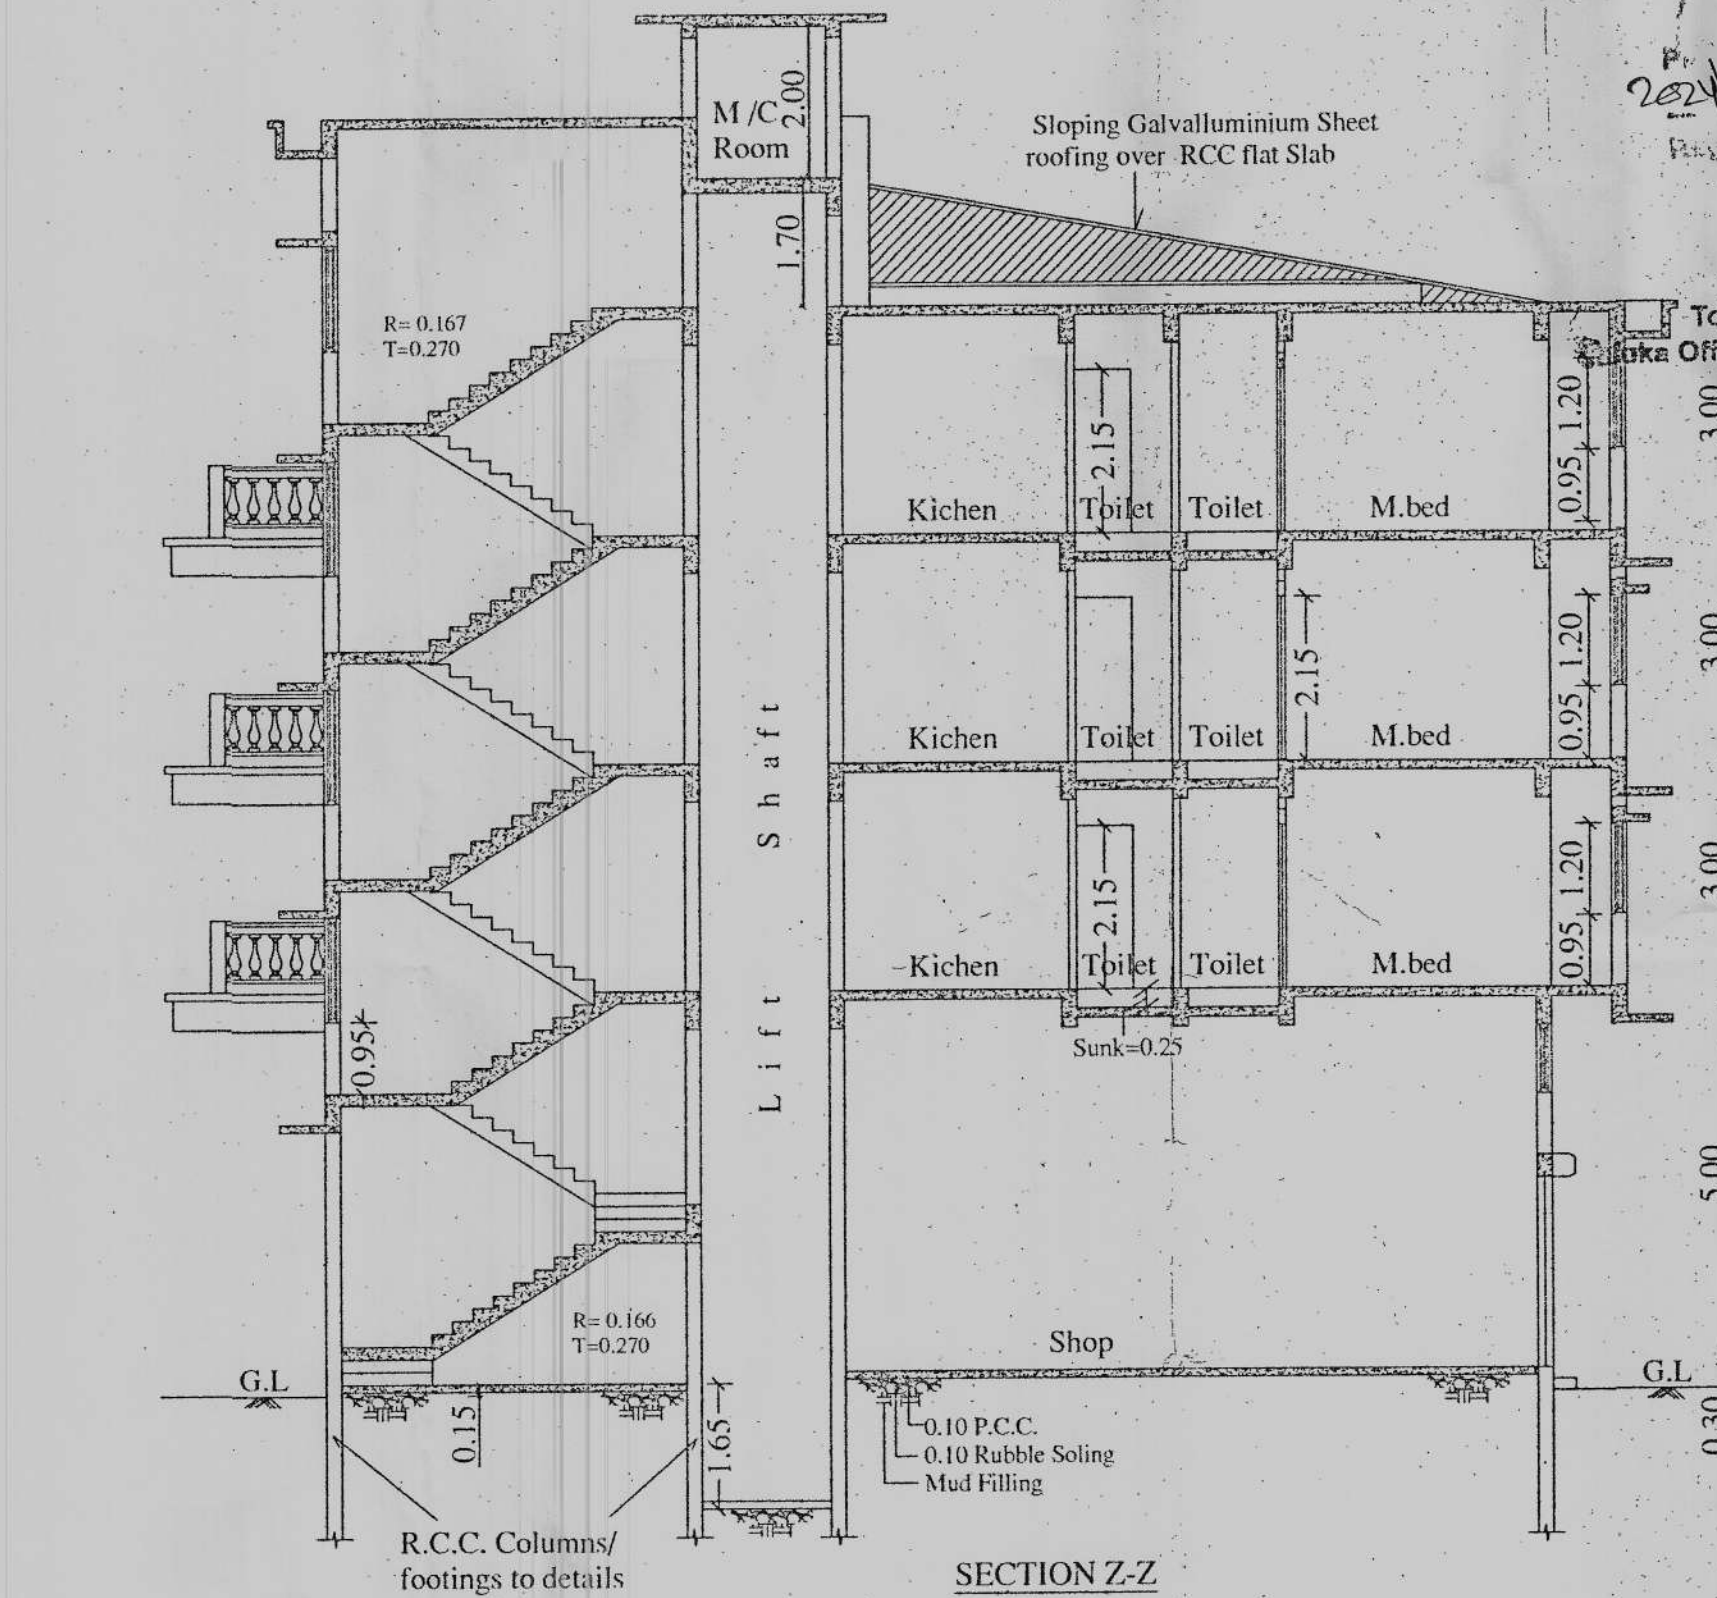


SECTION Z-Z

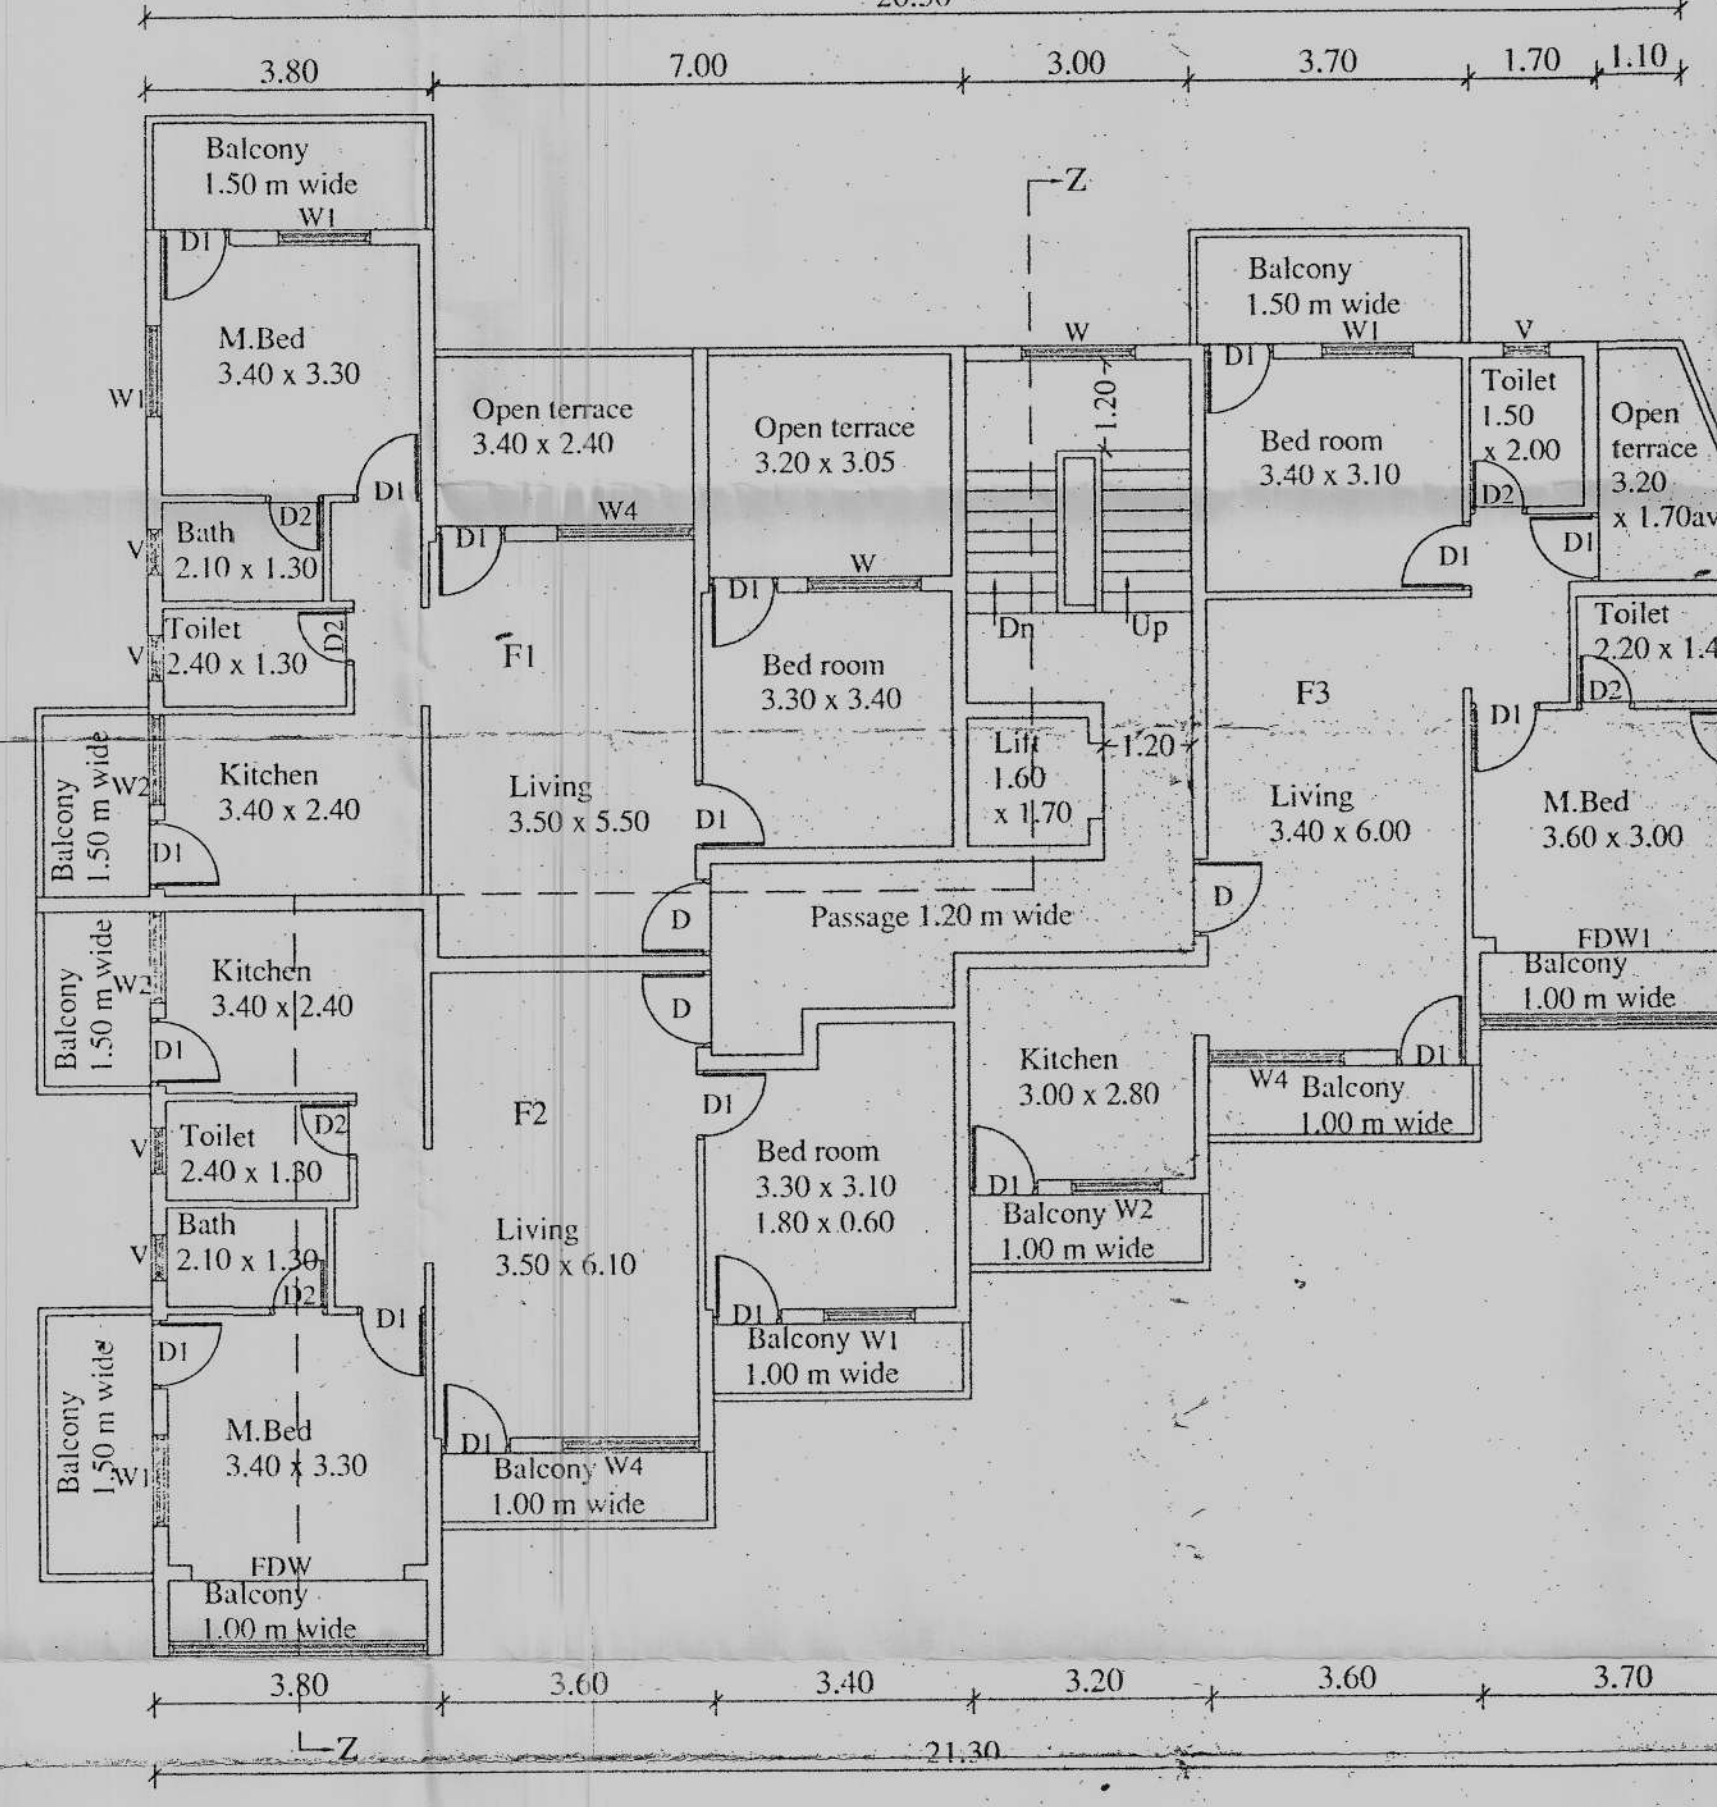

FIRST FLOOR PLAN

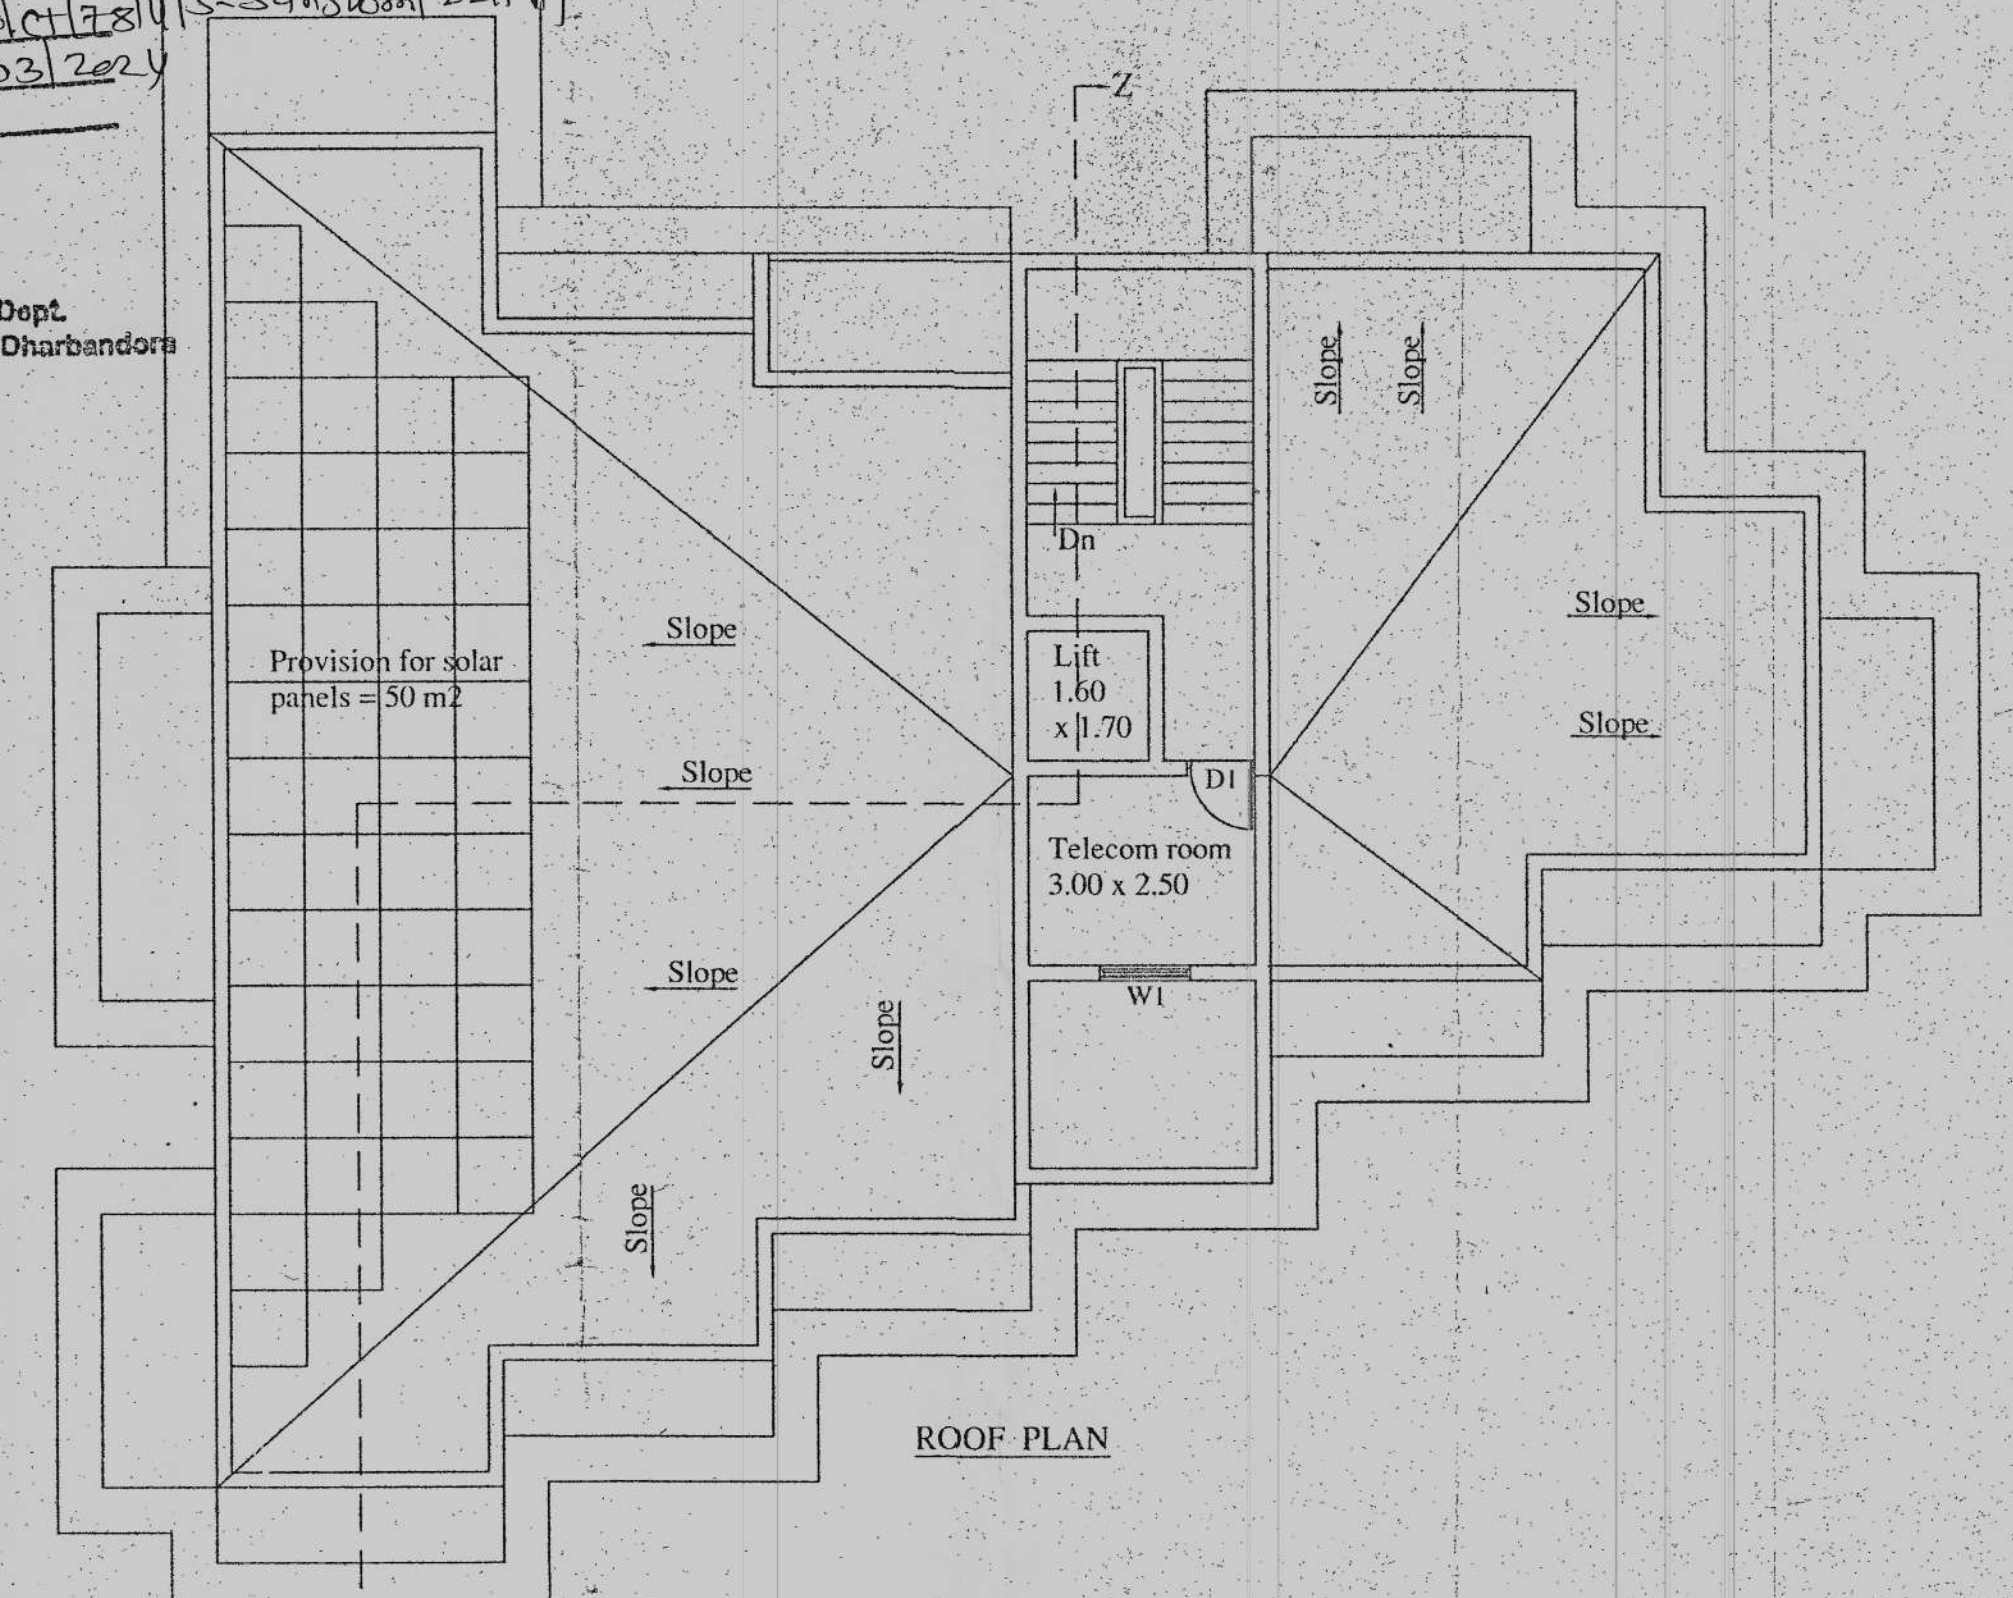

ROOF PLAN

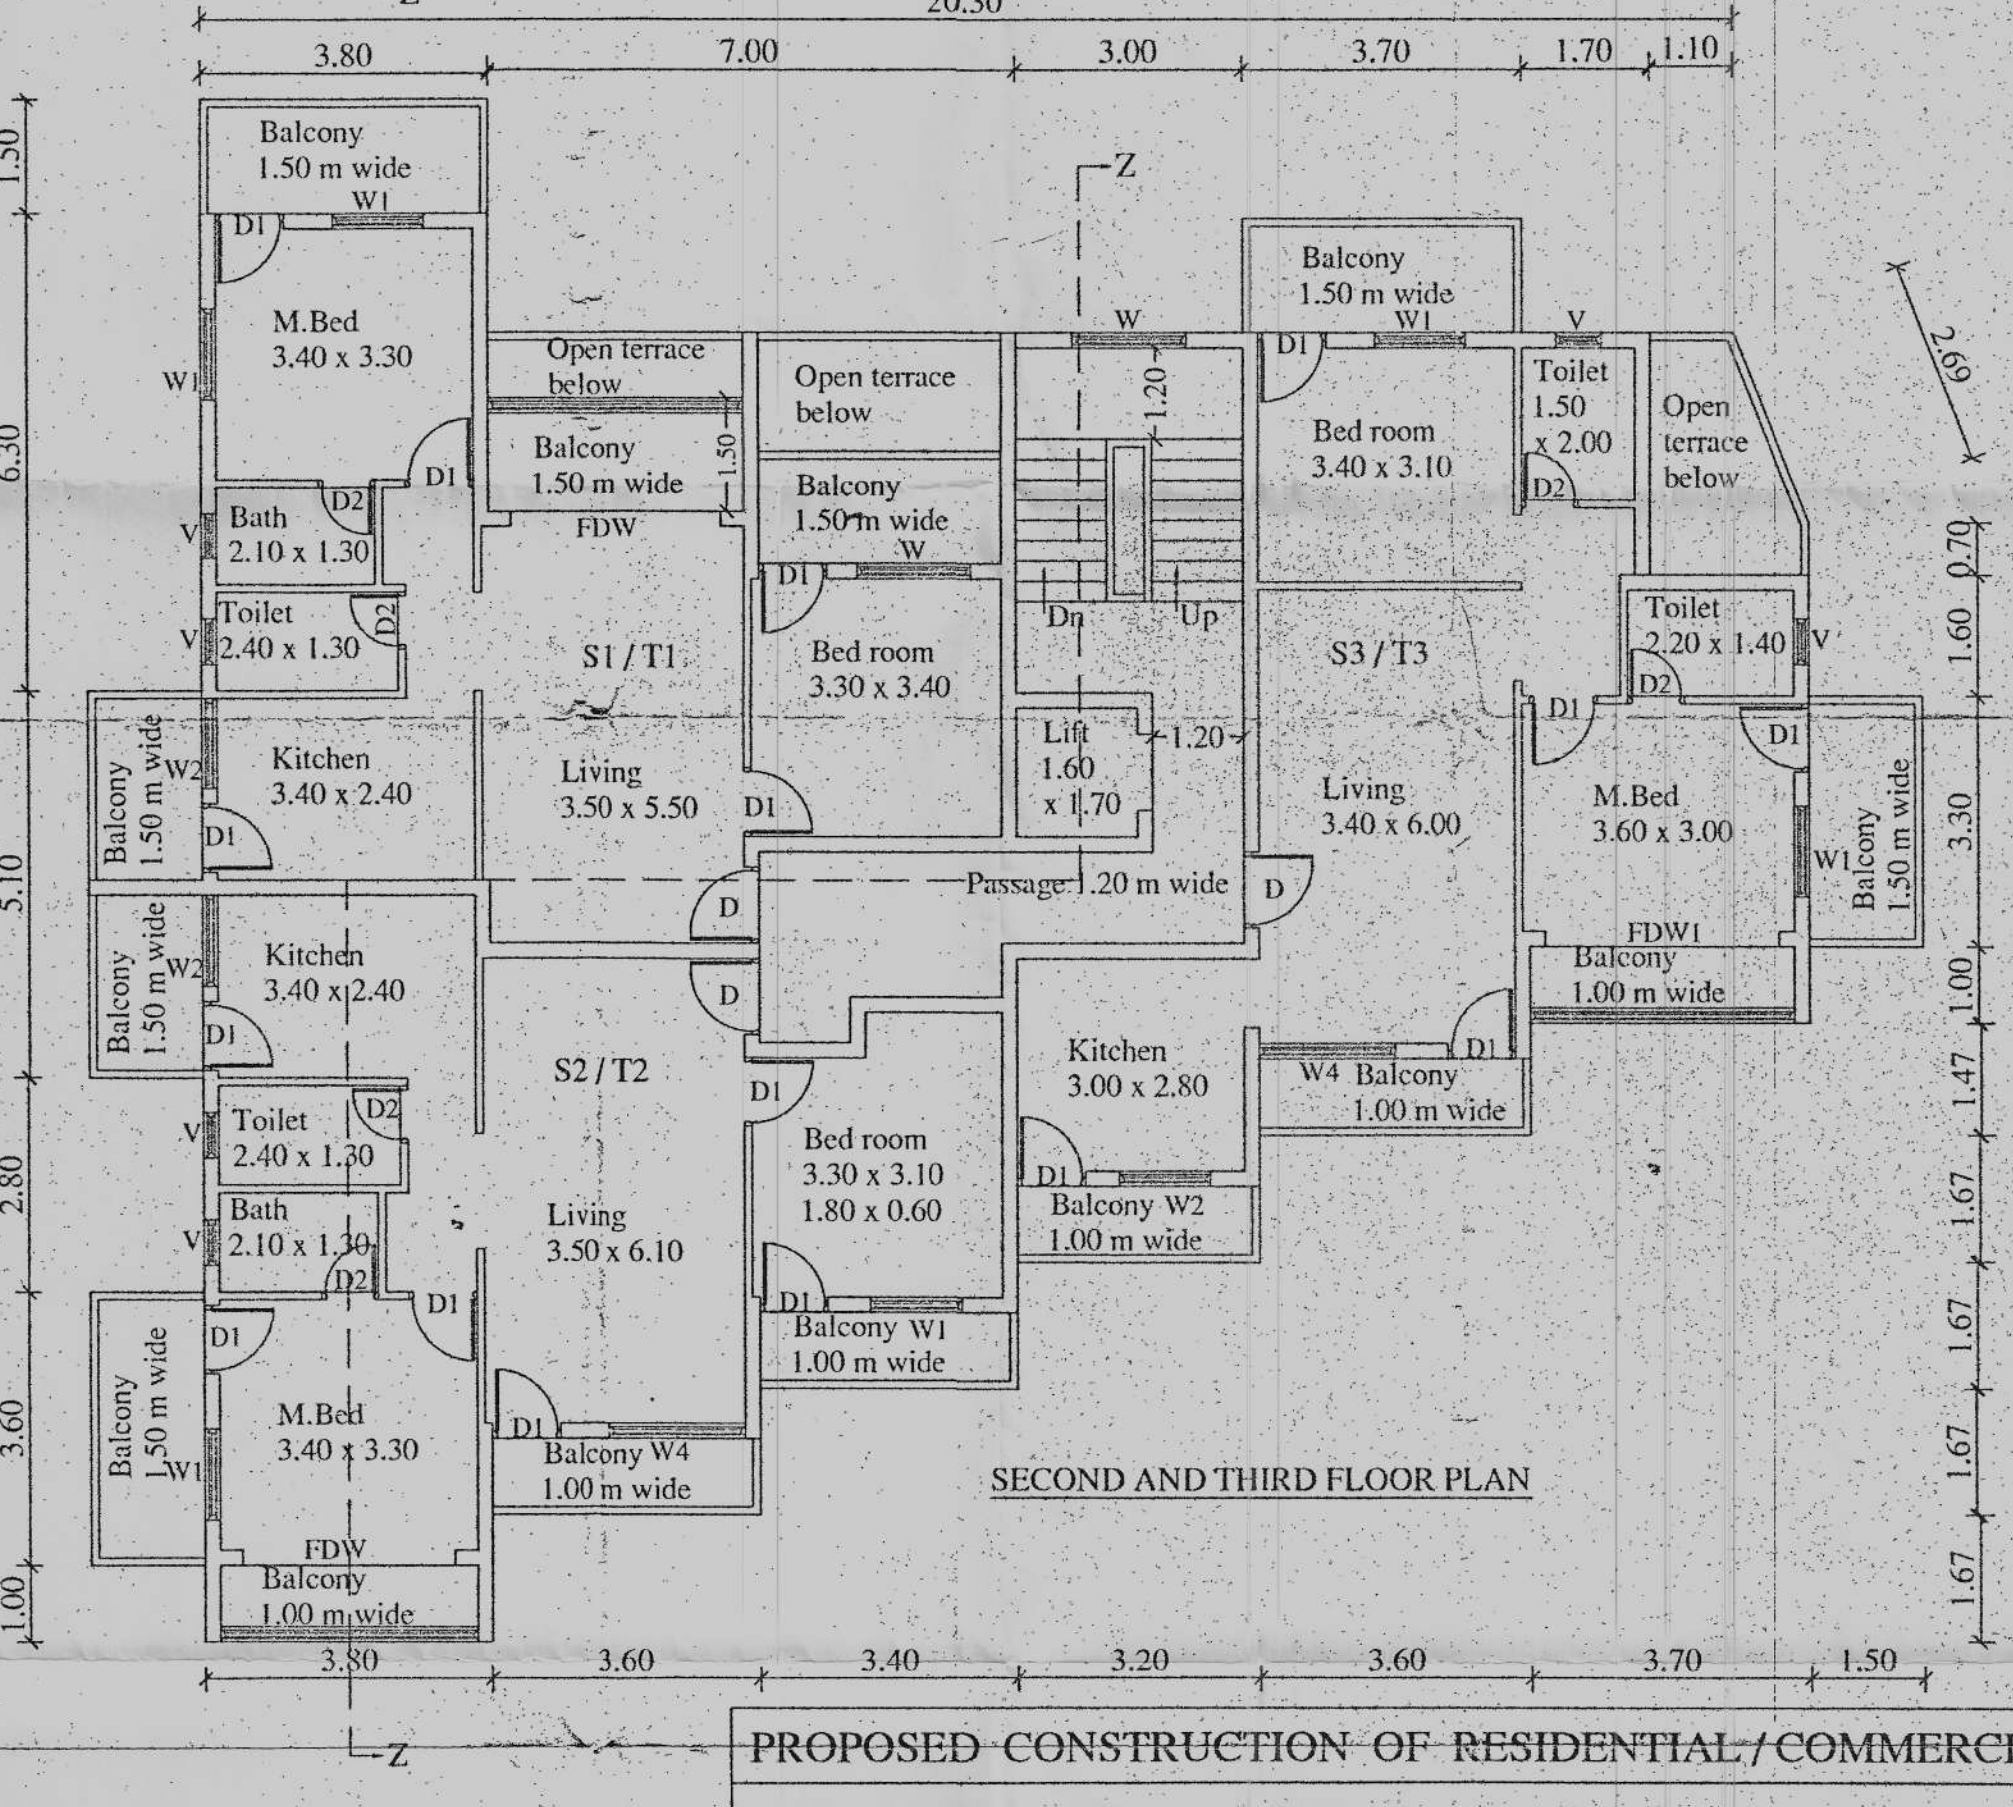

SECOND AND THIRD FLOOR PLAN

PROPOSED CONSTRUCTION OF RESIDENTIAL / COMMERCIAL

BUILDING 1 AND RESIDENTIAL BUILDING 2
ON PROPERTY BEARING SURVEY NO. 22 / 1 - A
AT SANGUEM, SANGUEM - TALUKA, GOA
FOR MR. PATRICIO alias PATRIC PEREIRA AND
MRS. JOVINA LUCI CONCEICAO PEREIRA.

DATE:- 14 / 09 / 2023 JOB NO.:- 654 / 23

SCALE:- 1:100, 1:500 DRG. BY:- S.S DRG. NO.:- 01


ENGINEER
DEEPAK S. HALARNKER B.E. (CIVIL), MIE
0-18, FIRST FLOOR, SHRIRAM CHAMBERS,
NEAR NEW ERA HIGH SCHOOL,
MARGAO GOA PH: 2704693
deepakhalarnker@gmail.com (email)

OWNER

Municipal Engineer
Sangum Municipal Council
Sangum-Goa




CHIEF OFFICER
Sangum Municipal Council
Sangum-Goa

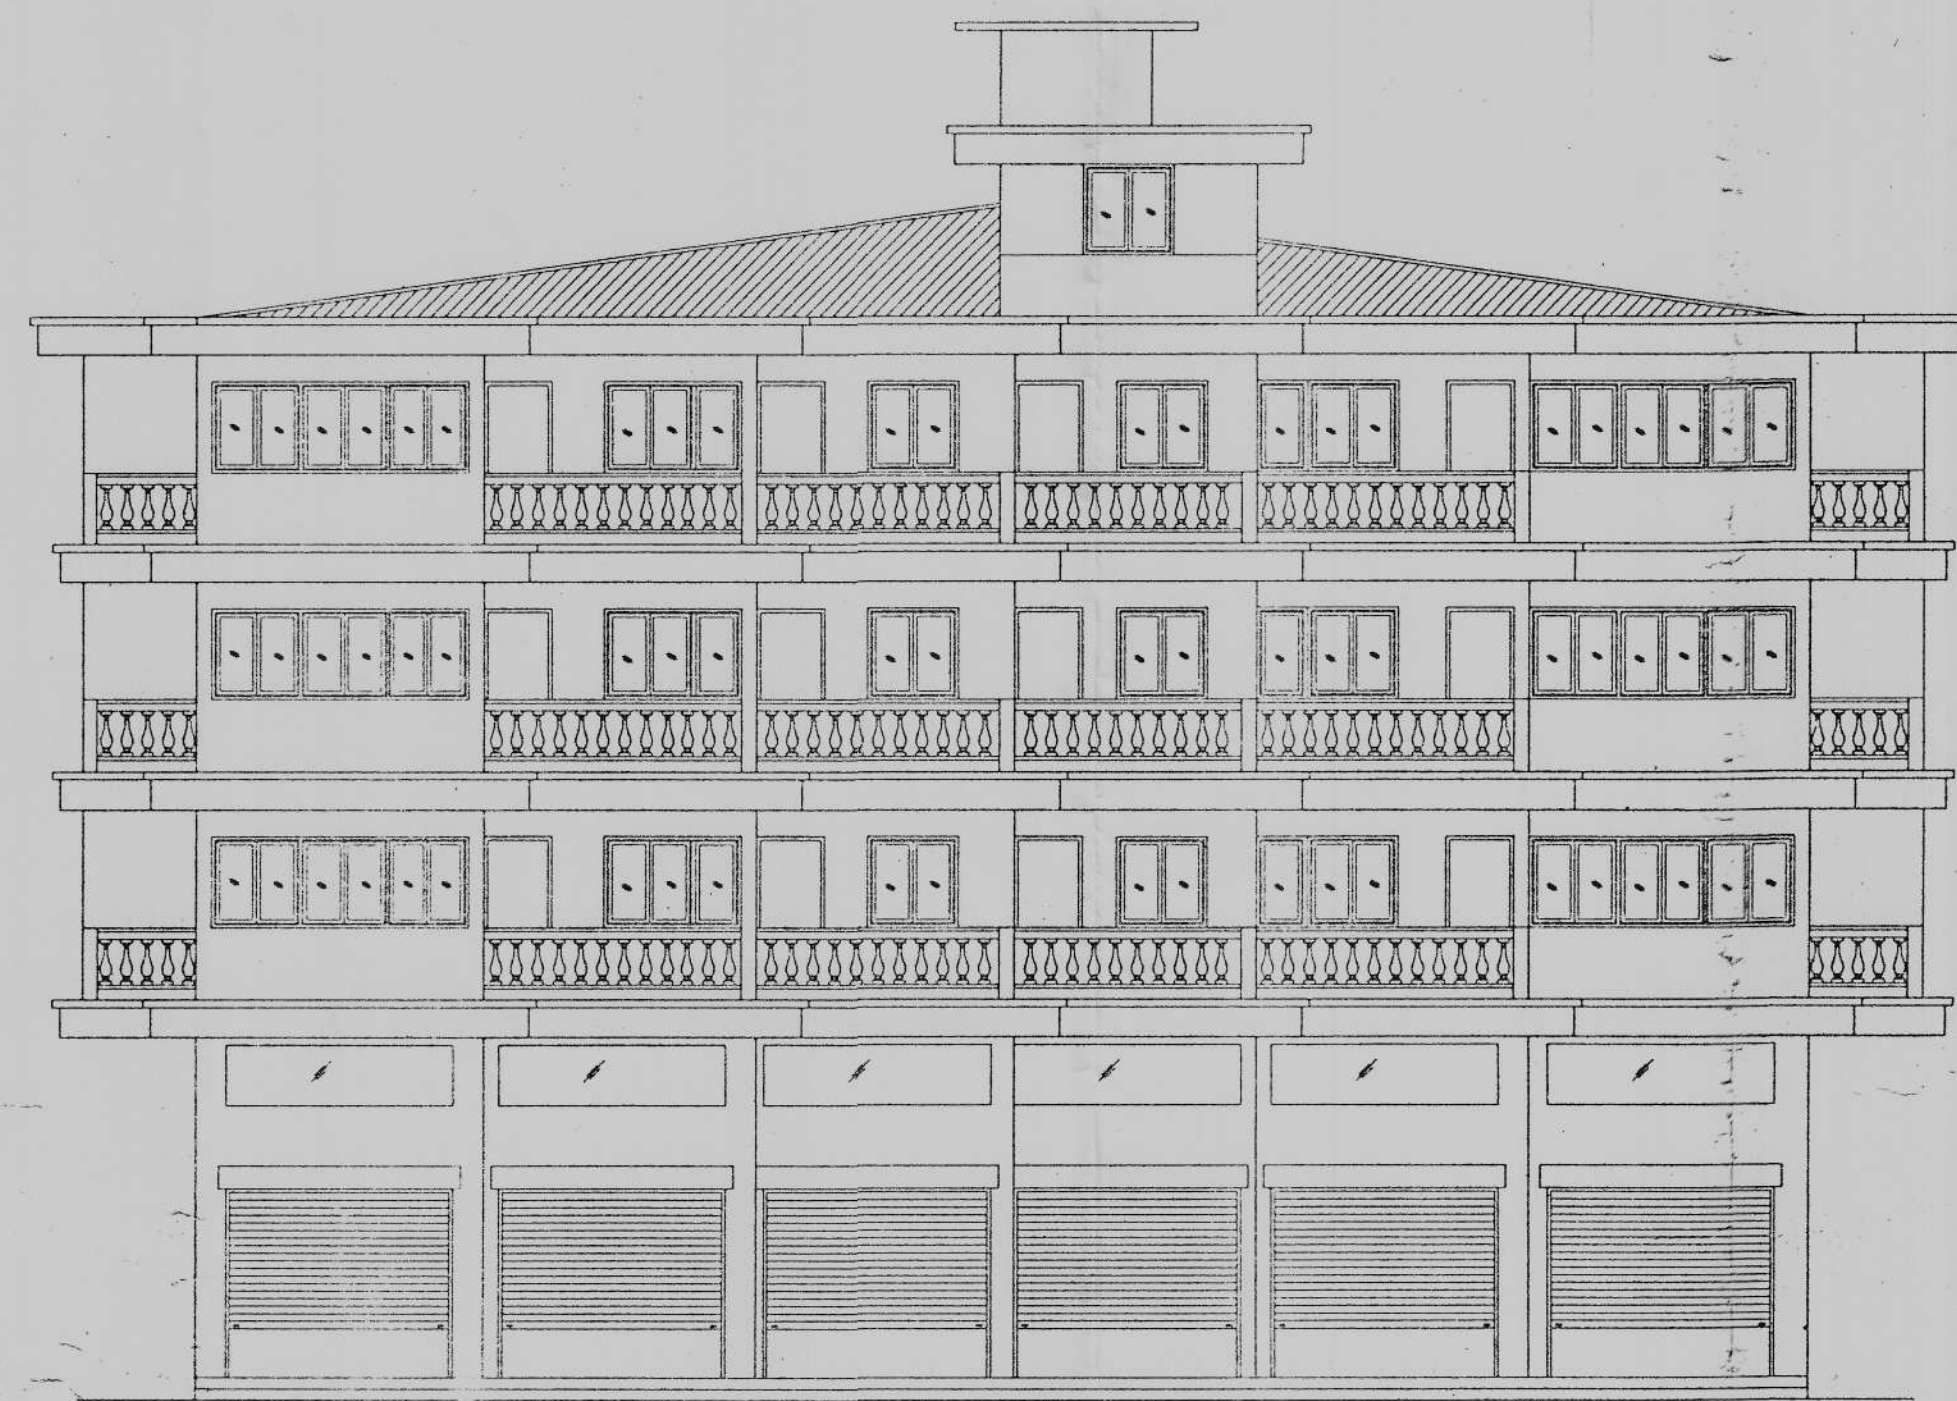


ELEVATION

Er. DEEPAK S. HALARNKER
B.E. (CIVIL)
STRUCTURAL ENGINEER
T.C.P.D.
Reg. No. SE/0001/2010

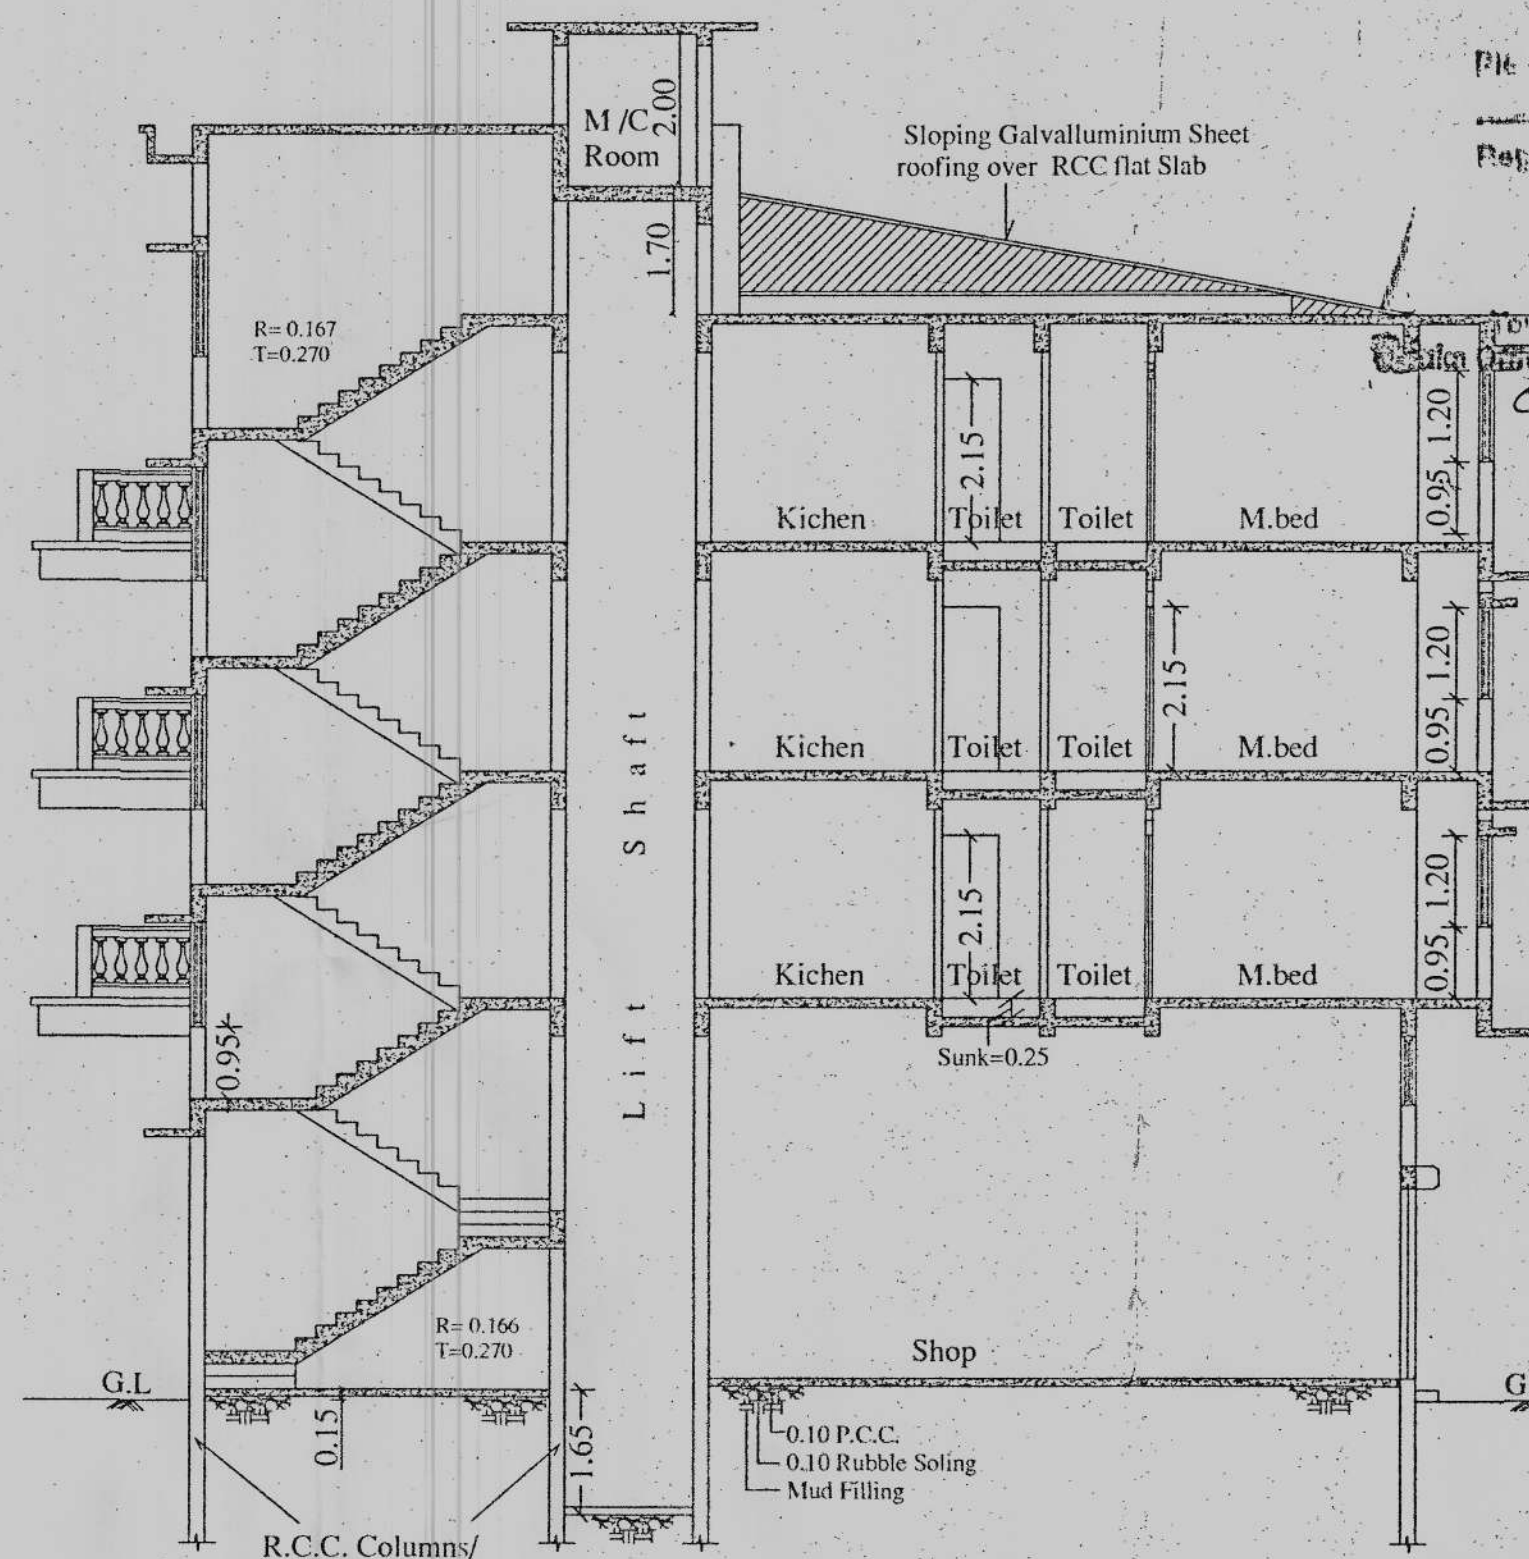


SECTION Z-Z


HEALTH OFFICER
PRIMARY HEALTH CENTRE
SANGUEM

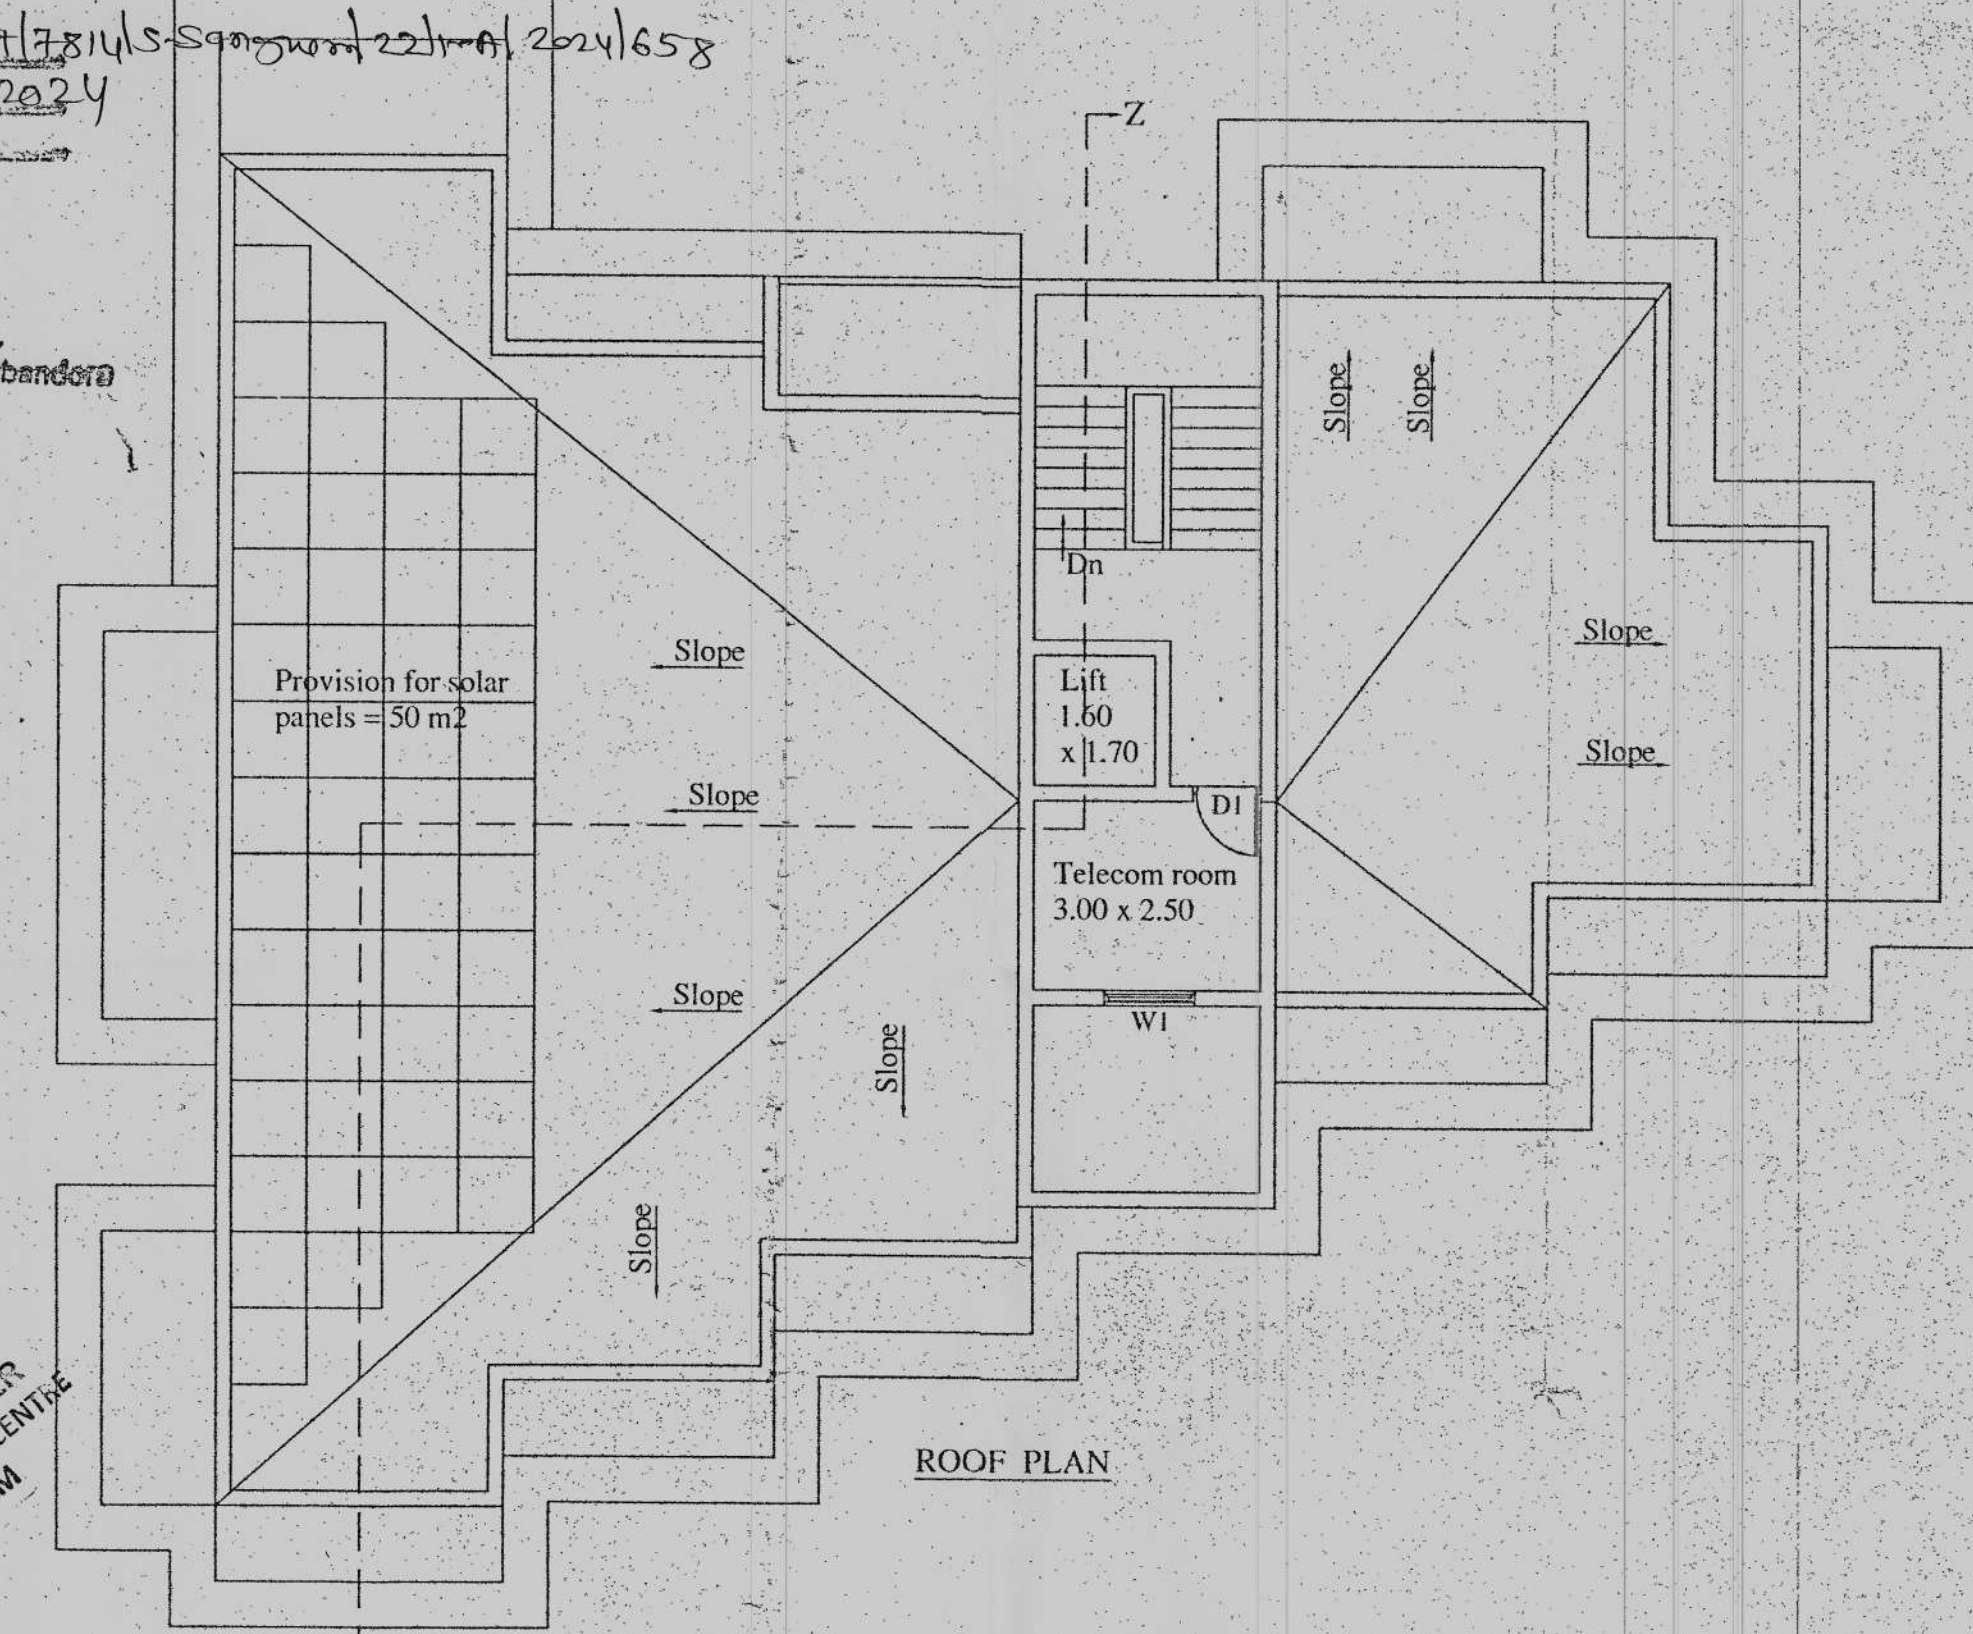


ROOF PLAN

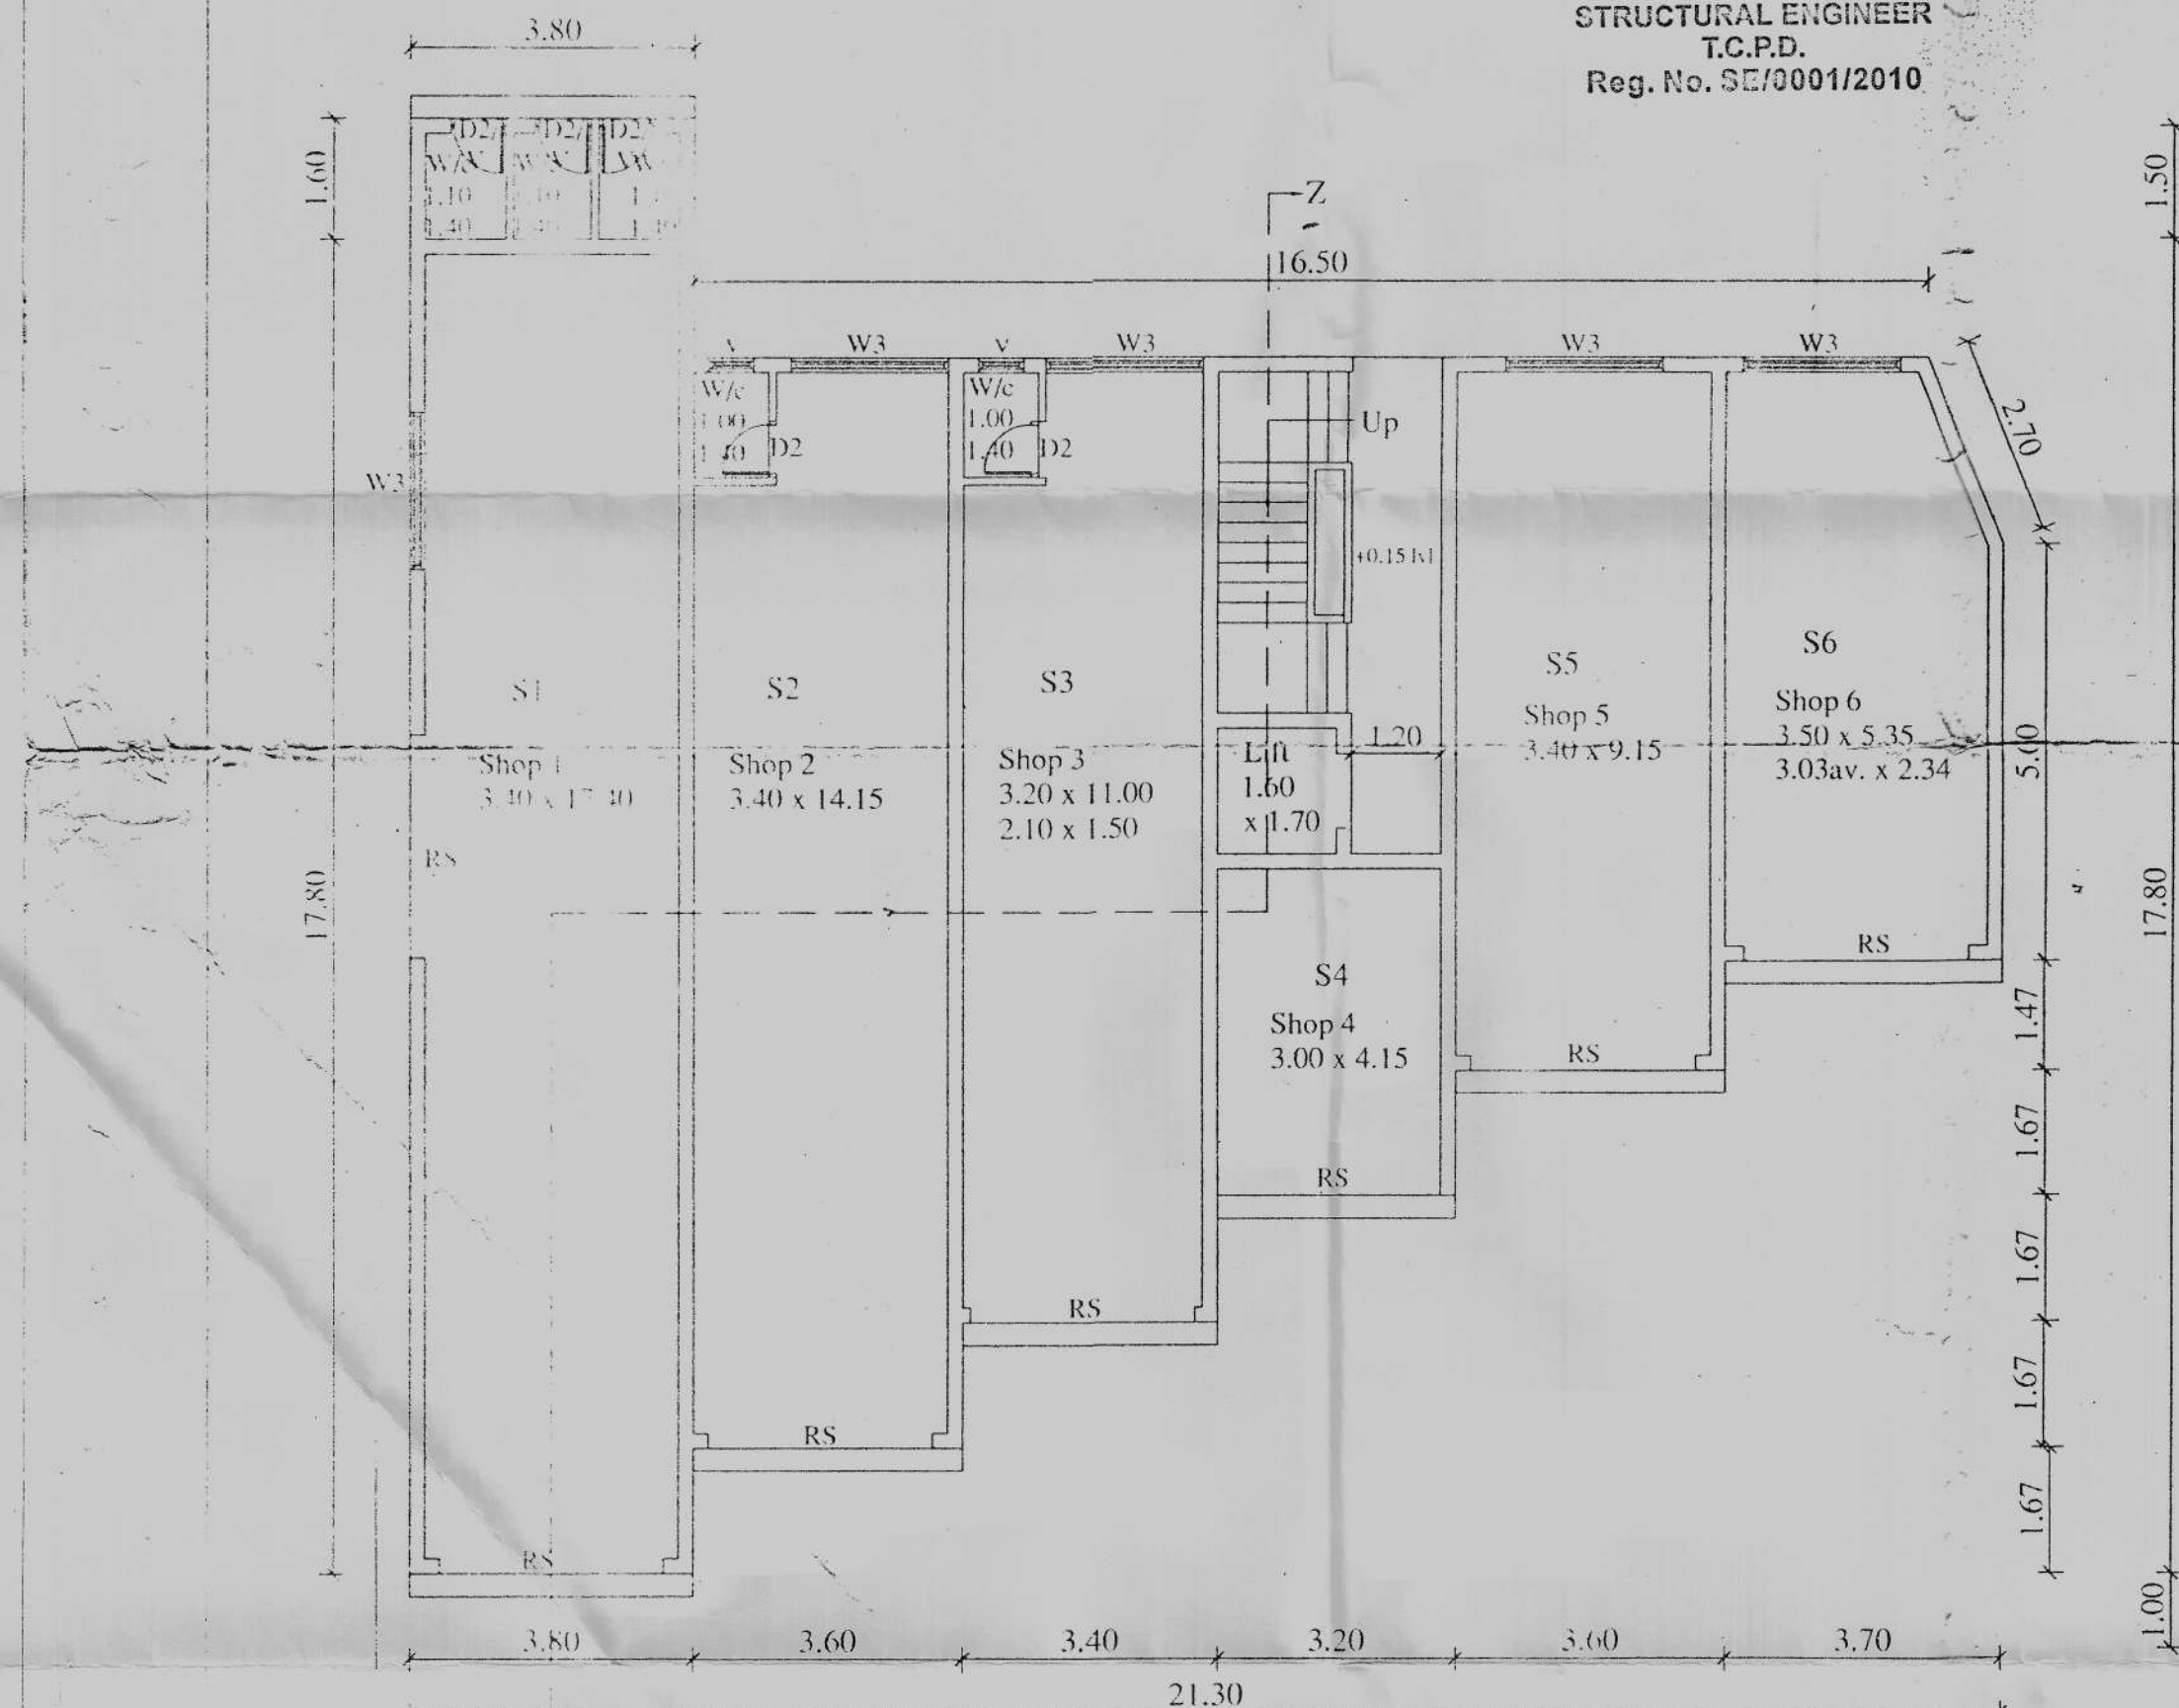

GROUND FLOOR PLAN

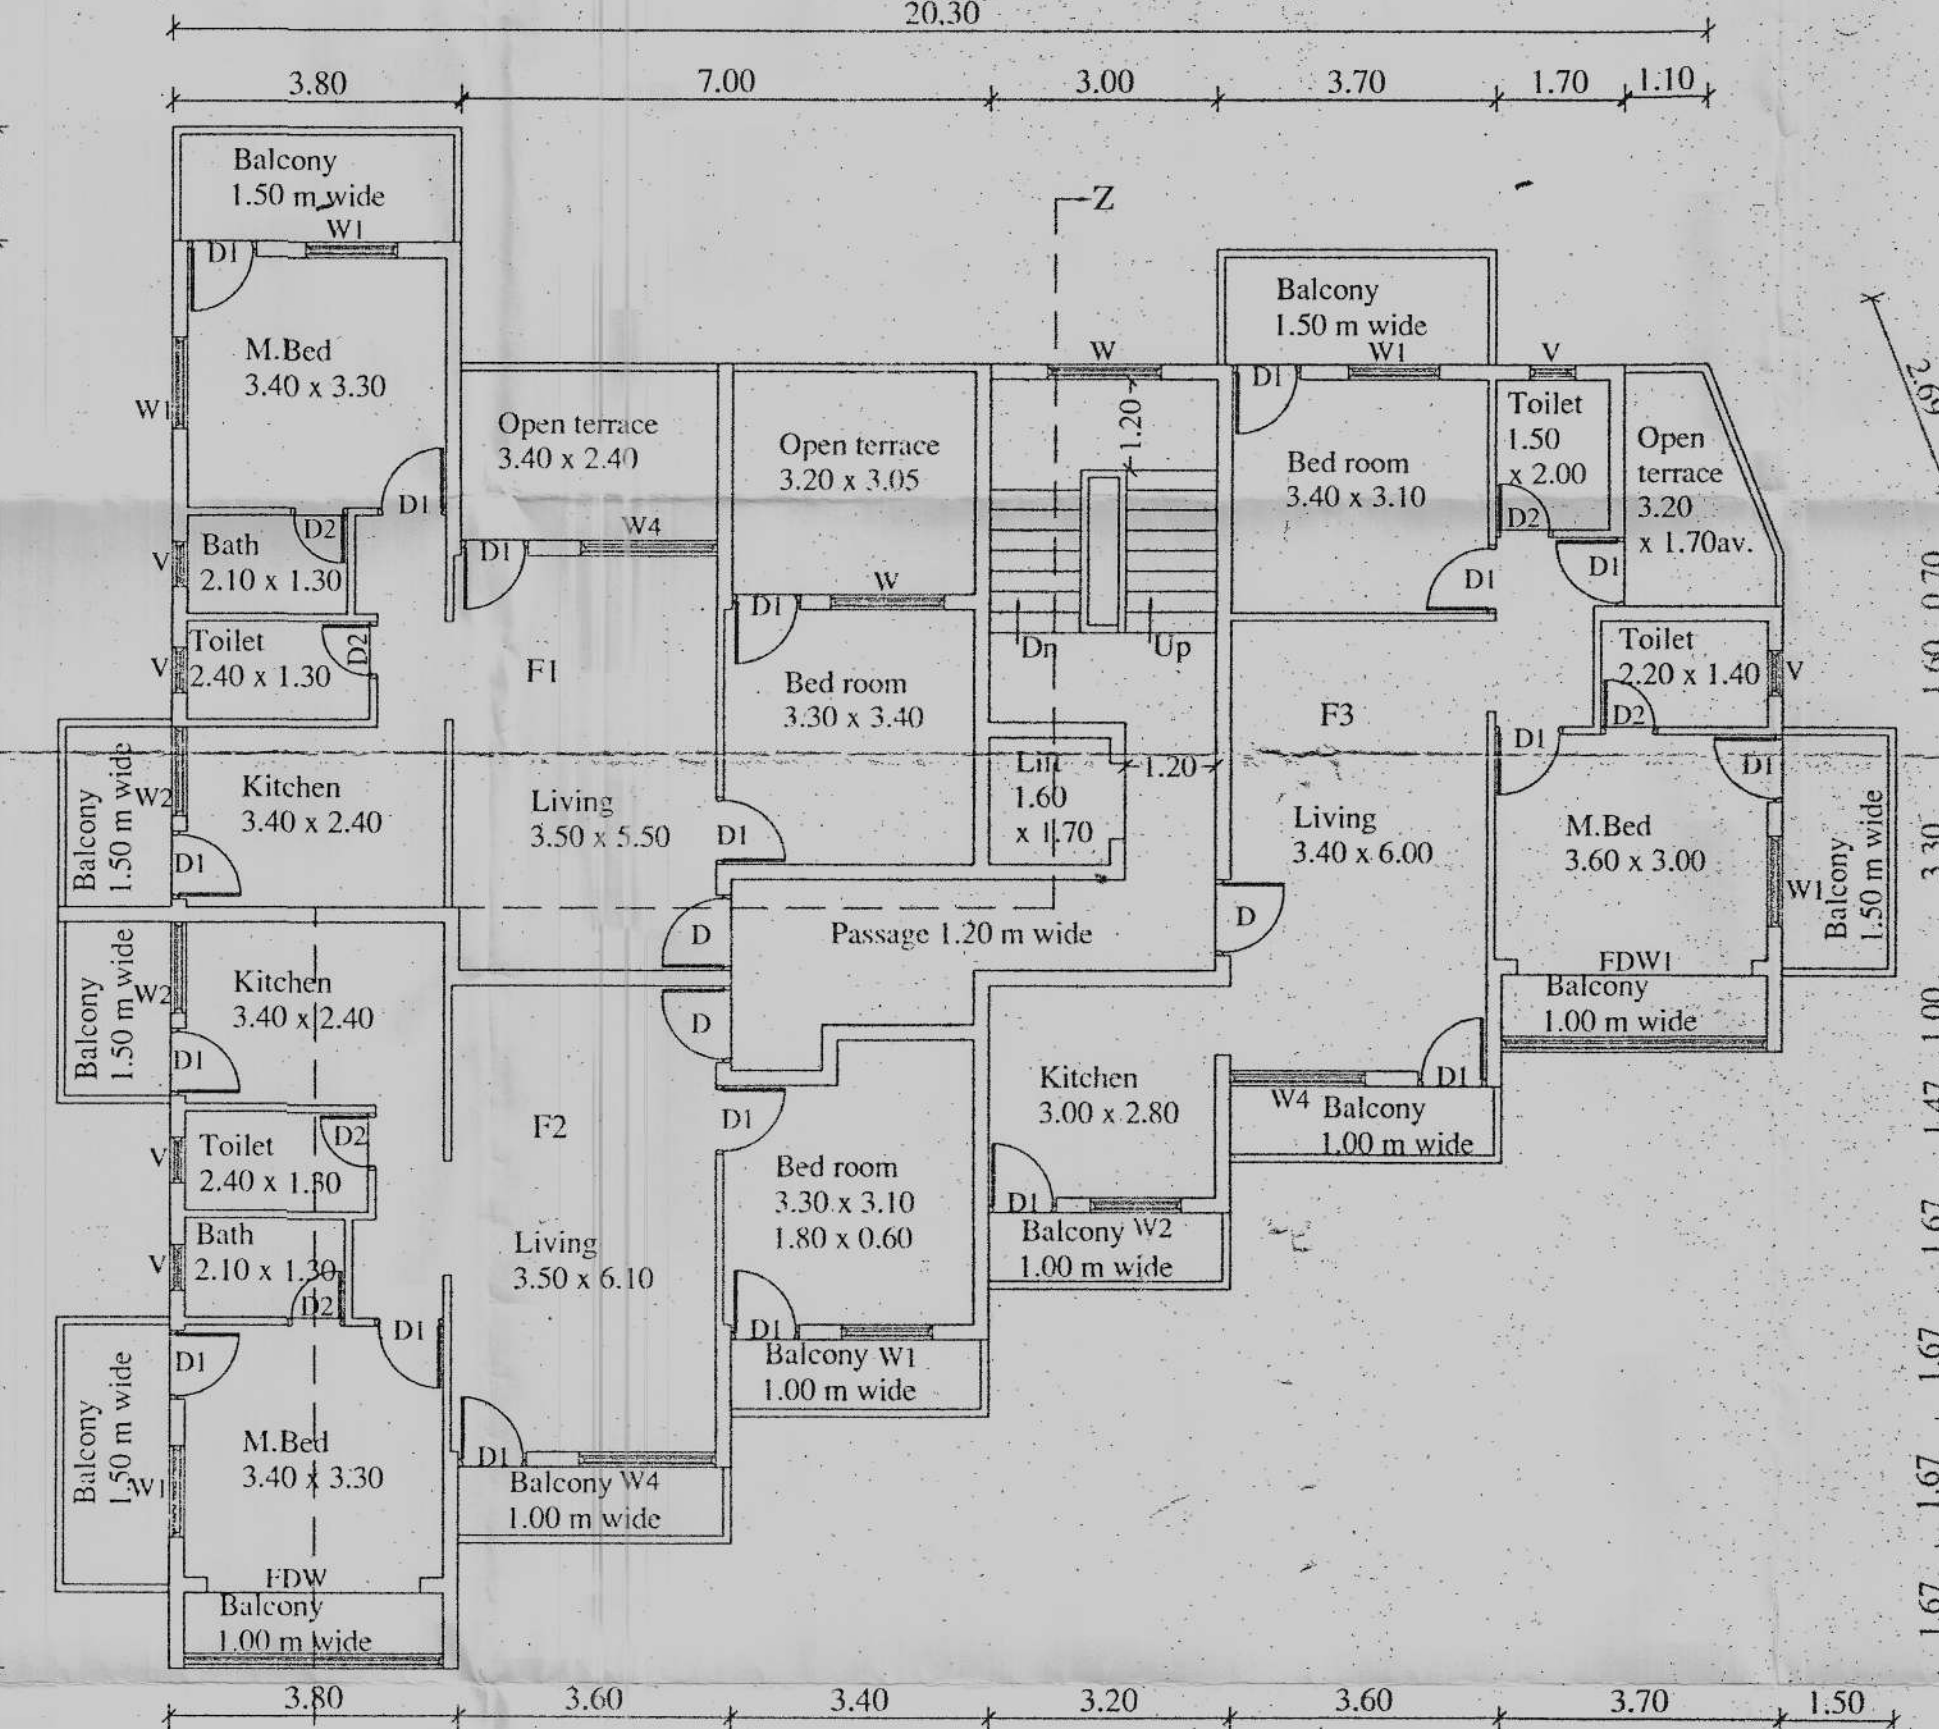

FIRST FLOOR PLAN

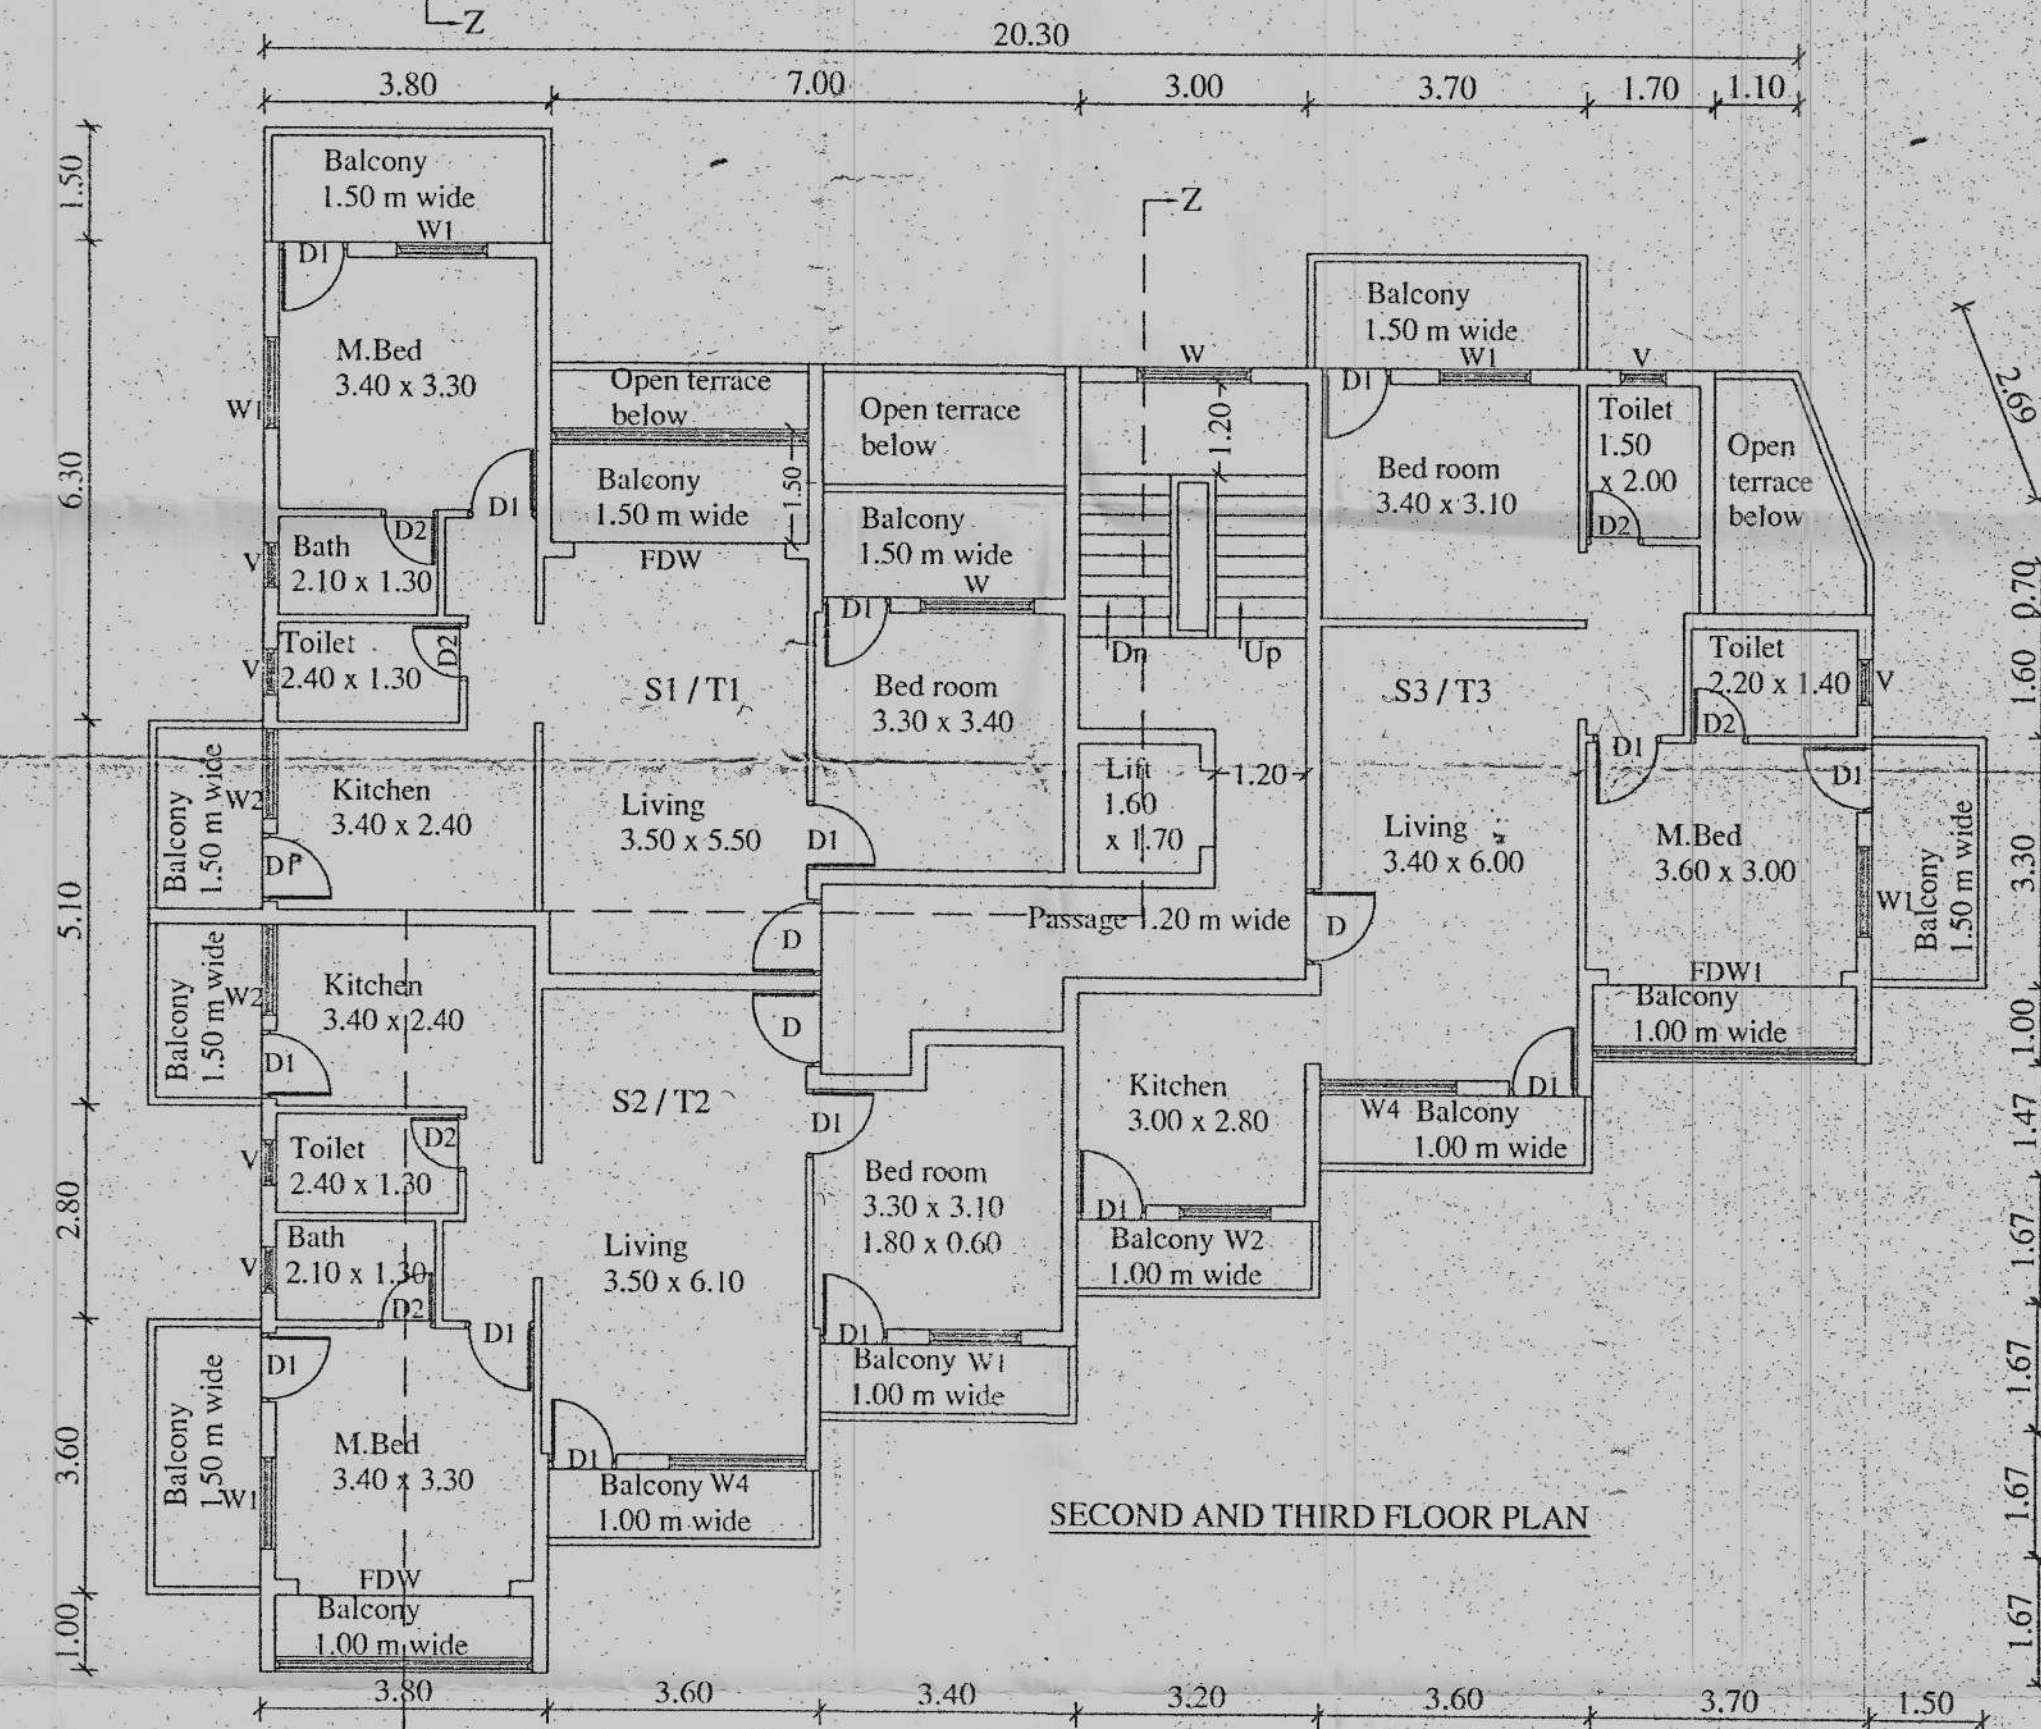

SECOND AND THIRD FLOOR PLAN

SCHEDULE OF OPENINGS

DOORS	WINDOWS
D 1.00 x 2.15	W 1.50 x 1.20
D1 0.90 x 2.15	W1 1.20 x 1.20
D2 0.75 x 2.15	W2 1.20 x 1.00
D2/V 0.75 x 2.50	W3 2.10 x 1.50
FDW 2.80 x 2.15	W4 1.80 x 1.20
FDW1 3.10 x 2.15	V 0.60 x 0.90
RS 3.00 x 2.50	

BUILDING 1

PROPOSED CONSTRUCTION OF RESIDENTIAL / COMMERCIAL

BUILDING 1 AND RESIDENTIAL BUILDING 2
ON PROPERTY BEARING SURVEY NO. 22/1 - A
AT SANGUEM, SANGUEM - TALUKA, GOA
FOR MR. PATRICIO alias PATRIC PEREIRA AND
MRS. JOVINA LUCI CONCEICAO PEREIRA.

DATE:- 14/09/2023

JOB NO.- 654/23

SCALE:- 1:100, 1:500

DRG. BY:- S.S

DRG. NO.- 01

ENGINEER
DEEPAK S. HALARNKER B.E. (CIVIL), MIE
O/R, FIRST FLOOR, SHRIRAM CHAMBERS,
NEAR NEW ERA HIGH SCHOOL,
MARGAO - GOA. PH. 2704693
deepakhalarnker@gmail.com (email)

OWNER

[Signature]