



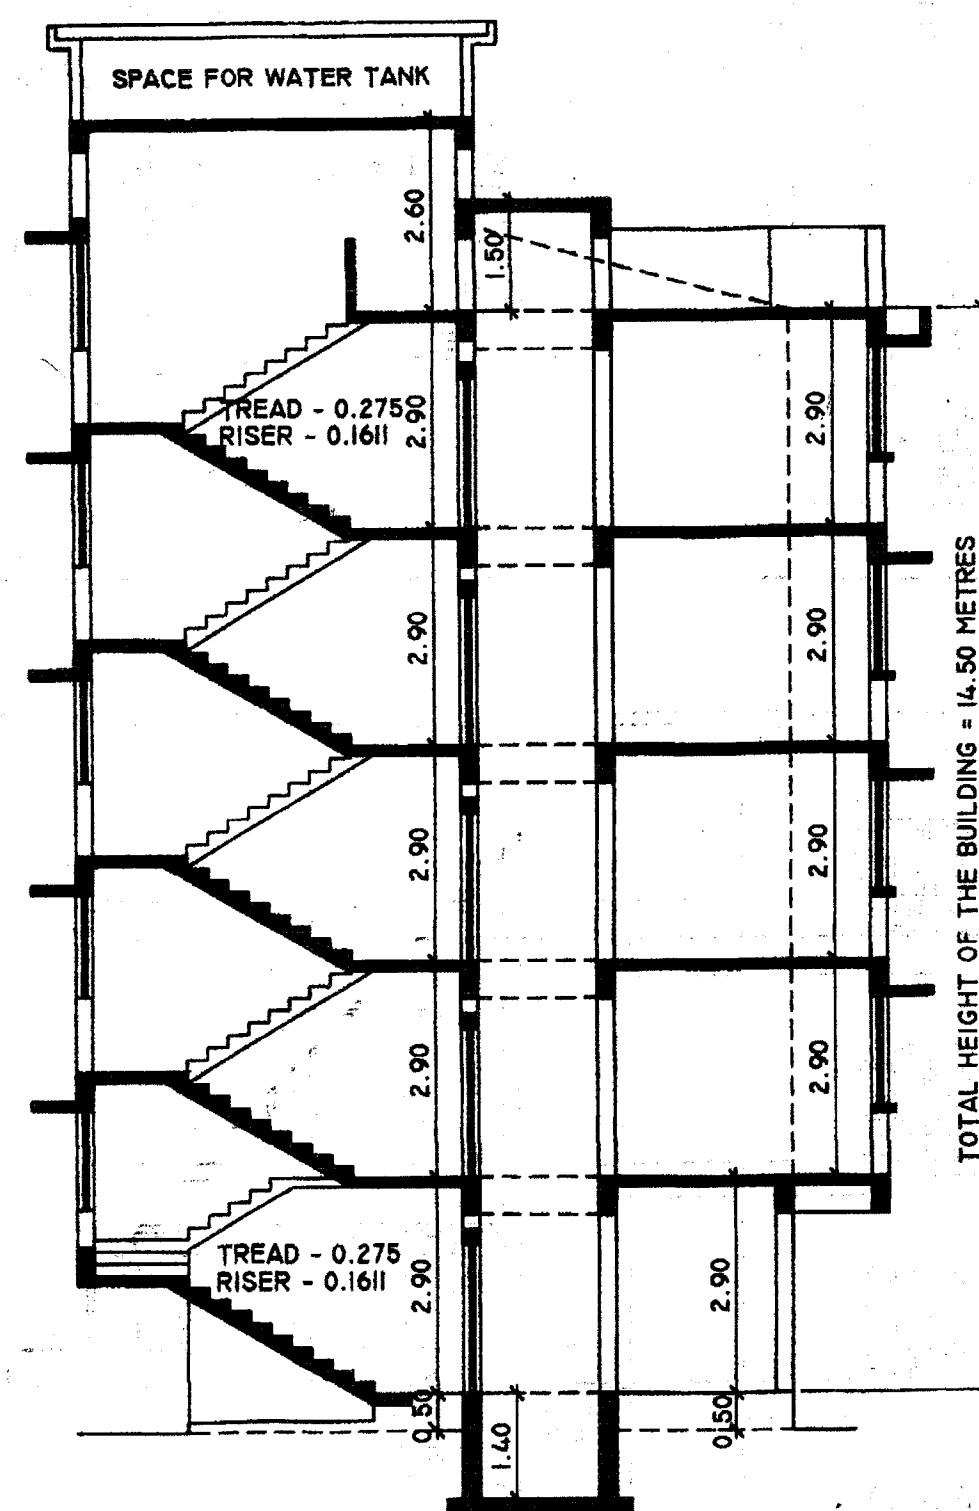

SECTION A - A
SCALE - 1:100

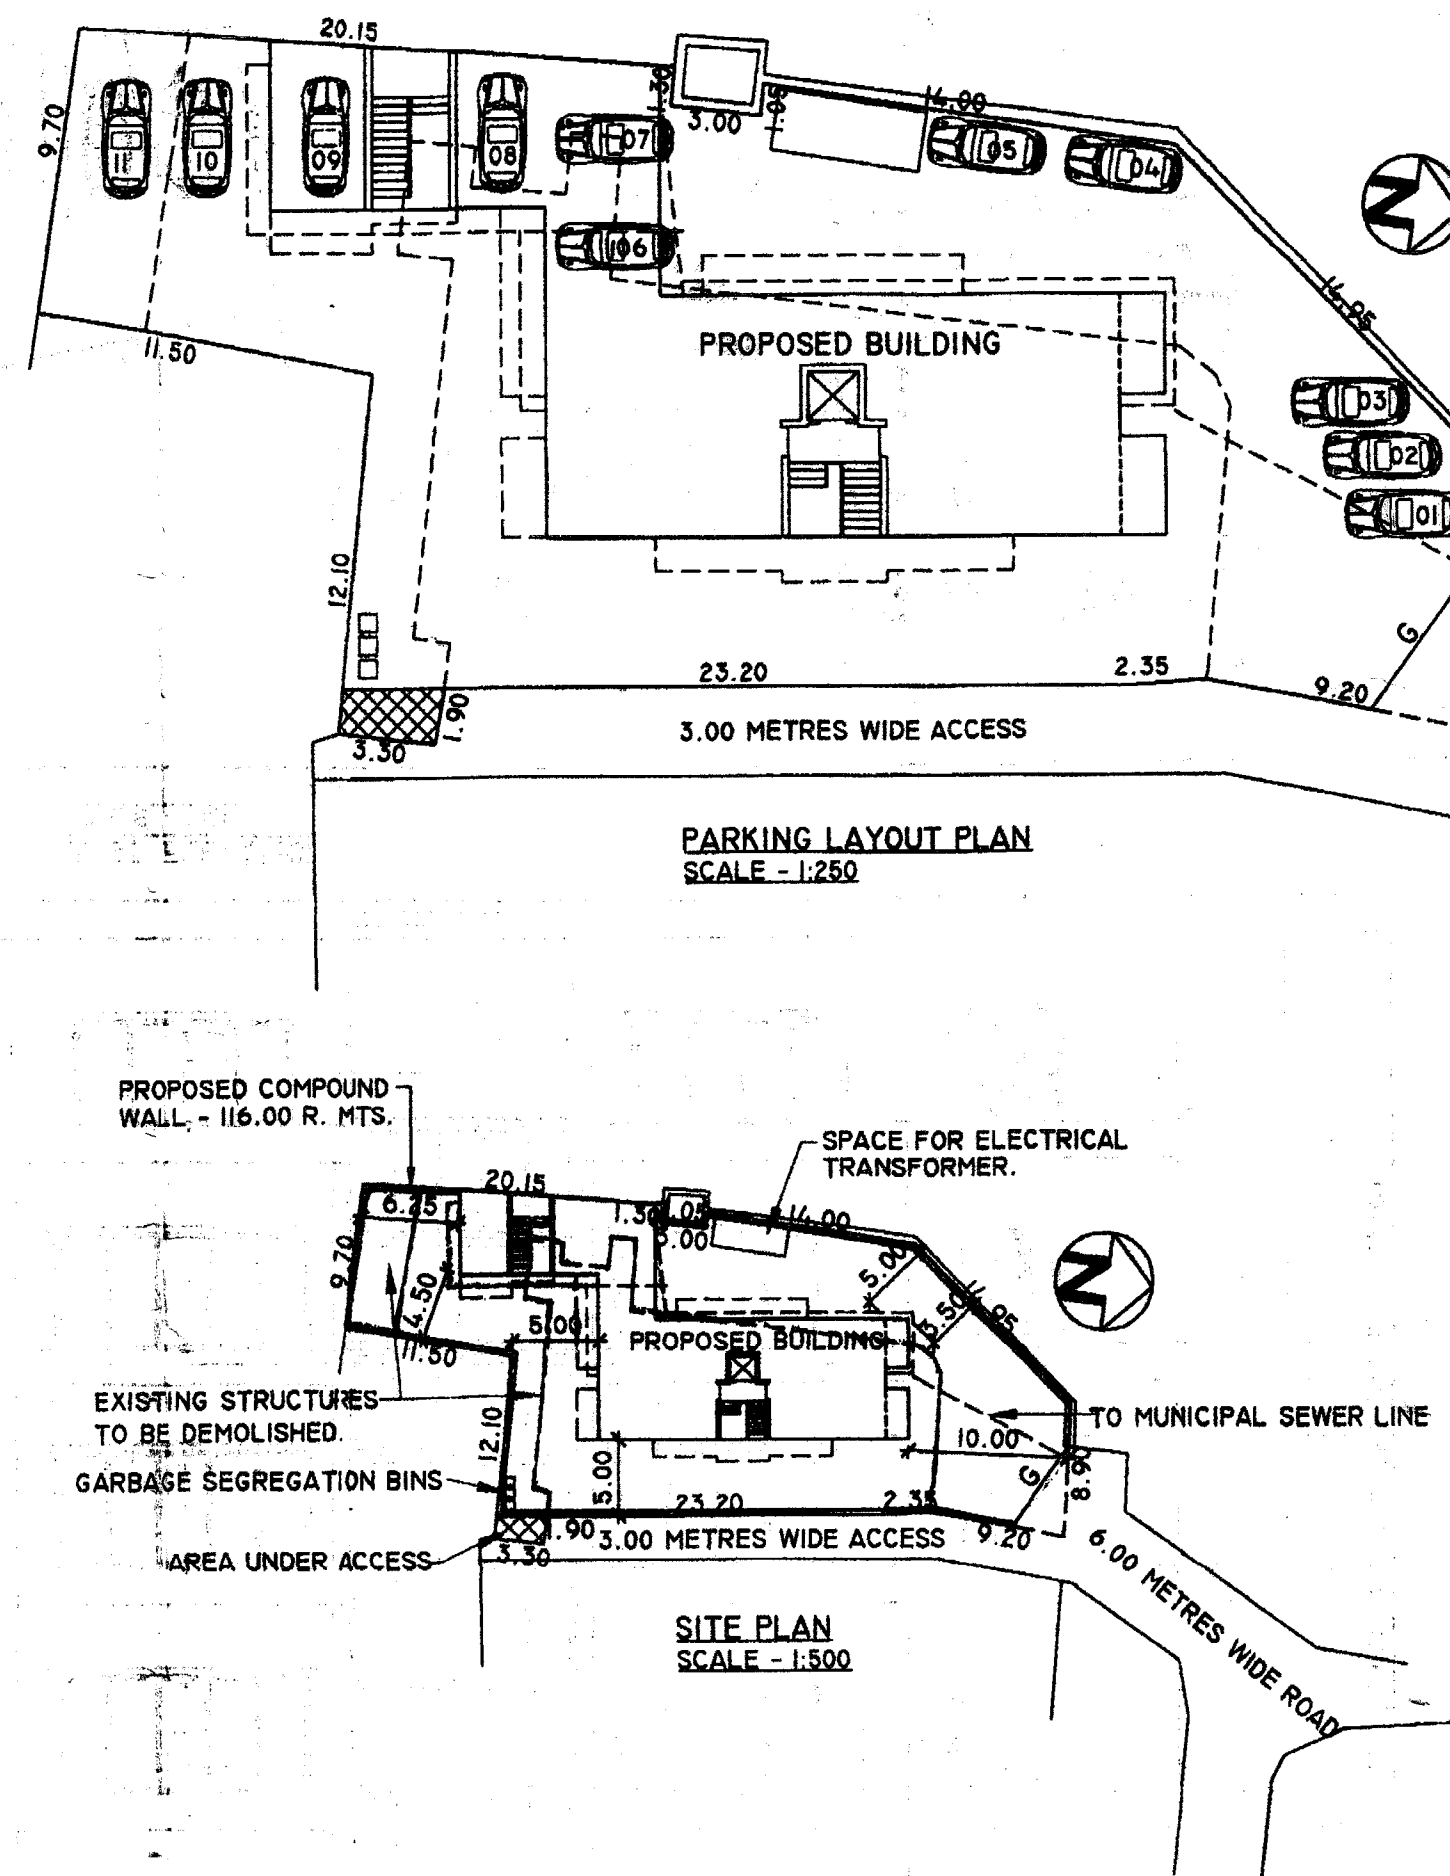


SITE PLAN
SCALE - 1:500



EAST ELEVATION
SCALE - 1:100

Development Permission Granted
Subject To Conditions/Order
No. 8GPD/PL/245/1996/25-21
Dated 23.11.2001

Member Secretary

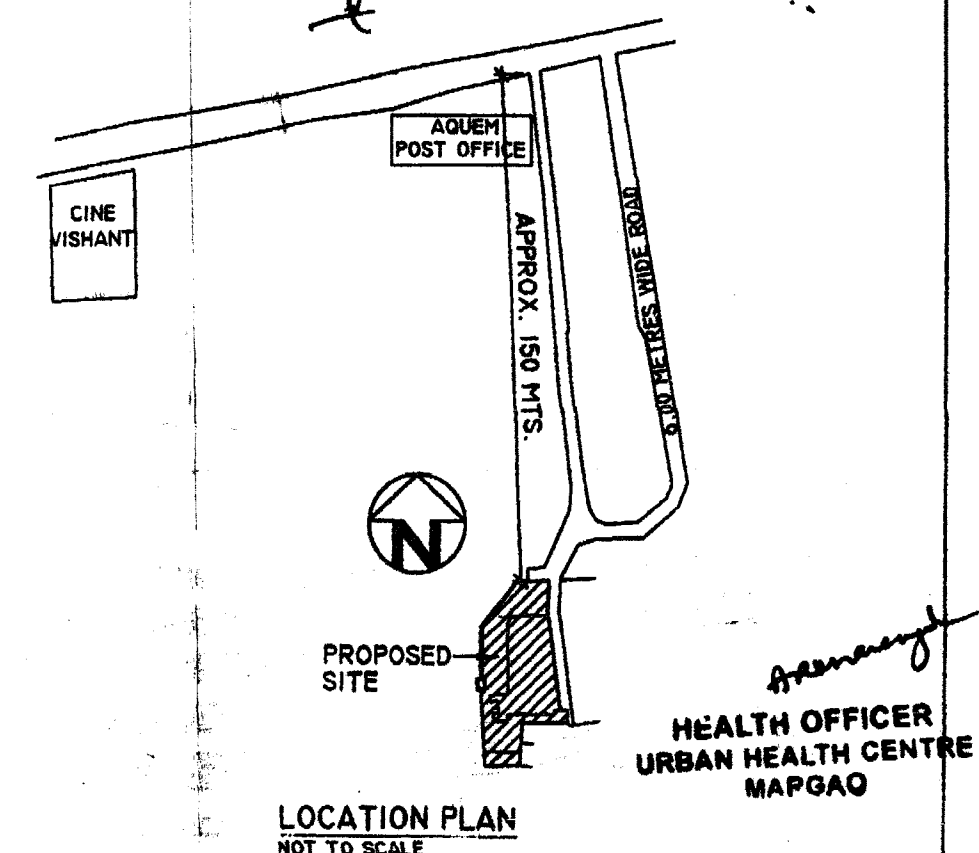

LOCATION PLAN
NOT TO SCALE

HEALTH OFFICER
URBAN HEALTH CENTRE
MARGAO

AREA STATEMENT


01. AREA OF THE PLOT	813.00 M2
02. DEDUCTION FOR	
[A] AREA UNDER 3.00 METRES WIDE ACCESS	5.75 M2
[B] AREA RESERVED FOR ANY OTHER USE	NIL
TOTAL A + B	NIL
03. EFFECTIVE AREA OF THE PLOT [01-02]	807.25 M2
04. WHETHER ANY EXTRA F.A.R. IS CLAIMED ON BASIS OF ROAD WIDENING/PROPOSED ROAD IF YES STATE	N.A.
[A] AREA OF ROAD WIDENING	N.A.
[B] WHETHER THE LAND HAS BEEN GIFTED TO THE LOCAL BODY	N.A.
05. AREA OCCUPIED BY THE EXISTING BUILDING IN THE PLOT	395.00 M2
06. AREA OF THE BUILDING TO BE DEMOLISHED	395.00 M2
07. COVERED AREA OF THE PROPOSED BUILDING	244.76 M2
08. TOTAL COVERED AREA [05+07-06]	244.76 M2
09. TOTAL COVERAGE	30.32%
10. DETAILS OF AREAS AND USE, FLOORWISE	

FLOOR REFERENCE	USE	TOTAL BUILT UP AREA M2	AREA FREE FROM F.A.R.	TOTAL	NET FLOOR AREA M2	F.A.R.
GROUND FLOOR	RESIDENTIAL	244.76	10.04	30.66	103.68	141.08
FIRST FLOOR	RESIDENTIAL	209.52	55.65	31.64	87.30	202.23
SECOND FLOOR	RESIDENTIAL	262.36	46.88	31.64	78.40	183.96
THIRD FLOOR	RESIDENTIAL	199.21	41.69	16.44	58.13	141.08
FOURTH FLOOR	RESIDENTIAL	199.21	41.69	16.44	58.13	141.08
TOTAL NET EFFECTIVE FLOOR AREA = 809.43 M2						


II. PARKING DETAILS			
FLOOR AREA	USE	NO. OF CAR PARKS / PARKING AREA	
		PROVIDED	REQUIRED
II UNITS	RESIDENTIAL	II	II

PROPOSED RESIDENTIAL BUILDING AND COMPOUND WALL
IN THE PROPERTY BEARING CHALTA NO. 44 OF P. T. SHEET NO. 250
SITUATED AT AQUM-MARGAO FOR MR. SCIPAO FERNANDES E CARVALHO,
MR. EDUARDO FERNANDES E CARVALHO AND MR. FERNANDO FERNANDES E CARVALHO.


OWNERS SIGNATURES <i>Carvalho</i> MR. SCIPAO FERNANDES E CARVALHO. MR. EDUARDO FERNANDES E CARVALHO. MR. FERNANDO FERNANDES E CARVALHO. (REPRESENTED BY ATTORNEY/OLDER)	ARCHITECTS 'AVISEKAR' 204, SECOND FLOOR, "VASANT ARCADE" COMBA, MARGAO. PHONE: 2732086, 9822131514	ARCHITECT'S SIGNATURE <i>Sameer Nadkarni</i> MR. SAMEER NADKARNI Architect-CA/90/12852 Reg. No. AR/0003/2010
--	--	--

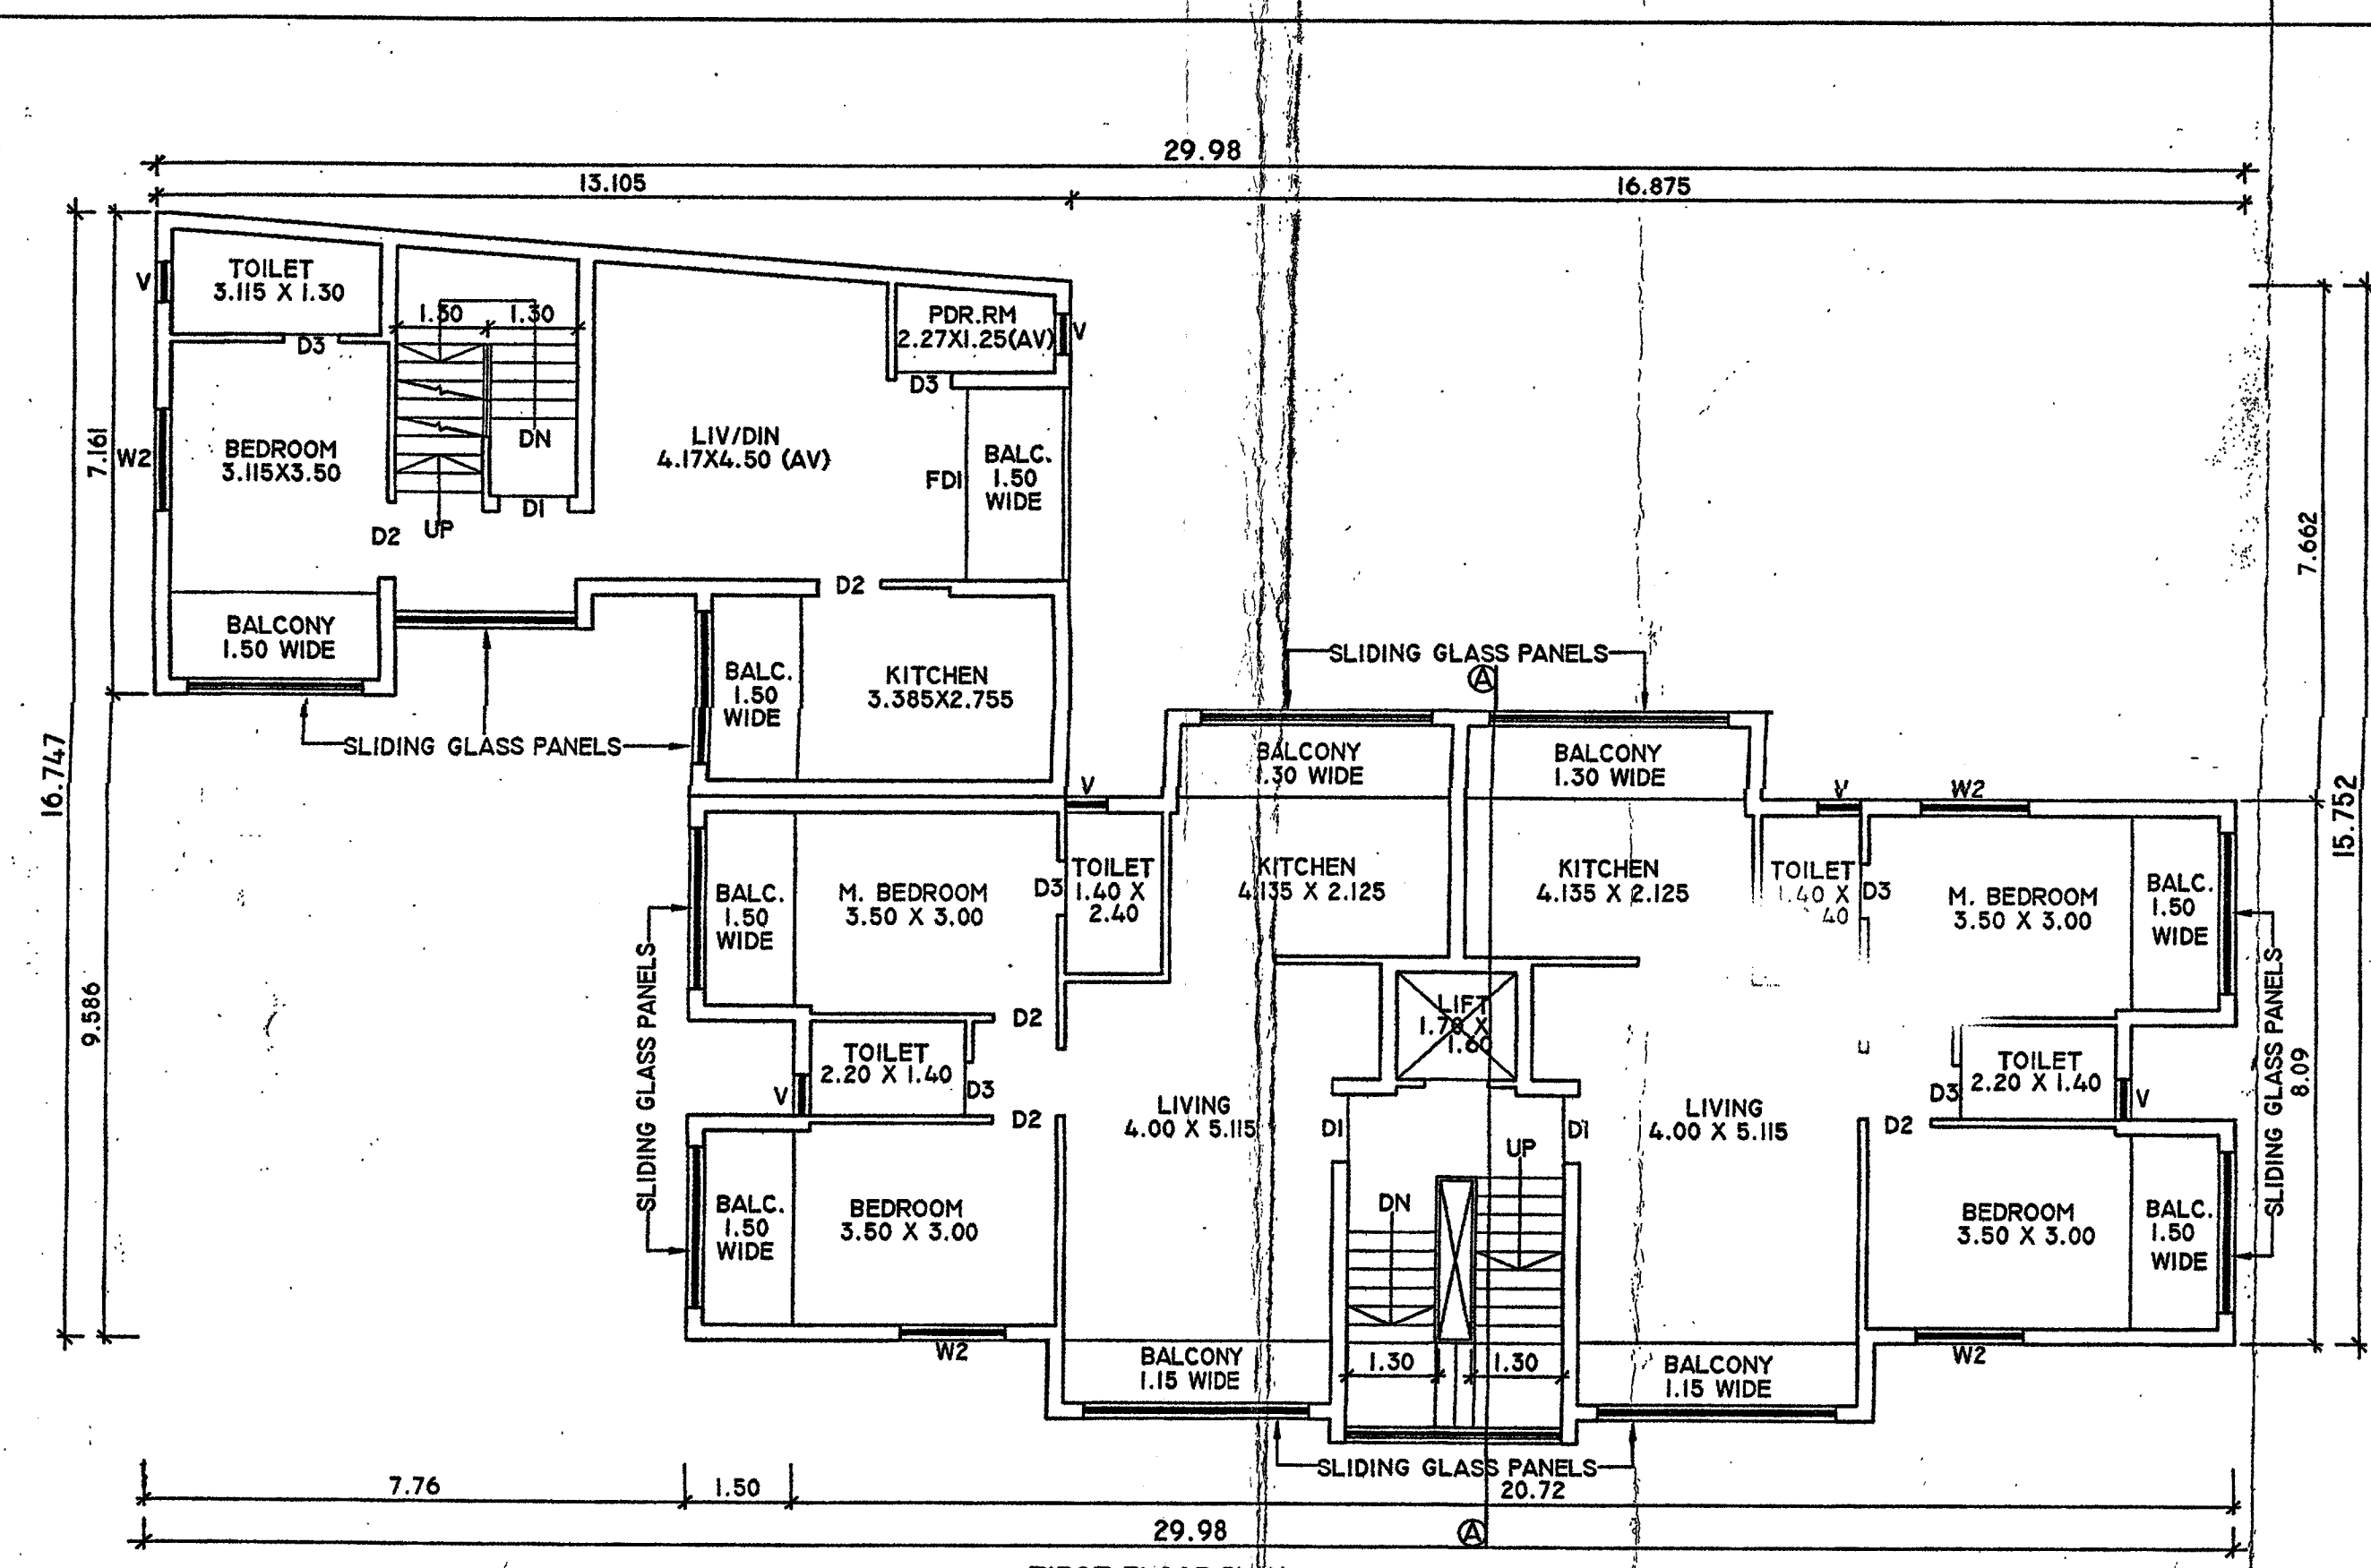


FIRST FLOOR PLAN
SCALE - 1:100

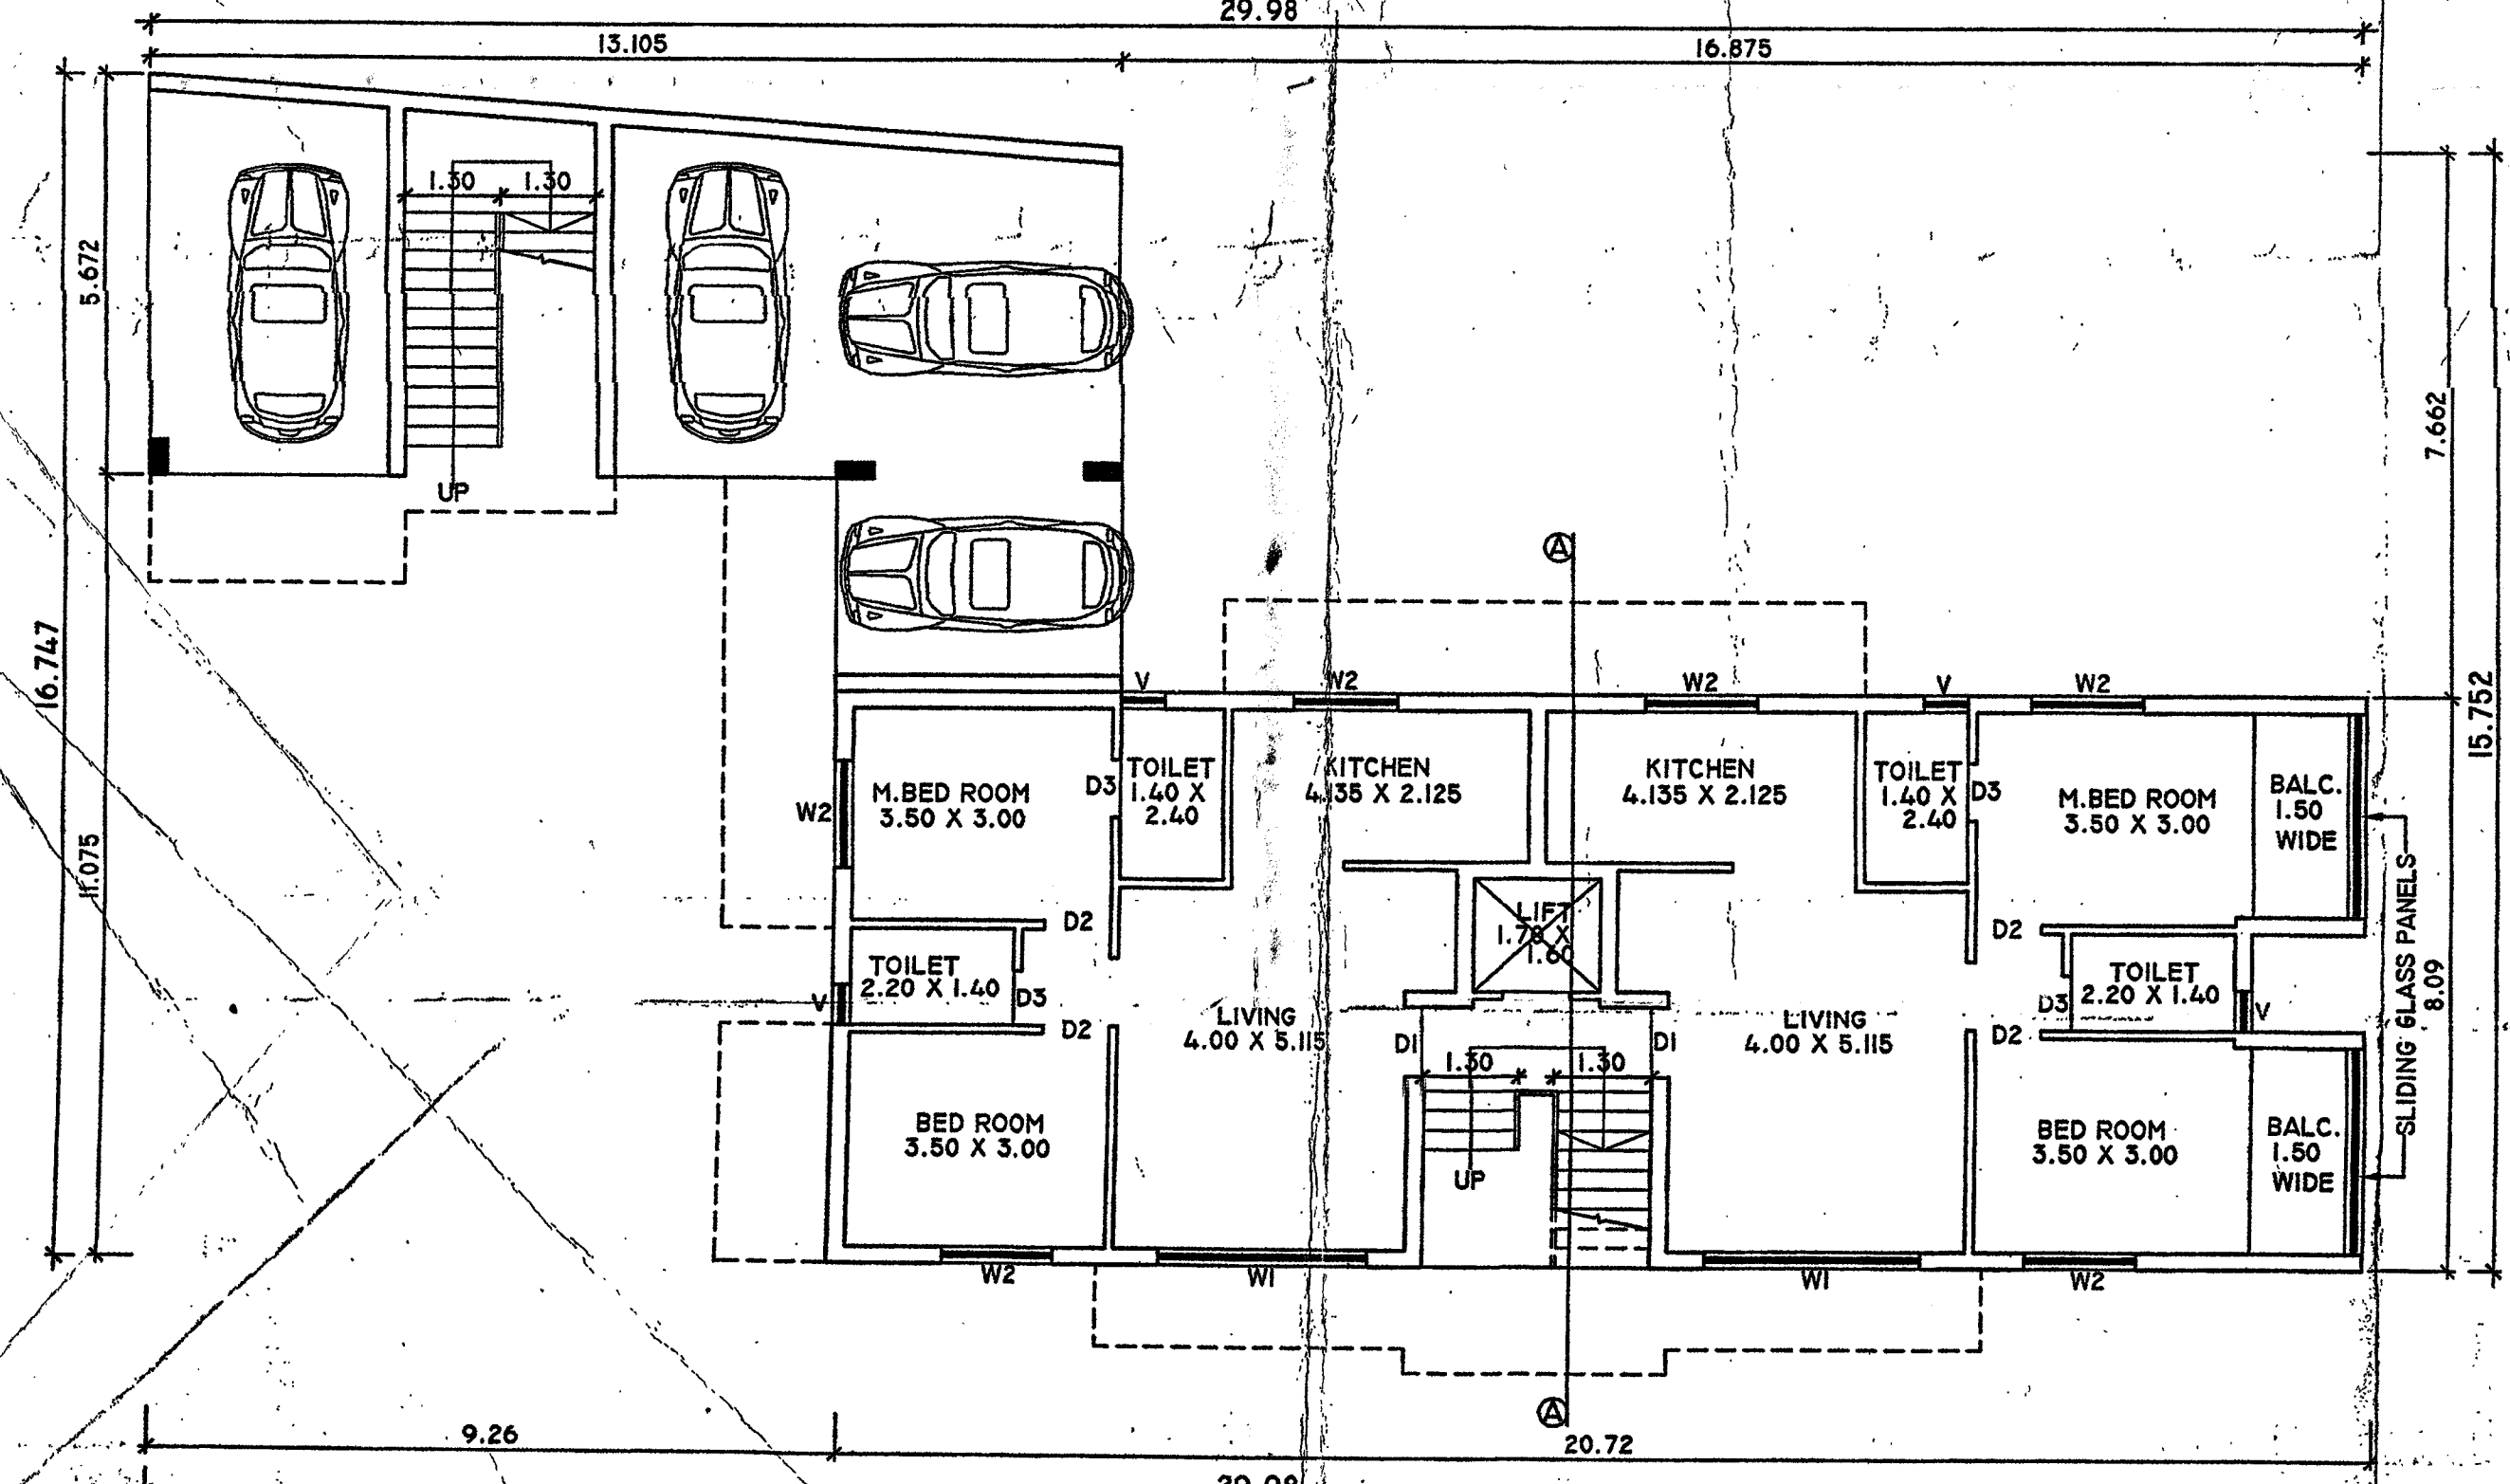


GROUND FLOOR PLAN
SCALE - 1:100

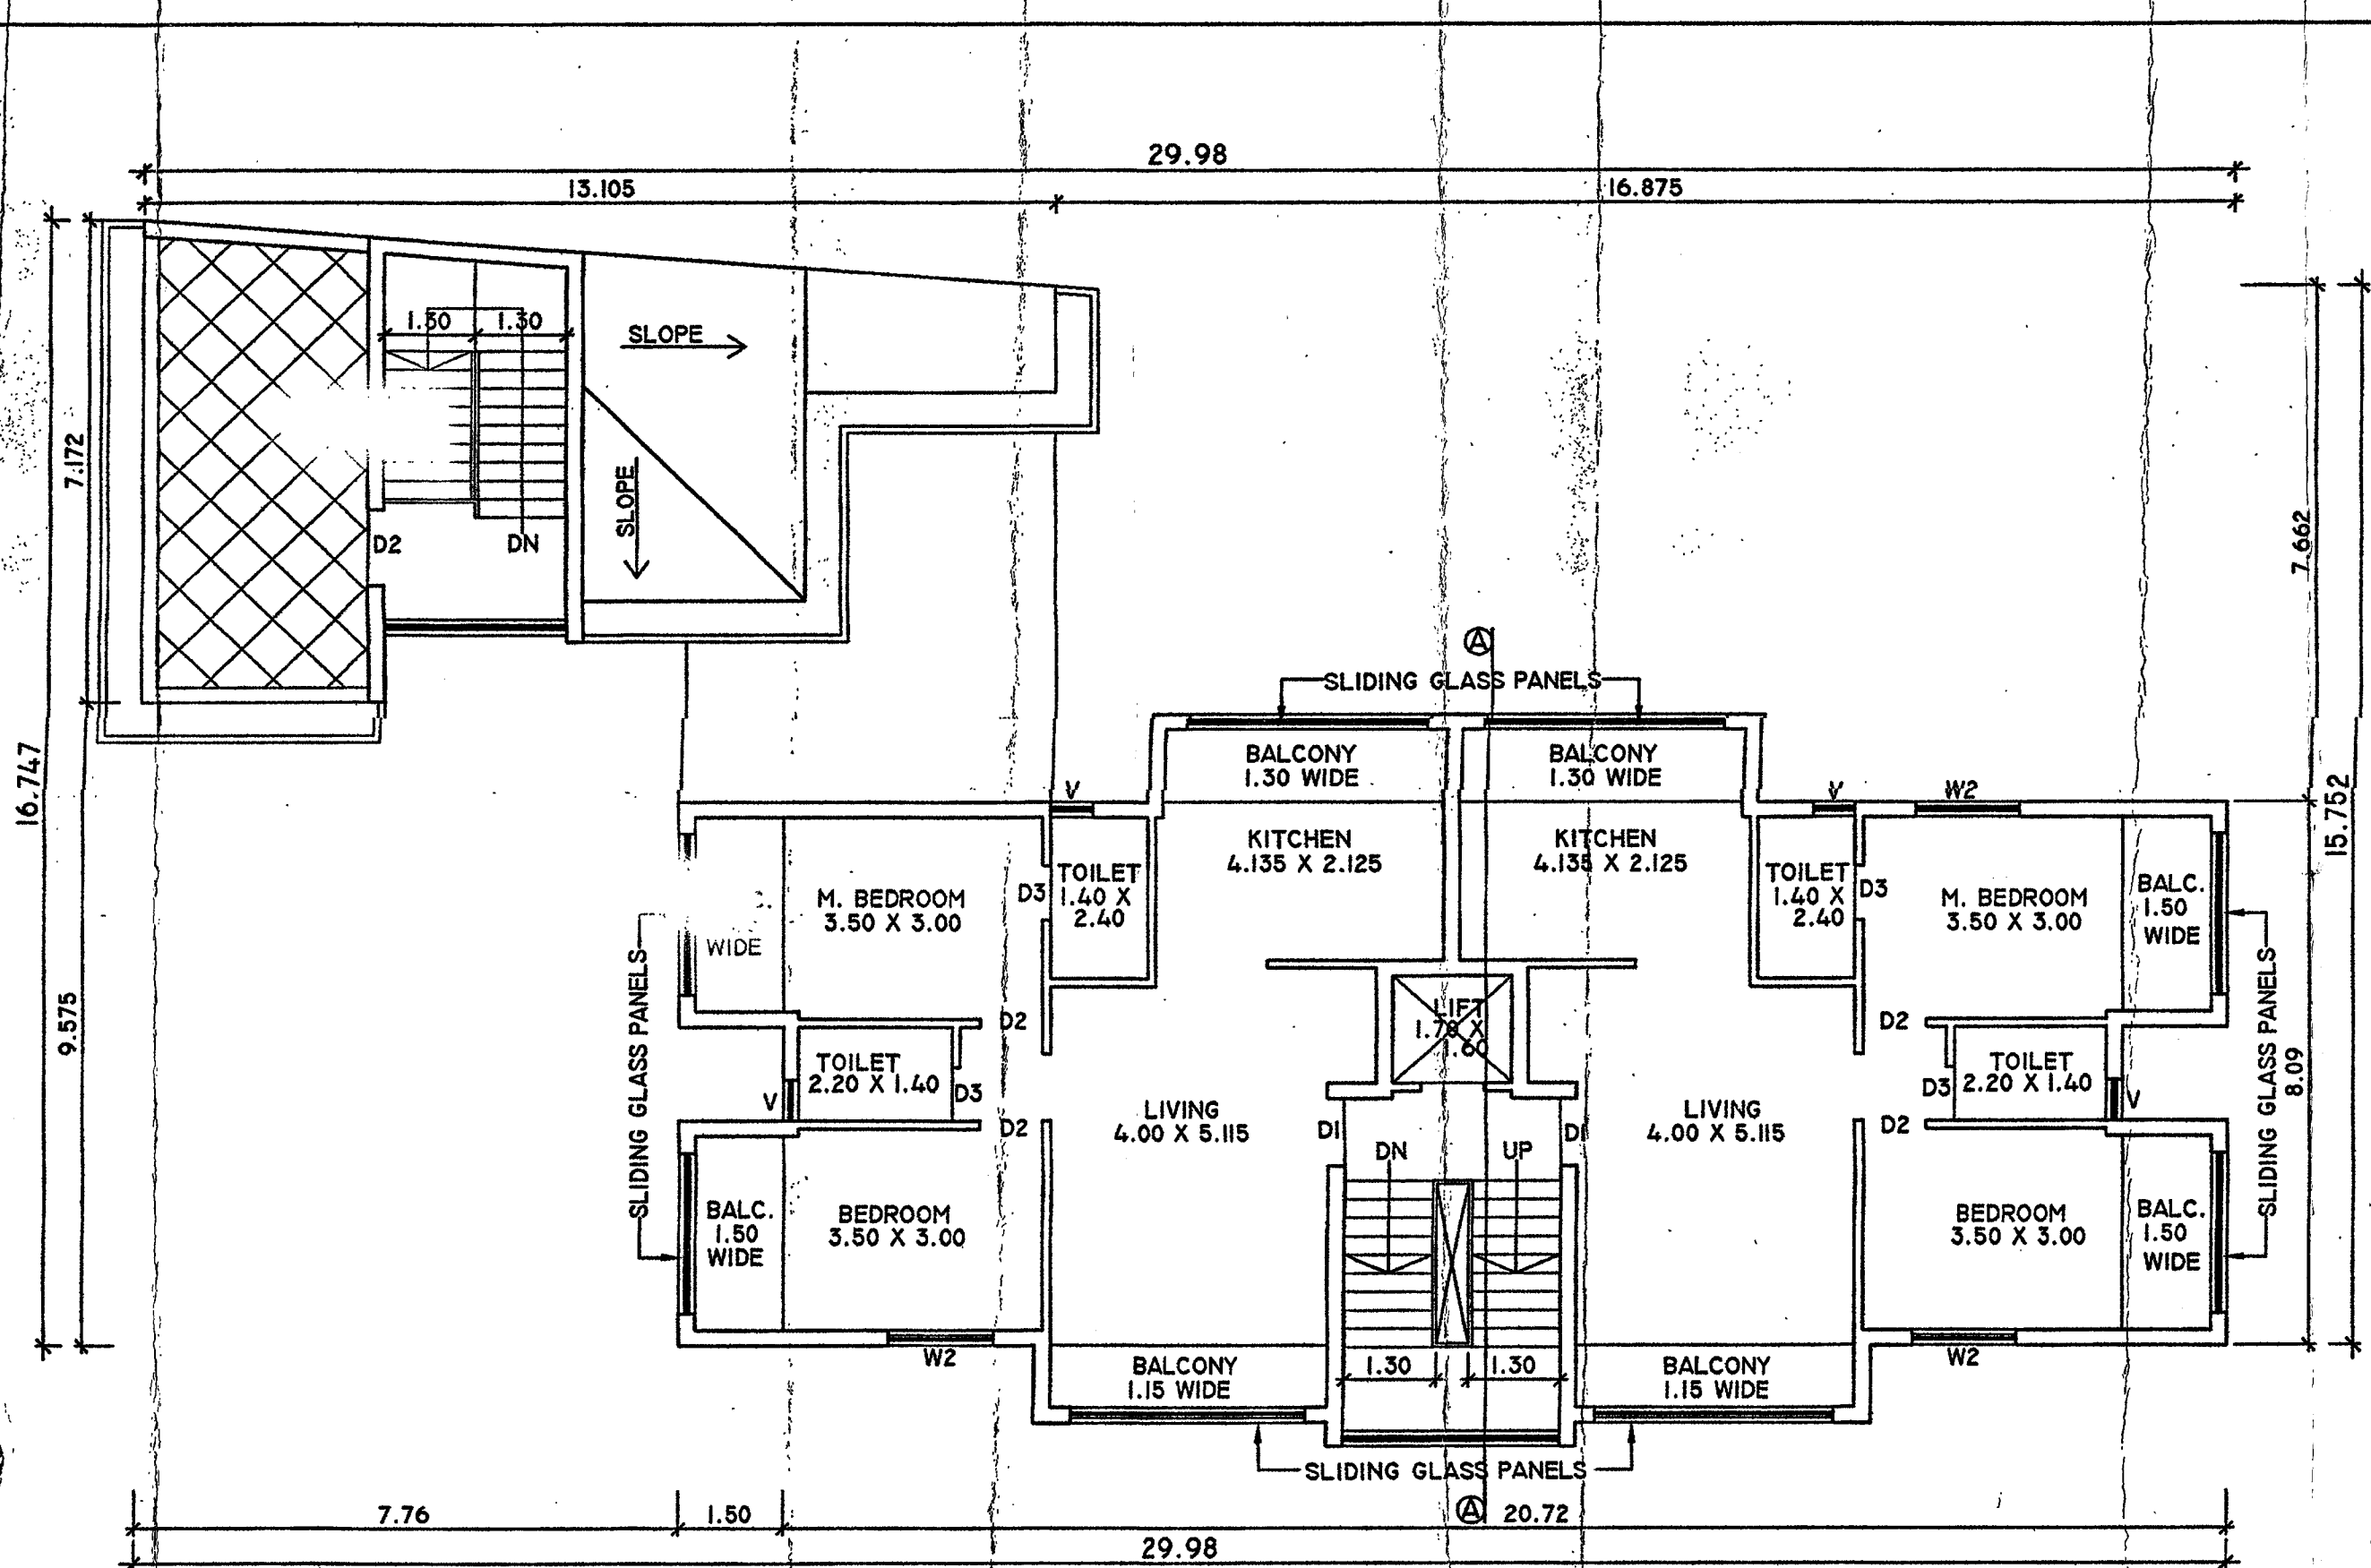

TYPICAL THIRD AND FOURTH FLOOR PLAN
SCALE - 1:100


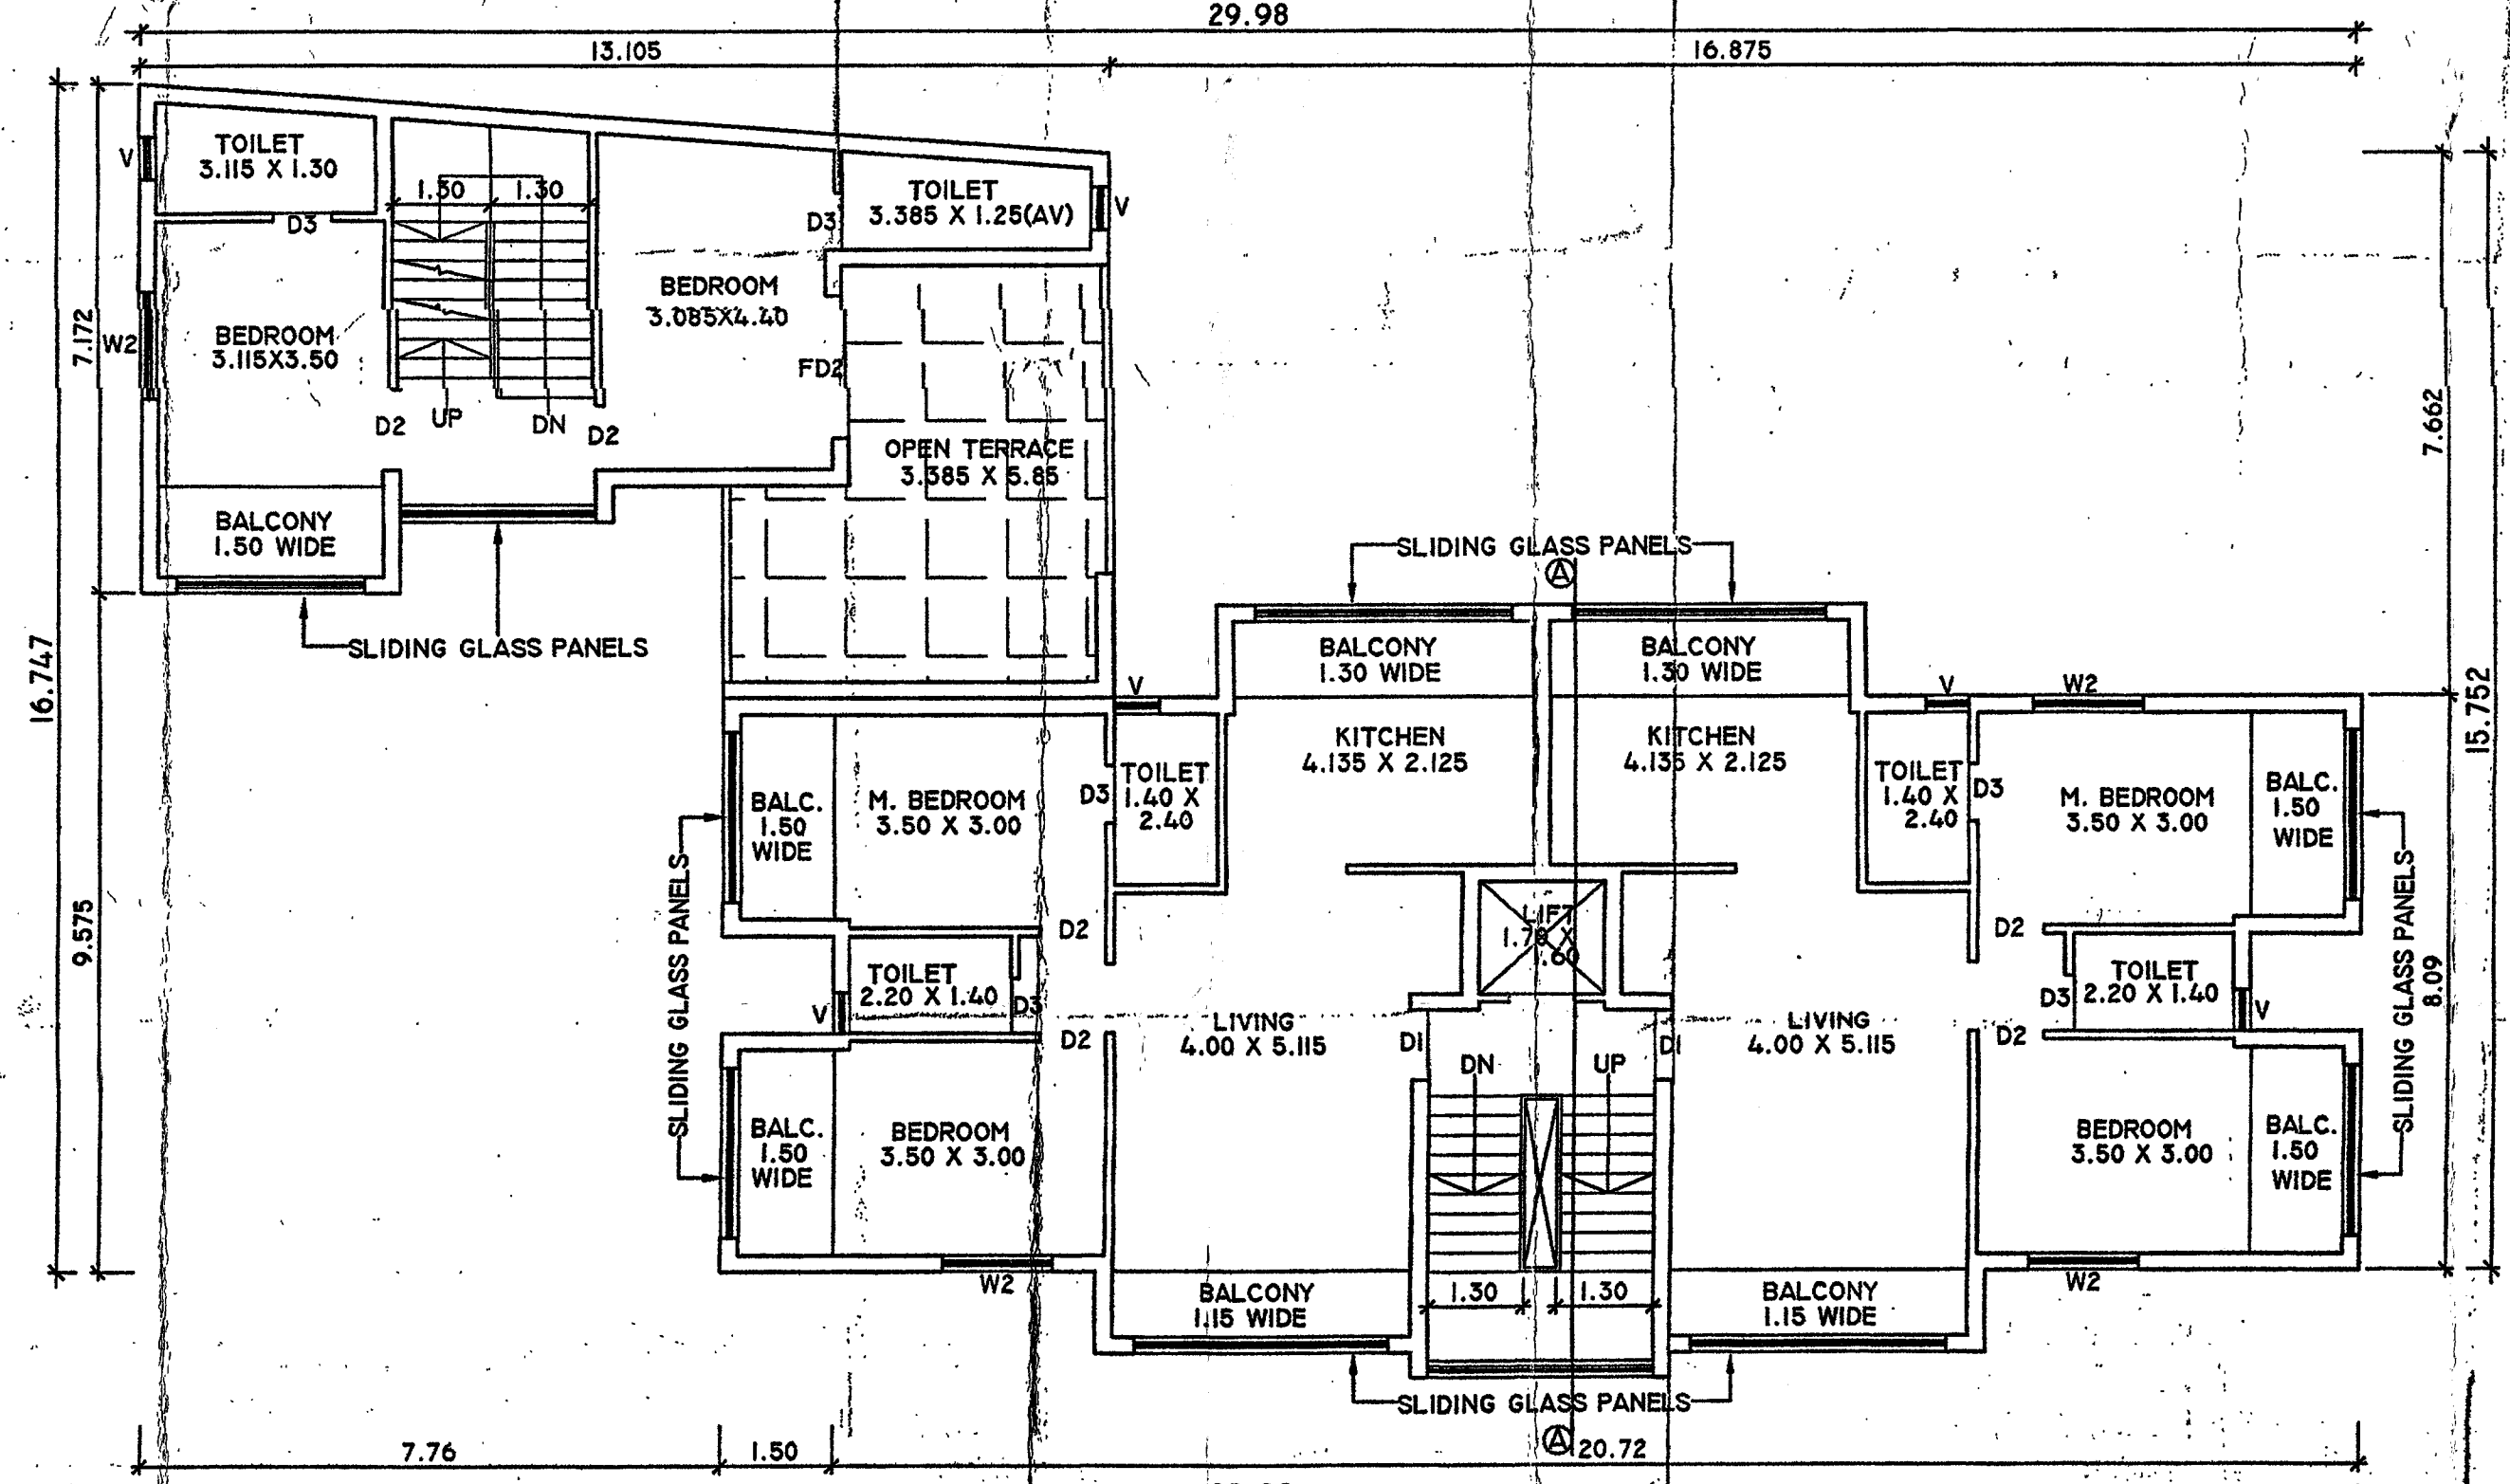


SECOND FLOOR PLAN
SCALE - 1:100

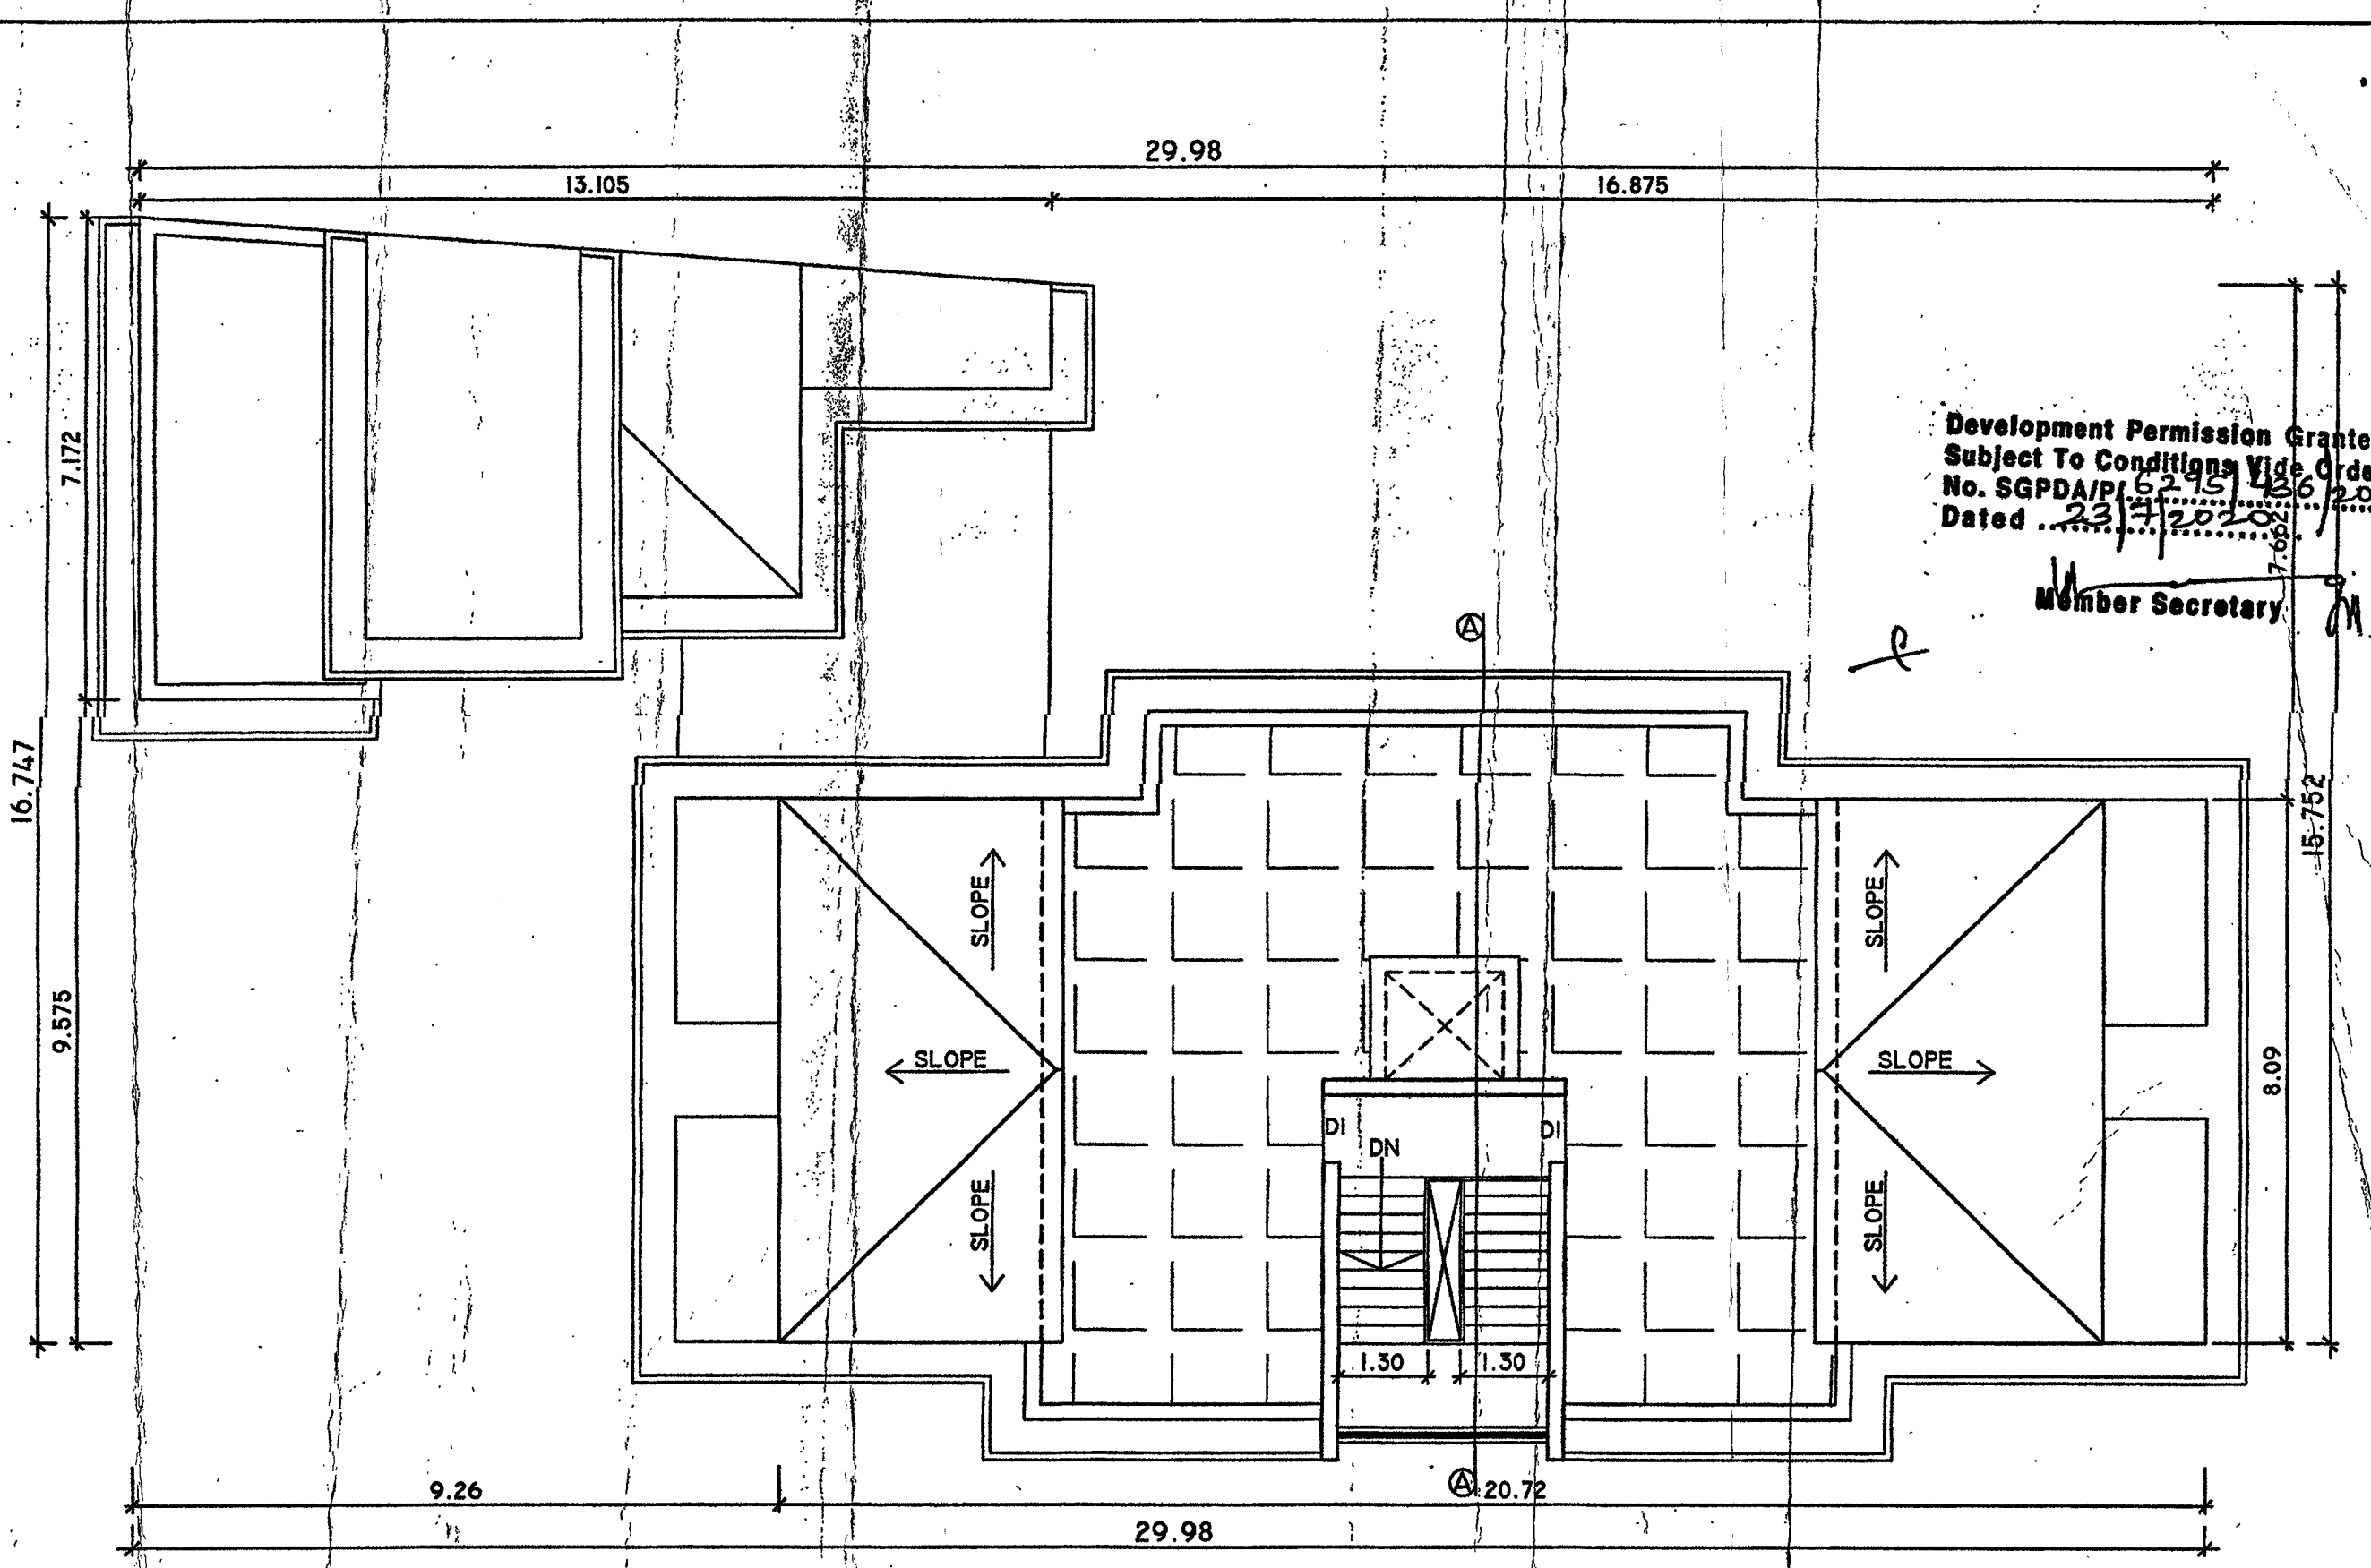

ROOF PLAN

TYPE	SIZE	REMARK
D1	1.00x2.20	ENTRANCE DOOR
D2	0.90x2.20	BEDROOM, KITCHEN
D3	0.75x2.20	TOILET
FD1	2.85x2.50	LIVING
FD2	2.00x2.50	BEDROOM
W1	2.85x1.50	LIVING
W2	1.50x1.50	BEDROOM
V	0.60x1.00	TOILET

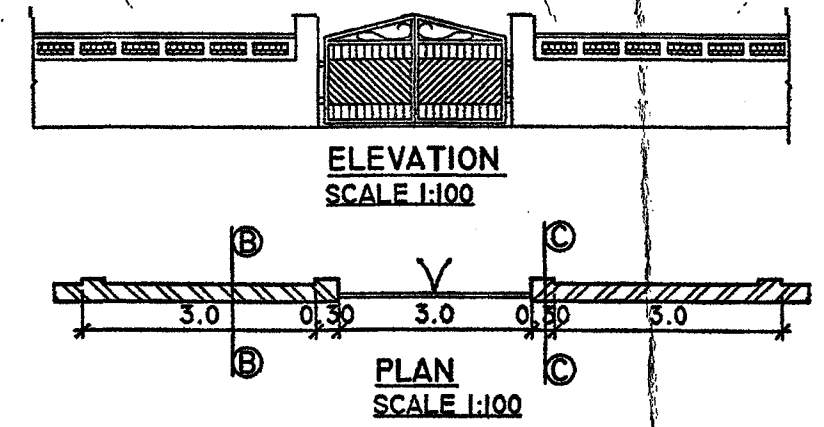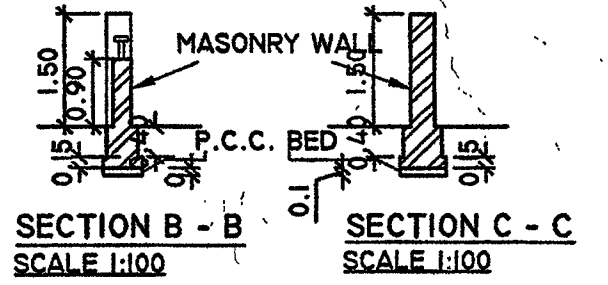

COMPOUND WALL

PROPOSED RESIDENTIAL BUILDING AND COMPOUND WALL
IN THE PROPERTY BEARING CHALTA NO. 44 OF F. T. SHEET NO. 250
SITUATED AT AQUEM-MARGAO FOR MR. SCIPAO FERNANDES E CARVALHO,
MR. EDUARDO FERNANDES E CARVALHO AND MR. FERNANDO FERNANDES E CARVALHO.

OWNERS SIGNATURES
Carvalho
MR. SCIPAO FERNANDES E CARVALHO.

ARCHITECT'S SIGNATURE
Avishkar
MR. SAMEER NADKARNI
Architect-CA/90/12652
Reg. No. AR/0003/2010

ARCHITECTS
AVISHKAR
204, SECOND FLOOR,
"VASANT ARCADE"
COMBA, MARGAO.
PHONE: 2732086, 9822131514

HEALTH OFFICER
URBAN HEALTH CENTRE
MARGAO
Armanj
MR. EDUARDO FERNANDES E CARVALHO,
MR. FERNANDO FERNANDES E CARVALHO.
(REPRESENTED BY ATTORNEY HOLDER)

Development Permission Granted
Subject To Conditions Vch Order
No. 86P/19/2015
Dated 23/12/2015
Member Secretary