




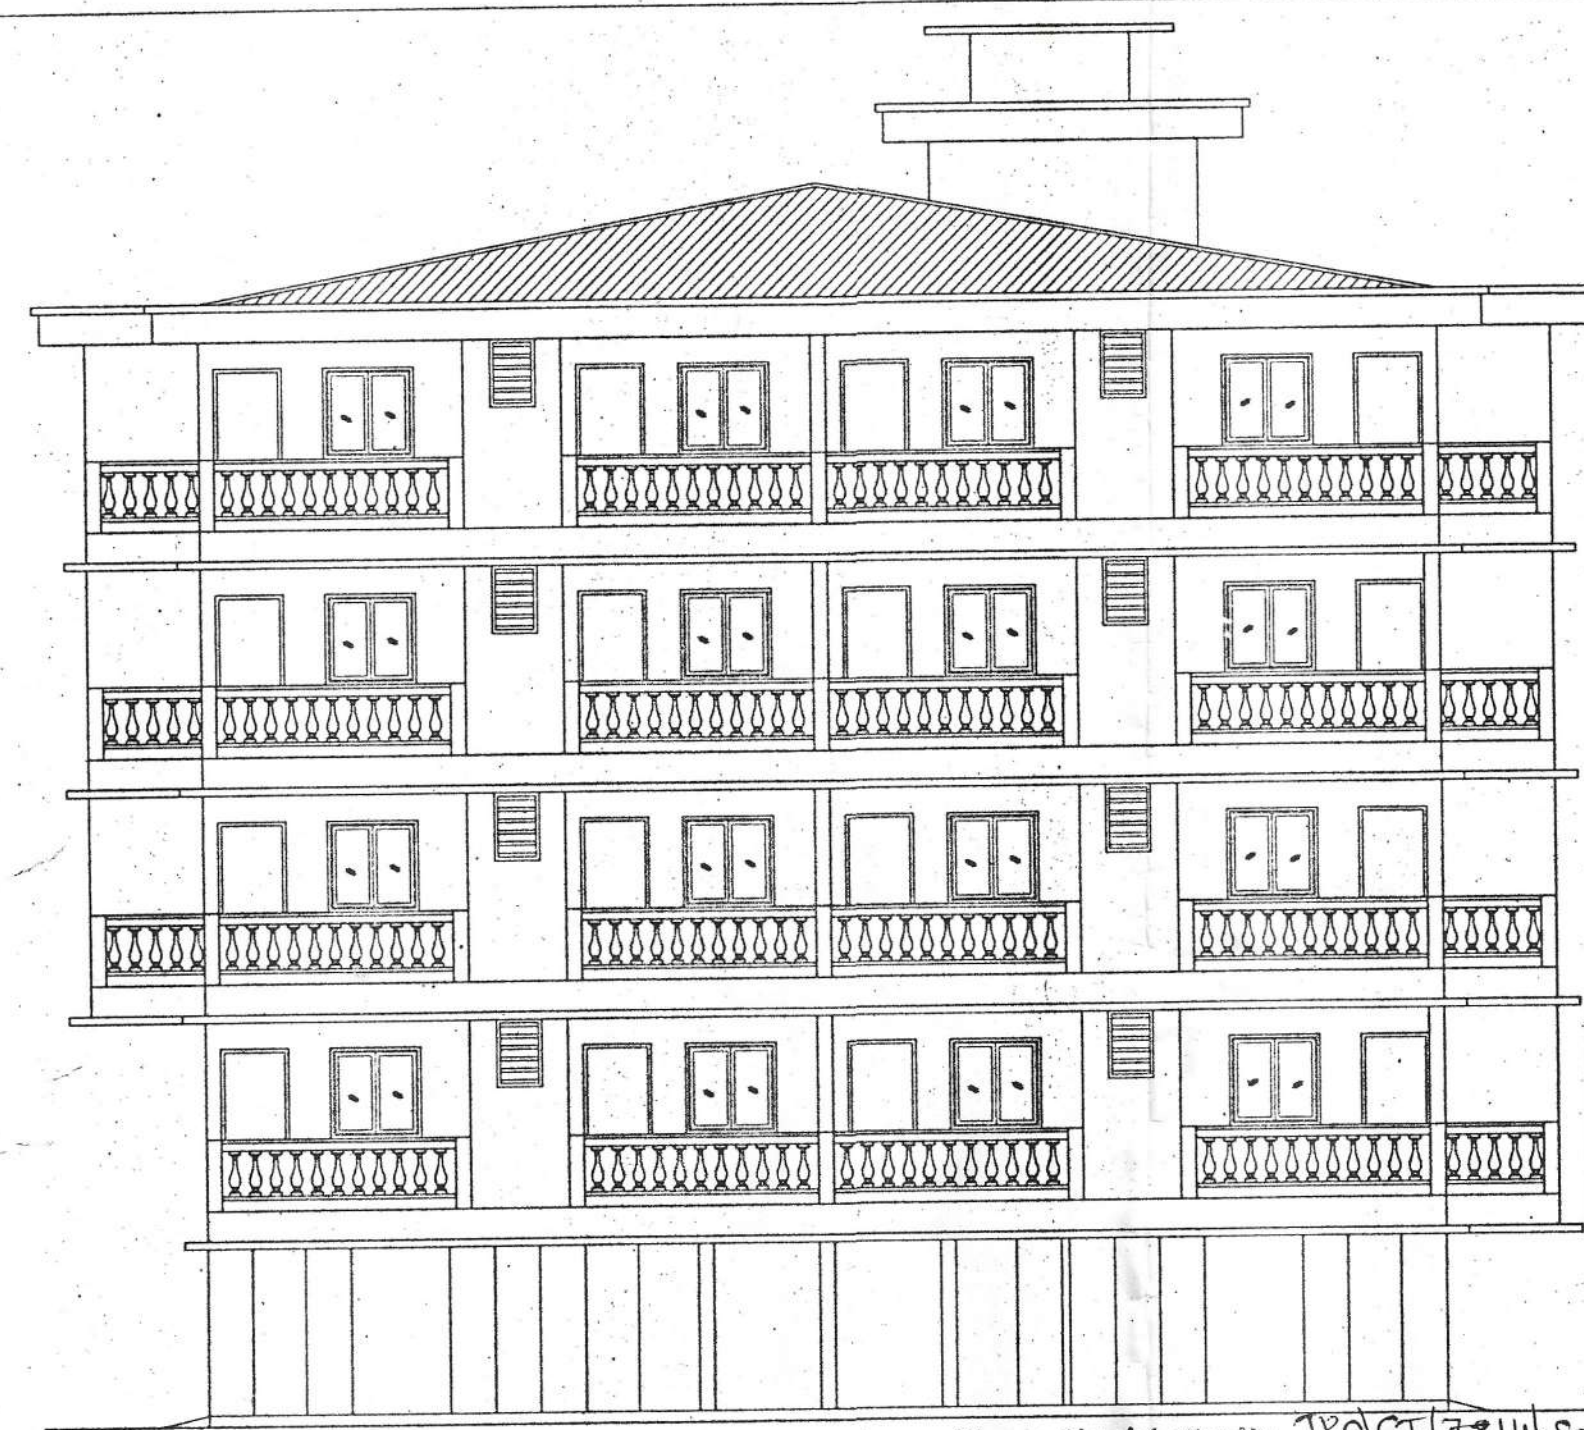


ELEVATION
Please Check Letter No. 179/CI/7814/S-59750/22/1-A
Date: 04/03/2024
Regarding the Plan

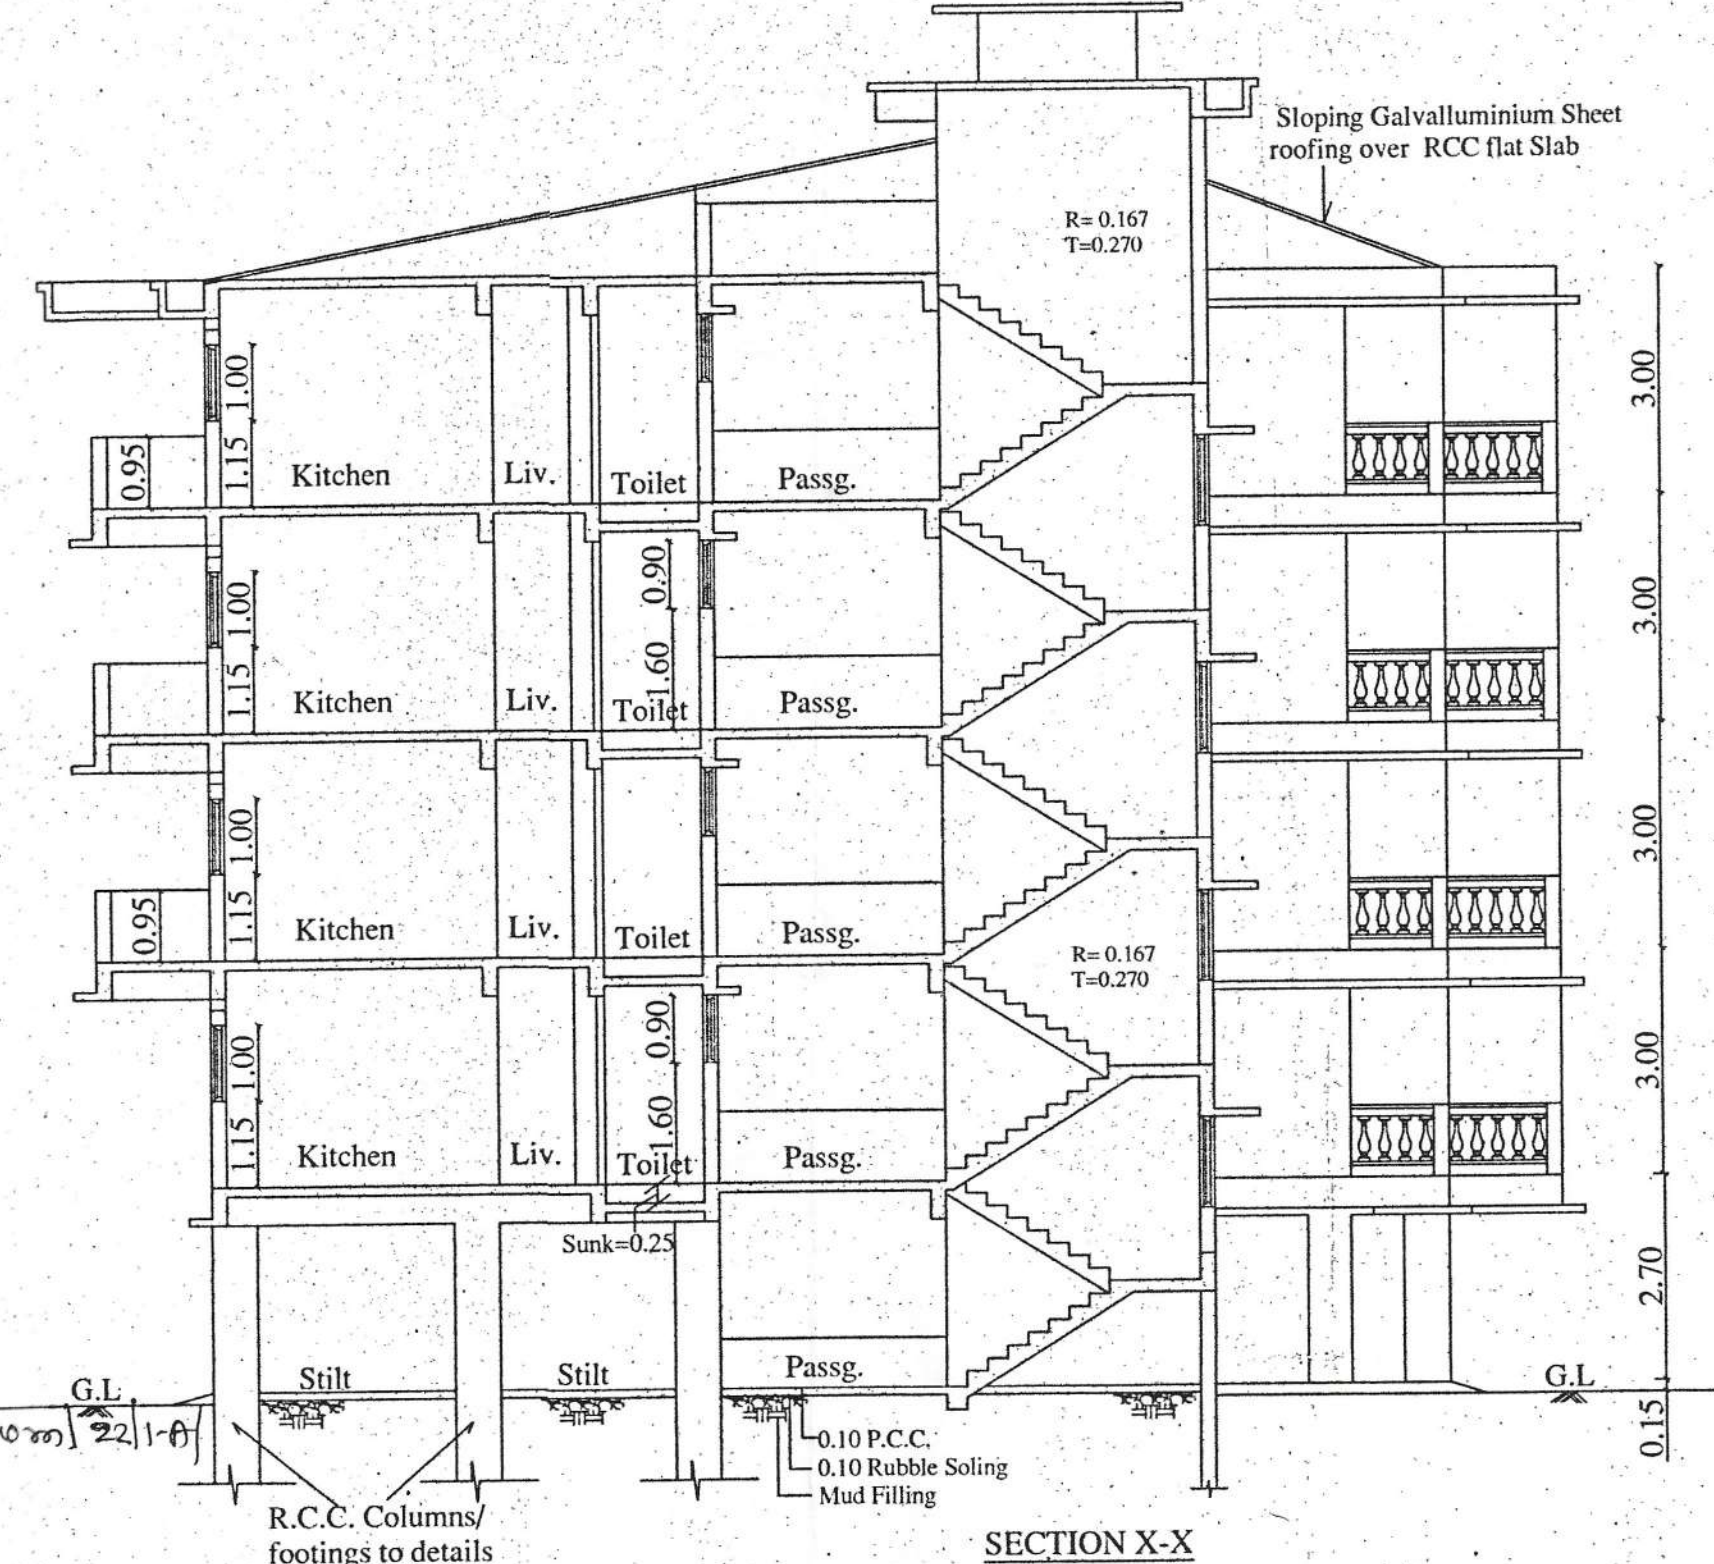


SECTION X-X

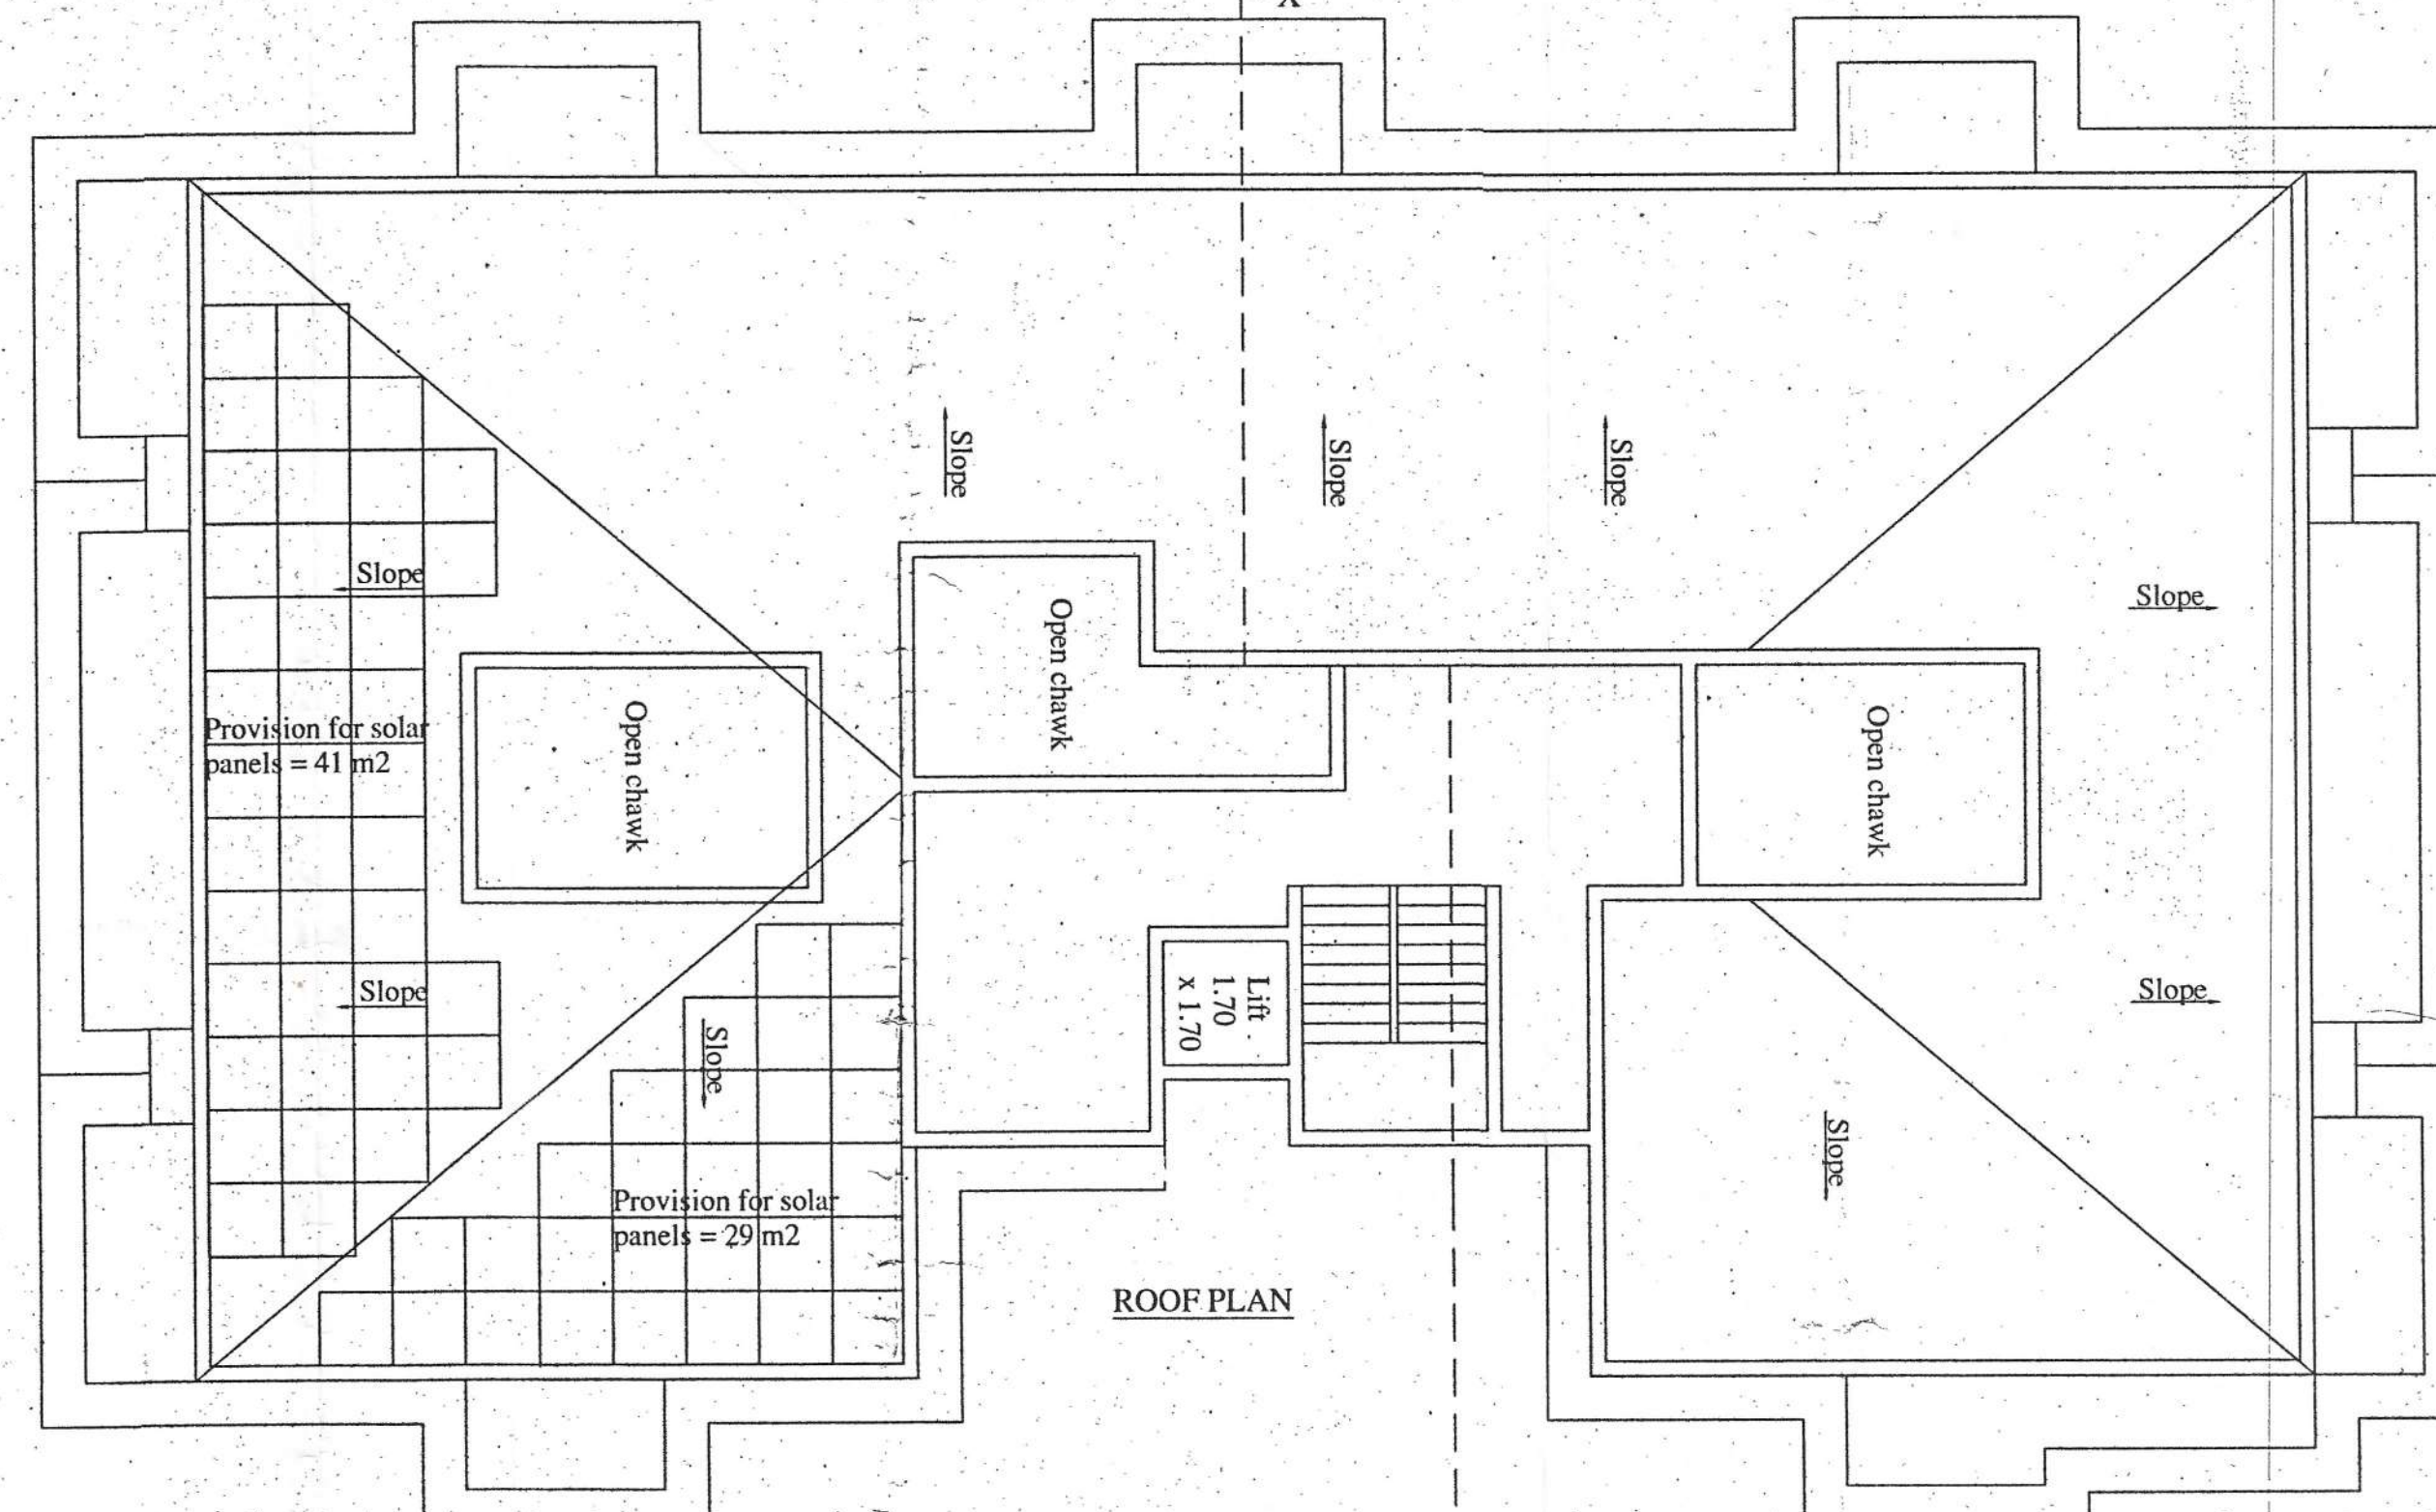


ROOF PLAN

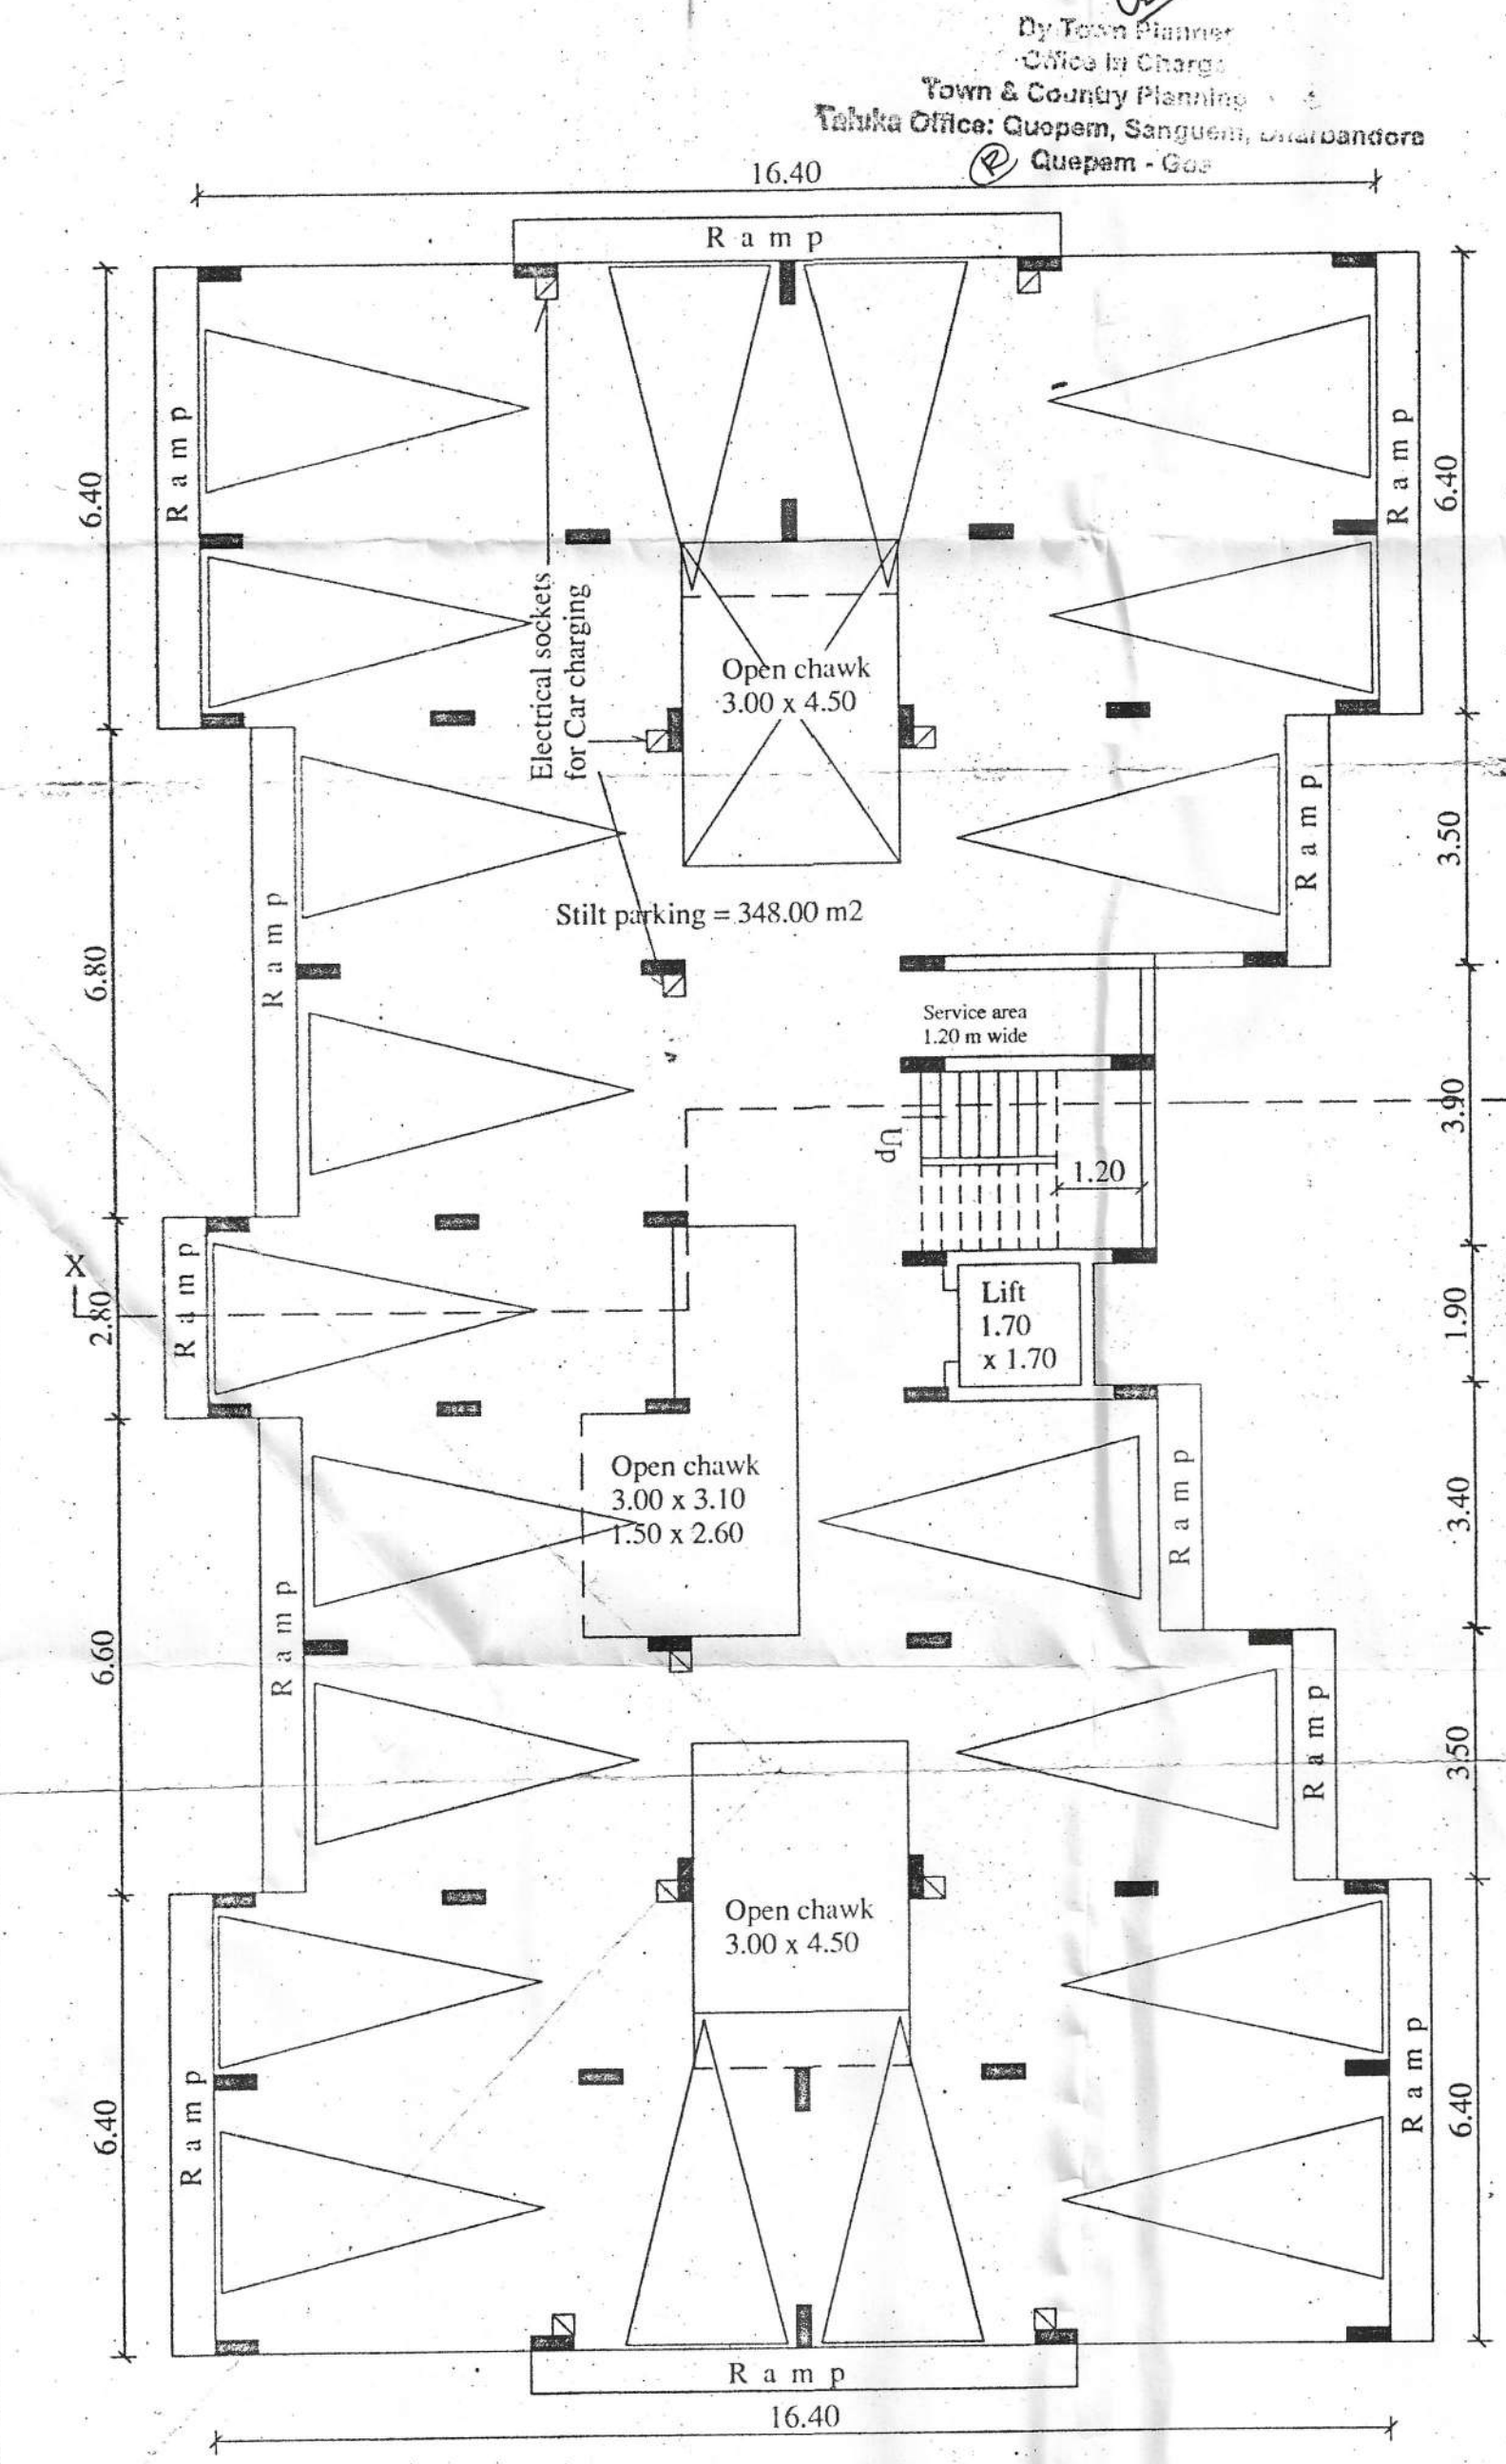

GROUND FLOOR PLAN

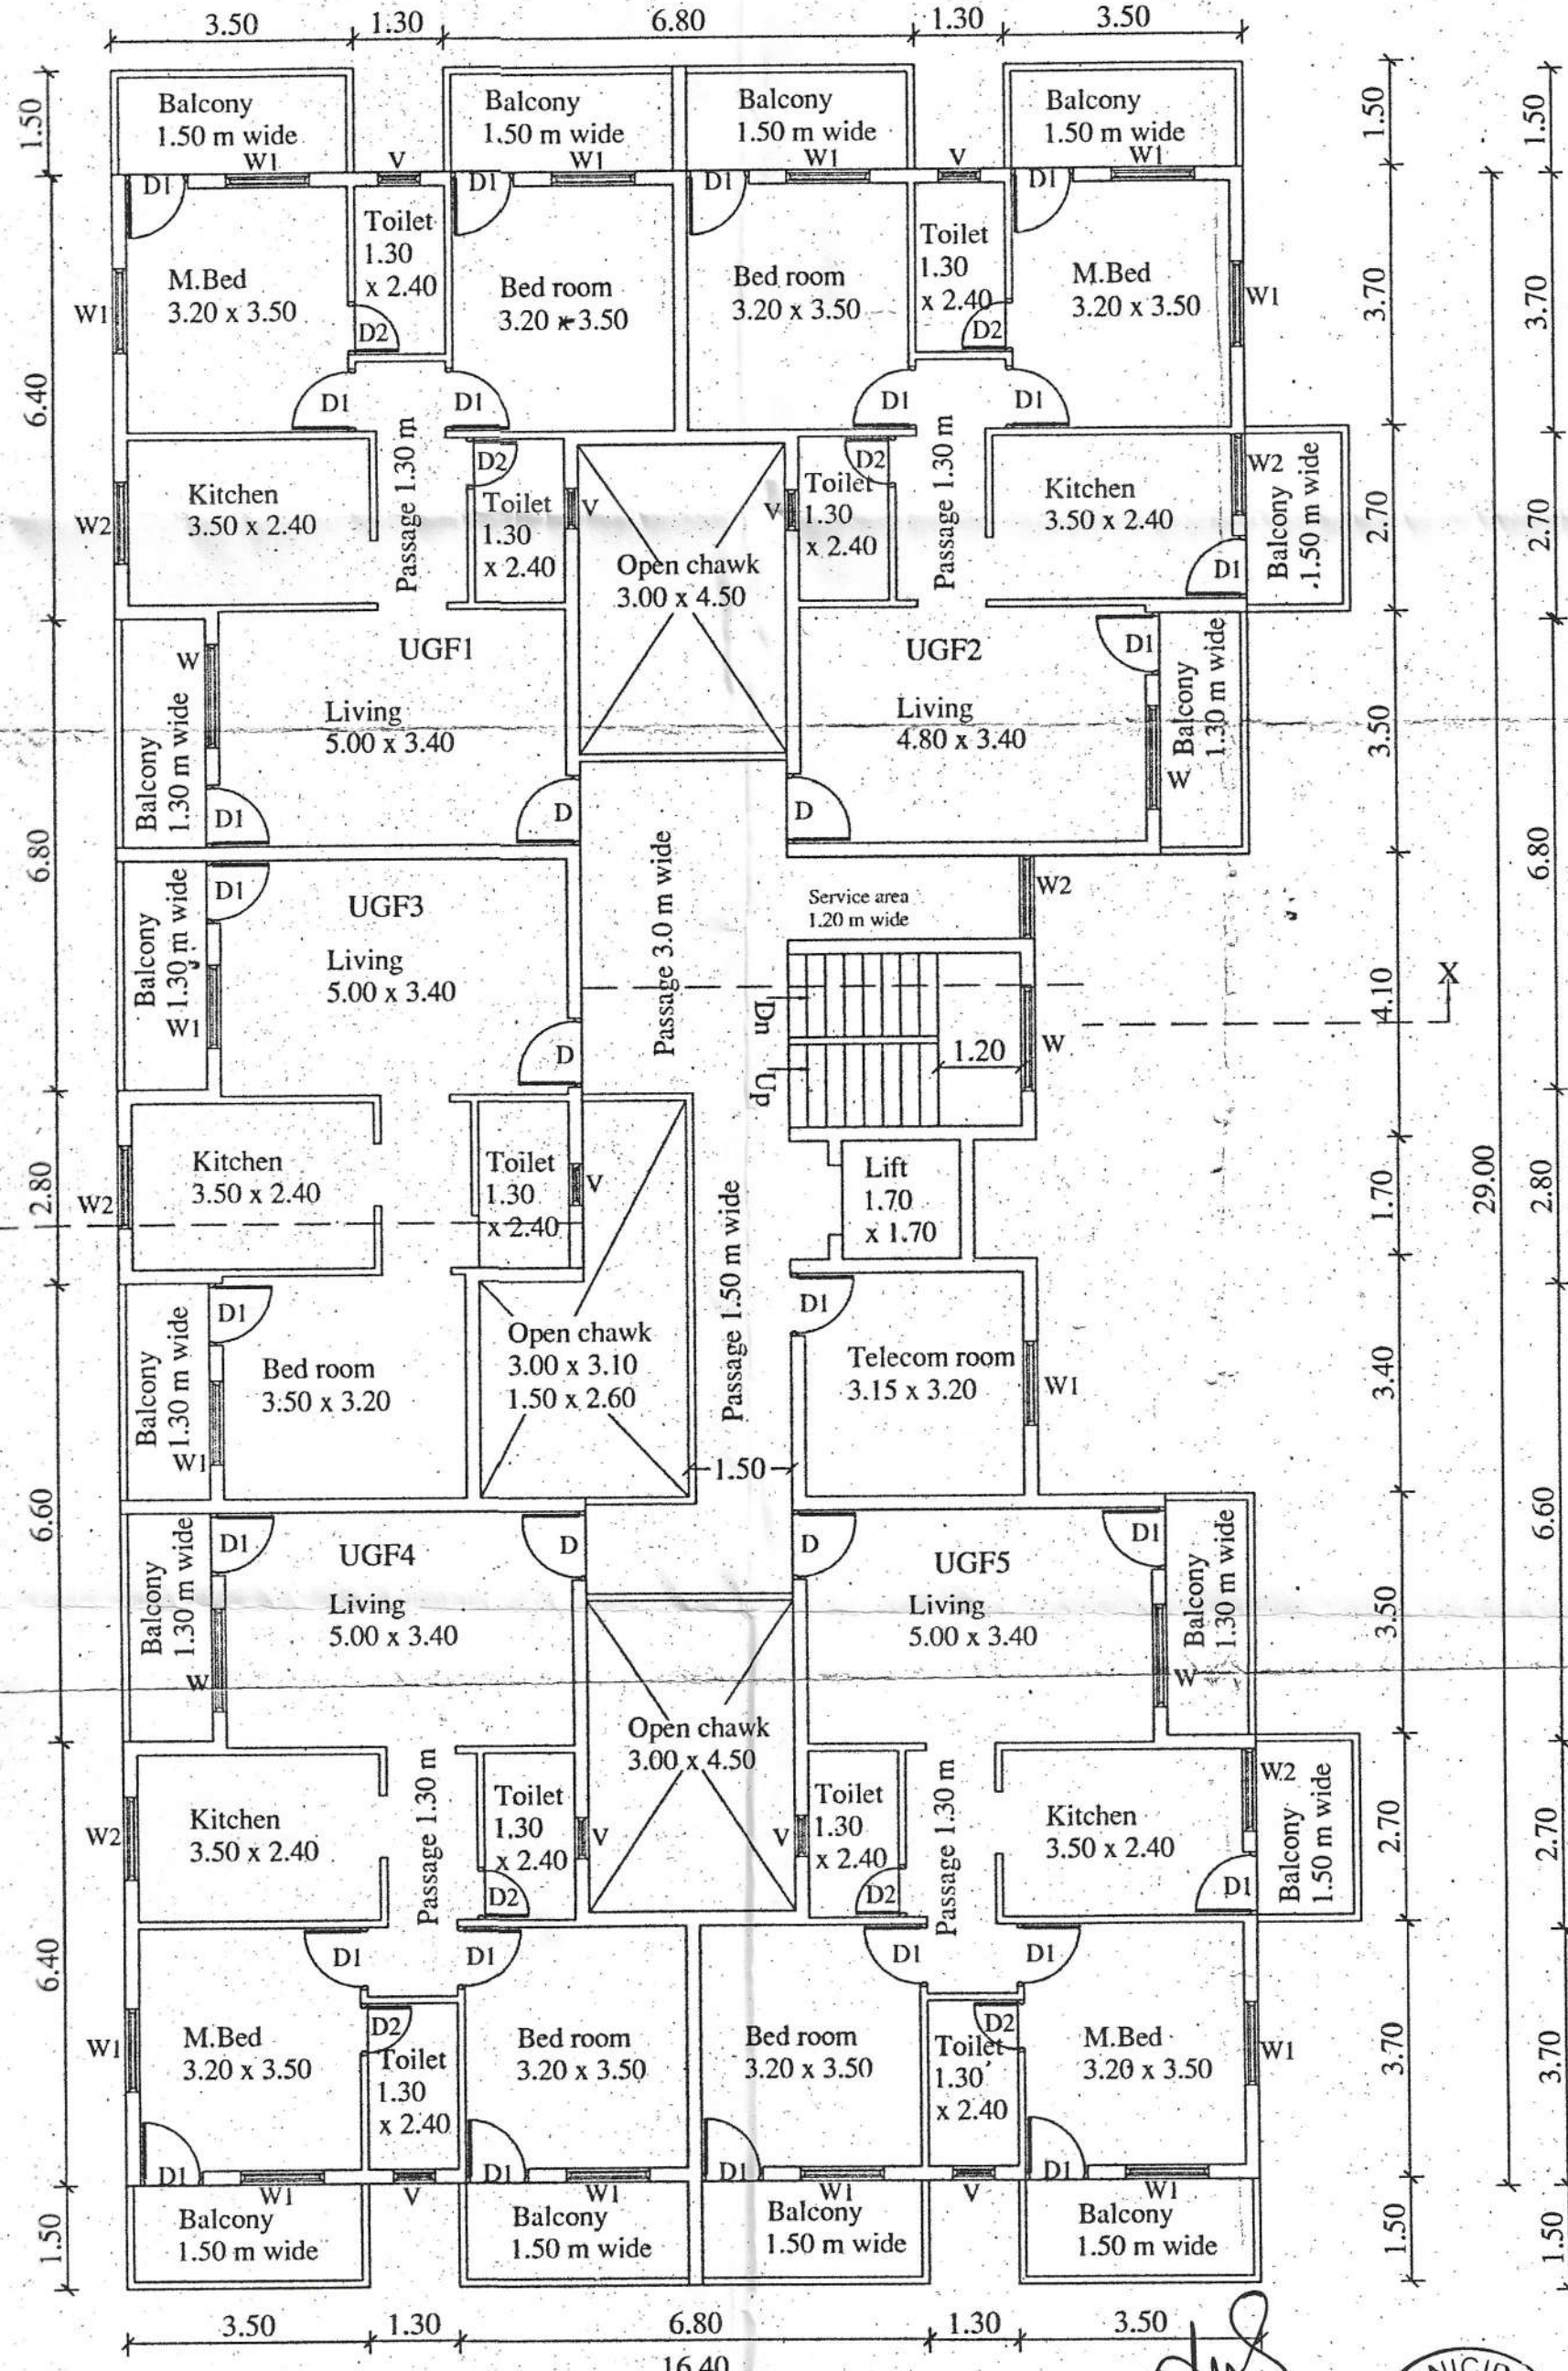

UPPER GROUND FLOOR PLAN

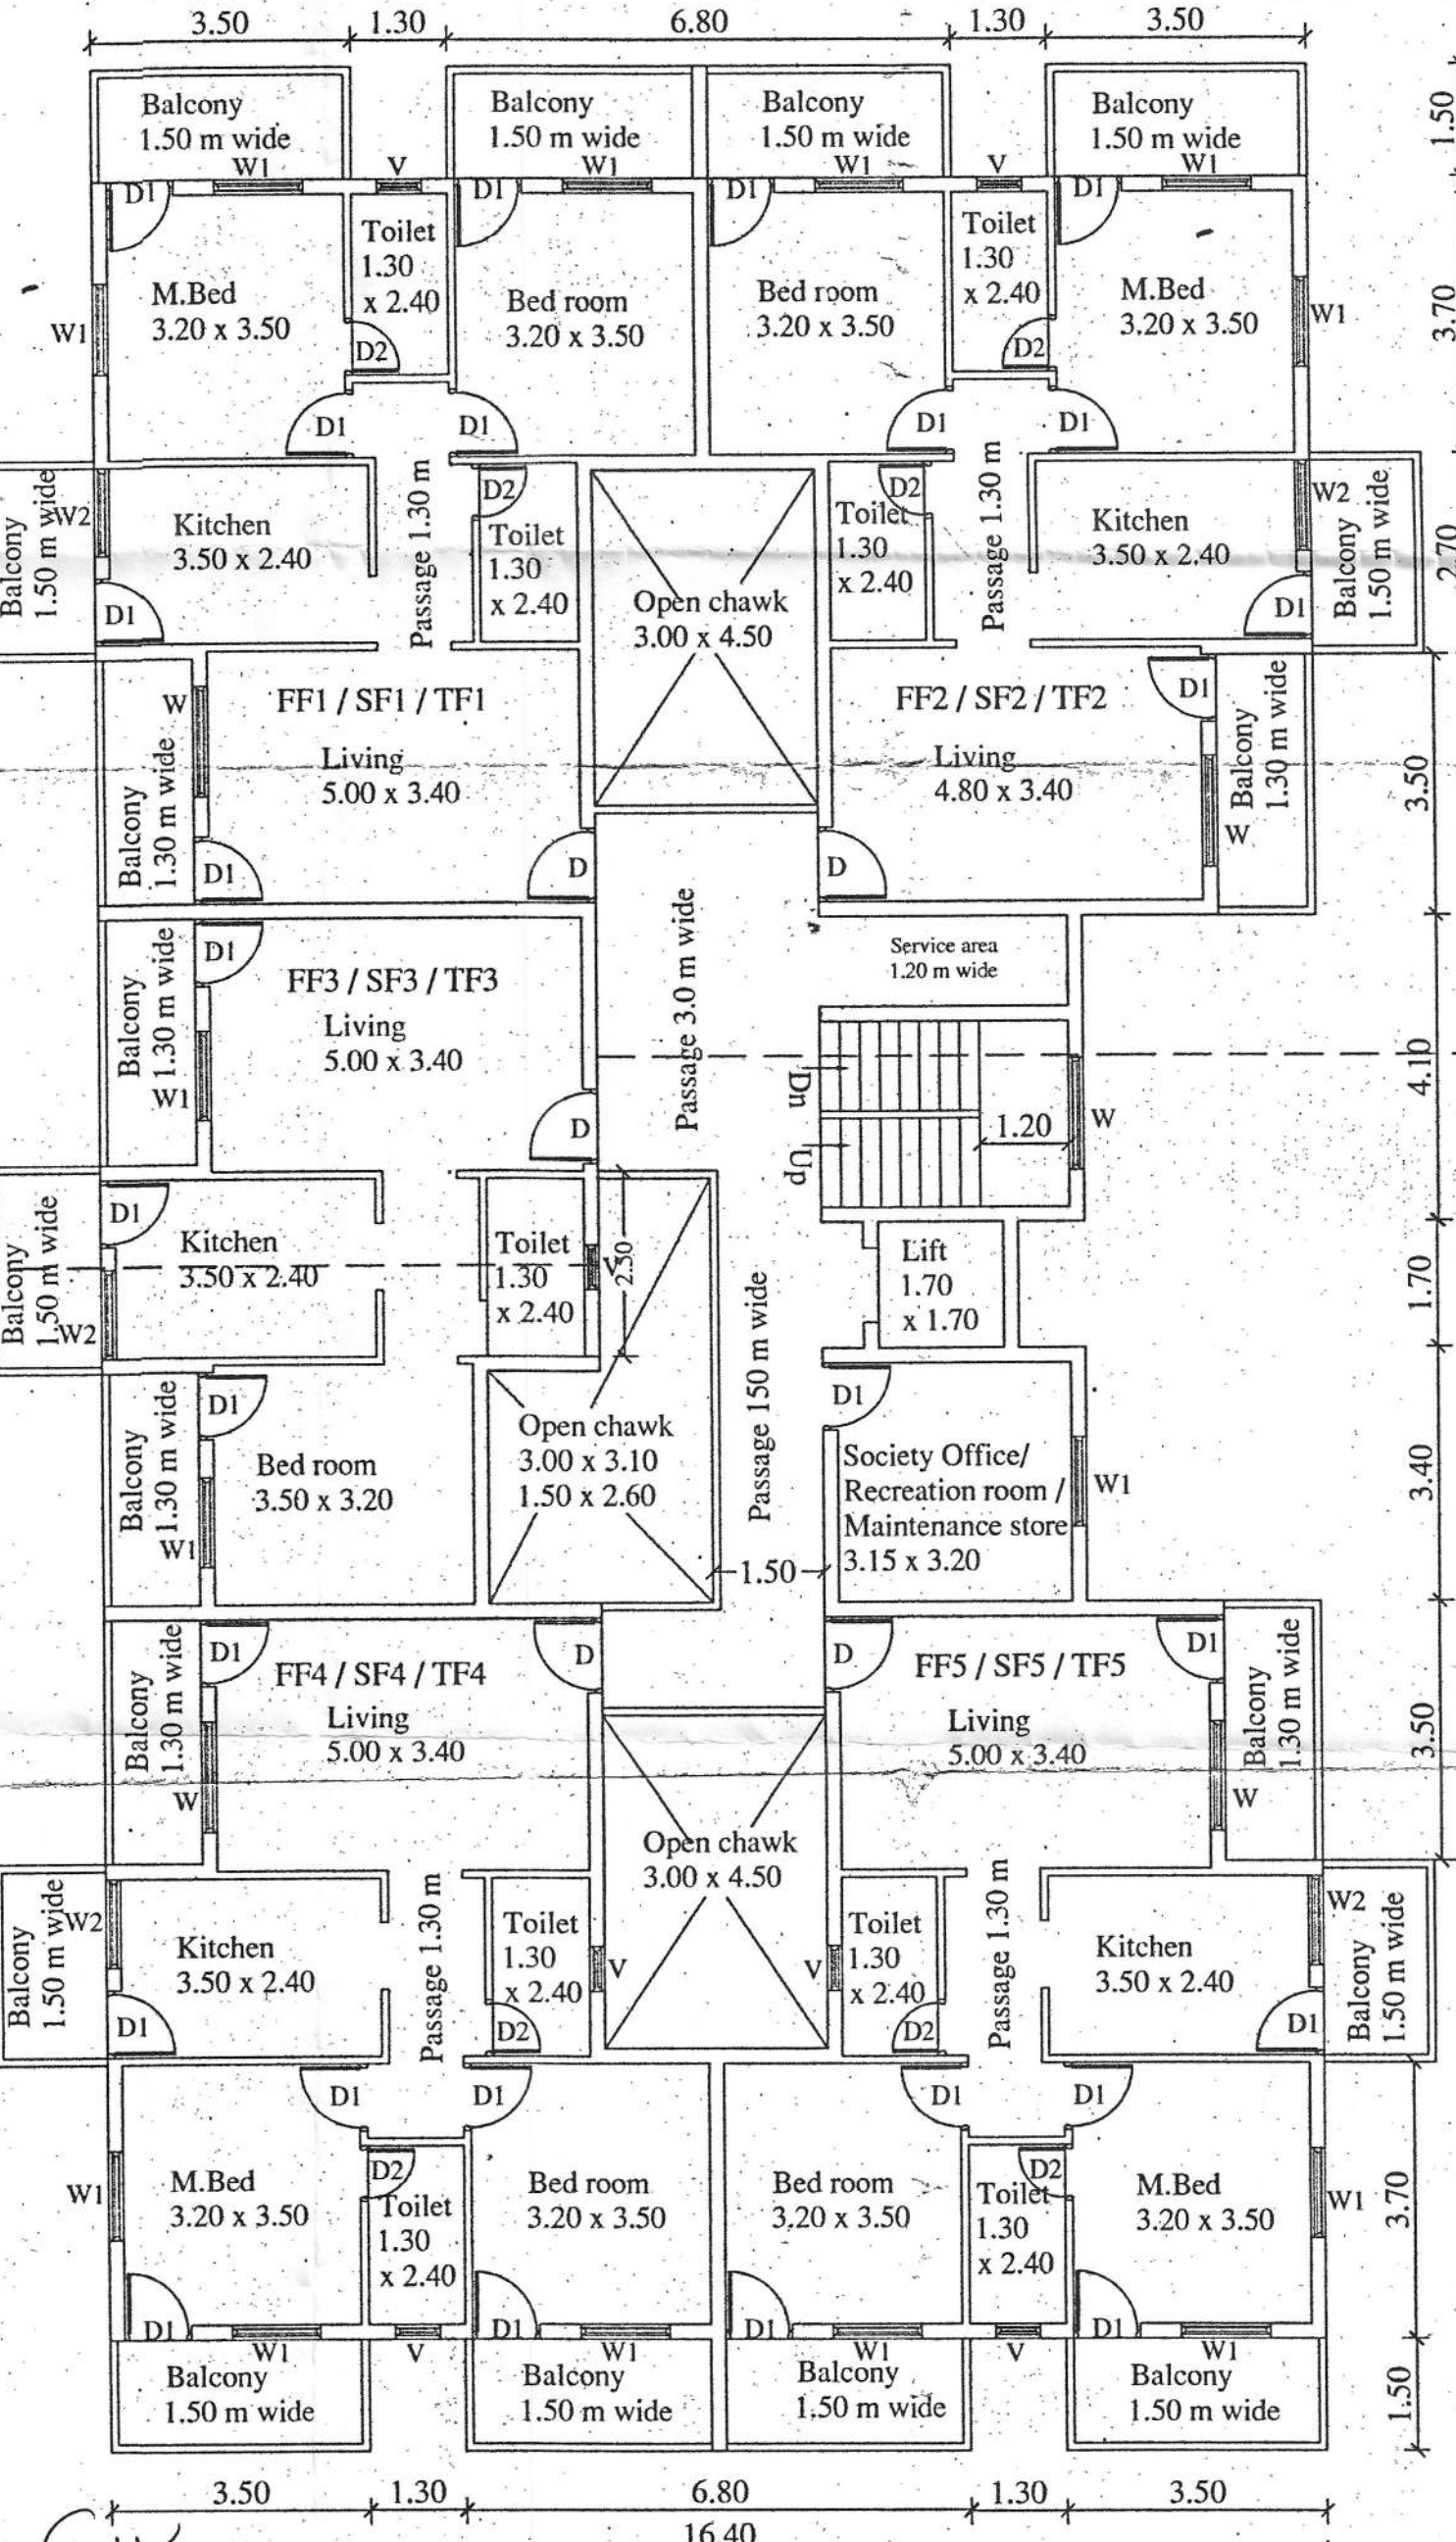

FIRST / SECOND / THIRD FLOOR PLAN

SCHEDULE OF OPENINGS

DOORS	WINDOWS
D 1.00 x 2.15	W 1.50 x 1.20
D1 0.90 x 2.15	W1 1.20 x 1.20
D2 0.75 x 2.15	W2 1.20 x 1.00
D2/V 0.75 x 2.50	W3 2.10 x 1.50
FDW 2.80 x 2.15	W4 1.80 x 1.20
FDW1 3.10 x 2.15	V 0.60 x 0.90

PROPOSED CONSTRUCTION OF RESIDENTIAL /
COMMERCIAL BUILDING 1 & RESIDENTIAL BUILDING 2
ON PROPERTY BEARING SURVEY NO. 22 / 1 - A
AT SANGUEM, SANGUEM TALUKA, GOA
FOR MR. PATRICIO alias PATRIC PEREIRA AND
MRS. JOVINA LUCI CONCEICAO PEREIRA.

DATE:- 14 / 09 / 2023 JOB NO.:- 654 / 23
SCALE:- 1:100, 1:500 DRG. BY:- S.S. DRG. NO.:- 01
ENGINEER
DEEPAK S. HALARNKER B.E. (CIVIL), MIE
O-18, FIRST FLOOR, SHRIRAM CHAMBERS,
NEAR NEW ERA HIGH SCHOOL,
MARGAO - GOA. PH. 2704693
deepakhalarnker@gmail.com (email)
OWNER

