


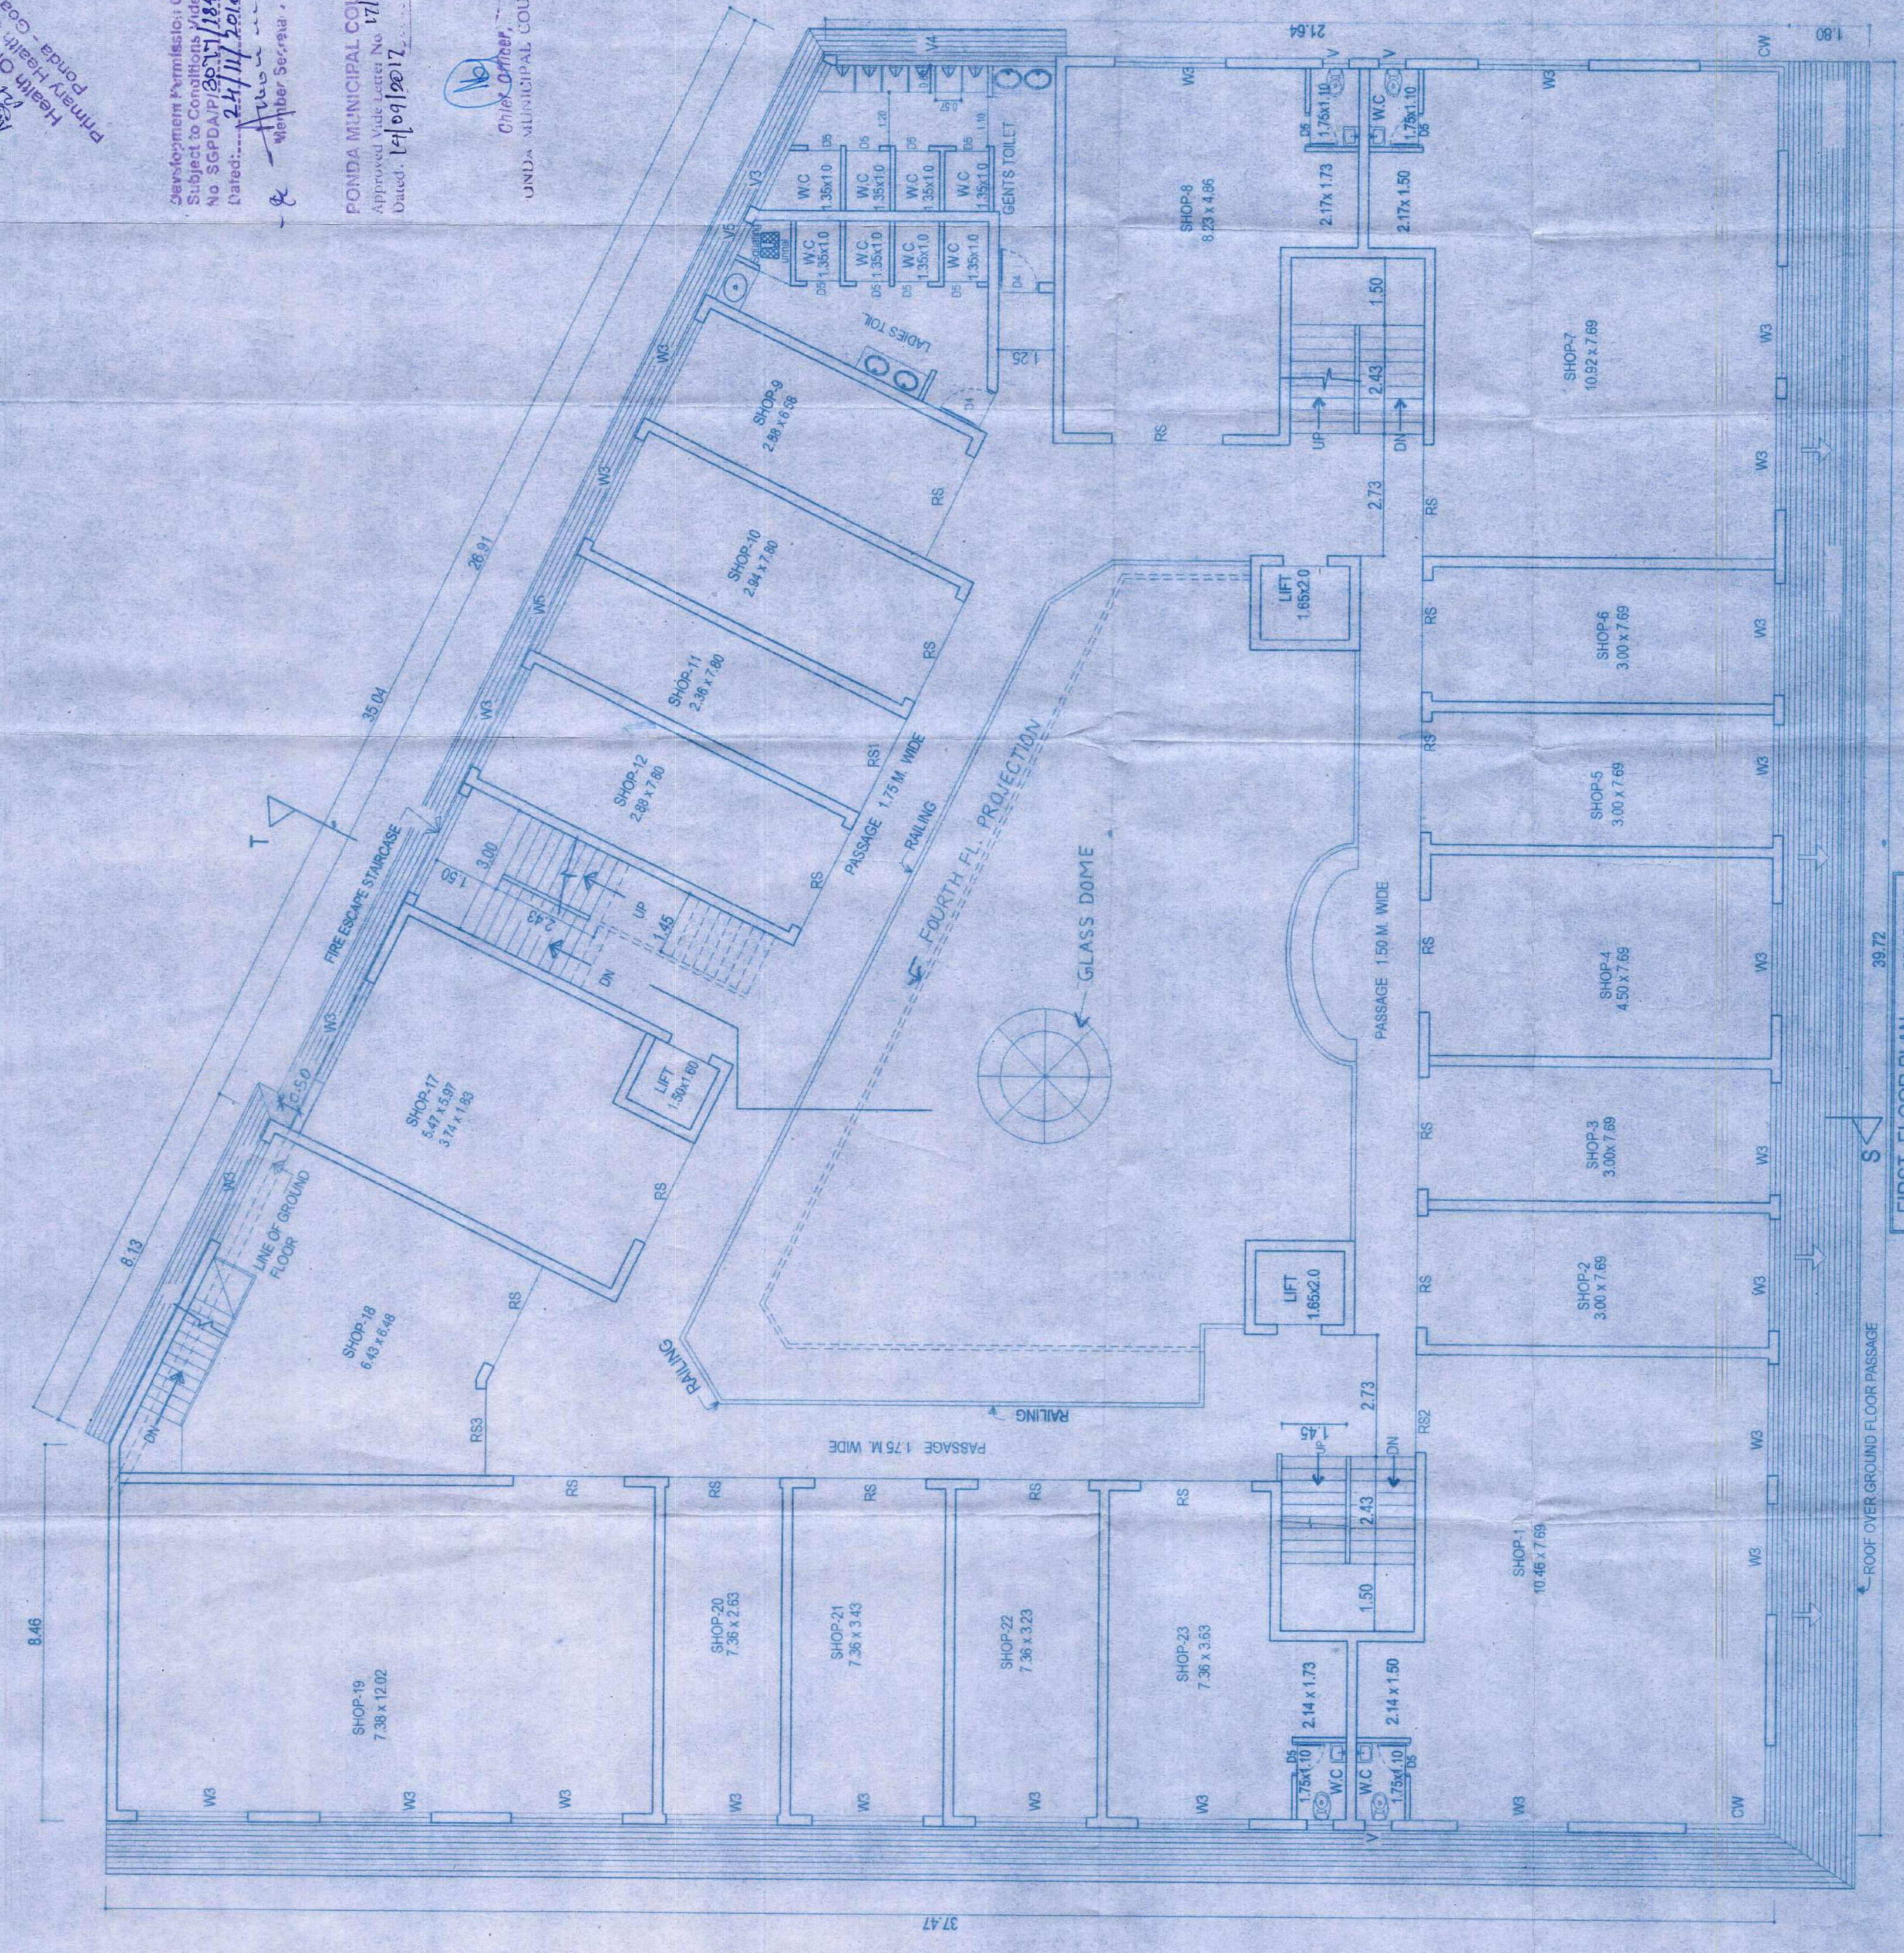

For Special Instructions Inside Plot Lid.

Murthy


OWNER'S SIGNATURE

JEETENDRA D. DEVARI
ARCHITECT
Plot No. 100, 101, 102, 103
P-8, Angul Building, 2nd Floor, Station Road, GDA
W-10, Hyderabad-500 011-1998

JEETENDRA D. DEVARI
ARCHITECT
P-8, ANGUL BUILDING
STATION ROAD
HYDRABAD - 500 011

TEL / FAX 2314558	
JOB NO. 7592015	
DRG. NO. 02	
DATE: 30052015	
DRN: KUMATA	

PROPOSED COMPOUND WALL & BUILDING IN SNO. 121/12 FOR SAAD INFRASTRUCTURE INDIA PVT. LTD. AT PONDA - GOA

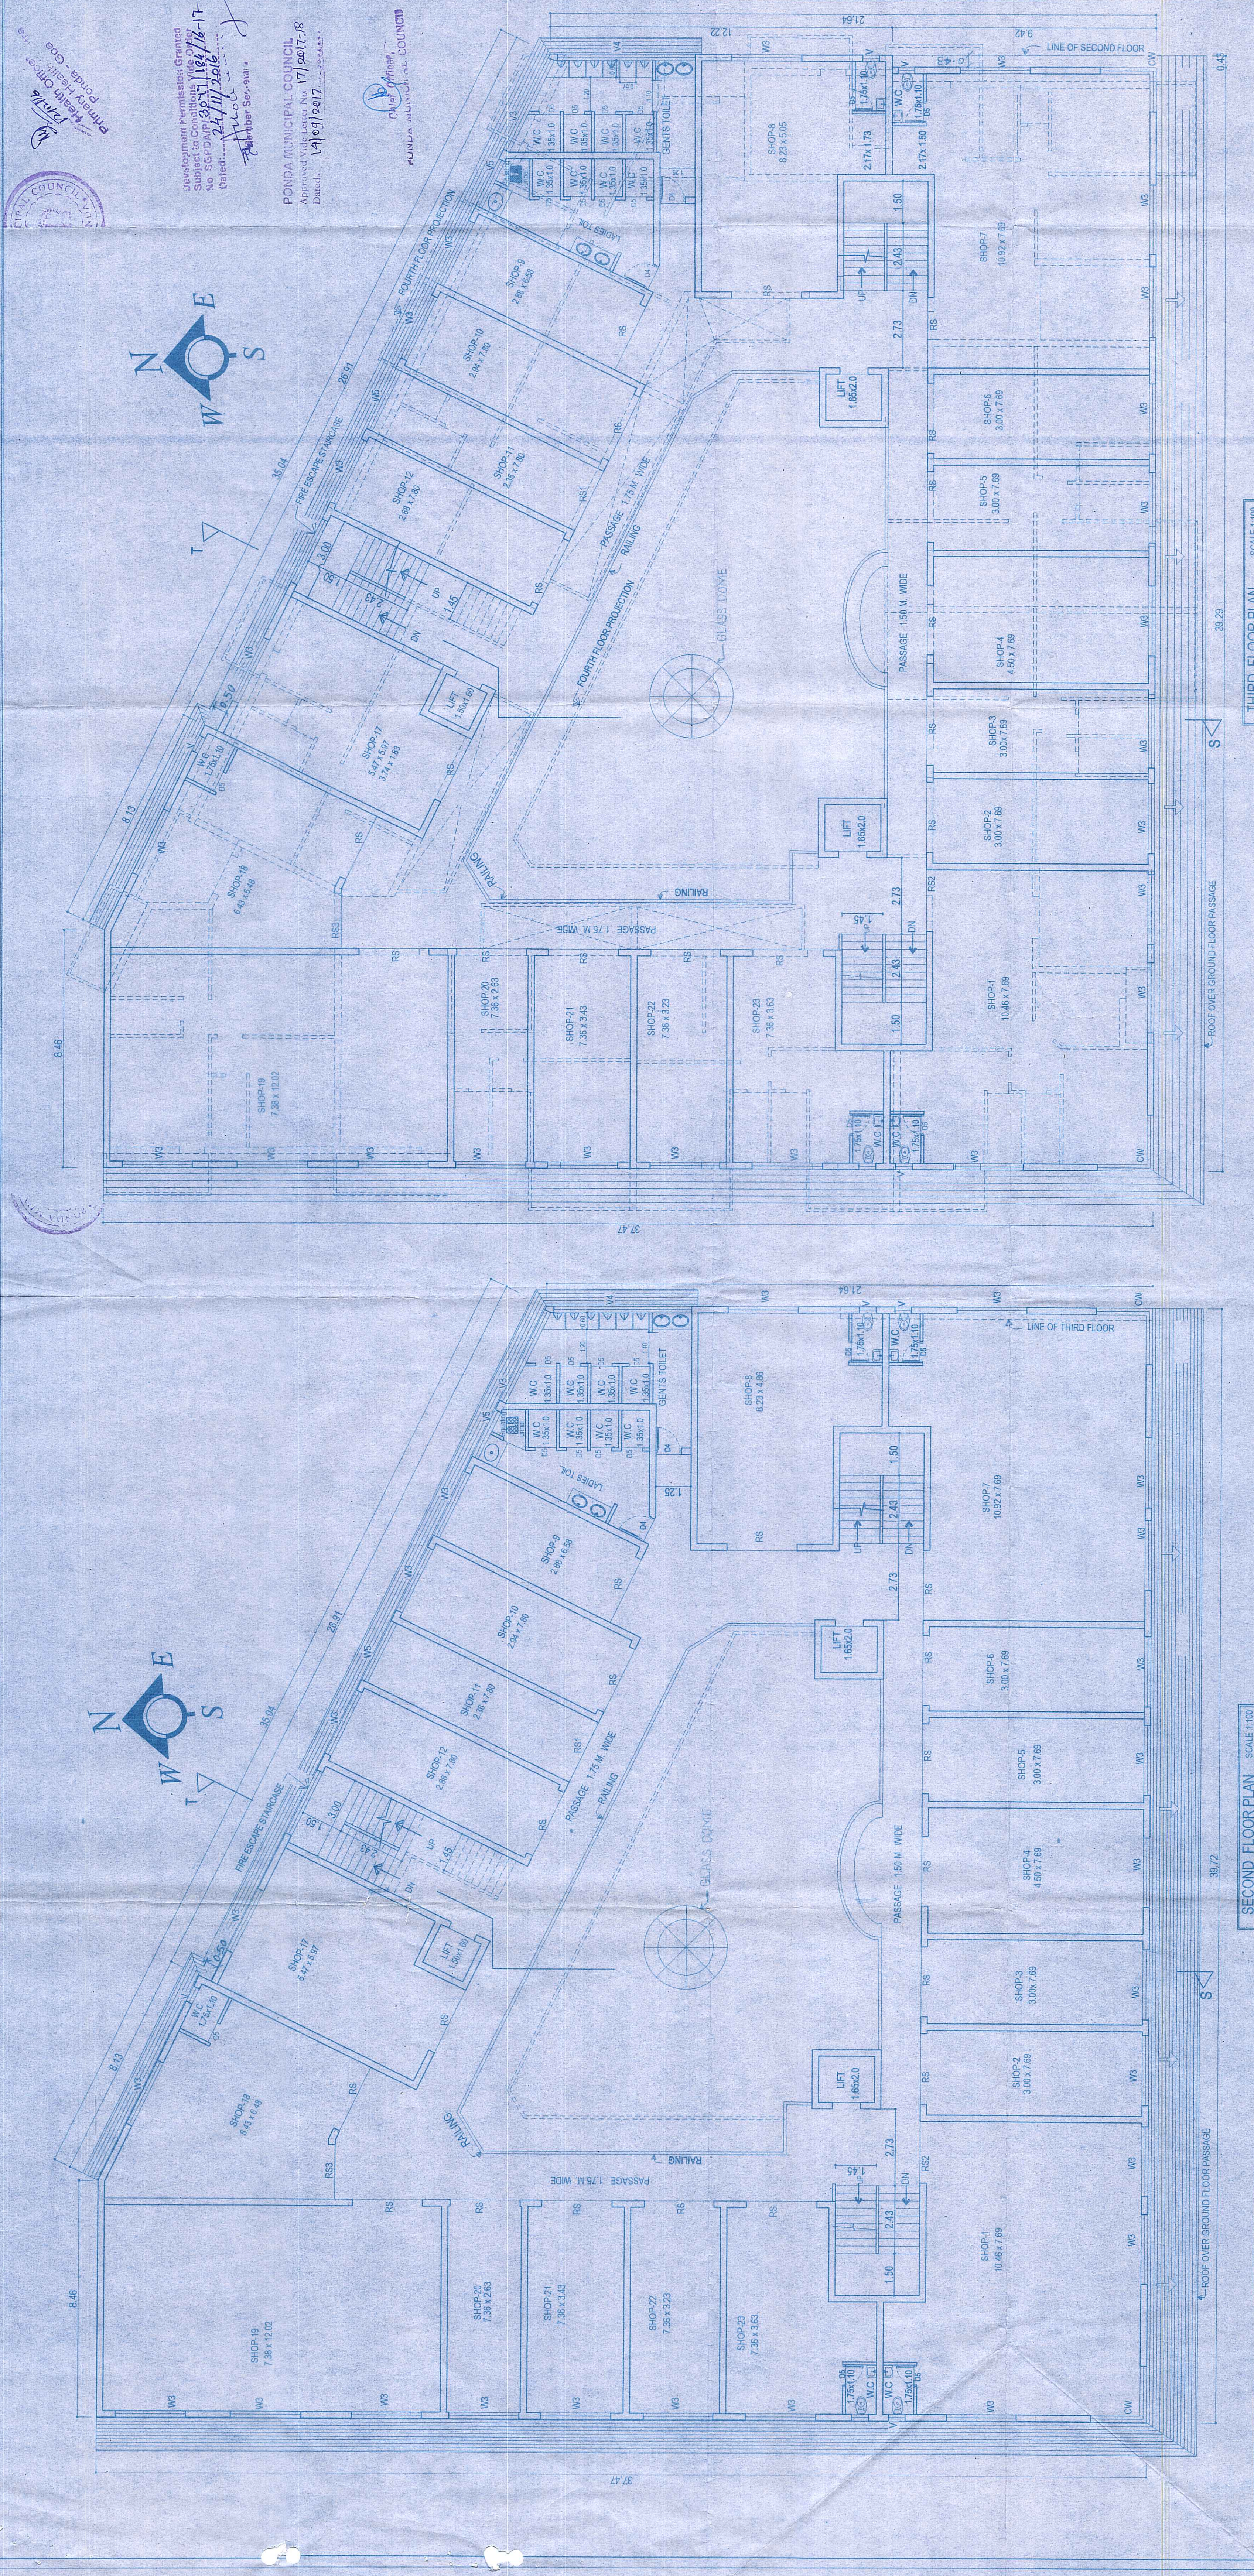

SCHEDULE OF OPENING	
DOORS	
R3	2.5 x 2.56
R31	2.5 x 2.56
R32	2.0 x 2.56
R33	1.5 x 2.56
D4	0.5 x 2.56
D5	0.75 x 2.10
WINDOWS	
V	0.50 x 1.00
W3	2.5 x 2.20
W5	2.5 x 2.20
V3	3.0 x 1.00
V4	4.0 x 1.00
V5	1.50 x 1.00
CW	2.00-2.00 x 2

OTE:- Furniture & some accessories shown are conceptual in nature and are not part of the offer.
Dimensions & Architecture are subject to marginal

For Saad Infrastructure India Pvt. Ltd.

OWNER'S SIGNATURE _____

JEETENDRA D. DEVARI
ARCHITECT
Reg. No. AR/01012010
F-9, Angarali Bldg., Opp. Fire Station, Pandh-GOA
Tel: (+91) (0832) 2314256
E-mail: jdd@angaraliwebtop.com

'ARCHITECT'
F-9, ANGARKI BUILDING,
OPPOSITE FIRE STATION,
PONDIA, GOA
Reg No. ARCH/01/2010


TEL/FAX 2314565	JOB NO. 7592016
REV K04M2A	

DATE: 3/16/2016 DRG NO. 03

PROPOSED COMPOUND WALL & BUILDING IN S.NO.12/12 FOR SAAD INFRASTRUCTURE INDIA PVT. LTD. AT PONDA - GOA

SCHEDULE OF OPENING	
DOORS	
D	100 X 2.50
D1	8.8 X 2.50
D2	8.8 X 2.50
6. All dimensions are to be maintained.
7. All dimensions are to be maintained.
8. All dimensions are to be maintained.
9. All dimensions are to be maintained.
10. All dimensions are to be maintained.

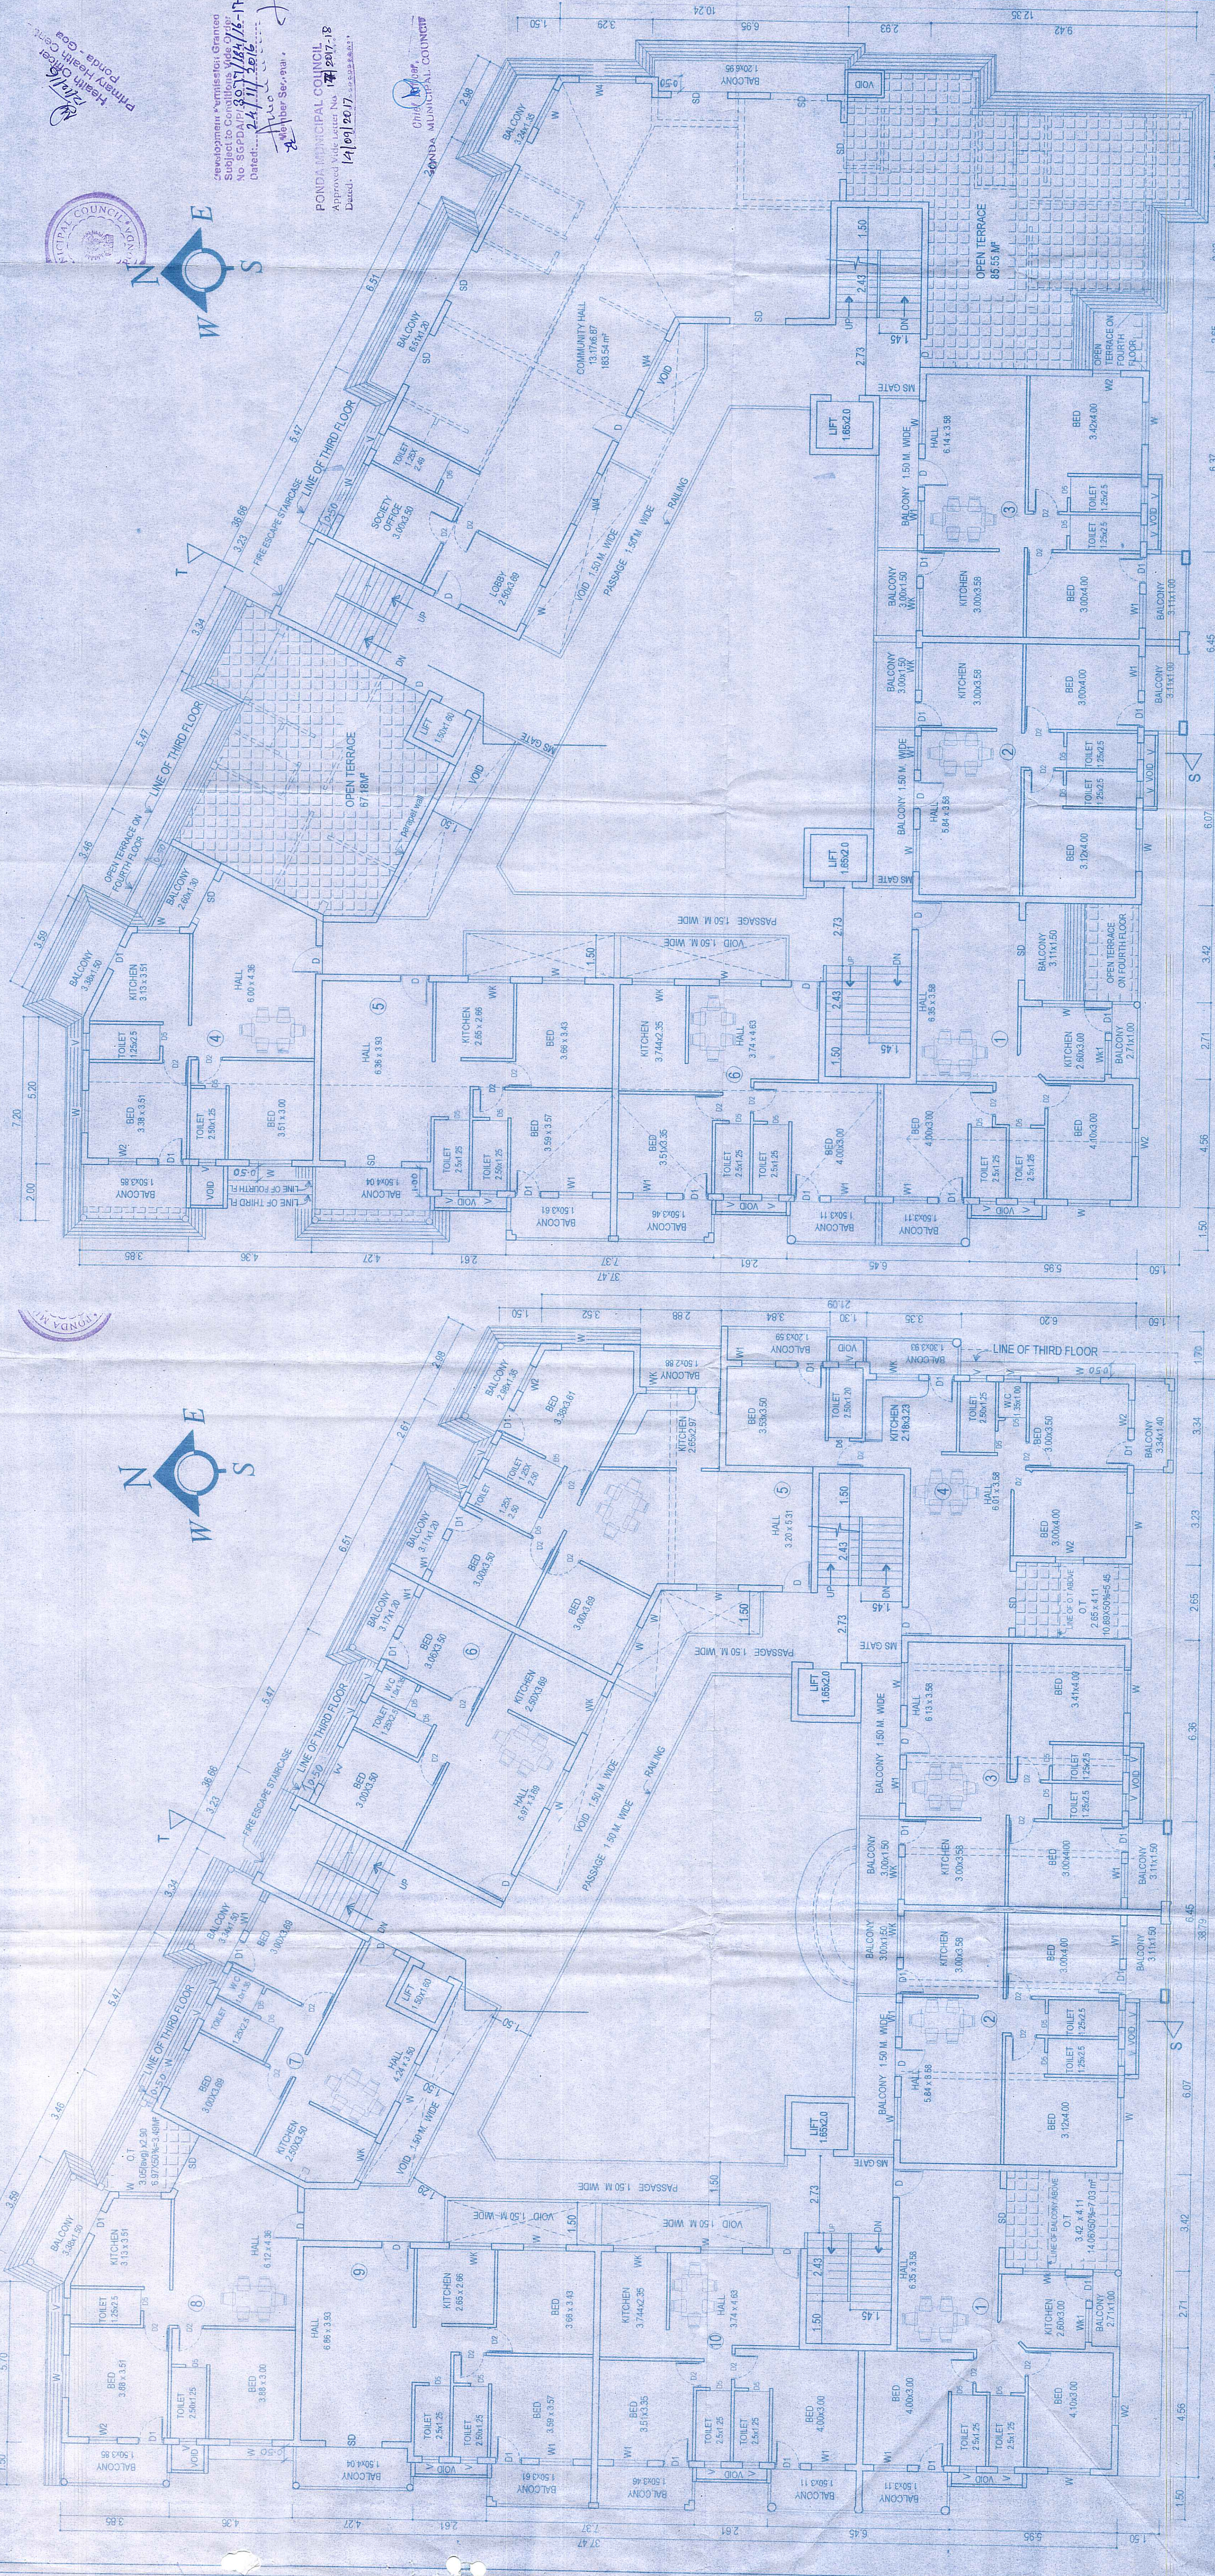

DATE: 14/01/2017
SCALE: 1:100
FIFTH FLOOR PLAN
FOURTH FLOOR PLAN

SAAD INFRASTRUCTURE INDIA PVT. LTD.
PONDA - GOA

JEETENDRA D. DEVARI
ARCHITECT
PONDA - GOA

SAAD INFRASTRUCTURE INDIA PVT. LTD.
PONDA - GOA

JEETENDRA D. DEVARI
ARCHITECT
PONDA - GOA

SAAD INFRASTRUCTURE INDIA PVT. LTD.
PONDA - GOA

JEETENDRA D. DEVARI
ARCHITECT
PONDA - GOA

SAAD INFRASTRUCTURE INDIA PVT. LTD.
PONDA - GOA

JEETENDRA D. DEVARI
ARCHITECT
PONDA - GOA

PROPOSED COMPOUND WALL & BUILDING IN S.NO. 121/1/2 FOR SAAD INFRASTRUCTURE INDIA PVT. LTD. AT PONDA - GOA

FRONT ELEVATION

SECTION S-T SCALE 1:100

SOUTH SIDE ELEVATION (FRONT SIDE) SCALE 1:100

Architect: JEETENDRA D. DEVARI
Architect's Firm: ARCHITECTS
Address: P-4, Agastya Bldg., Opp. The South, Ponda, Goa
Email: jeetendra@saad.com

Client: SAAD INFRASTRUCTURE INDIA PVT. LTD.
Project No.: 121/1/2
Date: 14/09/2017

Scale: 1:100

Notes:
 1. All dimensions are in meters.
 2. All elevations are in meters above sea level.
 3. All sections are in meters above ground level.
 4. All sections are in meters above ground level.

KUMETA	JOB NO. 759/2016
05/2016	DRG. NO. 05