

TCP APPROVAL

PANCHAYAT APPROVAL

PLAN FOR AREA CALCULATIONS (BLDG. E&F)
SCALE 1:200


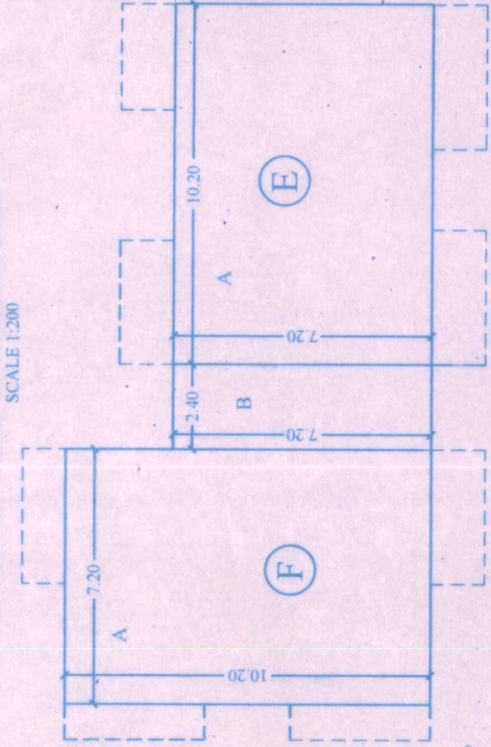


TABLE FOR AREA CALCULATIONS
GROUND FLOOR (E & F)

DESIGN	Dimensions	Nos.	TOTAL
A	7.20 X 10.20	2nos	146.88m ²
B	2.40 X 7.20	1nos	17.28m ²
TOTAL = 164.16m ²			

STILT PLAN
(BLDG. E & F)

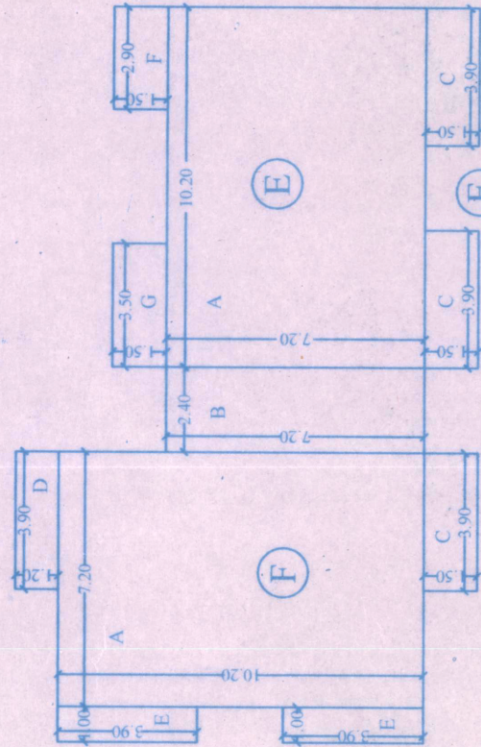

UPPER GROUND FLOOR PLAN
(BLDG. E & F)

TABLE FOR AREA CALCULATIONS
UPPER GROUND FLOOR (BLDG. E & F)

DESIGN	Dimensions	Nos.	TOTAL
A	7.20 X 10.20	2nos	146.88m ²
B	2.40 X 7.20	1nos	17.28m ²
C	3.90 X 1.50	3nos	17.55m ²
D	3.90 X 1.20	1nos	4.68m ²
E	3.90 X 1.00	2nos	7.80m ²
F	2.90 X 1.50	1nos	4.35m ²
G	3.50 X 1.50	1nos	5.25m ²
TOTAL = 203.79m ²			

TOTAL = 203.79m²

FIRST FLOOR PLAN
(BLDG. E & F)

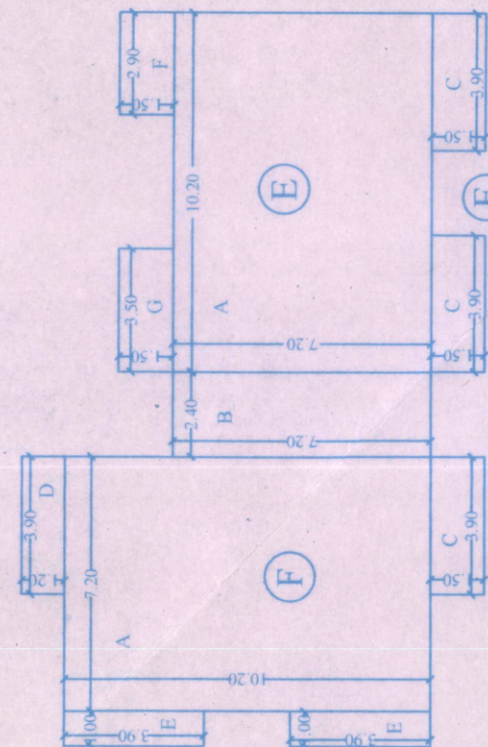



TABLE FOR AREA CALCULATIONS
FIRST FLOOR (BLDG. E & F)

DESIGN	Dimensions	Nos.	TOTAL
A	7.20 X 10.20	2nos	146.88m ²
B	2.40 X 7.20	1nos	17.28m ²
C	3.90 X 1.50	3nos	17.55m ²
D	3.90 X 1.20	1nos	4.68m ²
E	3.90 X 1.00	2nos	7.80m ²
F	2.90 X 1.50	1nos	4.35m ²
G	3.50 X 1.50	1nos	5.25m ²
TOTAL = 203.79m ²			

TOTAL = 203.79m²

Please check order no. TPM/26769/Nagoa dated 21/12/2019 regarding the plans

Town Planner
Town & Country Planning Dept.
South Goa Dist. Office, Margao-Goa.

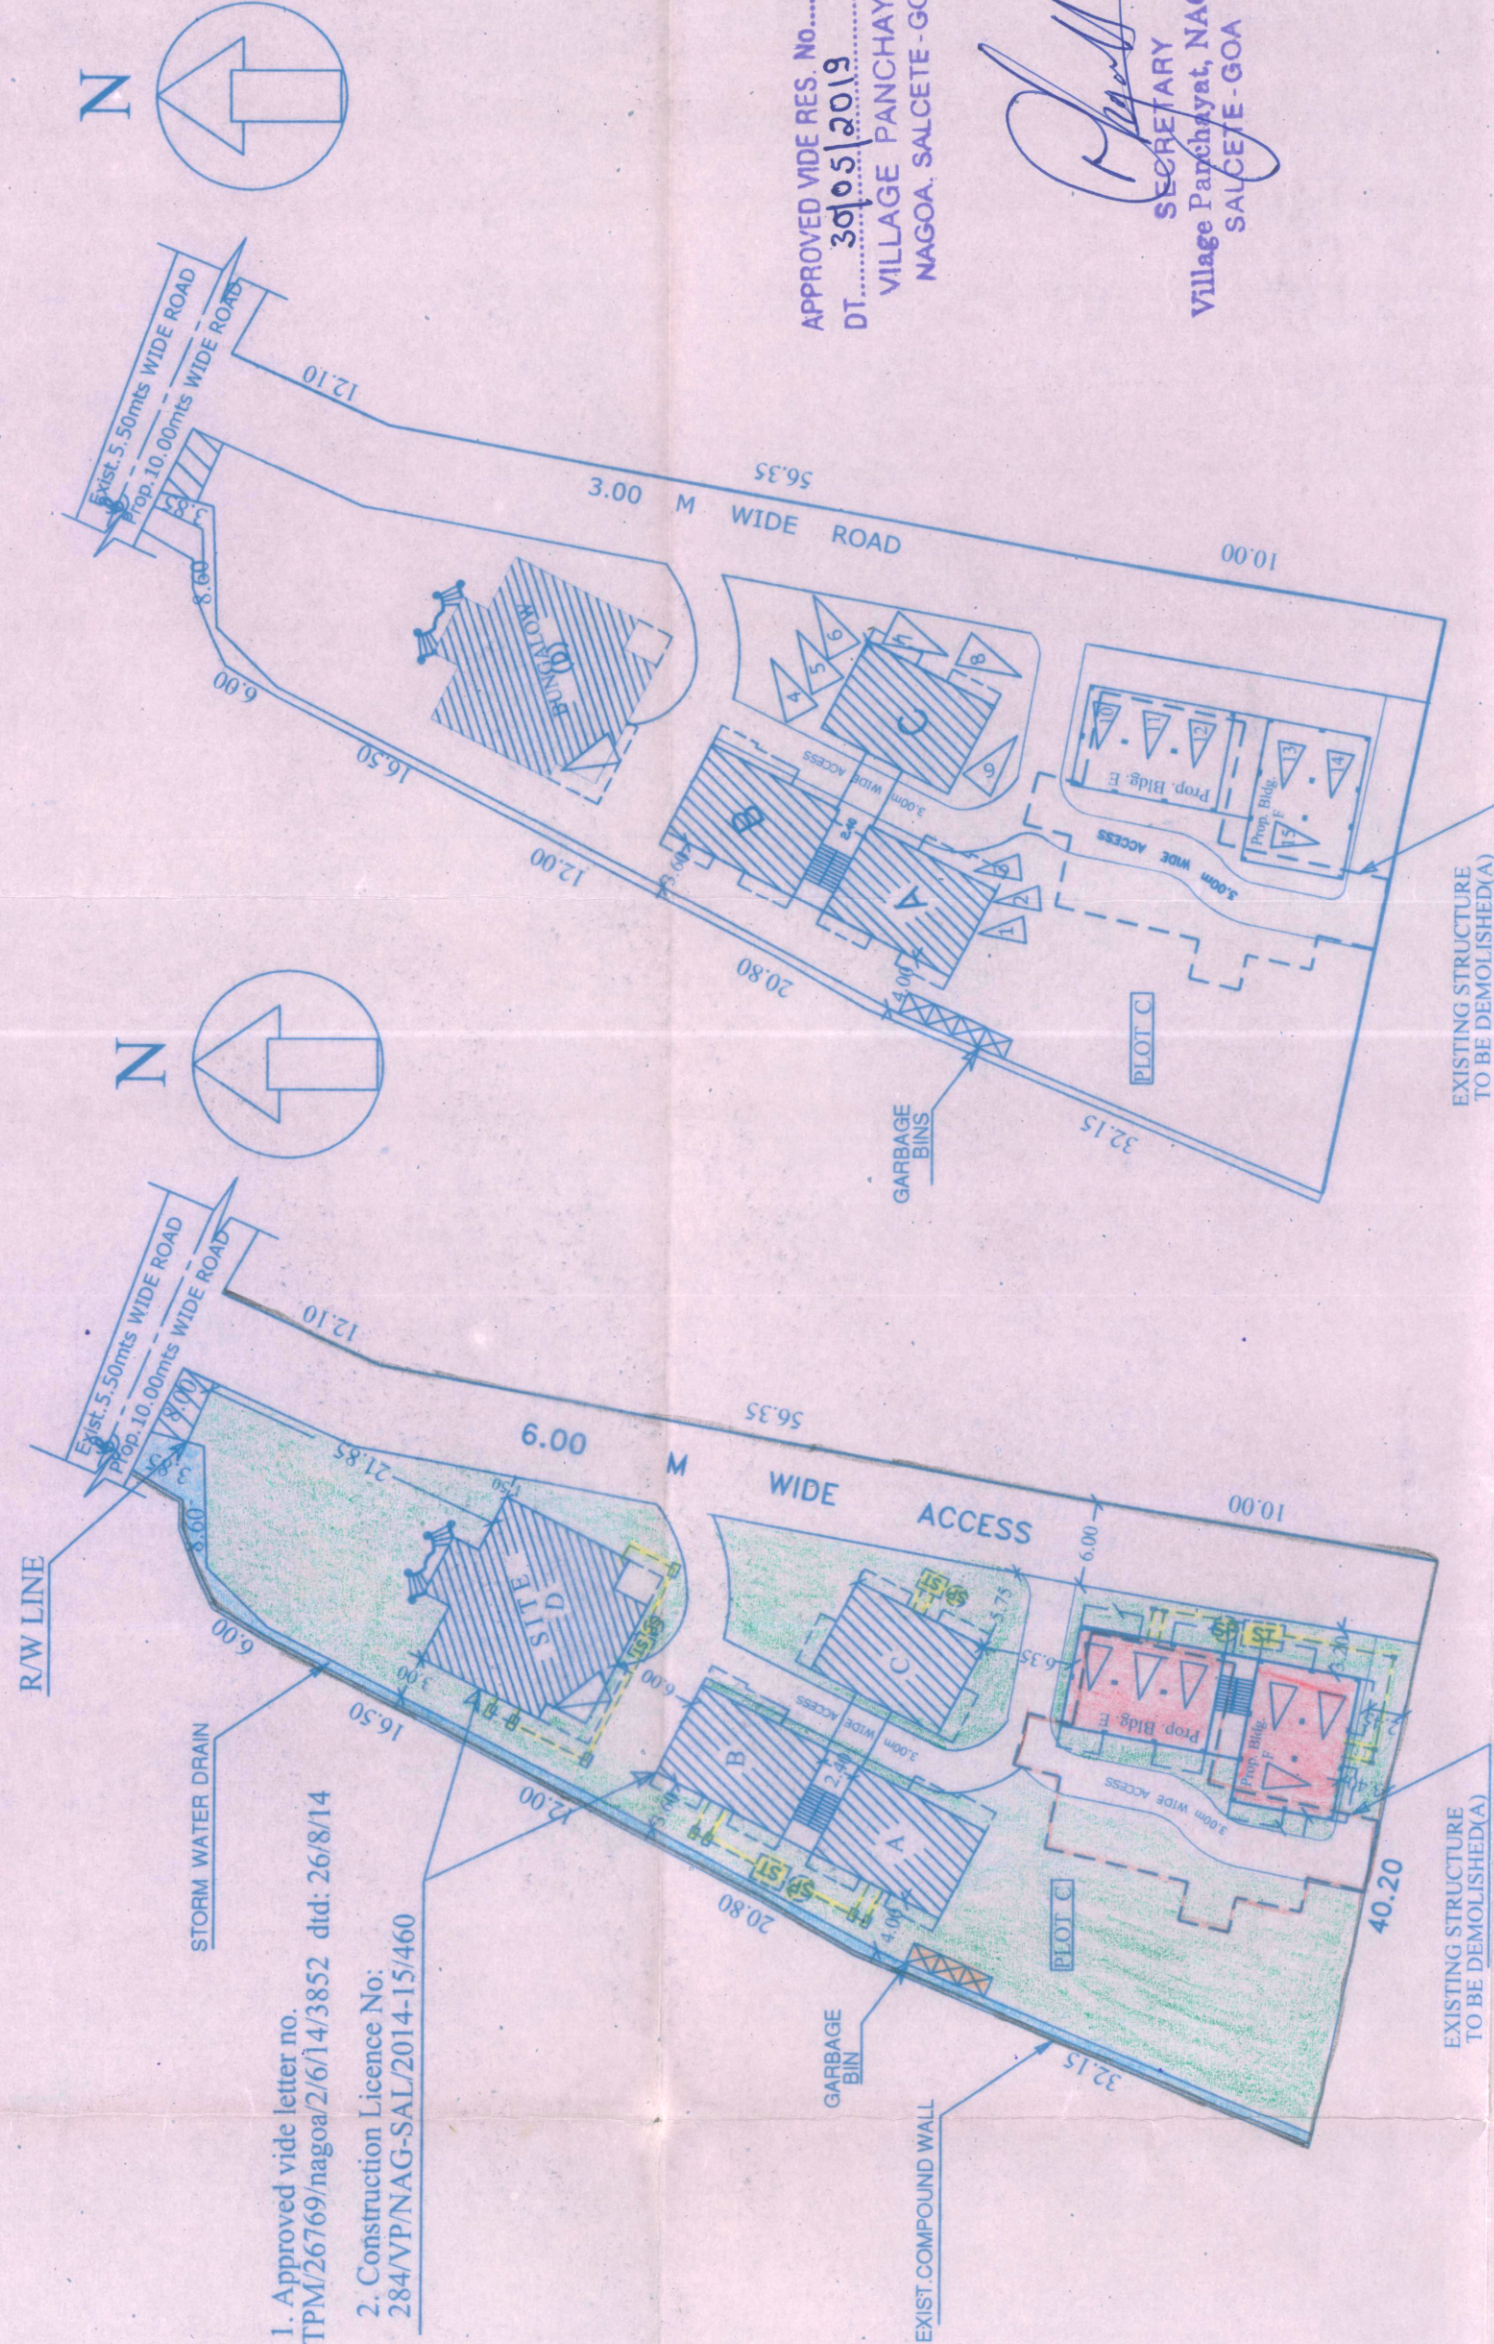

1. Approved vide letter no. TPM/26769/nagoa/26/14/3852 dtd: 26/8/14
2. Construction Licence No: 284/VP/NAG-SAL/2014-15/460

APPROVED VIDE RES. No. IV (1)
DT. 30/05/2019
VILLAGE PANCHAYAT
NAGOA, SALCETE-GOA

SECRETARY
Village Panchayat, NAGOA
SALCETE-GOA

PLOT B
AS PER FAMILY DIVISION

SITE PLAN
(Scale:1:500)

PARKING LAYOUT
(SCALE 1:500)

Parking Details :

Floor Area	Use	No. of Car Parks/Parking Area	
630.00m ²	Residential Bldg. A, B&C	Provided	Required
134.85m ²	Bungalow D	9	8
293.76m ²	Residential Bldg. E&F	1	1
	TOTAL	6	4
		16	13

DRAWING TITLE

SITE Plan, PARKING LAYOUT, PLAN FOR AREA CALCULATIONS (BLDG. E&F)

SCALE 1:200, 1:500 DATE:-28/07/2017

DRAWN BY- Jasmira

DWG No.02/02

PROJECT TITLE

FRANCISCO AGUIAR FERNANDES
CIVIL ENGINEER
ER/00064/2016

A. FRANCISCO FERNANDES
CIVIL ENGINEER
FOR MODERN BUILDING DESIGNS
10, Third Floor, Mehraj Centre, Model
MARGAO GOA. Mob:9822655540

Proposed Construction of Residential Building (E&F) For
Mr. EDWIN ALDRIN CABRAL & Mrs. Carmen Cabral in plot bearing S. No. 2/6
at Nagoa Village of Salcete Taluka.