




ASSISTANT ENGINEER (ELECT)
Electricity Department
Sub-Division, Div-VI,
Mapusa - Goa.

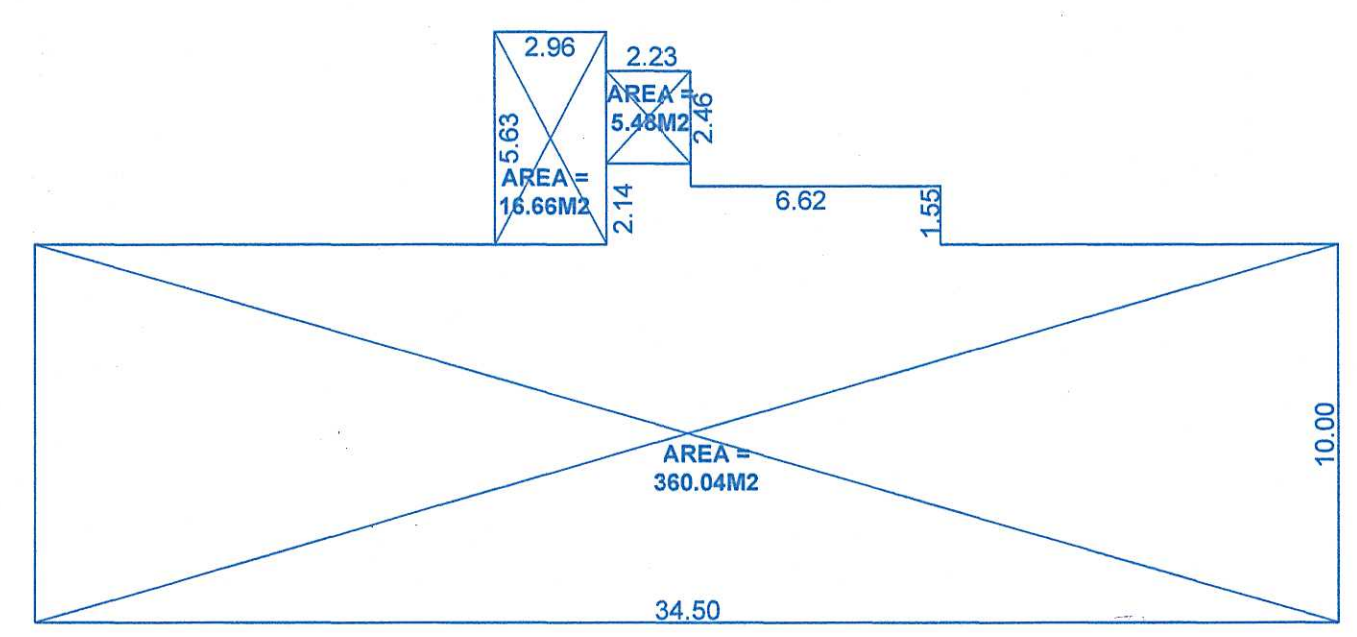


AREA DIAGRAM OF BASEMENT FLOOR
TOTAL BUILT UP AREA = 382.18m²
deducted area staircase/lift = 22.14m²
deduction area of stillt basement = 360.04m²
AREA FOR FAR. = 0.00 m²
Commercial area for infrastructure tax = 22.14m²

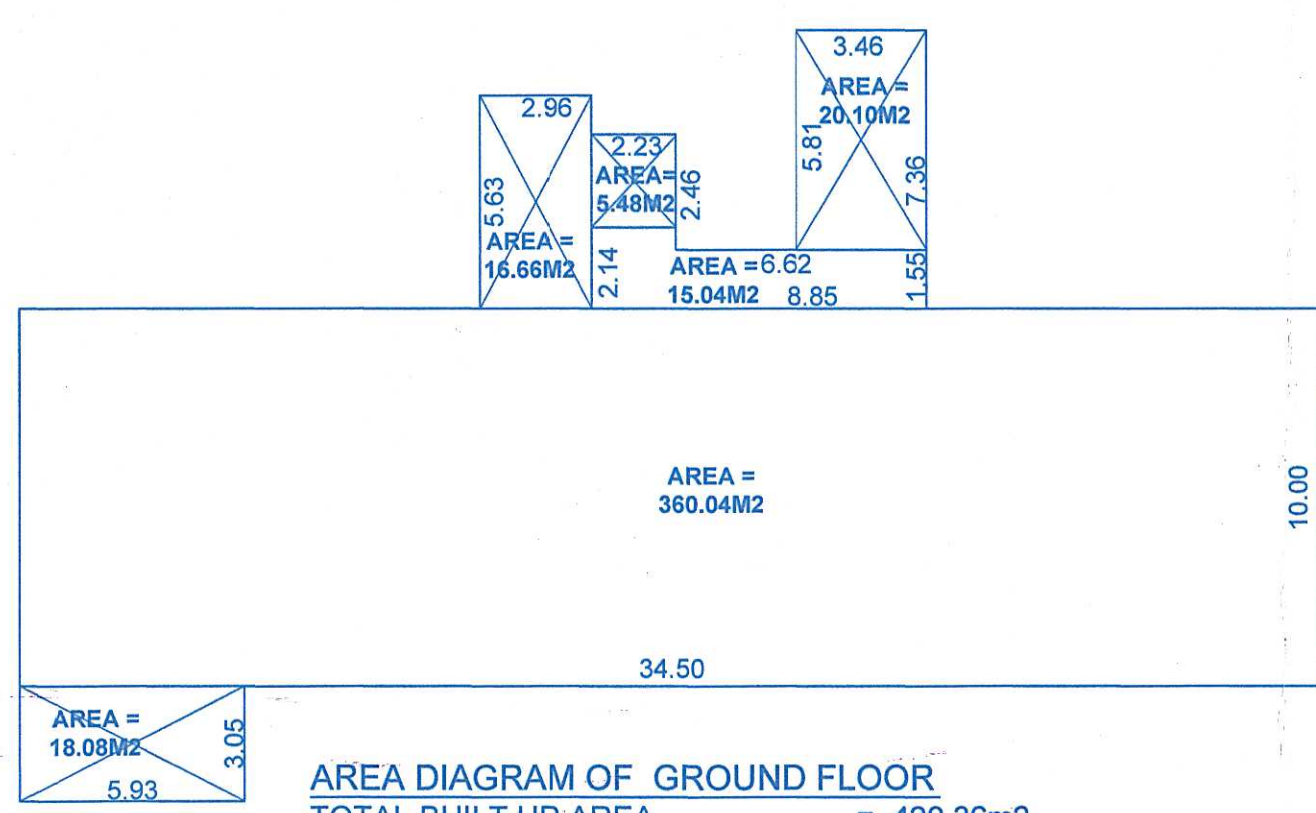


AREA DIAGRAM OF GROUND FLOOR
TOTAL BUILT UP AREA = 420.36m²
deducted area of staircase/lift = 60.32m²
AREA FOR COVERAGE = 420.36m²
AREA FOR FAR. = 360.04m²
Commercial area for infrastructure tax = 420.36m²

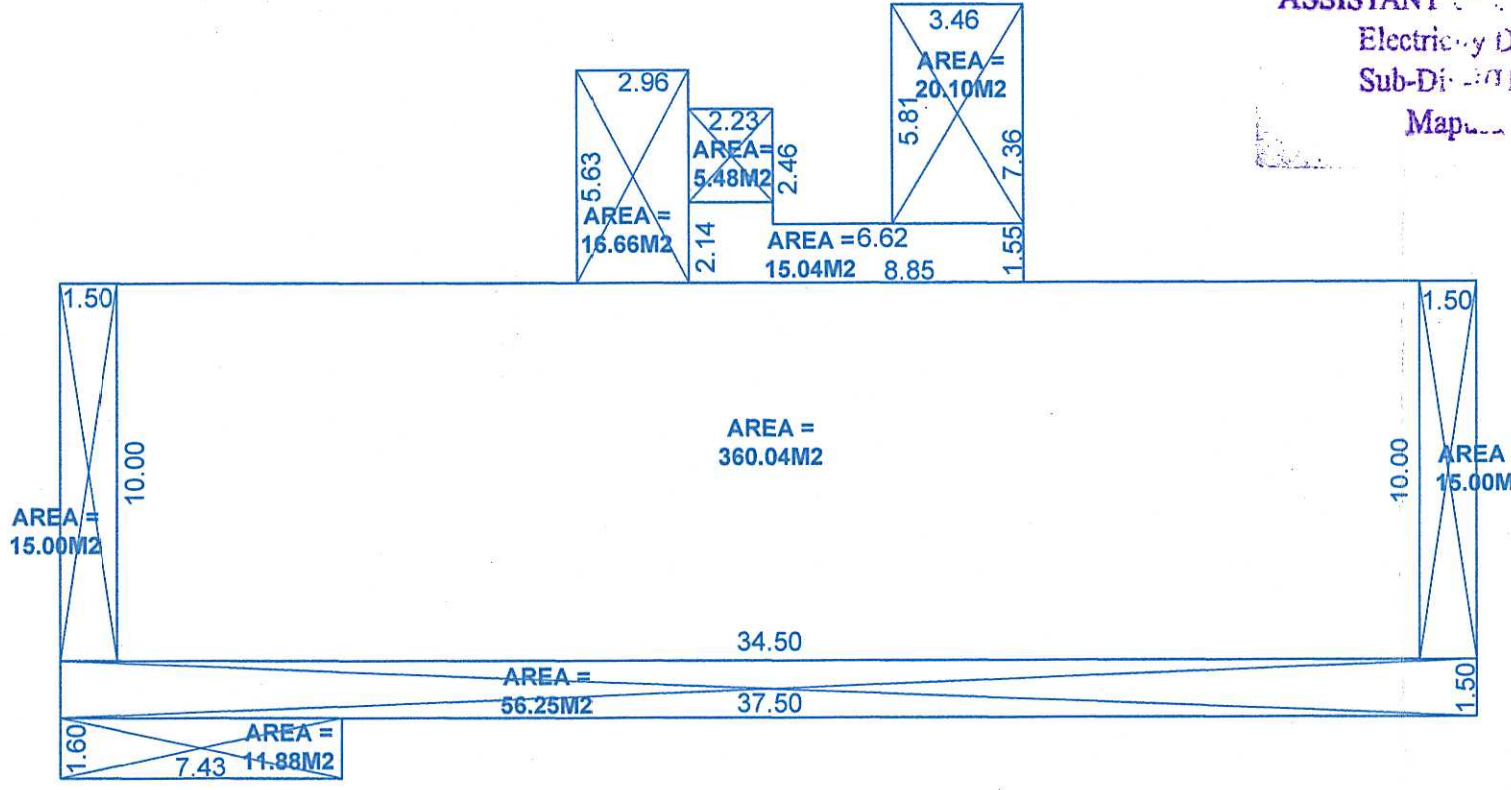

AREA DIAGRAM OF FIRST FLOOR
TOTAL BUILT UP AREA = 500.41m²
deducted area staircase/lift = 54.12m²
deducted area of balconies = 86.25 m²
AREA FOR FAR. = 360.04m²
Residential area for infrastructure tax = 500.41m²

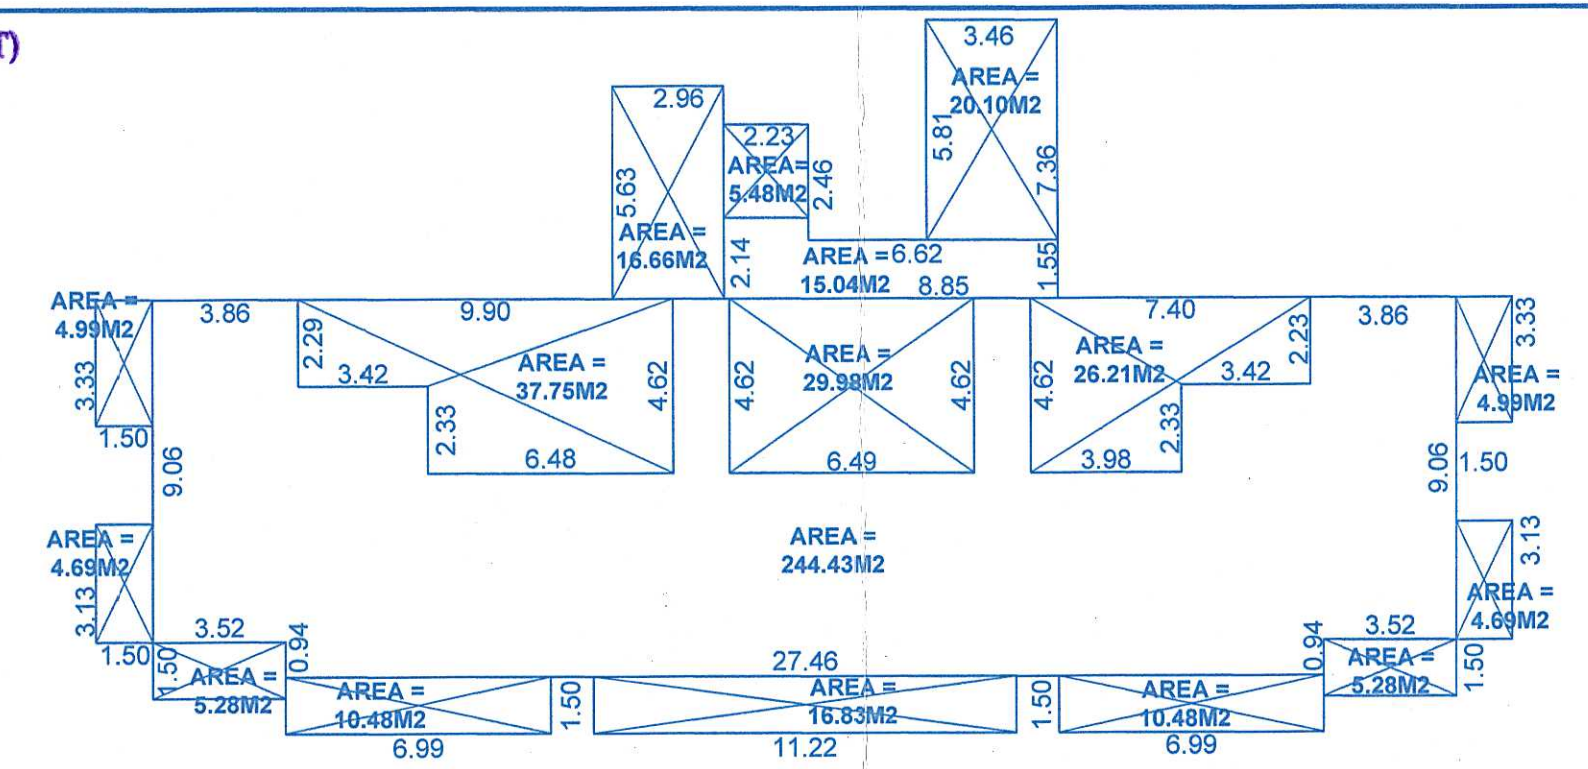



AREA DIAGRAM OF TYPICAL SECOND, THIRD, FOURTH, FIFTH & SIXTH FLOOR
TOTAL BUILT UP AREA = 463.36m²
deducted area staircase/lift = 42.24m²
deducted area of balconies = 67.71m²
deduction of Open Terrace/void = 93.94m²
AREA FOR FAR. = 259.47 m²
Residential area for infrastructure tax = 463.36m²

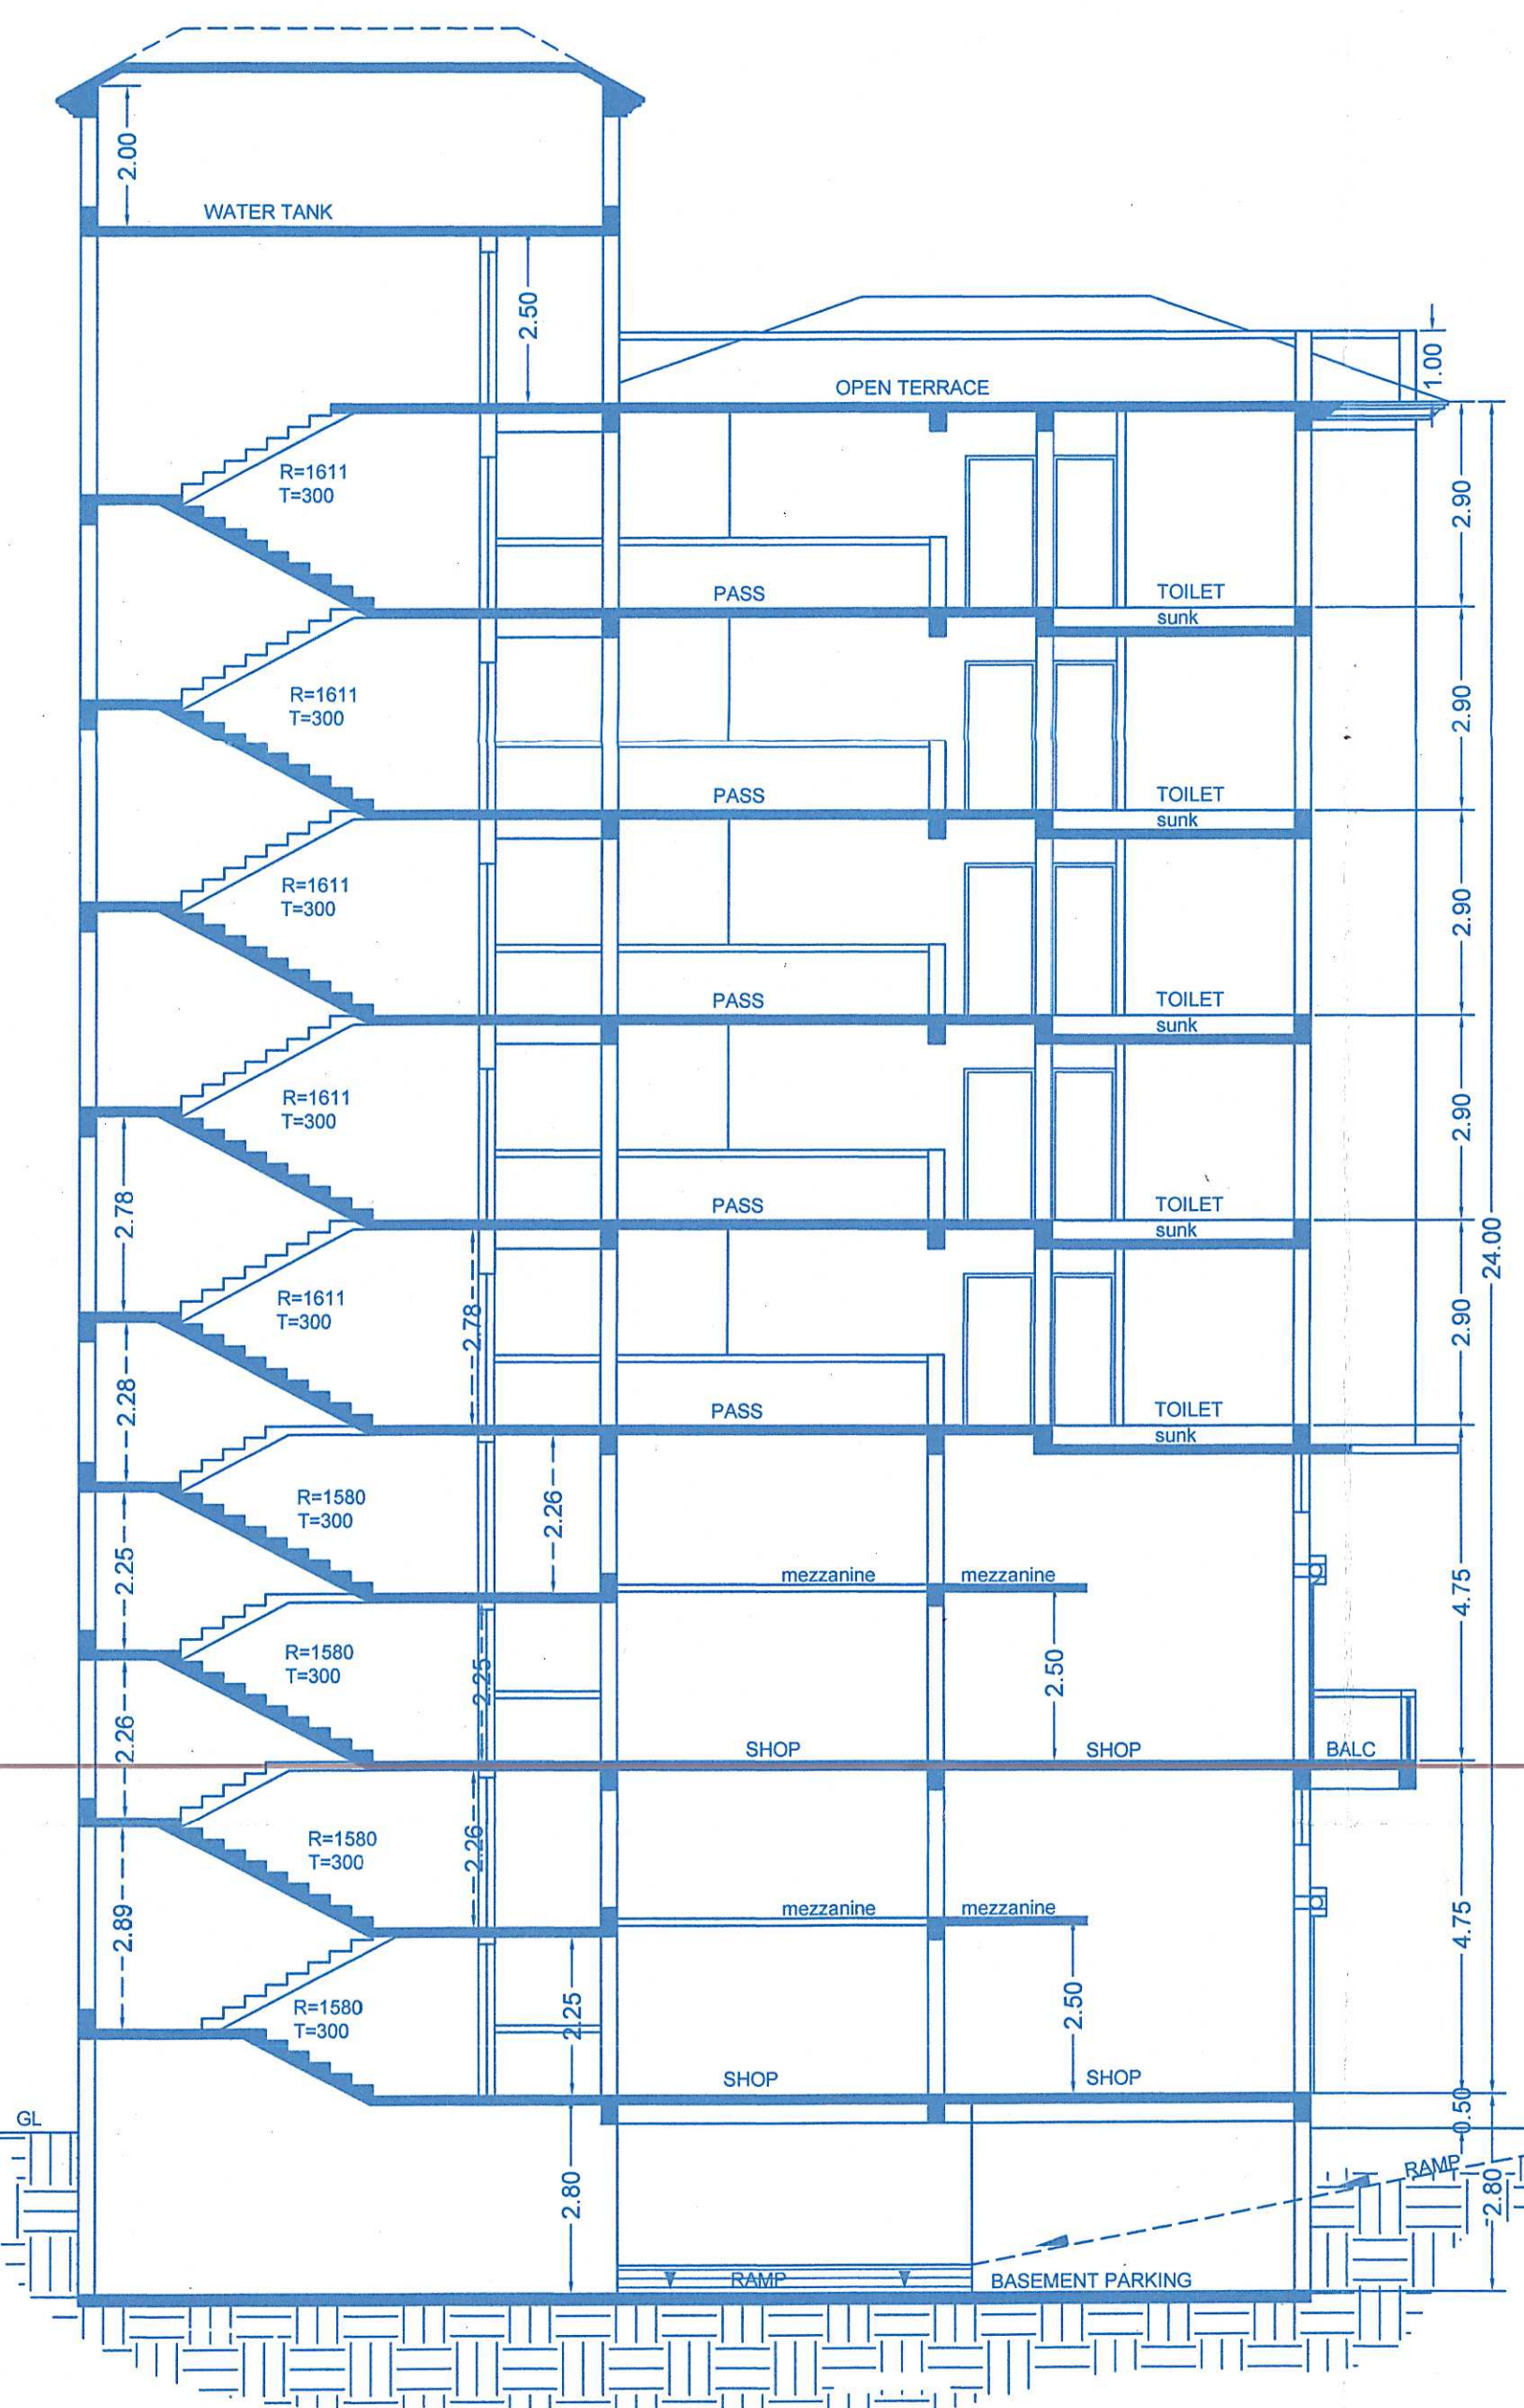

LGF. AREA FOR INFRASTRUCTURE TAX = 22.14M²
GF. AREA FOR INFRASTRUCTURE TAX = 420.36M²
FF. AREA FOR INFRASTRUCTURE TAX = 500.41M²
SF, TF, FF, FF & SF AREA FOR INFRASTRUCTURE TAX = 2316.80M²
MEZZANINE AREA FOR INFRASTRUCTURE TAX = 114.58M²
RAMP AREA FOR INFRASTRUCTURE TAX = 72.49M²
TOTAL AREA FOR INFRASTRUCTURE TEX = 3446.78M²

NOC is granted subject to this office
Letter No. PWD/SD/II/PHE-N/F.10/1396/24-25
dated 24/09/2024

ASSISTANT ENGINEER
SUB. DIV II W.D. XVII (PHE-N)
P.W.D. MAPUSA - GOA

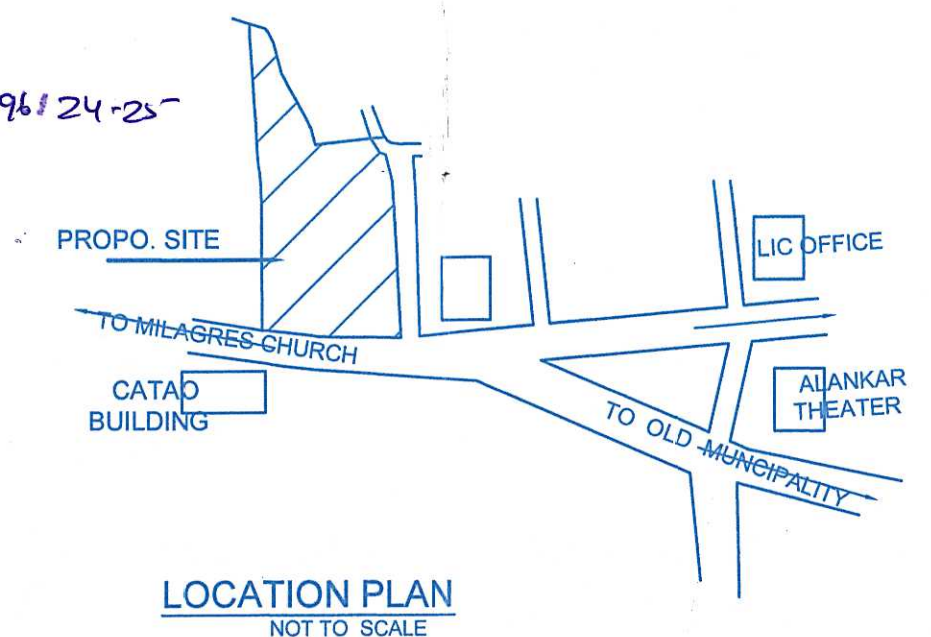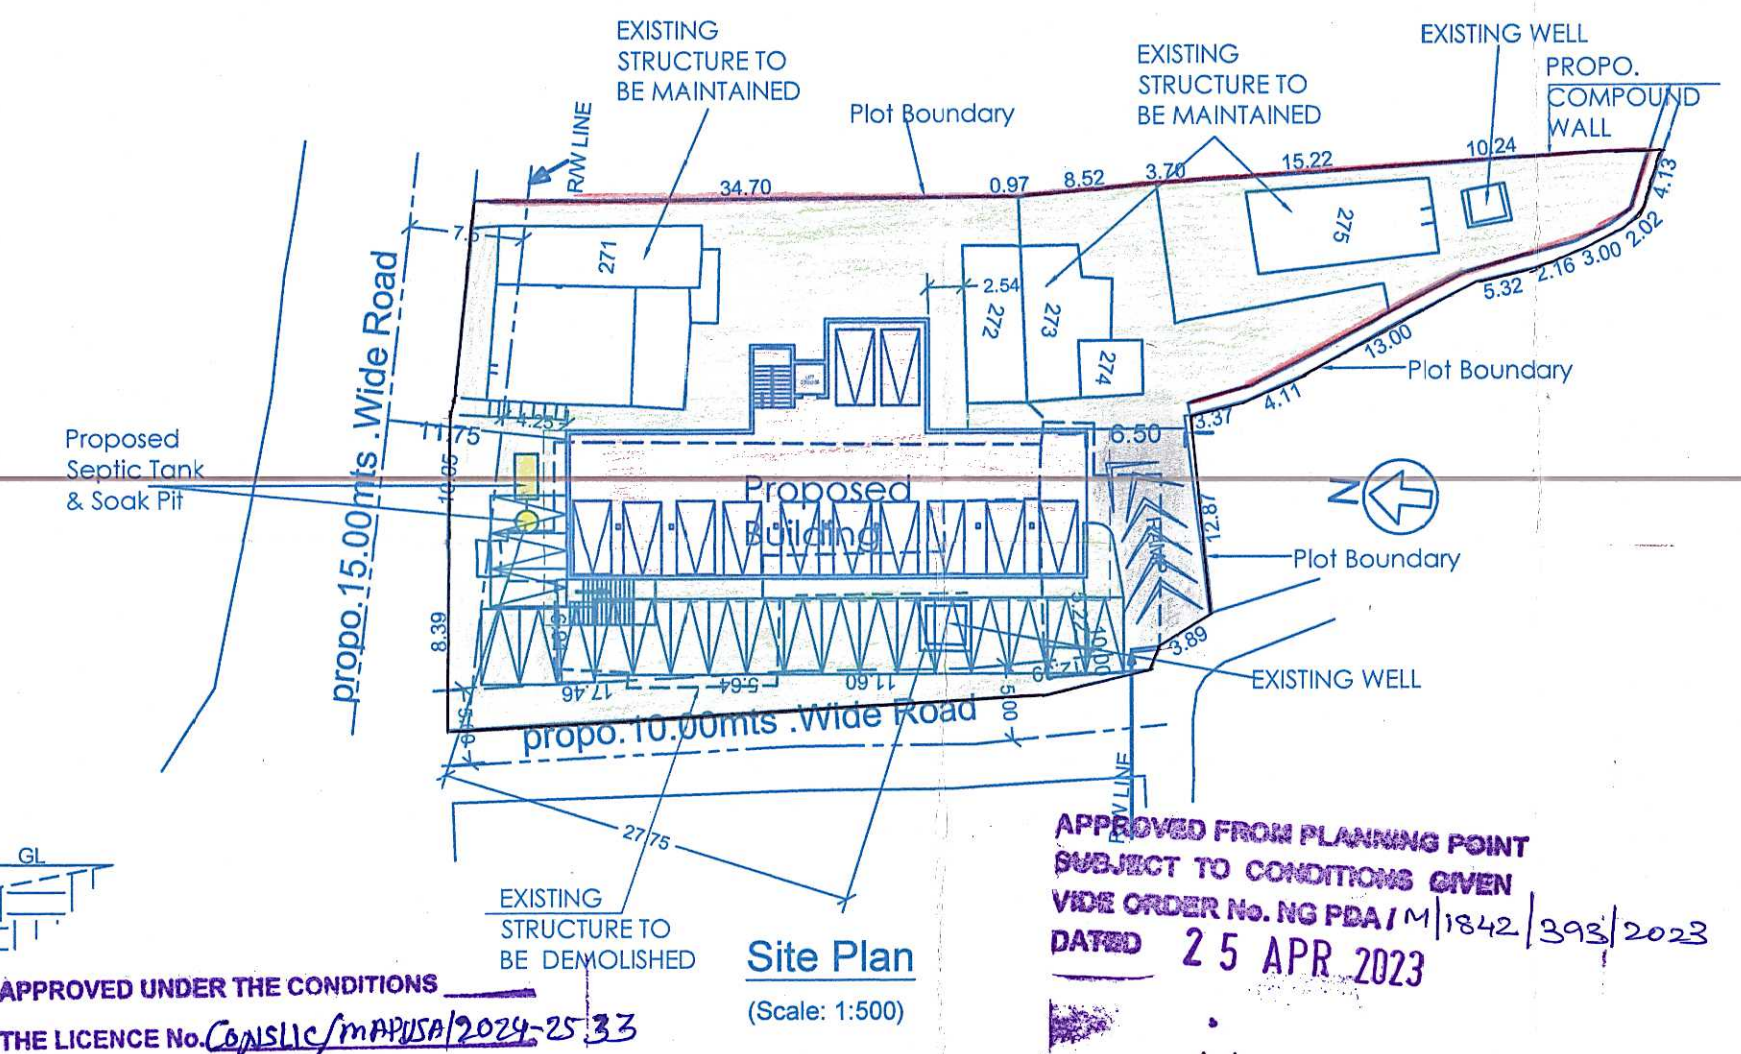

APPROVED UNDER THE CONDITIONS
THE LICENCE No. C/AS/116/2024-25/33
DATE: 31/01/2025

MUNICIPAL ENGINEER (M)
MAPUSA MUNICIPAL COUNCIL

APPROVED FROM PLANNING POINT
SUBJECT TO CONDITIONS GIVEN
VIDE ORDER No. NG PDA/M/1842/393/2023
DATED 25 APR 2023

MEMBER SECRETARY
NORTH GOA
PLANNING & DEV. AUTHORITY
PANAJI - GOA

AREA STATEMENT

SR.NO	DESCRIPTION	AREA	UNITS
1	AREA OF PLOT	1519.00	sq.mt
2	AREA ACQUIRED FOR ROAD WIDENING	215.70	sq.mt
3	NET EFFECTIVE AREA FOR COVERAGE	1303.30	sq.mt
4	TOTAL COVERED AREA OF PROPO. BUILDING	420.36	sq.mt
5	COVERAGE CONSUMED	32.25	%
6	COVERAGE PERMISSIBLE (40%)	521.32	sq.mt

DETAIL OF AREA USED FLOOR WISE						
Sr.No	Floor Reference	Use	Built-Up Area (sqm)	Area Free From F.A.R (sqm)	Net Floor Area (sqm)	F.A.R
1	Basement Floor	park	382.18	22.14	360.00	0.00
2	Ground Floor	Comm	420.36	60.32	360.04	0.00
3	Mezzanine Floor	Comm	167.57	42.24	125.33	0.00
4	First Floor	Comm	500.41	54.12	446.29	0.00
5	Mezzanine Floor	Comm	155.57	42.24	113.33	0.00
6	Second Floor	Resi	463.36	42.24	421.12	93.94
7	Third Floor	Resi	463.36	42.24	421.12	93.94
8	Fourth Floor	Resi	463.36	42.24	421.12	93.94
9	Fifth Floor	Resi	463.36	42.24	421.12	93.94
10	Sixth Floor	Resi	463.36	42.24	421.12	93.94
11	Total		3942.89	432.28	3510.61	2017.43

NET FLOOR AREA		
a) BASEMENT FLOOR	000.00	sq.mt
b) GROUND FLOOR	360.04	sq.mt
c) FIRST FLOOR	360.04	sq.mt
d) SECOND FLOOR	259.47	sq.mt
e) THIRD FLOOR	259.47	sq.mt
f) FOURTH FLOOR	259.47	sq.mt
g) FIFTH FLOOR	259.47	sq.mt
h) SIXTH FLOOR	259.47	sq.mt
9 TOTAL FLOOR AREA	2017.43	sq.mt
10 F.A.R CONSUMED	132.81	%
11 F.A.R PERMISSIBLE (200%)	3038.00	sq.mt
12 LENGTH OF COMPOUND WALL	109.78	R.mt
13 AREA FOR INFRASTRUCTURE TAX	3446.78	sq.mt
14 TOTAL PARKING REQUIRED	32	Nos.
15 TOTAL PARKING PROVIDED	32	Nos.

NOTE :-
1. ALL DRAWING ARE AT 1:100 SCALE UNLESS MENTIONED OTHERWISE
2. ALL DIMENSIONS ARE IN METERS

SIGNATURE OF OWNER

RYAN BEAGANZ

SIGNATURE OF ARCHITECT

Ashwinikumar Prabh

Architect
COA No. CA/97/2195/1
B-209, Safedha Business Towers
At Court Circle, Mapusa - Goa

PROJ. NO.	DRG. NO.	REV. NO.
SA-AR-409/18	SD - 01	—
DATE	DRAWN BY	CKD. BY
06-01 - 2018	Krishna	Ashwin. P


TITLE :
PROPOSED CONSTRUCTION OF COMMERCIAL / RESIDENTIAL BUILDING IN LAND BEARING P.T.SHEET NO 147. CHALTA NO. 268-275 & 268-A SITUATED AT MAPUSA, BARDEZ TALUKA - GOA. FOR : THIRTEEN STAR CONSTRUCTION AND DEVELOPERS

PROJECT ARCHITECT


ASHWINIKUMAR PRABHU

studio Arche'type
architecture + interiors


C-5 3rd floor Trionora Apartment, Near Municipal Market, Panjim, Goa-INDIA.
Ph. 0091-832-6511330 e-mail: studioarchetype@gmail.com

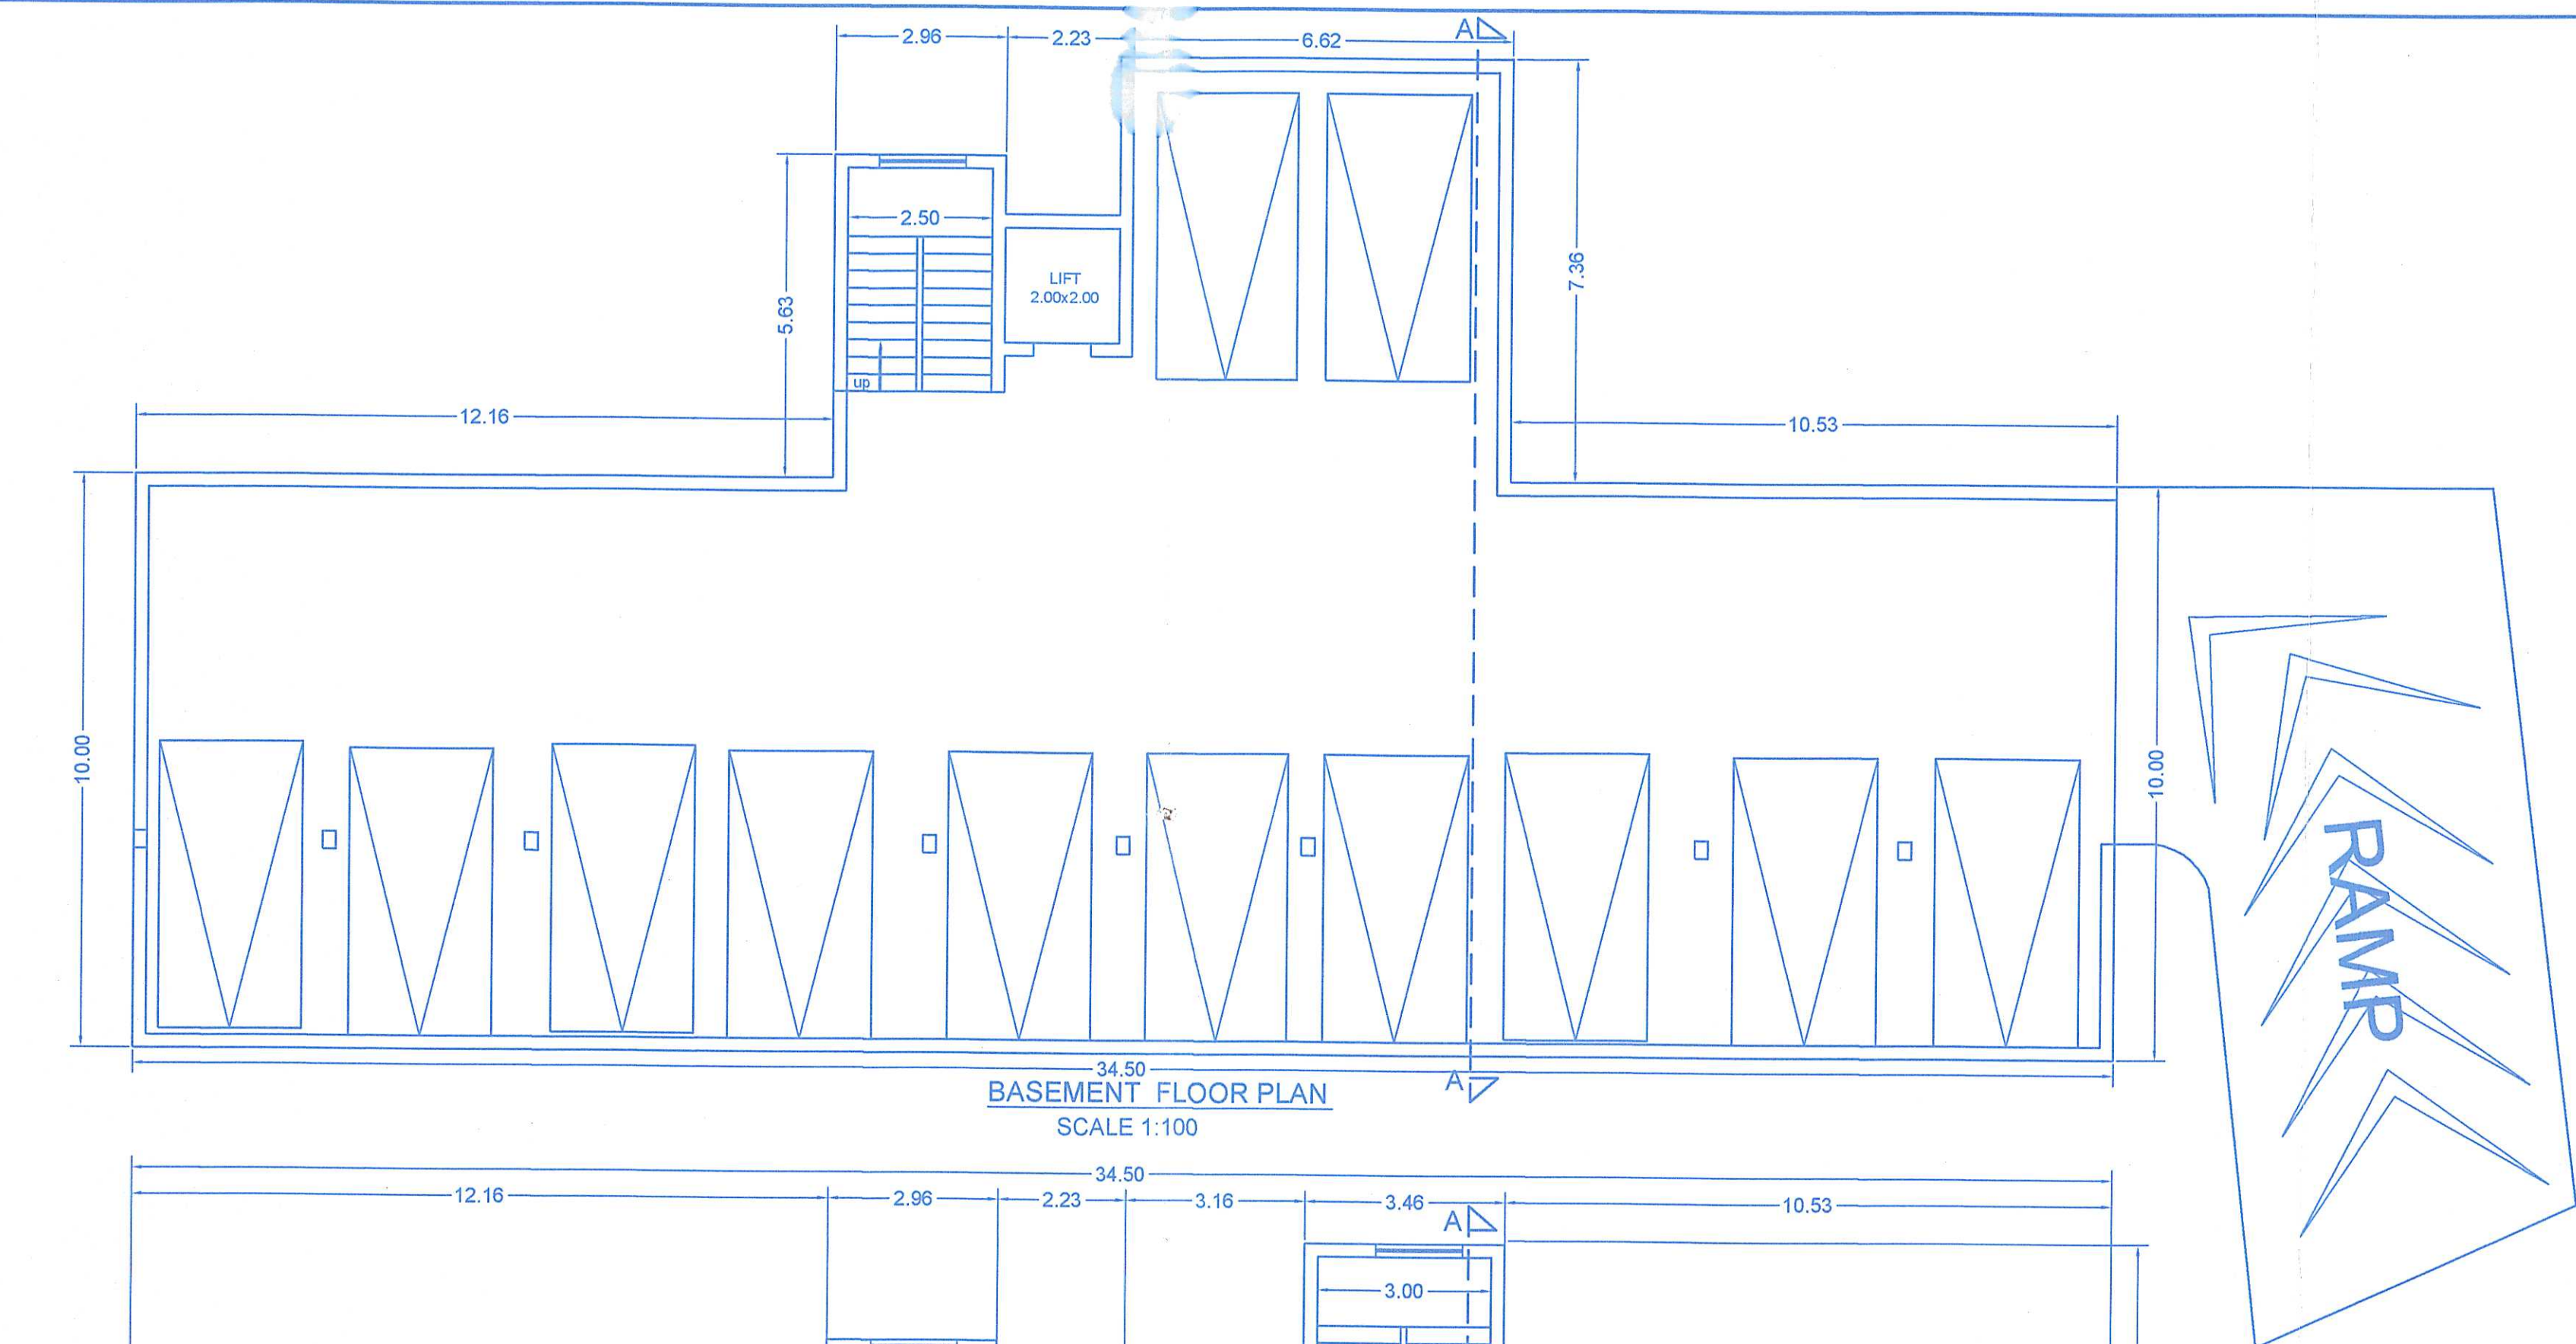


BASEMENT FLOOR PLAN
SCALE 1:100

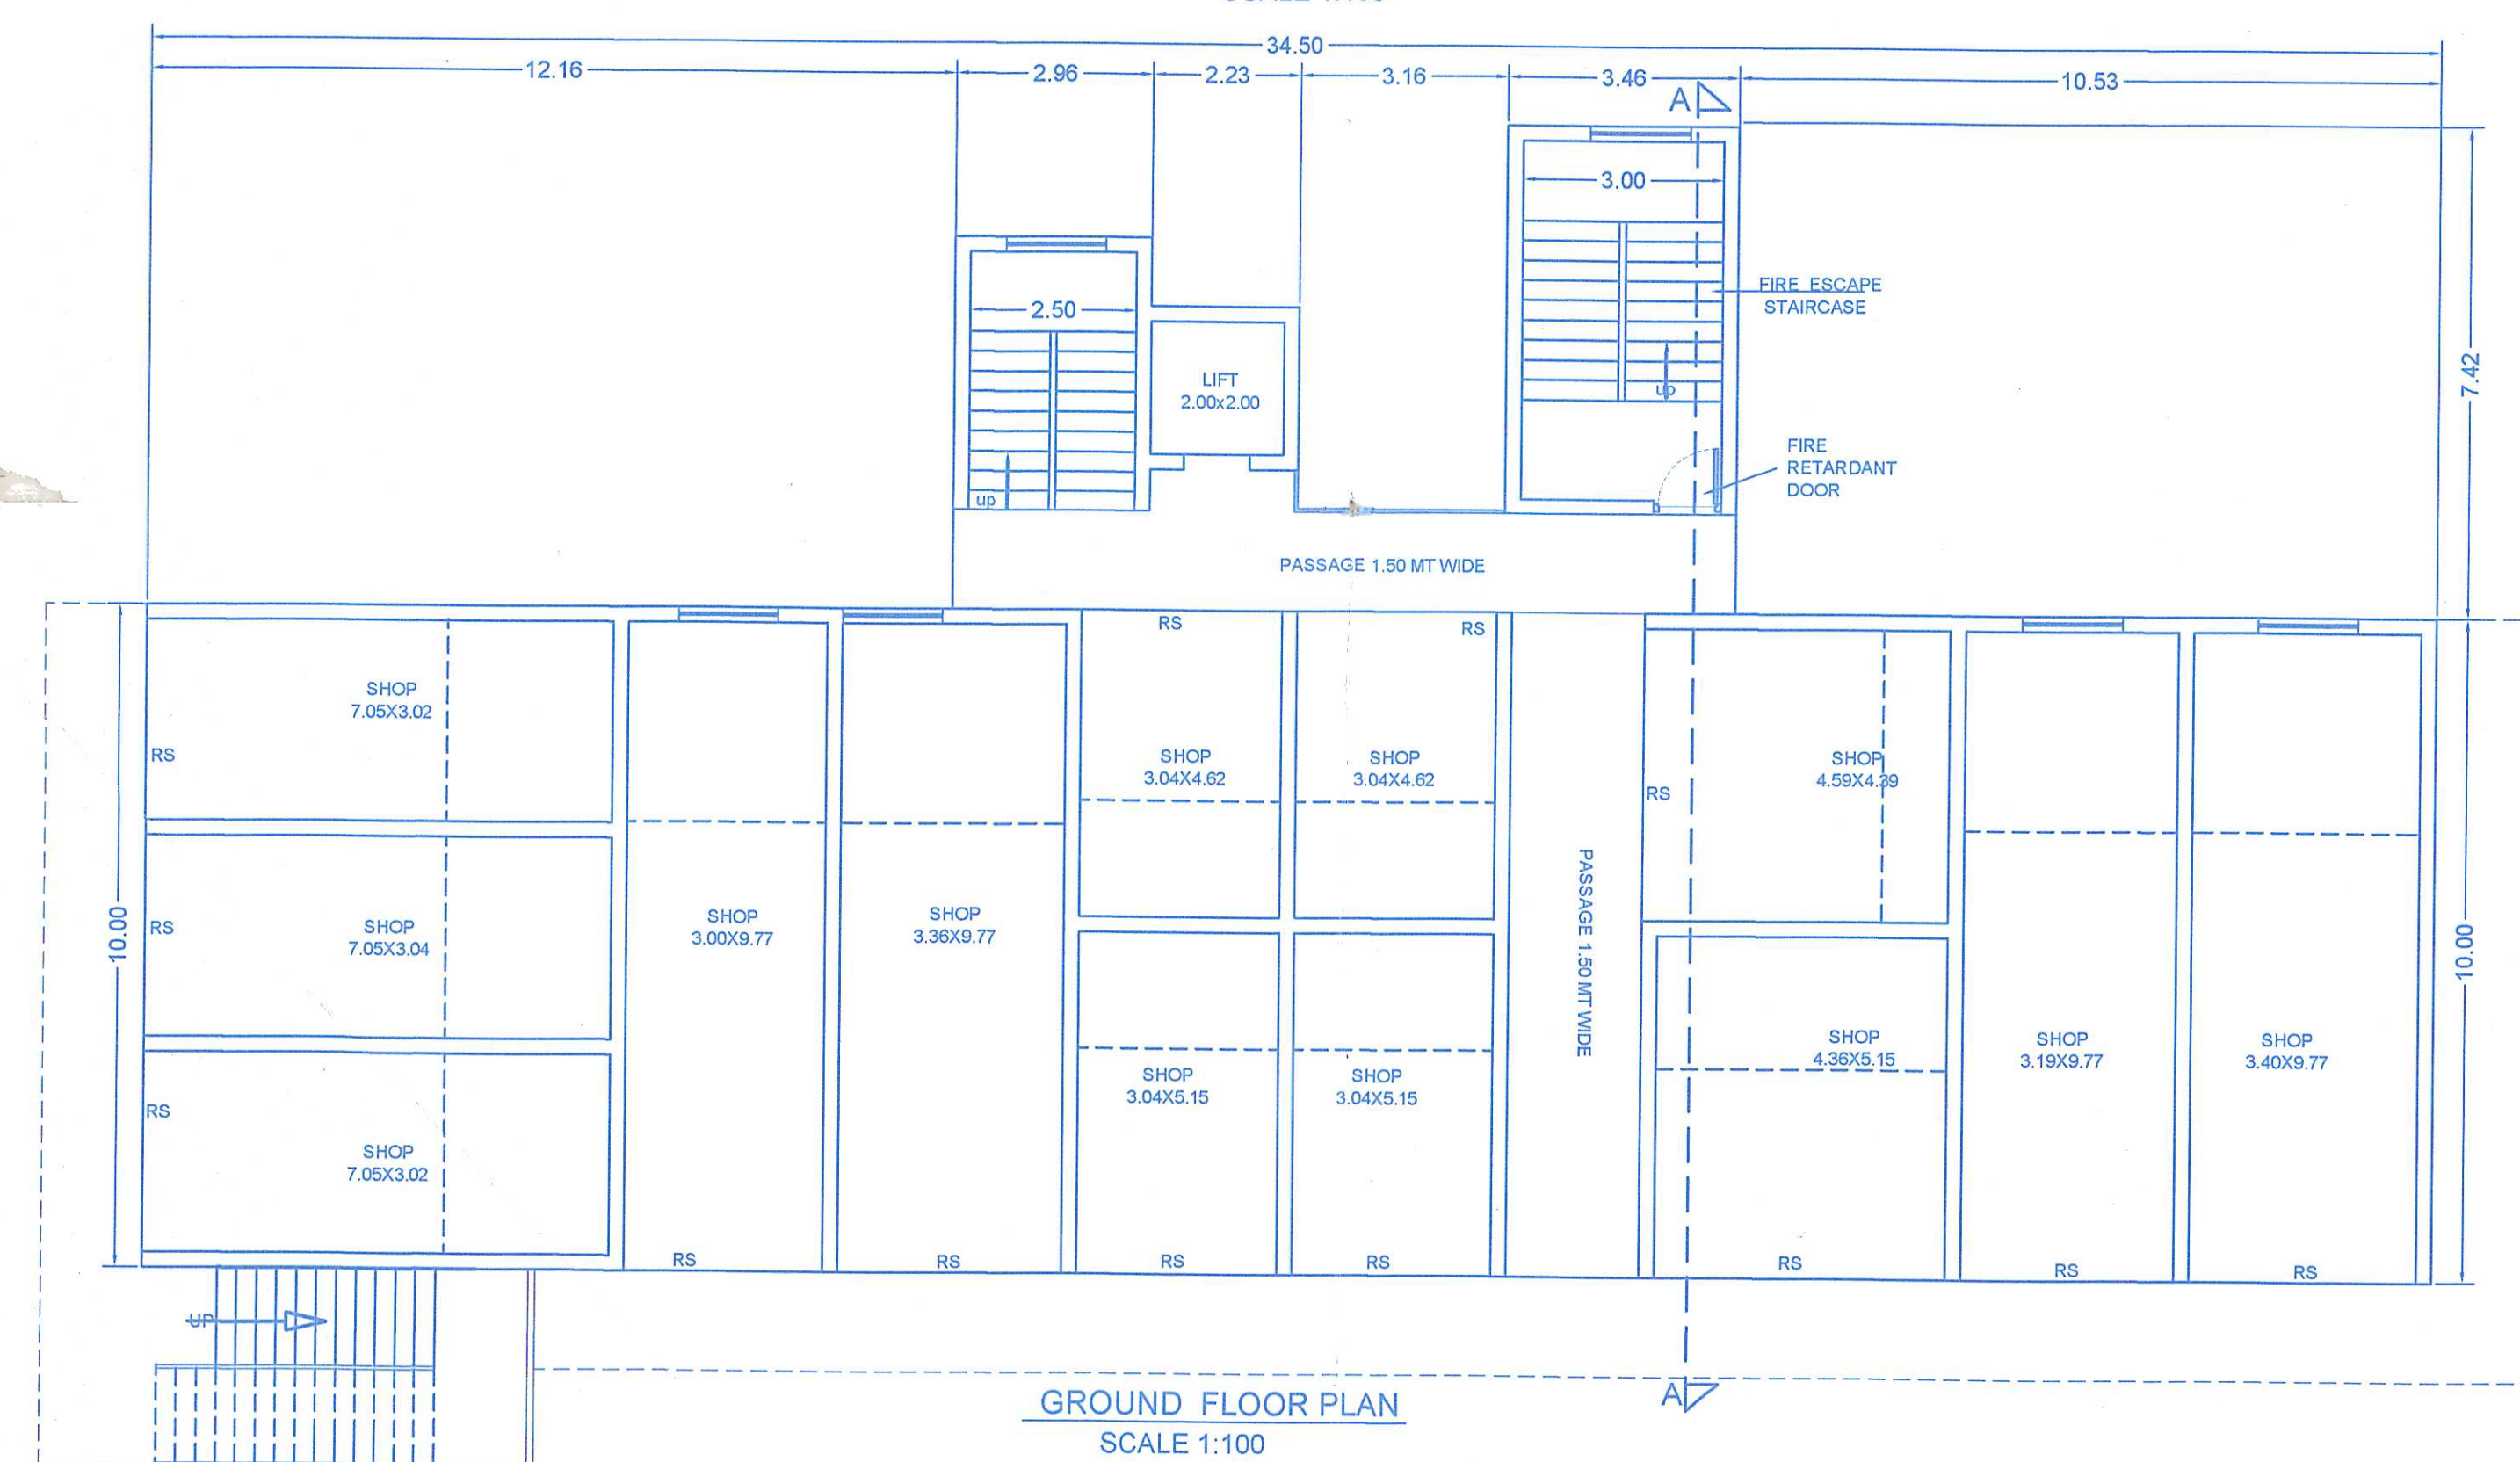

GROUND FLOOR PLAN
SCALE 1:100

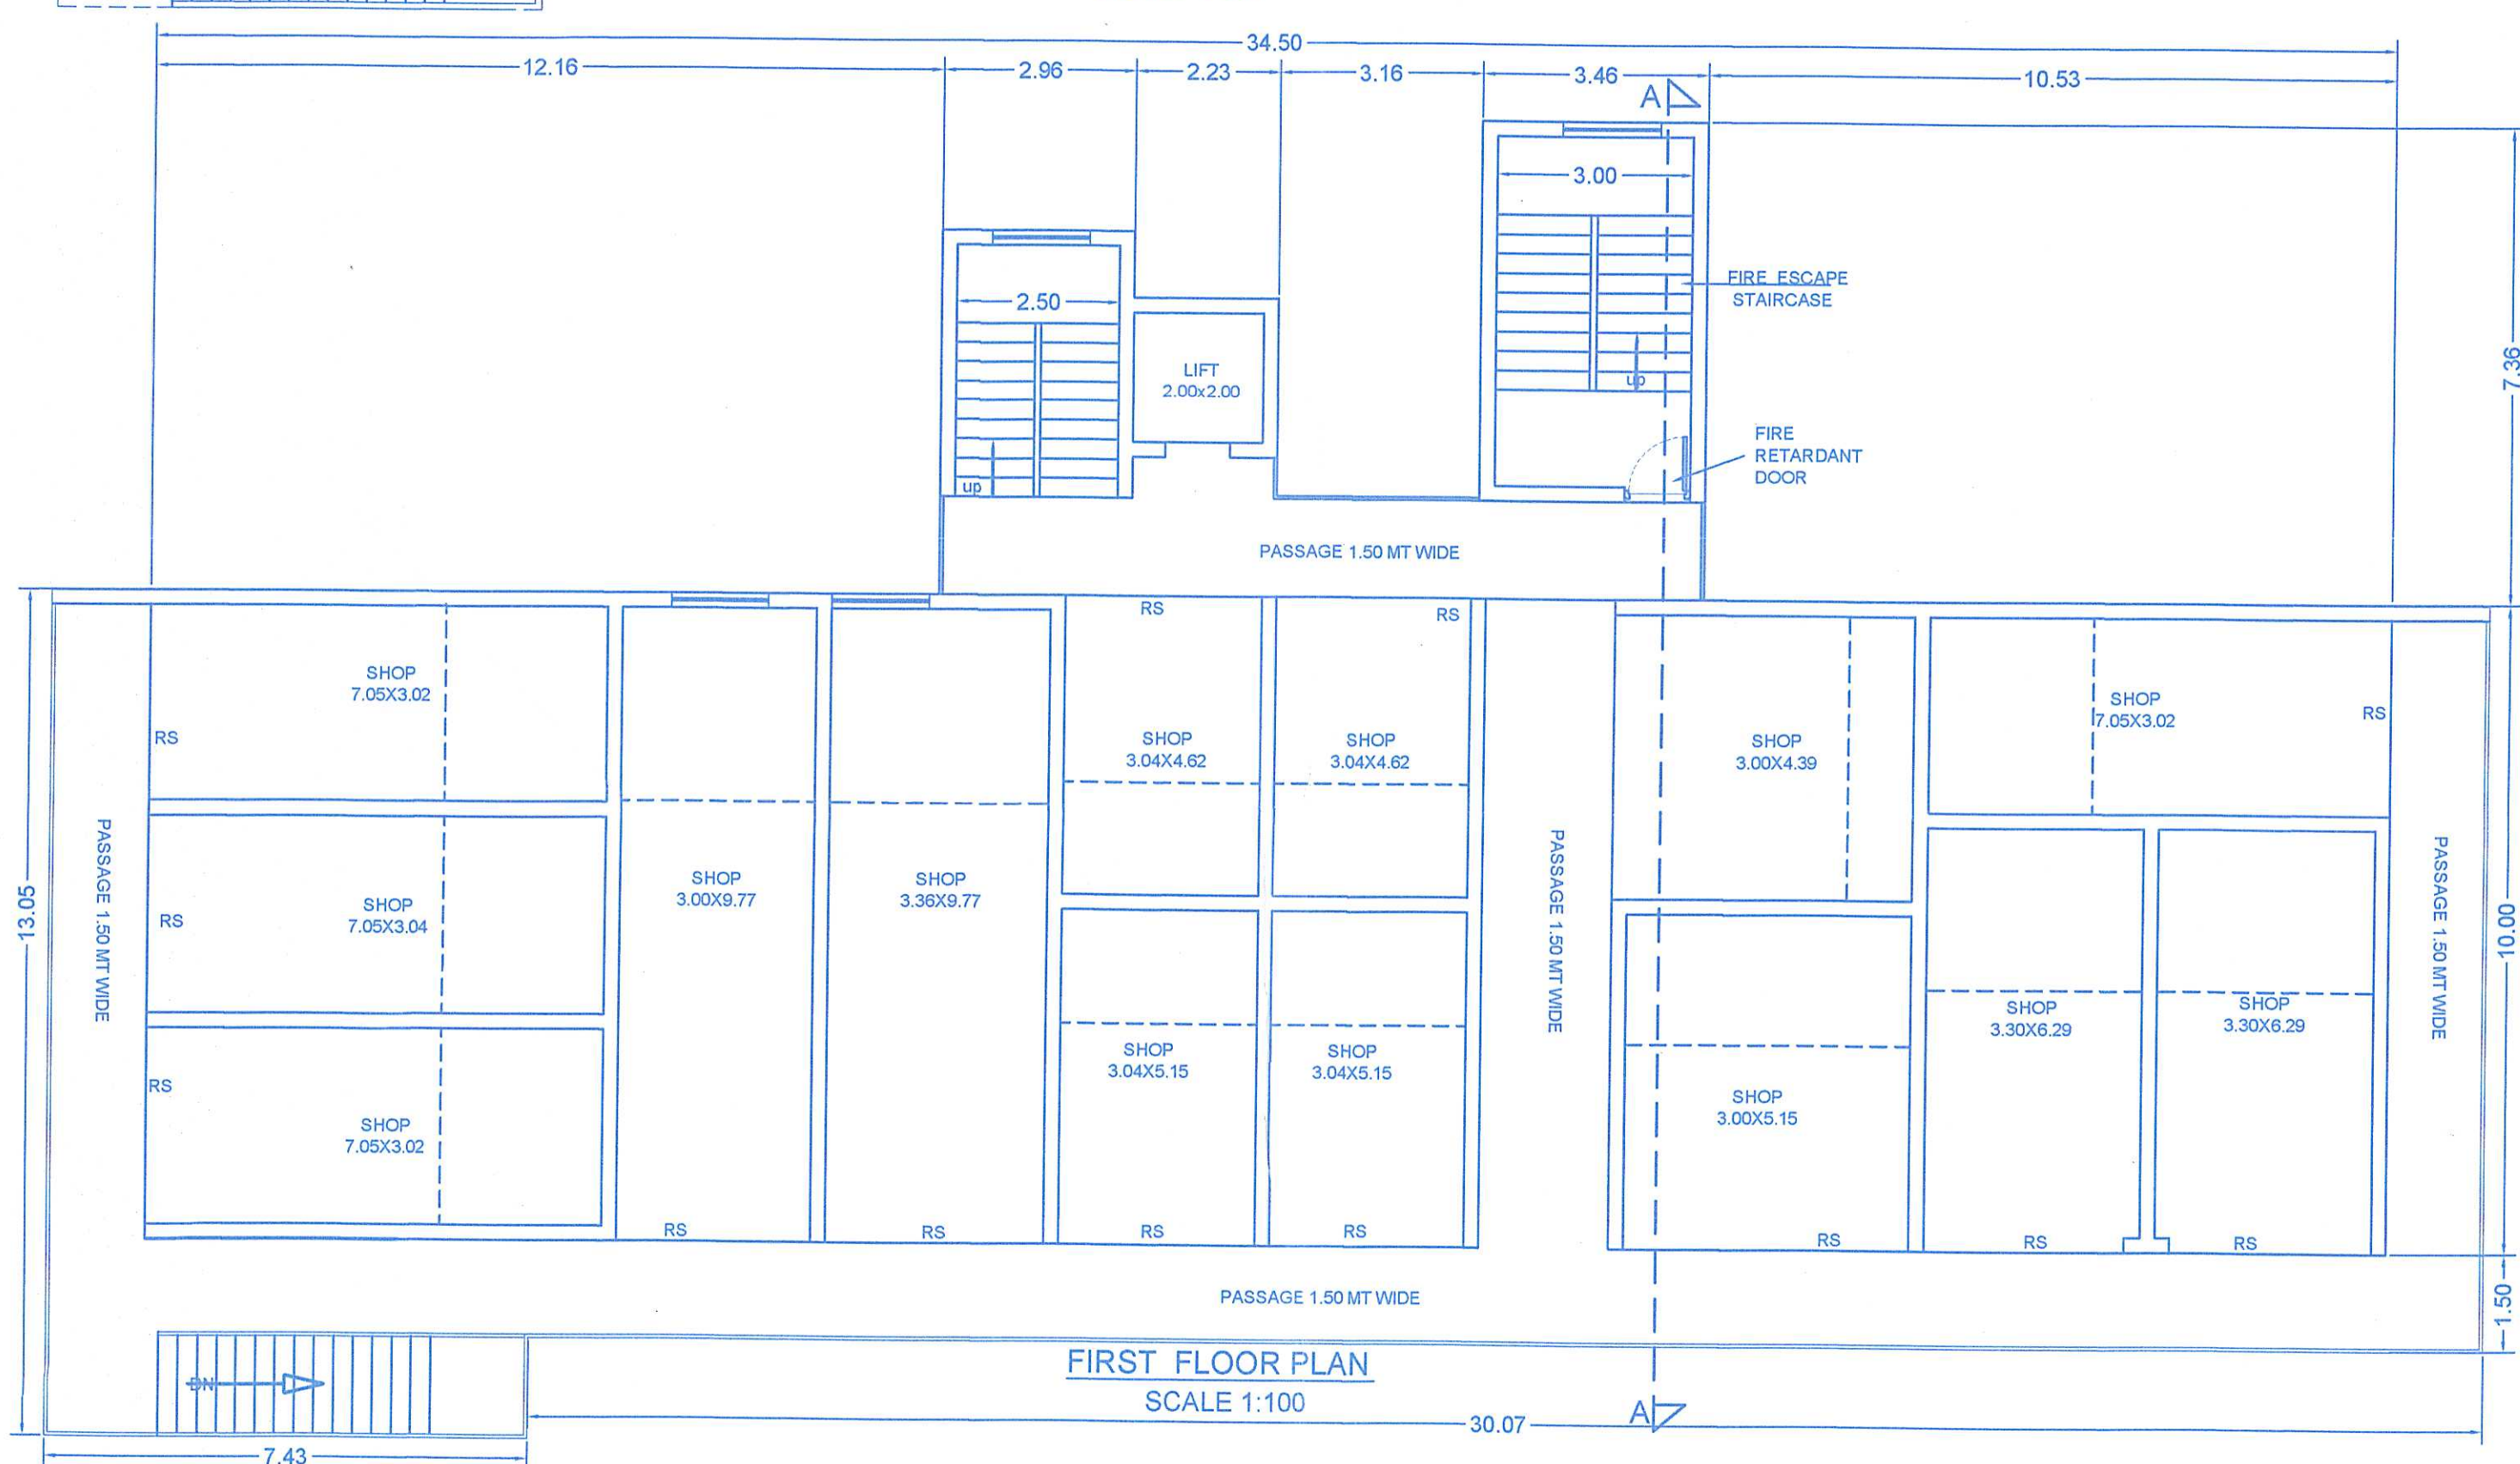


FIRST FLOOR PLAN
SCALE 1:100

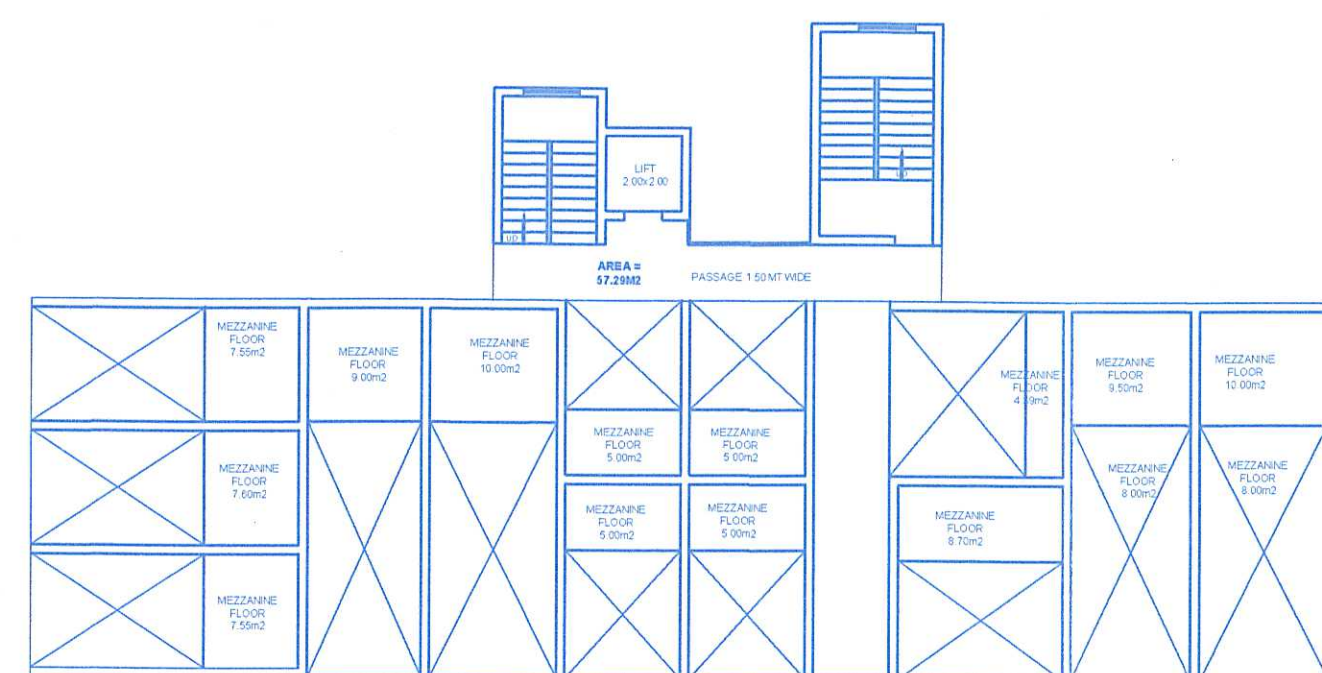

(GROUND FLOOR) MEZZANINE FLOOR PLAN
SCALE 1:200

AREA DIAGRAM OF MEZZANINE FLOOR
TOTAL BUILT UP AREA = 167.58m²
deducted area staircase = 57.29m²
AREA OF MEZZANINE FLOOR = 110.29 m²
Commercial area for infrastructure tax = 57.29m²

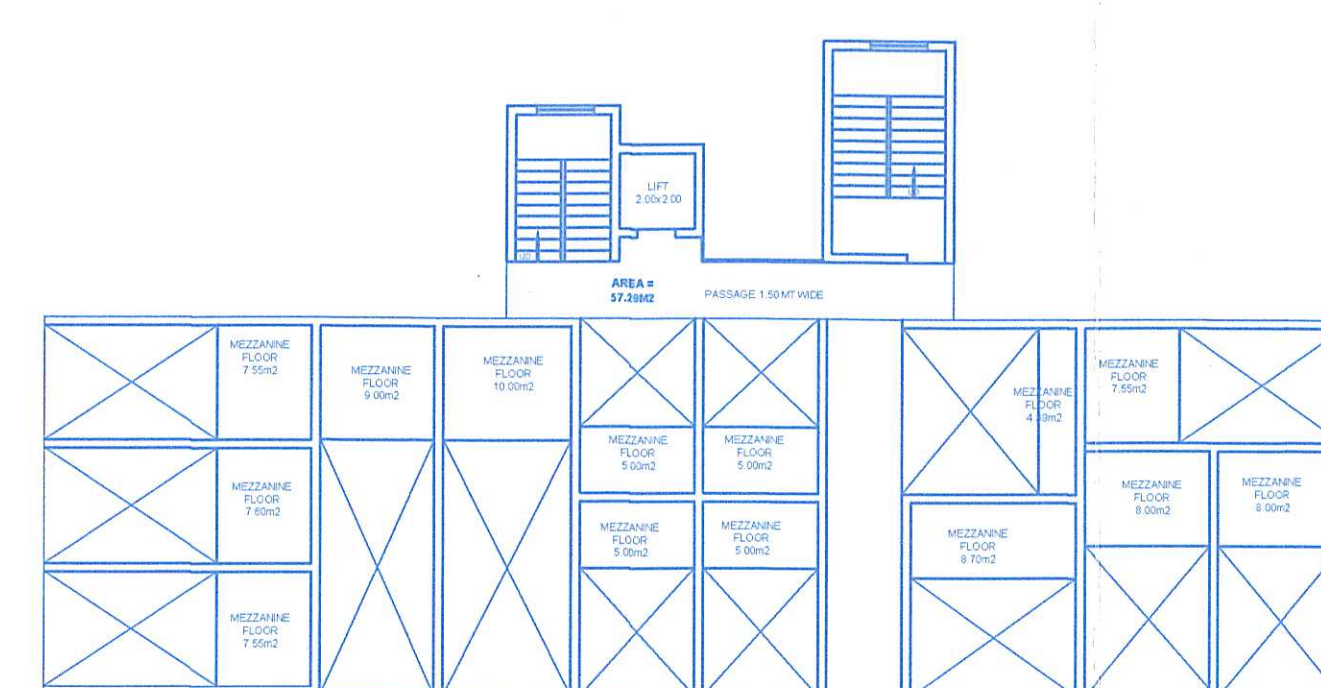


(FIRST FLOOR) MEZZANINE FLOOR PLAN
SCALE 1:200


AREA DIAGRAM OF MEZZANINE FLOOR
TOTAL BUILT UP AREA = 155.58m²
deducted area staircase = 57.29 m²
AREA OF MEZZANINE FLOOR = 98.29 m²
Commercial area for infrastructure tax = 57.29m²

NOC is granted subject to this office
Letter No. PWD/SOI/PHE-NF.10/1316/24-25
dated 24/09/2024

ASSISTANT ENGINEER
SUB. DIV. II W.D. XVII (PHE-N)
P.W.D. MAPUSA - GOA

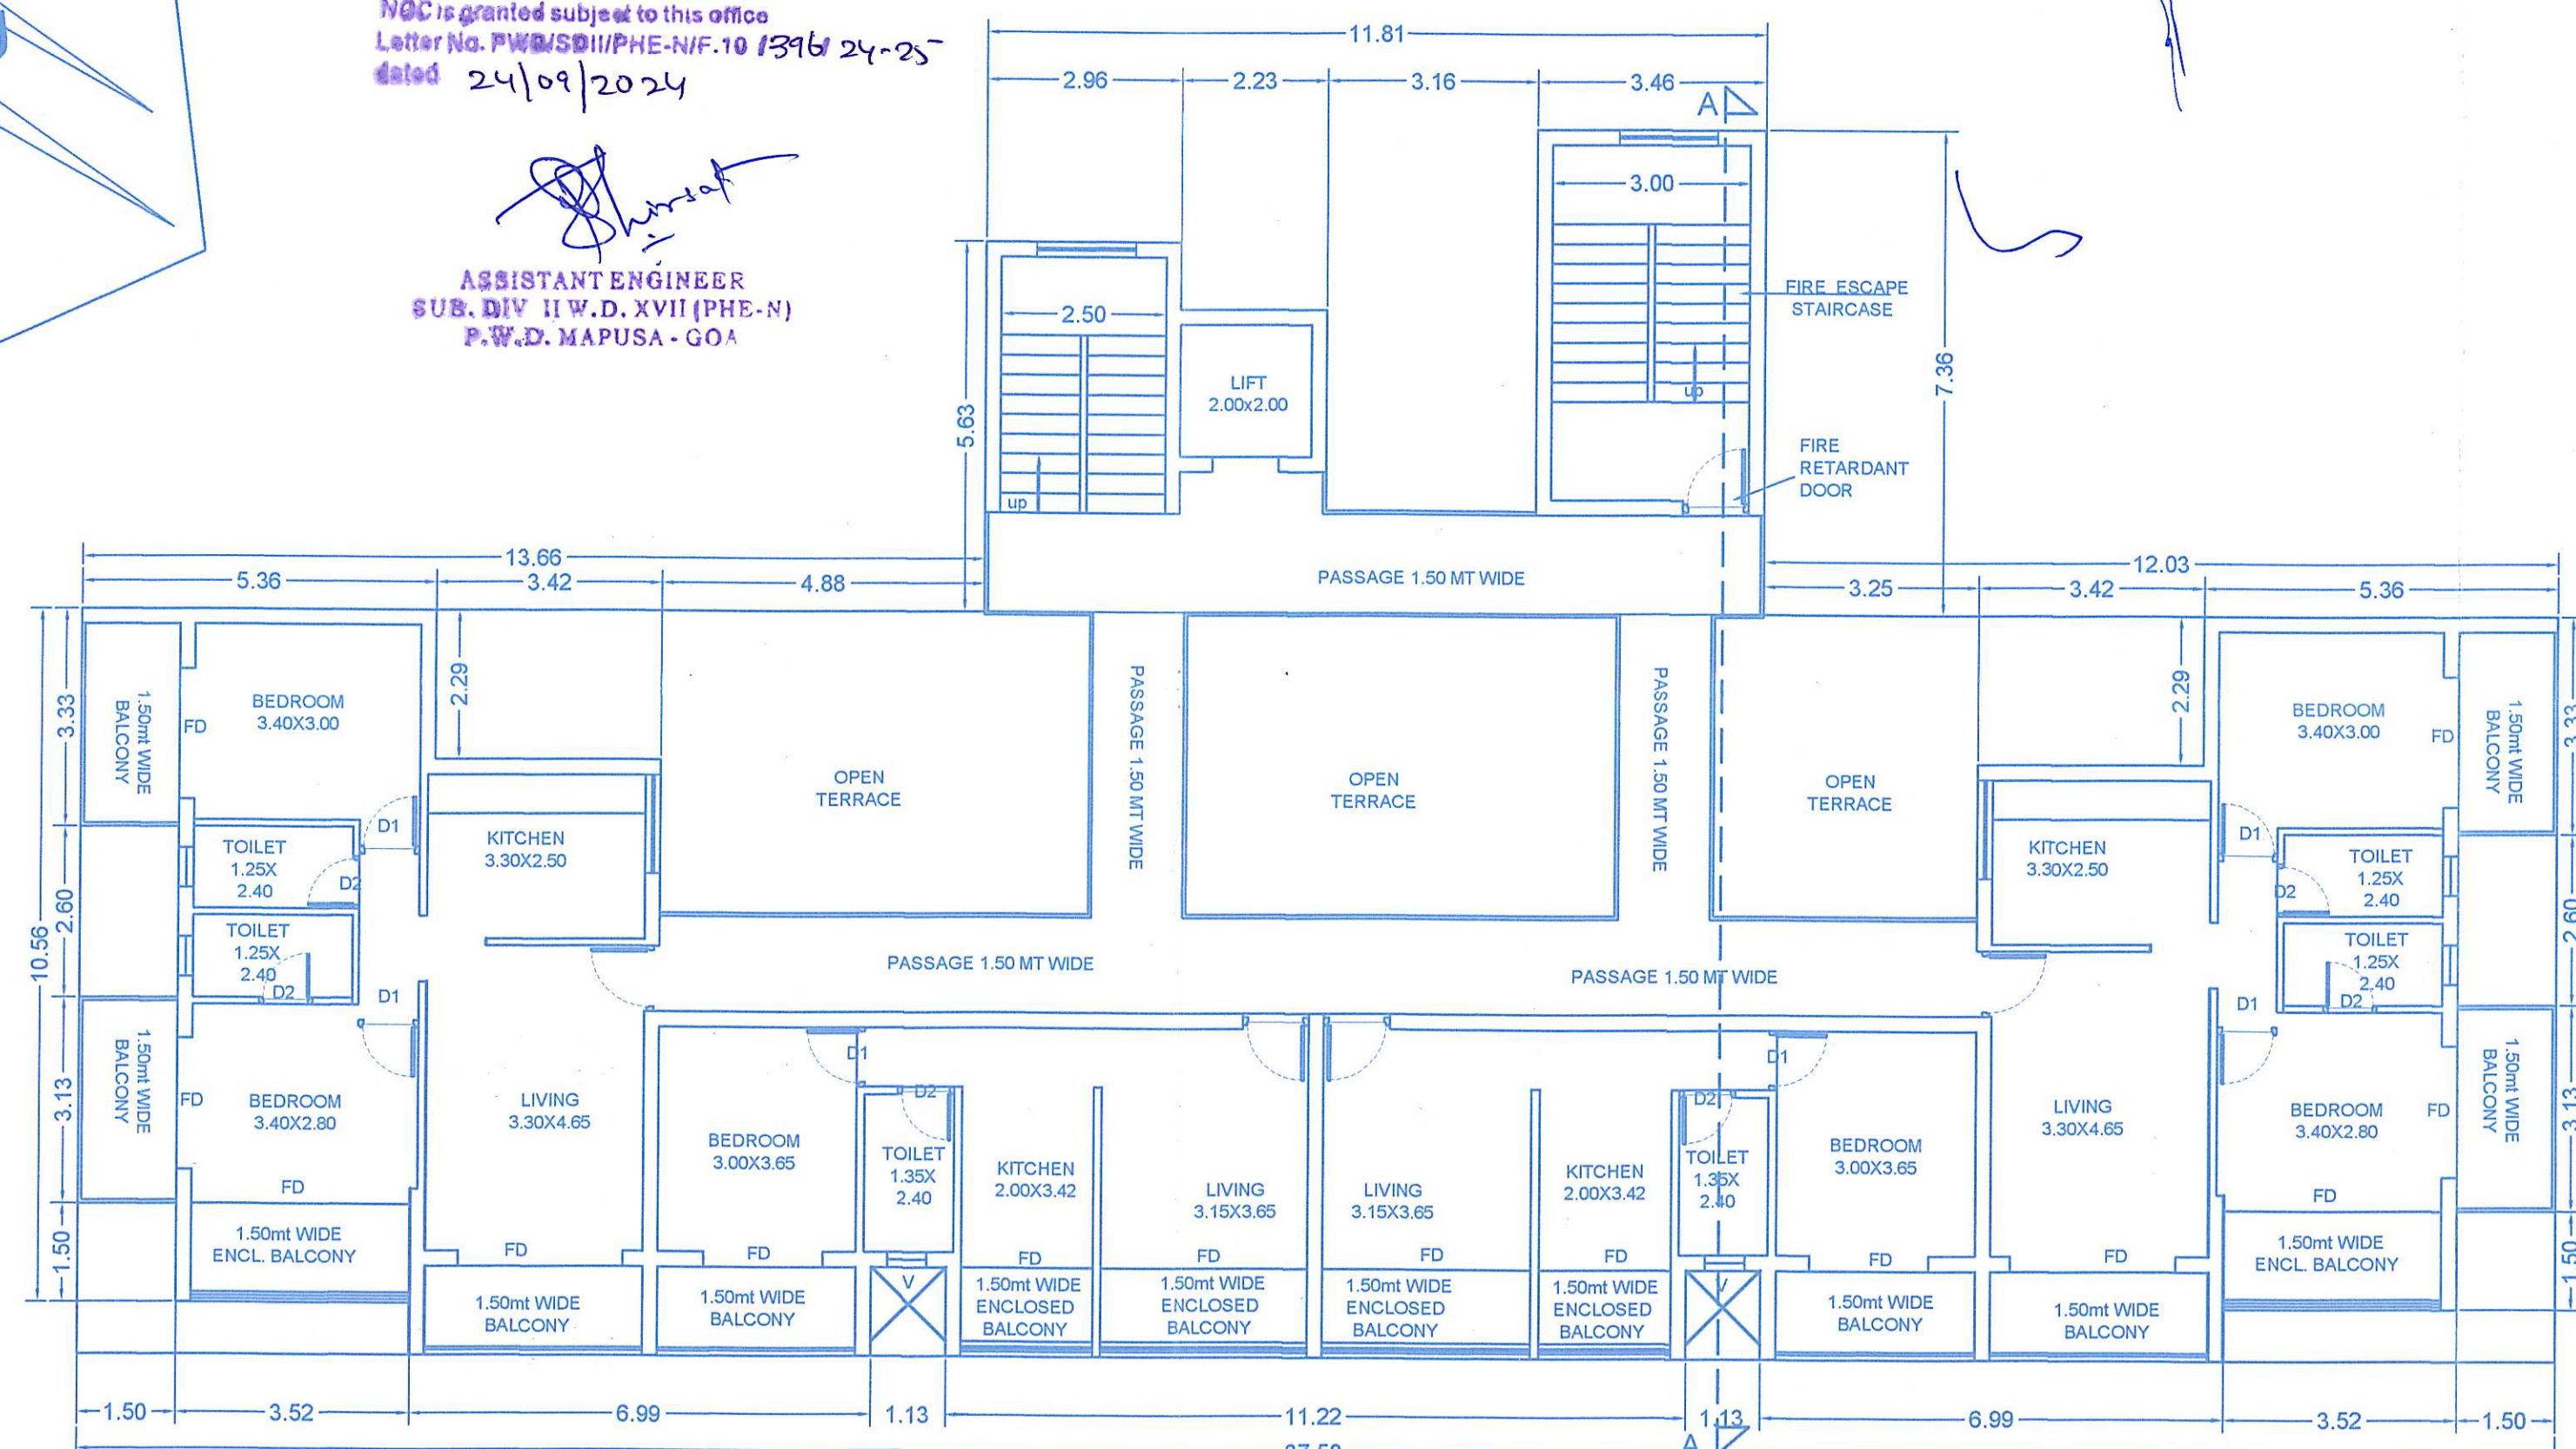

SECOND FLOOR PLAN
SCALE 1:100

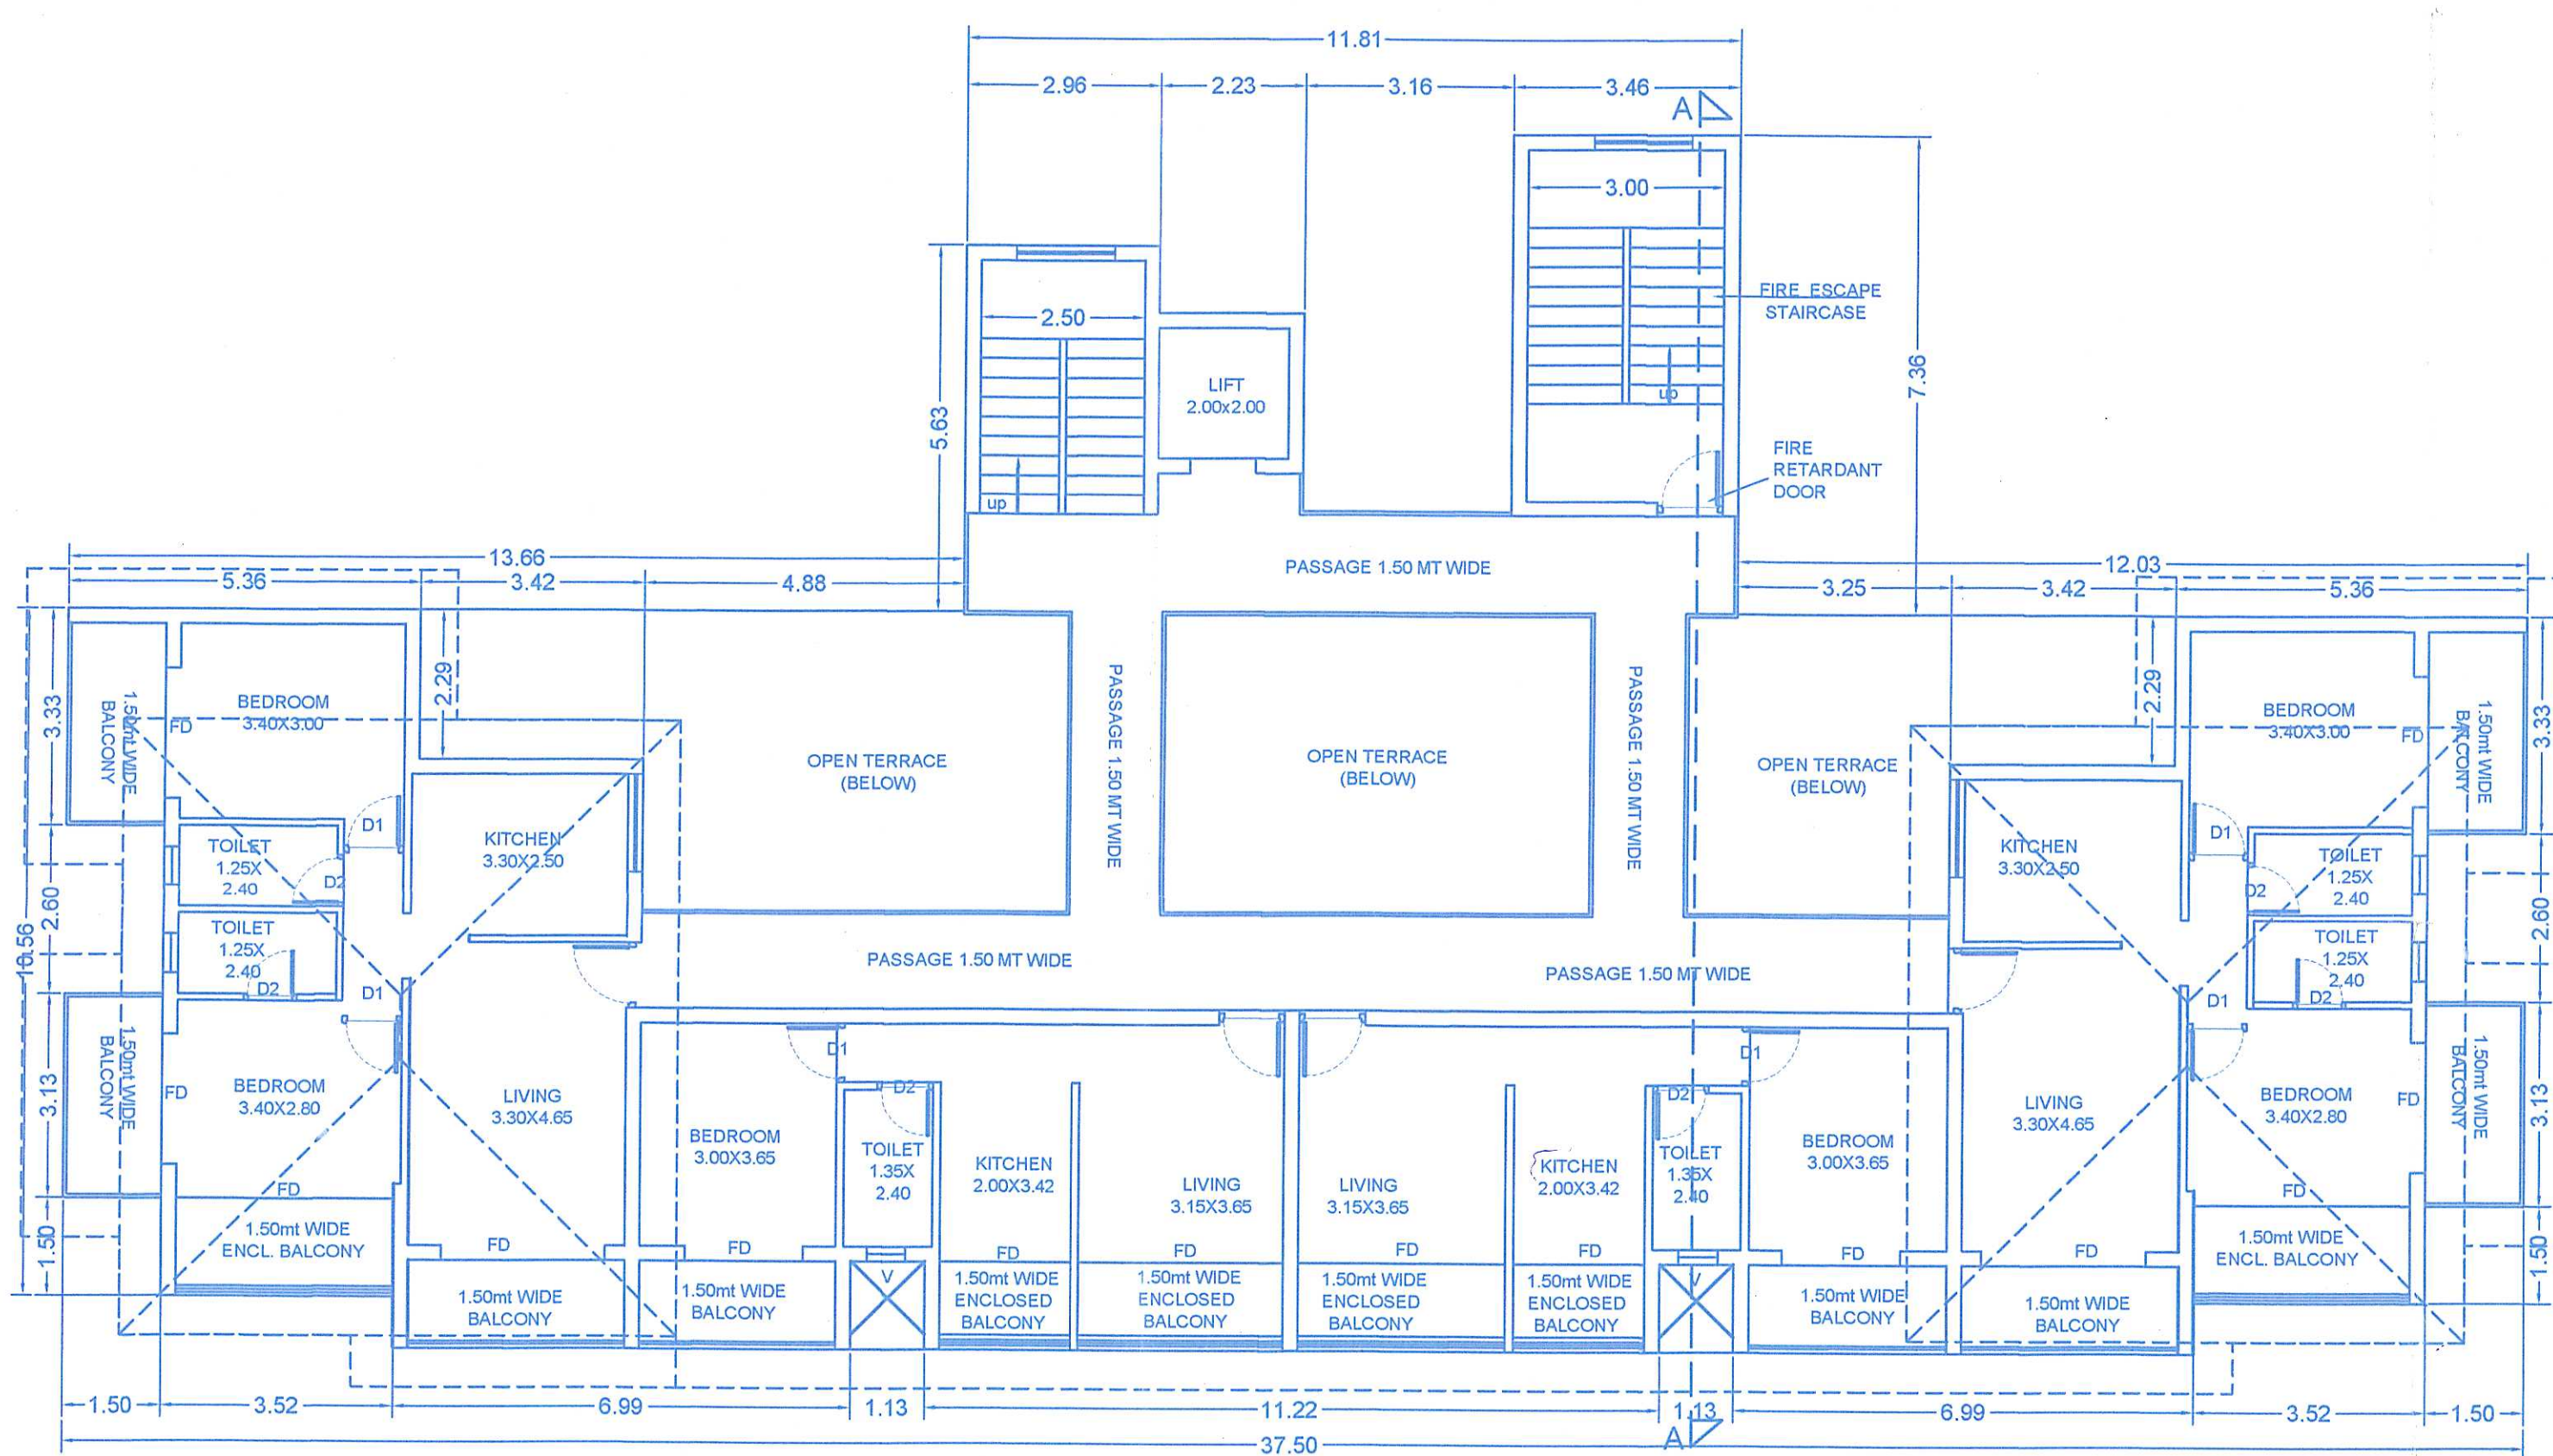

TYPICAL THIRD, FOURTH, FIFTH, SIXTH FLOOR PLAN
SCALE 1:100

APPROVED UNDER THE CONDITIONS
THE LICENCE No. 60551K/Mapusa/2024-25/33
DATE: 31/01/2025


MUNICIPAL ENGINEER (S-1) CHIEF OFFICER
MAPUSA MUNICIPAL COUNCIL

SCHEDULE OF OPENINGS

NOMEN	SIZE	NOMEN	SIZE	NOMEN	SIZE
FD	2.00 X 2.15	D2	0.80 X 2.15	W2	0.60 X 1.15
D	1.00 X 2.15	W	1.20 X 1.15		
D1	0.90 X 2.15	W1	1.50 X 1.15	V	0.60 X 0.80

APPROVED FROM PLANNING POINT
SUBJECT TO CONDITIONS GIVEN
VIDE ORDER No. NG PDA/M/1842/293/2023
DATED 25 APR 2023

MEMBER SECRETARY
NORTH & S
PLANNING & DEV. AUTHORITY
PANAJI - GOA

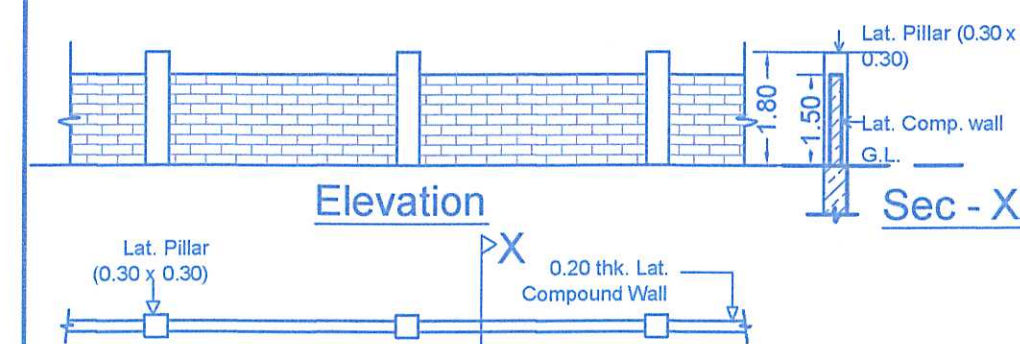

Plan of Proposed Compound wall (Side)

Total Length of Proposed Compound wall = 109.76m

NOTE :-
1. ALL DRAWING ARE AT 1:100 SCALE UNLESS MENTIONED OTHERWISE
2. ALL DIMENSIONS ARE IN METERS

SIGNATURE OF OWNER

Ryan BRAGANZA

SIGNATURE OF ARCHITECT

Ashwinikumar Prabhu
Architect
COA No. CA/97/219
B-209, Saldanha Business Tower
At Court Circle, Mapusa - Goa

PROJ. NO.	DRG. NO.	REV. NO.
SA-AR-343/15	SD - 01	—
DATE	DRAWN BY	CKD. BY
01-01-2016	Krishna	Ashwin. P

TITLE:
PROPOSED CONSTRUCTION OF COMMERCIAL /
RESIDENTIAL BUILDING IN LAND BEARING
PTSHEET NO 147. CHALTA NO. 268-275 & 268-A
SITUATED AT MAPUSA, BARDEZ TALUKA - GOA.
FOR : THIRTEEN STAR CONSTRUCTION AND
DEVELOPERS

PROJECT ARCHITECT

ASHWINIKUMAR PRABHU

studio Arche'type
architecture + interiors

C-5 3rd floor Trionora Apartment, Near Municipal Market, Panjim, Goa-INDIA.
Ph. 0091-832-6511330 e-mail: studioarchetype@gmail.com