




BUILDING "B"

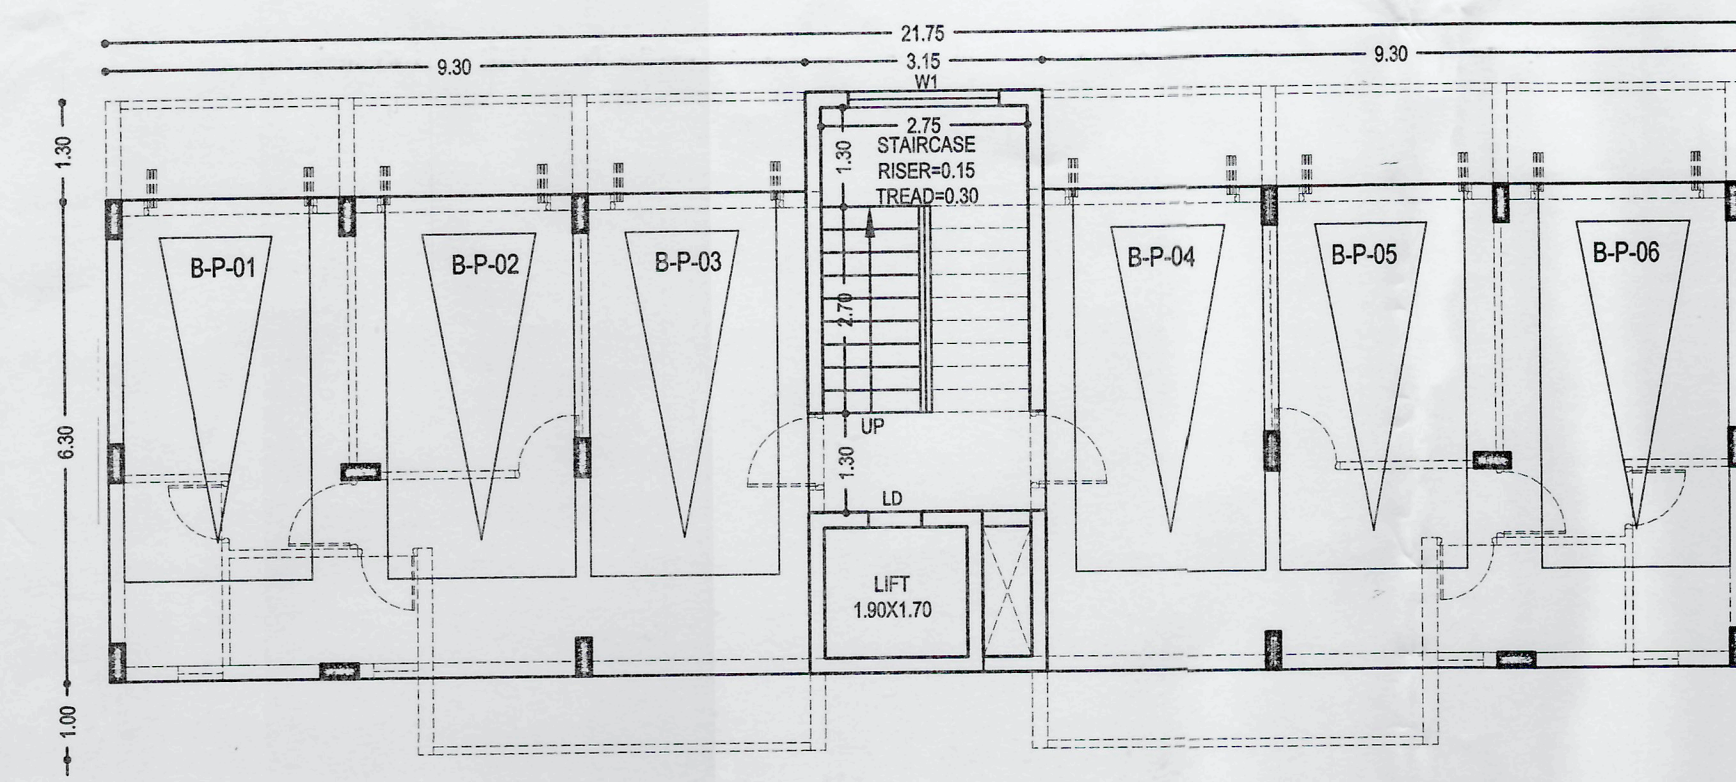


GROUND FLOOR PLAN
SCALE 1:100

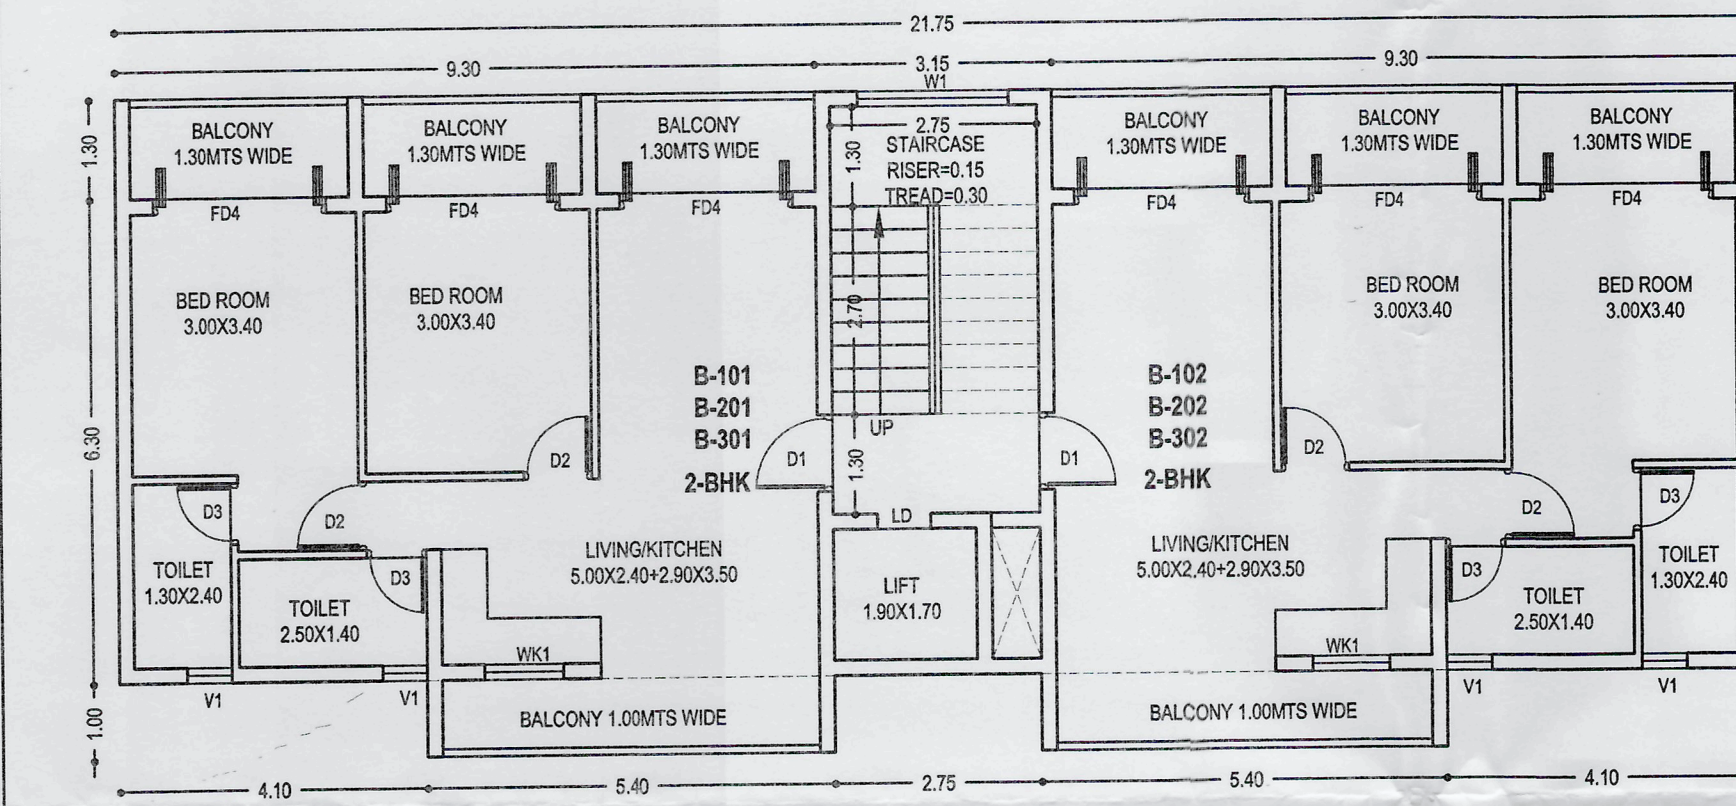


TYPICAL FIRST, SECOND & THIRD FLOOR PLAN
SCALE 1:100

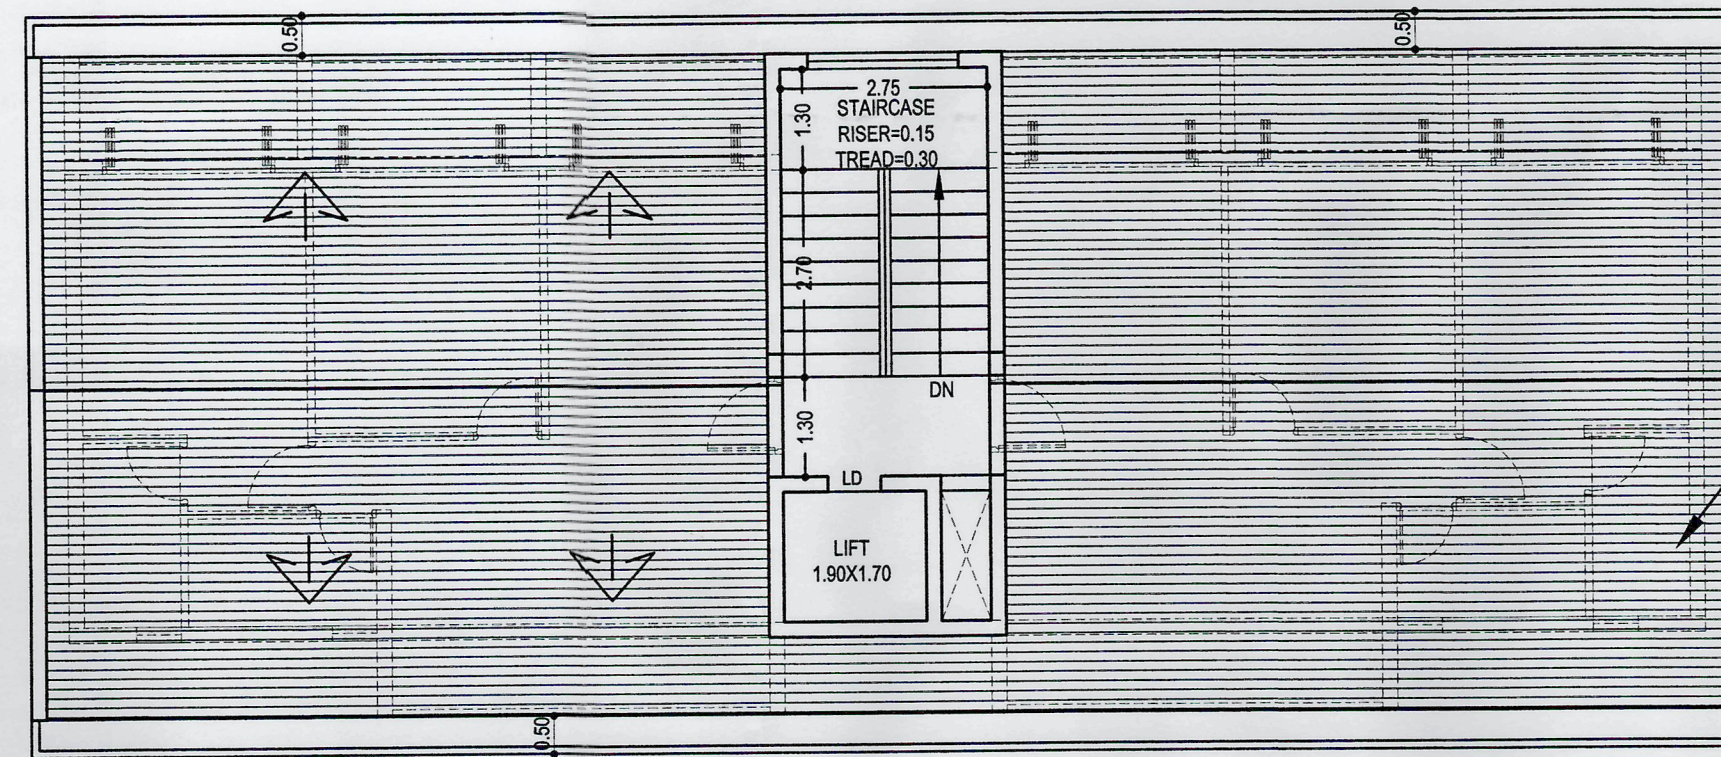

ROOF PLAN
SCALE 1:100

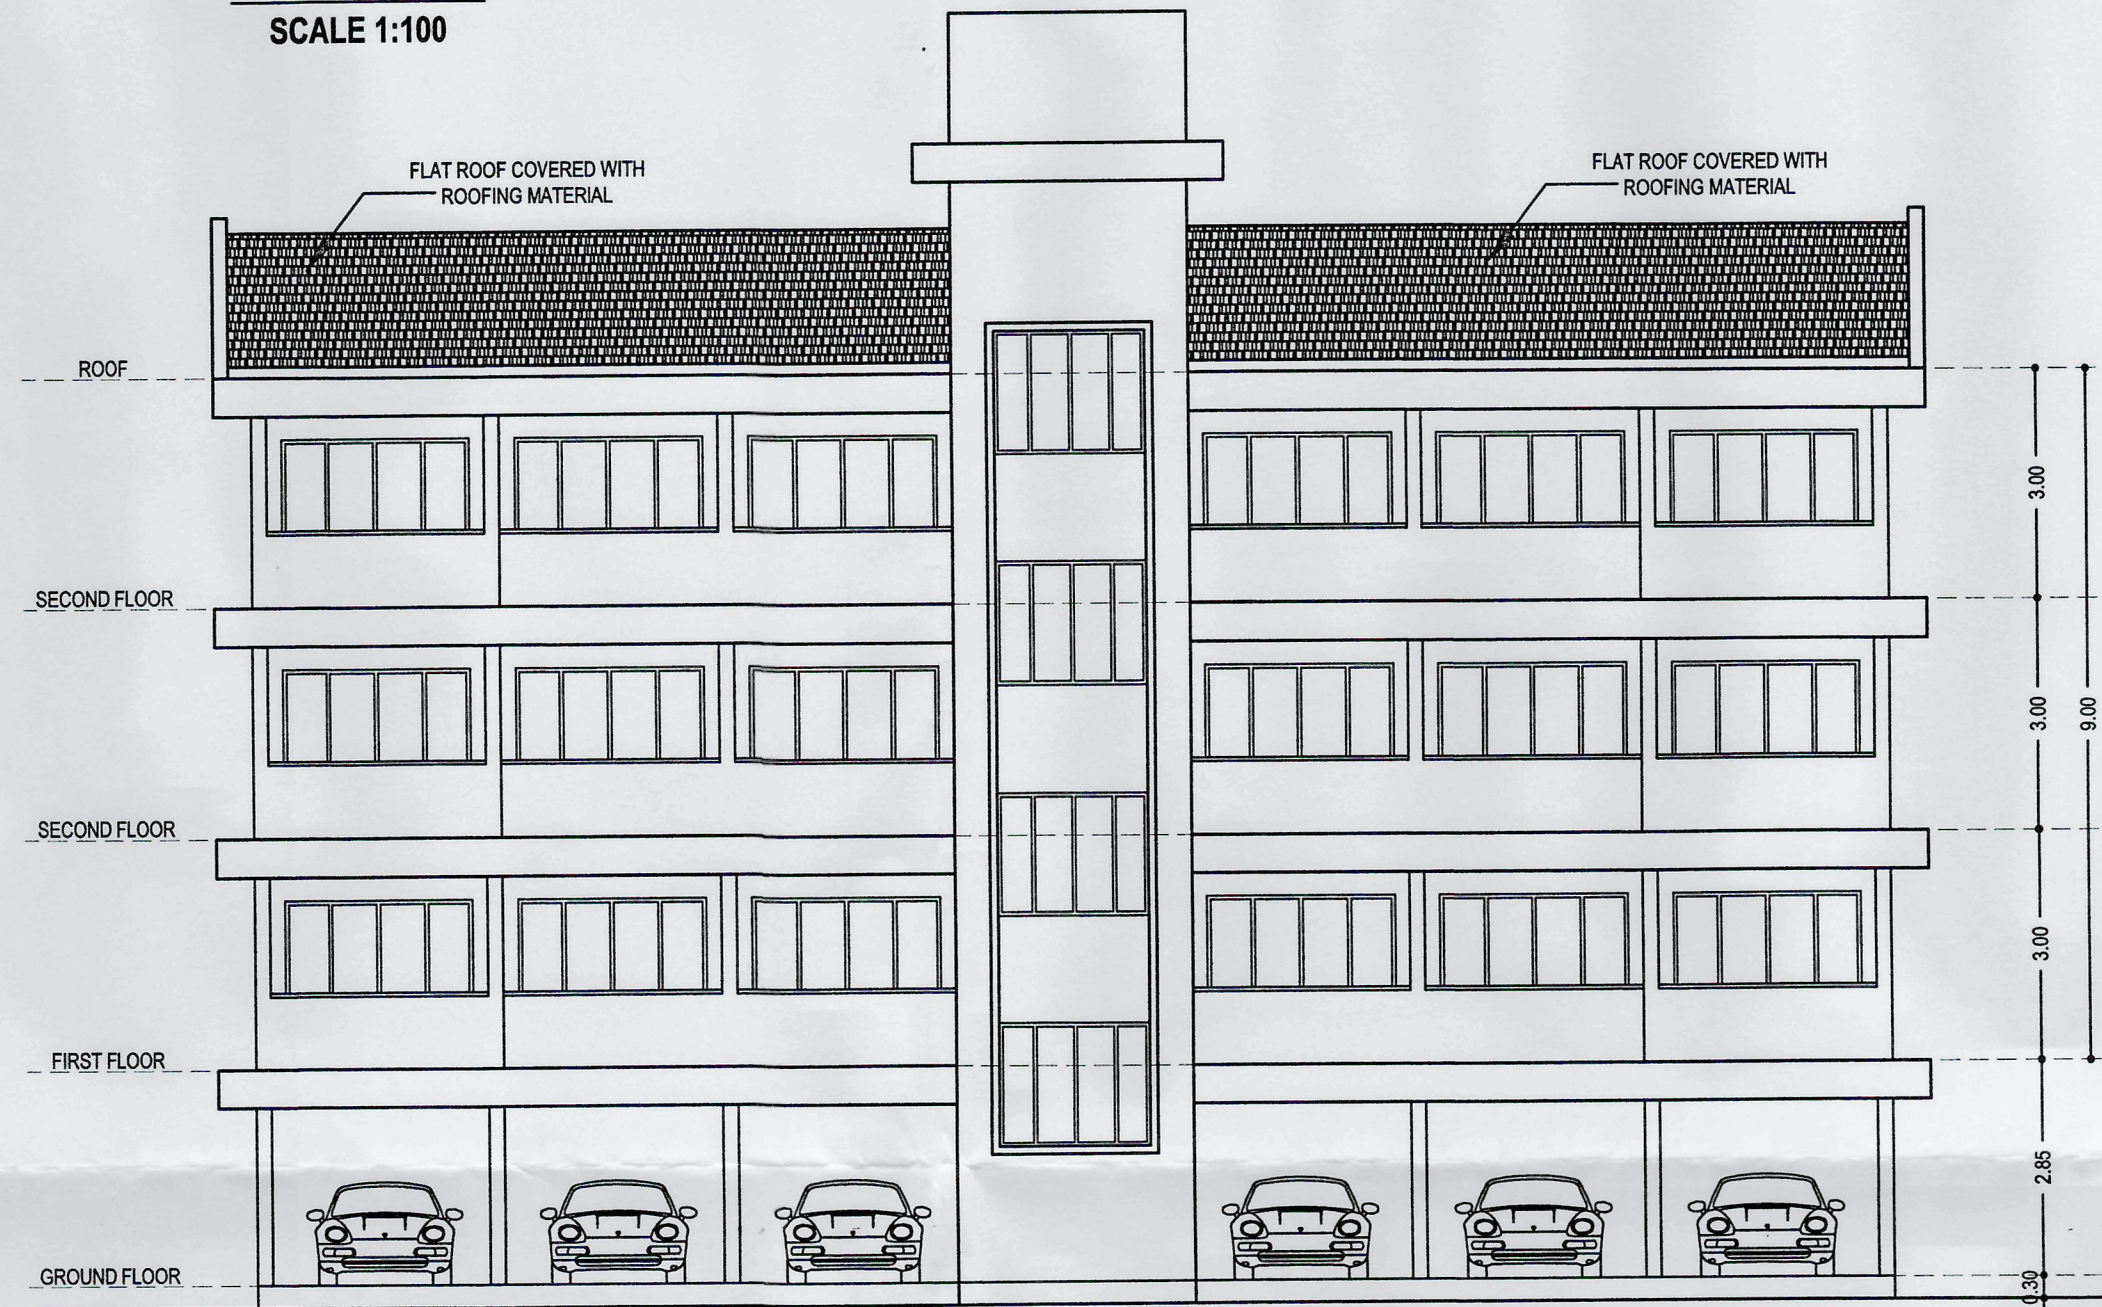


FRONT ELEVATION
SCALE 1:100

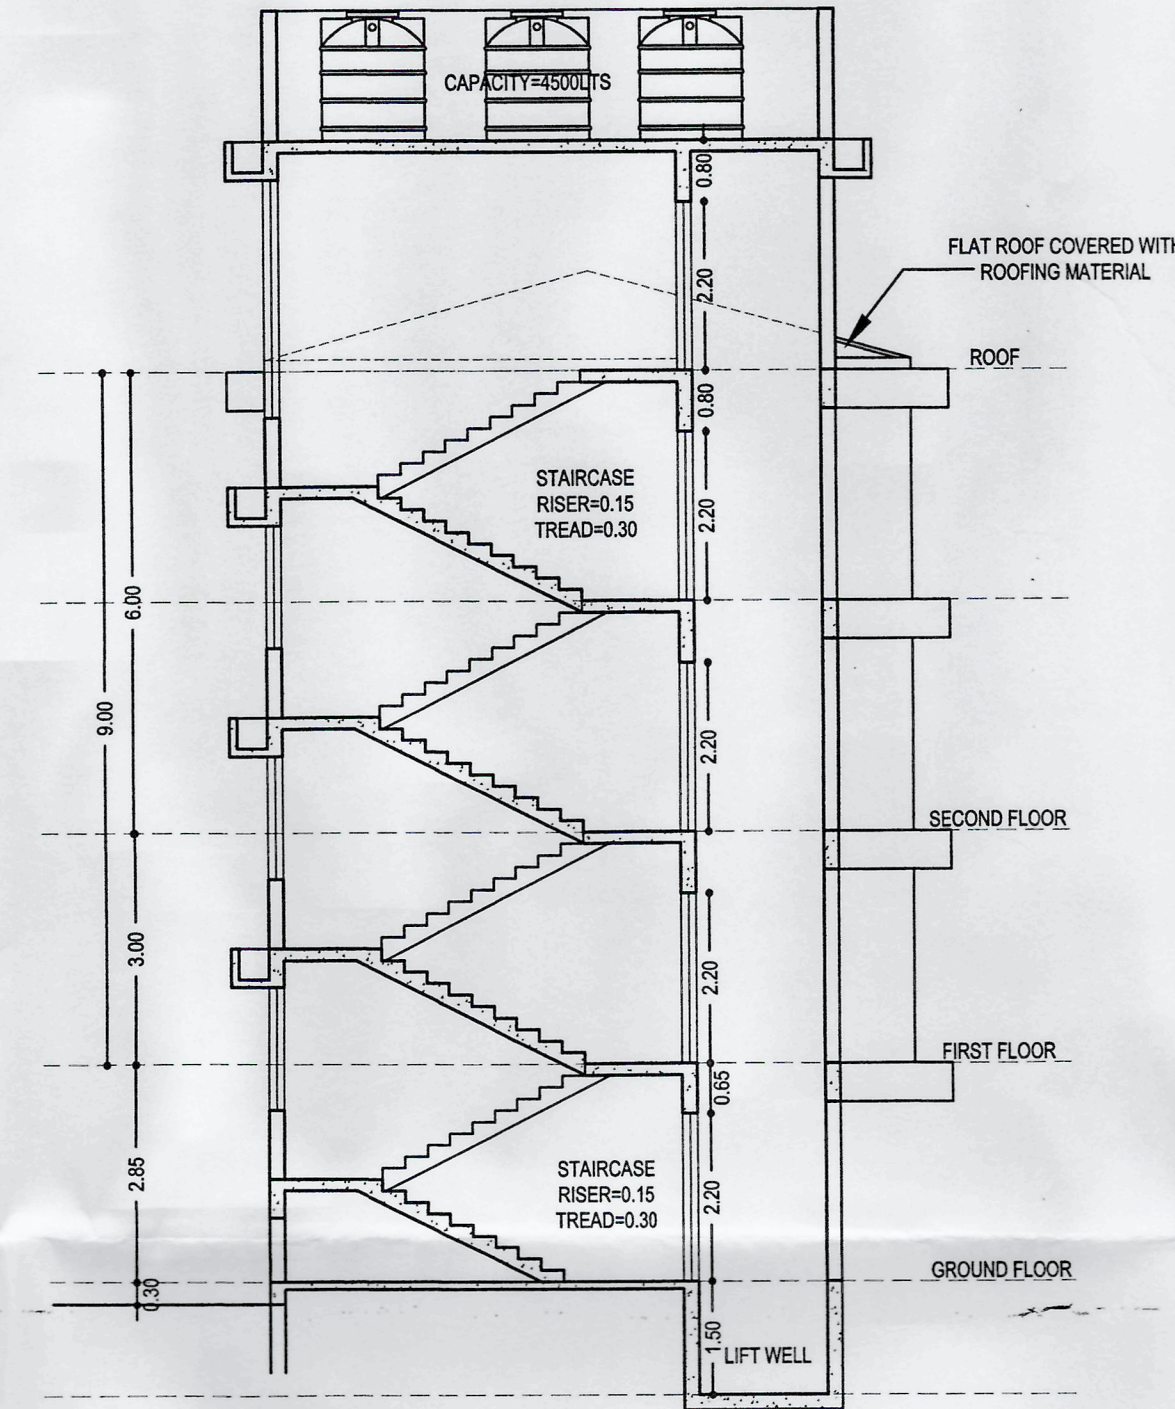


SECTION A-A
SCALE 1:100

AREA CALCULATION

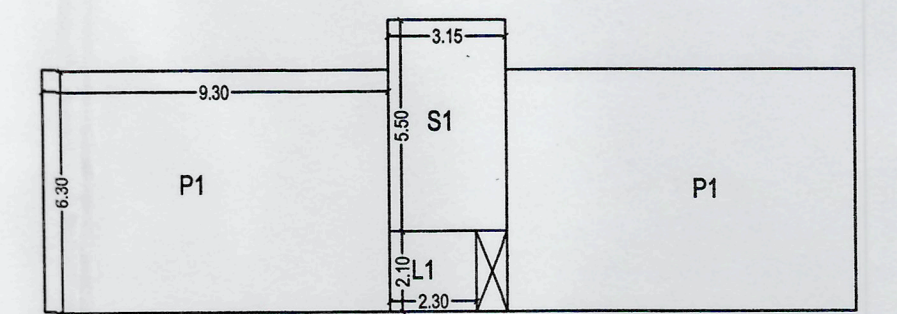

GROUND FLOOR PLAN
SCALE 1:200


PARKING	2P1 = 2X9.30X8.30	=117.18 SQ. MTS.	TOTAL	=117.18 SQ. MTS.
LIFT	L1 = 2.30X2.10	=4.83 SQ. MTS.	TOTAL	=4.83 SQ. MTS.
STAIRCASE	S1 = 3.15X5.50	=17.33 SQ. MTS.	TOTAL	=17.33 SQ. MTS.
COVERED	=PARKING+LIFT+STAIRCASE	=139.34 SQ. MTS.	TOTAL BUILT UP AREA = PARKING+LIFT+STAIRCASE	=139.34 SQ. MTS.

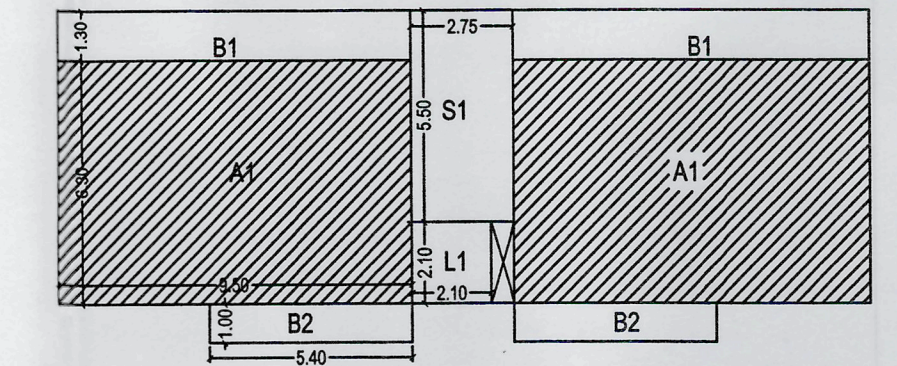


TYPICAL FIRST & SECOND FLOOR PLAN
SCALE 1:200

FAR	2A1 = 2X9.50X6.30	=119.70 SQ. MTS.	TOTAL	=119.70 SQ. MTS.
BALCONY	2B1 = 2X8.50X1.30	=22.40 SQ. MTS.	TOTAL	=22.40 SQ. MTS.
LIFT	L1 = 2.10X2.10	=4.41 SQ. MTS.	TOTAL	=4.41 SQ. MTS.
STAIRCASE	S1 = 2.75X5.50	=15.13 SQ. MTS.	TOTAL	=15.13 SQ. MTS.
TOTAL BUILT UP AREA = FAR+LIFT+STAIRCASE+BALCONY		=174.74 SQ. MTS.		


BUILDING "C"

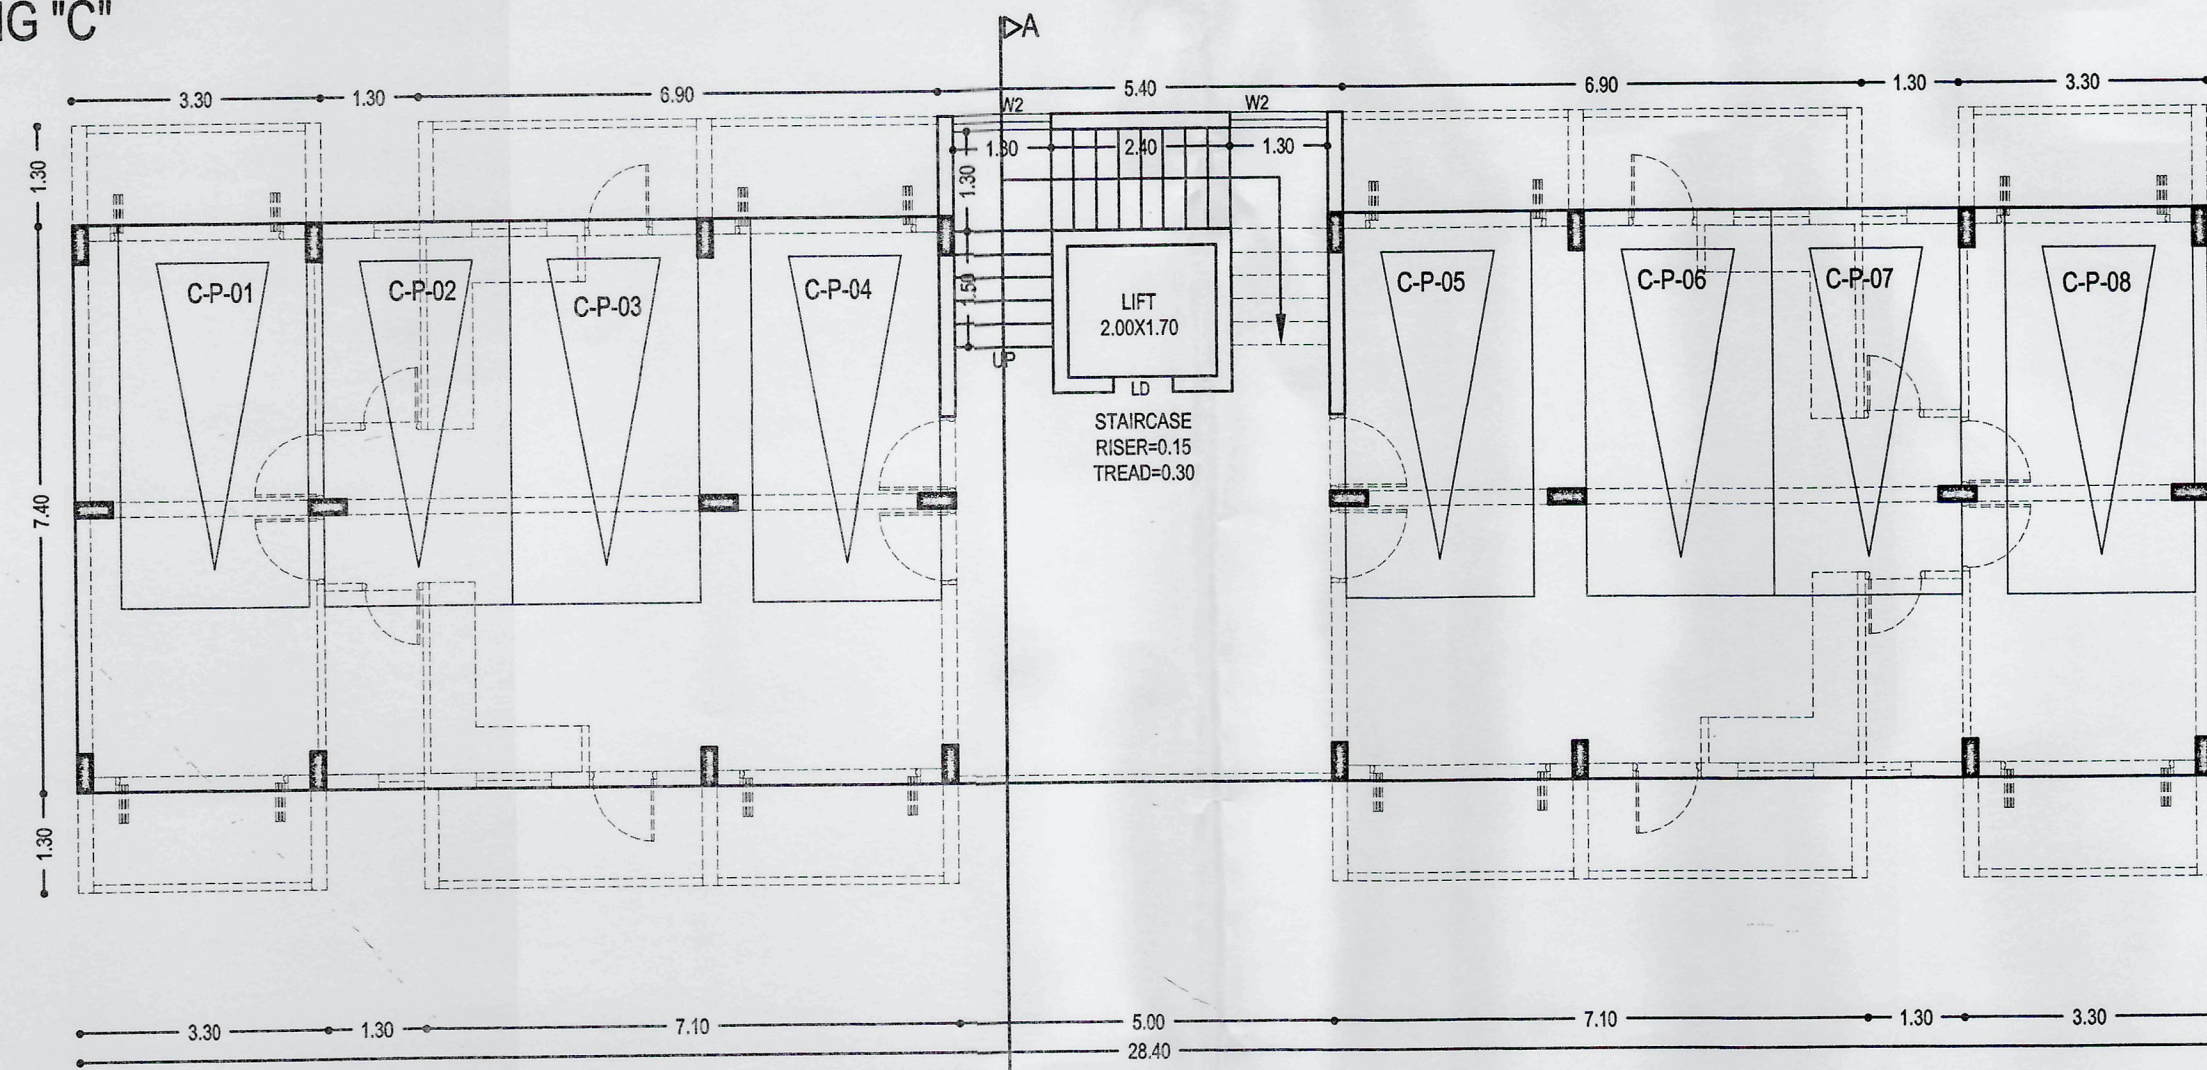

GROUND FLOOR PLAN
SCALE 1:100

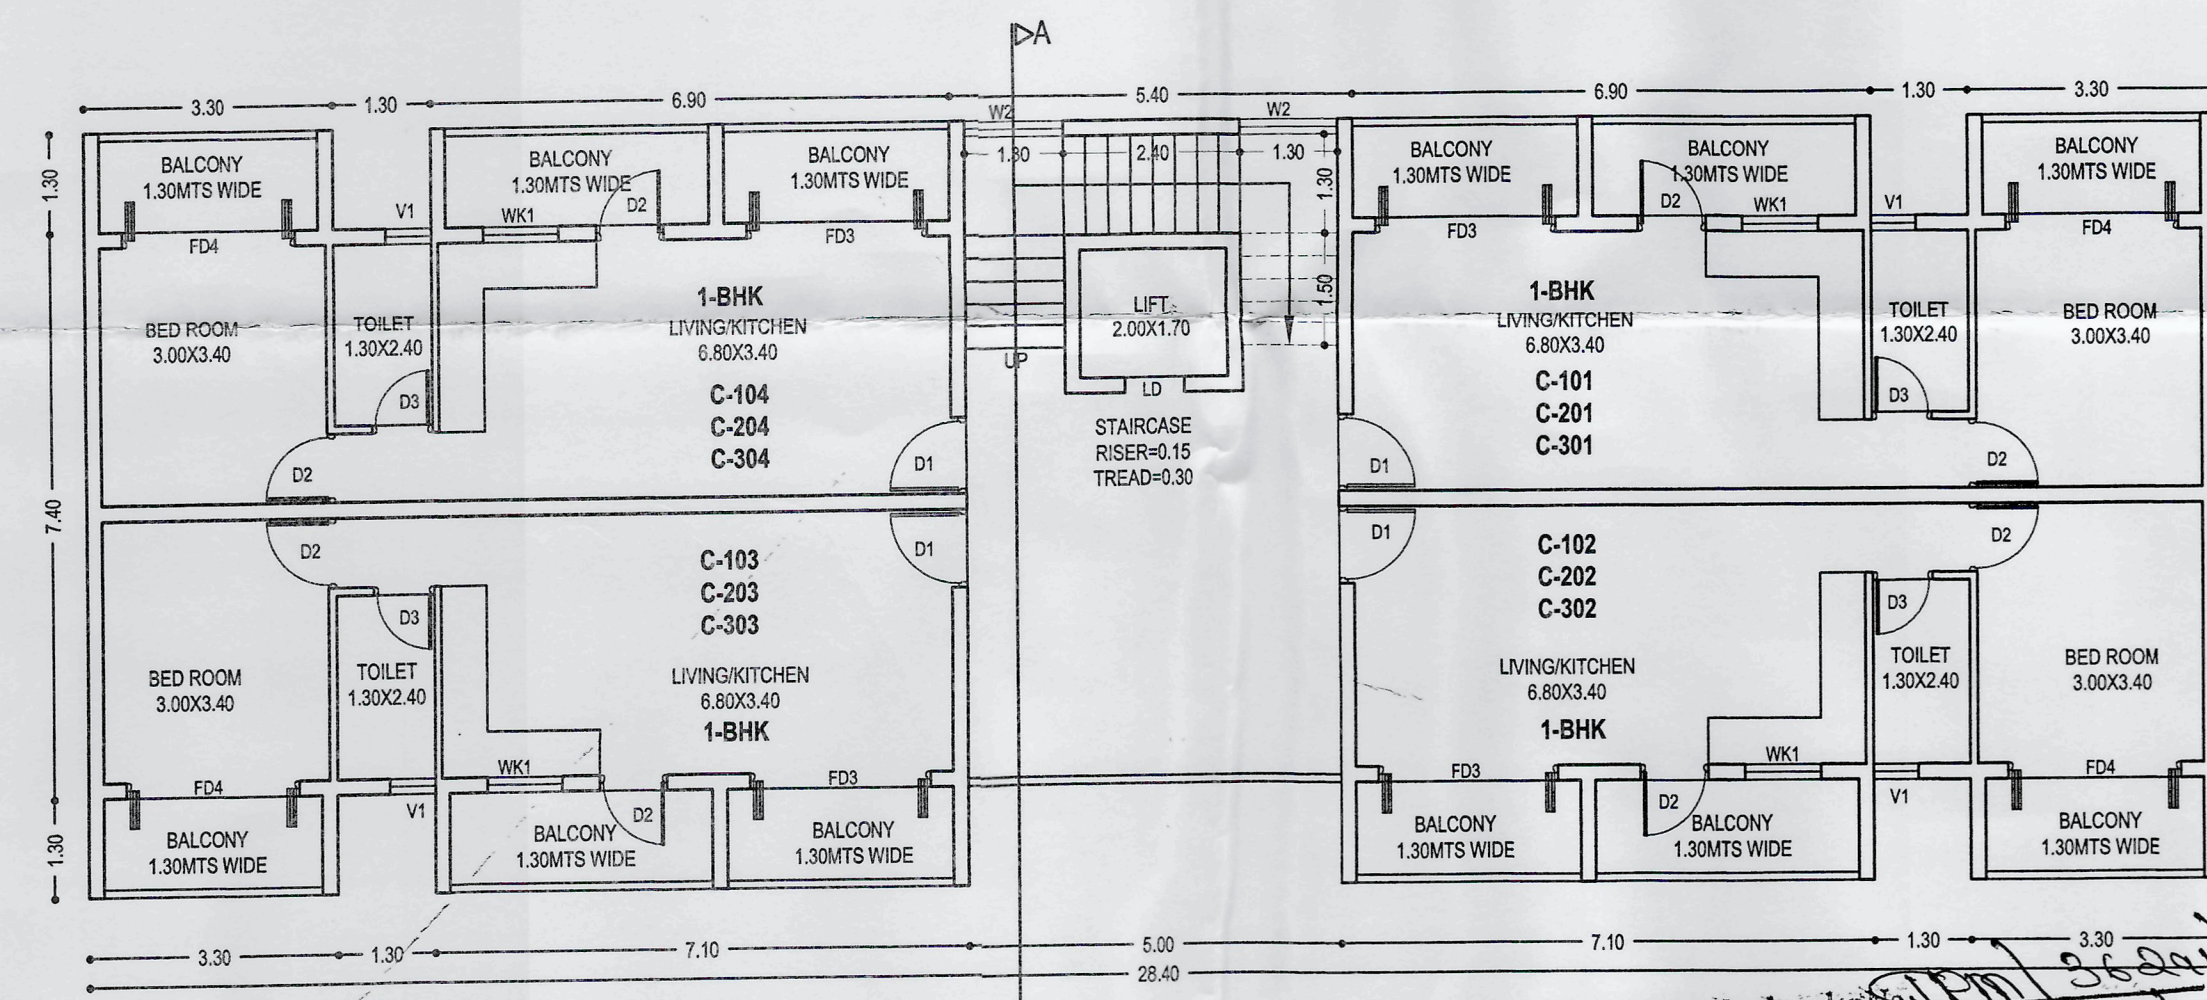


TYPICAL FIRST, SECOND & THIRD FLOOR PLAN
SCALE 1:100

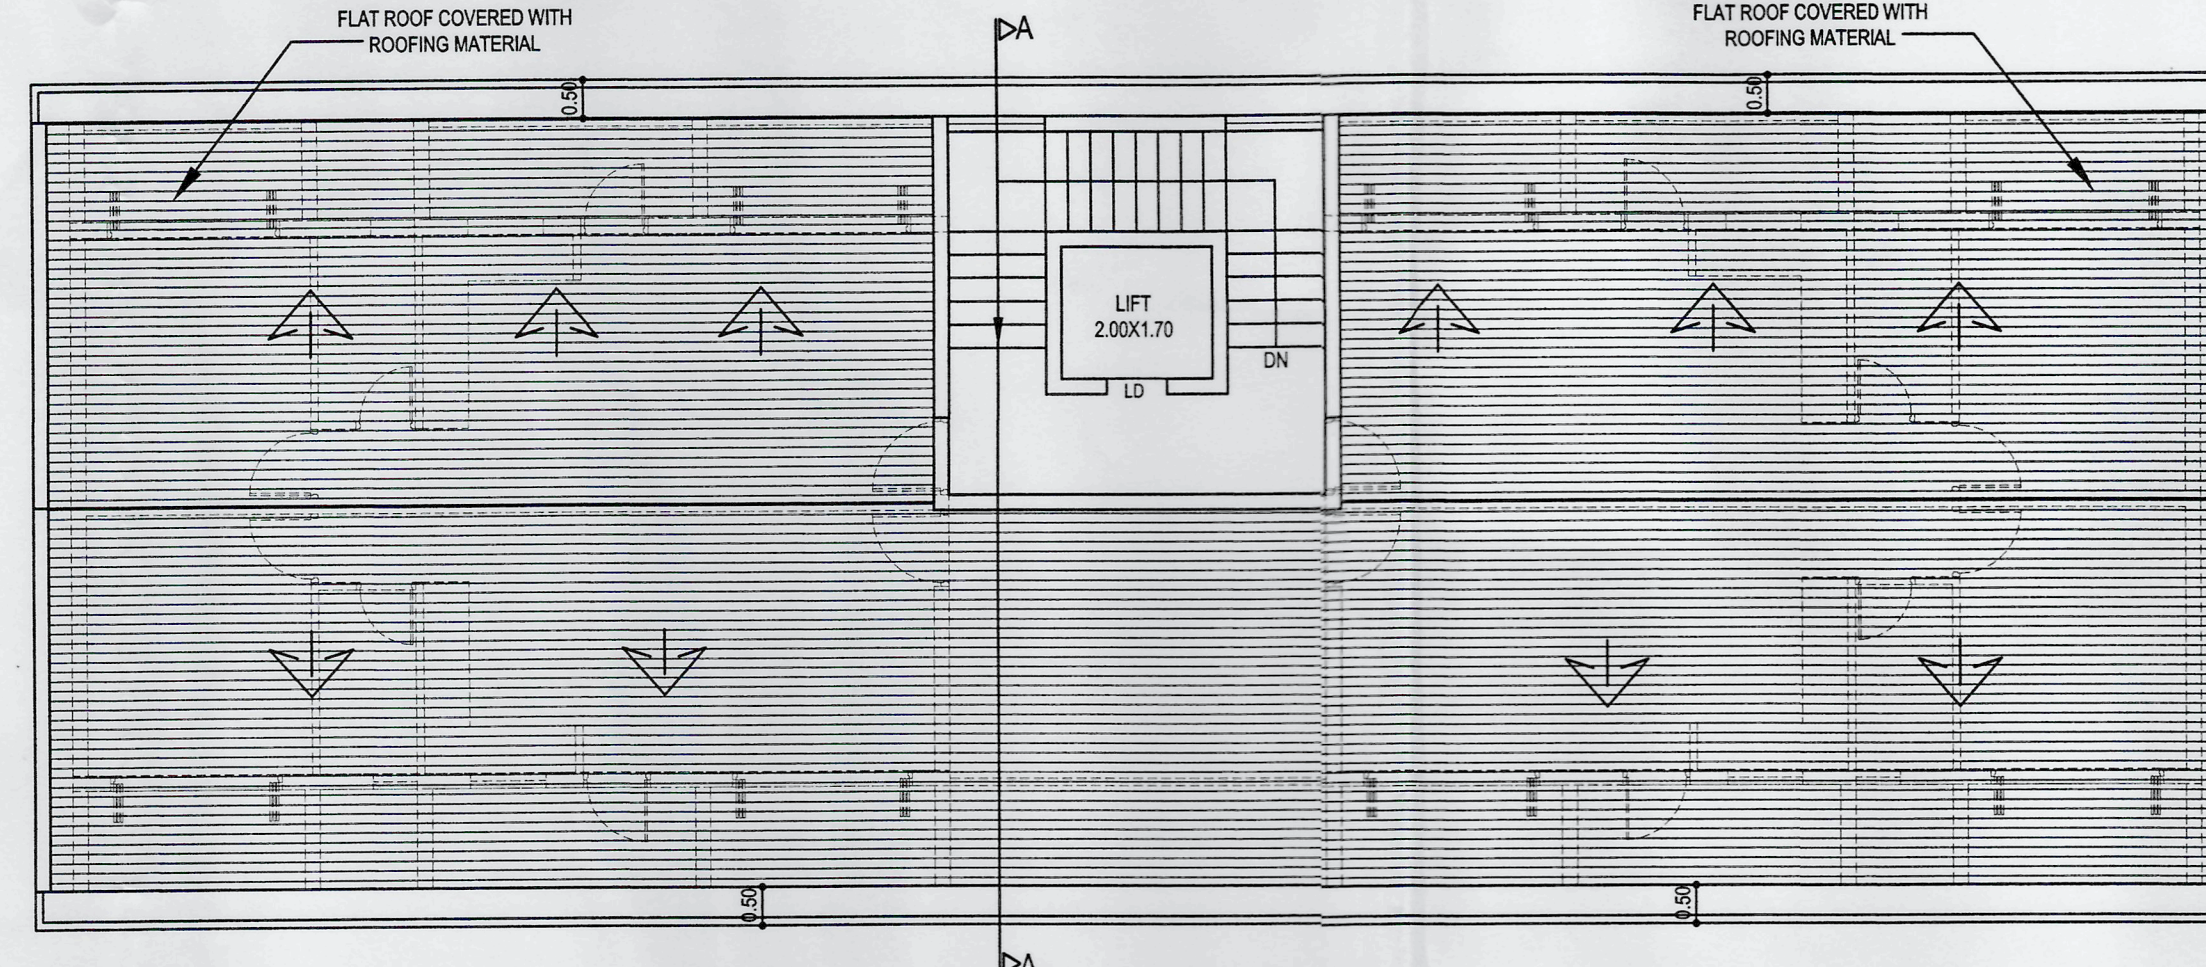

ROOF PLAN
SCALE 1:100




FRONT ELEVATION
SCALE 1:100

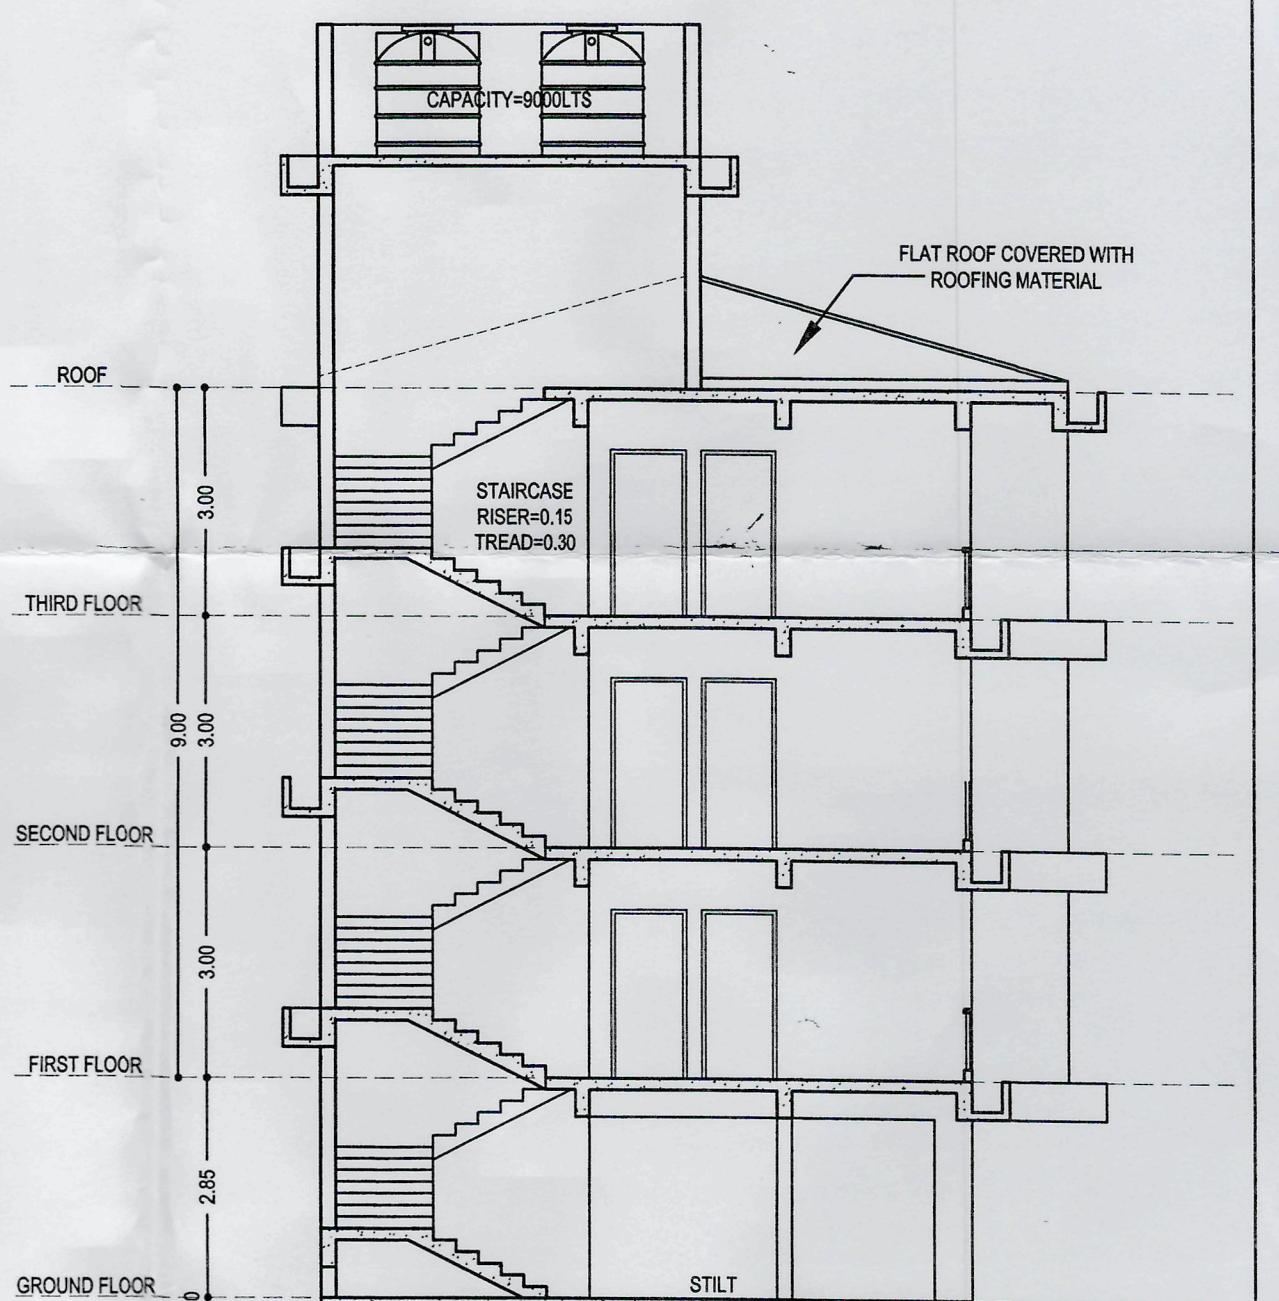

SECTION A-A
SCALE 1:100


AREA CALCULATION

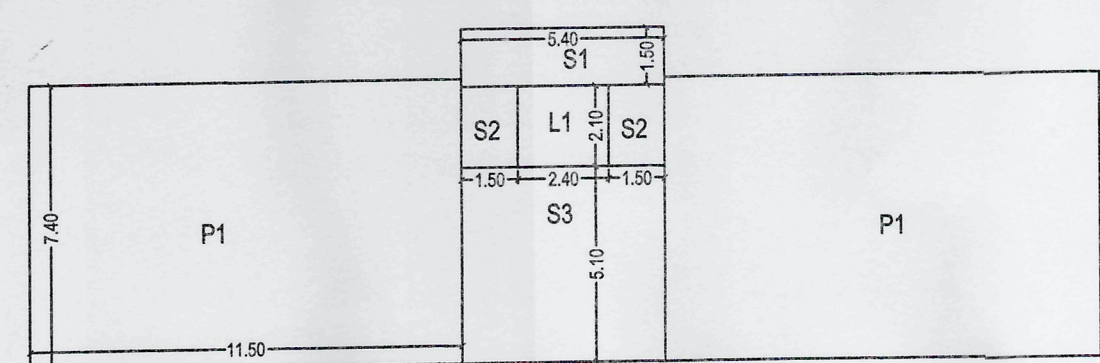

GROUND FLOOR PLAN
SCALE 1:200

PARKING	2P1 = 2X11.50X7.40	=170.20 SQ. MTS.	TOTAL	=170.20 SQ. MTS.
LIFT	L1 = 2.40X2.10	=5.04 SQ. MTS.	TOTAL	=5.04 SQ. MTS.
STAIRCASE	S1 = 5.40X1.50	=8.10 SQ. MTS.	TOTAL	=8.10 SQ. MTS.
COVERED	=PARKING+LIFT+STAIRCASE	=183.34 SQ. MTS.	TOTAL BUILT UP AREA = PARKING+LIFT+STAIRCASE	=183.34 SQ. MTS.

COVERED	=PARKING+LIFT+STAIRCASE	=183.34 SQ. MTS.	TOTAL BUILT UP AREA = PARKING+LIFT+STAIRCASE	=183.34 SQ. MTS.
---------	-------------------------	------------------	--	------------------

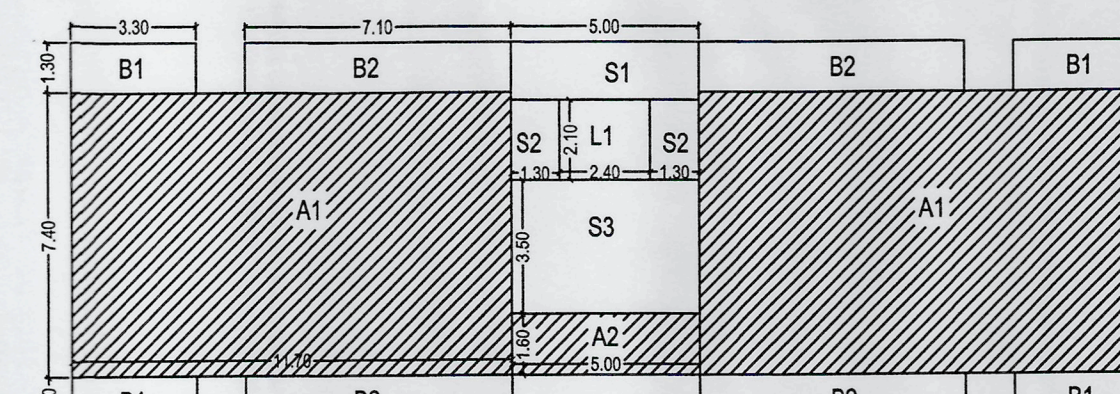

TYPICAL FIRST, SECOND & THIRD FLOOR PLAN
SCALE 1:200

FAR	2A1 = 2X11.70X7.40	=173.16 SQ. MTS.	TOTAL	=173.16 SQ. MTS.
BALCONY	4B1 = 4X3.30X1.30	=17.16 SQ. MTS.	TOTAL	=17.16 SQ. MTS.
LIFT	L1 = 2.40X2.10	=5.04 SQ. MTS.	TOTAL	=5.04 SQ. MTS.
STAIRCASE	S1 = 5.00X1.50	=7.50 SQ. MTS.	TOTAL	=7.50 SQ. MTS.
TOTAL BUILT UP AREA = FAR+LIFT+STAIRCASE+BALCONY		=202.82 SQ. MTS.		

BALCONY	4B1 = 4X3.30X1.30	=17.16 SQ. MTS.	TOTAL	=17.16 SQ. MTS.
STAIRCASE	S1 = 5.00X1.50	=7.50 SQ. MTS.	TOTAL	=7.50 SQ. MTS.
TOTAL BUILT UP AREA = FAR+LIFT+STAIRCASE+BALCONY		=202.82 SQ. MTS.		

TYPE	SIZE	TYPE	SIZE
D1	1.00 X 2.20	FD1	4.40 X 2.50
D2	0.90 X 2.20	FD2	2.60 X 2.50
D3	0.75 X 2.20	FD3	2.40 X 2.50
LD	0.80 X 2.20	FD4	2.30 X 2.50
W1	2.00 X 1.50		
W2	1.30 X 1.50		
WK1	1.00 X 1.05		
V1	0.60 X 1.00		

OWNER : SJ CONSTRUCTIONS	PROJECT : PROPOSED RESIDENTIAL BUILDINGS AND COMPOUND WALL, CTI ROOM & SWIMMING POOL AT NUVEM, SALTETE- GOA.
DATE 03.03.25	SY. NO. 232 SUB DIV. NO. 3
SCALE : 1:100, 1:200 & 1:500	208 NO-2515
OWNER :	ENGINEER :
UDAY SAWANT	Reg. No. ER/0022/2010
SAWANT & ASSOCIATES	ARCHITECTS, ENGINEERS
INTERIOR DESIGNERS	BALCONY, WARDROBE, KITCHEN
PHONE NO. 97366993	