

Subject to Conditions of Grant
 No. 86DAP1-2-85/3115-16
 Dated: 20/04/2015
 Madam,
 Member Secy. 17/4/2015
 47



F.A.R. TYPICAL FLOOR (FOR BLOCK B-4 & 5)

AREA OF BASE FLOOR FOR F.A.R.

= $1 \cdot 181 + 82 \cdot 83 + 84 \cdot 85 + 86 \cdot 87 + 88 \cdot 89 + 90 \cdot 91 = 440.0$

= $440 \cdot (5.12 + 5.25 + 5.12 + 5.25 + 7.94 + 5.12 + 5.25 + 5.12 + 5.25 + 7.94) = 203.50$

= $203.50 \cdot 20 = 20.75$



= $440.0 \cdot 57.36 \cdot 63.53 = 319.10$

TYPICAL FLOOR = 319.10×5 floors = 1595.50 m²

STILT FLOOR = 2.75 m² BASEMENT FLOOR = 2.75 m²

TOTAL F.A.R. 1595.50 + 2.75 + 2.75 = 1601.00

TYPE	CLEAR DIMENSIONS	
	LENGTH IN METERS	HEIGHT IN METERS
D	0.75	2.15
D1	0.90	2.15
D2	1.00	2.15
FD	2.00	2.15
W	0.90	1.25
W1	1.50	1.25
W2	1.50	1.10
V	0.75	0.90

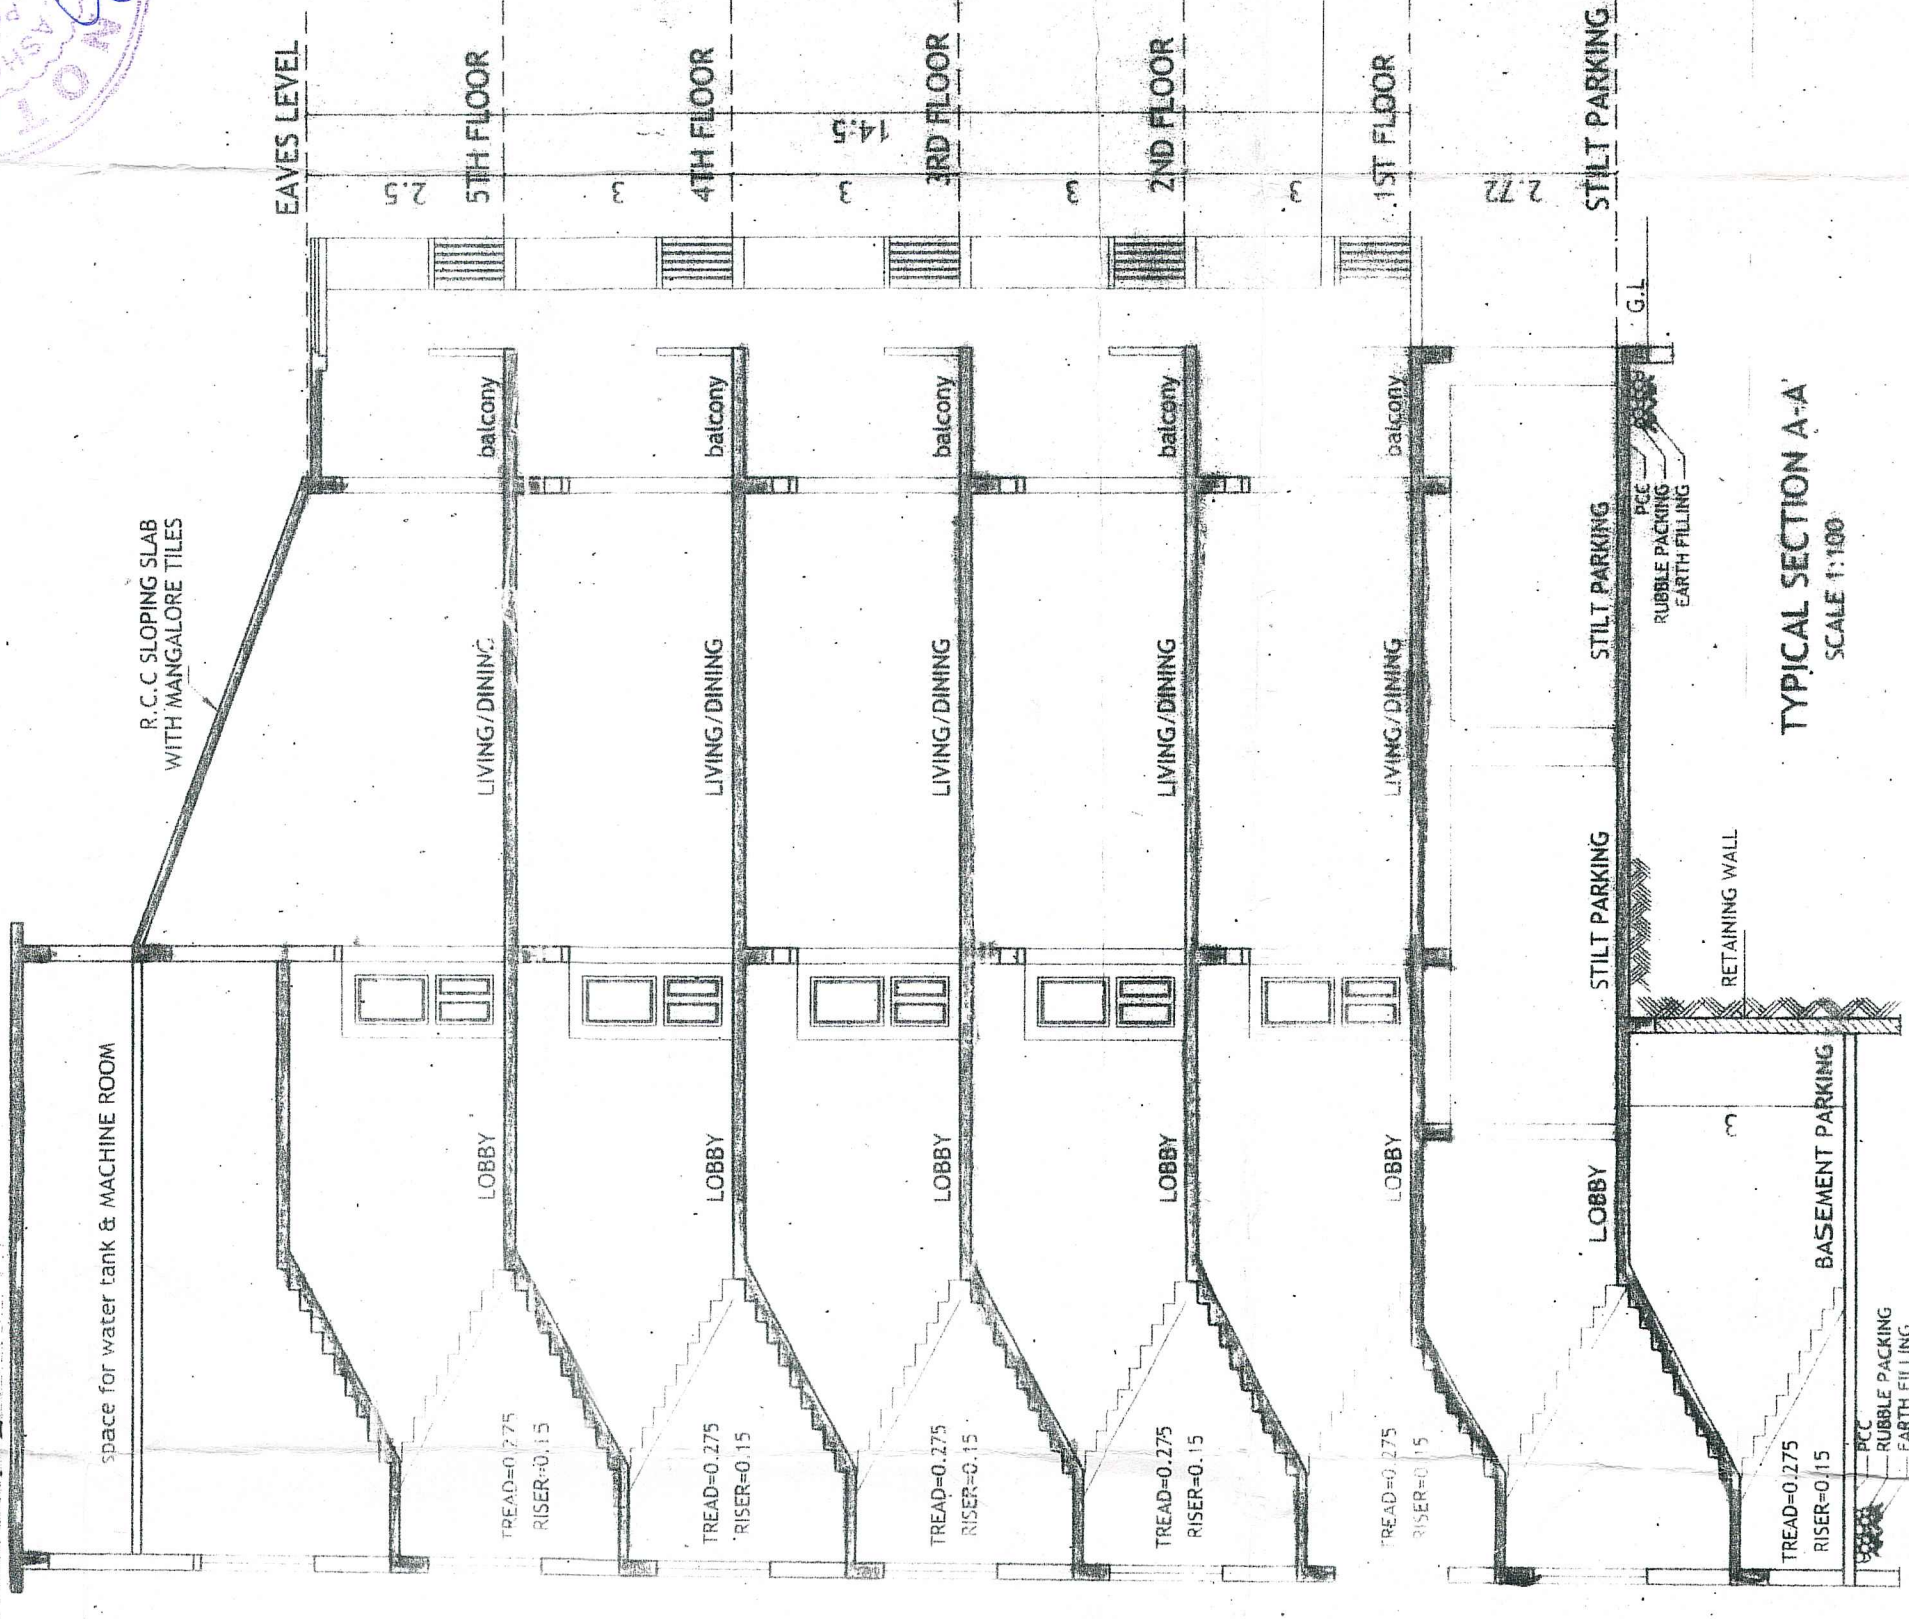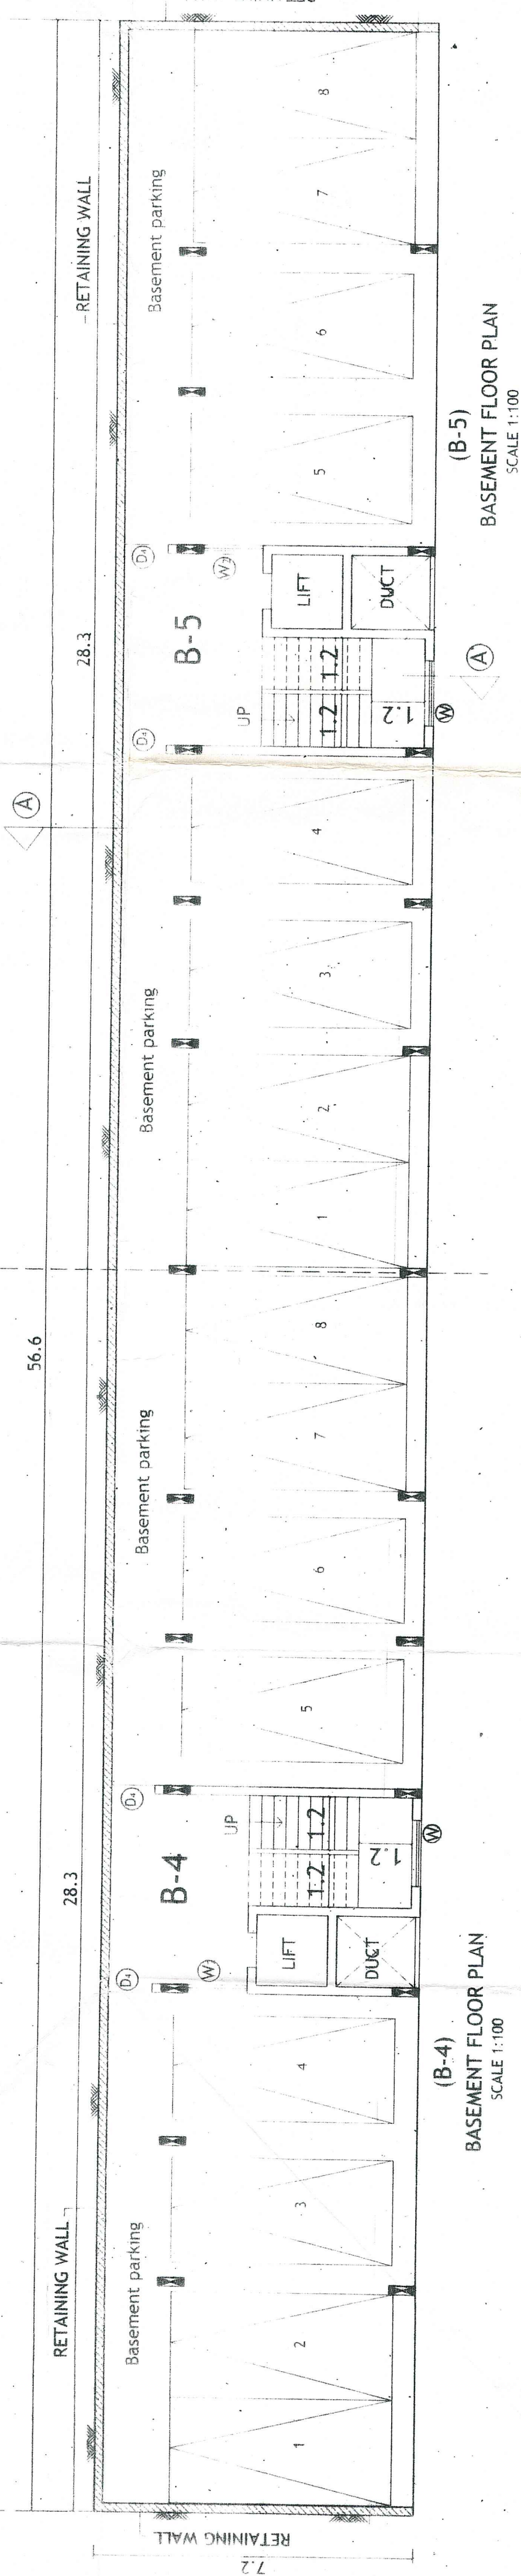

entered in the true copy
 of the original
 No. 1299315
 Regu. No. 15-10-2015
 (SHOK KANK)
 PONDRA
 INDIARY
 STATE OF GOA
 INDIA -

PROJECT:-
PROPOSED CONSTRUCTION ON PLOT,
BEARING S.NO:-209/1-A SITUATED AT,
PONDA - GOA.

OWNER	M/s MAHARUDRA REAL ESTATES. (Proprietor:-Shri Tushar Laxminikar Ugaonkar)			
DRN BY:	S.A	For S.	FLOOR PLAN, SECTION ELEVATION AREA STATEMENT	
DRG NO:	SUB-01		SCHEDULE OF OPENING.	
JOB NO:	553/12		SCALE: 1:100	
DATED:			ARCHITECT'S SIGNATURE: CLIENT'S SIGNATURE	

Bryan J. Soares
Reg. No. CA/89/12085
AR/0031/2010

ARCHITECTS:
SOARES & ASSOCIATES
G-1, VIKAS BUILDING,
18TH JUNE ROAD,
PANJIM, GOA.
PH./FAX : 2228040 , 2430010
e-mail: soares88@gmail.com