



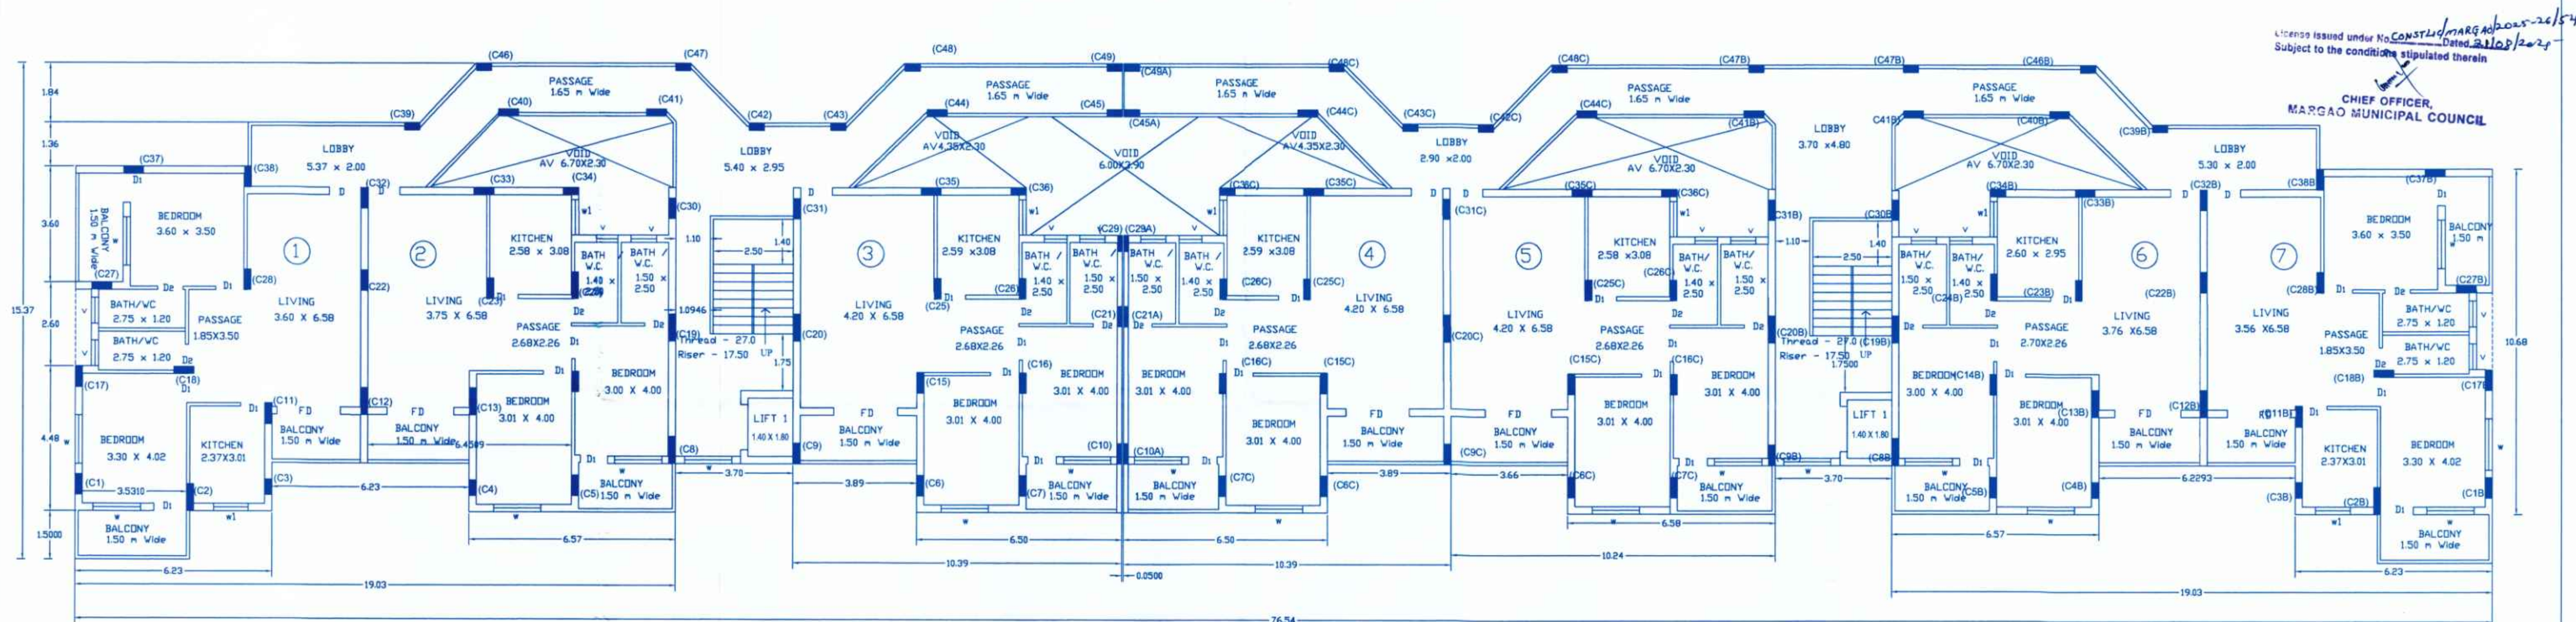

TYPICAL UPPER GROUND FLOOR FIRST, SECOND AND THIRD FLOOR PLAN

Development Permission Granted
Subject To Conditions Vide Order
No SGPDA/P/6316/1514/125-25
Dated 02.07.2025

MARGAO MUNICIPAL COUNCIL

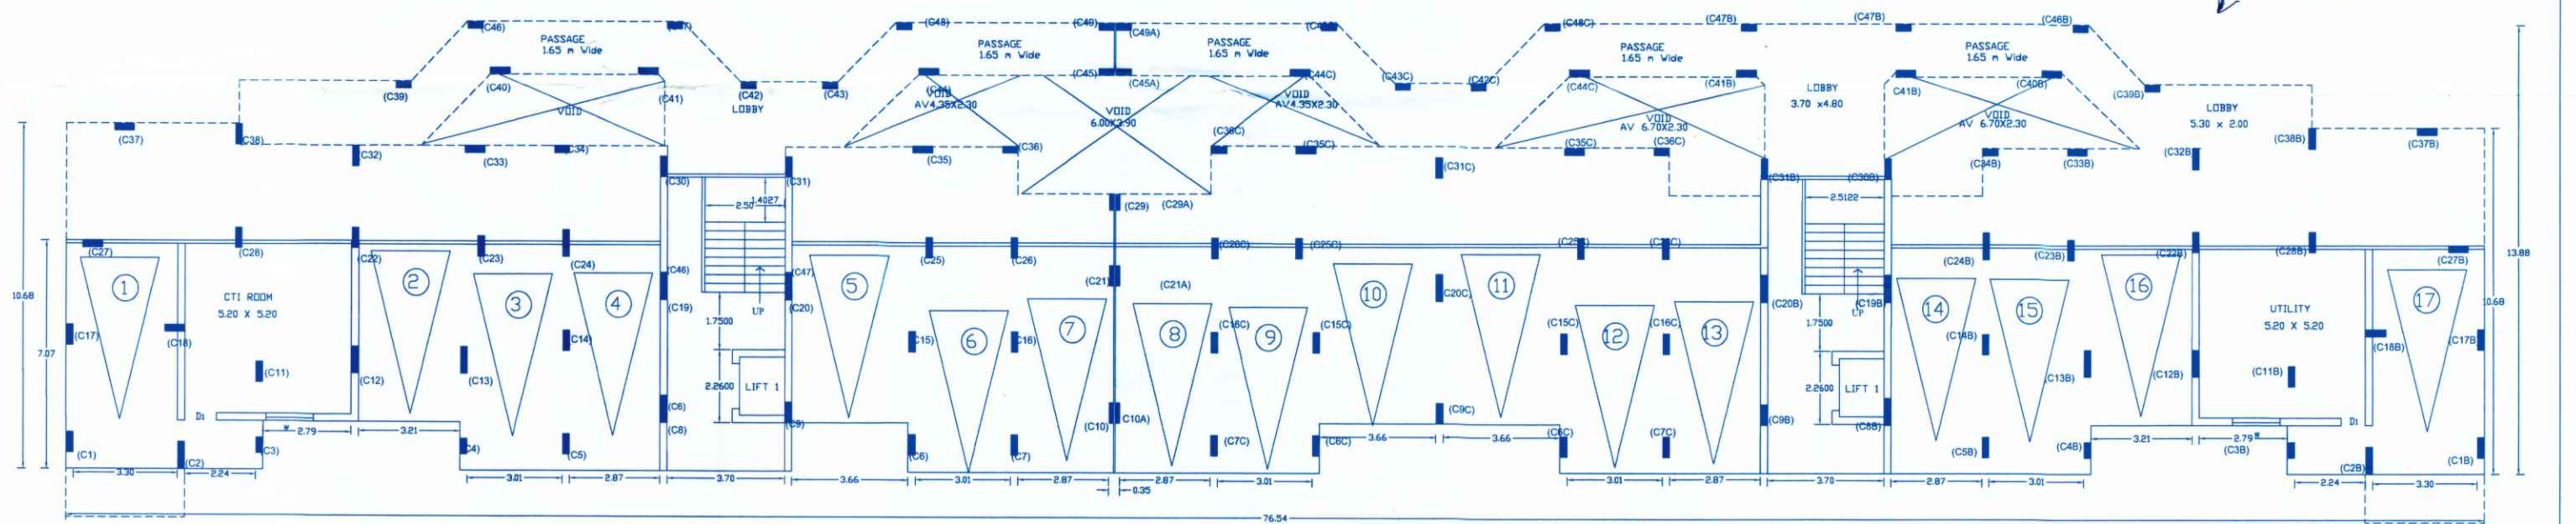

LOWER GROUND FLOOR STILT PARKING

PROPOSED CONSTRUCTION OF RESIDENTIAL BUILDING FOR M/S PEREIRA CONSTRUCTIONS ON PLOT BEARING CHALTA NO. 5 OF PT. SHEET NO. 34 OF MARGAO CITY

SUBMISSION DRAWING NO SD: 01
SCALE : 1:100 DATE : 29-04-25
JOBNO: SI/07/24 DEALT: PIO PEREIRA
NOTE:- ALL DIMENSIONS ARE IN METERS UNLESS OTHERWISE SPECIFIED

(OWNER'S SIGNATURE) :- *[Signature]*

ARCHITECT/ENGINEER
ENGR. PRAKASH P. SAMANT
Reg. No. J/PWD/ENGR-287/94
2) BR/0012/2010
3) MMC/RE-ENG/297
4) PDA/R-137/04-05