




ELEVATION
SCALE - 1:100

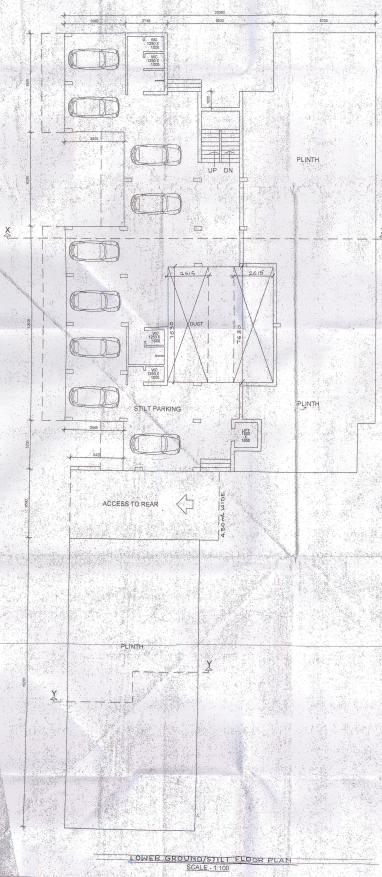

LOWER GROUND/FIRST FLOOR PLAN
SCALE - 1/100

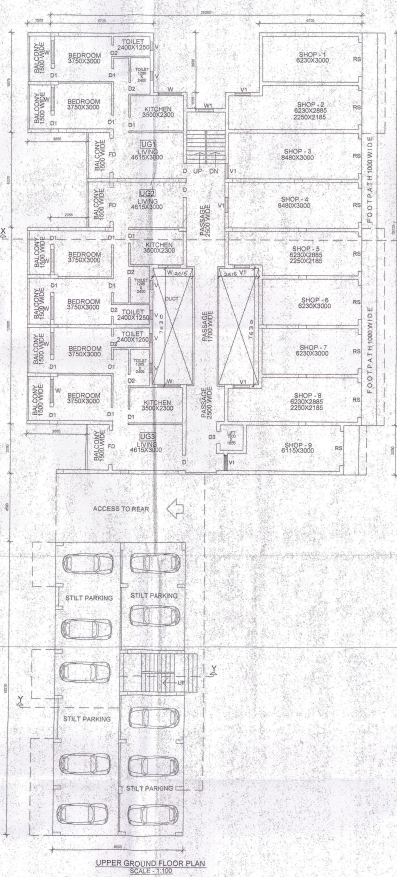

UPPER GROUND FLOOR PLAN
SCALE - 1:100





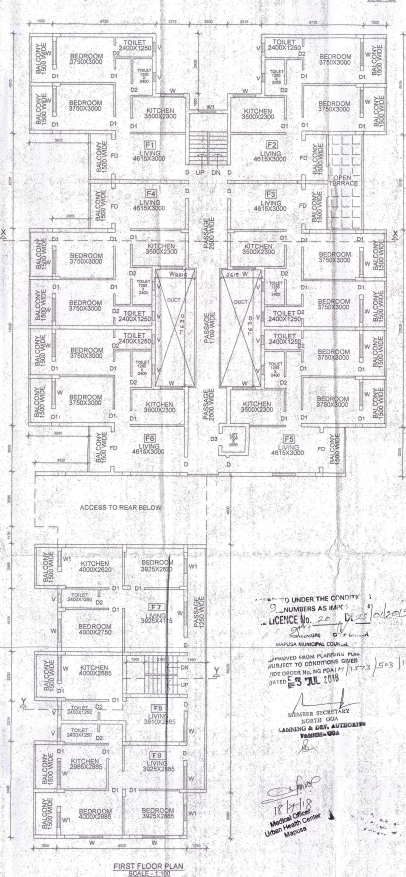


FIRST FLOOR PLAN
SCALE - 1/8" = 1'-0"

[illegible]

APPROVED FROM MEMBERSHIP DIV.
SUBJECT TO CONDITIONS (G-1)
FEE ORDER No. HG FGA; \$1 1573 / 503 / 18
DATED 3 JUL 1979

MEMBER SECRETARY
BUREAU AREA
LAWRENCE & DIV. AUTHORITY
FASNUM-006
25

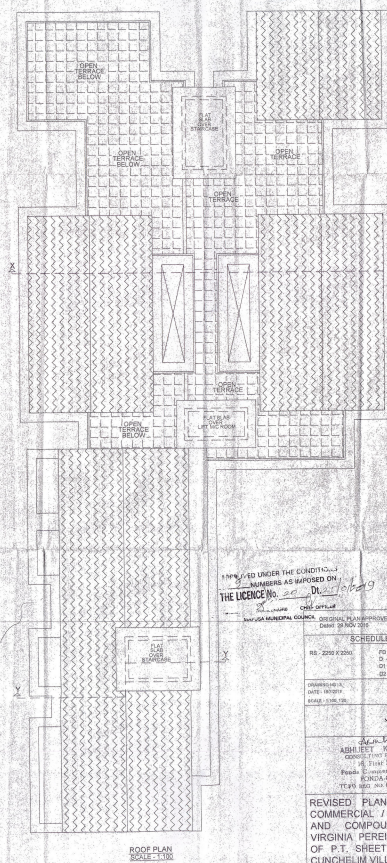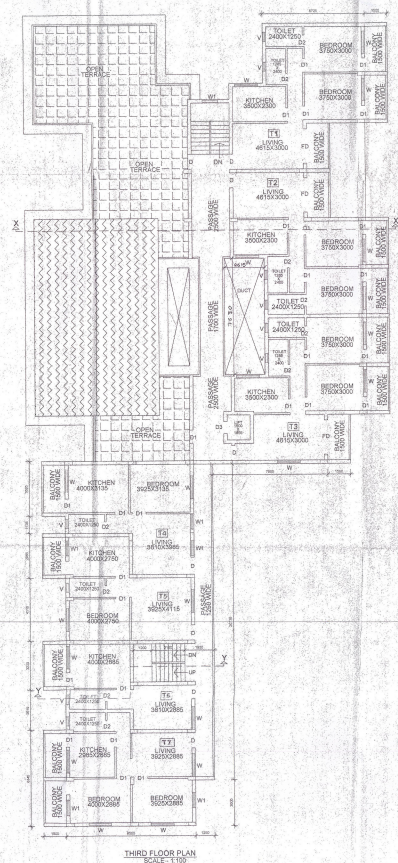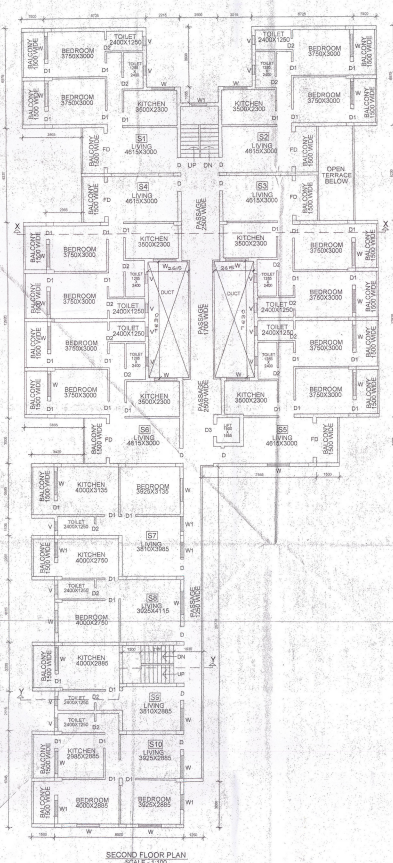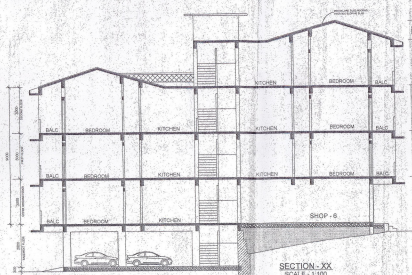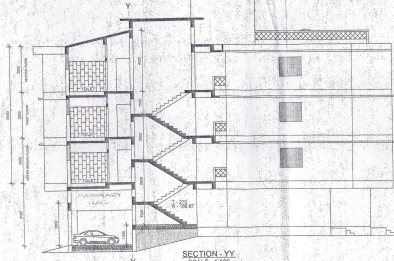

APPLIED UNDER THE CONDITIONS
 8 NUMBERS AS IMPOSED ON
 THE LICENCE No. 20 DL 25/10/64
 CHRY OFFICER

SCHEDULE OF DOORS & WINDOWS			
RL - 2250 X 2250	FD - 2250 X 2550	W - 1500 X 1500	
	D - 1000 X 2100	WT - 1000 X 1000	
	O1 - 900 X 2100	V - 600 X 1000	
	O2 - 750 X 2000		
DRAWING NO. 14013 DATE - 18/10/17 REVISION NO. 100			

* မိုက်ခရိုဝေ့ နိဒါန်း

ASHJEET KELEKAR
CONSULTANT ENGINEER
18, First Floor,
Fonda Commerce Centre
FONDA-GOIA
TEL: 0661-2551410, 2551412

REVISED PLAN OF THE PROPOSED COMMERCIAL / RESIDENTIAL BUILDING AND COMPOUND WALL FOR Mrs VIRGINIA PEREIRA IN CHALTA NO -103 OF P.T. SHEET NO - 5, SITUATED AT CUNHEIM VILLAGE, BARDEZ - GOA.