



Approved with condition vide
L. No. PHCA/NOG/Consat./2016-17/2065
Date 24.03/2017
Health Officer
Primary Health Centre, Aldona

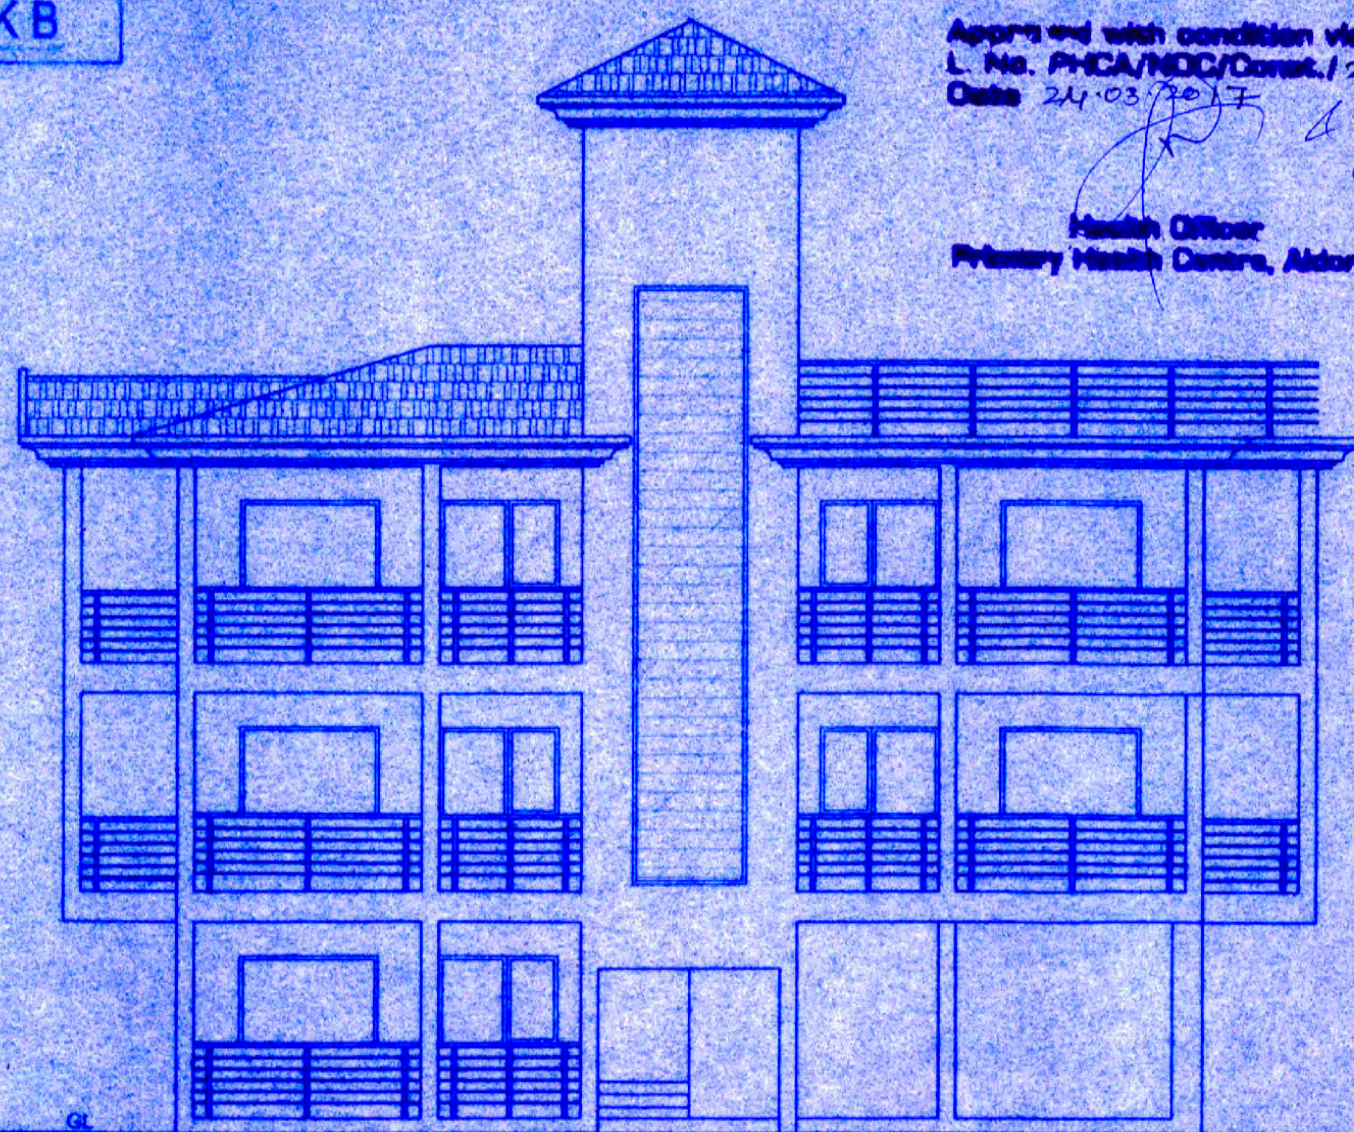

FRONT ELEVATION
SCALE: 1:100

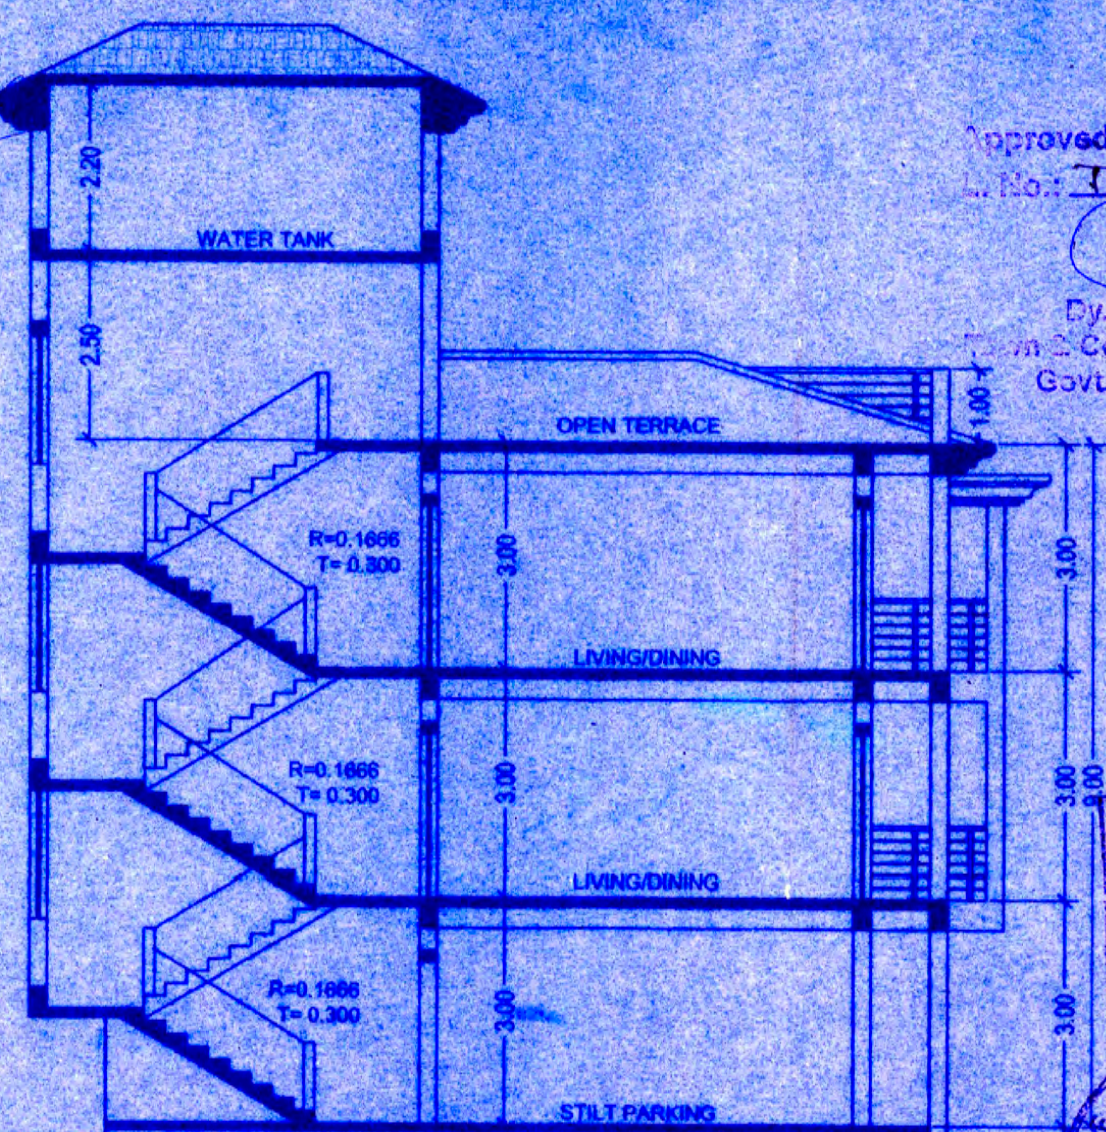

SECTION A-A
SCALE: 1:100

Approved with condition vide
L. No. TPE/2883/NPC/TC/17/298
dt. 17/04/2017
Dy. Town Planner
Urban & Country Planning Dept.
Govt. of Goa, Mapusa

SECRETARY
V. P. NACHNOLA


Approved vide permission
No. VTNACH/PER/2017-2018
dt. 21/04/2017
VIAE REGS - HD-30
dt. 17/04/2017




SCHEDULE OF OPENINGS

NOMEN	SIZE	NOMEN	SIZE
FD	2.00 X 2.15	W	1.50 X 1.15
D	1.00 X 2.15	W1	1.20 X 1.15
D1	0.90 X 2.15	V	0.90 X 0.80
D2	0.80 X 2.15	FD1	3.00 X 2.15


CLUB HOUSE

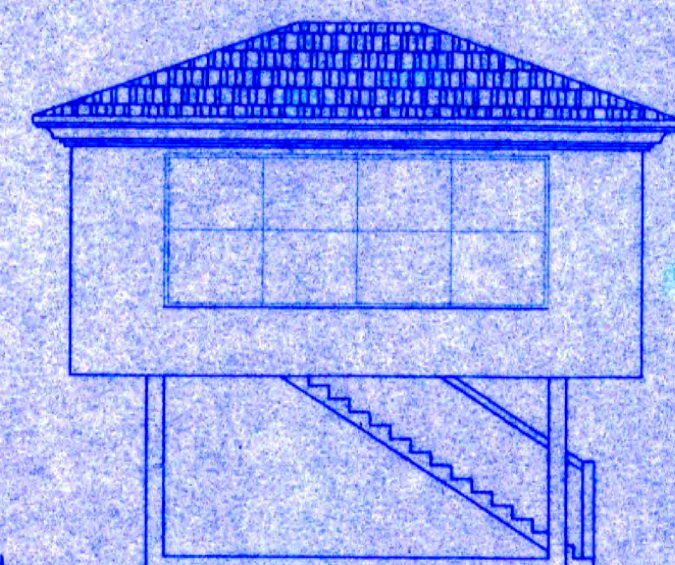


FRONT ELEVATION
SCALE: 1:100

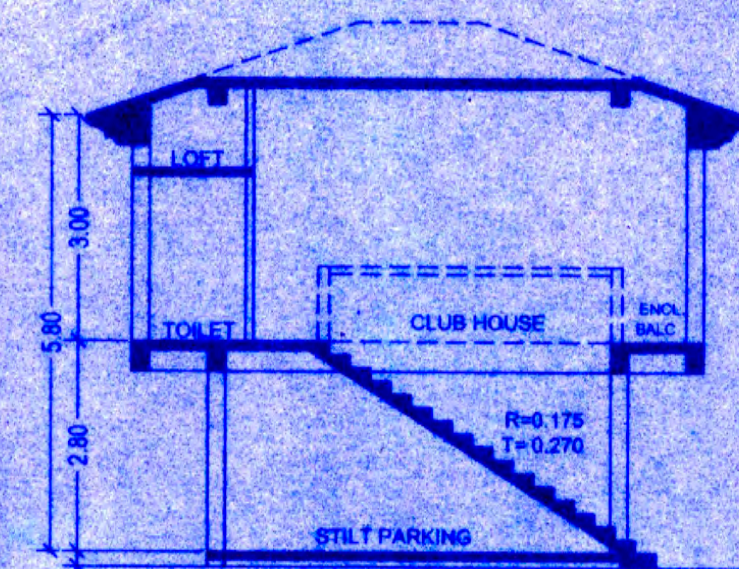

SECTION A-A
SCALE: 1:100

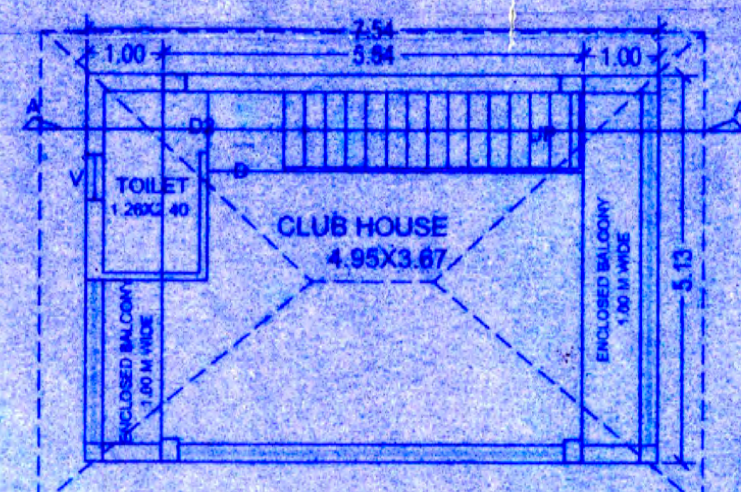

UPPER GROUND FLOOR PLAN
SCALE: 1:100

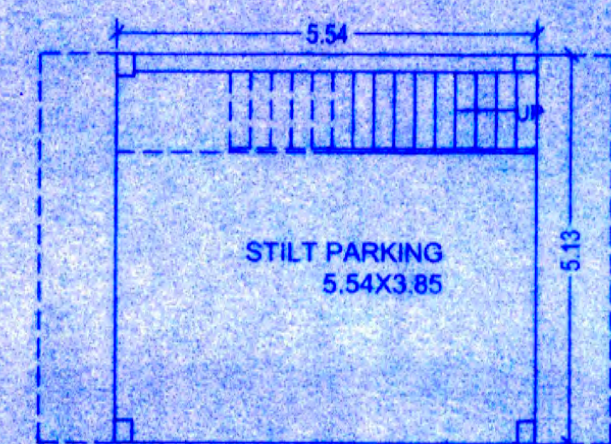

STILT FLOOR PLAN
SCALE: 1:100

NOTE :-
1. ALL DRAWING ARE AT 1:100 SCALE UNLESS MENTIONED OTHERWISE
2. ALL DIMENSIONS ARE IN METERS

SIGNATURE OF OWNER

[Signature]

SIGNATURE OF ARCHITECT



[Signature]
Ashwinikumar Prabhu
Architect
TCP Reg. No. AR/0029/2010
C6, Trionora Apartments,
NEAR MUNICIPAL MARKET,
Panaji - Goa.

PROJ. NO.	DRG. NO.	REV. NO.
SA-AR-352/16	SD - 01	
DATE	DRAWN BY	CKD. BY
07-12-2016	Krishna	ashwin. P

TITLE :
PROPOSED CONSTRUCTION OF RESIDENTIAL BUILDING BLOCK A,B, &
C ON PLOT BEARING SURVEY NO.7/4&5 AT NACHNOLA, BARDEZ -
GOA FOR : M/s. SALDANHA DEVELOPERS PVT. LTD.


PROJECT ARCHITECT
ASHWINIKUMAR PRABHU

studio Arche'type
architecture + interiors


B-209, 2nd floor, Saldanha Business Towers, At Court Circle, Mapusa, Goa-INDIA
Ph. 0091-832-6516650, 6511330 e-mail: studioarchetype@gmail.com
C-5, 3rd Floor, Trionora Apts. Near Municipal Market, Panaji - Goa-INDIA




RAD SIDE ELEVATION
SCALE: 1:100

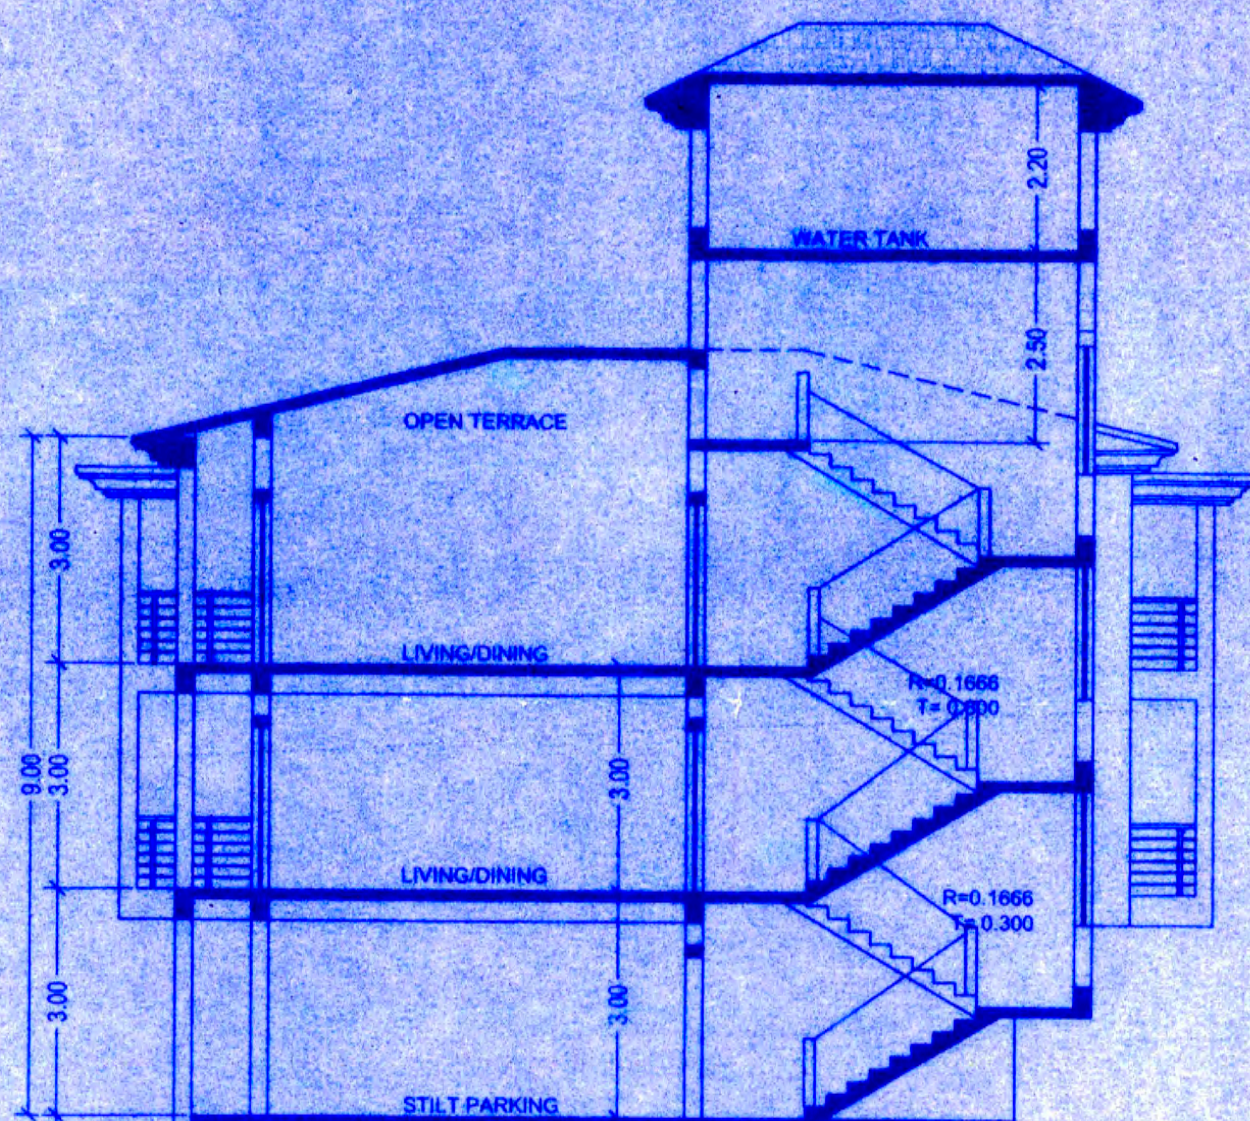

SECTION A-A
SCALE: 1:100

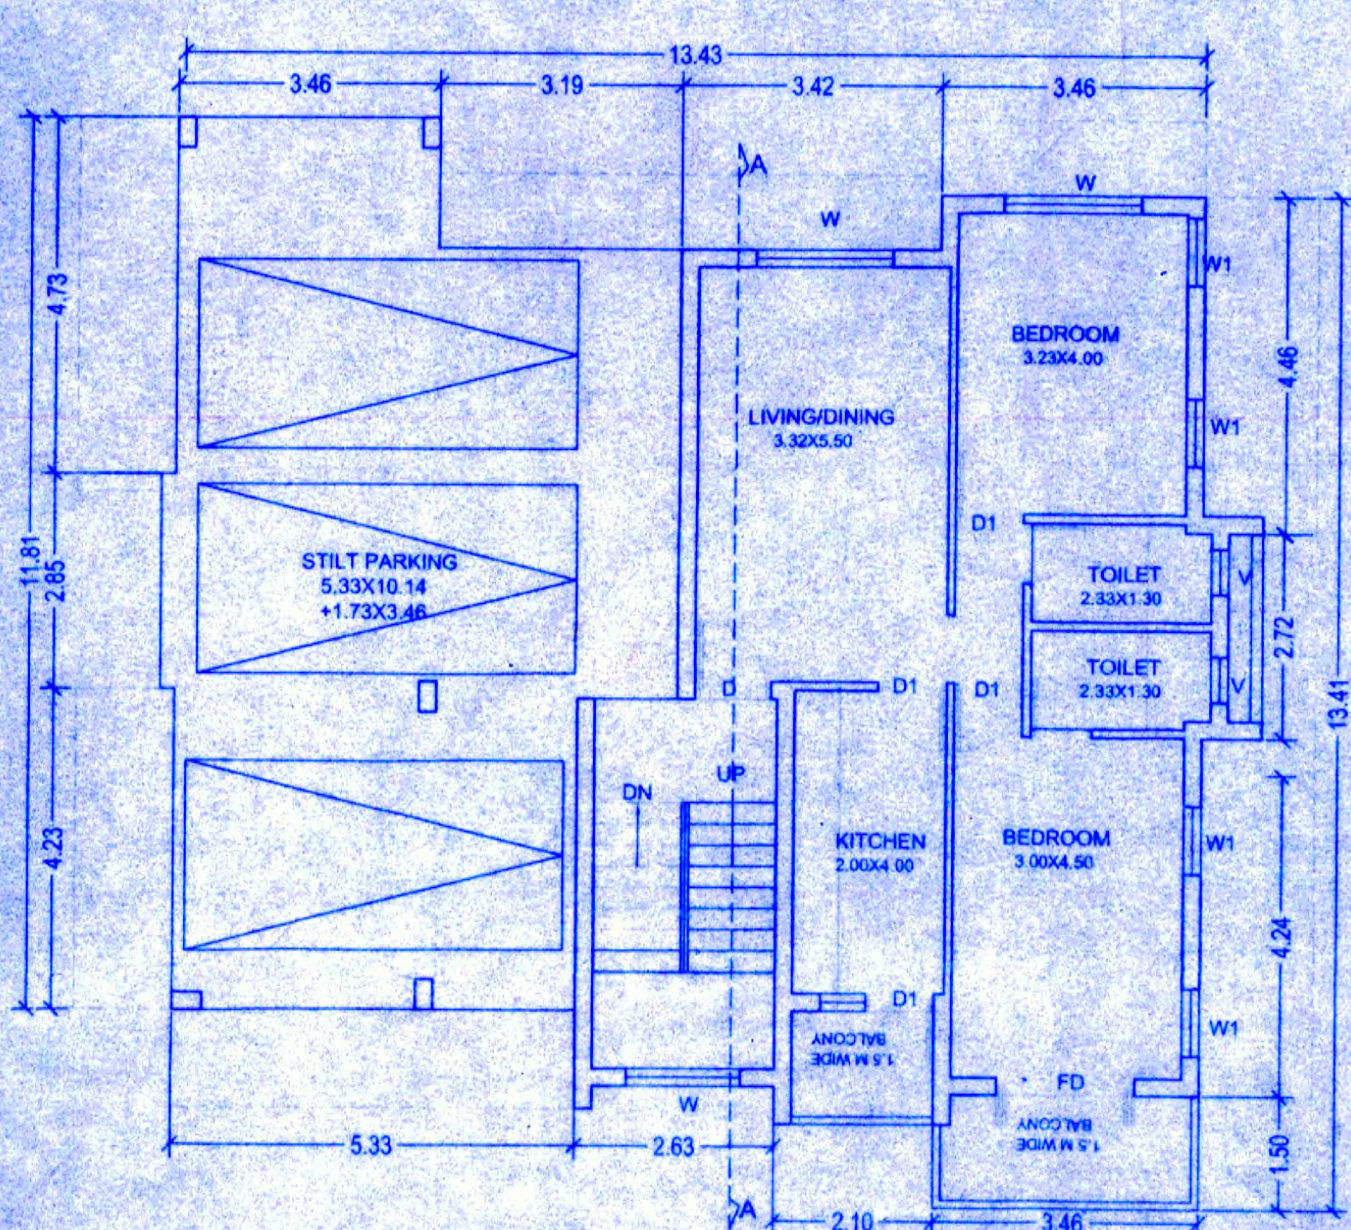

GROUND FLOOR PLAN
SCALE: 1:100

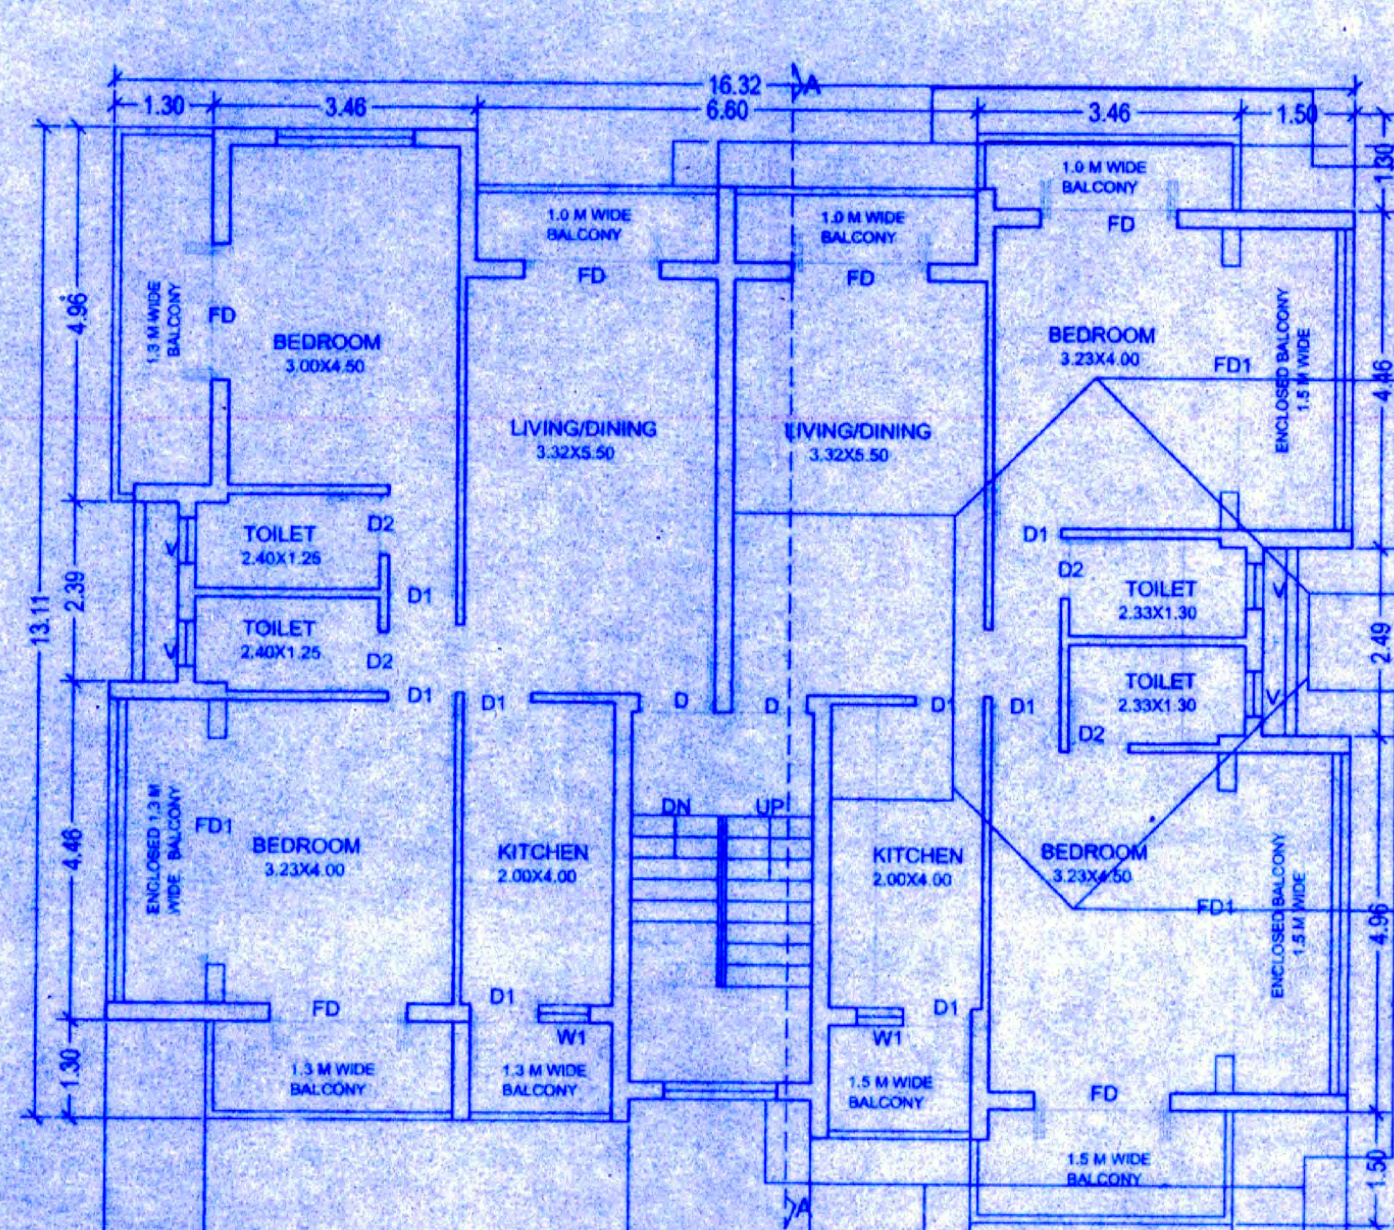

TYPICAL FIRST & SECOND FLOOR PLAN
SCALE: 1:100