



BLOCK-A

NOTE : APPROVED VIDE LETTER NO. TIS / 7969 / COR / TCP / 15 / 1152 DATE : 03/09/15
NOTE : APPROVED VIDE LICENCE NO. VP / COR / 2015 - 2016 / 31 DATE : 22/12/15

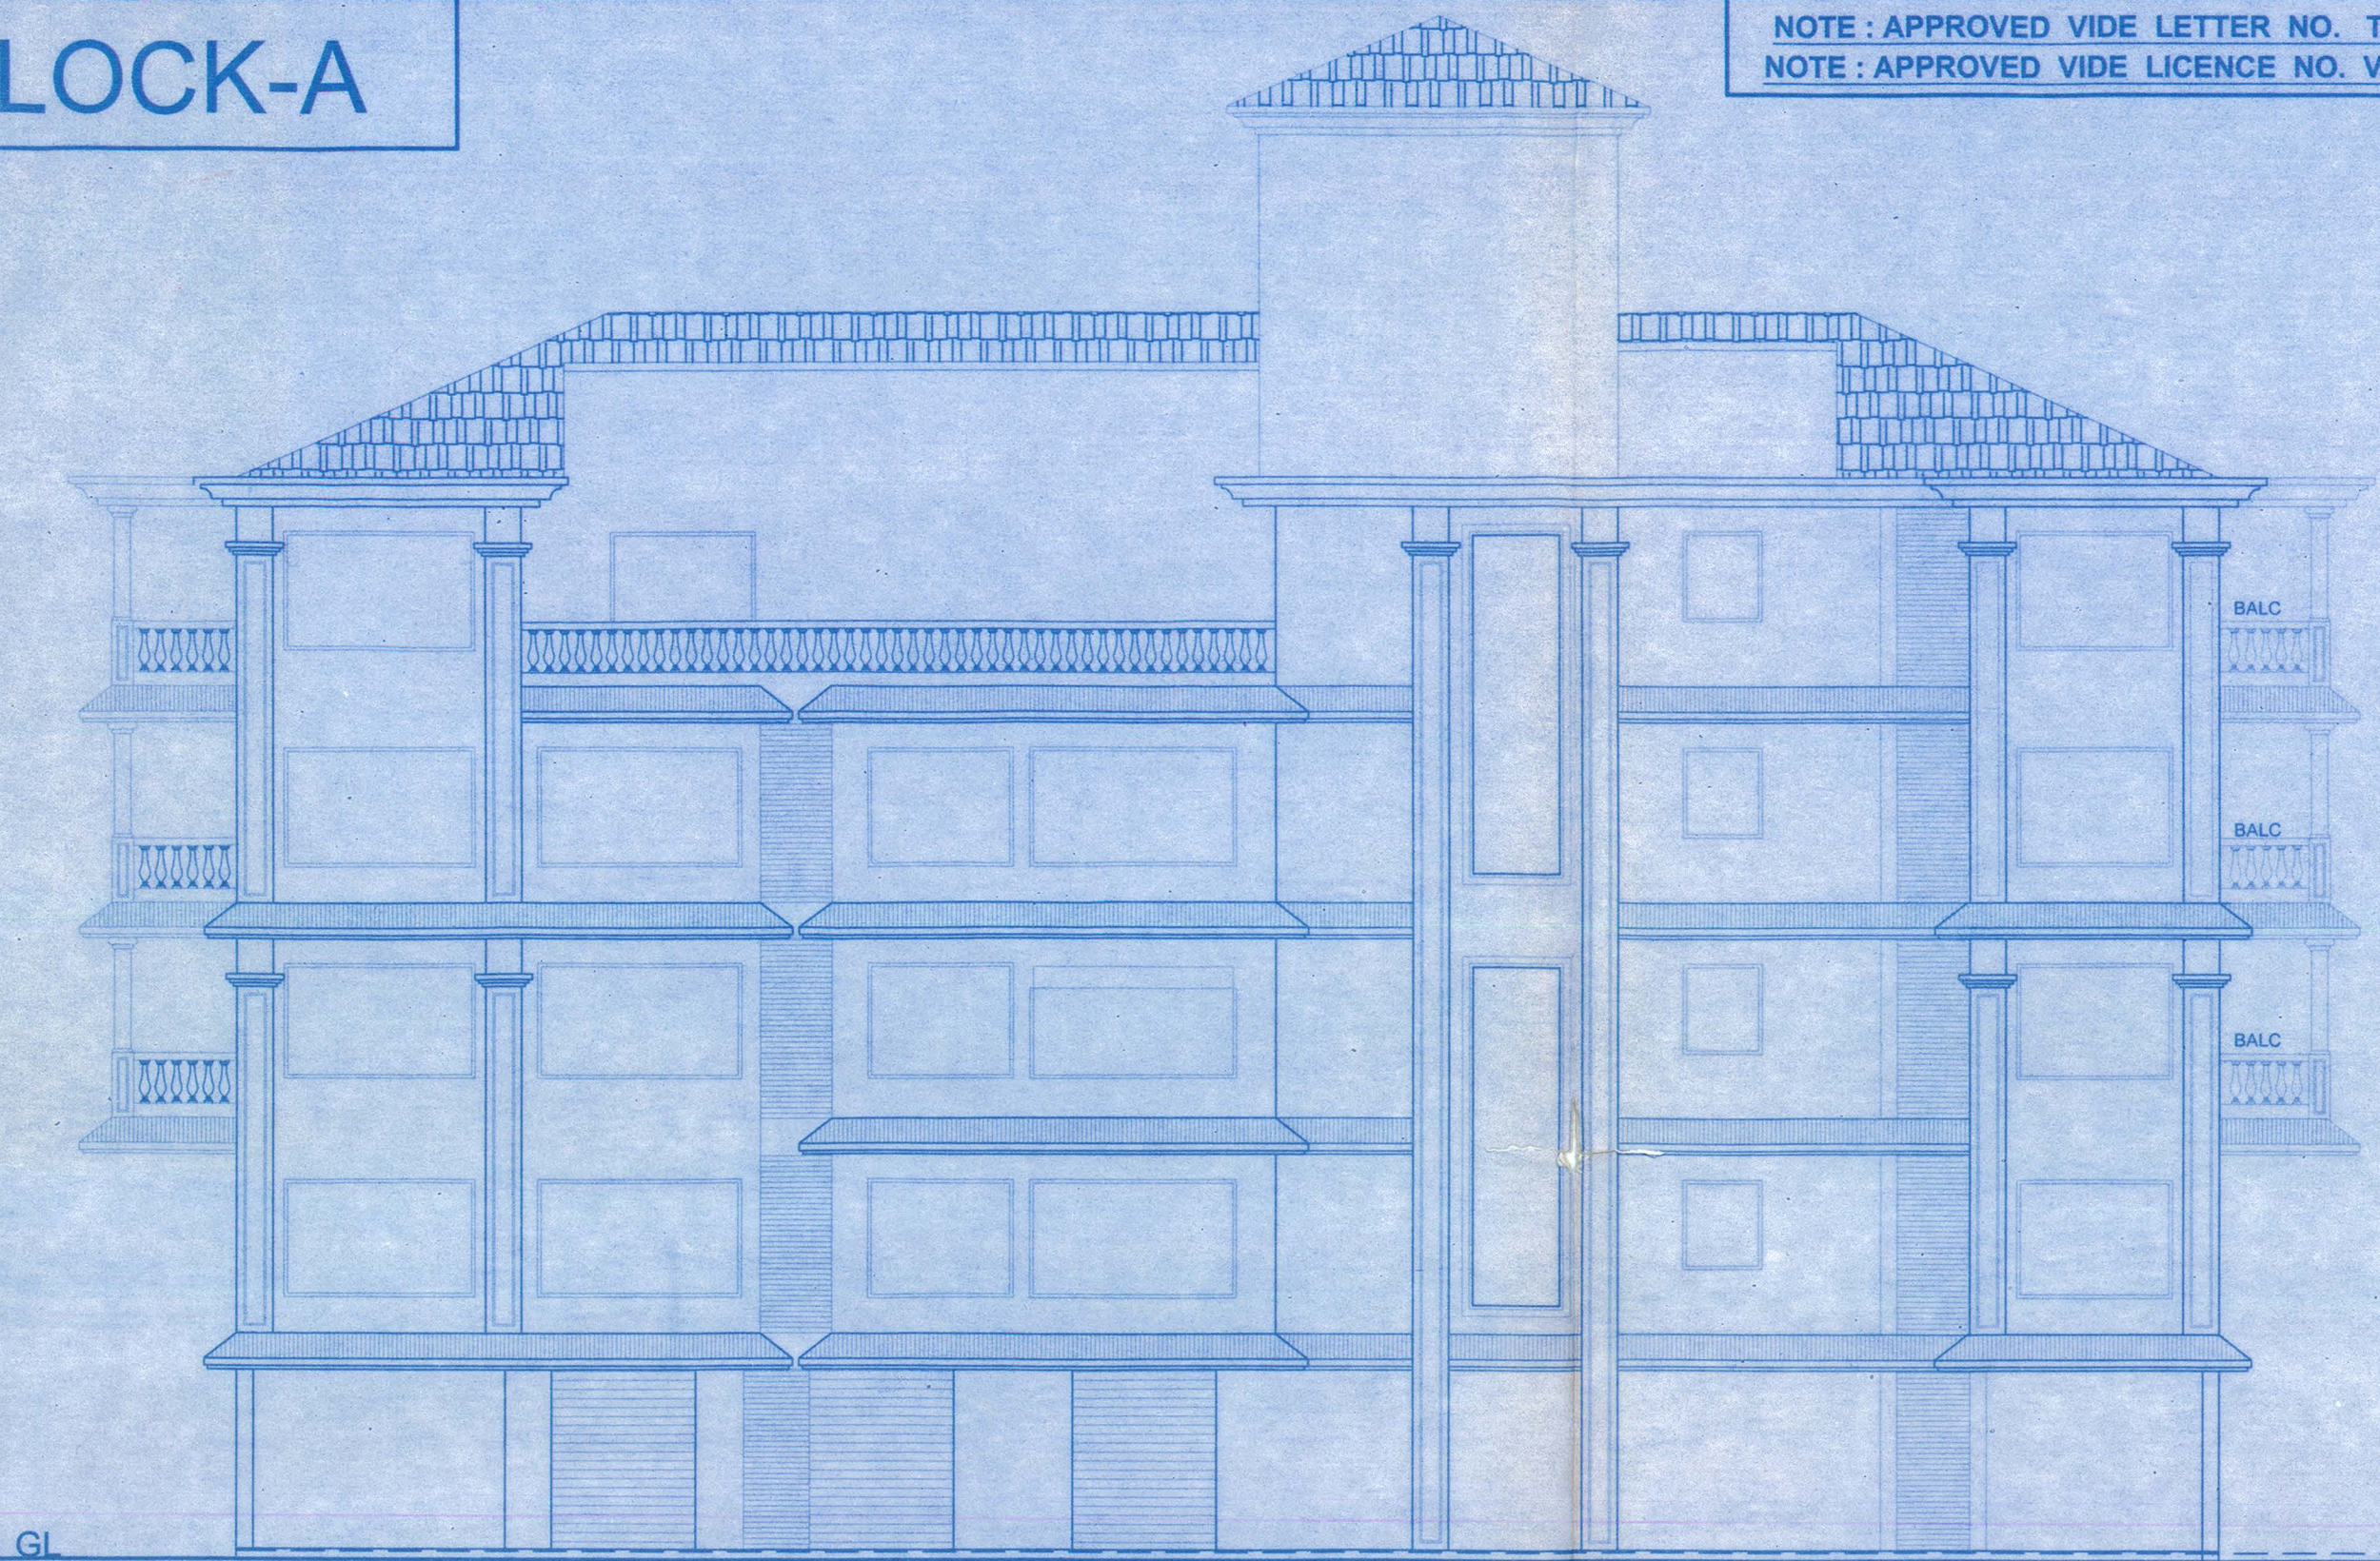


FRONT ELEVATION

SCALE : 1:100

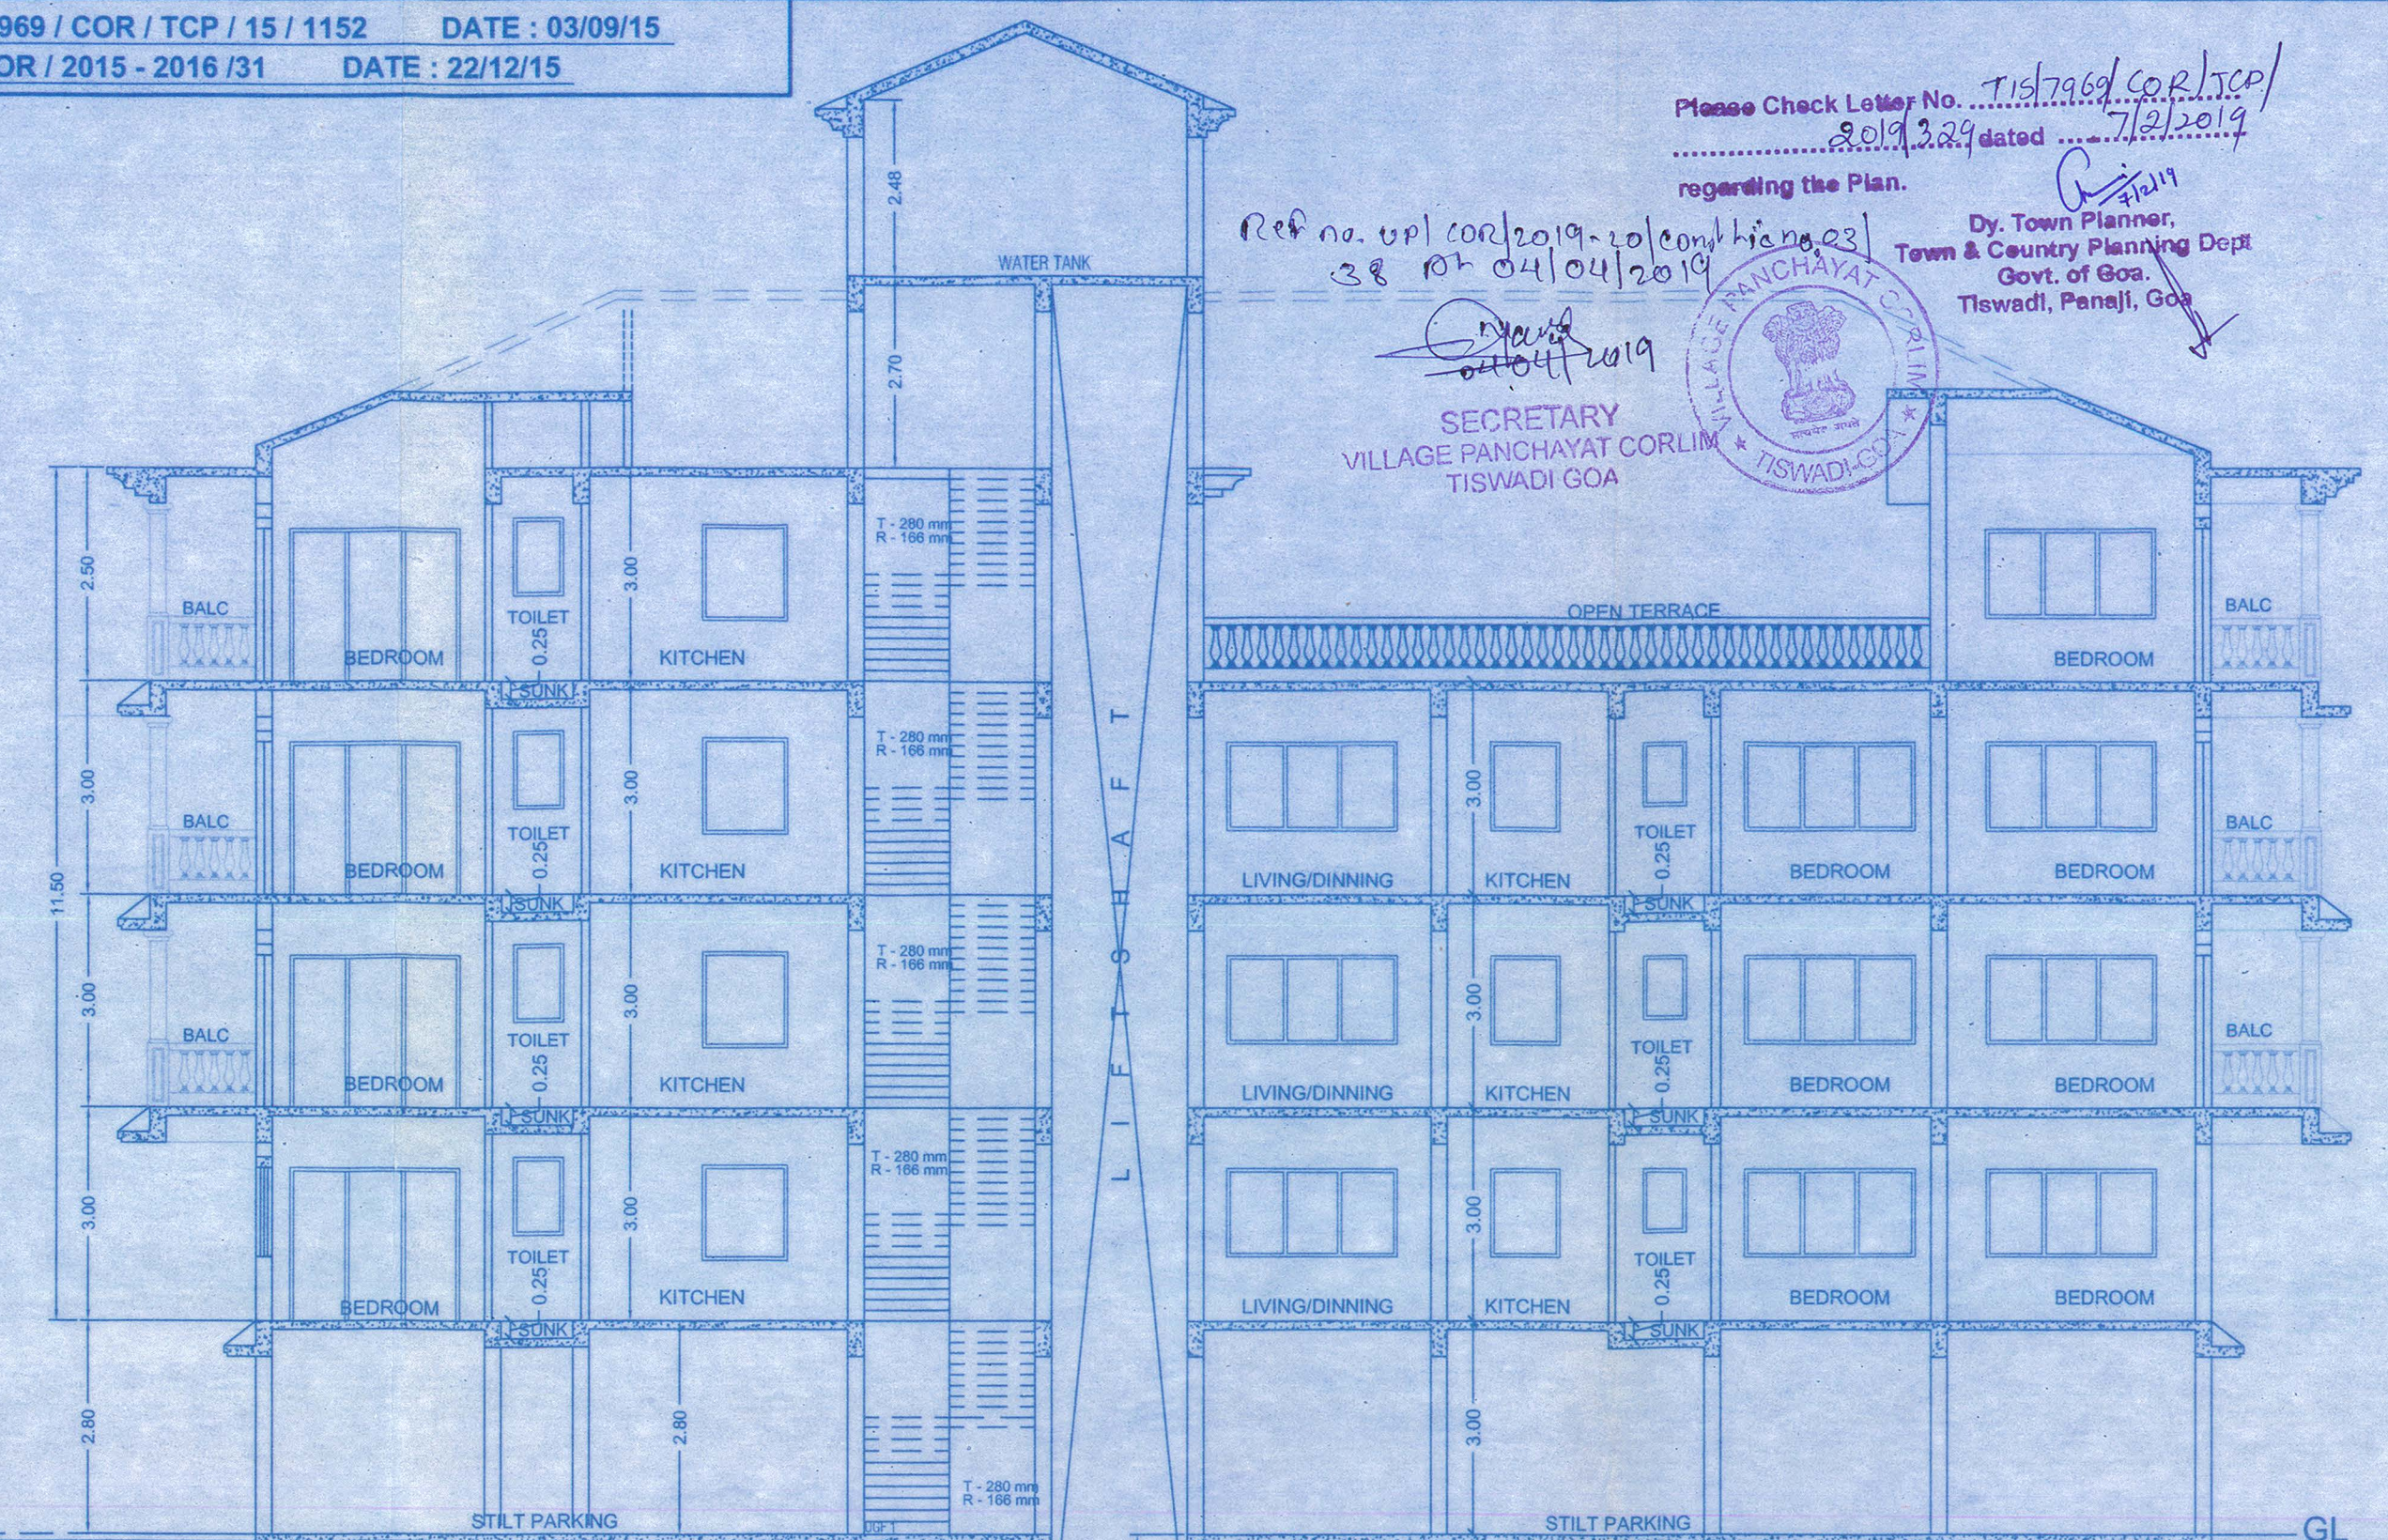


SECTION B/B

SCALE:1:100

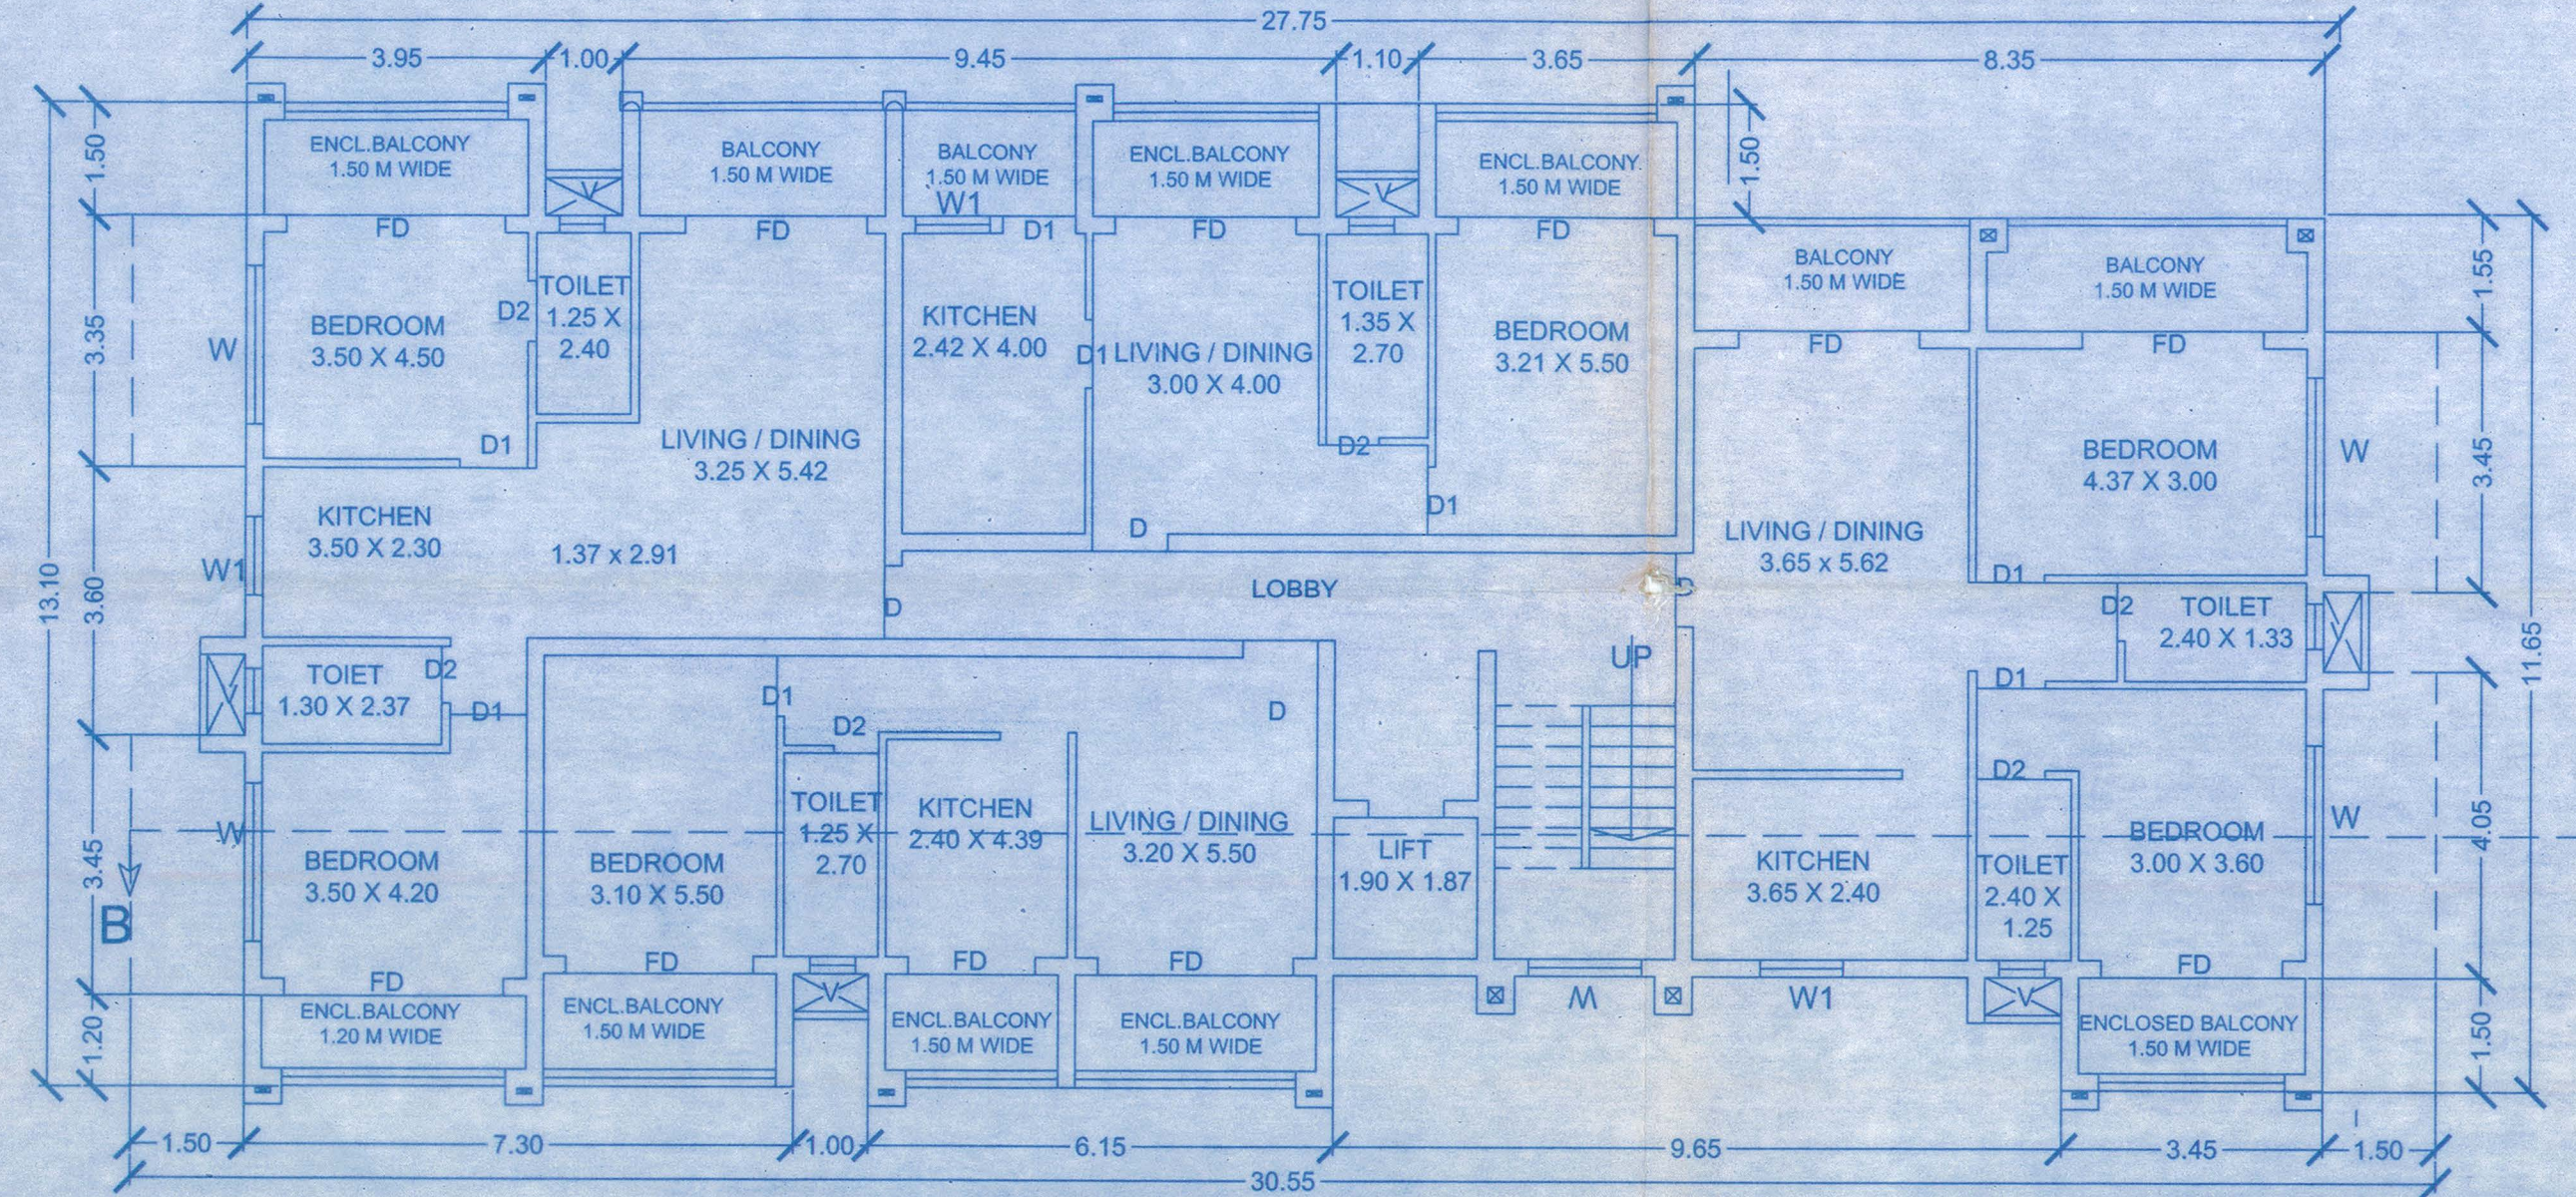


UPPER GROUND FLOOR PLAN

SCALE : 1:100

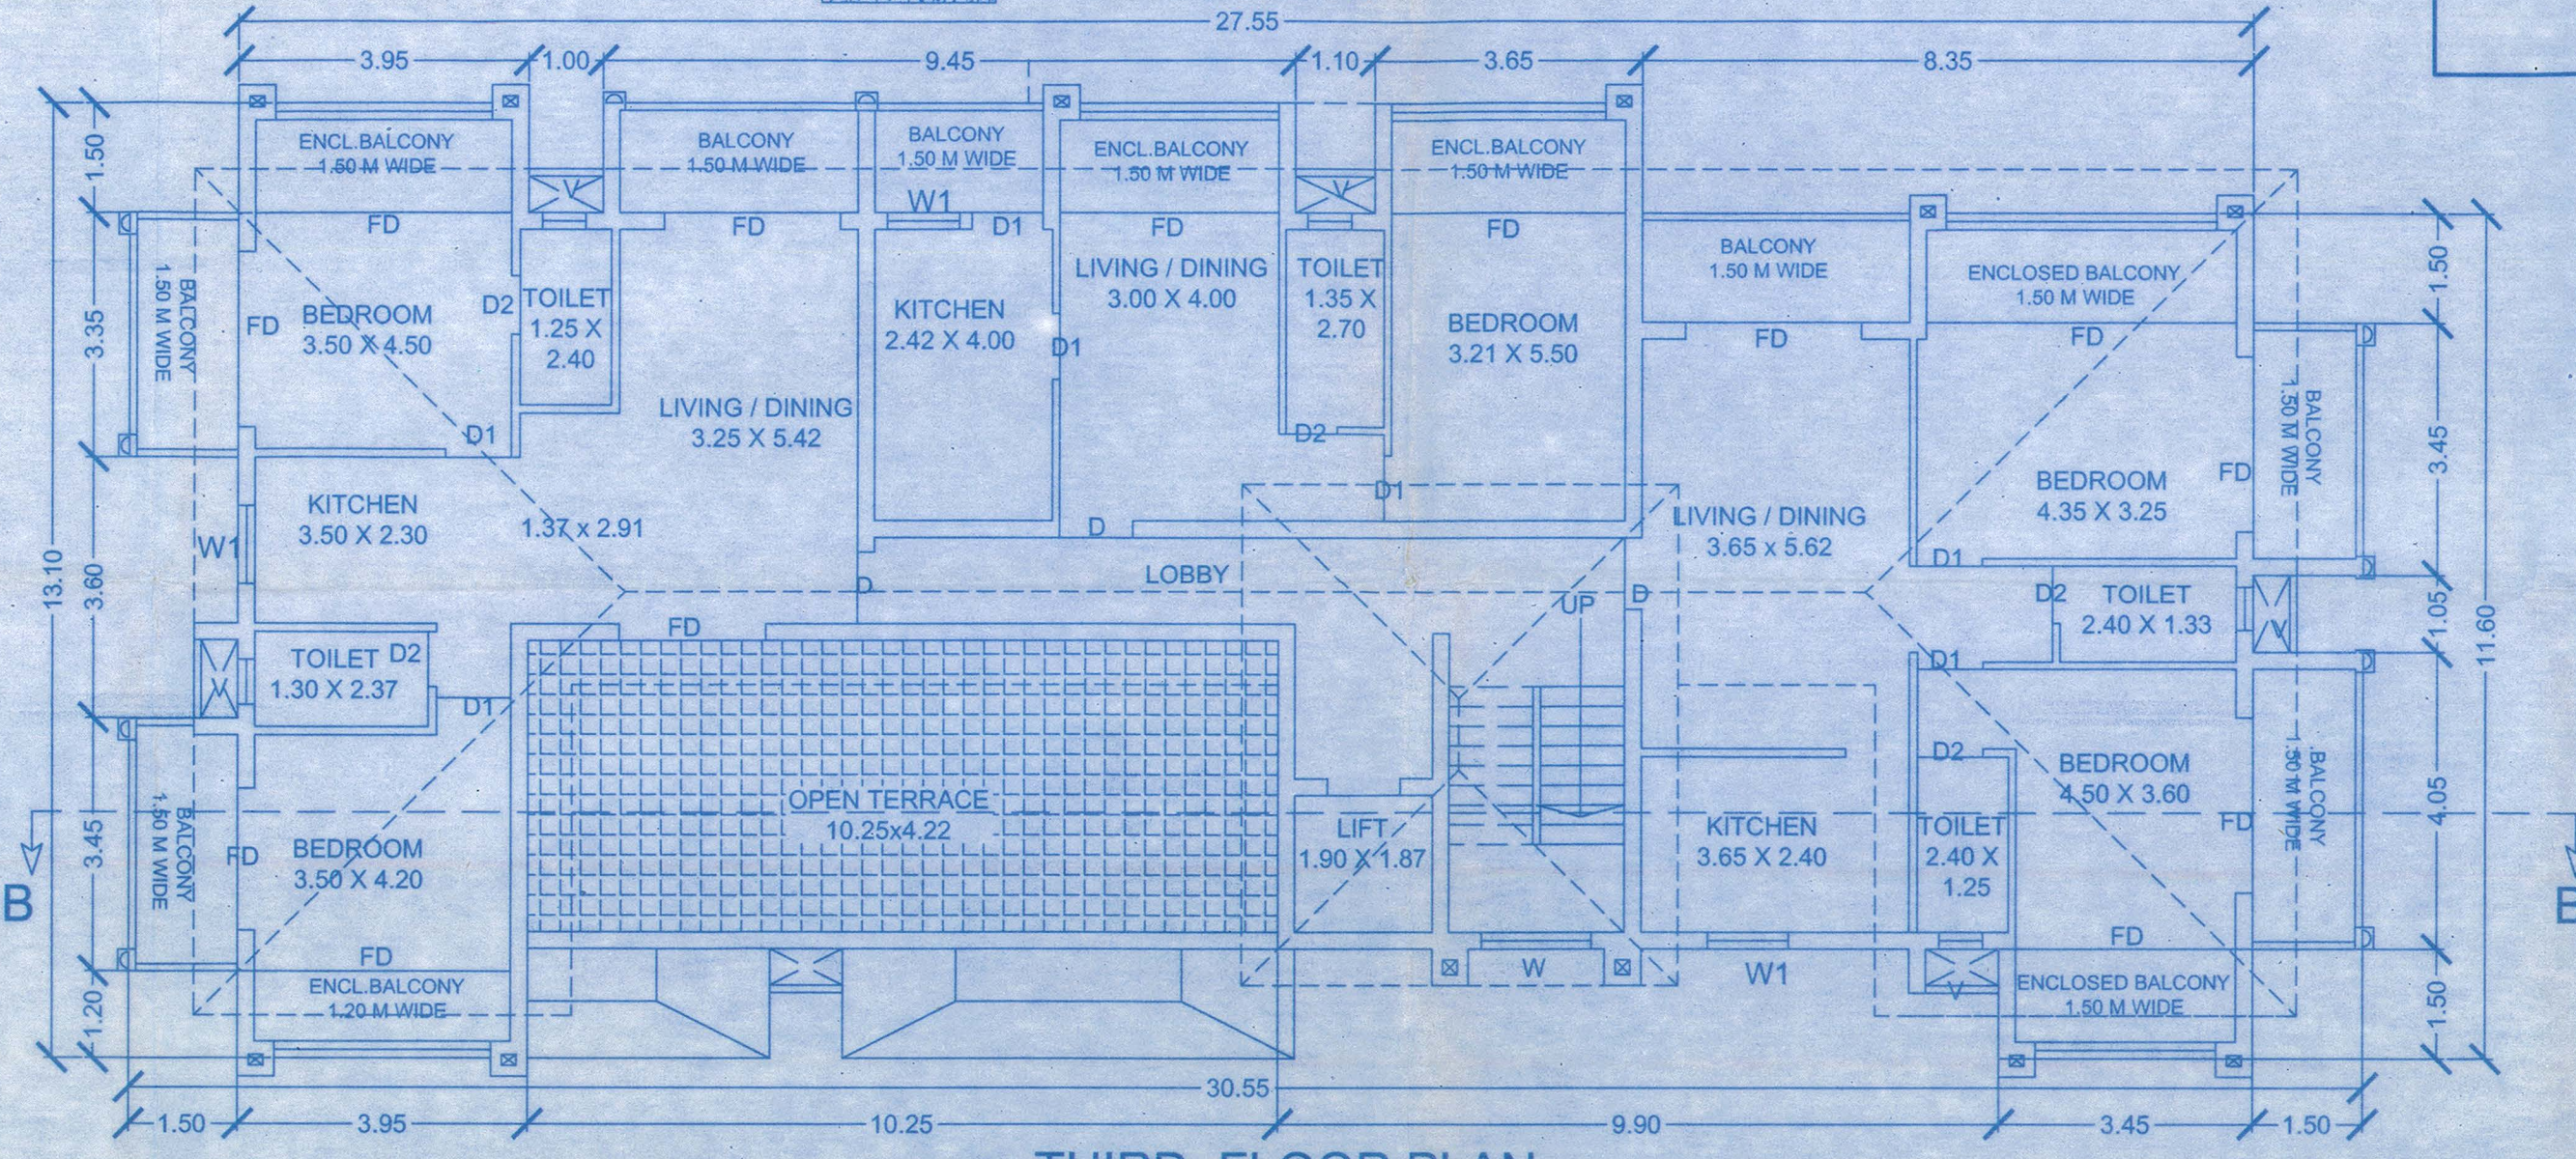


THIRD FLOOR PLAN

SCALE : 1:100

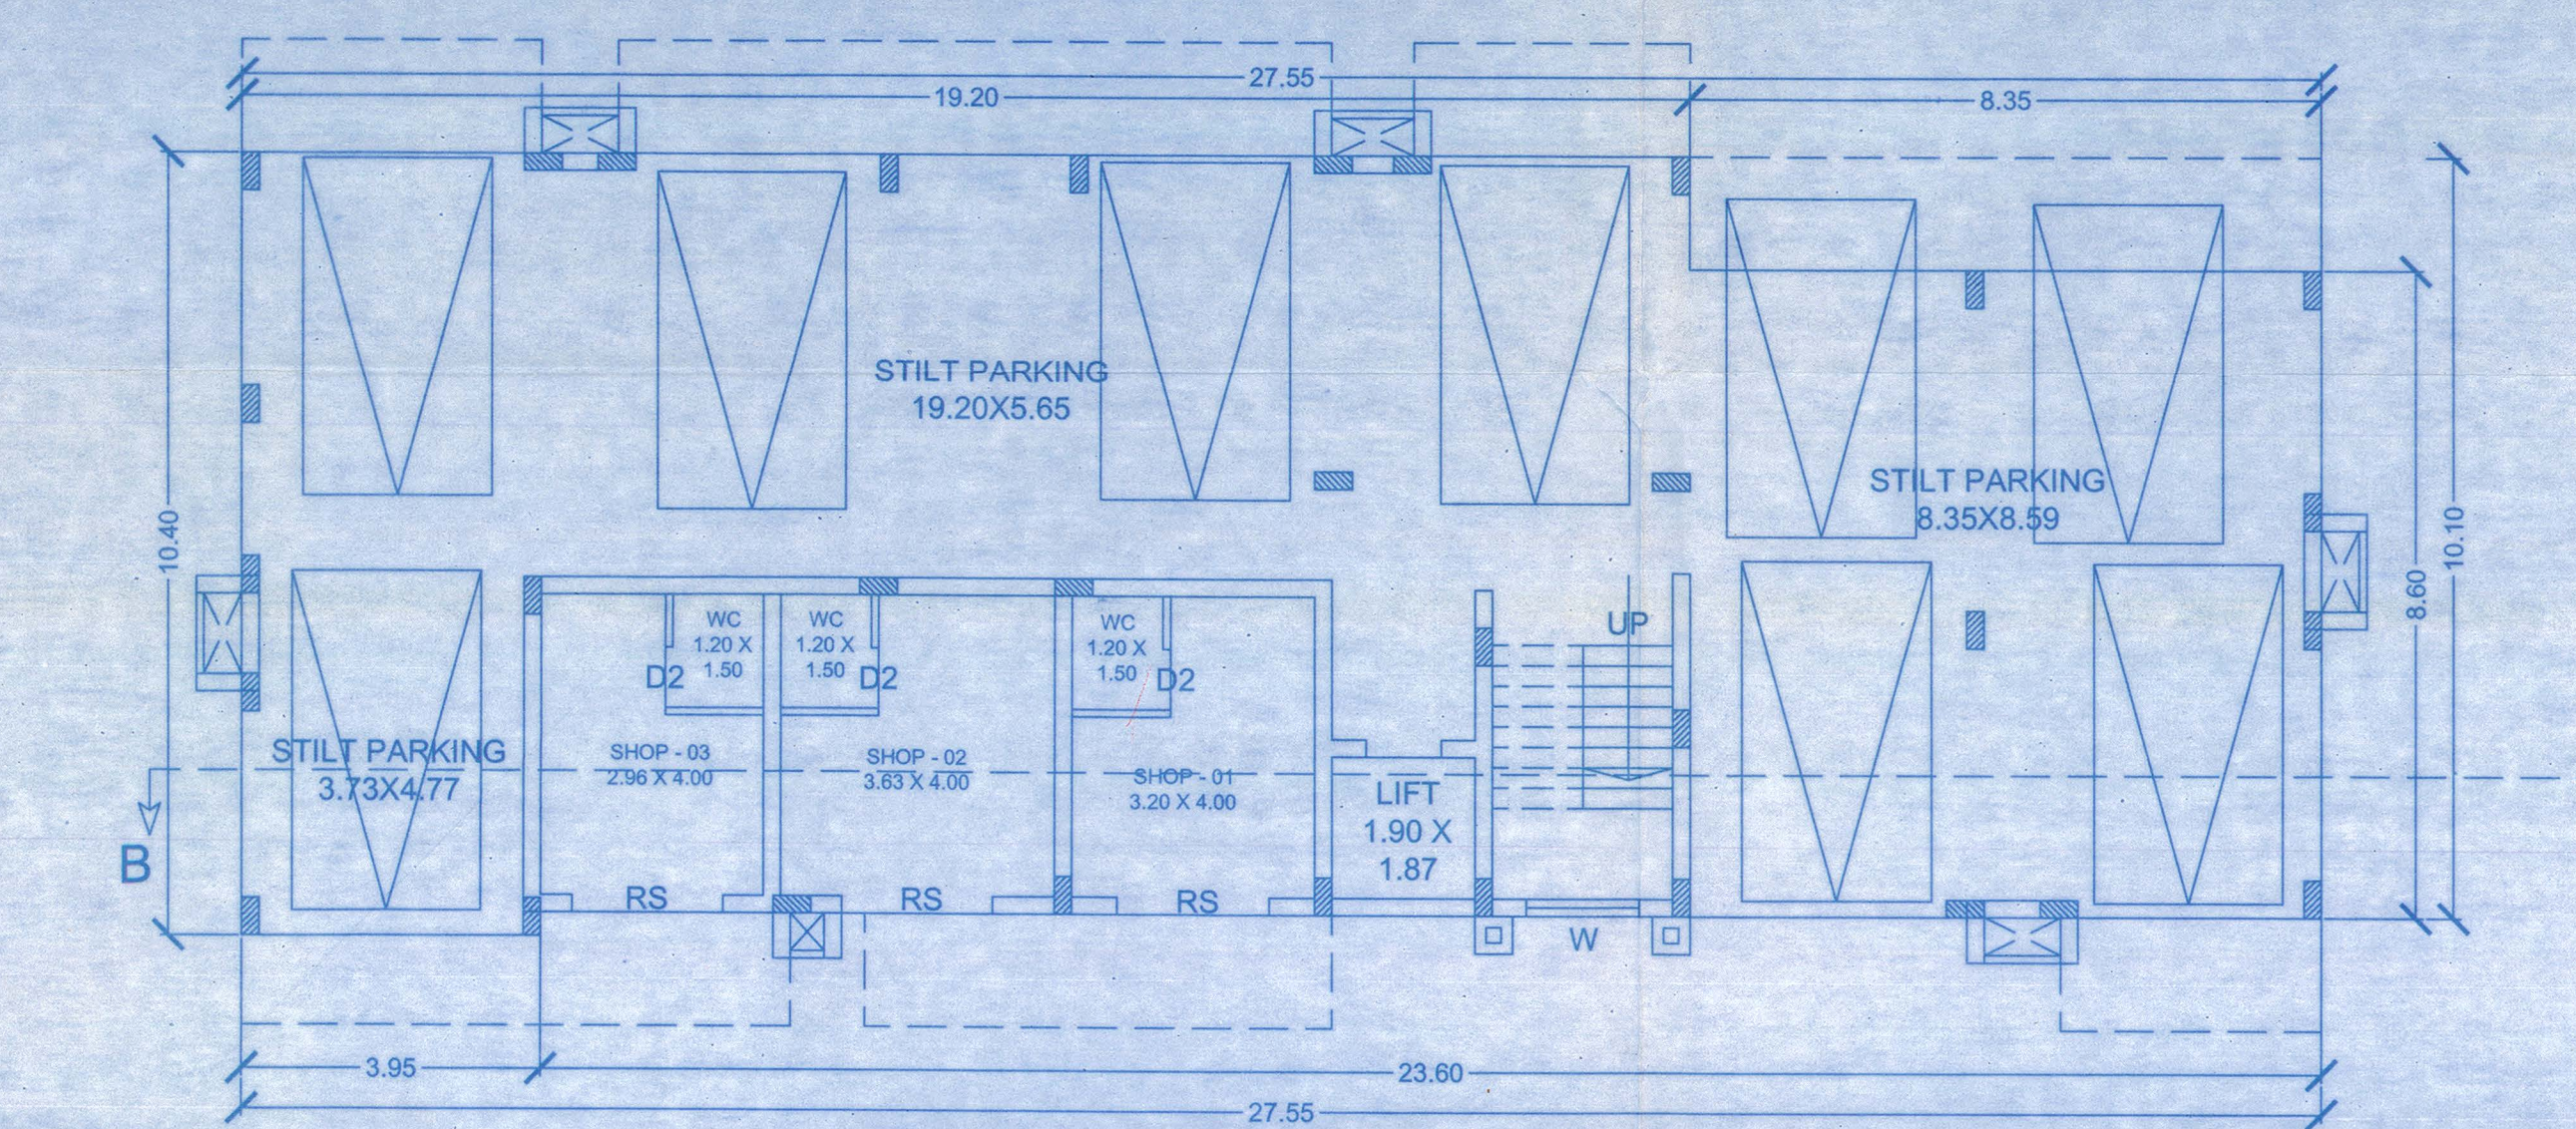

STILT FLOOR PLAN

SCALE : 1:100

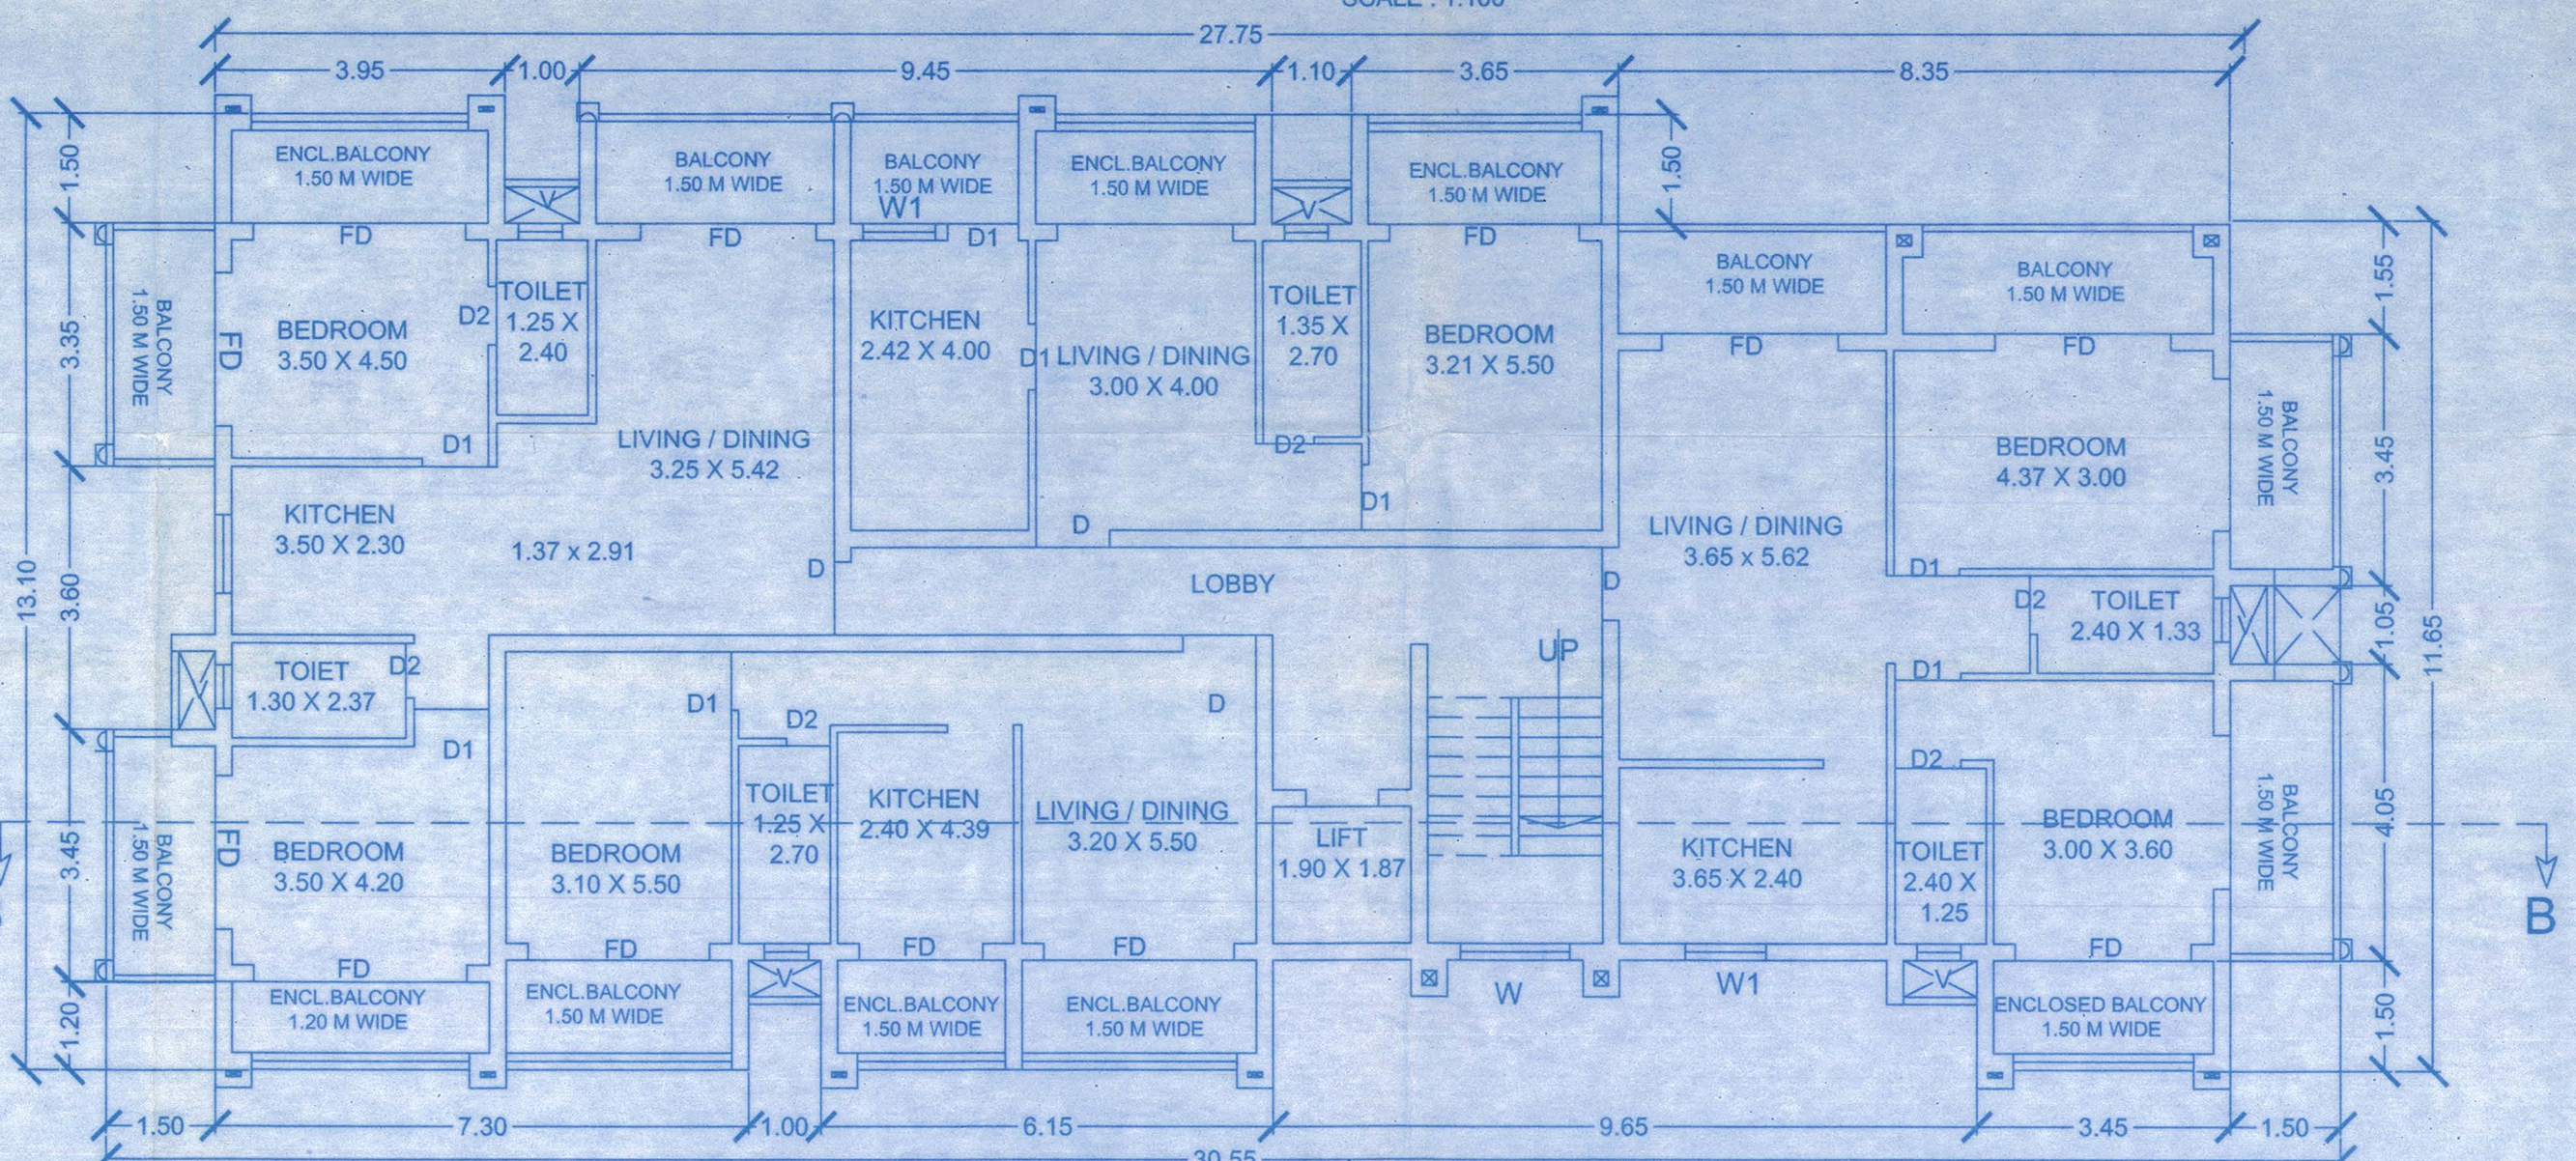


TYPICAL FIRST & SECOND FLOOR PLAN

SCALE:1:100


Please Check Letter No. TIS/7969/COR/TCP/15/1152 dated 03/09/15 regarding the Plan.
Ref no. vpl/cor/2019-2020/1152 dated 03/09/2019
38 of 04/04/2019
SECRETARY
VILLAGE PANCHAYAT CORLIM
TISWADI GOA

CLUB HOUSE

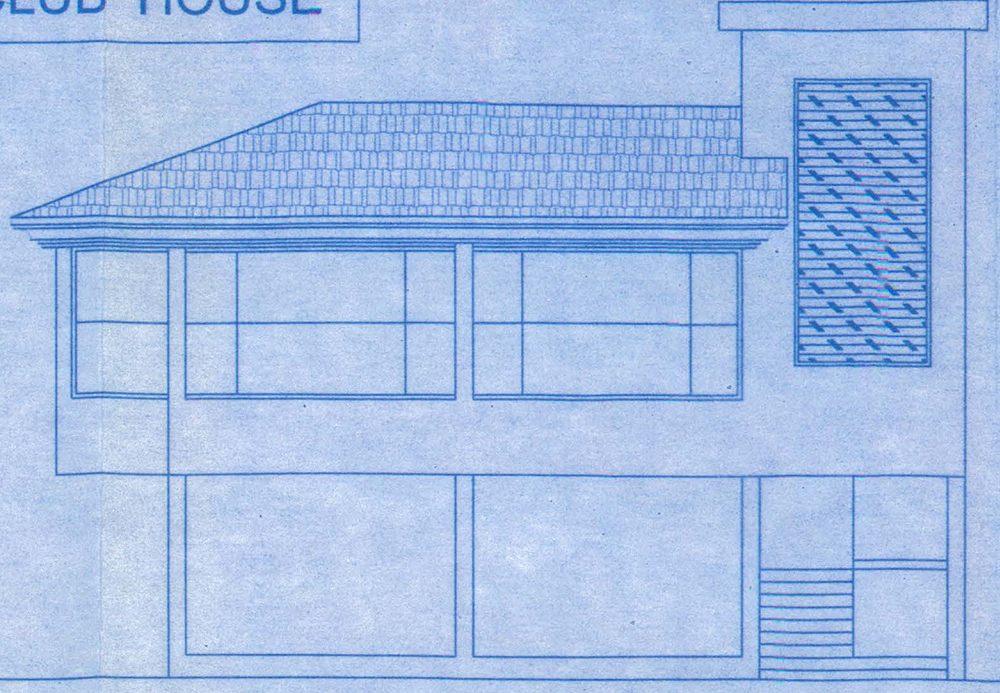


FRONT ELEVATION

SCALE : 1:100

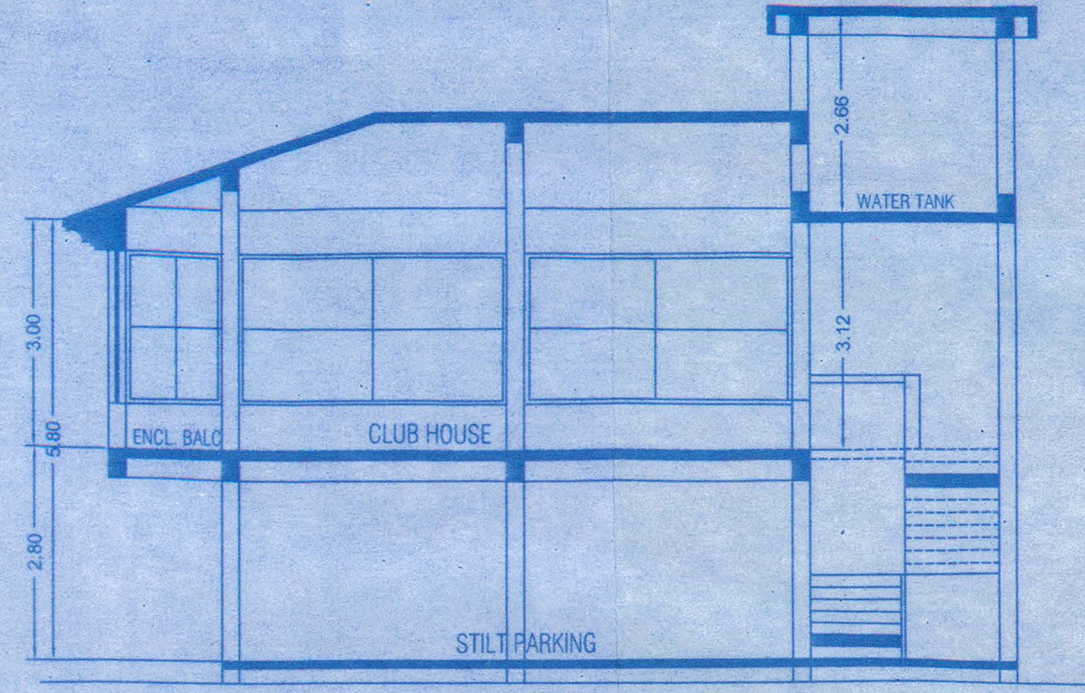


SECTION A/A

SCALE:1:100

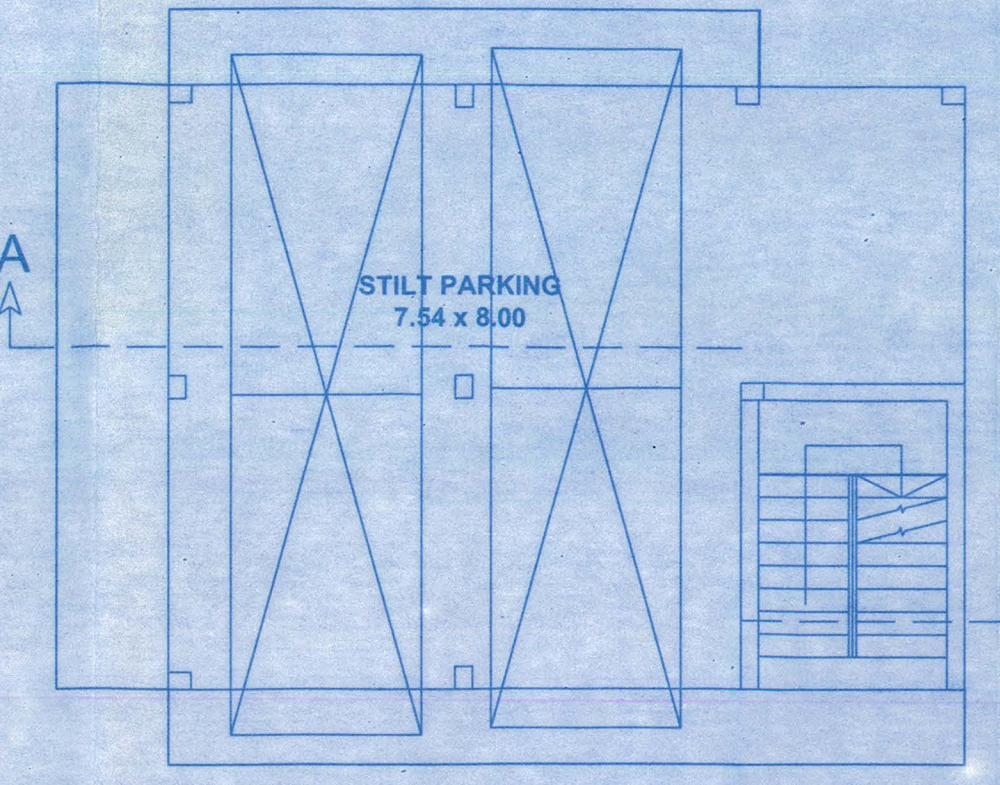


UPPER GROUND FLOOR PLAN

SCALE:1:100

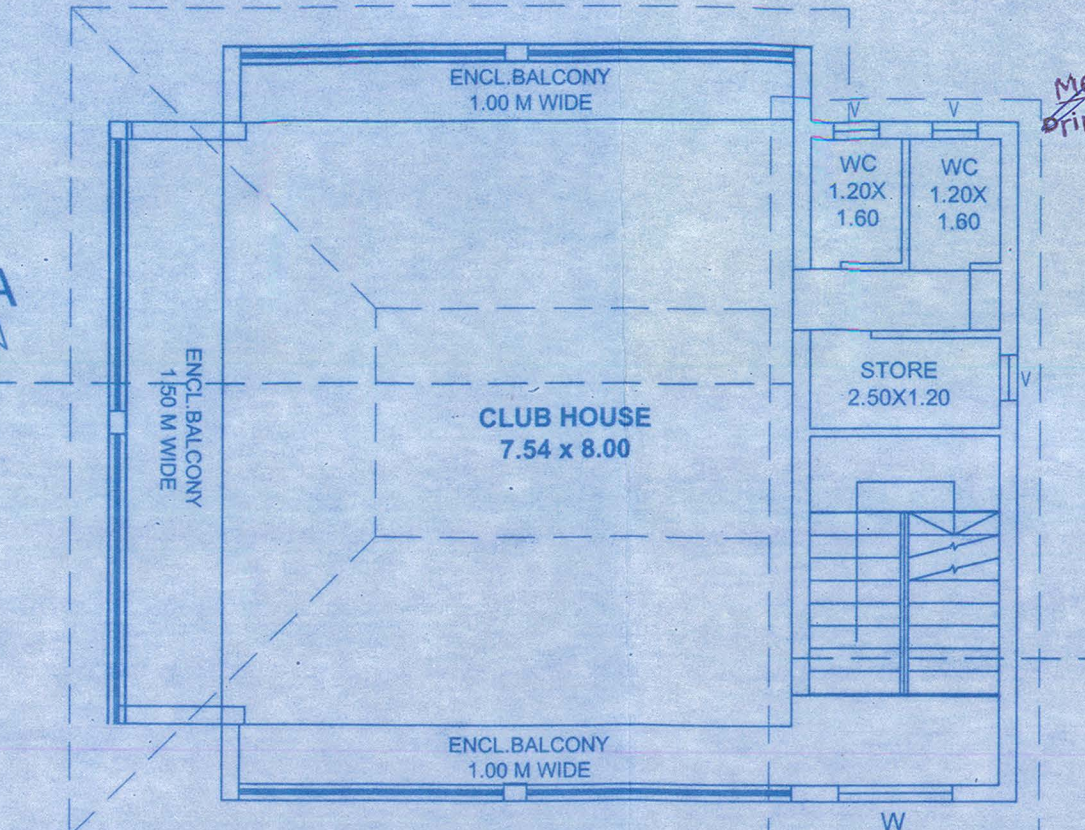

UPPER GROUND FLOOR PLAN

SCALE:1:100

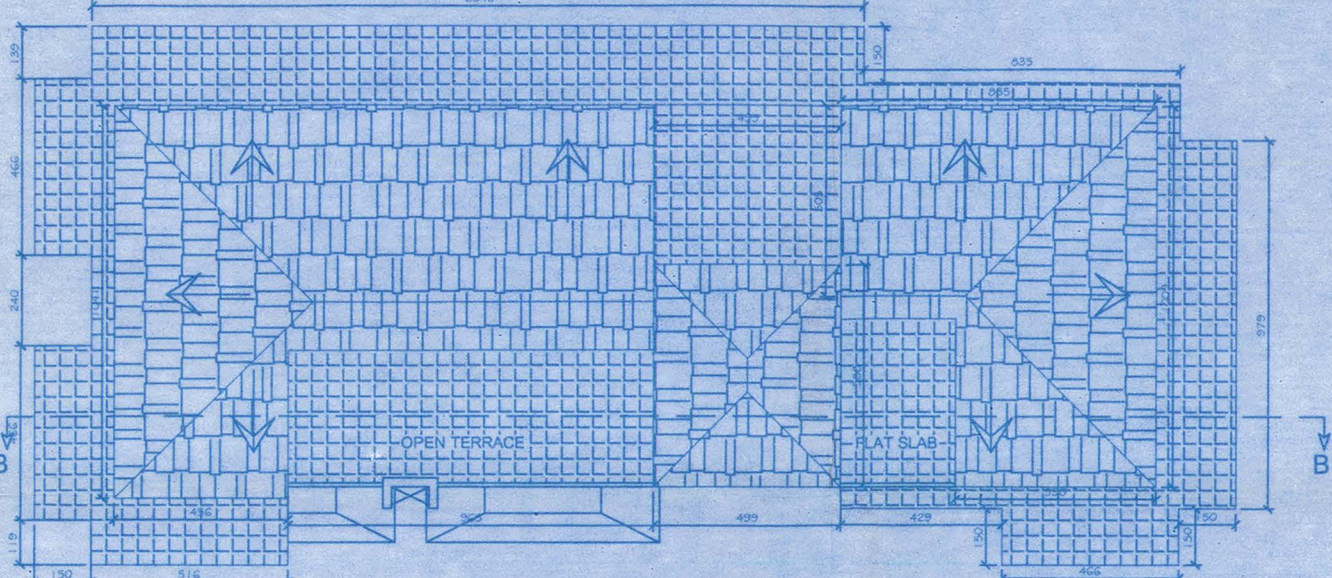

ROOF PLAN

SC 1:100



Longitudinal Section through swimming pool

SWIMMING POOL AREA FOR INFRASTRUCTURE TAX=53.63M2

SCHEDULE OF OPENINGS			
NOMEN	SIZE	NOMEN	SIZE
FD	2.00 X 2.15	W	1.50 X 1.15
RS	2.00 X 2.15	W 1	1.00 X 1.15
D	1.00 X 2.15	W 2	0.80 X 1.15
D 1	0.90 X 2.15	V	0.60 X 0.90
D 2	0.80 X 2.15		

NOTE :-
1. ALL DRAWING ARE AT 1:100 SCALE UNLESS MENTIONED OTHERWISE
2. ALL DIMENSIONS ARE IN METERS
SIGNATURE OF OWNER

SIGNATURE OF ARCHITECT

PROJECT ARCHITECT			
PROJ. NO.	DRS. NO.	REV. NO.	
SA-AR-392/17	SD - 01		
DATE	DRAWN BY	CKD. BY	
20-06-2017	Krishna	ashwin. P	

TITLE :
REVISED PLAN FOR PROPOSED CONSTRUCTION OF
RESIDENTIAL BUILDINGS BLOCK- A,B & CLUB HOUSE ON
PLOT BEARING SURY NO.7/9 AT CORLIM TISWADI - GOA
Mrs.SHAHIN RIYAZ AND MR. SHAJI K. BABU


PROJECT ARCHITECT
ASHWINIKUMAR PRABHU
studio Arche'type
architecture + interiors
C-5, 3rd Floor, Trionora Apts, Near Municipal Market, Panaji - Goa-INDIA.
B-209, 2nd floor, Saldanha Business Towers, At Court Circle, Mapusa, Goa-INDIA.
Ph. 0091-832-6516650, Panjim off. 6511330 e-mail: studioarchetype@gmail.com.

BLOCK-B


NOTE: APPROVED VIDE LETTER NO. TIS / 7969 / COR / TCP / 15 / 1152 DATE: 03/09/15
NOTE: APPROVED VIDE LICENCE NO. VP / COR / 2015 - 2016 / 31 DATE: 22/12/15




NORTH EAST ELEVATION
SCALE: 1:100

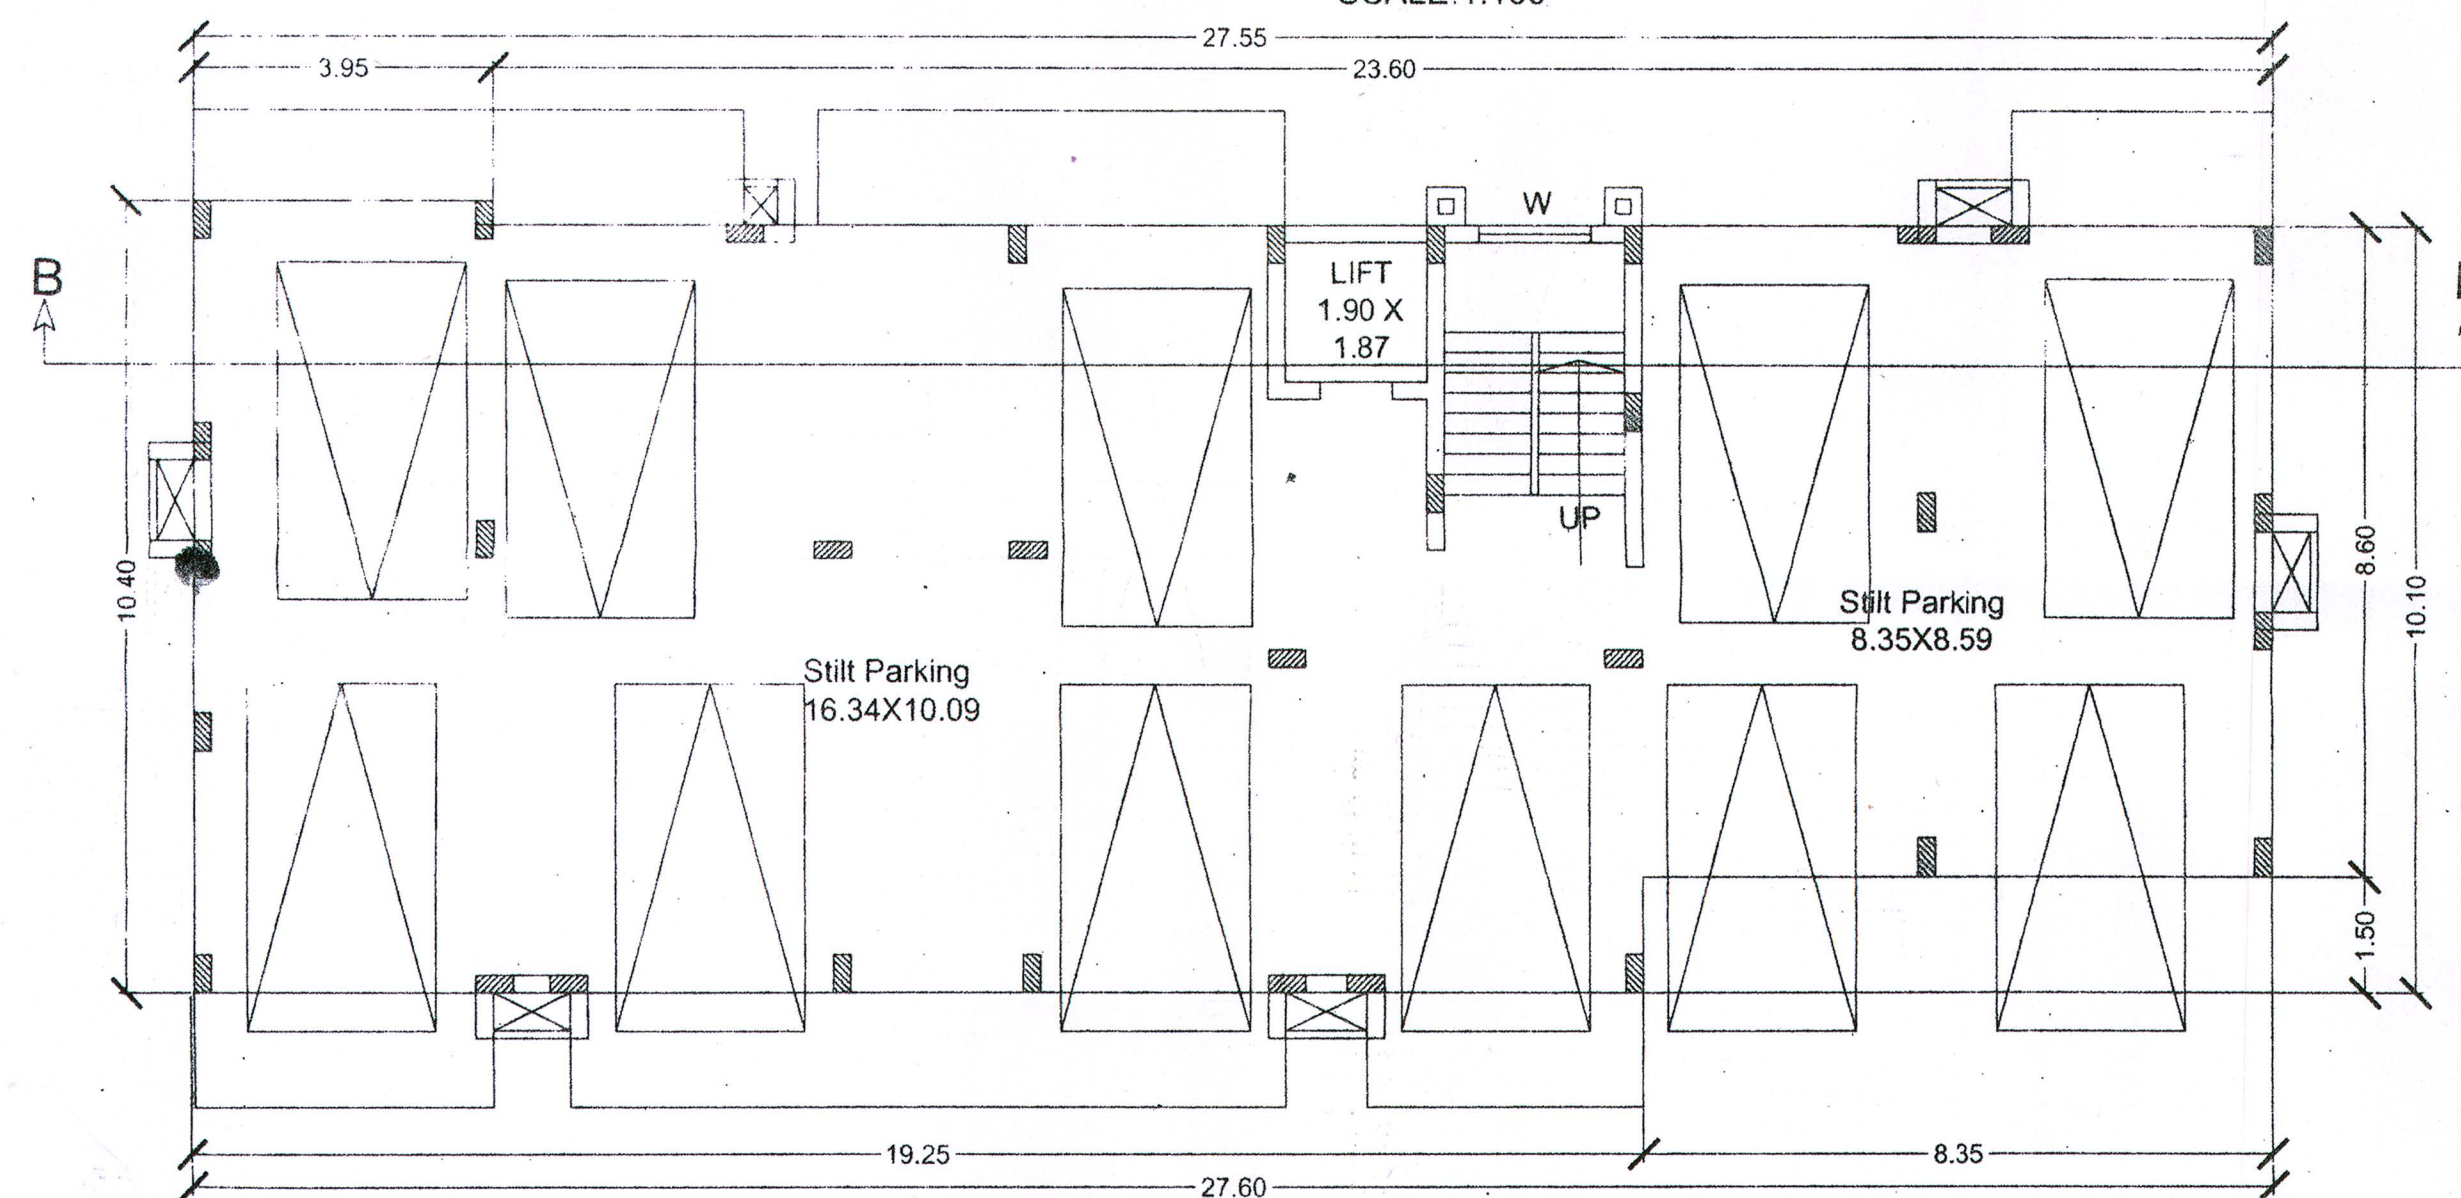


STILT FLOOR PLAN
SCALE: 1:100

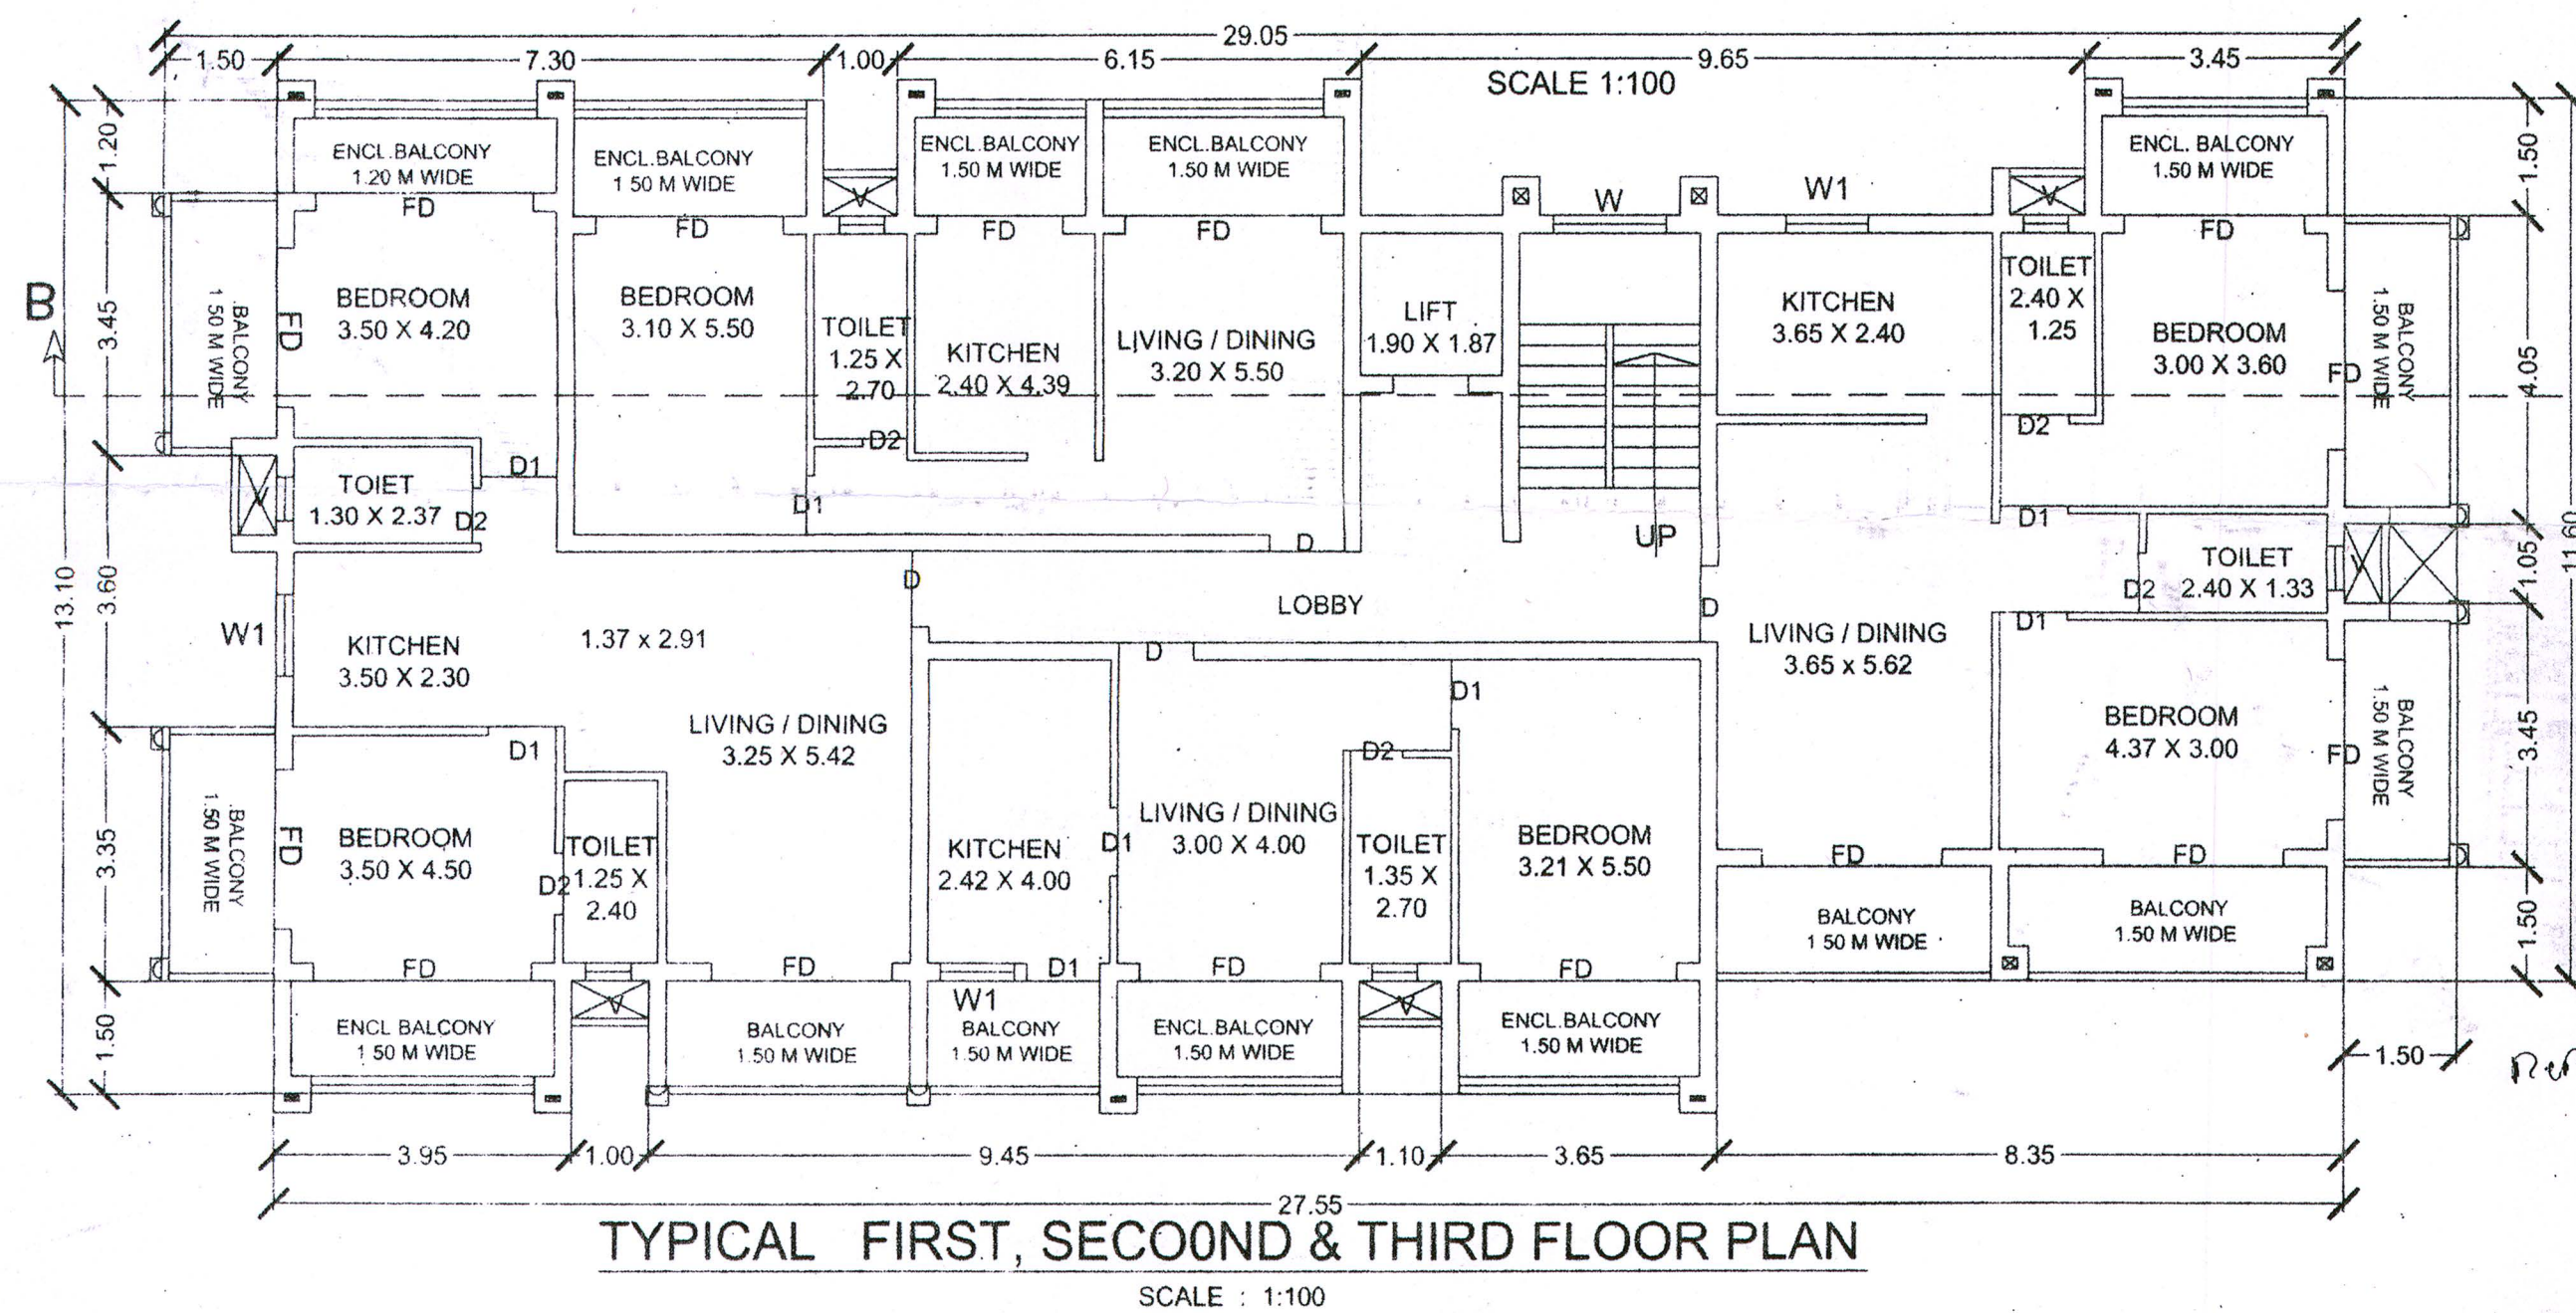

TYPICAL FIRST, SECOND & THIRD FLOOR PLAN
SCALE: 1:100

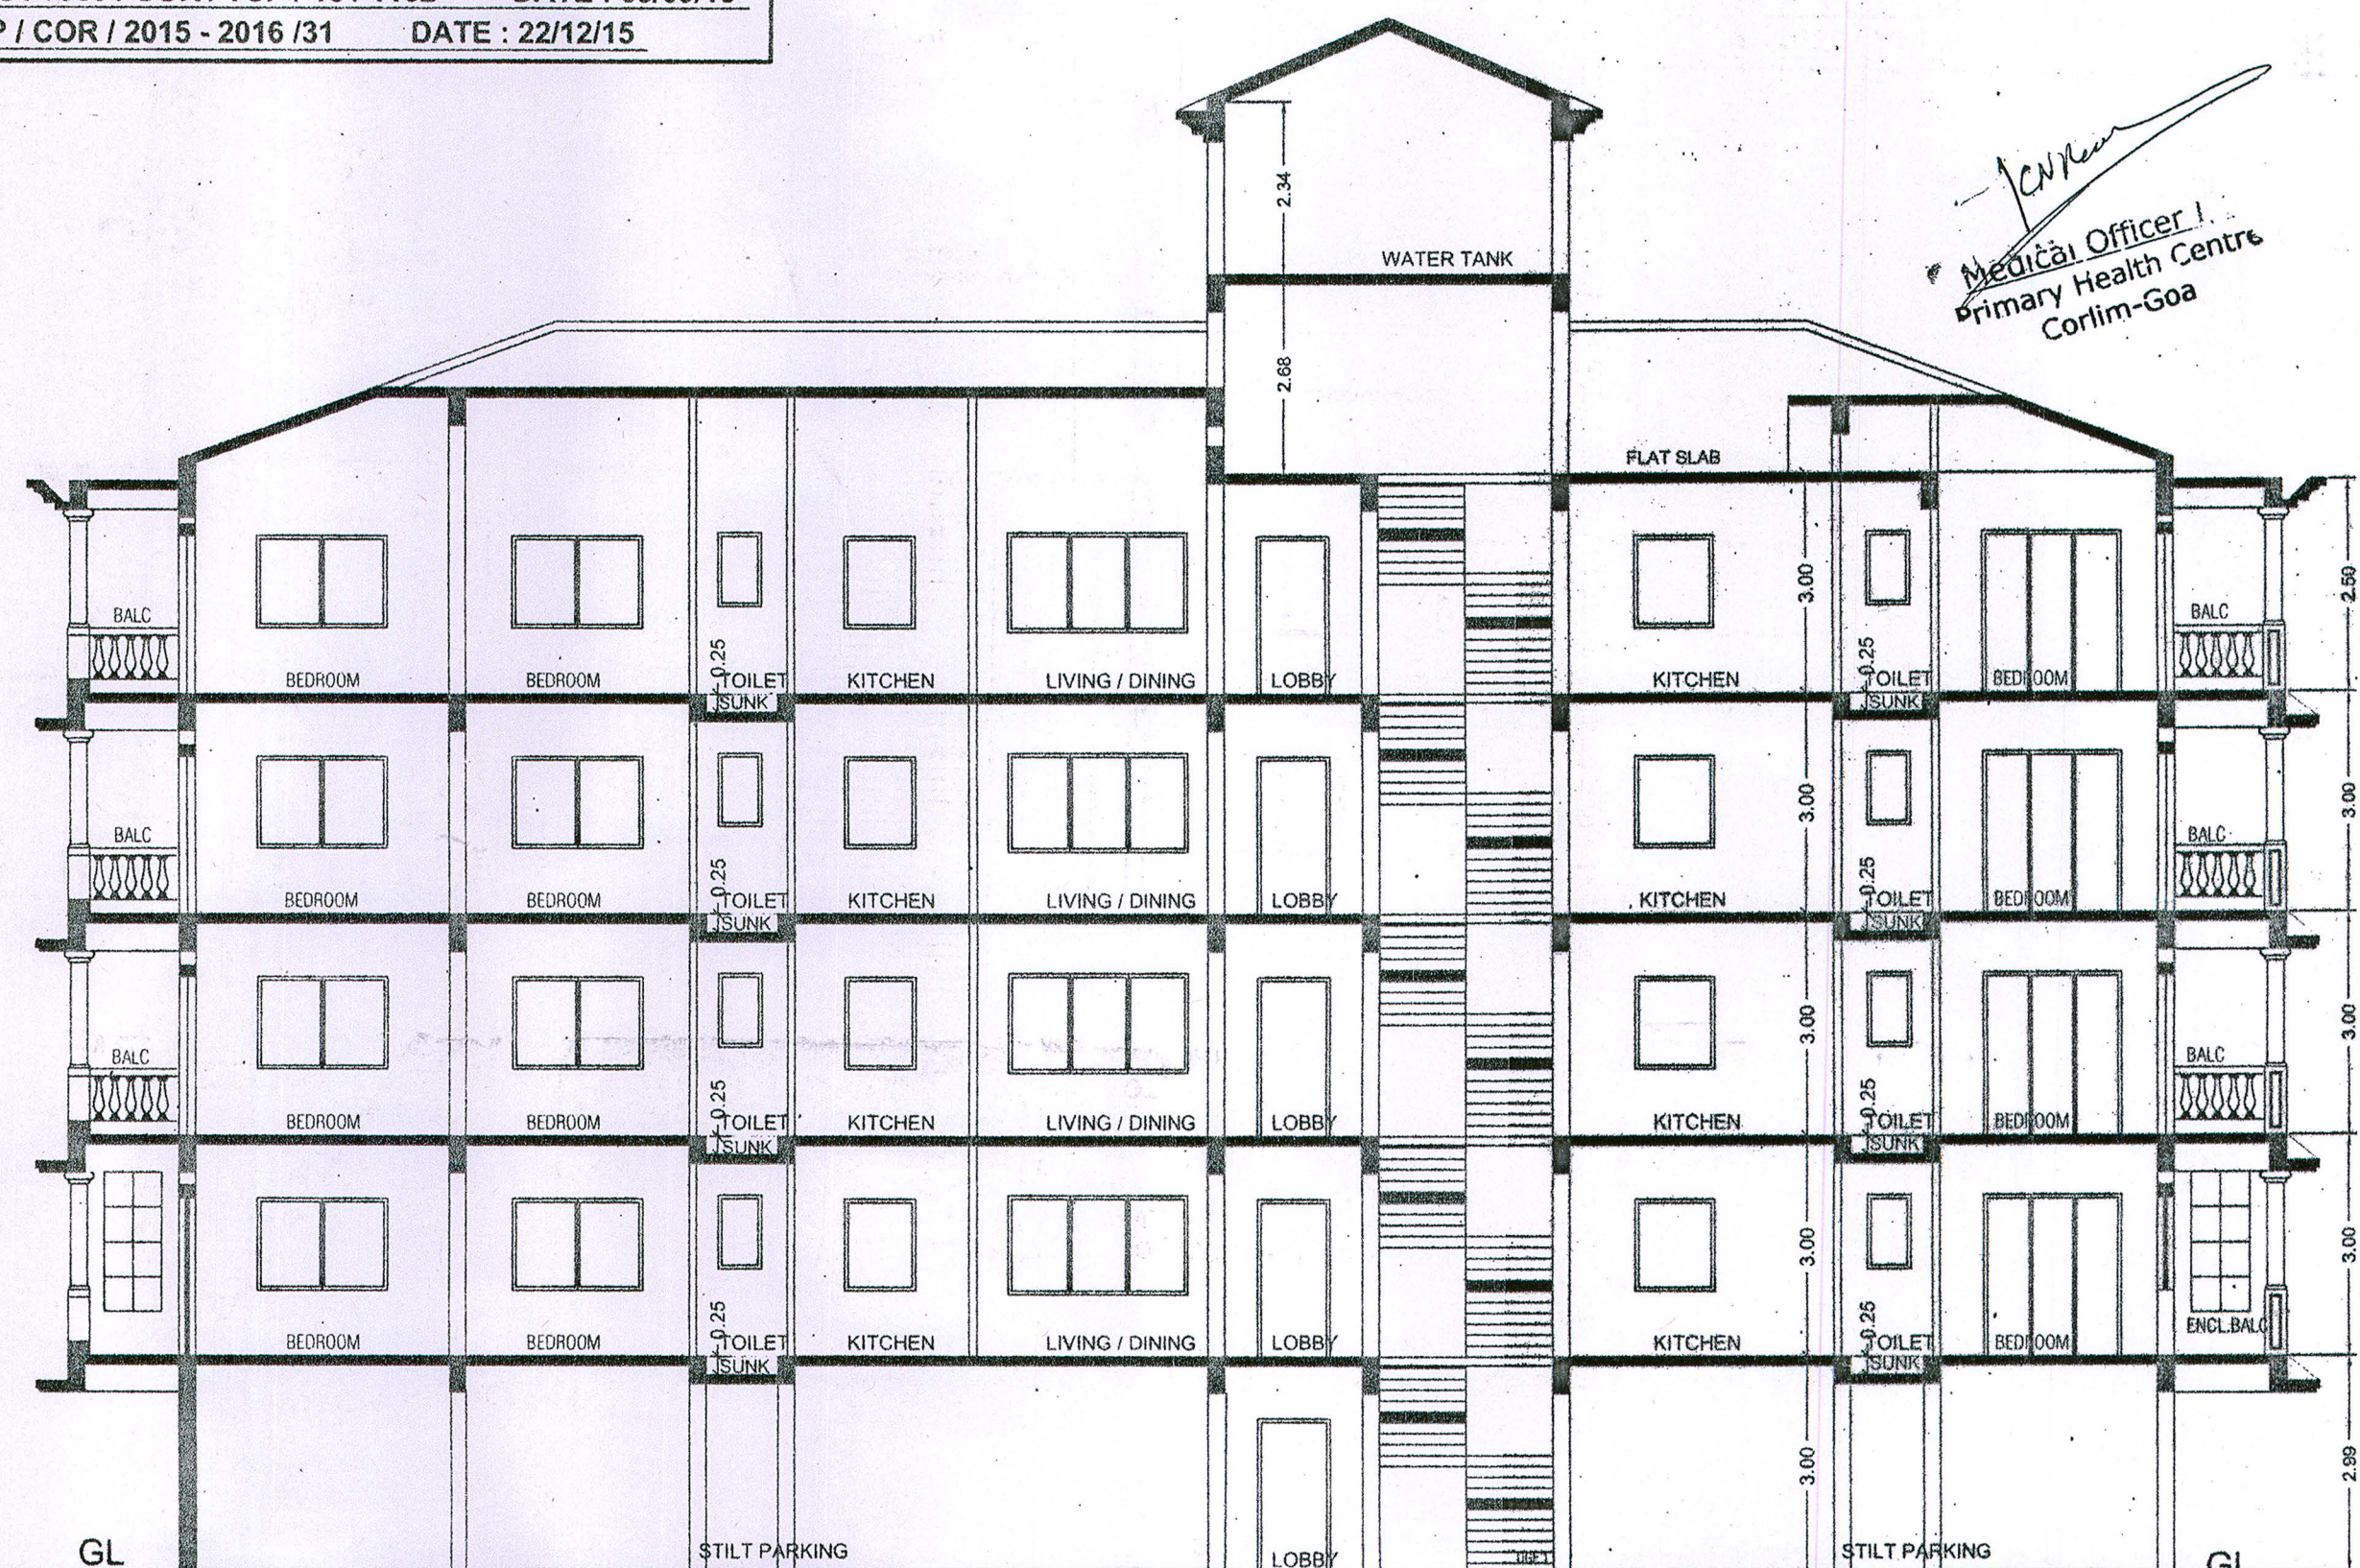


SECTION-BB
SCALE: 1:100

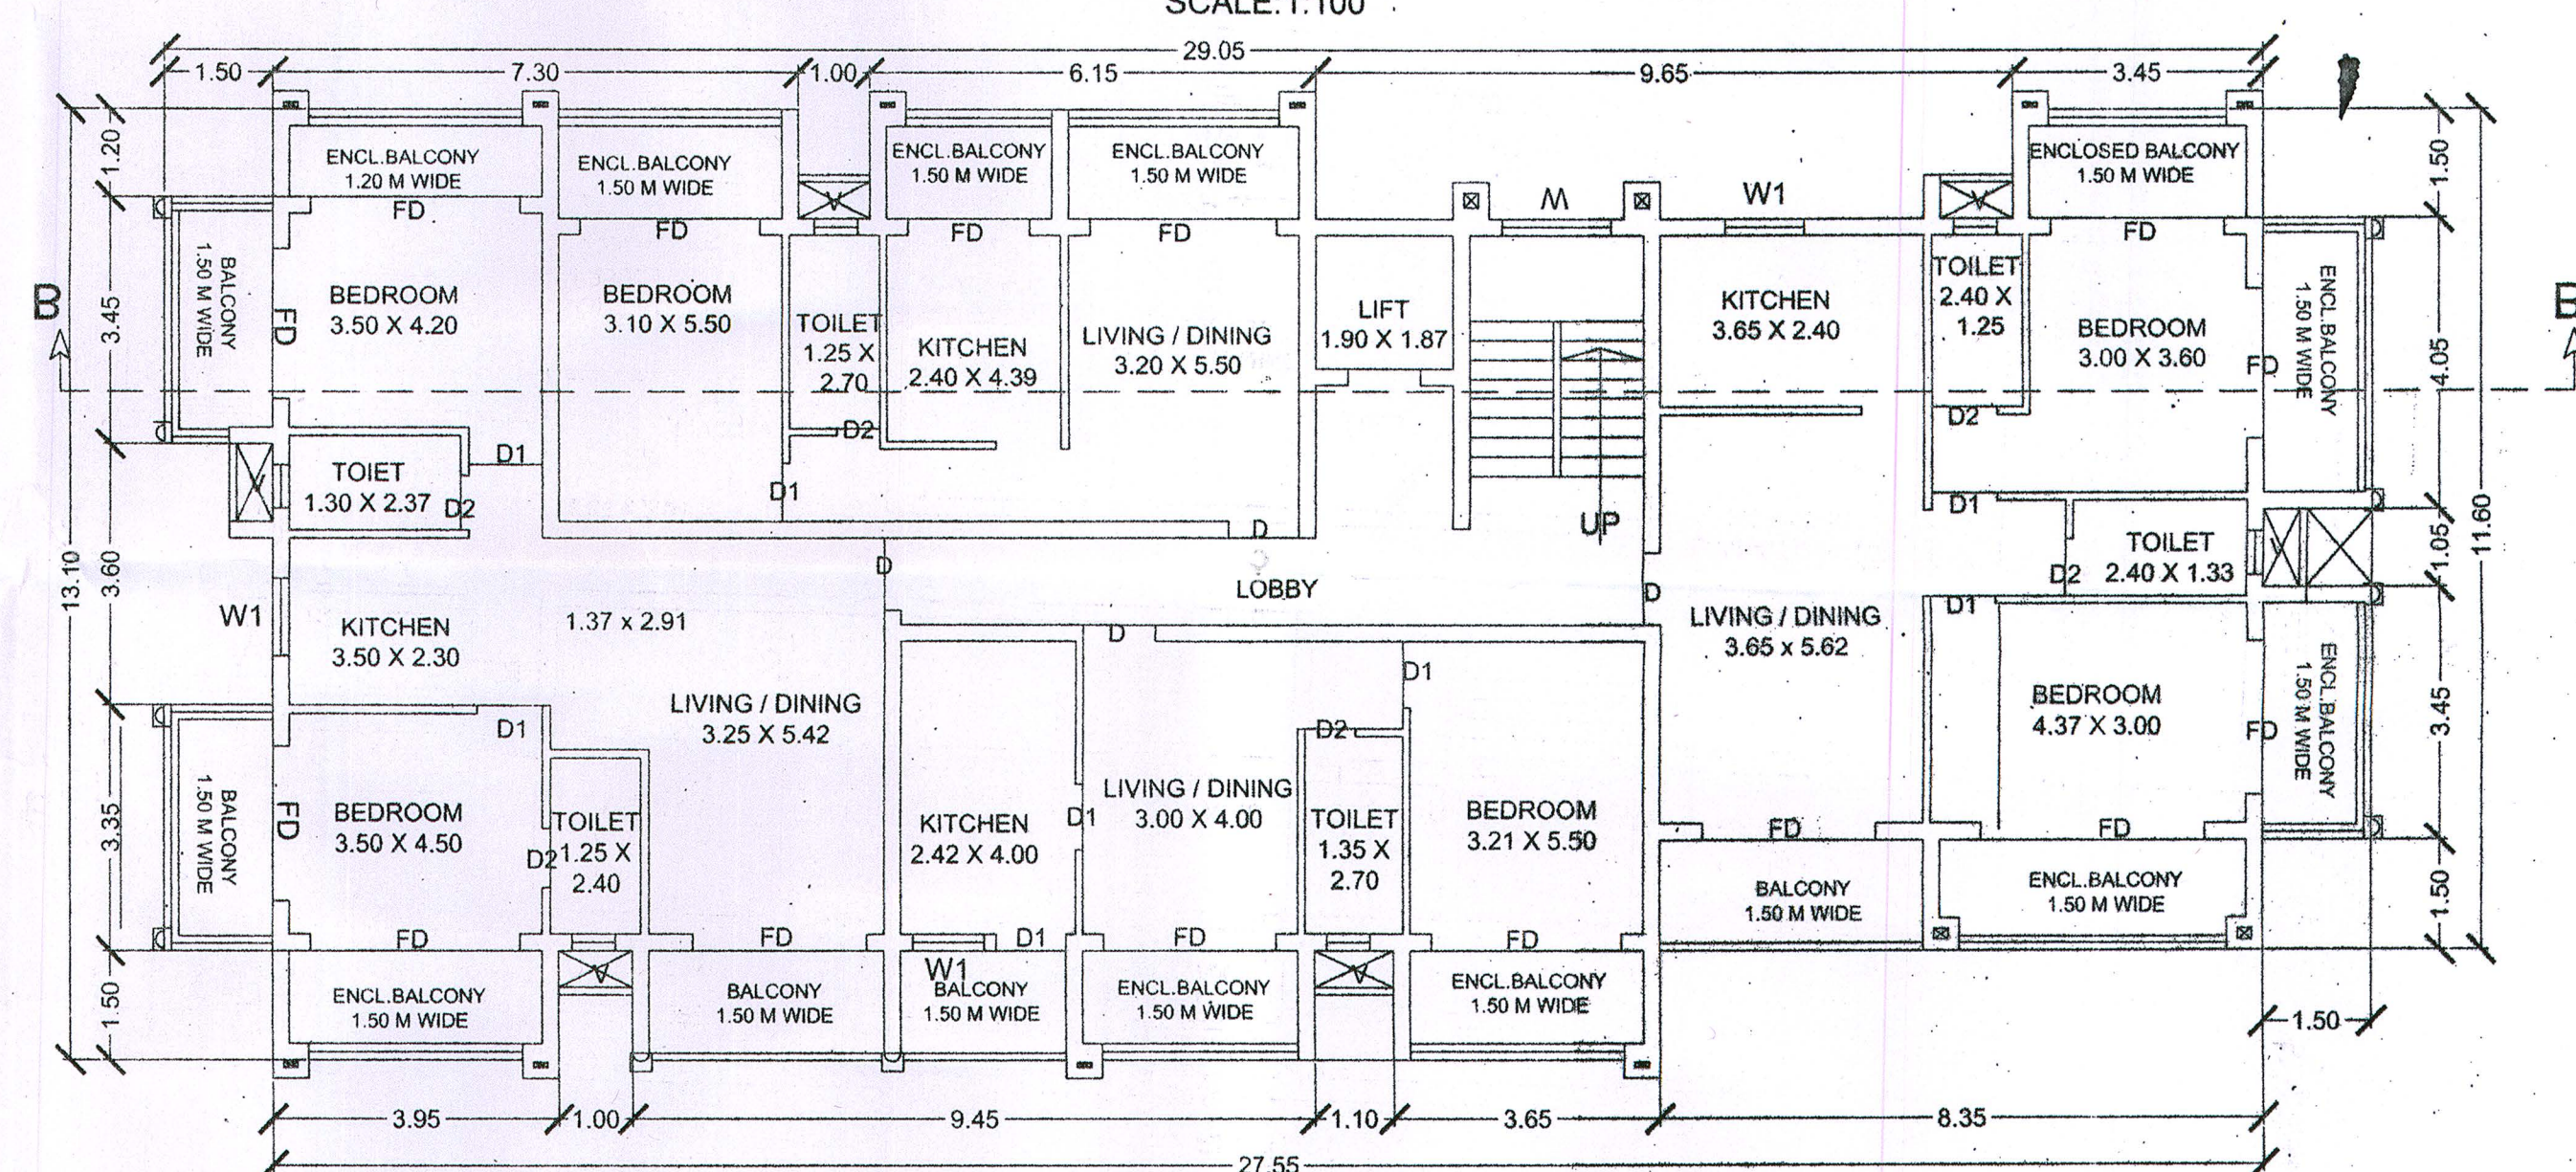

UPPER GROUND FLOOR PLAN
SCALE: 1:100

SCHEDULE OF OPENINGS			
NOMEN	SIZE	NOMEN	SIZE
FD	2.50 X 2.15	W	1.50 X 1.15
D	1.00 X 2.15	W1	1.00 X 1.15
D1	0.90 X 2.15	W2	0.80 X 1.15
D2	0.80 X 2.15	V	0.60 X 0.90

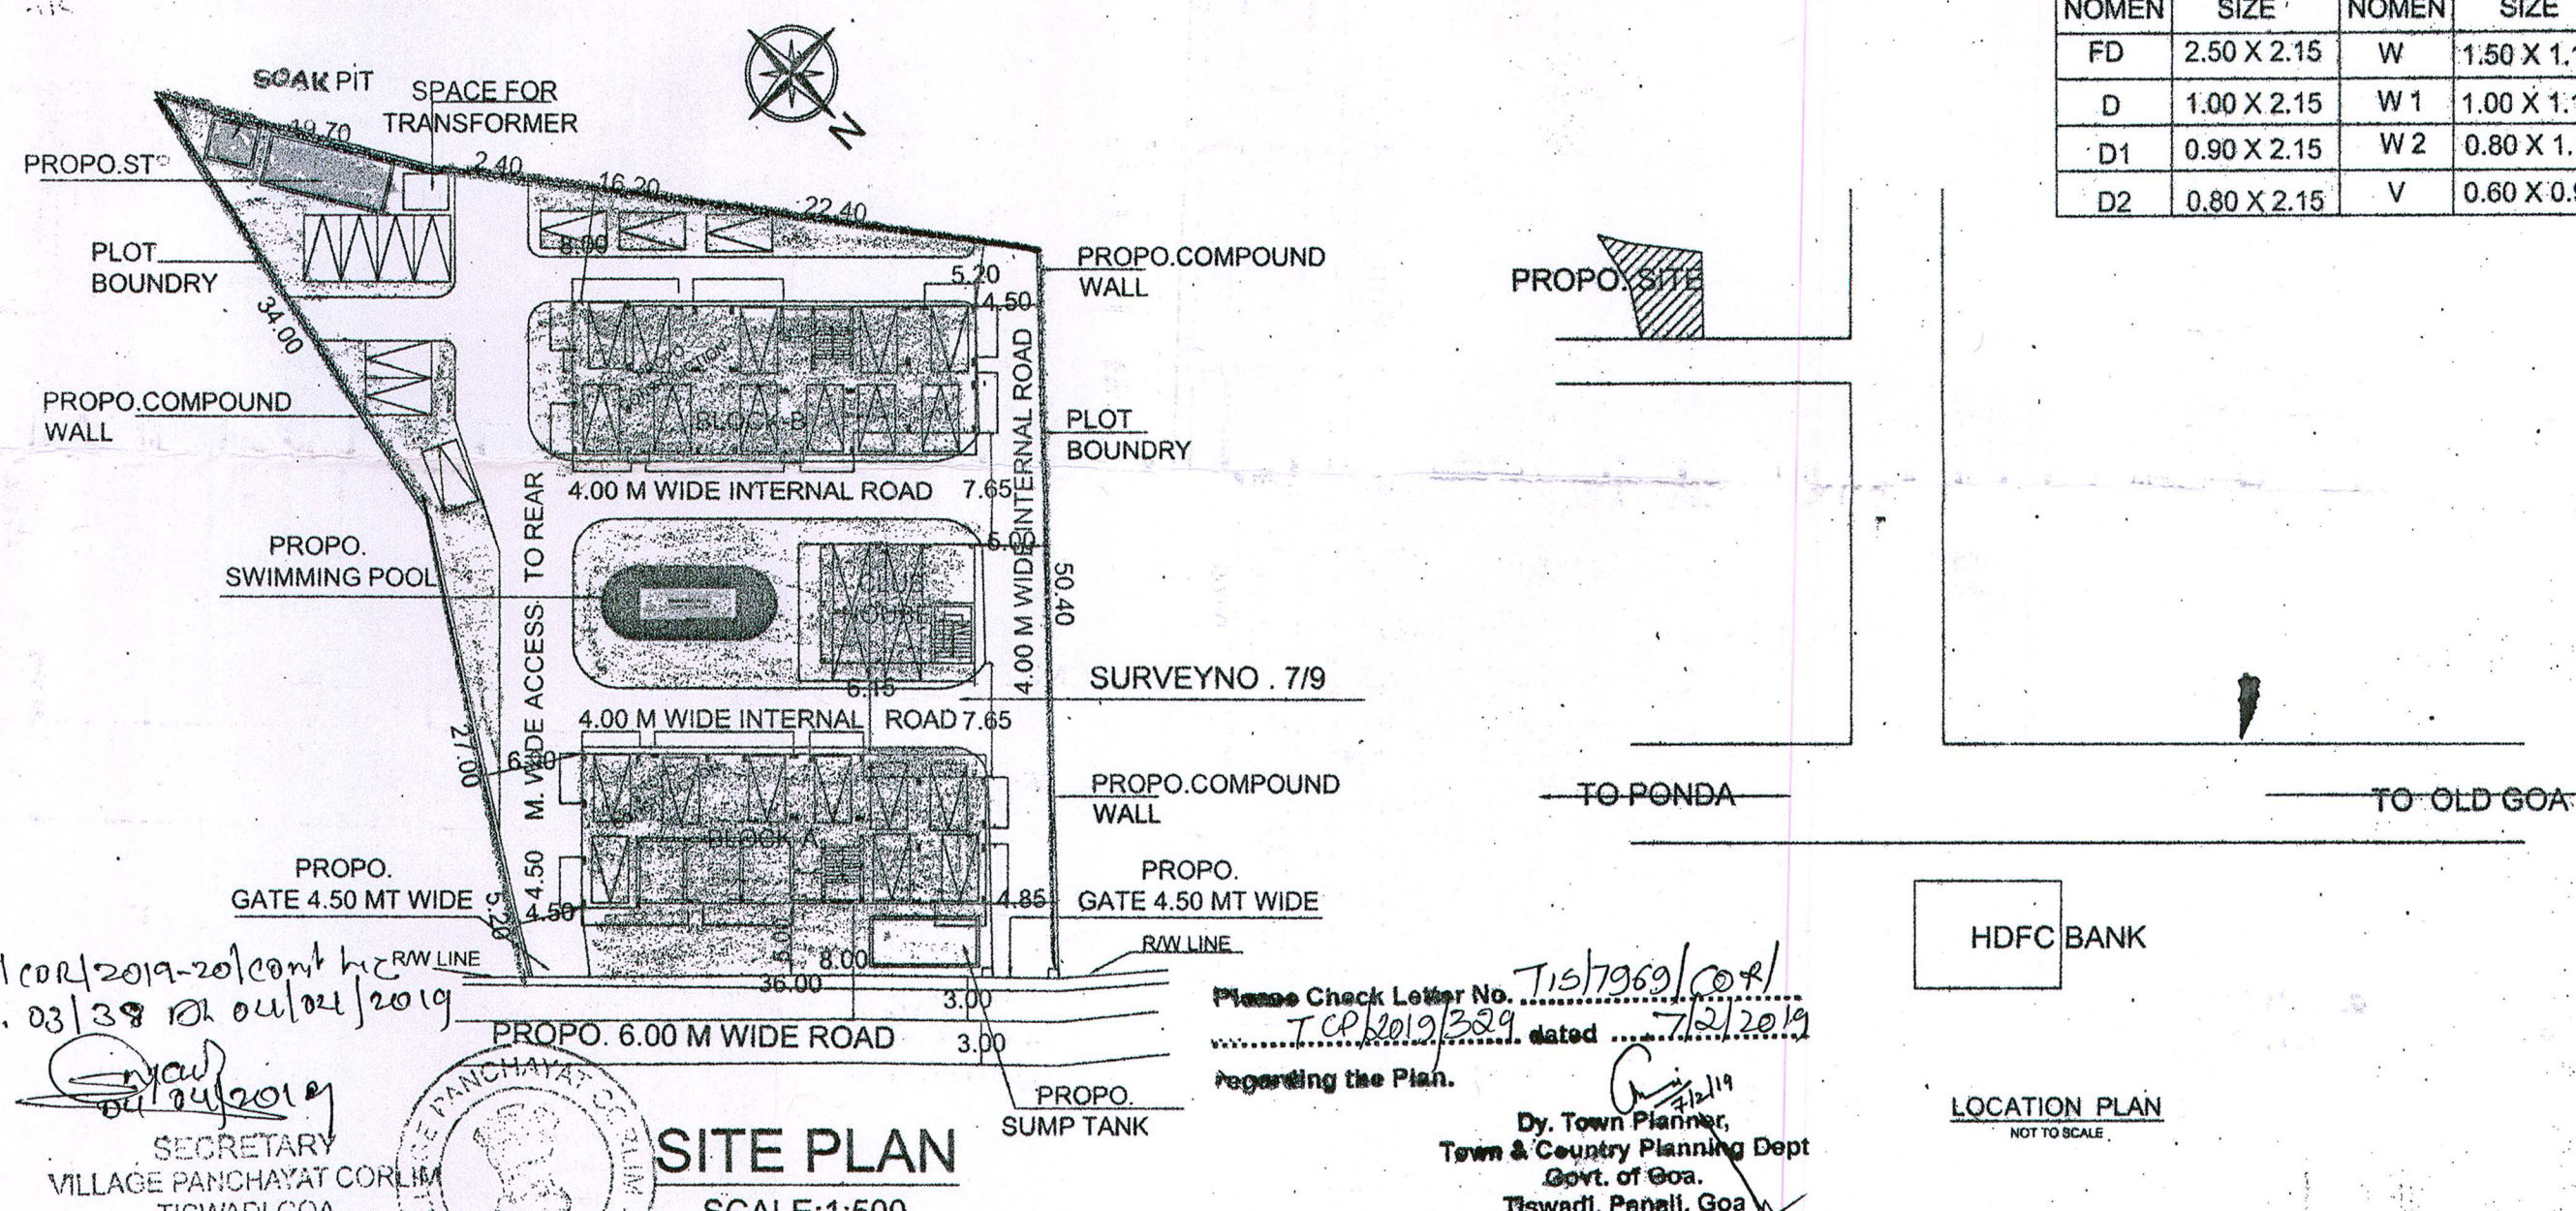

SITE PLAN
SCALE: 1:500

AREA STATEMENT

SR.NO	DESCRIPTION	AREA	UNITS
1	AREA OF PLOT	2400.00	sq.mt
2	AREA UNDER R/W	35.00	sq.mt
3	NET EFFECTIVE AREA FOR COVERAGE	2365.00	sq.mt
4	BLOCK-A	266.62	sq.mt
5	BLOCK-B	266.62	sq.mt
6	CLUB HOUSE	83.97	sq.mt
7	TOTAL COVERED AREA OF BUILDINGS	617.21	sq.mt
8	COVERAGE CONSUMED	26.09	%
9	COVERAGE PERMISSIBLE (40%)	946.00	sq.mt

DETAIL OF AREA USE FLOOR WISE

10. PROPOSED BUILT-UP AREA OF BLOCK-A	Built-Up Area (sqm)	Area Free From F.A.R (sqm)	Net Floor Area (sqm)	F.A.R
a) Lower Ground Floor	266.62	21.18	197.79	47.65
b) Ground Floor	328.88	20.15	246.41	246.41
c) First Floor	350.35	20.15	246.41	246.41
d) Second Floor	350.35	20.15	246.41	246.41
e) Third Floor	334.98	21.18	188.66	188.66
f) Total	1631.18	102.81	197.79	197.79

DETAIL OF AREA USE FLOOR WISE

11. PROPOSED BUILT-UP AREA OF BLOCK-B	Built-Up Area (sqm)	Area Free From F.A.R (sqm)	Net Floor Area (sqm)	F.A.R
a) Lower Ground Floor	266.62	21.18	245.44	300.00
b) Ground Floor	350.35	20.15	234.08	234.08
c) First Floor	350.35	20.15	234.08	234.08
d) Second Floor	350.35	20.15	234.08	234.08
e) Third Floor	350.35	20.15	234.08	234.08
f) Total	1668.02	101.78	245.44	936.32

DETAIL OF AREA USE FLOOR WISE

12. PROPOSED BUILT-UP AREA OF CLUB HOUSE	Built-Up Area (sqm)	Area Free From F.A.R (sqm)	Net Floor Area (sqm)	F.A.R
1 Ground Floor	83.97	12.01	71.86	000.00
2 First Floor	116.05	13.18	73.53	73.53
3 Total	200.02	25.19	71.86	73.53

13 NET FLOOR AREA BLOCK-A	a) lower Ground Floor	47.65	sq.mt
	b) Upper Ground Floor	246.41	sq.mt
	c) First Floor	246.41	sq.mt
	d) Second Floor	246.41	sq.mt
	e) Third Floor	188.66	sq.mt
	TOTAL FLOOR AREA	975.54	sq.mt
14 NET FLOOR AREA BLOCK-B	a) lower Ground Floor	000.00	sq.mt
	b) Upper Ground Floor	234.08	sq.mt
	c) First Floor	234.08	sq.mt
	d) Second Floor	234.08	sq.mt
	e) Third Floor	234.08	sq.mt
	TOTAL FLOOR AREA	936.32	sq.mt

15 TOTAL FLOOR AREA OF BLOCK-A&B	1911.86	sq.mt
16 F.A.R CONSUMED	78.11	%
17 F.A.R PERMISSIBLE (80%)	1920.00	sq.mt
18 LENGTH OF COMPOUND WALL	177.30	R.mt
19 AREA FOR INFRASTRUCTURE TAX	3037.66	sq.mt
20 PARKING REQUIRED	34	Nos.
21 PARKING PROVIDED	34	Nos.
22 ADDITIONAL F.A.R Available (7.5% of 1920.00M2)	144 M2	
ADDITIONAL F.A.R Utilised (for CLUB HOUSE & LOBBY)	136.44M2 (7.10%)	

BLOCK-A AREA FOR INFRASTRUCTURE TAX	= 1433.39M2
BLOCK-B AREA FOR INFRASTRUCTURE TAX	= 1422.58M2
CLUB HOUSE AREA FOR INFRASTRUCTURE TAX	= 128.06M2
SWIMMING POOL AREA FOR INFRASTRUCTURE TAX	= 53.63M2
TOTAL AREA FOR INFRASTRUCTURE TAX	= 3037.66M2

NOTE:-
1. ALL DRAWING ARE AT 1:100 SCALE UNLESS MENTIONED OTHERWISE
2. ALL DIMENSIONS ARE IN METERS

SIGNATURE OF OWNER

SIGNATURE OF ARCHITECT

Ashwinikumar Prabhu
Architect
TCP Reg. No. AR/00292010
B-209, Saldanha Business Towers
At Court Circle, Mapusa - Goa

PROJ. NO.	DRG. NO.	REV. NO.
SA-AR-392/17	SD - 01	
DATE	DRAWN BY	CKD. BY
20-06-2017	Krishna	ashwin. P

TITLE:-
REVISED PLAN FOR PROPOSED CONSTRUCTION OF
RESIDENTIAL BUILDINGS BLOCK-A & CLUB HOUSE ON
PLOT BEARING SURVEY NO.7/9 AT CORLIM TISWADI - GOA
Mrs. SHAHIN RIYAZ AND MR. SHAJI K. BABU

PROJECT ARCHITECT
ASHWINIKUMAR PRABHU
studio Arche'type
architecture + interiors
C-6, 3rd Floor, Trilokya Apts. Near Municipal Panaji - Goa-INDIA.
B-209, 2nd floor, Saldanha Business Towers, At Court Circle, Mapusa, Goa-INDIA.
Ph. 0091-832-651650, Panjim off. 6511330 e-mail: studioarchetype@gmail.com