

JOB:

PROPOSED CONSTRUCTION OF COMMERCIAL CUM
RESIDENTIAL BUILDING & COMPOUND WALL FOR
MR. DEVIDAS NARAYAN NAIK AND
MR. SANDIP RAMCHANDRA SARDESAI
(POA MR. DEVIDAS NAIK) IN SURVEY NO. 223/5 AT
BANDORA VILLAGE, PONDA GOA

DATE: 10/02/2022
DRAWN BY: Aditya

OWNER'S NAME:
MR. DEVIDAS NARAYAN NAIK AND
MR. SANDIP RAMCHANDRA SARDESAI


OWNER'S SIGN:

ARCH. SIGN


ARCHITECT: J. E. INDIAN DESIGNER

JAYESH PHADTE


ANALYST: J. E. INDIAN DESIGNER
PROJECT: JAYESH PHADTE ARCHITECTS, A/C

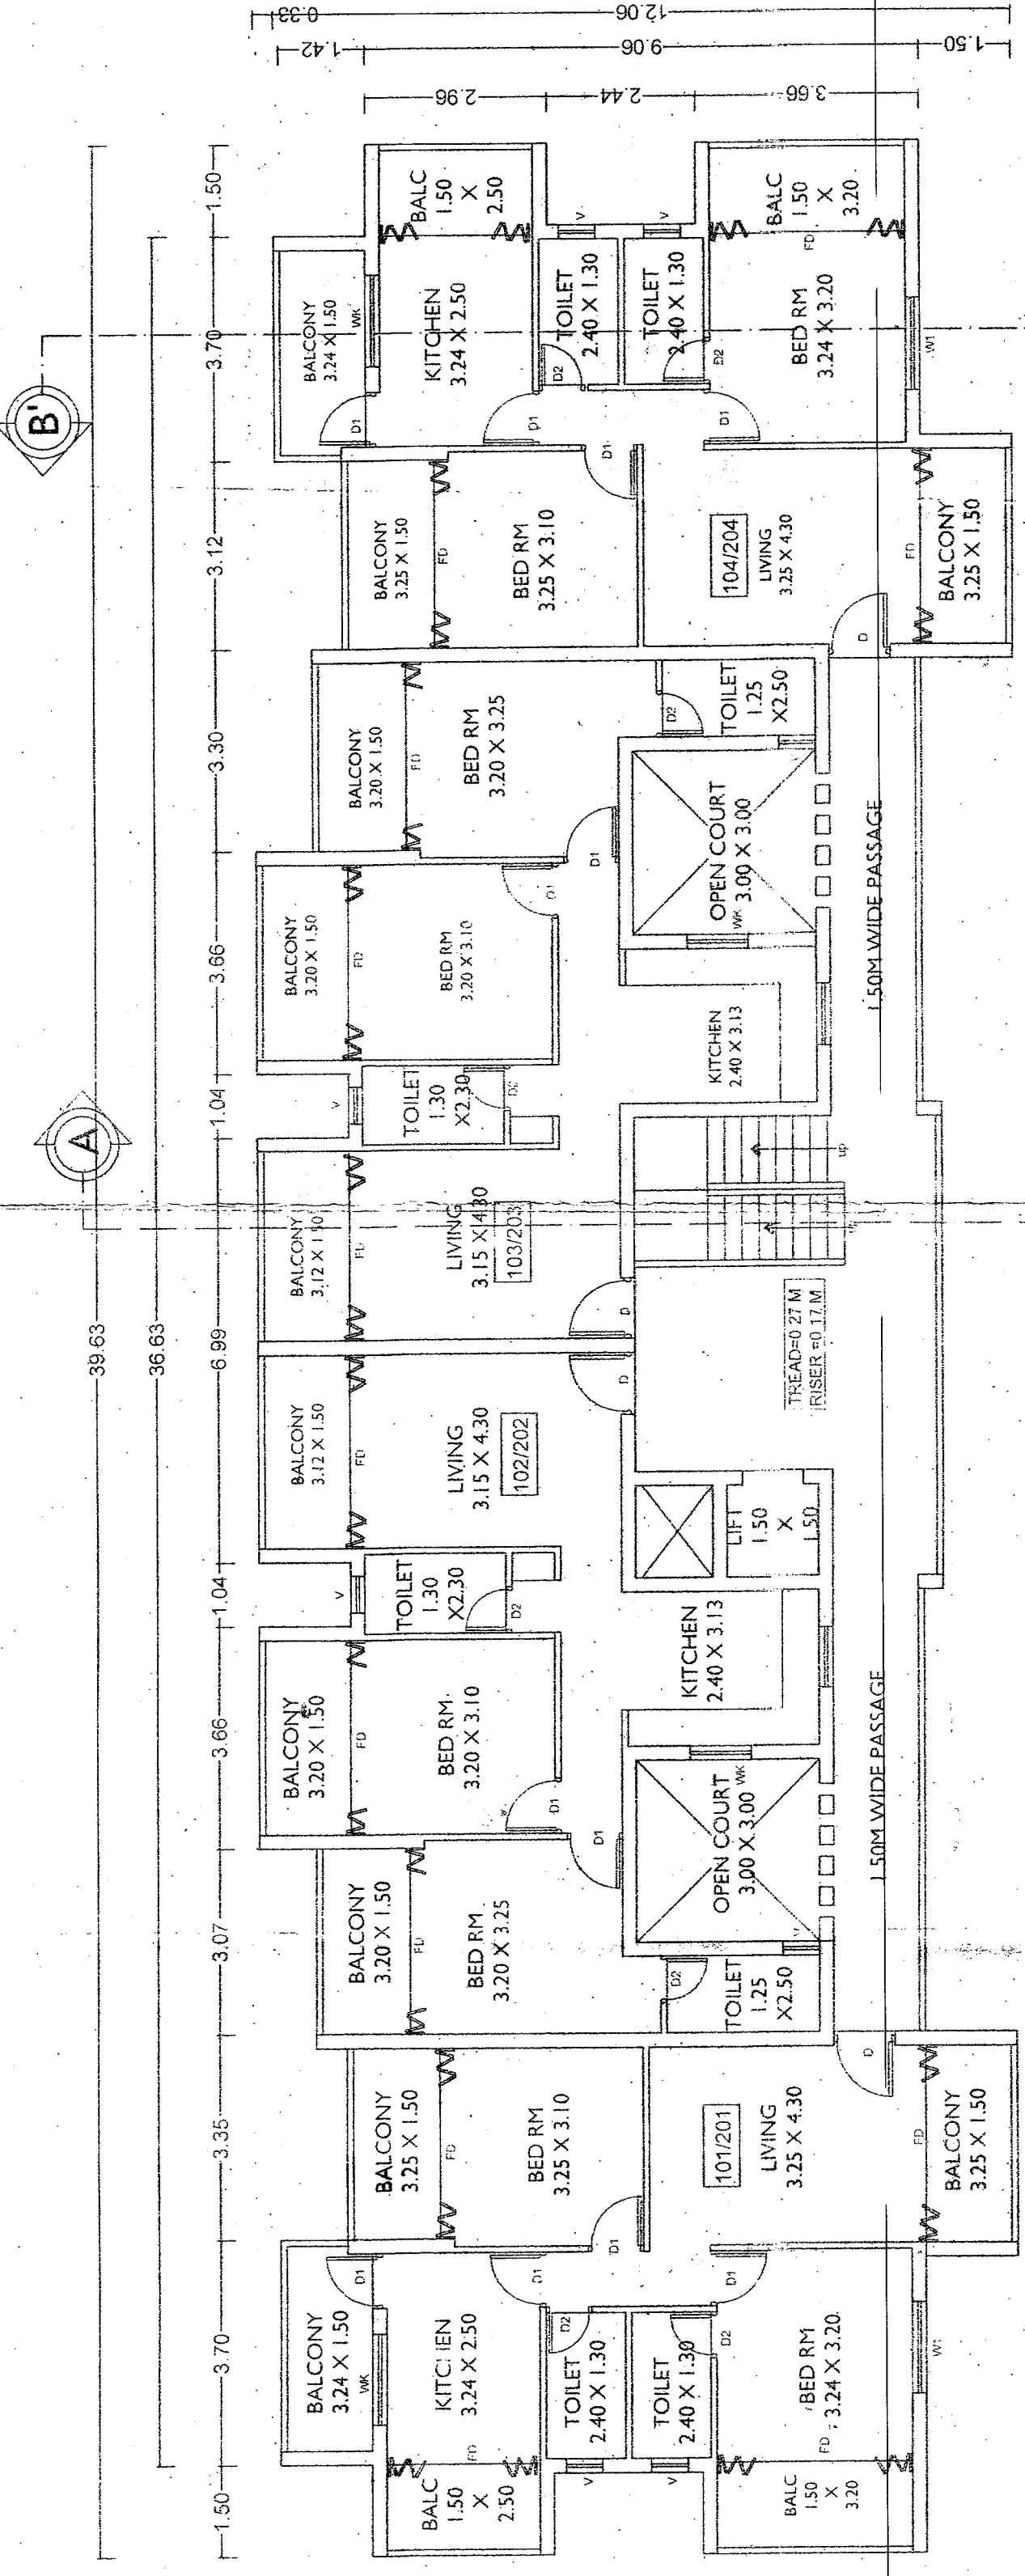

TYPICAL 1ST & 2ND FLOOR PLAN
SC-1:100

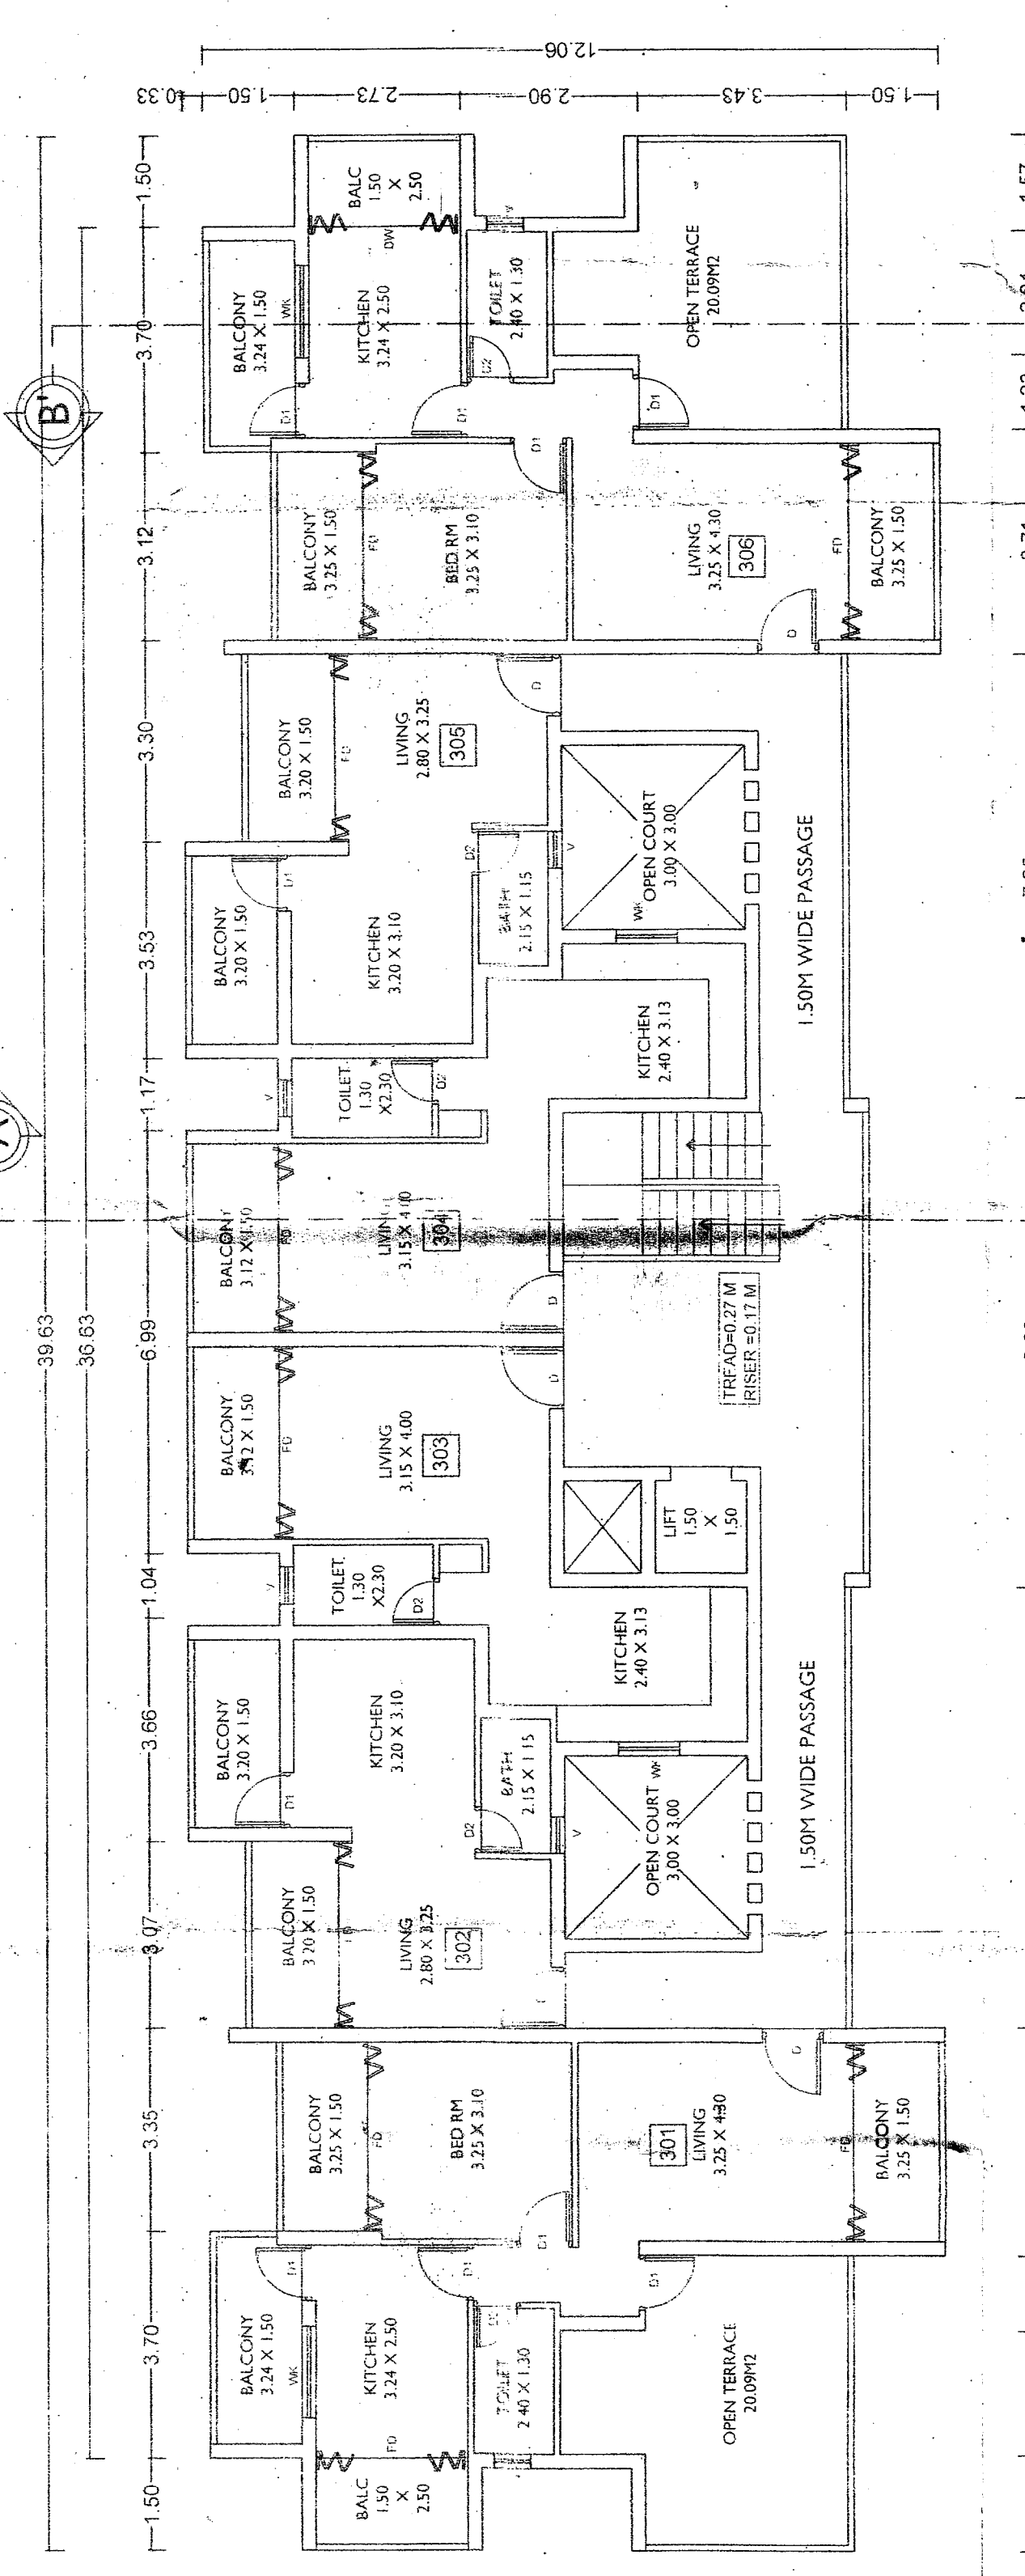

3RD FLOOR PLAN
SC-1:100

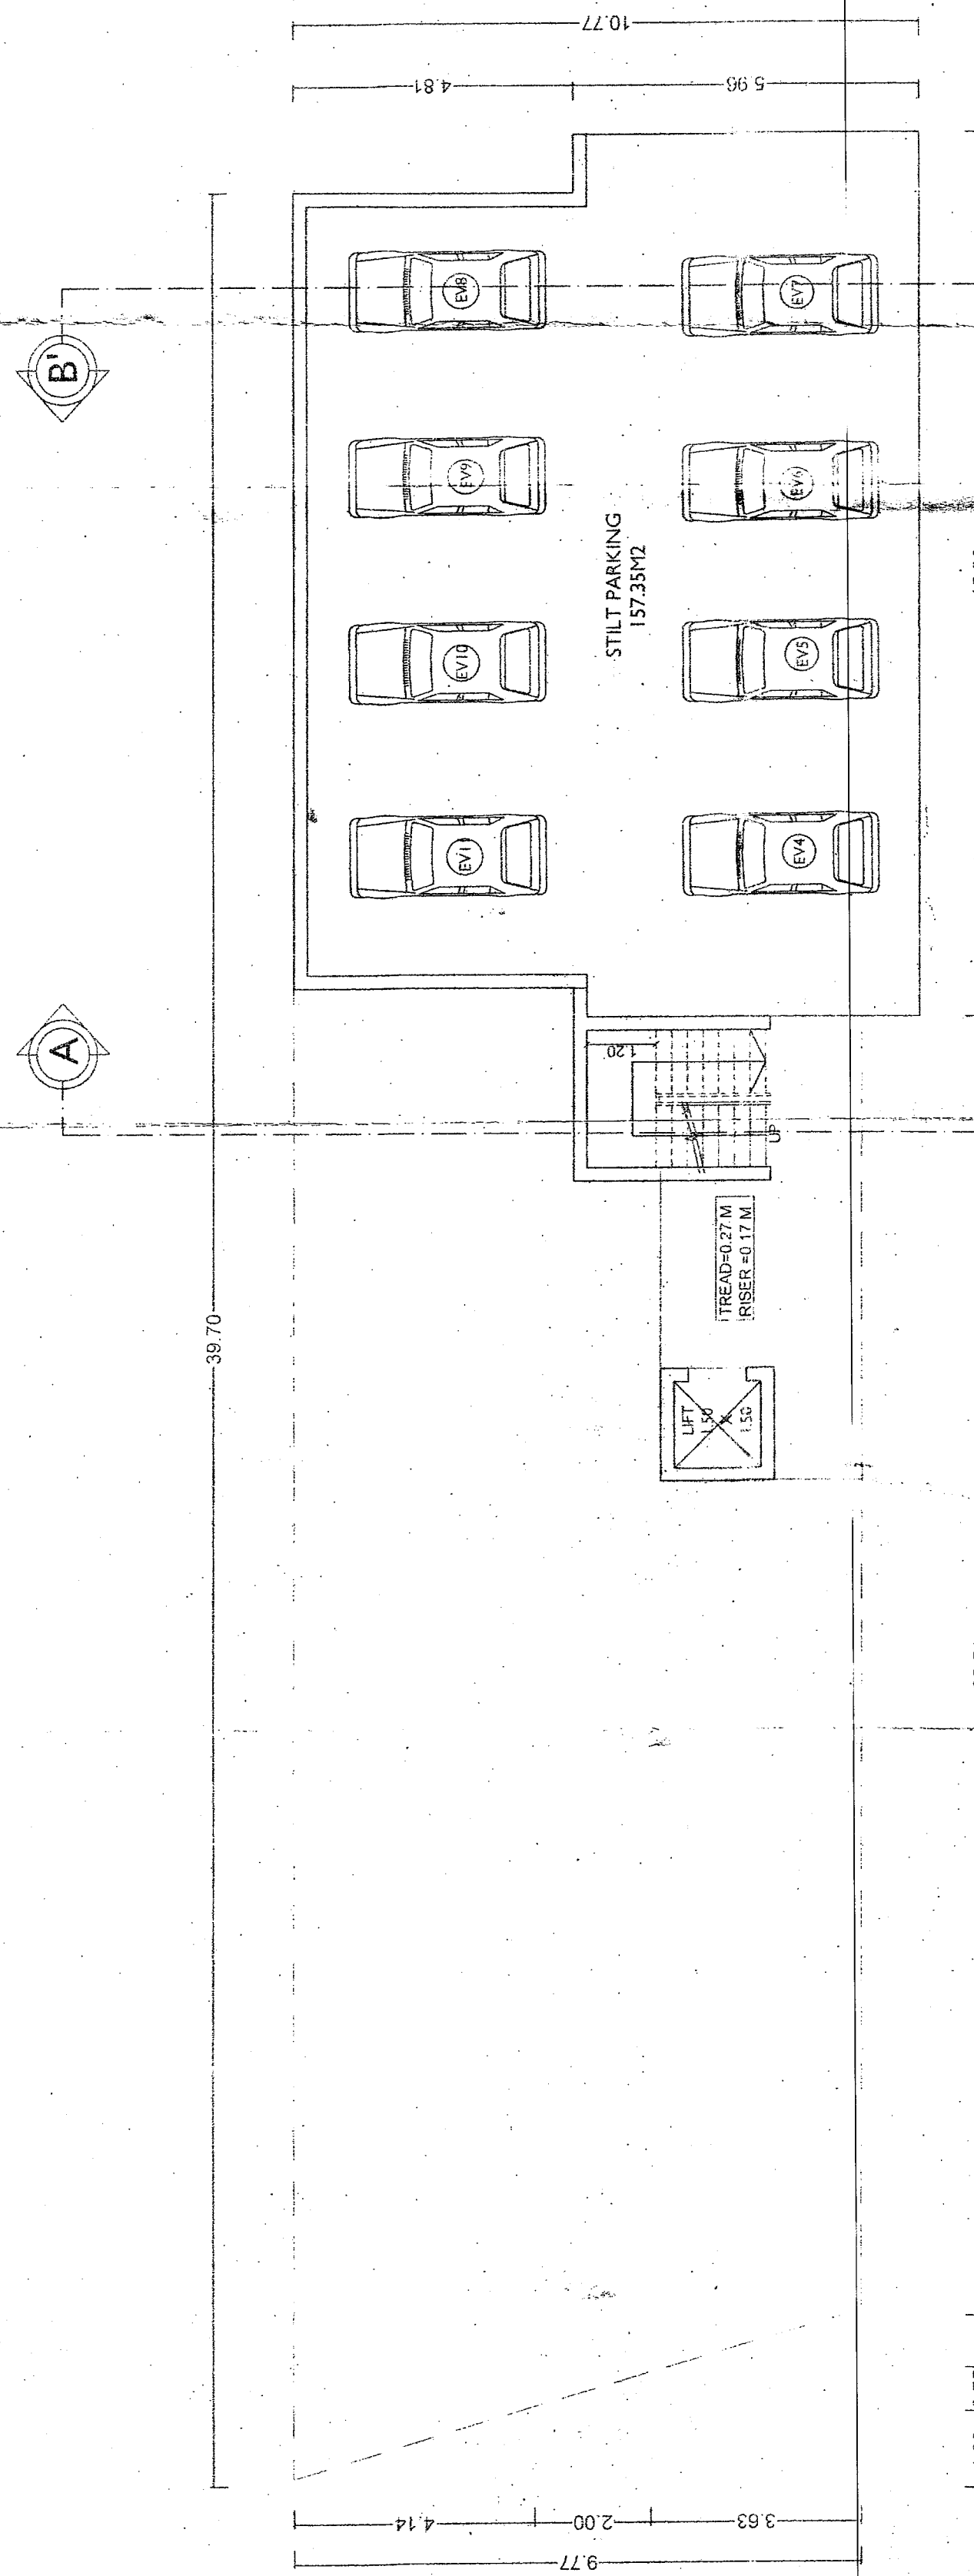


LOWER GROUND FLOOR PLAN
SC-1:100

Please check inter No. 223/5 at Bandora
regarding the plans

Town Planner
Govt. of Goa
Ponda-Goa

No. V/18/108/2024-2025/17/635
dt. 21/10/2024

Serpanth
Village Panchayat Bandora
Ponda-Goa

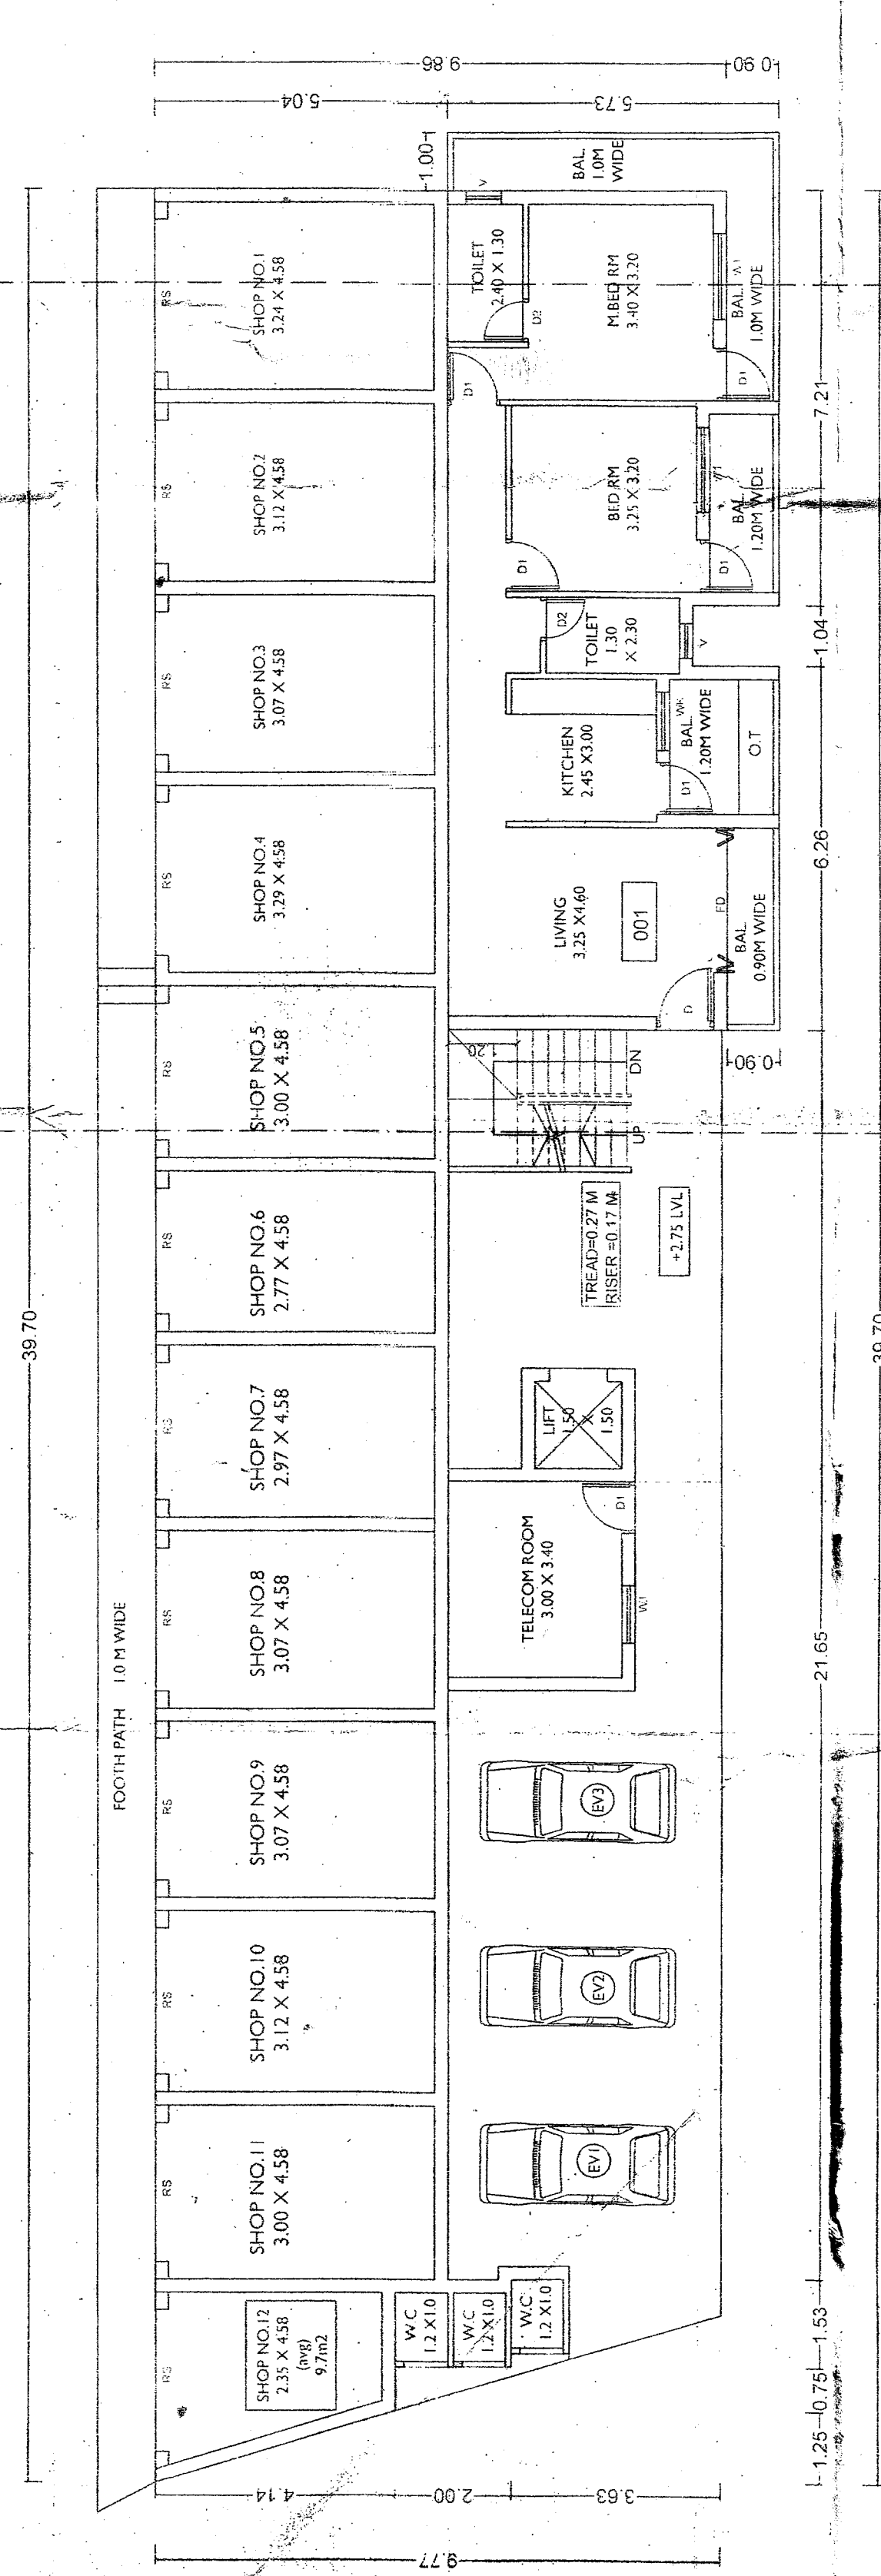

GROUND FLOOR PLAN
SC-1:100

