


GENERAL NOTES:
1) Do not scale this drawing
2) All dimensions are in meters
3) All dimensions are in meters

1) Do not scale this drawing
2) All dimensions are in meters
3) All dimensions are in meters

1:100

LOCATION PLAN
SCALE : 1:100

M/S SHANTADURGA INDUSTRIES - Pet bottles
to Site distance = 420 m

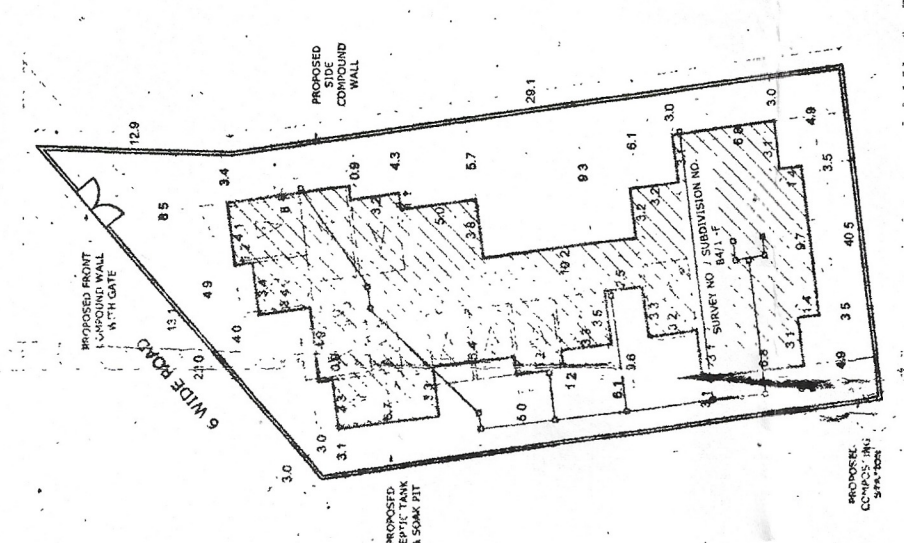

SITE PLAN
SCALE : 1:500

DOORS	DIMENSIONS	SILL HEIGHT	LEVEL HEIGHT
D1	1.0M X 2.0M	2.0M	2.0M
D2	0.9M X 2.0M	2.0M	2.0M
D3	0.9M X 2.0M	2.0M	2.0M

WINDOWS	DIMENSIONS	SILL HEIGHT	LEVEL HEIGHT
W1	1.0M X 1.2M	0.9M	2.0M
W2	1.0M X 1.2M	0.9M	2.0M
W3	1.0M X 1.2M	0.9M	2.0M
W4	2.0M X 1.2M	0.9M	2.0M

VENTILATORS	DIMENSIONS	SILL HEIGHT	LEVEL HEIGHT
V1	0.6M X 0.5M	1.5M	2.0M

AREA STATEMENT

TOTAL AREA OF THE PLOT	1004.9 sqm
NET EFFECTIVE AREA	NA
PERMISSIBLE COVERED AREA	40%
PROPOSED COVERED AREA	38.20%
PERMISSIBLE FLOOR AREA (FOR NET EFFECTIVE AREA)	403.20 sqm
PERMISSIBLE FLOOR AREA (FOR COVERED AREA)	NA
TOTAL PERMISSIBLE FLOOR AREA	803.38 sqm
PROPOSED FLOOR AREA	803.38 sqm
FAR CONSUMED	79.51%
AREA FOR INFRASTRUCTURE TAX	NA
LENGTH OF COMPOUND WALL	142.28 sqm

PROJECT NO.: MA/2019/09-R-Vdhi/101

PROPOSED RESIDENTIAL
BUILDING SURVEY NO./
SUBDIVISION NO. 84 / 1F AT BALLI,
QUEPEM,
GOA

CLIENT: M/S. VIDHI CONSTRUCTION

CLIENT'S SIGNATURE

DRAWING TITLE: SUBMISSION DRAWING

DRAWING NO.: 1

DATE: 30/08/2019

CHECKED BY: AR. GANGASH DESSAI

AS MENTIONED

ARCHITECT: AR. GANGASH DESSAI

ARCHITECT'S SIGNATURE

CONTRACT NO. 84/101/2019

CONTRACT NO. 84/101/2019

AREA CALCULATION FOR STILT FLOOR
A 4.98 X 5.29 1 26.23
B 3.13 X 6.84 1 21.40
C 3.53 X 6.21 1 21.92
D 1.43 X 2.91 1 4.16
E 7.86 X 2.91 1 22.87
F 3.53 X 5.36 1 19.17
G 4.72 X 2.96 1 13.92
H 4.72 X 0.80 1 3.78
I 4.72 X 3.25 1 15.35
J 4.72 X 3.16 1 14.92
K 1.20 X 3.16 1 3.79
L 3.50 X 12.72 1 44.52
M 3.28 X 6.69 1 21.94
N 3.73 X 3.33 1 12.42
O 3.73 X 3.46 1 12.89
P 2.53 X 2.91 1 7.36
Q 1.43 X 3.38 1 4.83
R 4.08 X 1.19 1 4.84
S 6.08 X 0.71 1 0.43
T 6.08 X 3.46 1 21.04
ST 2.86 X 5.03 1 14.38
PS1 4.98 X 5.03 1 25.07
PS2 3.16 X 6.84 1 21.63
PS3 1.73 X 0.82 1 0.14
PS4 1.73 X 2.73 1 4.72
PS5 1.43 X 0.23 1 0.32
PS6 0.23 X 0.52 1 0.11
PS7 0.23 X 0.78 1 0.17
PS8 1.20 X 0.23 1 0.27
DUCT1 1.20 X 0.52 1 0.62
DUCT2 1.20 X 0.52 1 0.62
COIT1 2.53 X 2.50 1 6.33
COIT2 2.53 X 3.10 1 7.84
TOTAL 408.97
AREA FOR PASSAGE (A TO D) 73.71
AREA FOR STILT (A TO D) 253.00
AREA FOR STILT (A TO D) 14.38
STAIRCASE 21.86
AREA FOR PASSAGE (PS1 TO PS5) 14.38

AREA CALCULATION FOR FIRST & SECOND FLOOR
A 3.53 X 5.41 2 38.10
B 3.13 X 6.84 2 42.91
C 3.53 X 6.21 2 43.84
D 1.43 X 2.91 2 8.32
E 7.86 X 2.91 2 45.74
F 3.53 X 5.36 2 38.34
G 4.72 X 2.96 2 27.84
H 4.72 X 0.80 2 7.56
I 4.72 X 3.25 2 15.35
J 4.72 X 3.16 2 14.92
K 1.20 X 3.16 2 7.58
L 3.50 X 12.72 2 89.04
M 3.28 X 6.69 2 43.88
N 3.73 X 3.33 2 24.84
O 3.73 X 3.46 2 25.78
P 2.53 X 2.91 2 14.72
Q 1.43 X 3.38 2 9.66
R 4.08 X 1.19 2 8.68
S 6.08 X 0.71 2 0.86
T 6.08 X 3.46 2 42.08
ST 2.86 X 5.03 2 28.76
PS1 4.98 X 5.03 2 50.14
PS2 3.16 X 6.84 2 43.26
PS3 1.73 X 0.82 2 0.28
PS4 1.73 X 2.73 2 9.44
PS5 1.43 X 0.23 2 0.24
PS6 0.23 X 0.52 2 0.22
PS7 0.23 X 0.78 2 0.34
PS8 1.20 X 0.23 2 0.54
DUCT1 1.20 X 0.52 2 1.24
DUCT2 1.20 X 0.52 2 1.24
COIT1 2.53 X 2.50 2 12.66
COIT2 2.53 X 3.10 2 15.68
TOTAL 508.97
AREA FOR PASSAGE (A TO D) 147.41
AREA FOR STILT (A TO D) 506.00
AREA FOR STILT (A TO D) 28.76
STAIRCASE 43.72
AREA FOR PASSAGE (PS1 TO PS5) 28.76

BL3	1.20	X1	3.33	1	3.39
BL4	1.20	X2	3.16	1	3.76
BL5	3.75	X3	1.20	1	4.47
BL6	3.75	X3	1.20	1	4.47
BL7	3.00	X3	1.20	1	3.66
BL8	3.00	X3	1.20	1	3.66
BL9	3.28	X2	1.20	1	3.93
BL10	3.28	X2	1.20	1	3.93
BL2					

PROJECT NO.: MA/2019/09-R-Vdhi/101

PROPOSED RESIDENTIAL
BUILDING SURVEY NO./
SUBDIVISION NO. 84 / 1F AT BALLI,
QUEPEM,
GOA

CLIENT: M/S. VIDHI CONSTRUCTION

CLIENT'S SIGNATURE

DRAWING TITLE: SUBMISSION DRAWING

DRAWING NO.: 1

DATE: 30/08/2019

CHECKED BY: AR. GANGASH DESSAI


AS MENTIONED

ARCHITECT: AR. GANGASH DESSAI


ARCHITECT'S SIGNATURE

CONTRACT NO. 84/101/2019


CONTRACT NO. 84/101/2019

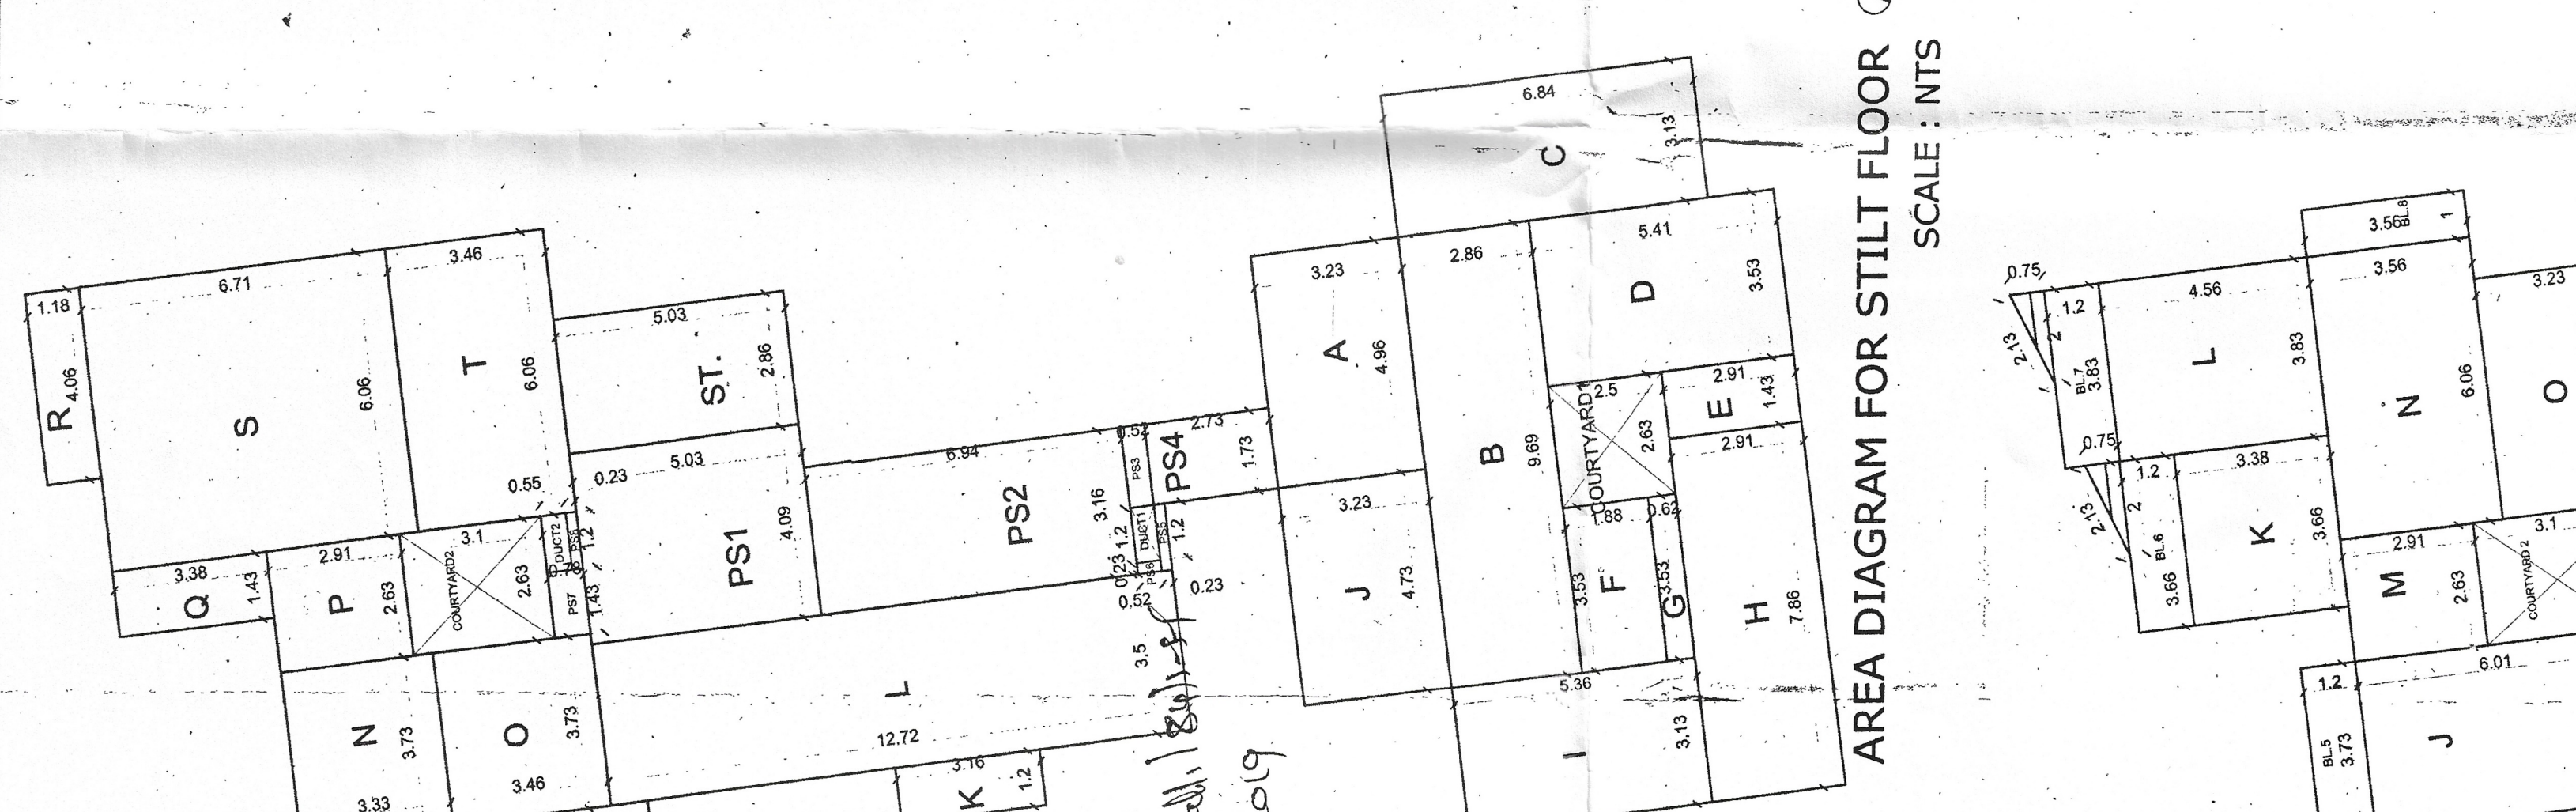


AREA DIAGRAM FOR STILT FLOOR
SCALE : 1:100

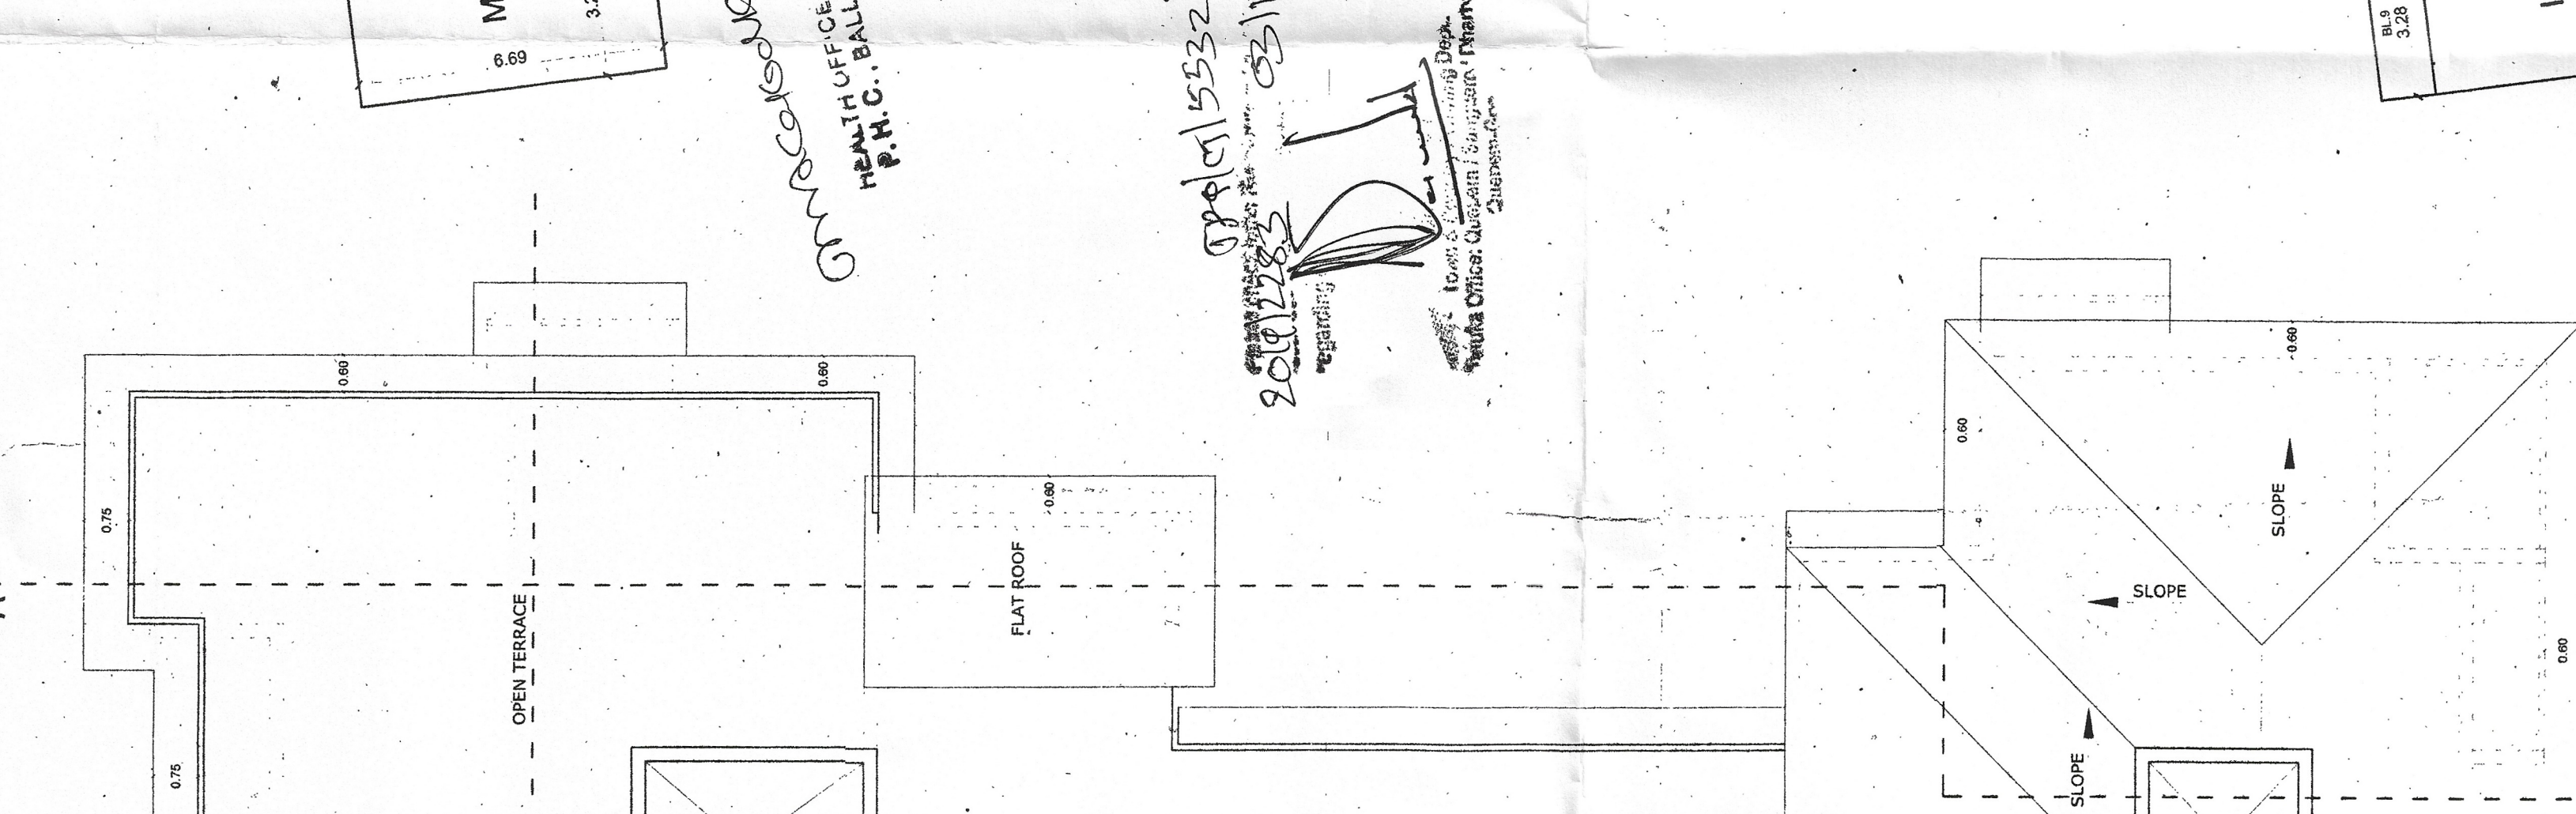


ROOF PLAN
SCALE : 1:100

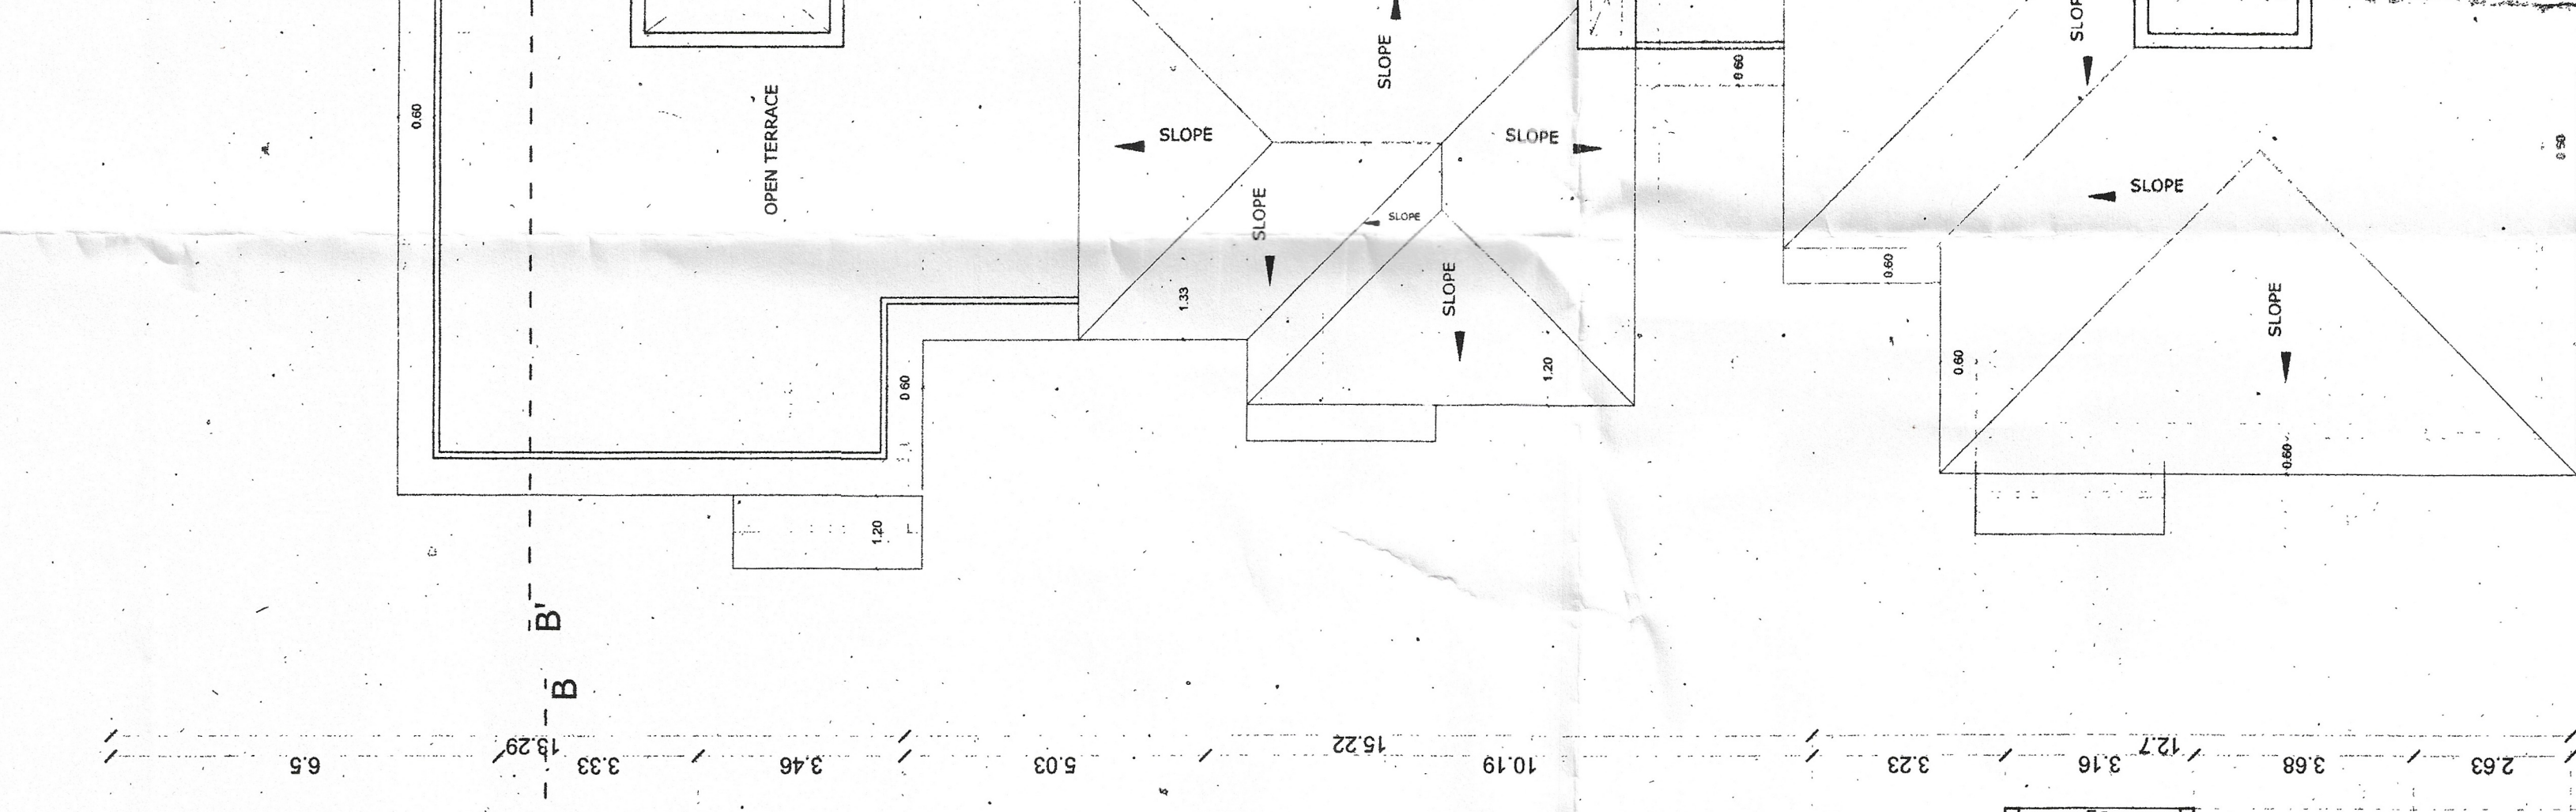


TYPICAL FIRST FLOOR PLAN
SCALE : 1:100

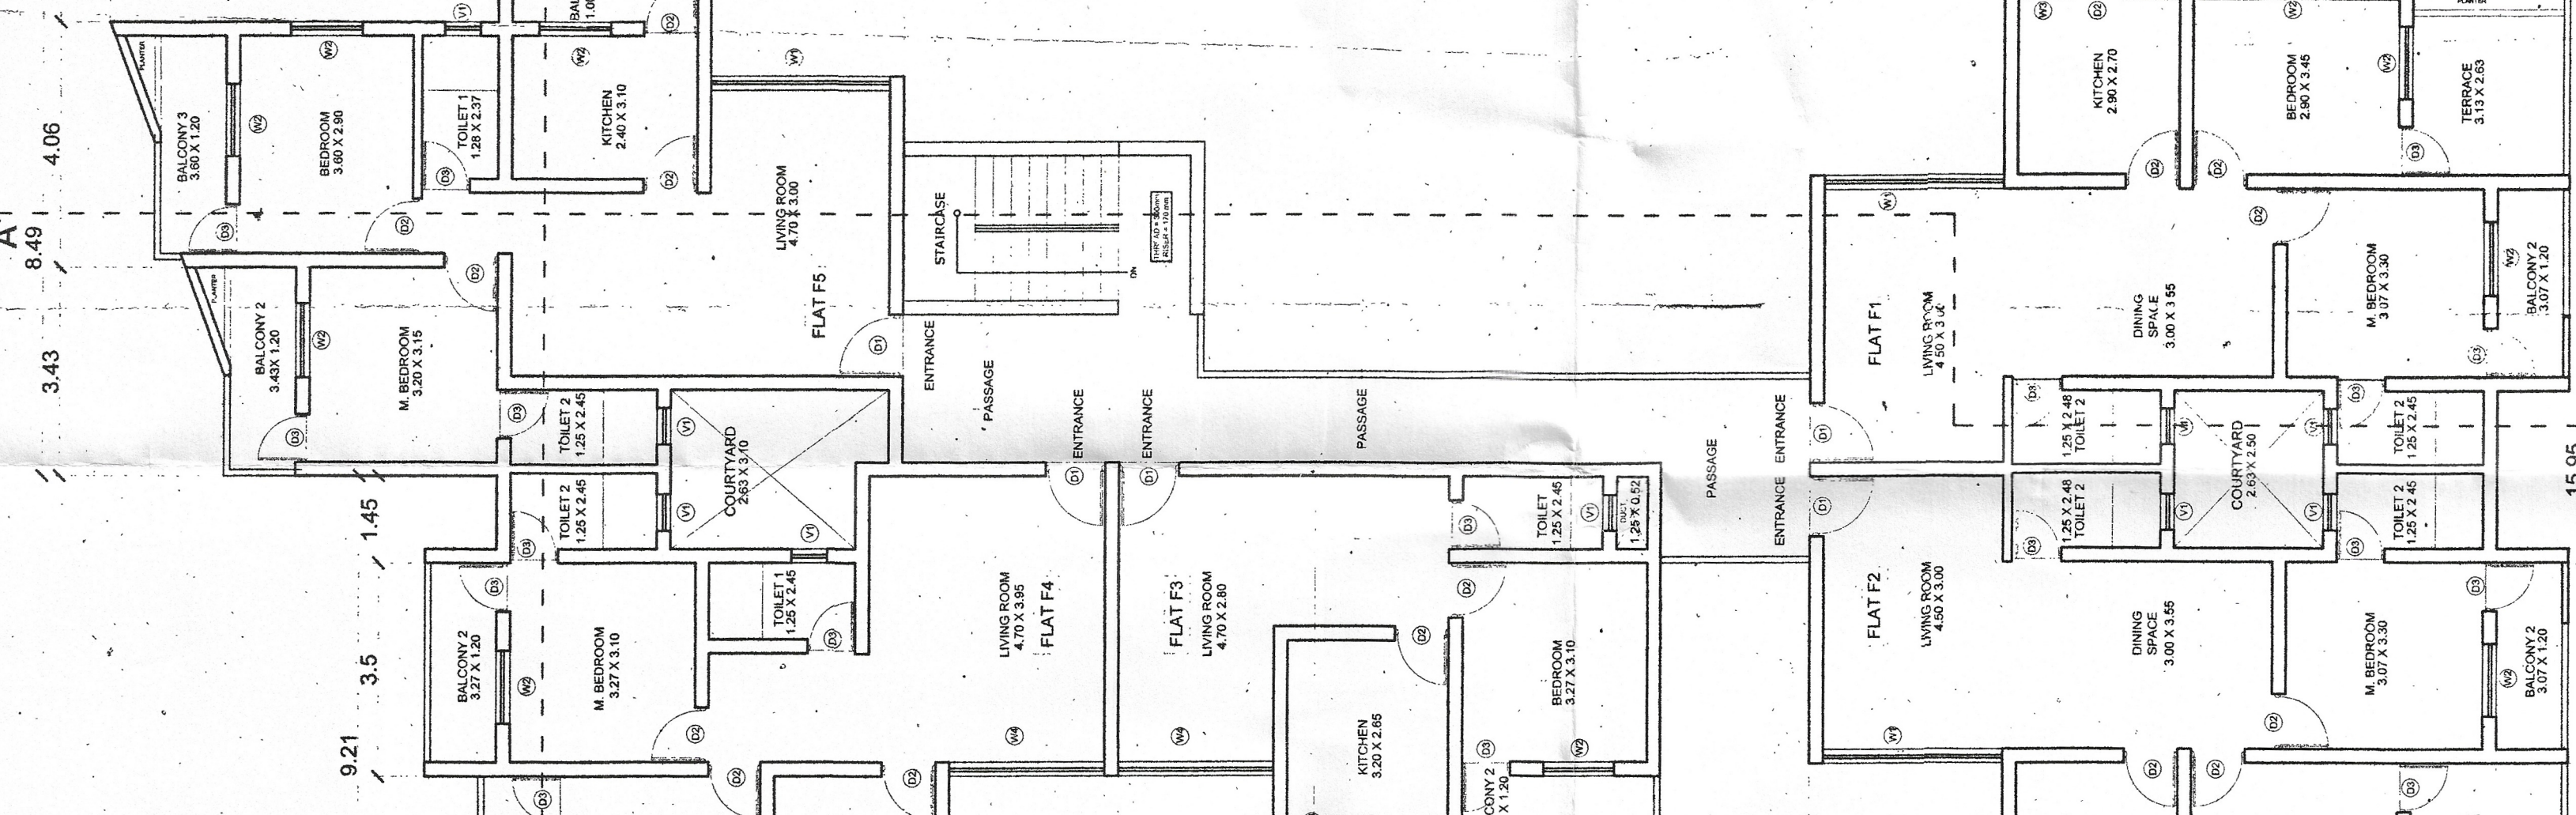


SECOND FLOOR PLAN
SCALE : 1:100

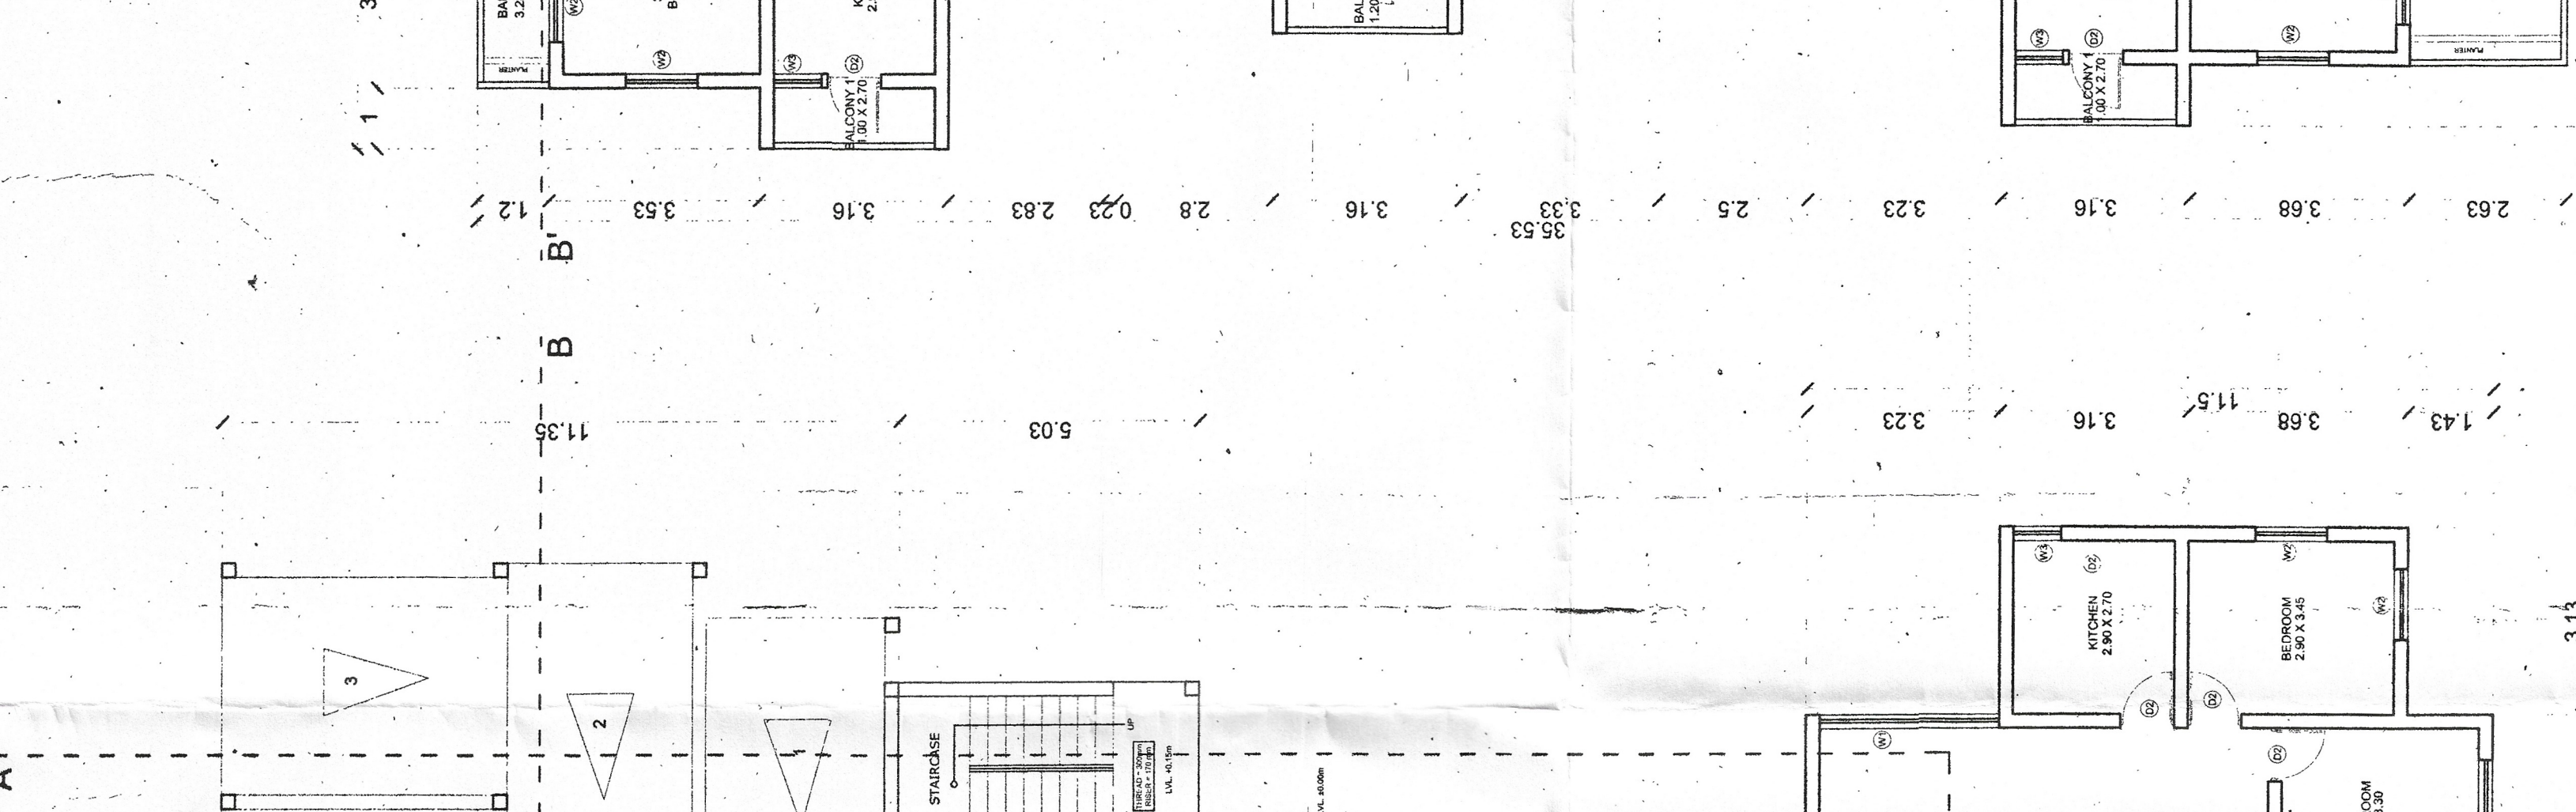


SECTION AA'
SCALE : 1:100

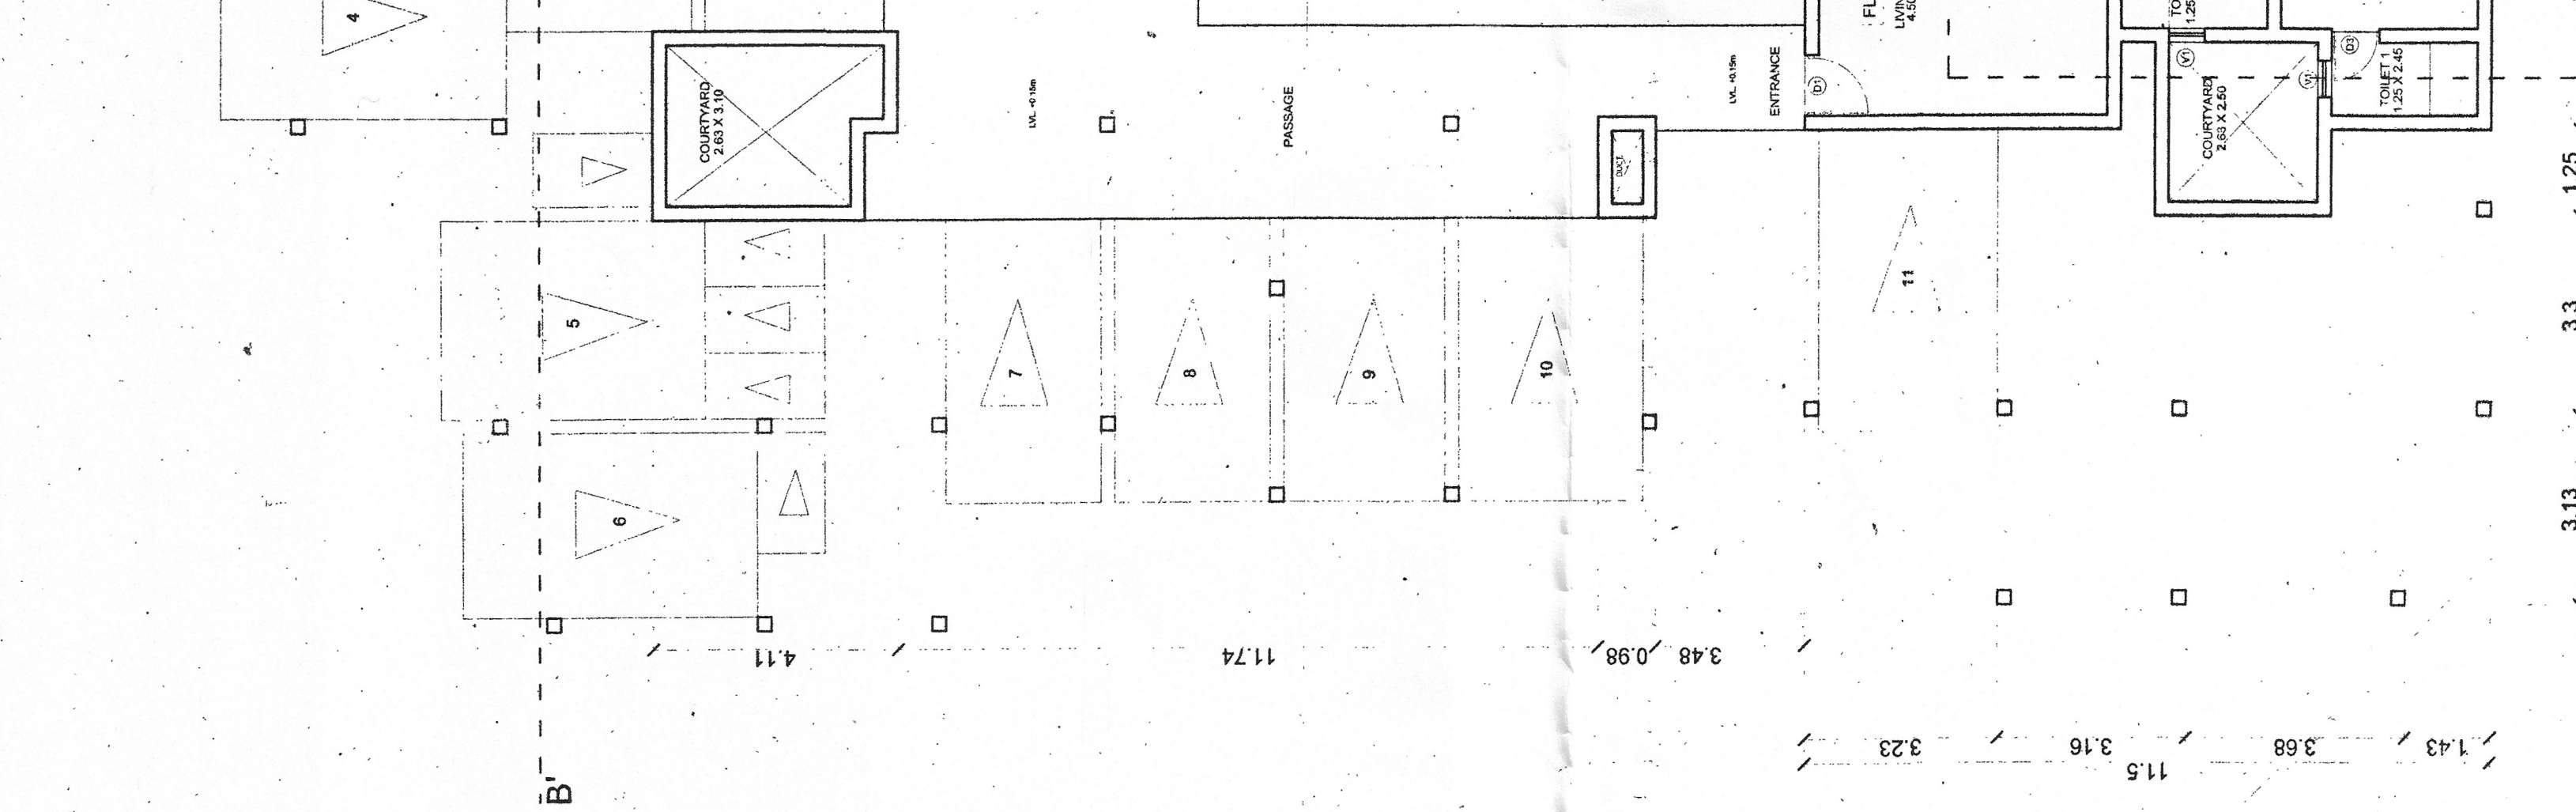


SECTION BB'
SCALE : 1:100

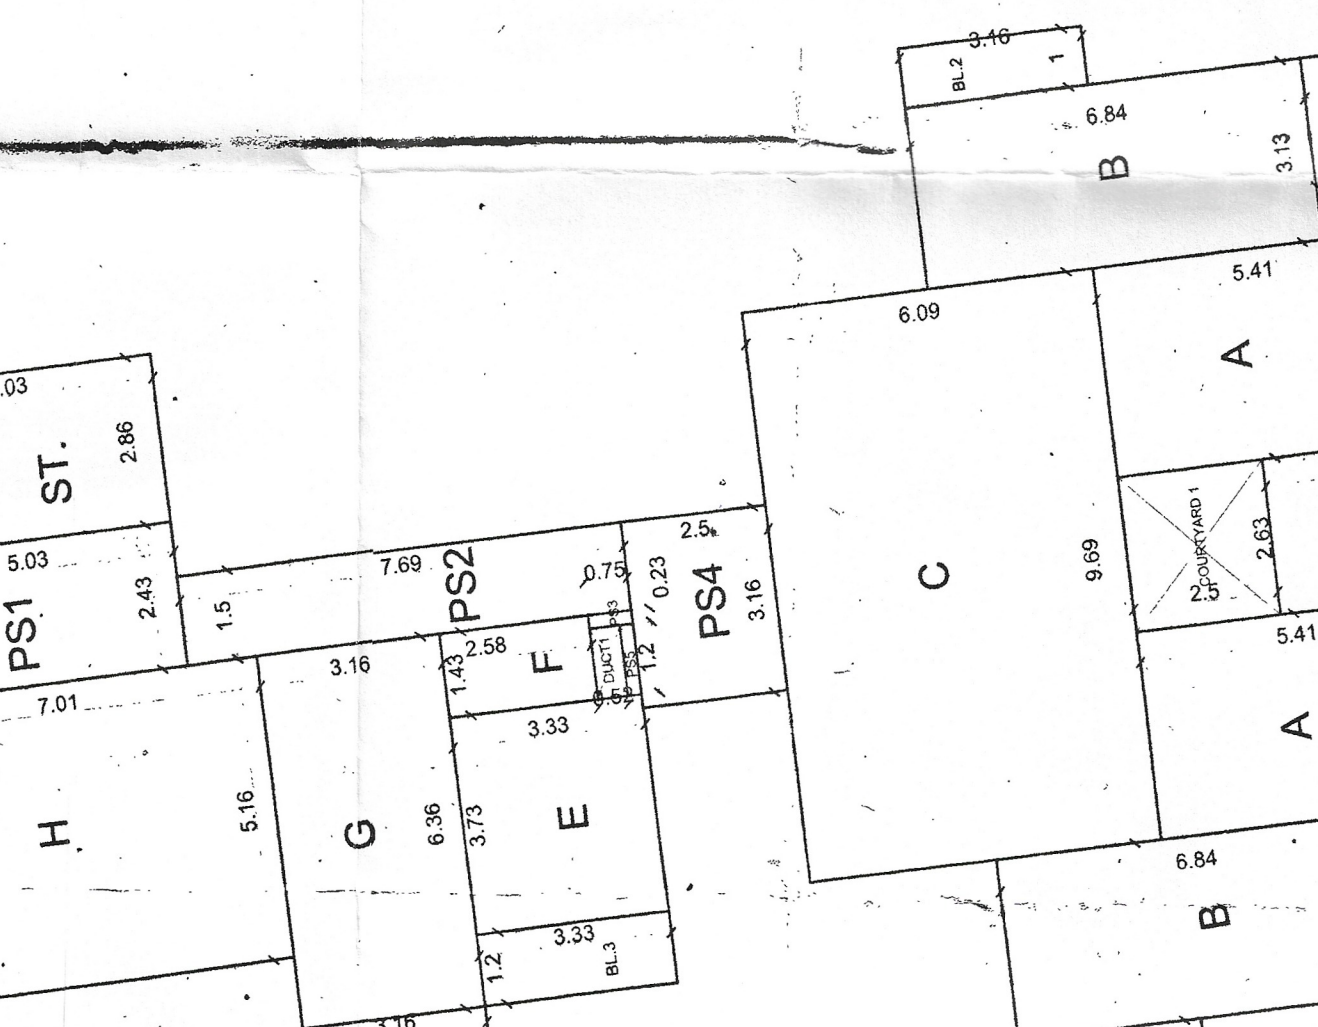


AREA DIAGRAM FOR 1ST & 2ND FLOOR
SCALE : 1:100

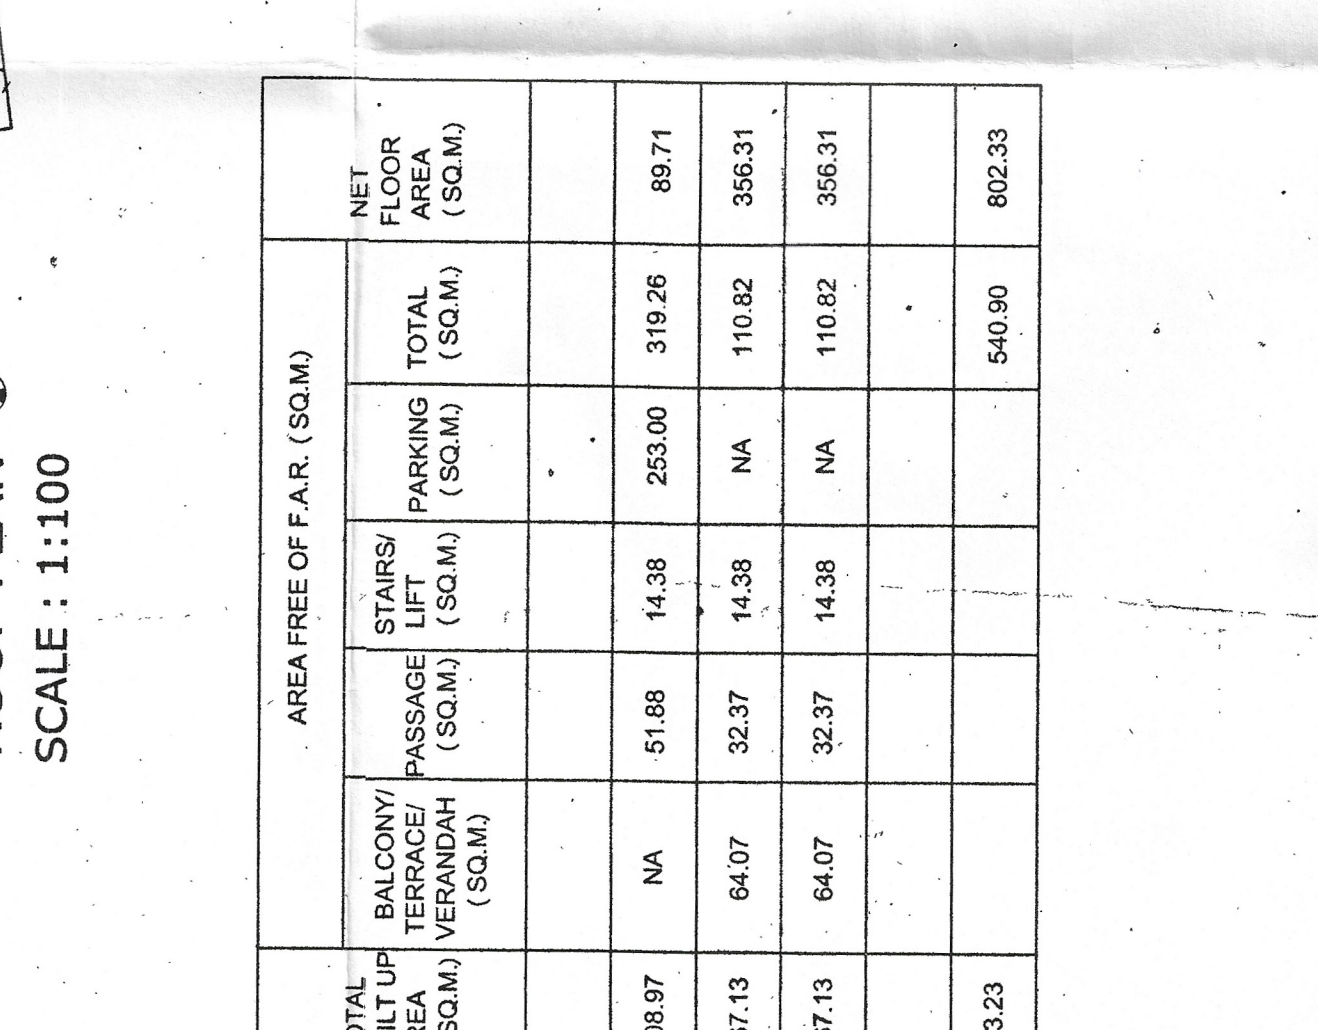


FRONT ELEVATION (NORTH)
SCALE : 1:100

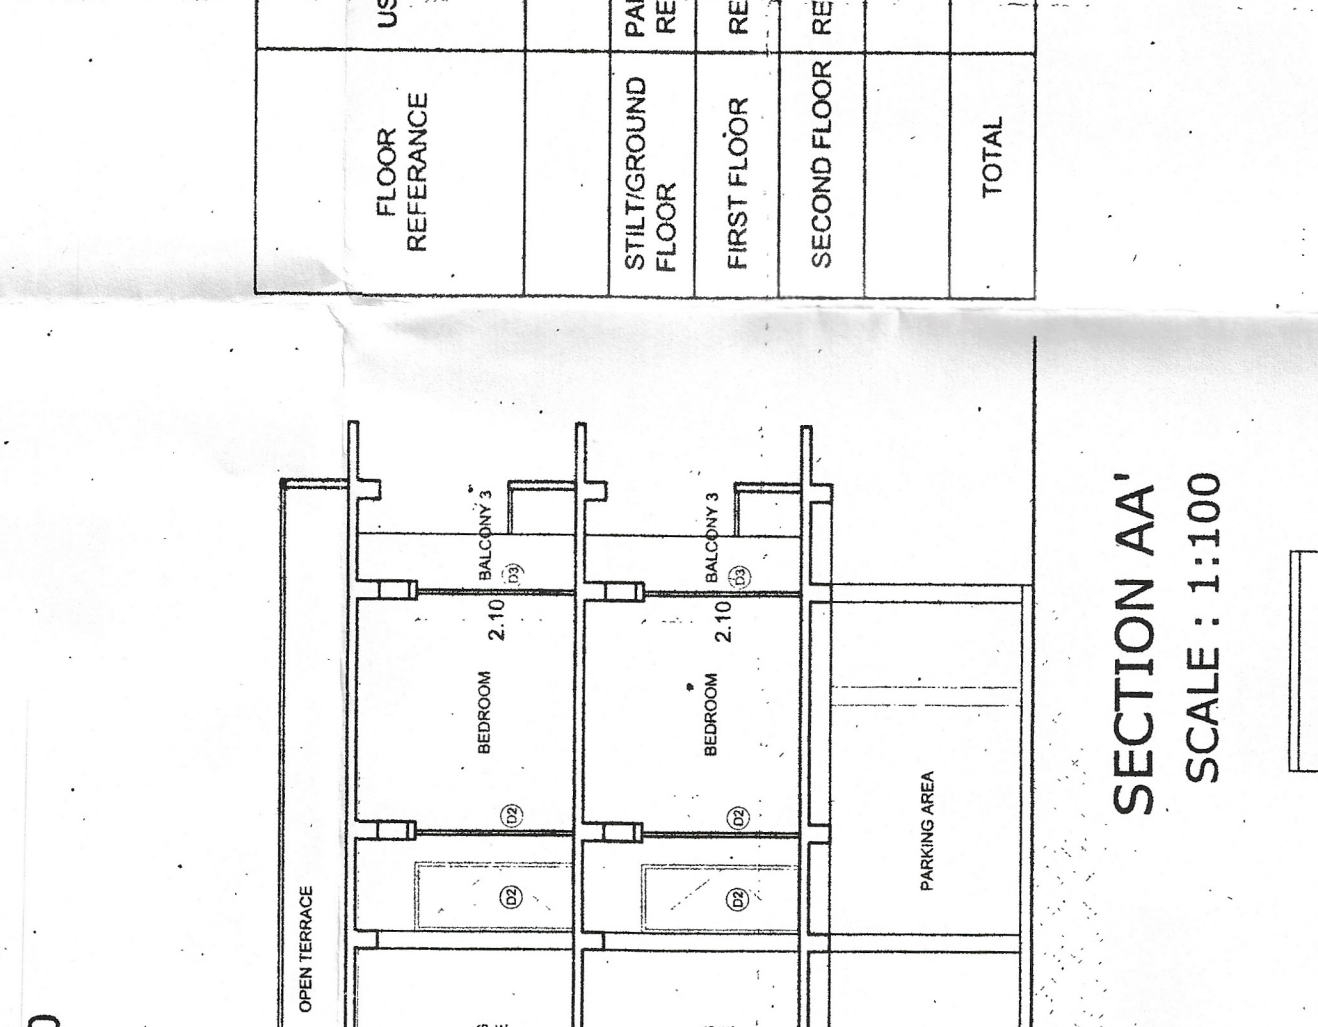


FRONT ELEVATION (NORTH)
SCALE : 1:100

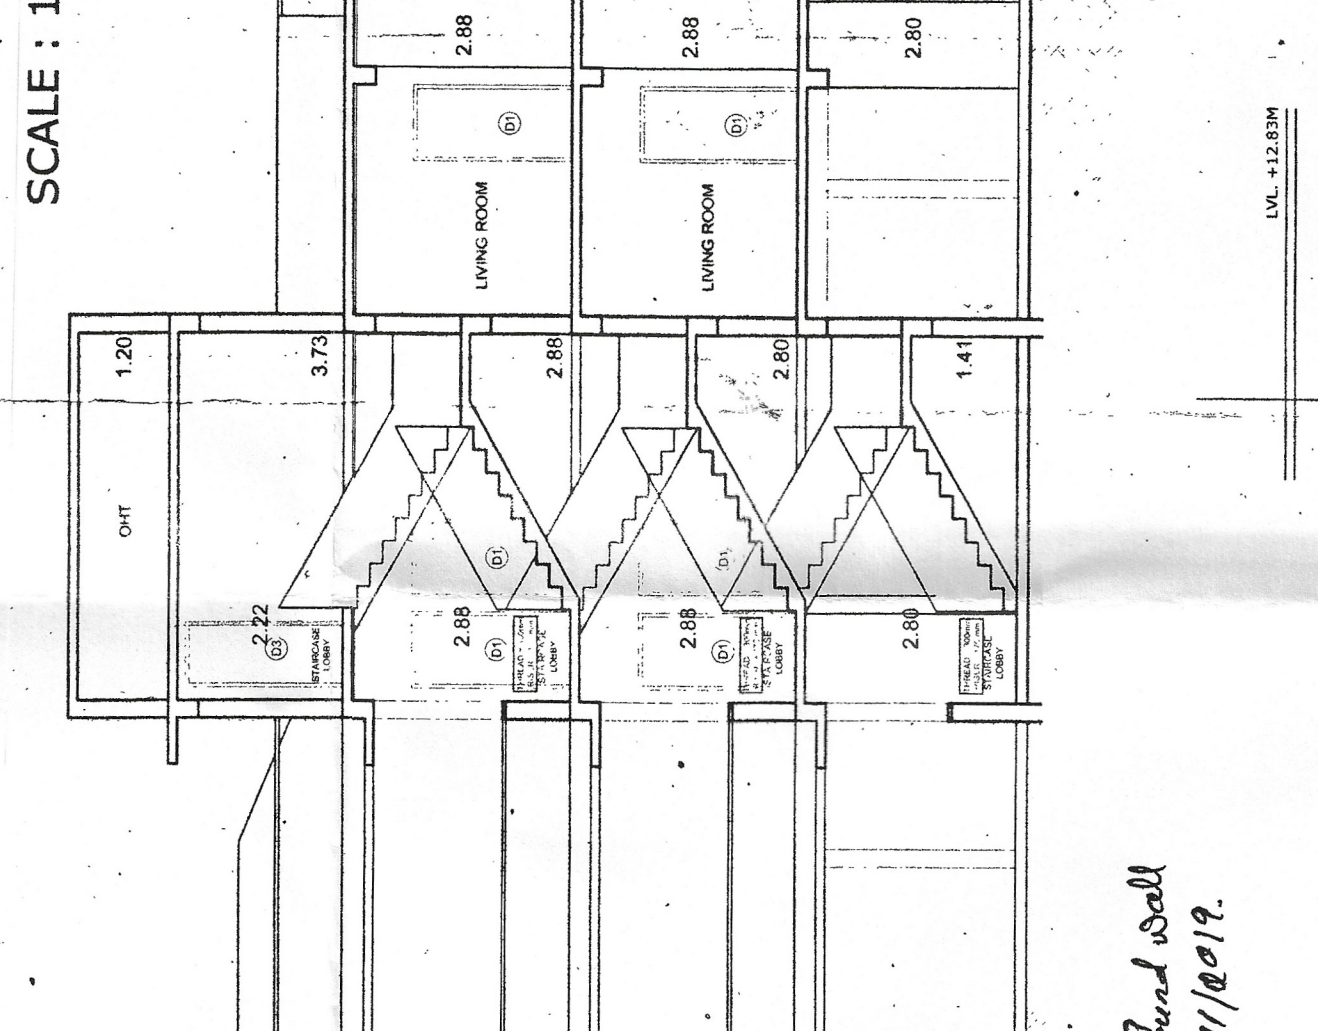


FRONT ELEVATION (NORTH)
SCALE : 1:100

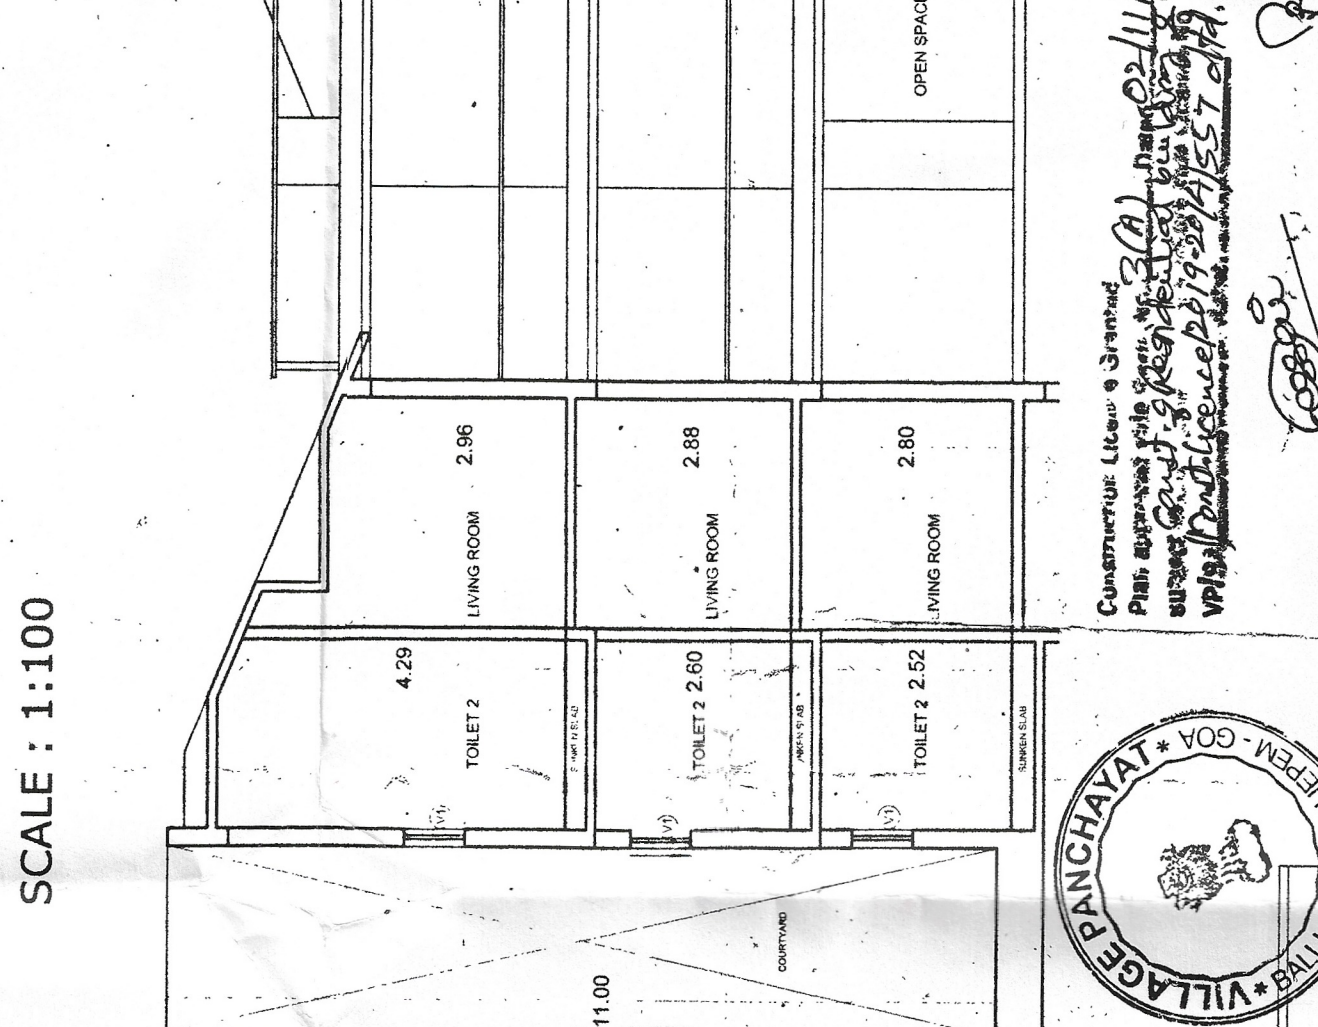


FRONT ELEVATION (NORTH)
SCALE : 1:100

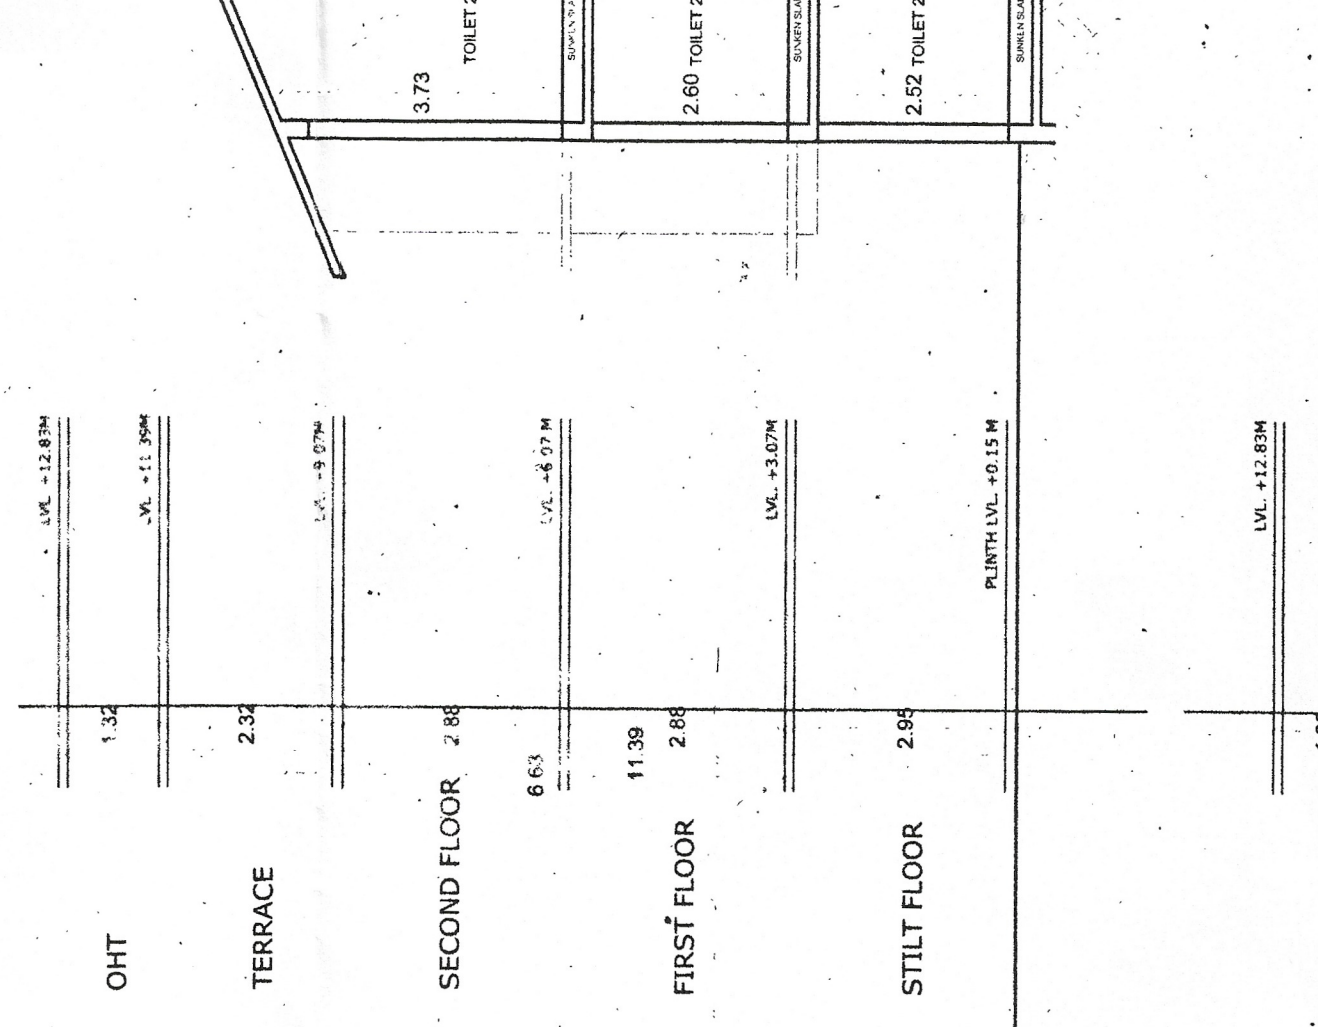


FRONT ELEVATION (NORTH)
SCALE : 1:100

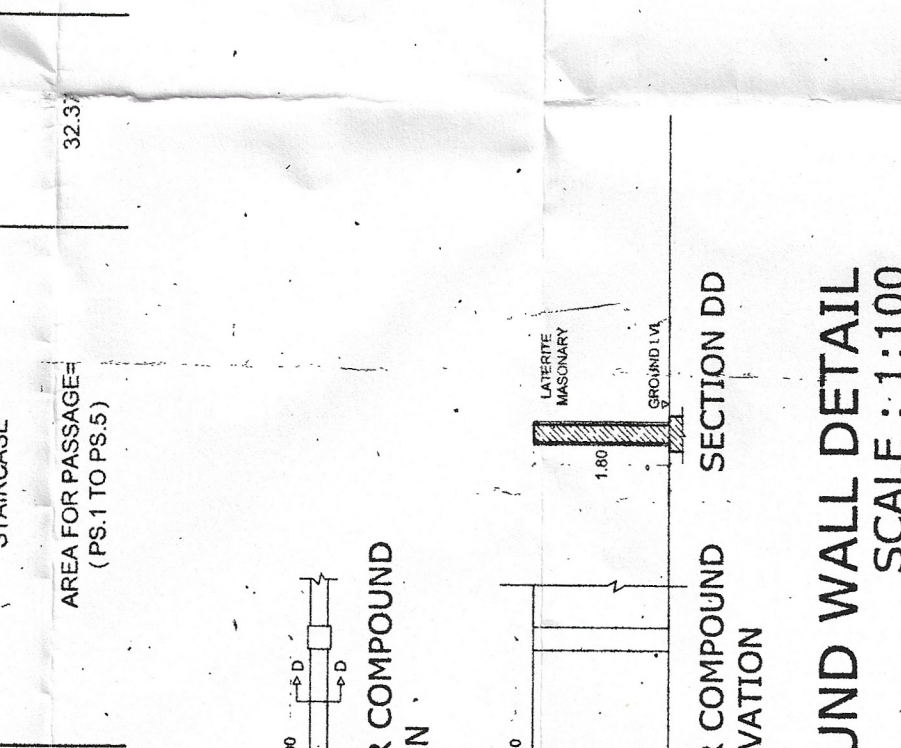


SIDE/REAR COMPOUND WALL - ELEVATION
SCALE : 1:100

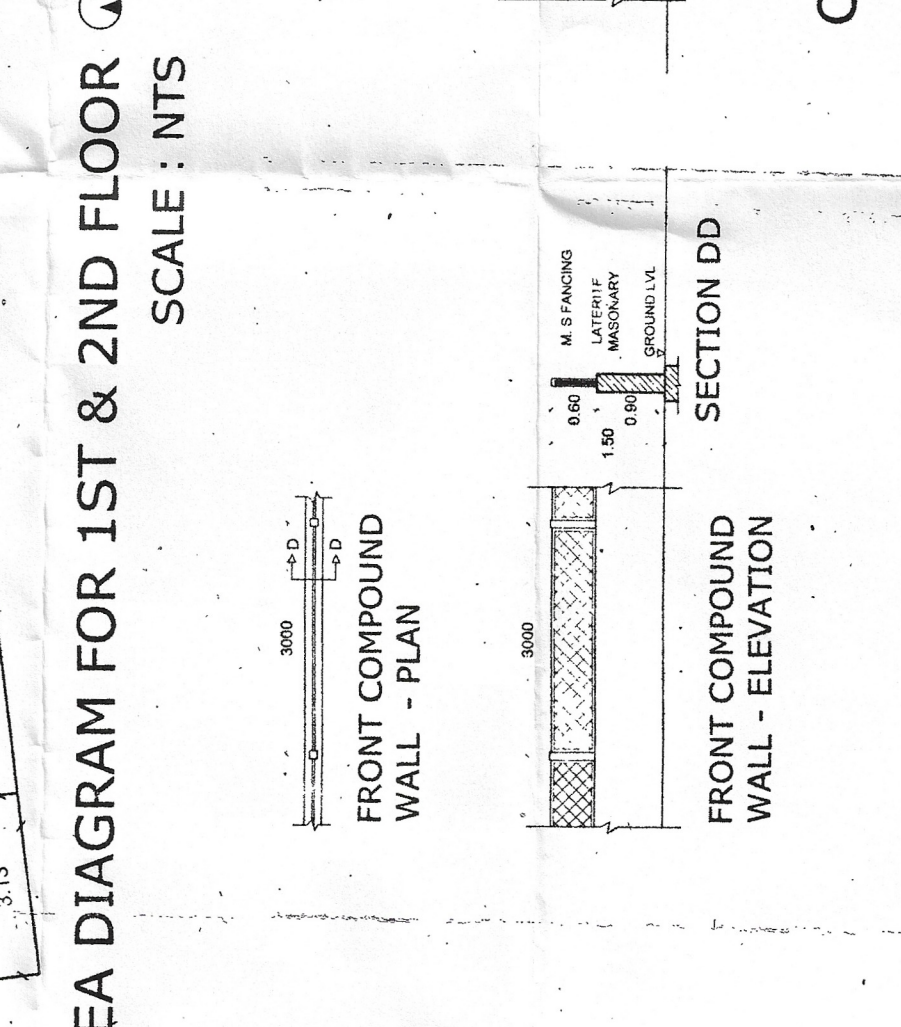


SIDE/REAR COMPOUND WALL - ELEVATION
SCALE : 1:100

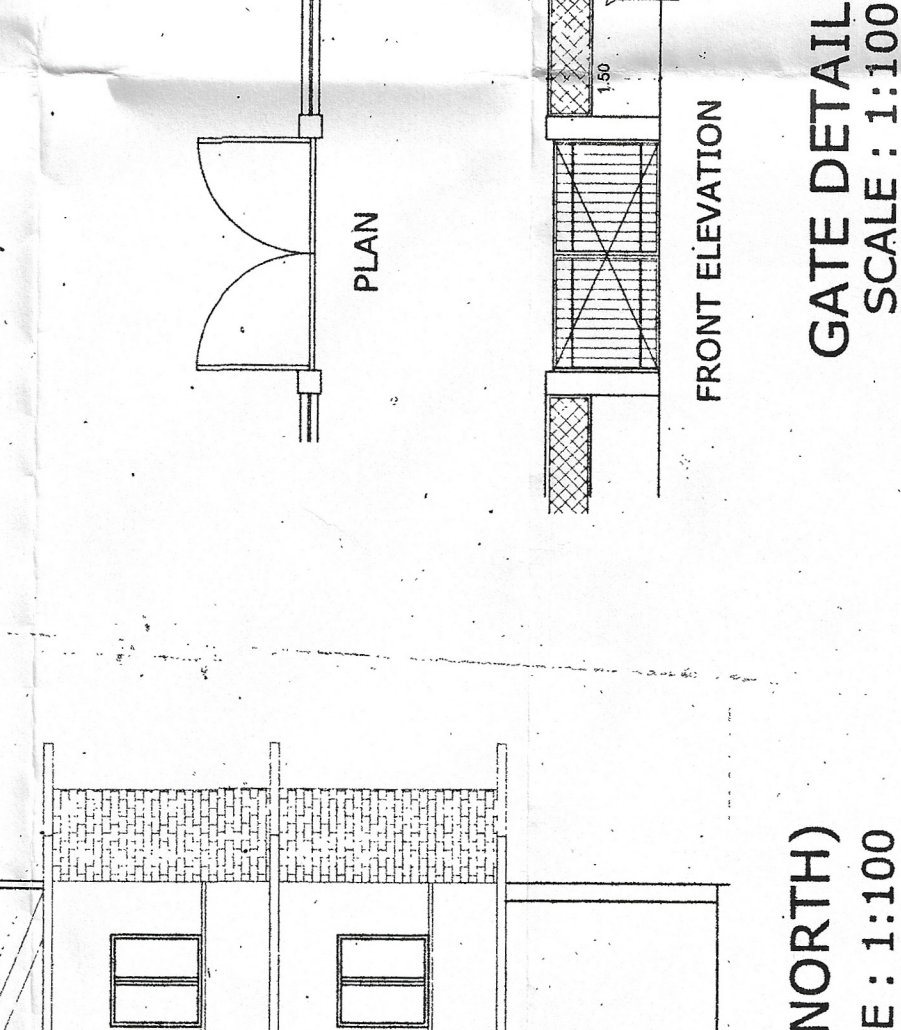


SIDE/REAR COMPOUND WALL - ELEVATION
SCALE : 1:100

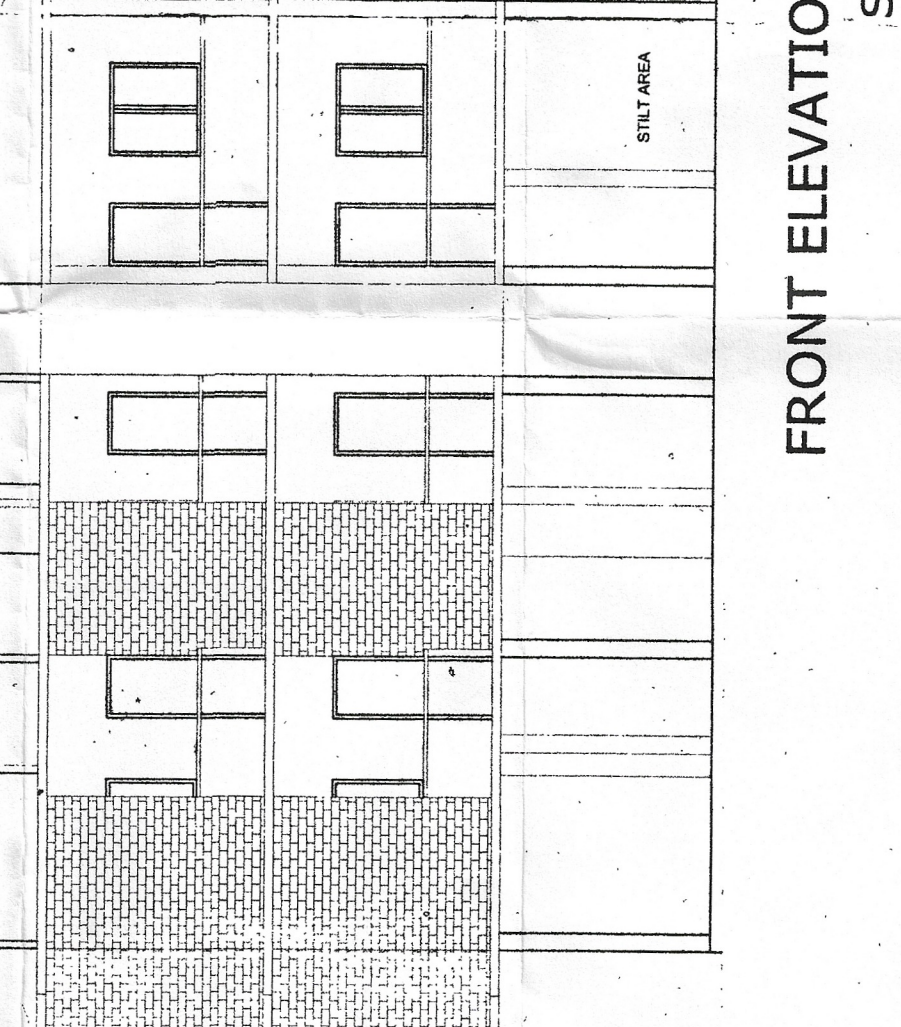


SIDE/REAR COMPOUND WALL - ELEVATION
SCALE : 1:100

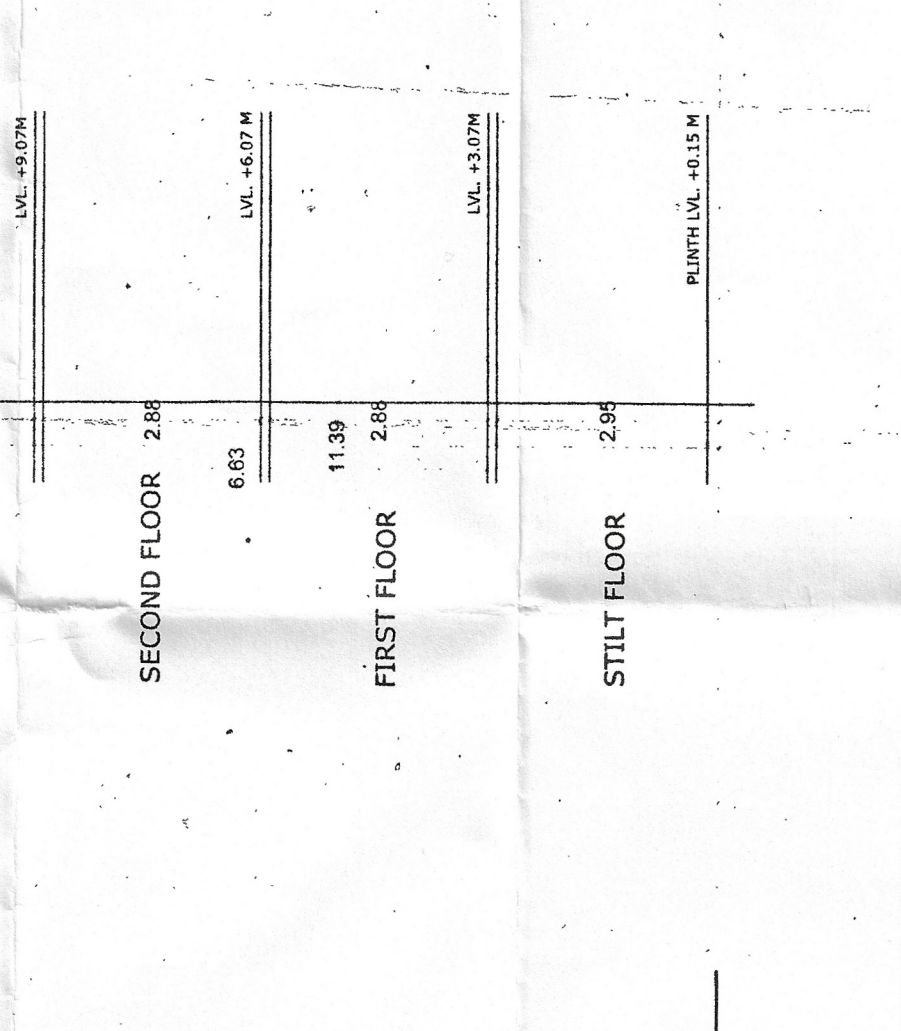

SIDE/REAR COMPOUND WALL - ELEVATION
SCALE : 1:100

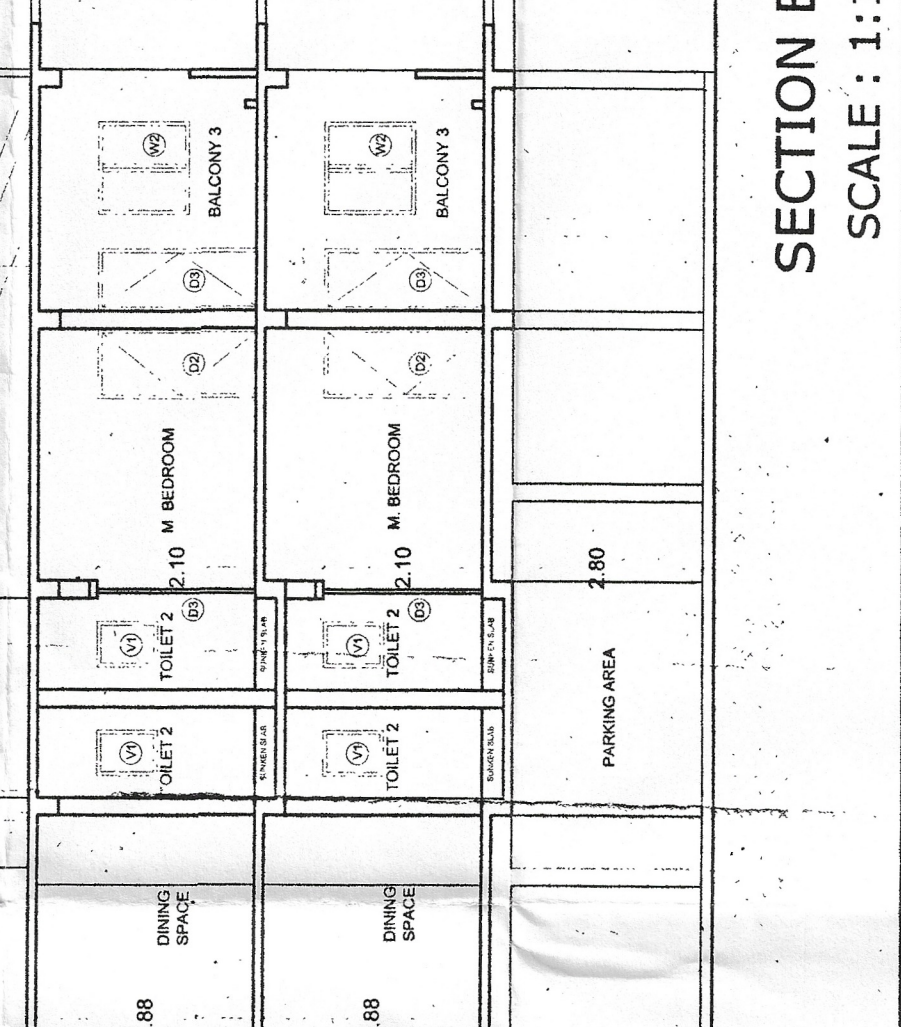

SIDE/REAR COMPOUND WALL - ELEVATION
SCALE : 1:100

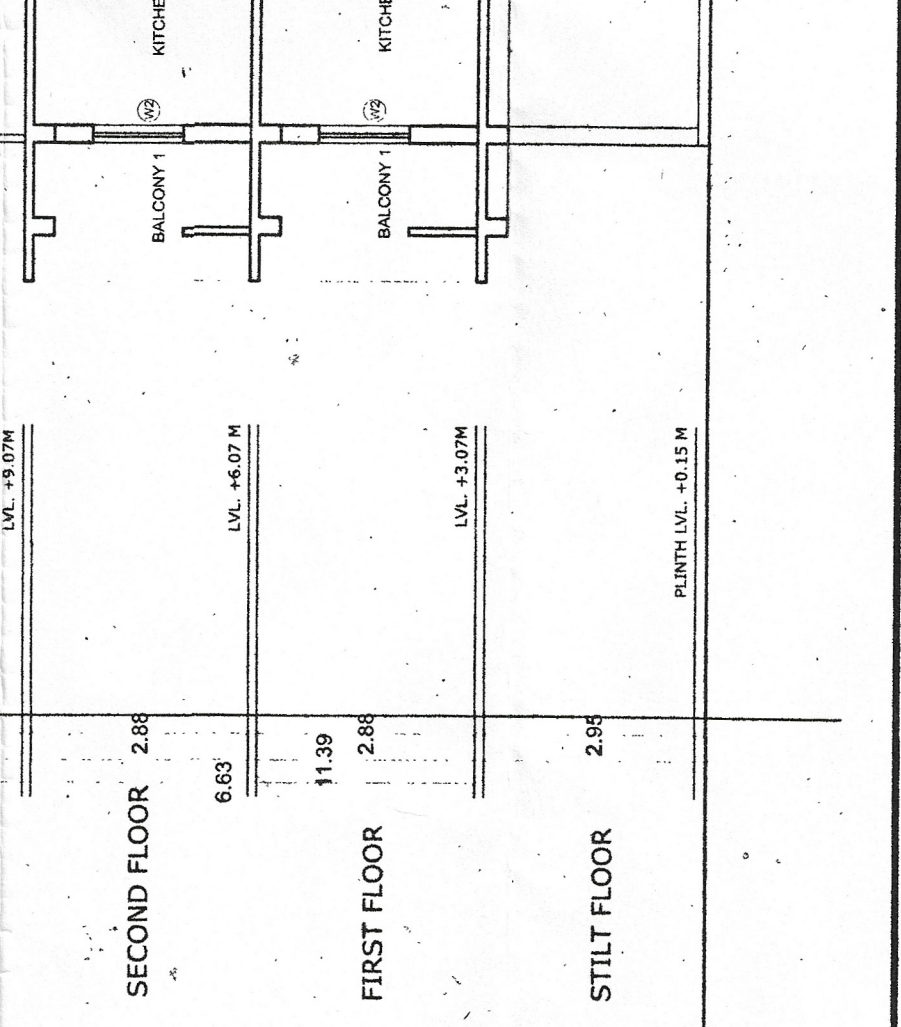

SIDE/REAR COMPOUND WALL - ELEVATION
SCALE : 1:100

COMPOUND WALL DETAIL
SCALE : 1:100

COMPOUND WALL DETAIL
SCALE : 1:100