


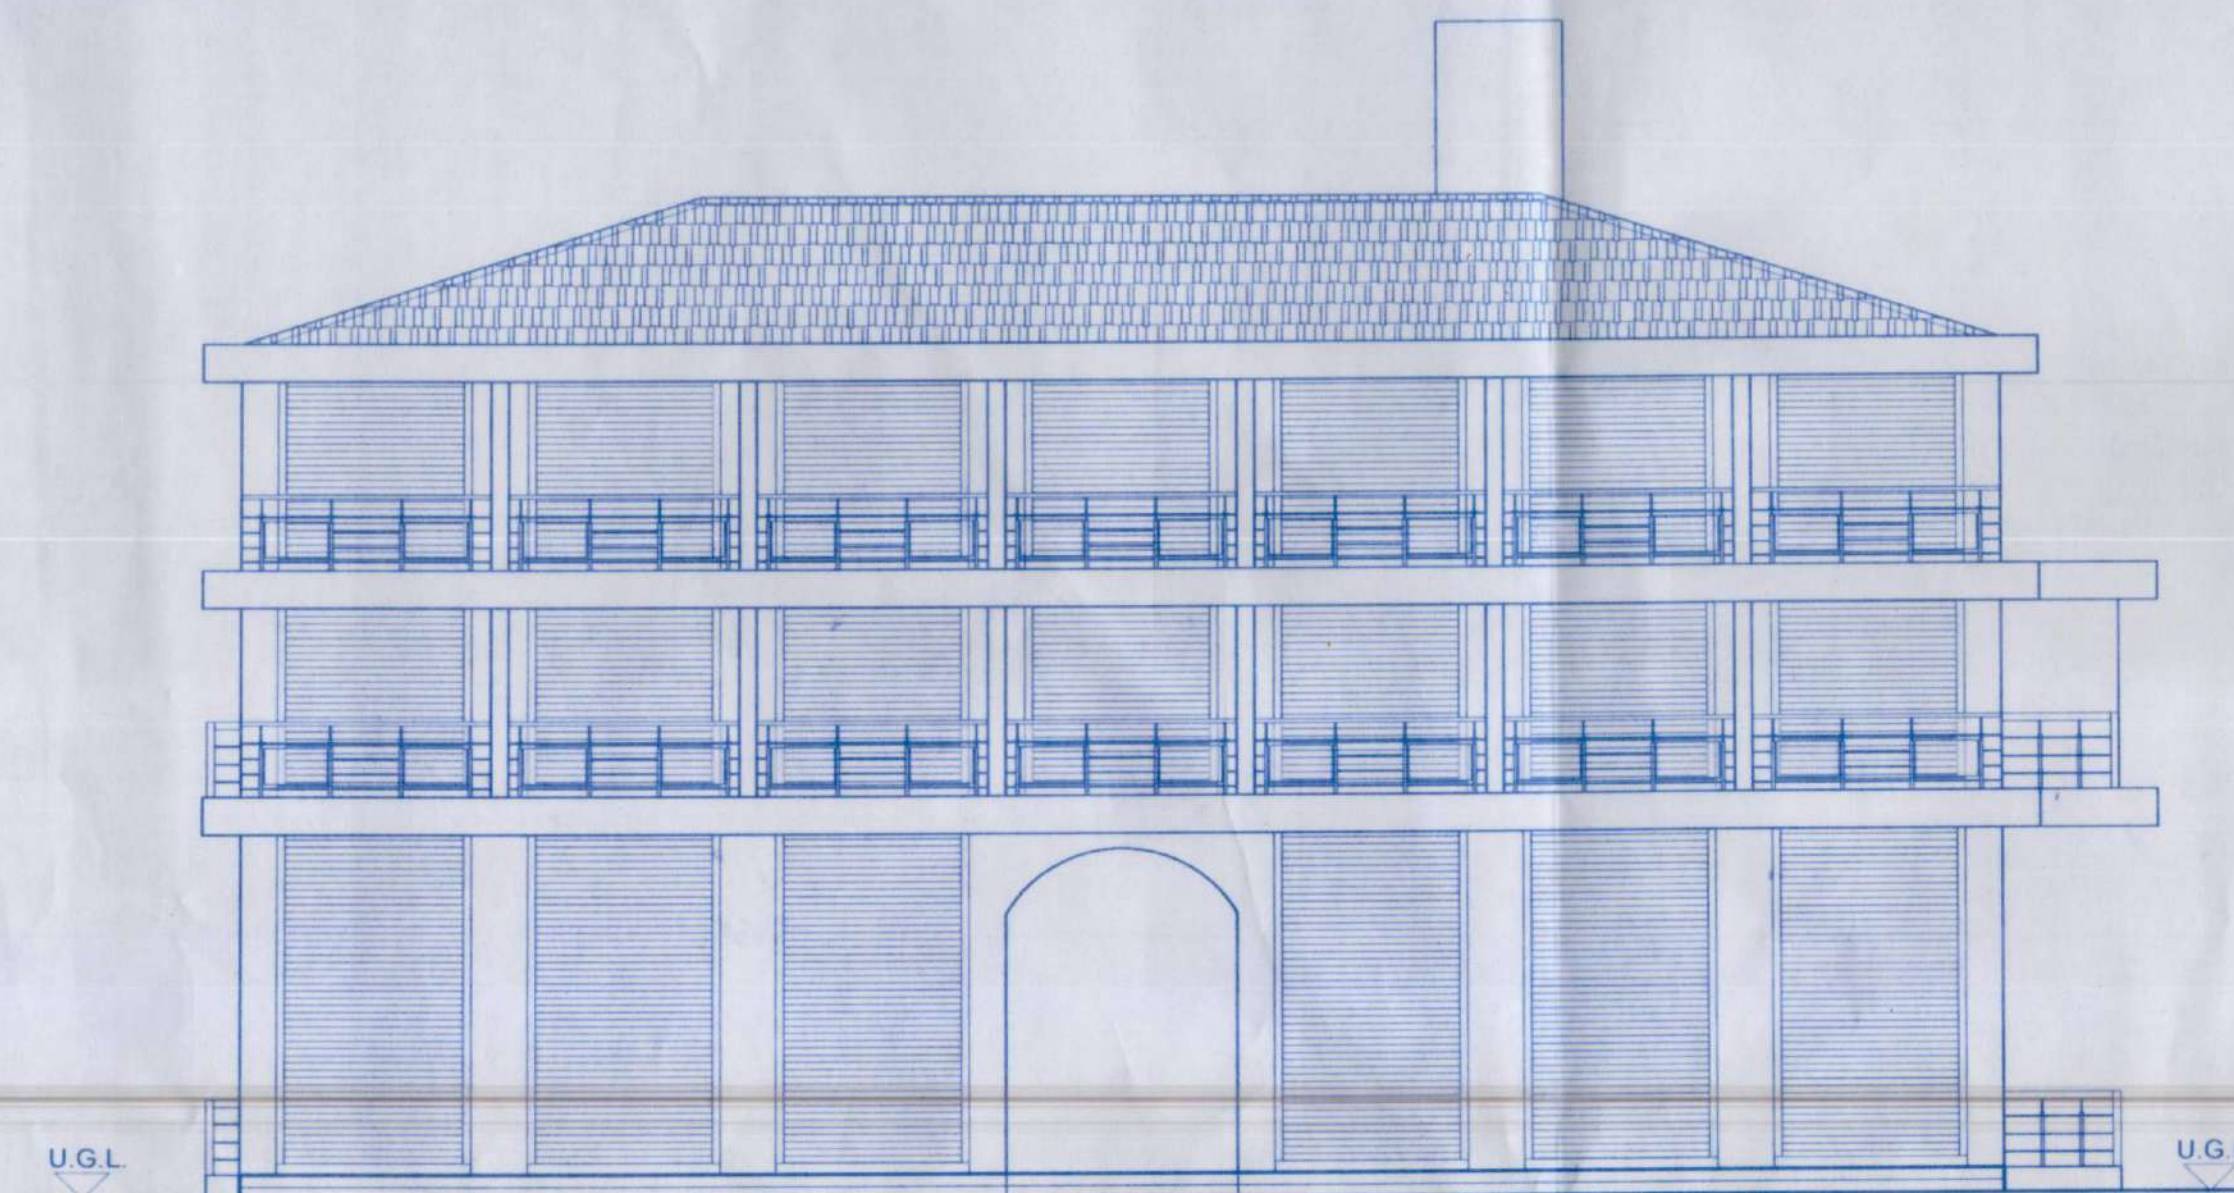


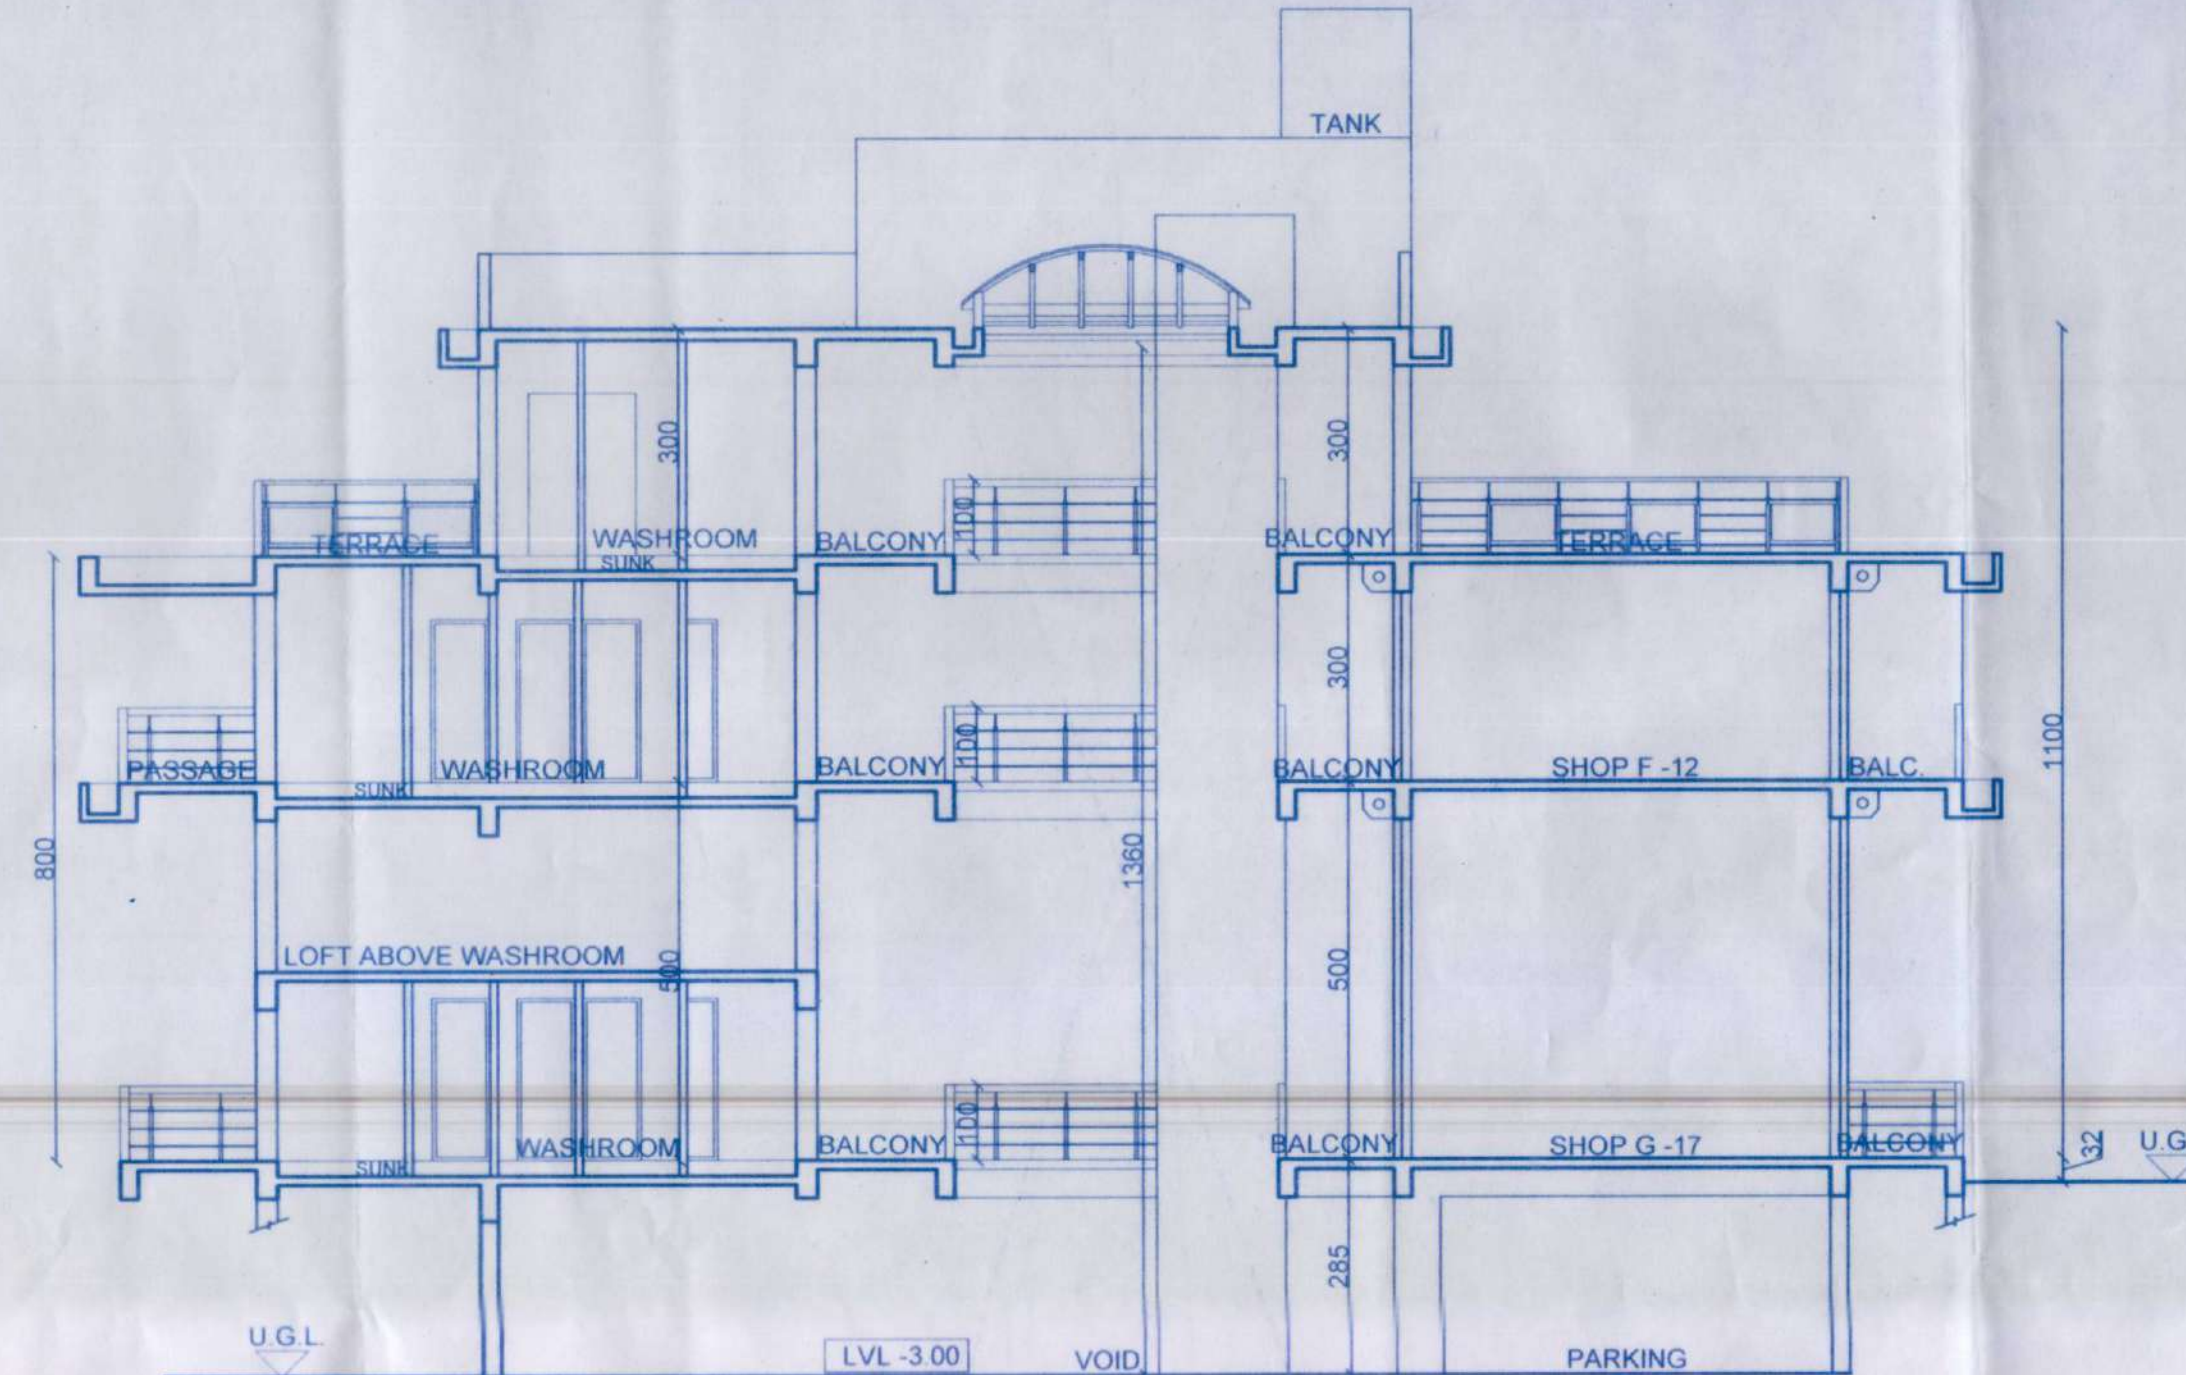


FRONT ELEVATION
1:100

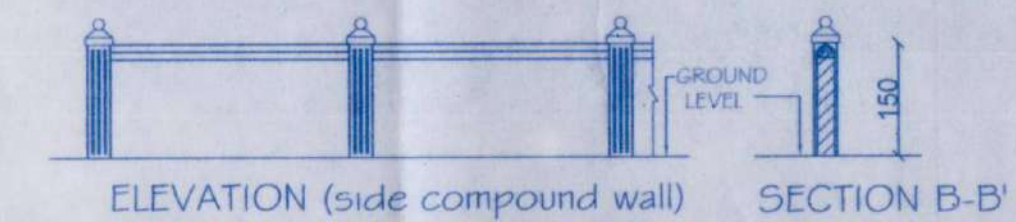


SECTION YY'
1:100

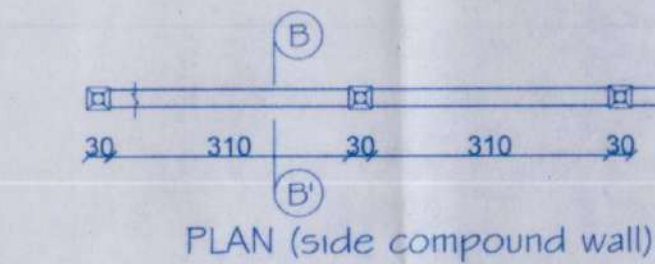

COMPOUND WALL
1:100

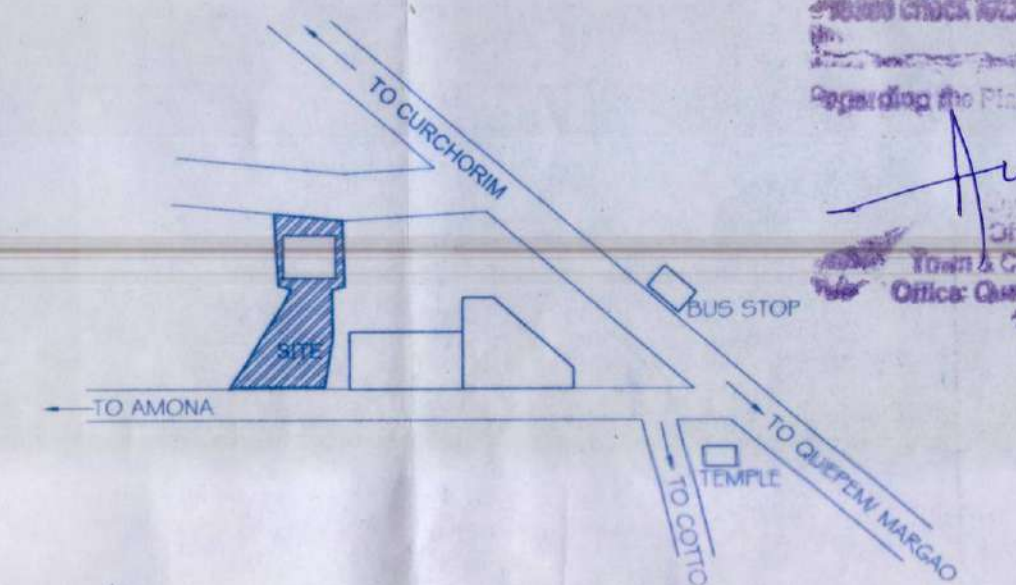

LOCATION PLAN
N.T.S

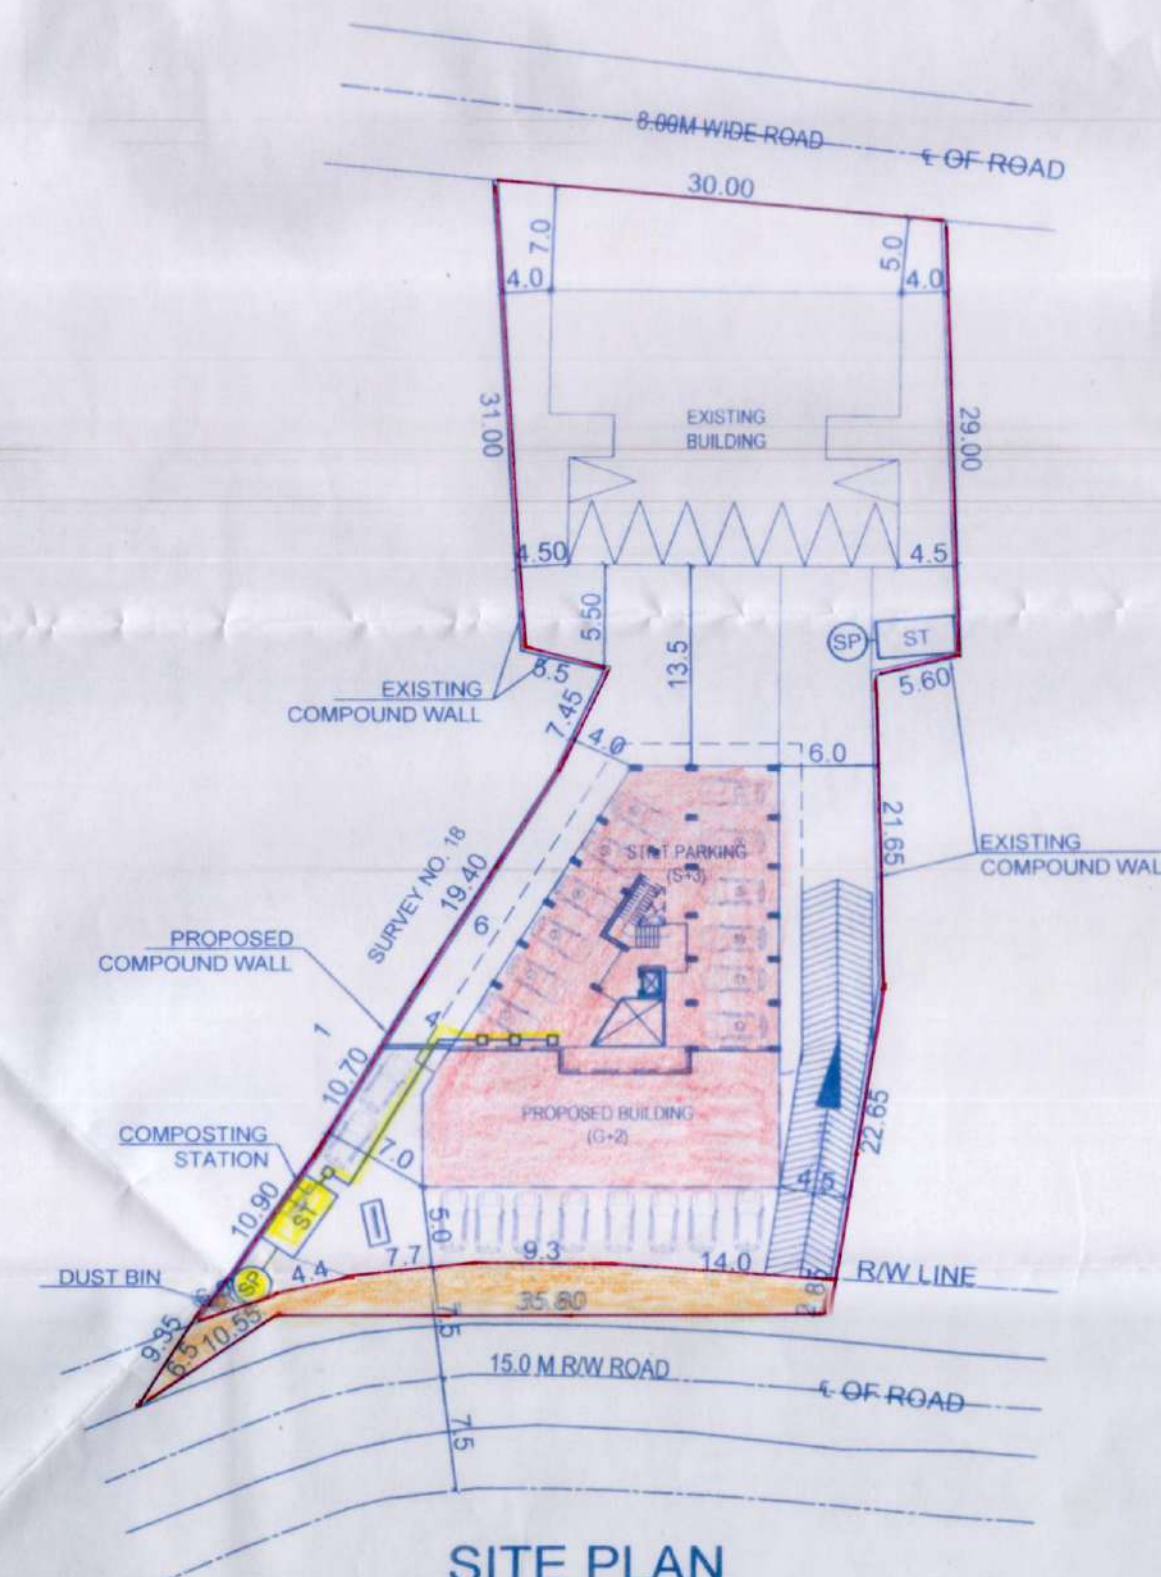

SITE PLAN
1:500

PARKING STATEMENT						
TYPE	USE	AREA / UNIT	REQUIRED (NO.S)	PROVIDED (at STILT)	PROVIDED (Open)	TOTAL PROVIDED
BUILDING	COMMERCIAL	852.27	17.05	12	10 nos	22 nos
TOTAL			18 NOS	12 nos	10 nos	22 nos

AREA STATEMENT												
SR NO.	FLOOR DETAILS	FLOOR USE	TOTAL B.U.A.	LESS LIFT	LESS STILT	LESS ACCESS	LESS VOID	NET B.U.A.	STAIRCASE	LIFT	BALCONY	7.5% LOBBY
01	LOWER GROUND	PARKING	281.37	0.00	266.50	0.00	0.00	14.87	11.25	3.62	0.00	0.00
02	GROUND	COMMERCIAL	576.12	3.62	0.00	23.30	14.70	534.50	24.00	0.00	106.65	26.95
03	FIRST	COMMERCIAL	549.12	3.62	0.00	0.00	14.70	530.80	25.90	0.00	80.60	26.95
04	SECOND	COMMERCIAL	418.12	3.62	0.00	0.00	14.70	399.80	28.50	0.00	56.10	10.05
05	TOTAL		1824.73	10.86	266.50	23.30	44.10	1479.97	89.65	3.62	243.35	63.95

AREA STATEMENT	
DESCRIPTIONS	AREA IN M ²
*AREA OF SURVEY NO.18/12	850.00
*AREA OF SURVEY NO.18/6	1304.00
*TOTAL AREA OF AMALGAMATED PLOT	2154.00
*AREA UNDER ROAD WIDENING	111.40
*NET PLOT AREA	2042.60
*PERMISSIBLE COVERAGE [40%]	817.04
*EXISTING COVERED AREA TO BE MAINTAINED [17.85%]	364.73
*PROPOSED COVERED AREA [22.13%]	452.11
*TOTAL COVERAGE CONSUMED [39.99%]	816.84
*TOTAL EXISTING FLOOR AREA TO BE MAINTAINED	1725.02
*PROPOSED FLOOR AREA	853.85
*TOTAL FLOOR AREA	2578.87
* AREA UNDER C2 ZONE/S.NO.18/12 [150 FAR] =1.5 X 850	1275.00
* AREA UNDER C3 ZONE/S.NO.18/6 [100 FAR] =1.0 X1304	1304.00
*TOTAL FLOOR AREA PERMISSIBLE	2579.00
* FAR CONSUMED AT C2 ZONE=1275.00	150.00
* FAR CONSUMED AT C3 ZONE=852.63	99.89
* OPEN TERRACE AREA	225.55
* LENGTH OF THE COMPOUND WALL	50.88

MUN. DRG. NO. : MD-01	DEALT BY: MENAIKA
JOB. NO. :	DATE : 27.03.2021
SCALE : 1:100, 1:200, 1:500	
NOTE: ALL DIMENSIONS ARE IN CENTIMETERS, EXCEPT IN SITE PLAN IN METRES, UNLESS OTHERWISE SPECIFIED.	
OWNER'S SIGNATURE:	
ARCHITECT'S SIGNATURE:	
RAJEEV M. SUKHTHANKER B.Arch (Bom) A.I.A., ARCHITECT CA/91/14172 AR/0028/2010	
RAJEEV M. SUKHTHANKER ARCHITECT (B. Arch.(Bom.) AIIA) CA/91/14172 AR/0028/2010 P.I. FIRST FLOOR, FATIMA CHAMBERS, NEAR FATIMA CONVENT, MARGAO - GOA. PH: 2737170, 2735661 Email: archrajmuk@gmail.com	

**PROPOSED BUILDING FOR MR.RYAN J. GOMES AND OTHERS, ON AMALGAMATED PLOT
OF SURVEY NO. 18/12 & 18/6, AT AMONA - QUEPEM - GOA.**

