

Approved With Condition Vide
T.C.O No: 128/2024 Dt: 14/11/2024


SCHEDULE OF OPENINGS	
D1	1.80 X 2.10
D2	1.20 X 2.10
D3	1.00 X 2.10
WD2	2.00 X 2.10
WD1	3.50 X 2.10
W4	2.00 X 1.20
W1	1.50 X 1.20
W3	3.90 X 1.20
V	1.00 X 0.80

Dy. Town Planner
Town & Country Planning Dept
Govt. of Goa, Mapusa


Approved by the Panchayat
with subject to the
conditions laid down in the
T.C.O. No. 128/2024 Dt: 14/11/2024




V.P. SECRETARY
SIOLIM - SOCIETY
BARDEZ - GOA

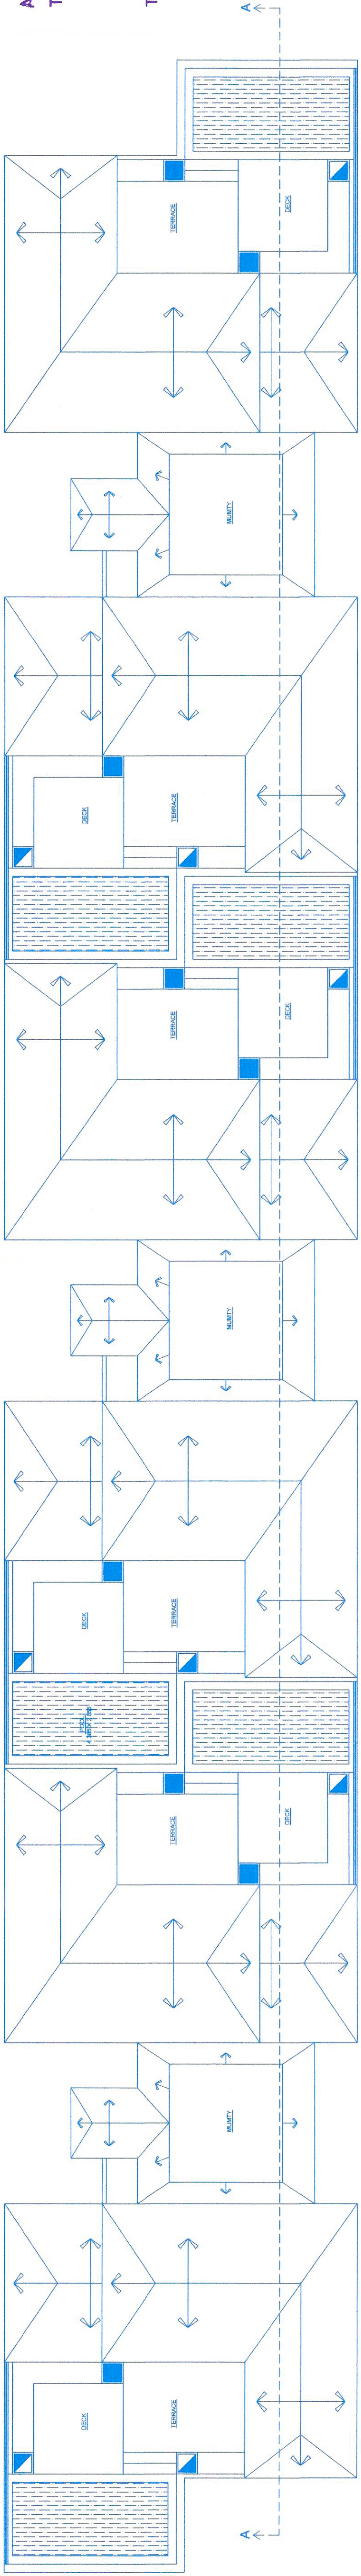


ROOF PLAN
SCALE: 1:100

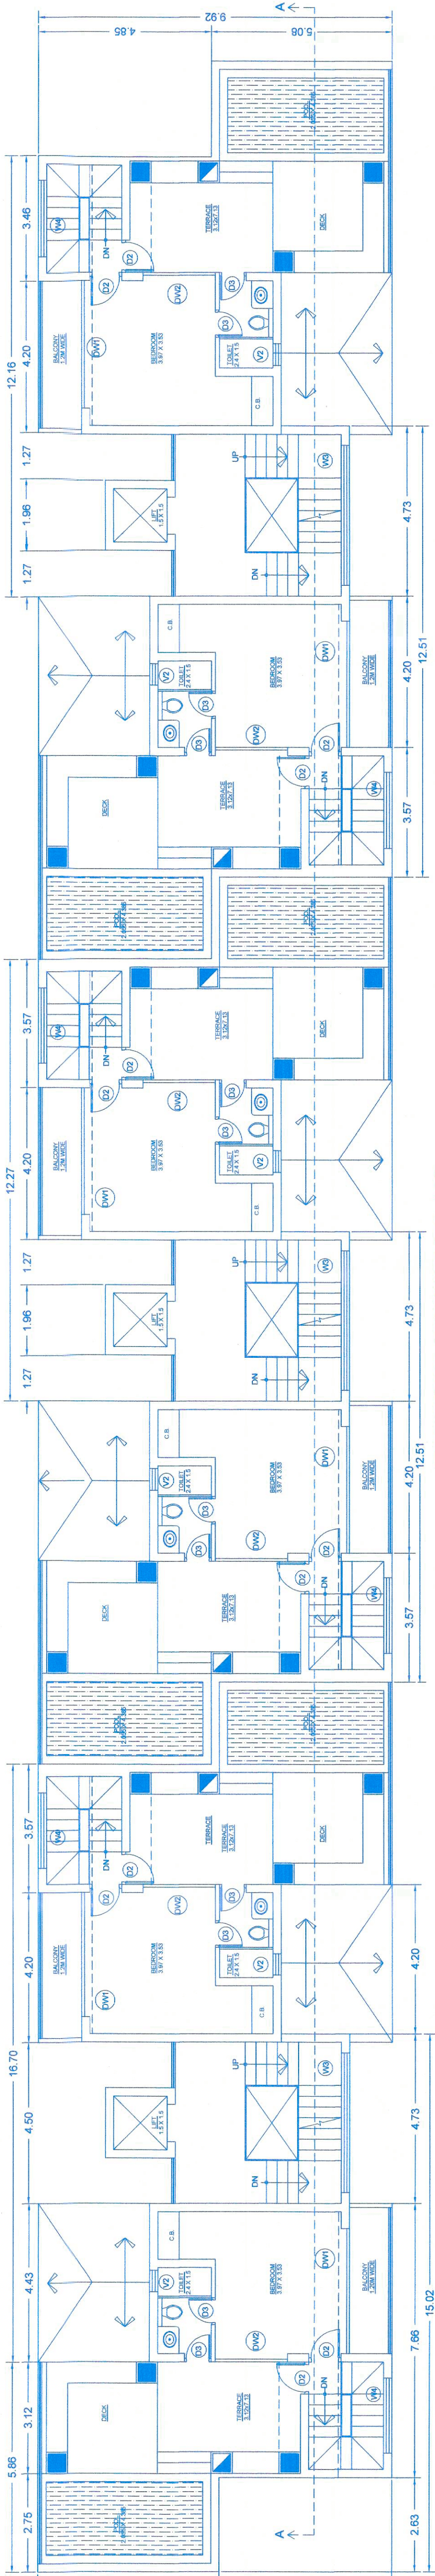


FOURTH FLOOR PLAN
SCALE: 1:100

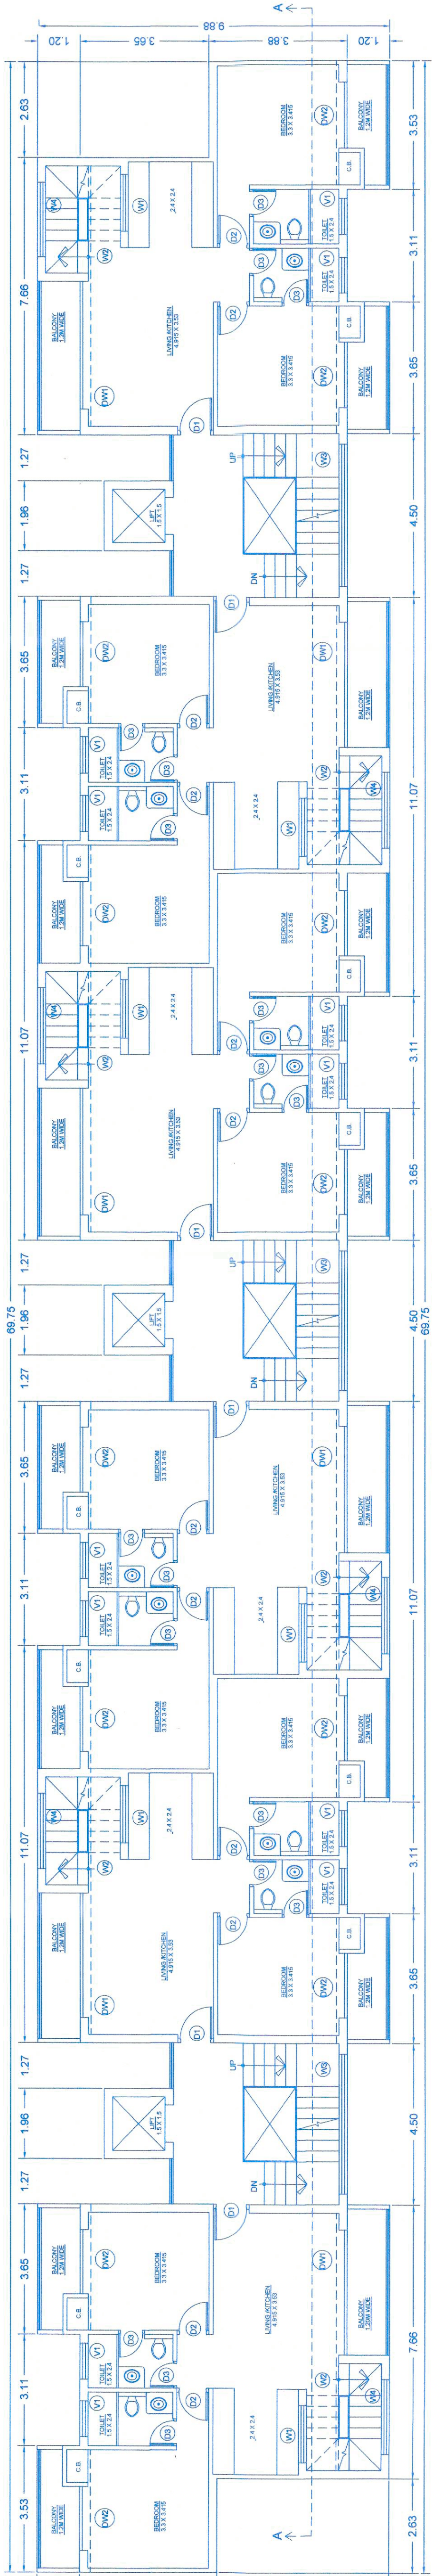

THIRD FLOOR PLAN
SCALE: 1:100

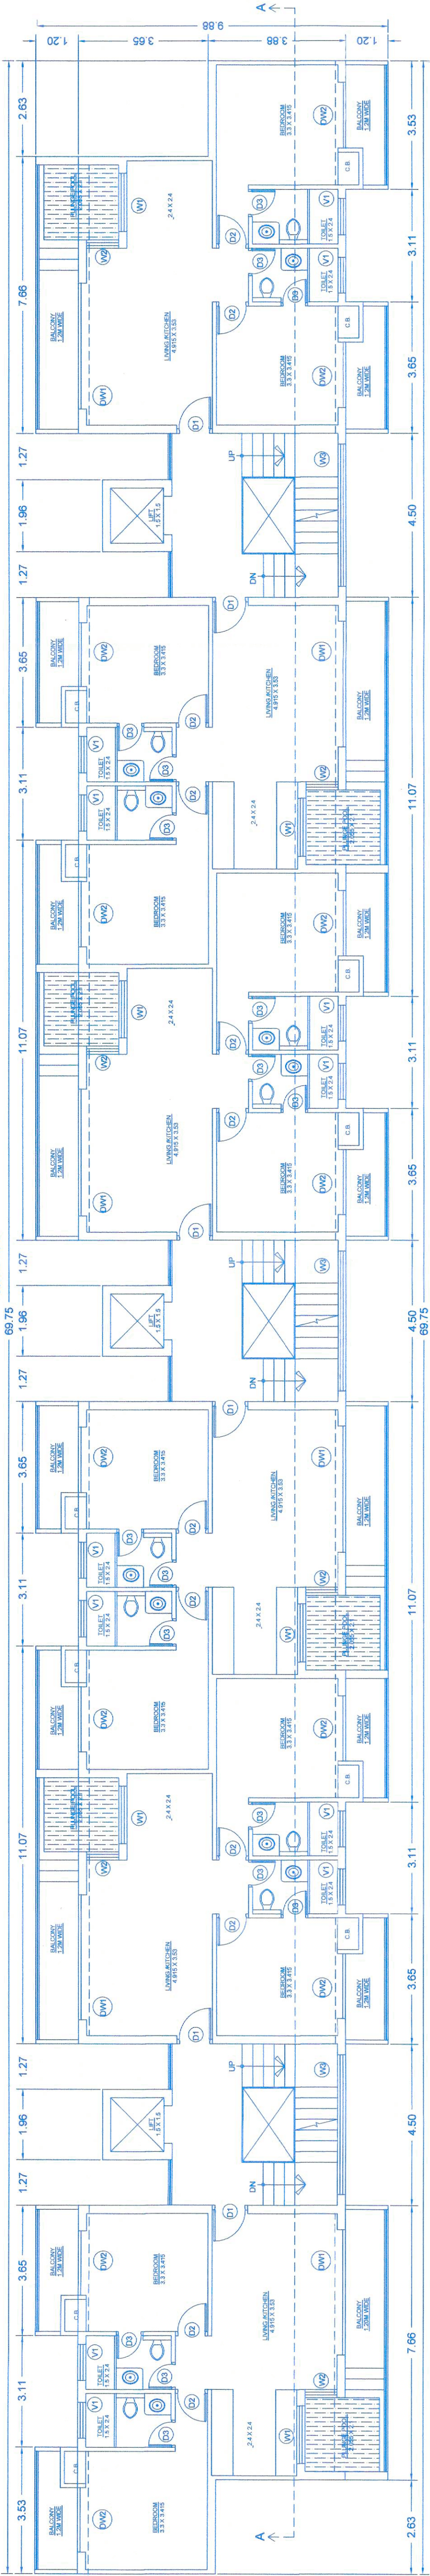

TYPICAL UPPER GROUND, FIRST AND SECOND FLOOR PLAN
SCALE: 1:100

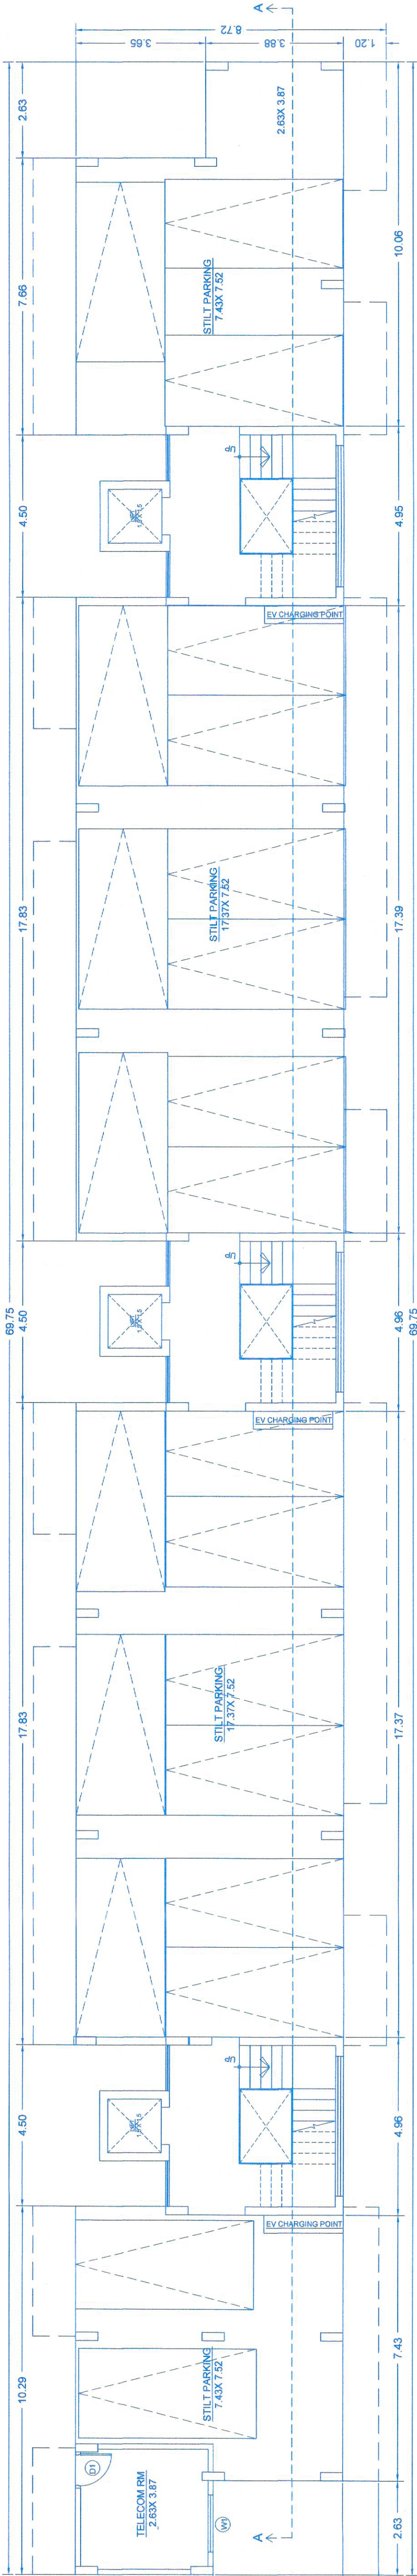

GROUND FLOOR PLAN (STILT)
SCALE: 1:100

PROJ. NO.	DRG. NO.	REV. NO.
SA-AR- /24	01	—
DATE	DRAWN BY	CKD. BY
25/10/2024		
NOTE : 1. ALL DRAWING ARE AT 1:100 SCALE UNLESS MENTIONED OTHERWISE 2. ALL DIMENSIONS ARE IN METERS		
TITLE :		
PROPOSED CONSTRUCTION OF RESIDENTIAL BUILDING, COMPOUND WALL AND SWIMMING POOLS IN LAND BEARING SURVEY NO.213, SUB DIV NO. 4, SITUATED AT SIOLIM VILLAGE, BARDEZ - GOA. FOR : MR. ABHISHEK AROBA AND MR. GURPAL KALRA		
SIGNATURE OF OWNER		
SIGNATURE OF CONSULTANT		

