





FRONT ELEVATION
SCALE: 1:100

ASSISTANT ENGINEER
BUS DIVISION, PANAJI
12/12/2016

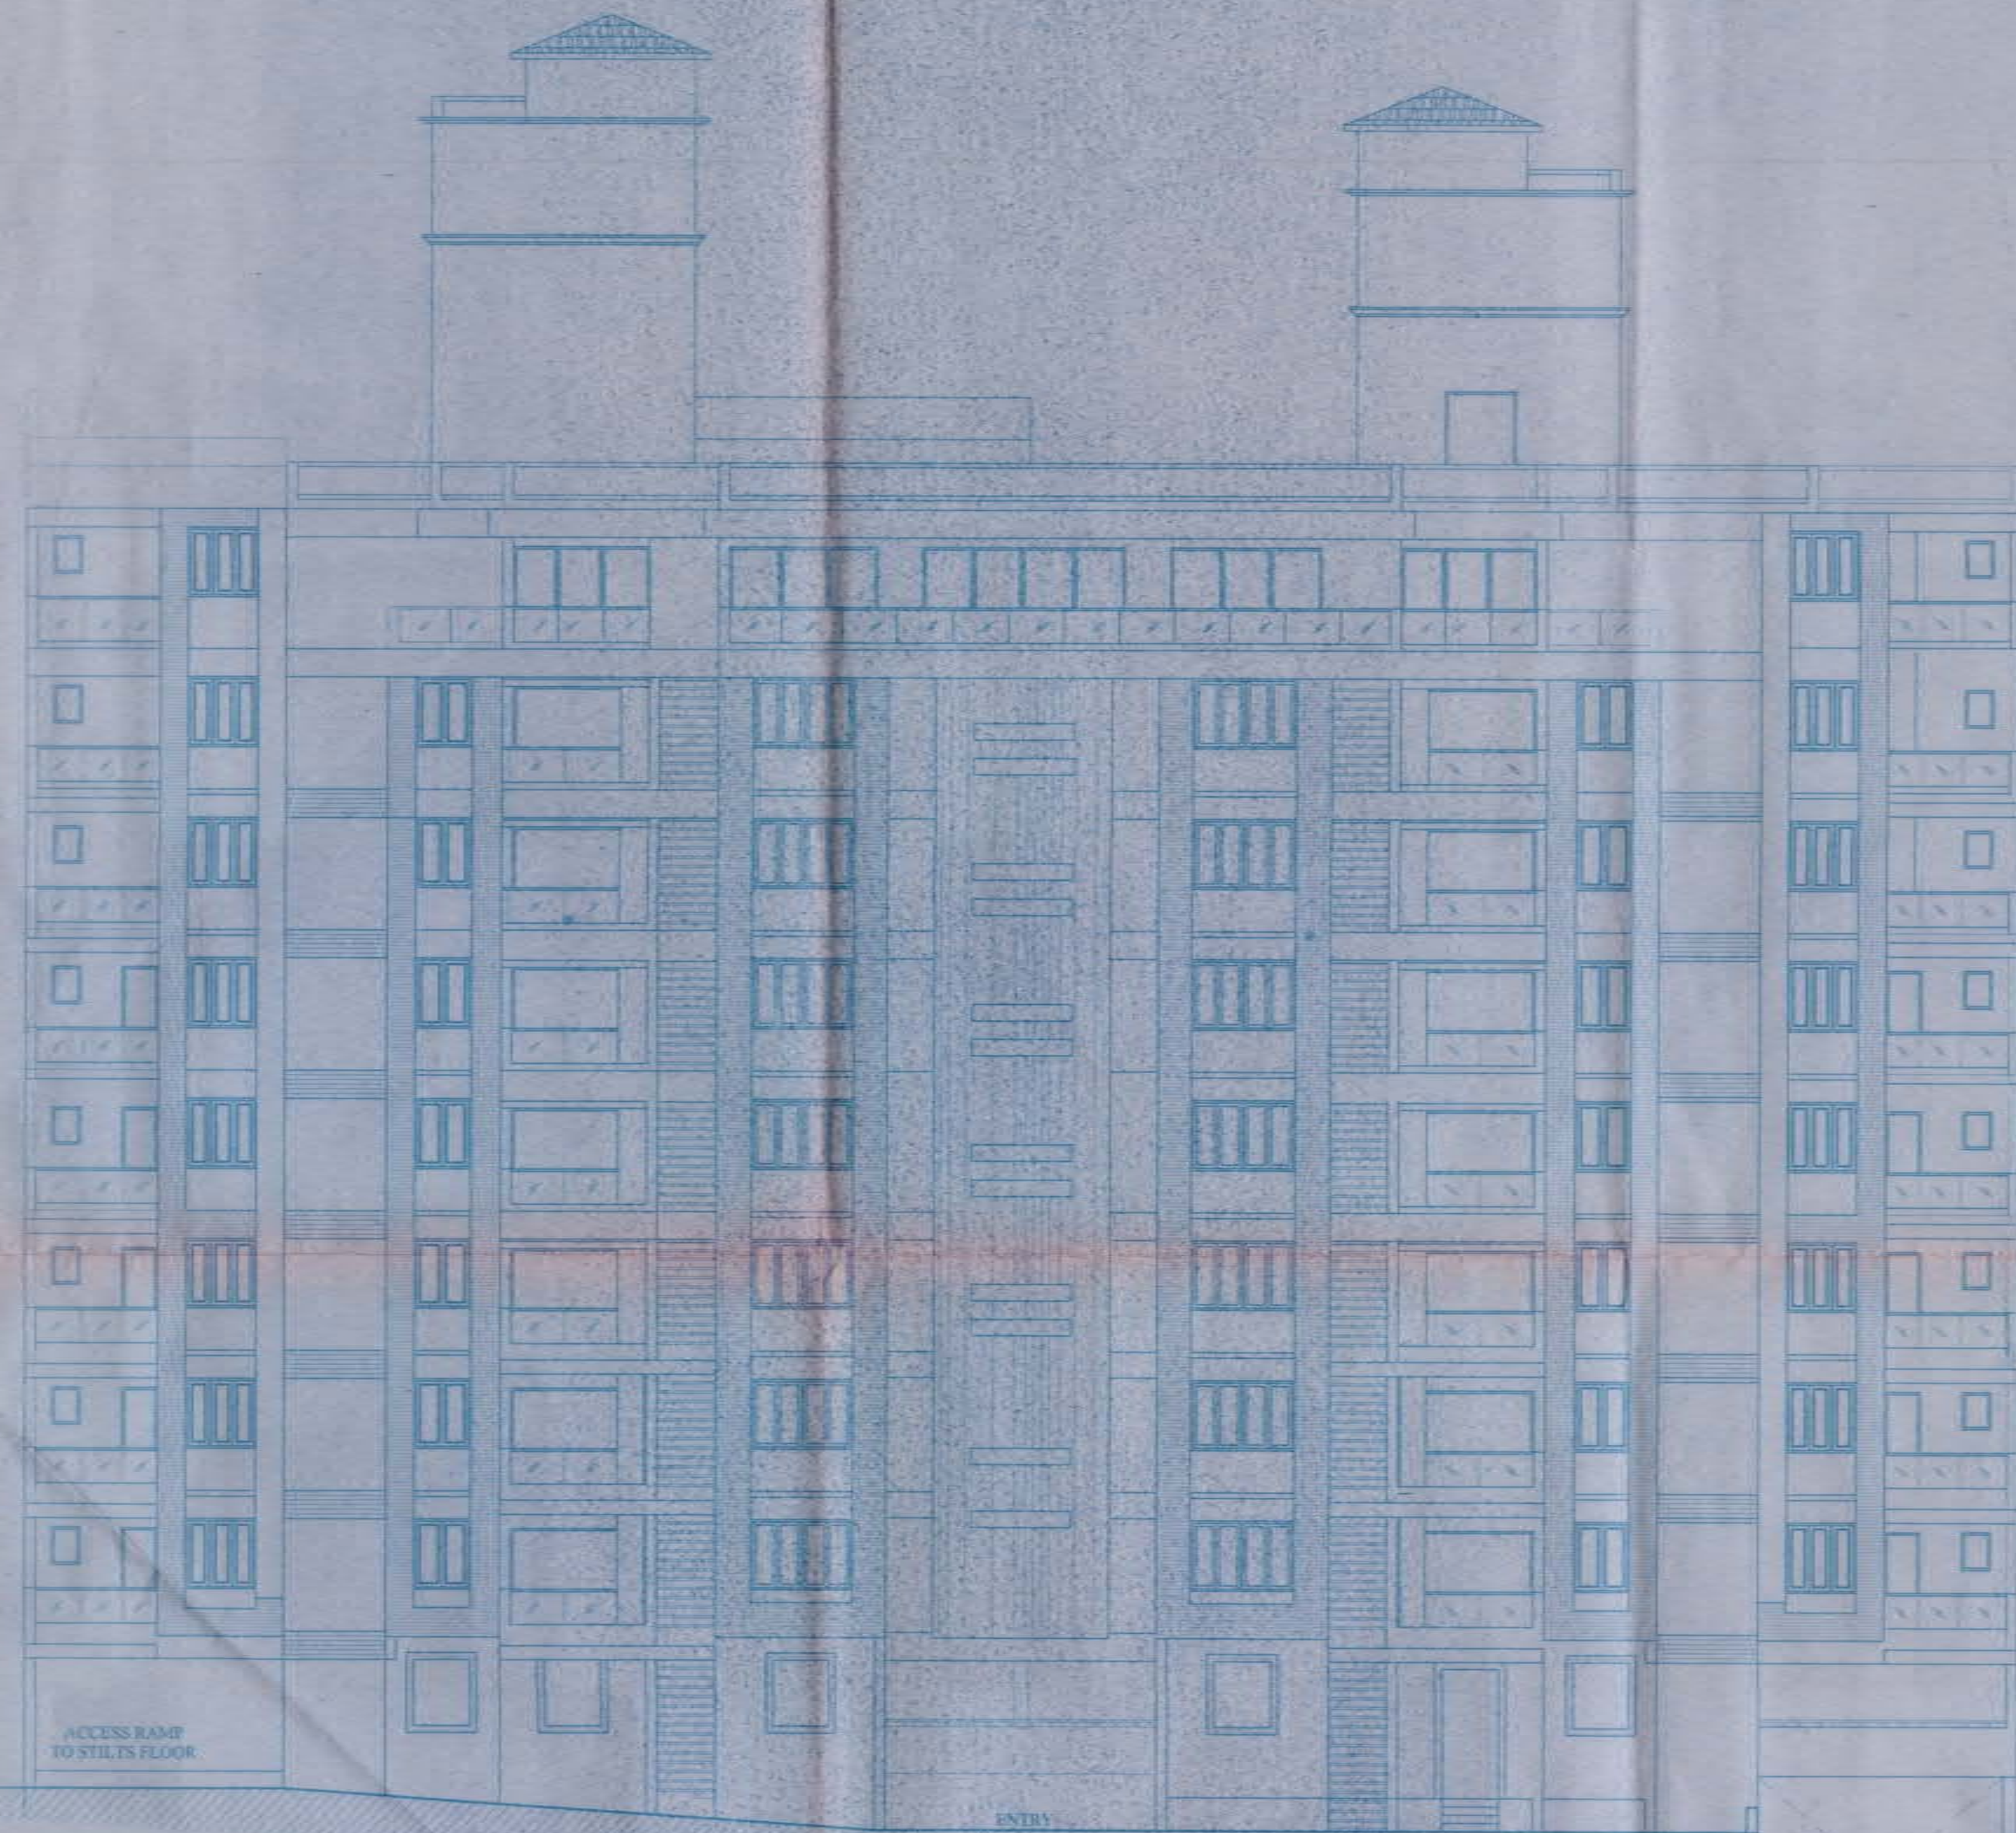

RETAINING WALL DETAIL
SCALE: 1:75
LENGTH OF RETAINING WALL
35.80+15.50=51.30 M

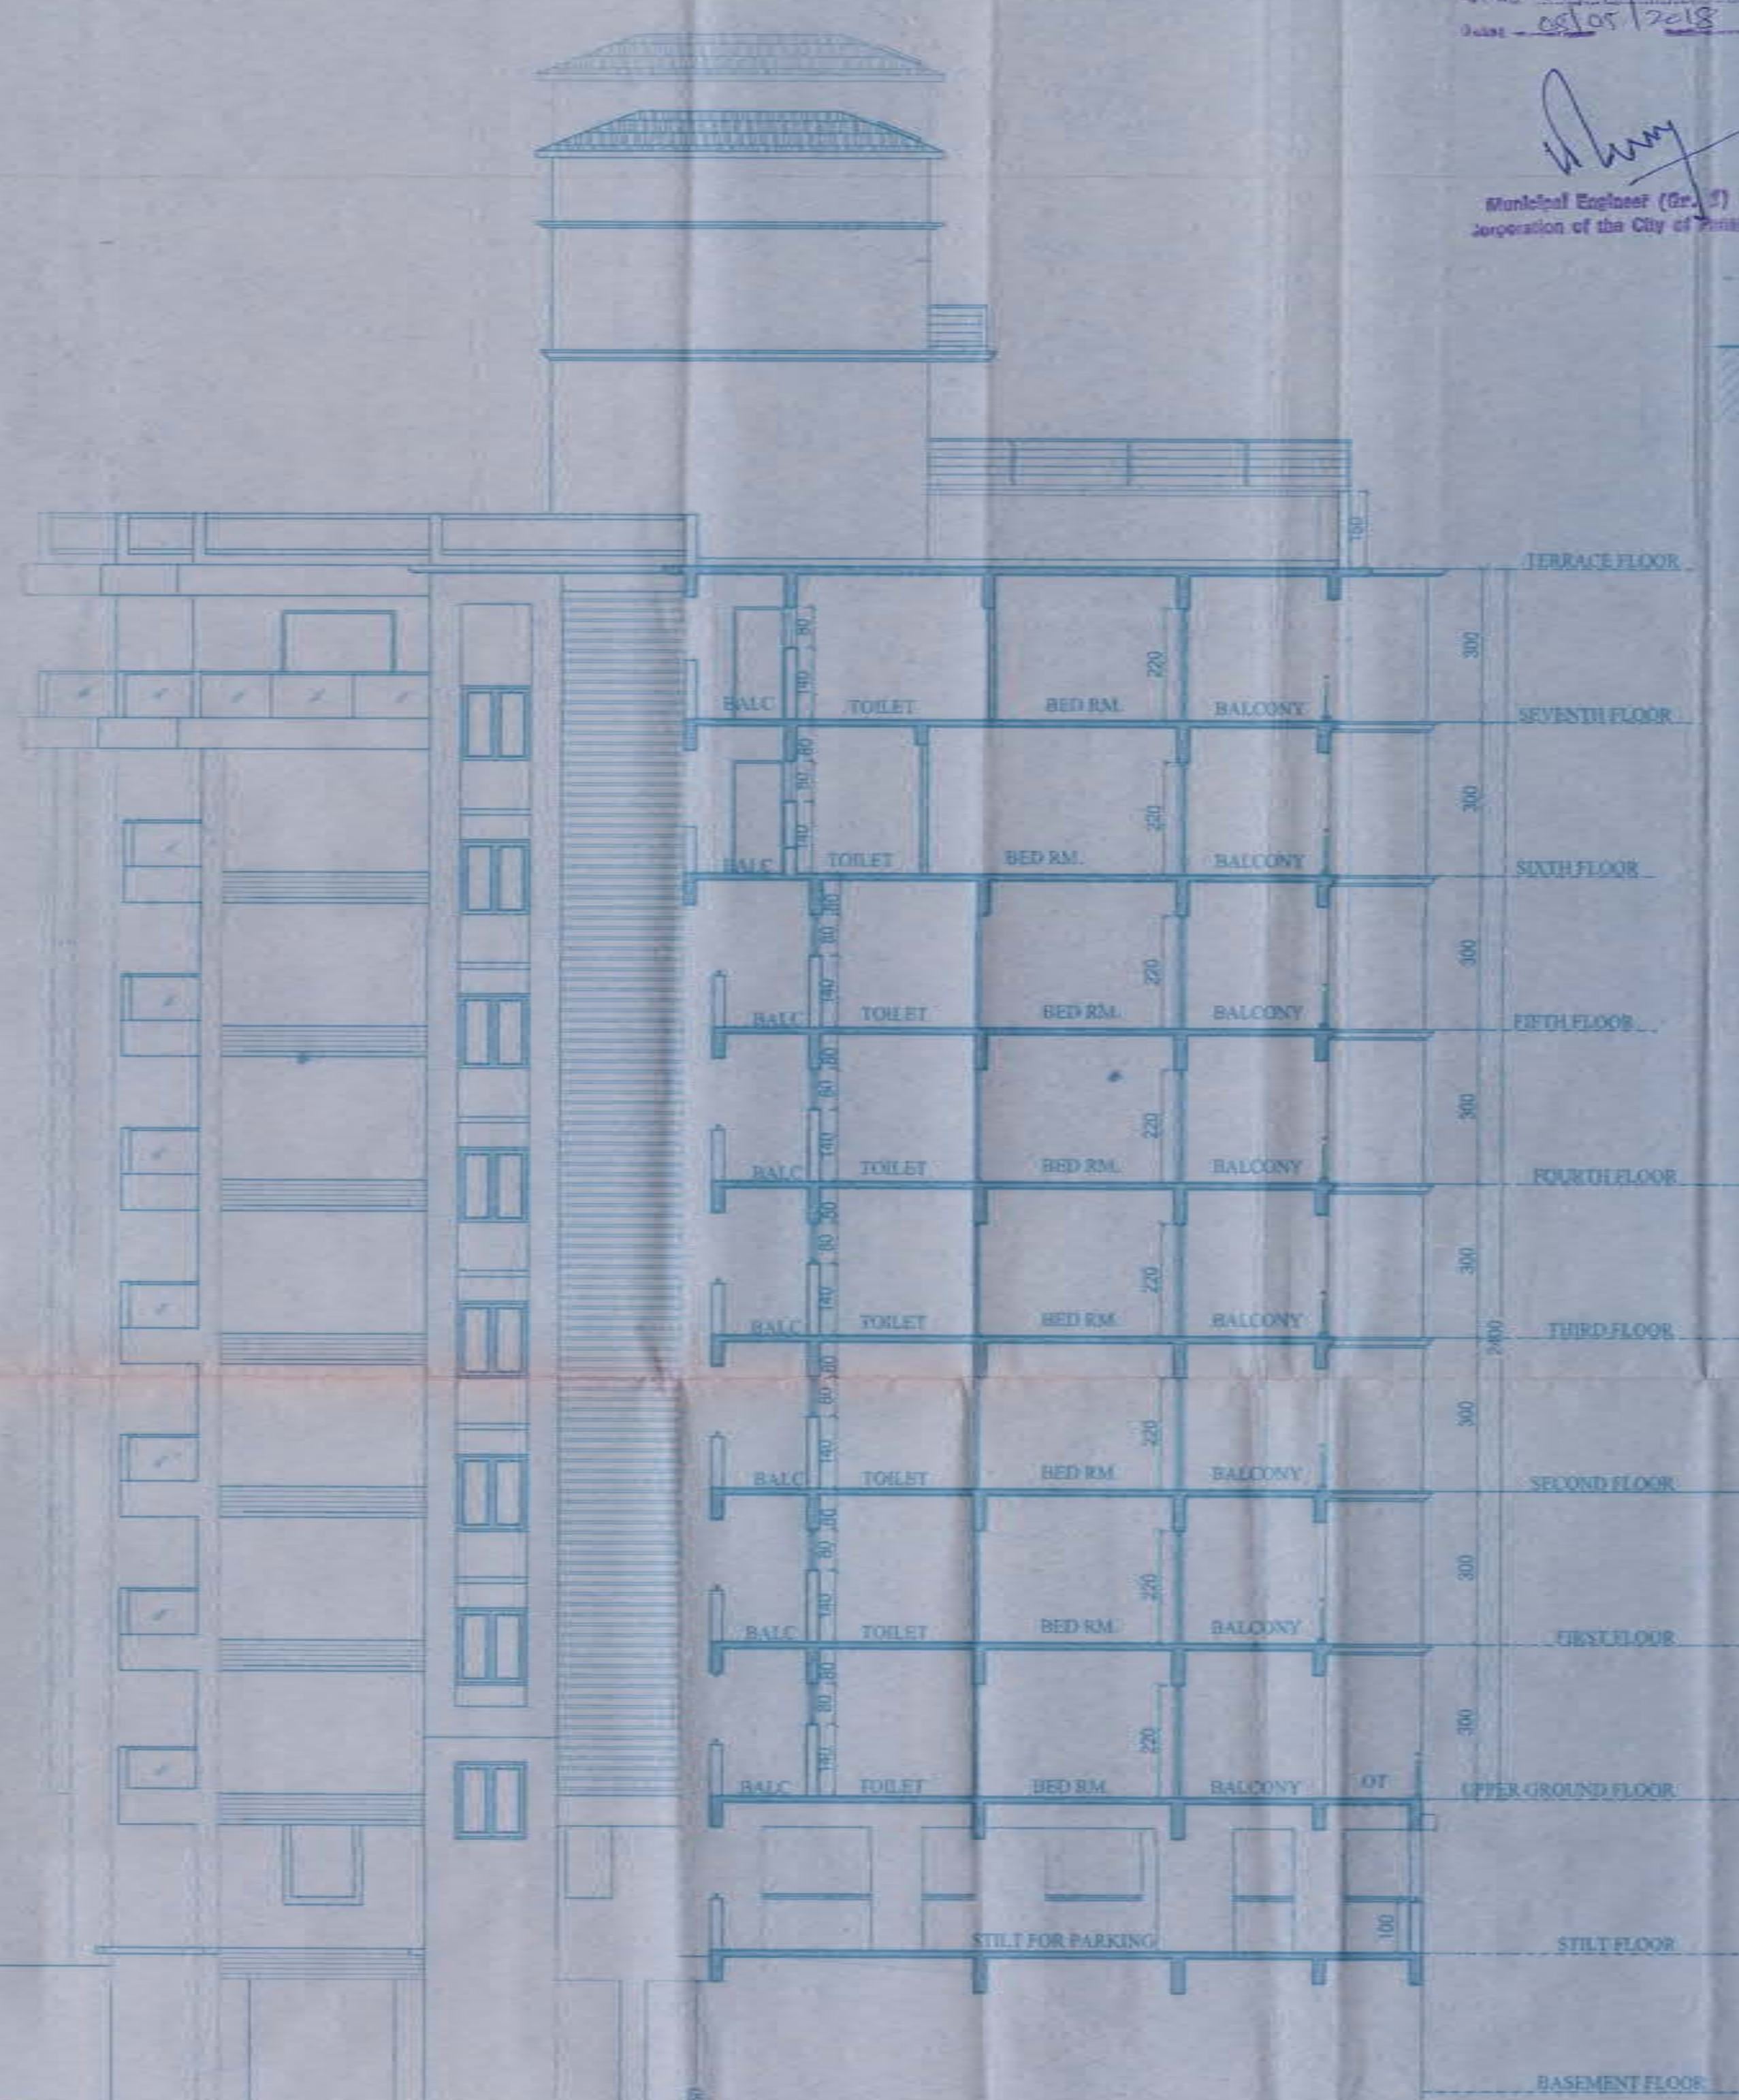

SECTION AT-AA
SCALE: 1:100

N.O.C. is issued subject to the
Condition Stipulated in the letter
No. UHCR/245/NOG/2017-2018/4111
Dated: 11.3.18
Health Officer
Urban Health Centre Panaji

APPROVED FROM PLAN
SUBJECT TO CONDITION GIVEN
DATE: 08/05/2018
19 JAN 2018
MEMBER SECRETARY
NORTH GOA
PLANNING & DEV. AUTHORITY
PANAJI - 1711

CONTENTS- ELEVATION AND SECTIONS		PROJECT
JOB NO. #12	DATE: 28-12-2016	PROPOSED REVISION OF PLANS AND EXTENSION TO PREVIOUSLY APPROVED RESIDENTIAL BUILDING & COMPOUND WALL ON CHALTA NO.55 OF P.T. SHEET NO.14 AT RIBANDAR, PANAJI - GOA FOR MR. SUNIL MORAJKAR (P.O.A) FOR MARIA JOSEPHINE PIEDADE FERNANDES & OTHERS
DWG NO. 03	SCALE: 1:100	
REV. NO. —	DRAWN BY: SAPNA/TRUPITI	

OWNER'S SIGNATURE

ARCHITECT'S SIGNATURE

ARCH. ASHLEY MASCARENHAS
2nd Fl, Calray Plaza,
Opp. Govt. Quarters,
St. Inez, Panaji, Goa.
Ph: 2220574