

1. The layout is as per the plan showing the plan.

LEGEND:

RED	SITE BOUNDARY
PINK	PROPOSED WORK
GREEN	OPEN SPACE
BLUE	WATER
YELLOW	SEWAGE
GREY	ROAD

SCHEDULE OF OPENINGS:

SER. NO.	TYPE	SIZE	NO.	BILL HT.
1.	D1	1.0 x 2.2	01	
2.	D2	0.75 x 2.2	10	
3.	D3	2.5 x 2.2	04	
4.	D4	1.20 x 2.2	39	

SER. NO.	TYPE	SIZE	NO.	BILL HT.
7.	W1	1.80 x 1.2	14	0.9
8.	W2	1.50 x 1.2	08	0.9
9.	V1	0.60 x 0.60	26	0.9

SCHEDULE OF WINDOW OPENINGS:

PROJECT DESCRIPTION:

PROPOSED RESIDENTIAL CUM
COMMERCIAL BUILDING FOR M.L
MASCARENHAS AND OTHERS
21, LAKEVIEW, MIRAMAR, PANAJI-GOIA AT
SURVEY NO.737, AT VERA-NOA.

CLIENT:

M.L MASCARENHAS AND OTHERS

DATE: 13th AUG 2010
SCALE: AS MENTIONED
DRAWN: VANITA
DRAWING NO: SD2010/02

NOTE:



DRAWING TITLE:

SUBMISSION DRAWING - BLOCK A


ARCHITECT :

Landscap Architects, Eco-Environmental Consultants, Architects & Interior Designers
PRABHUGAONKER & ASSOCIATES
TRUPTI, PATRAKAR NAGAR, PORVORIM- GOA.
TEL: 0832-241746/12412075
E-MAIL: mangoodata@yahoo.com,
mangoodata@rediffmail.com


ARCHITECT'S SIGN :

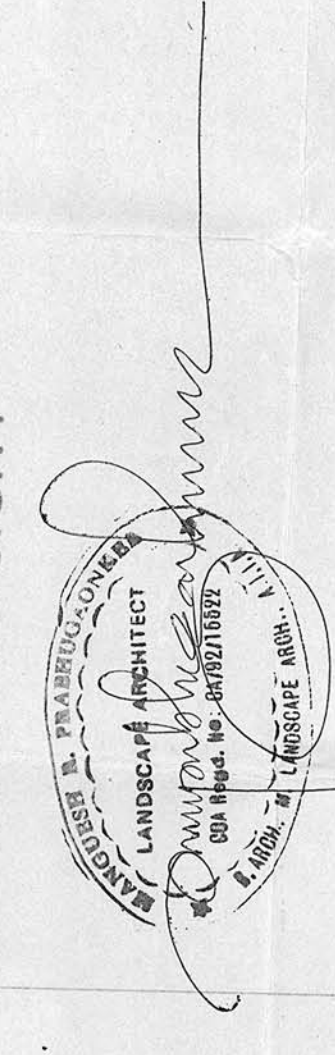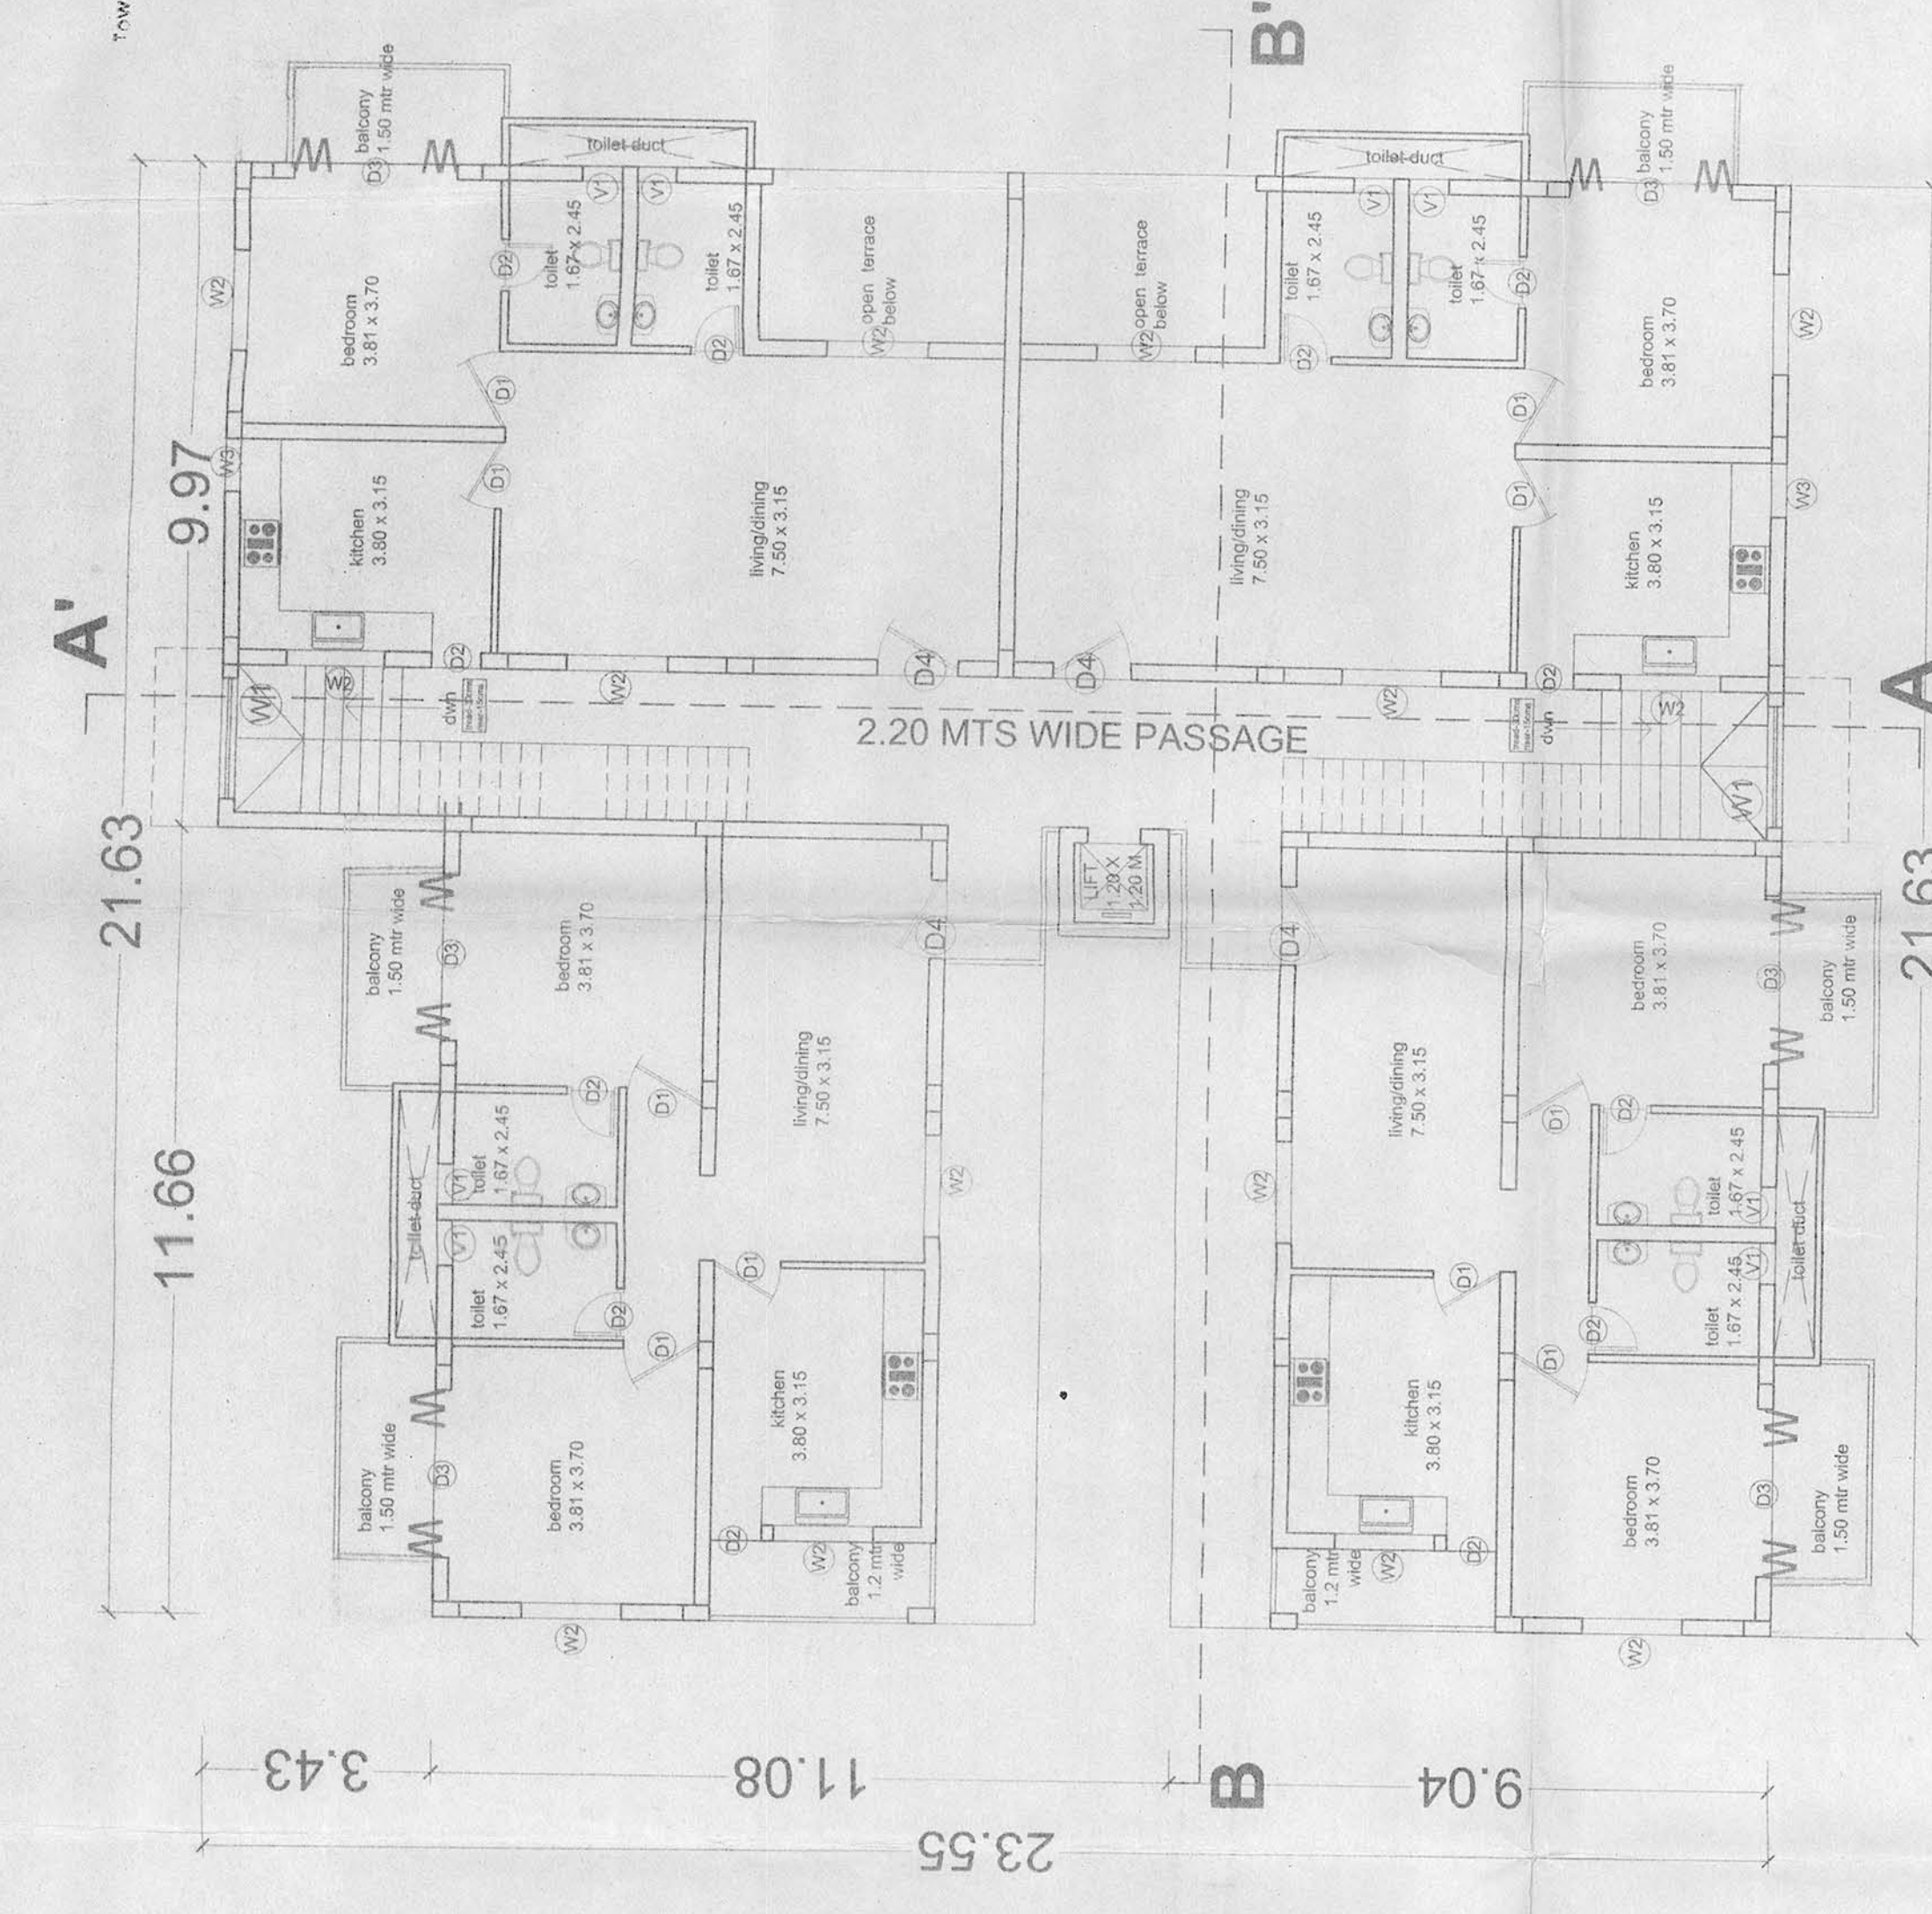


SECOND FLOOR PLAN
SC 1:100

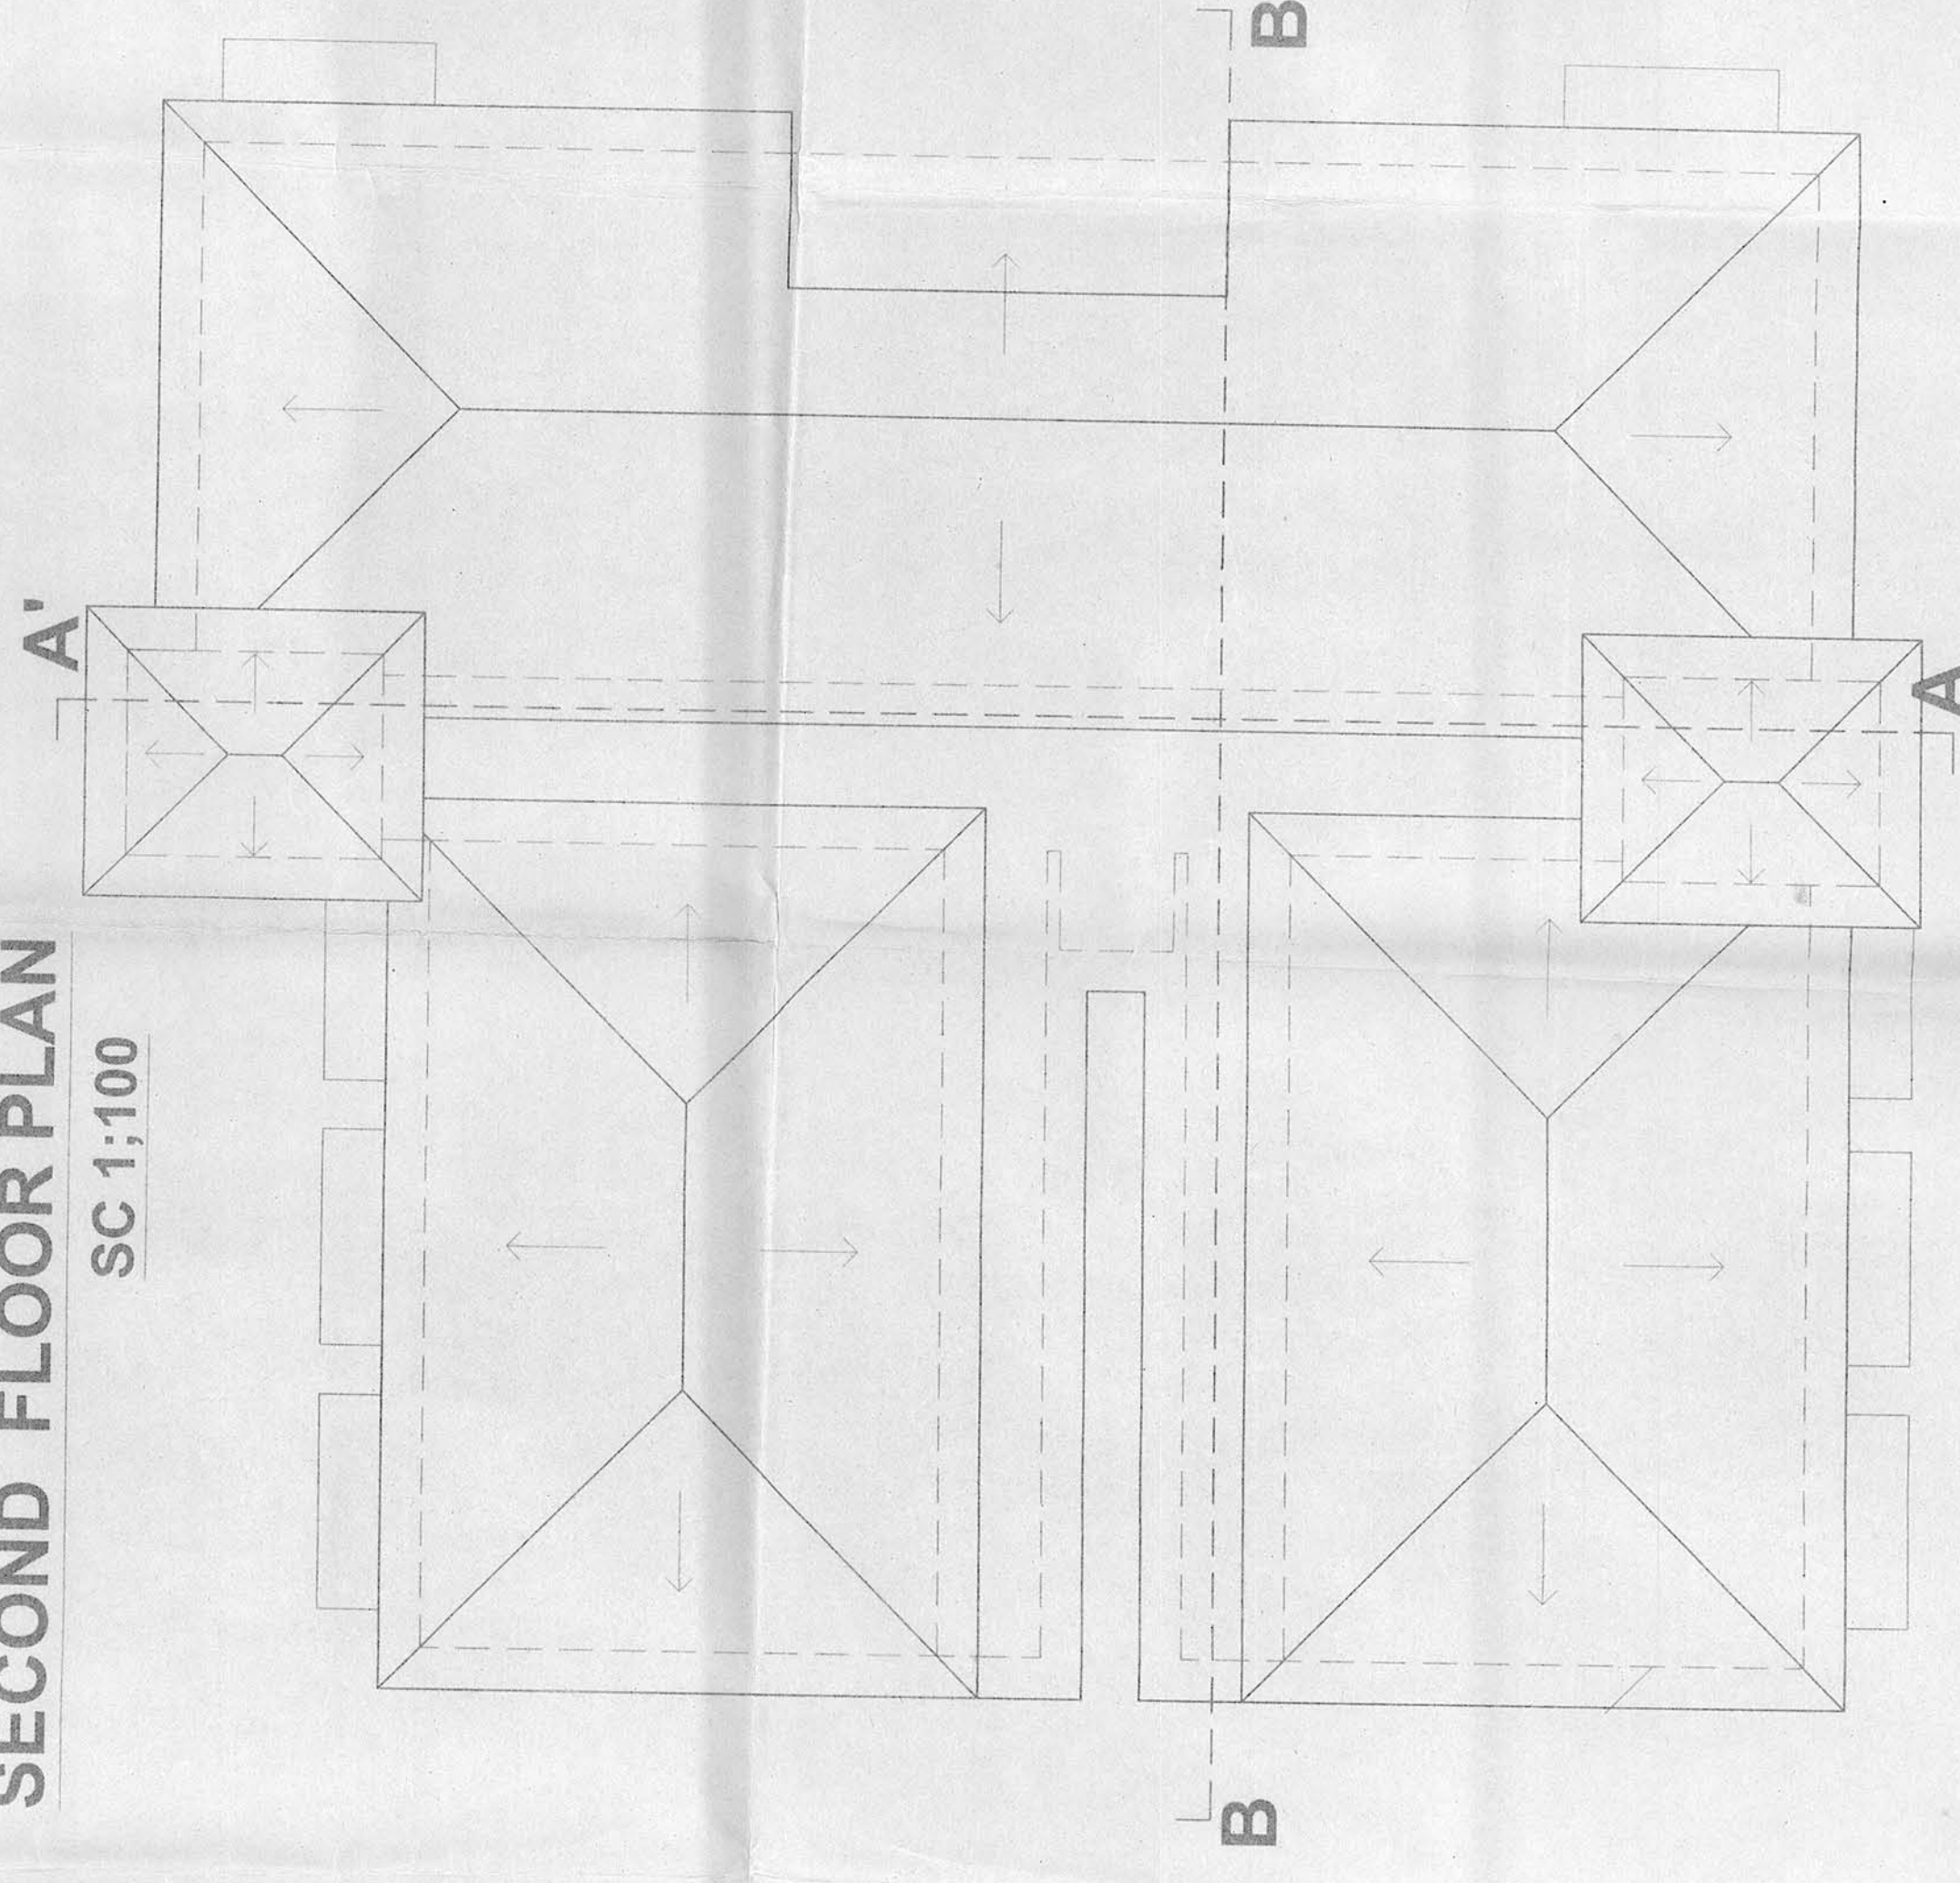


ROOF PLAN
SC 1:100

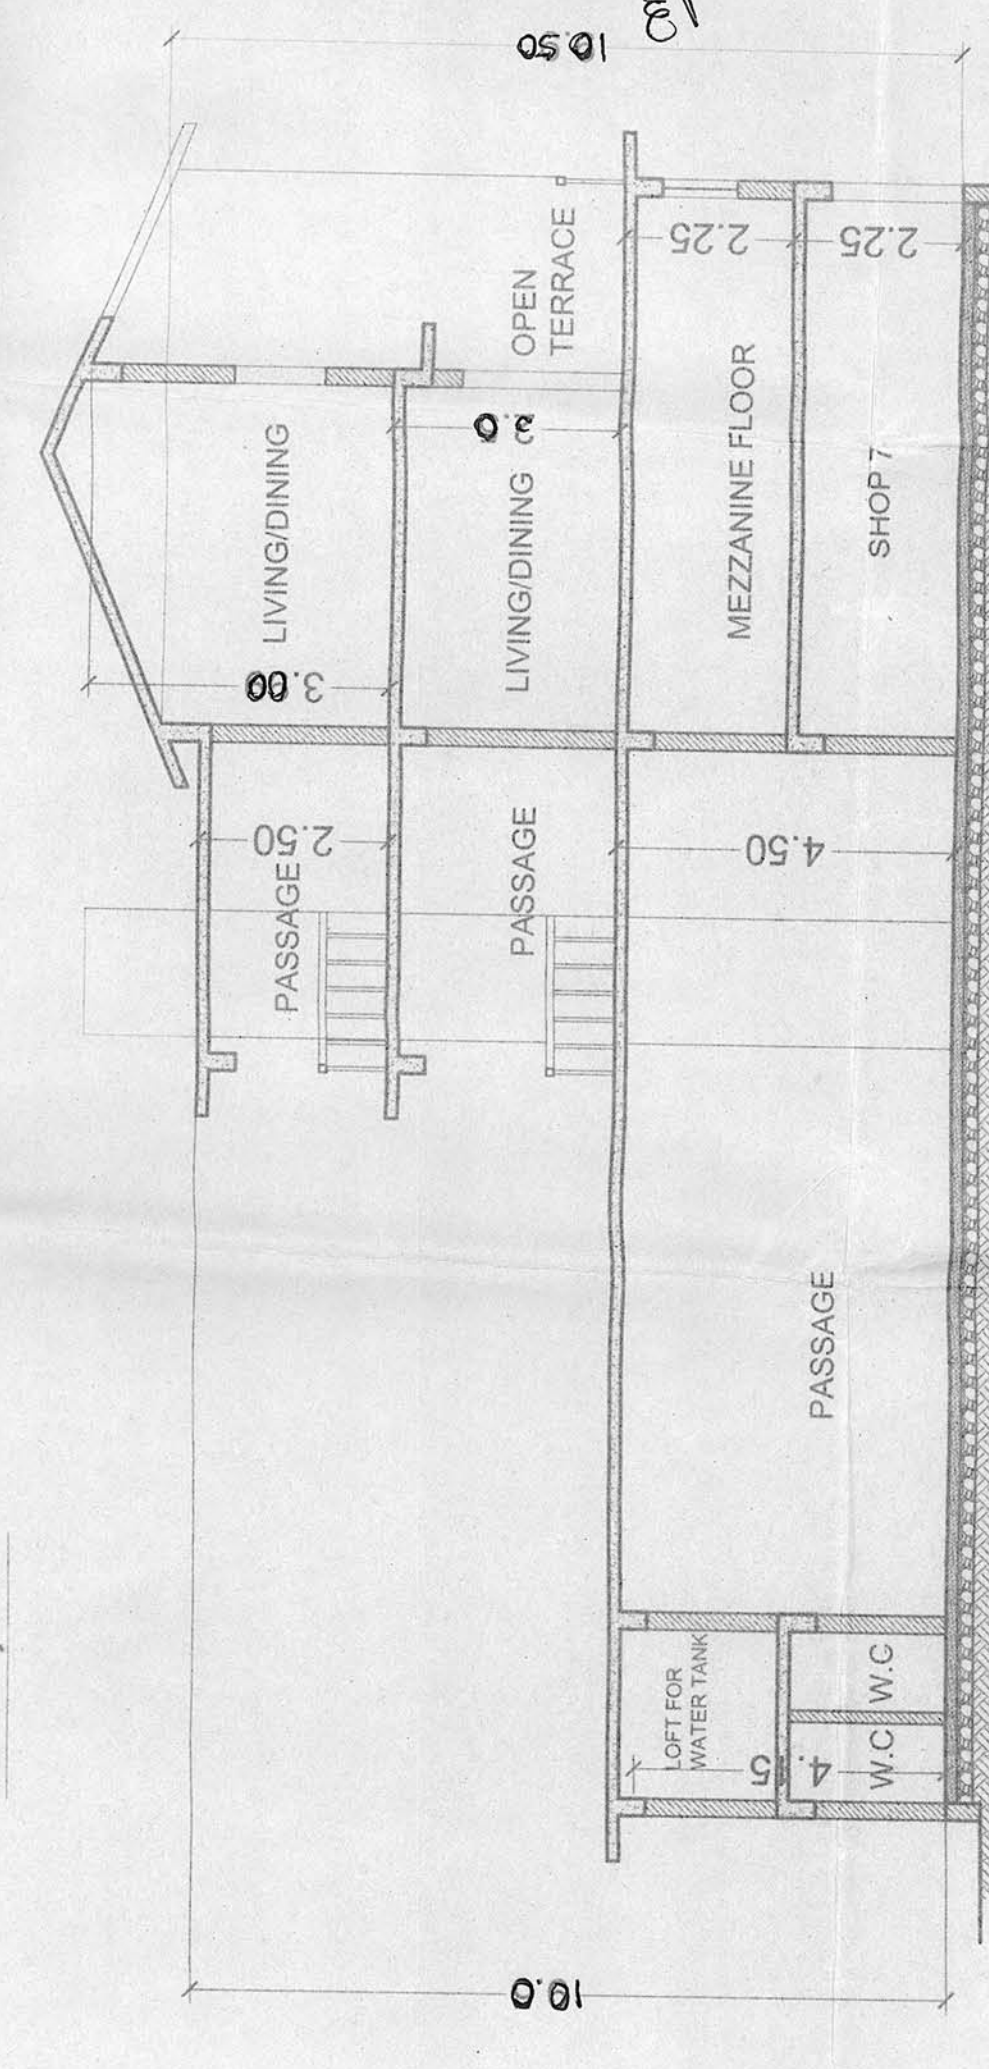

SECTION BB'
SC 1:100

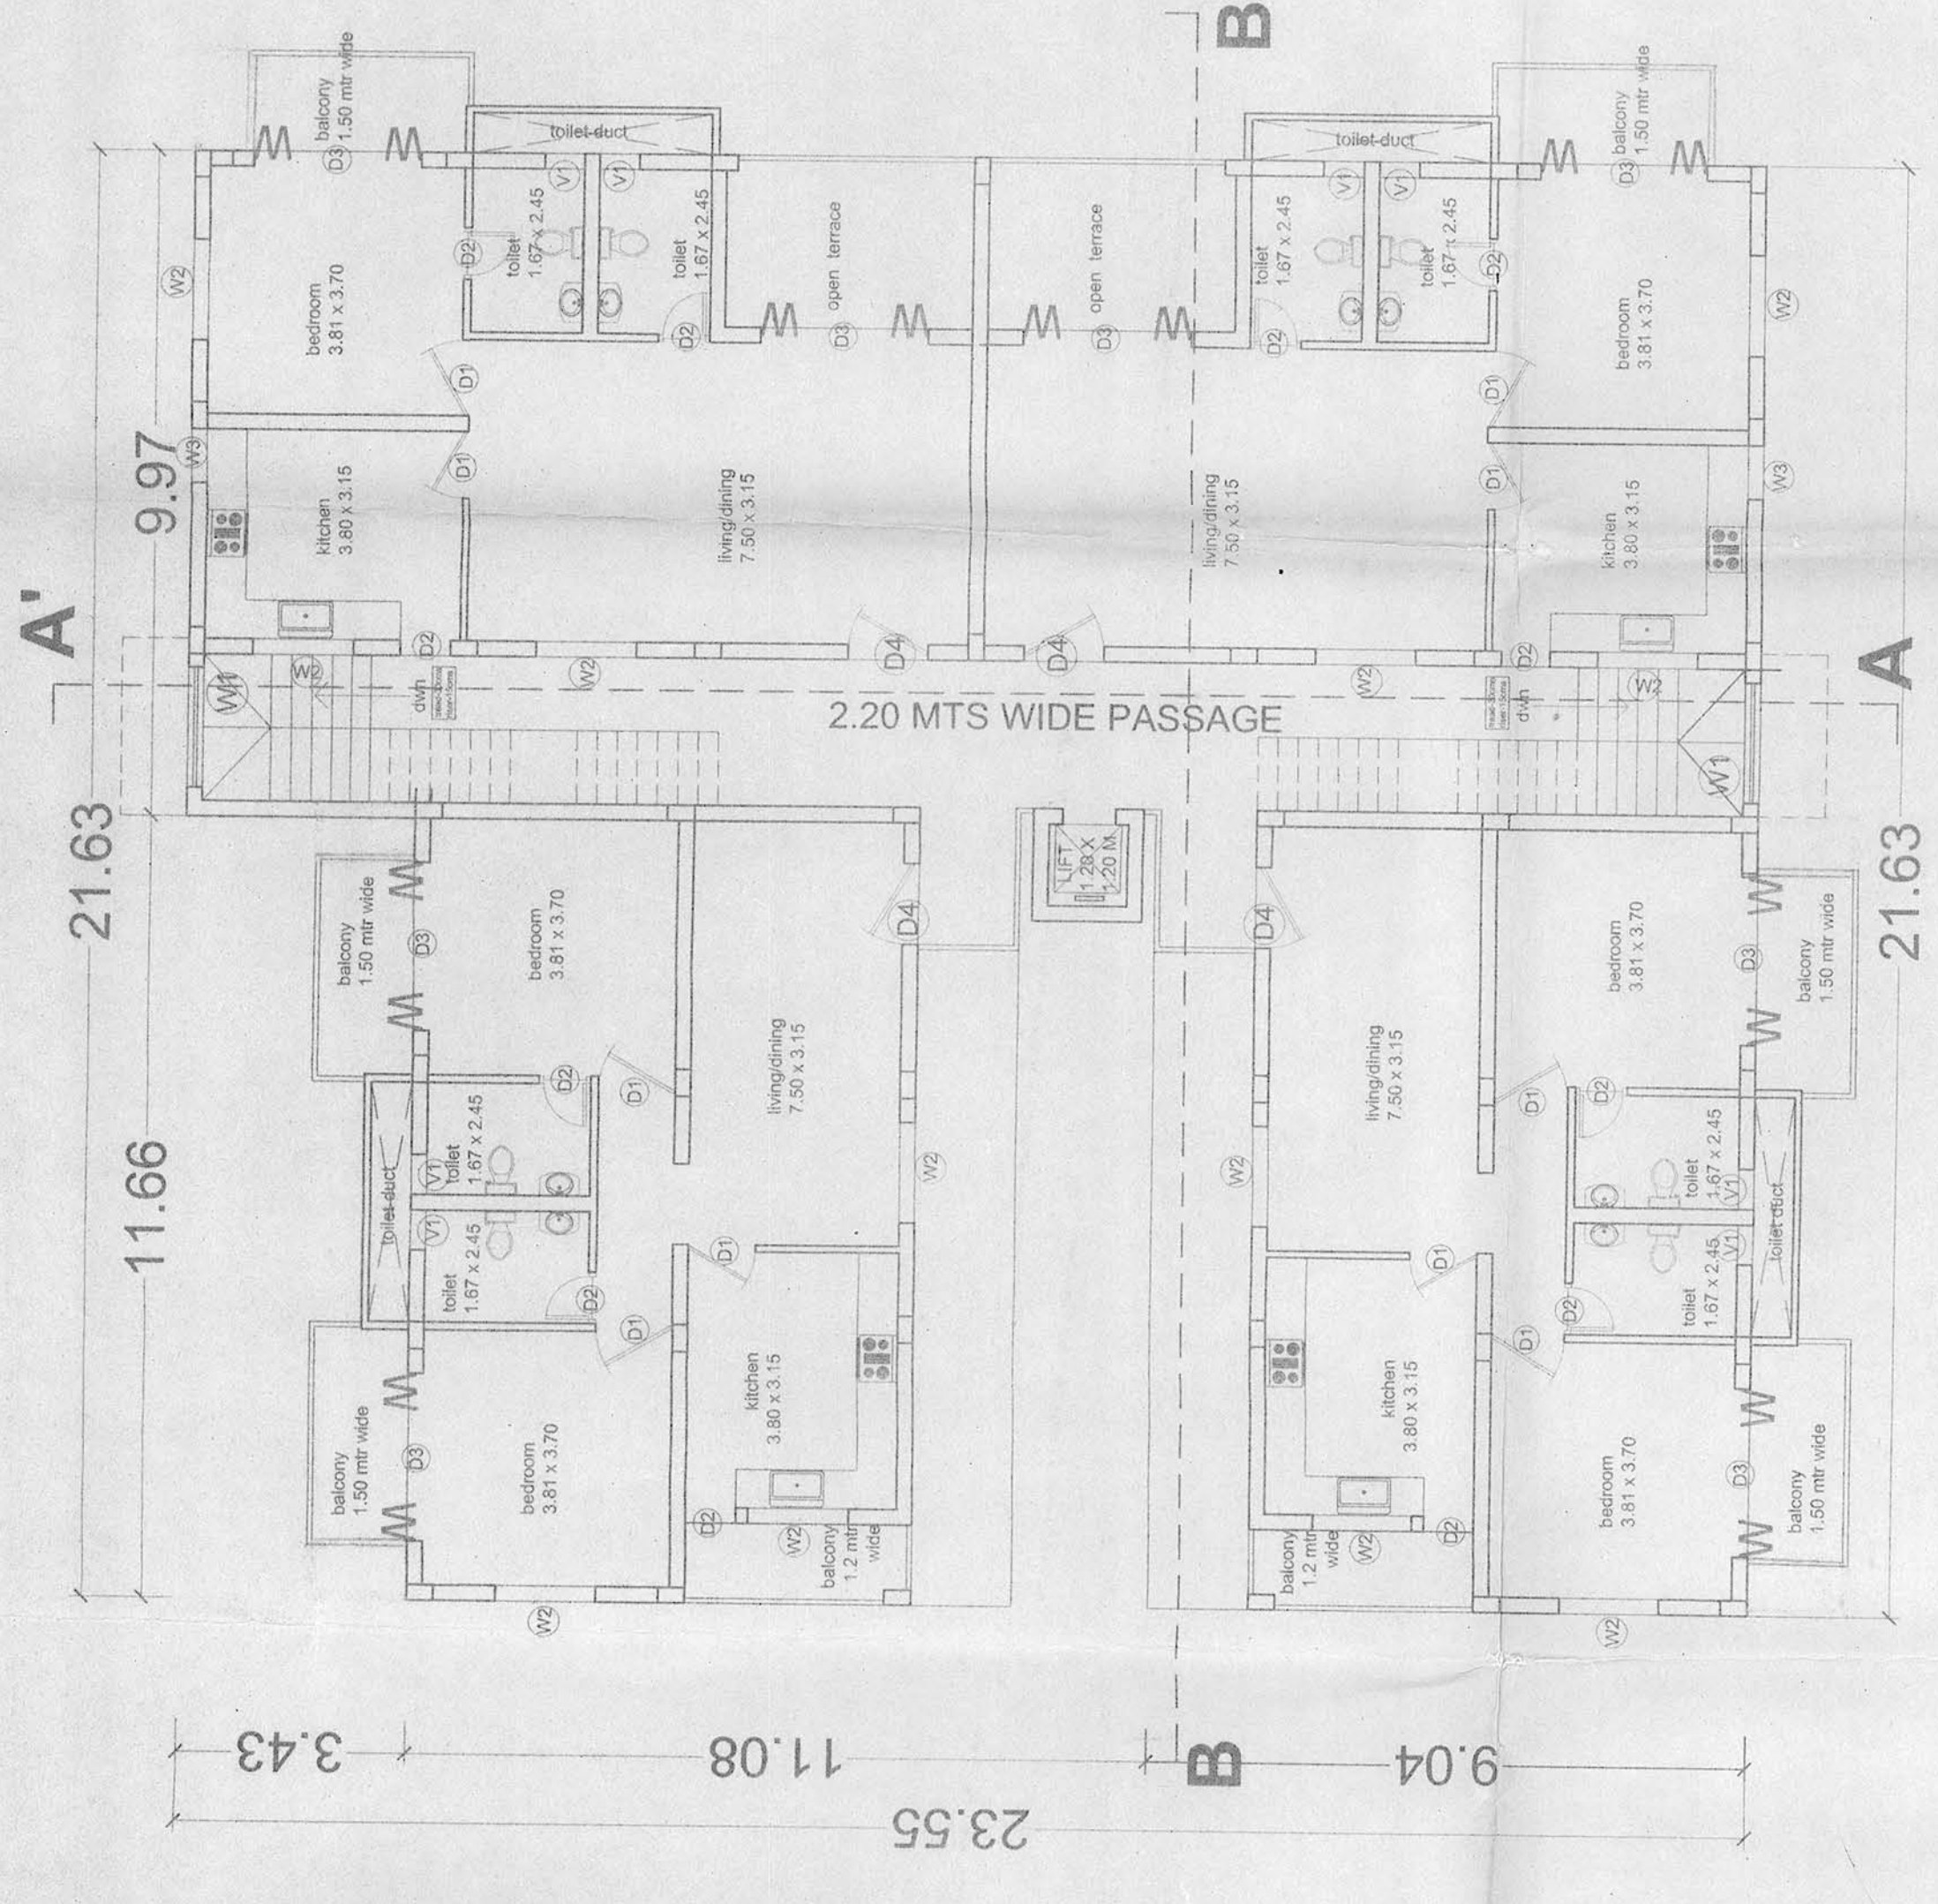


FIRST FLOOR PLAN
SC 1:100

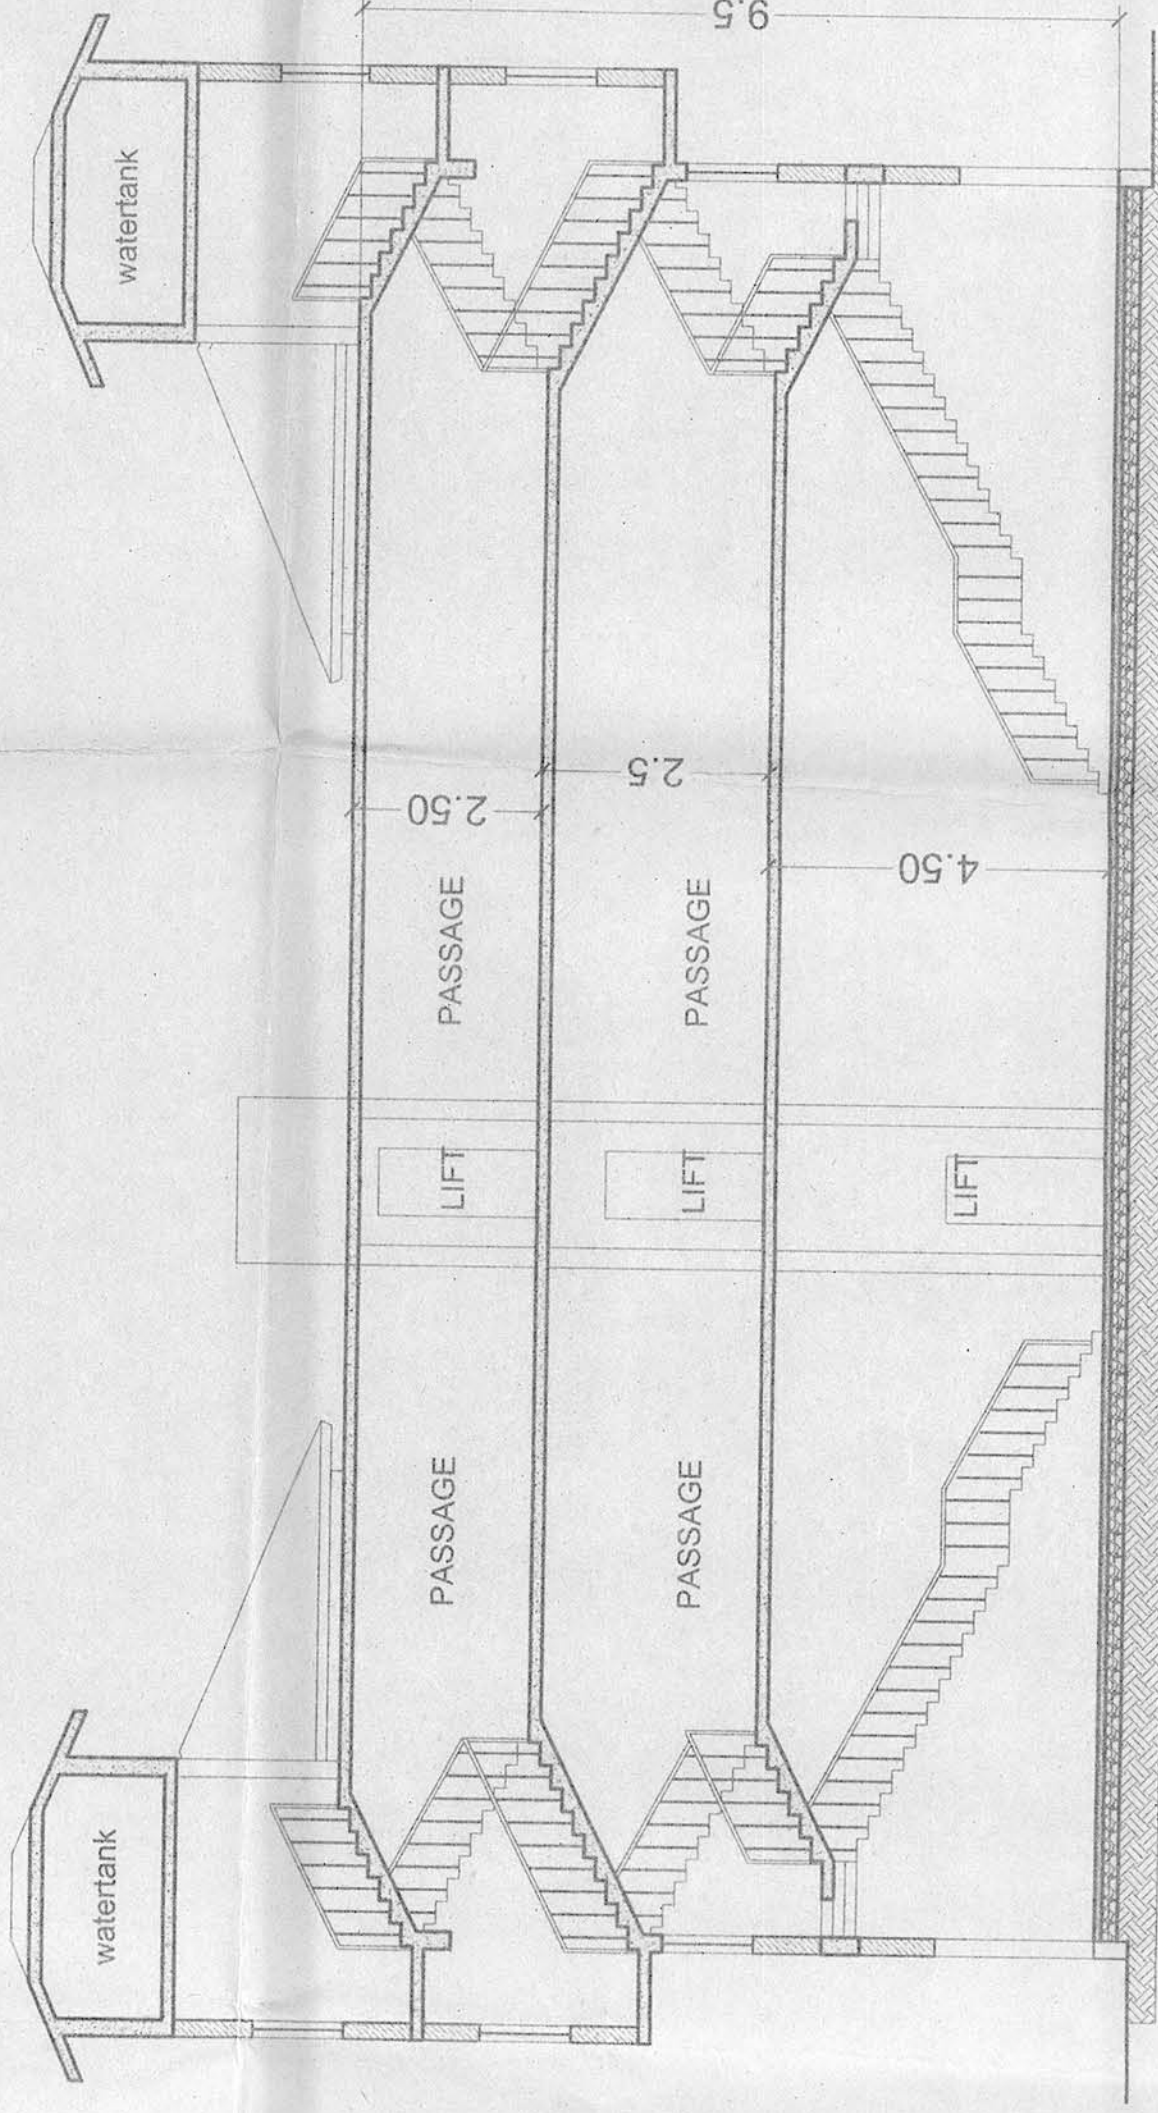


SECTION AA'
SC 1:100


AREA TO BE DEDUCTED
AT 1ST AND 2ND FLOOR
LEVEL

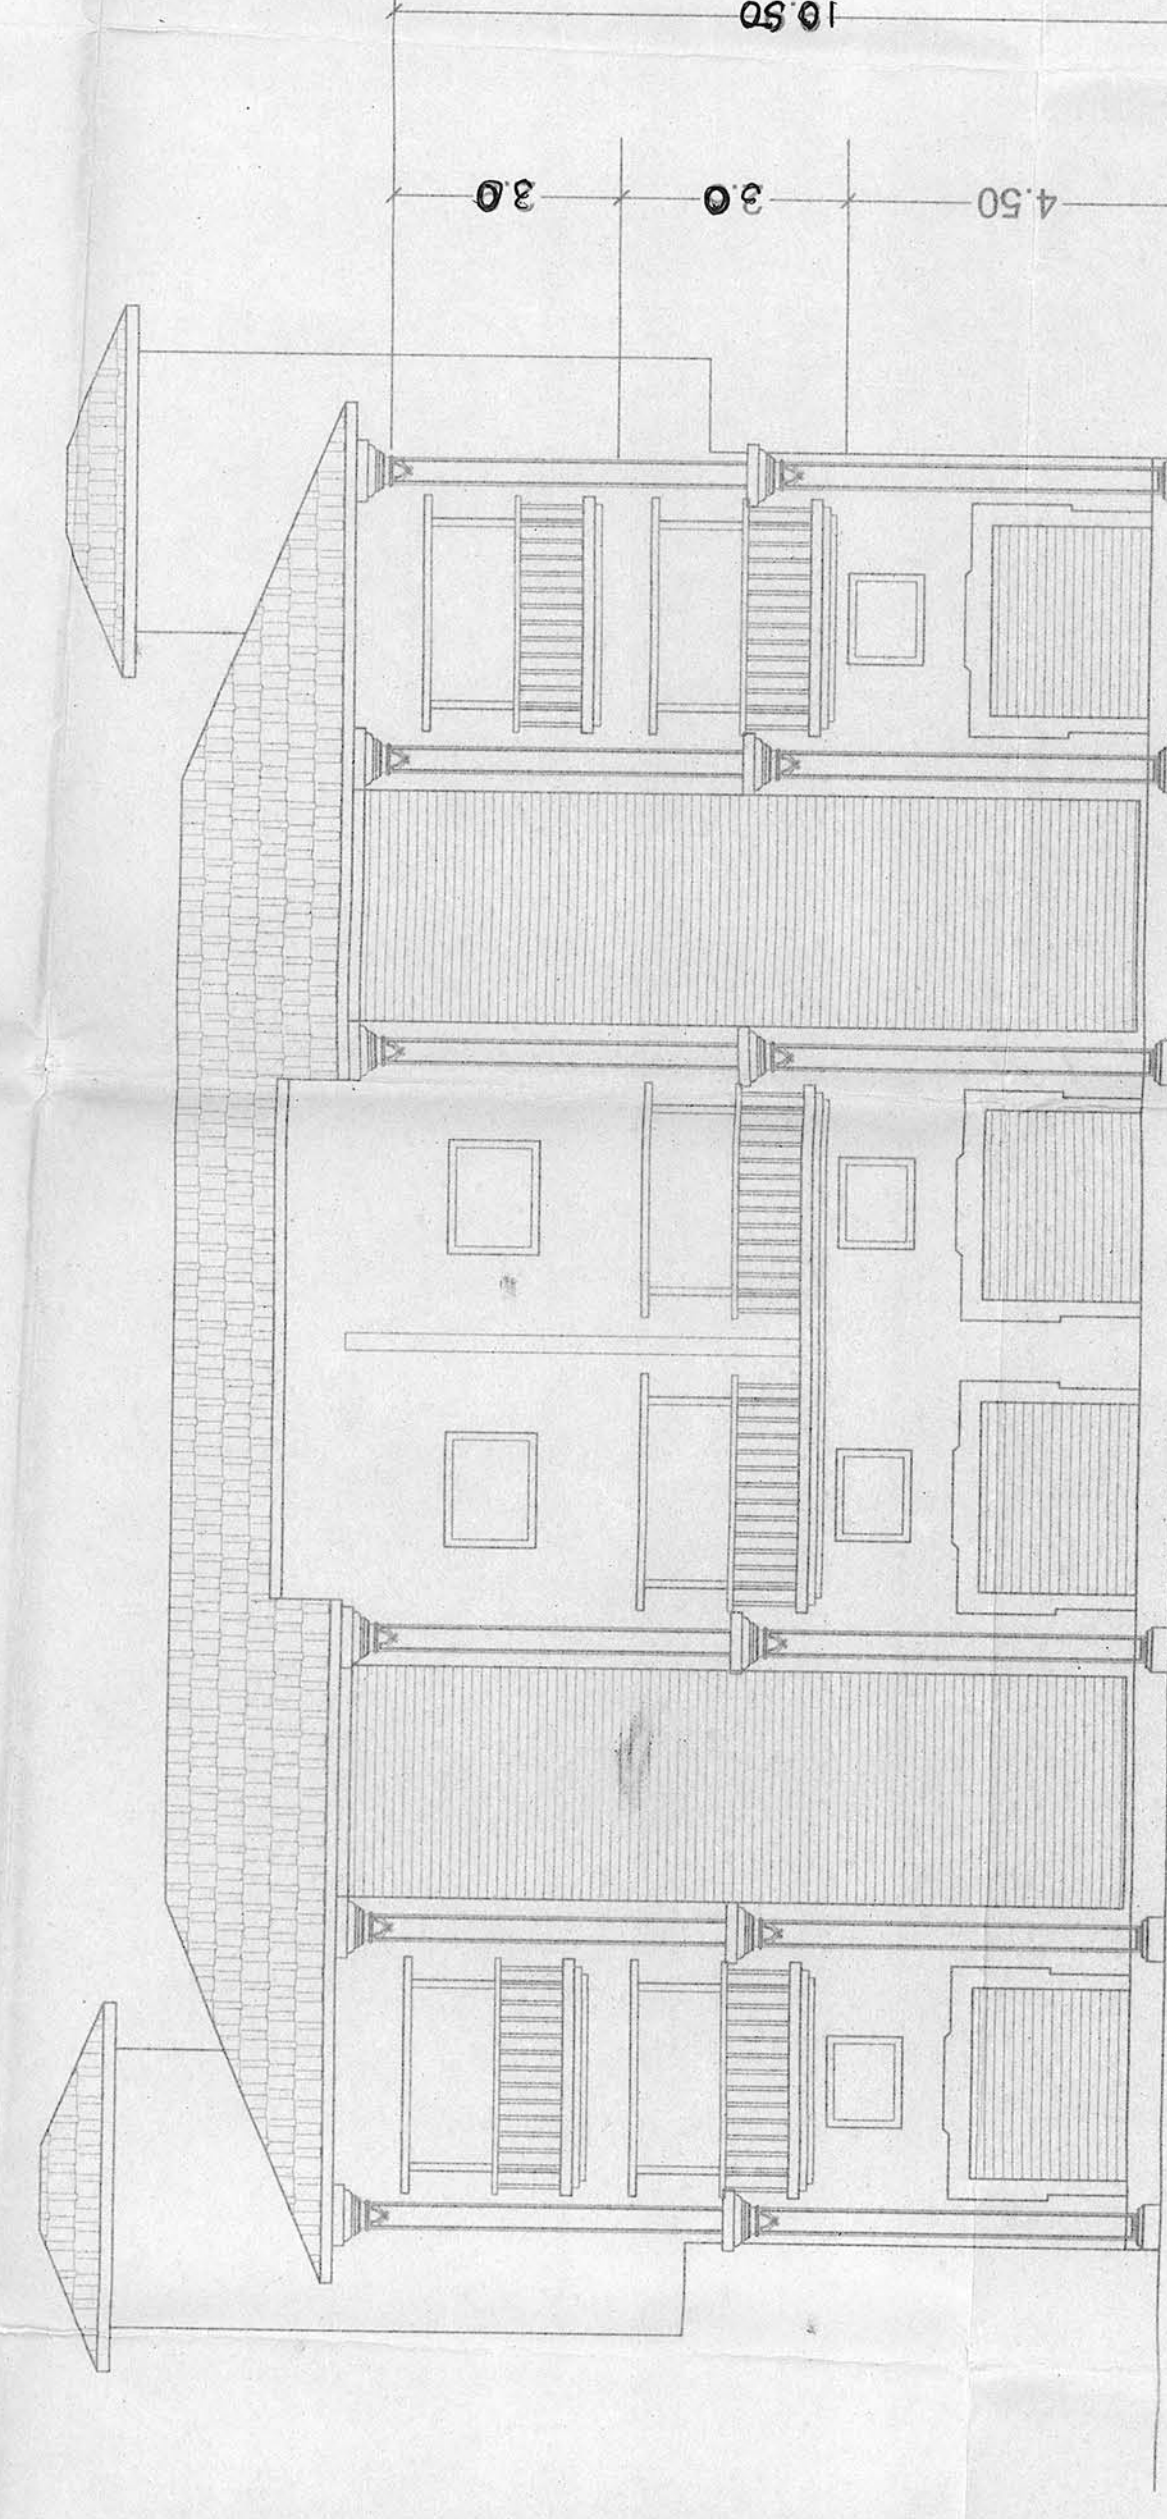

FRONT ELEVATION
SC 1:100

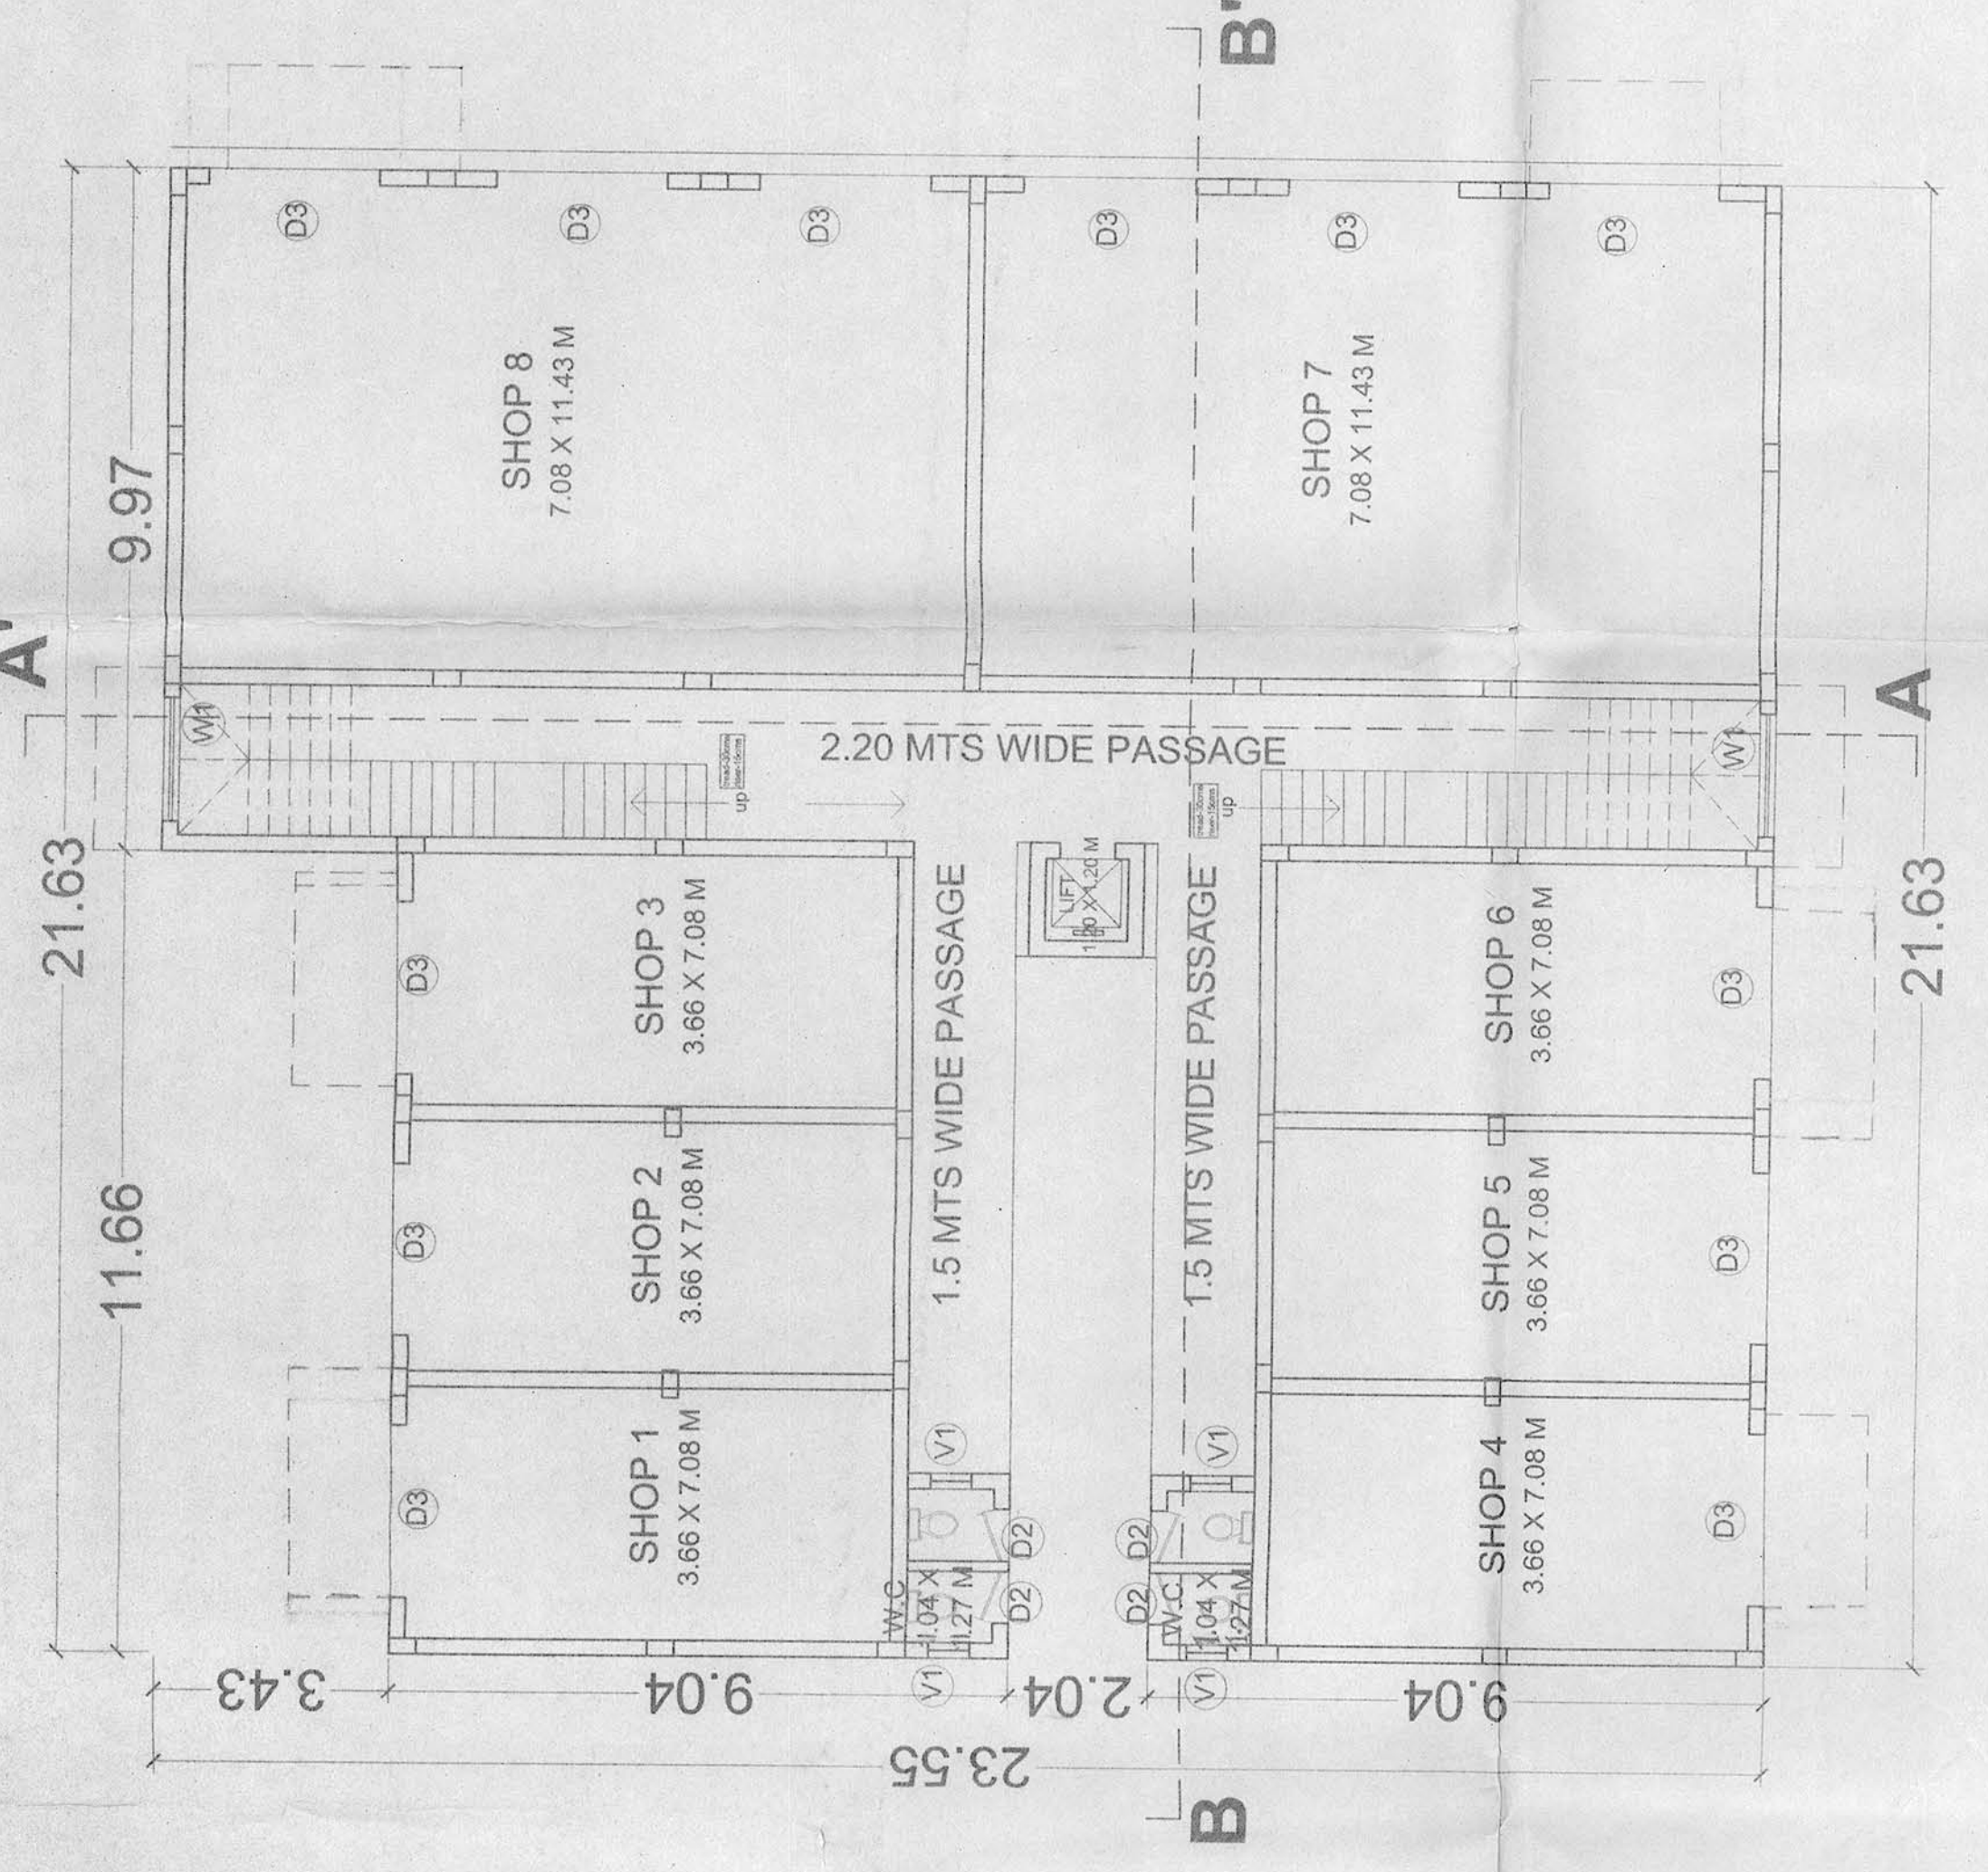

GROUND FLOOR PLAN
SC 1:100

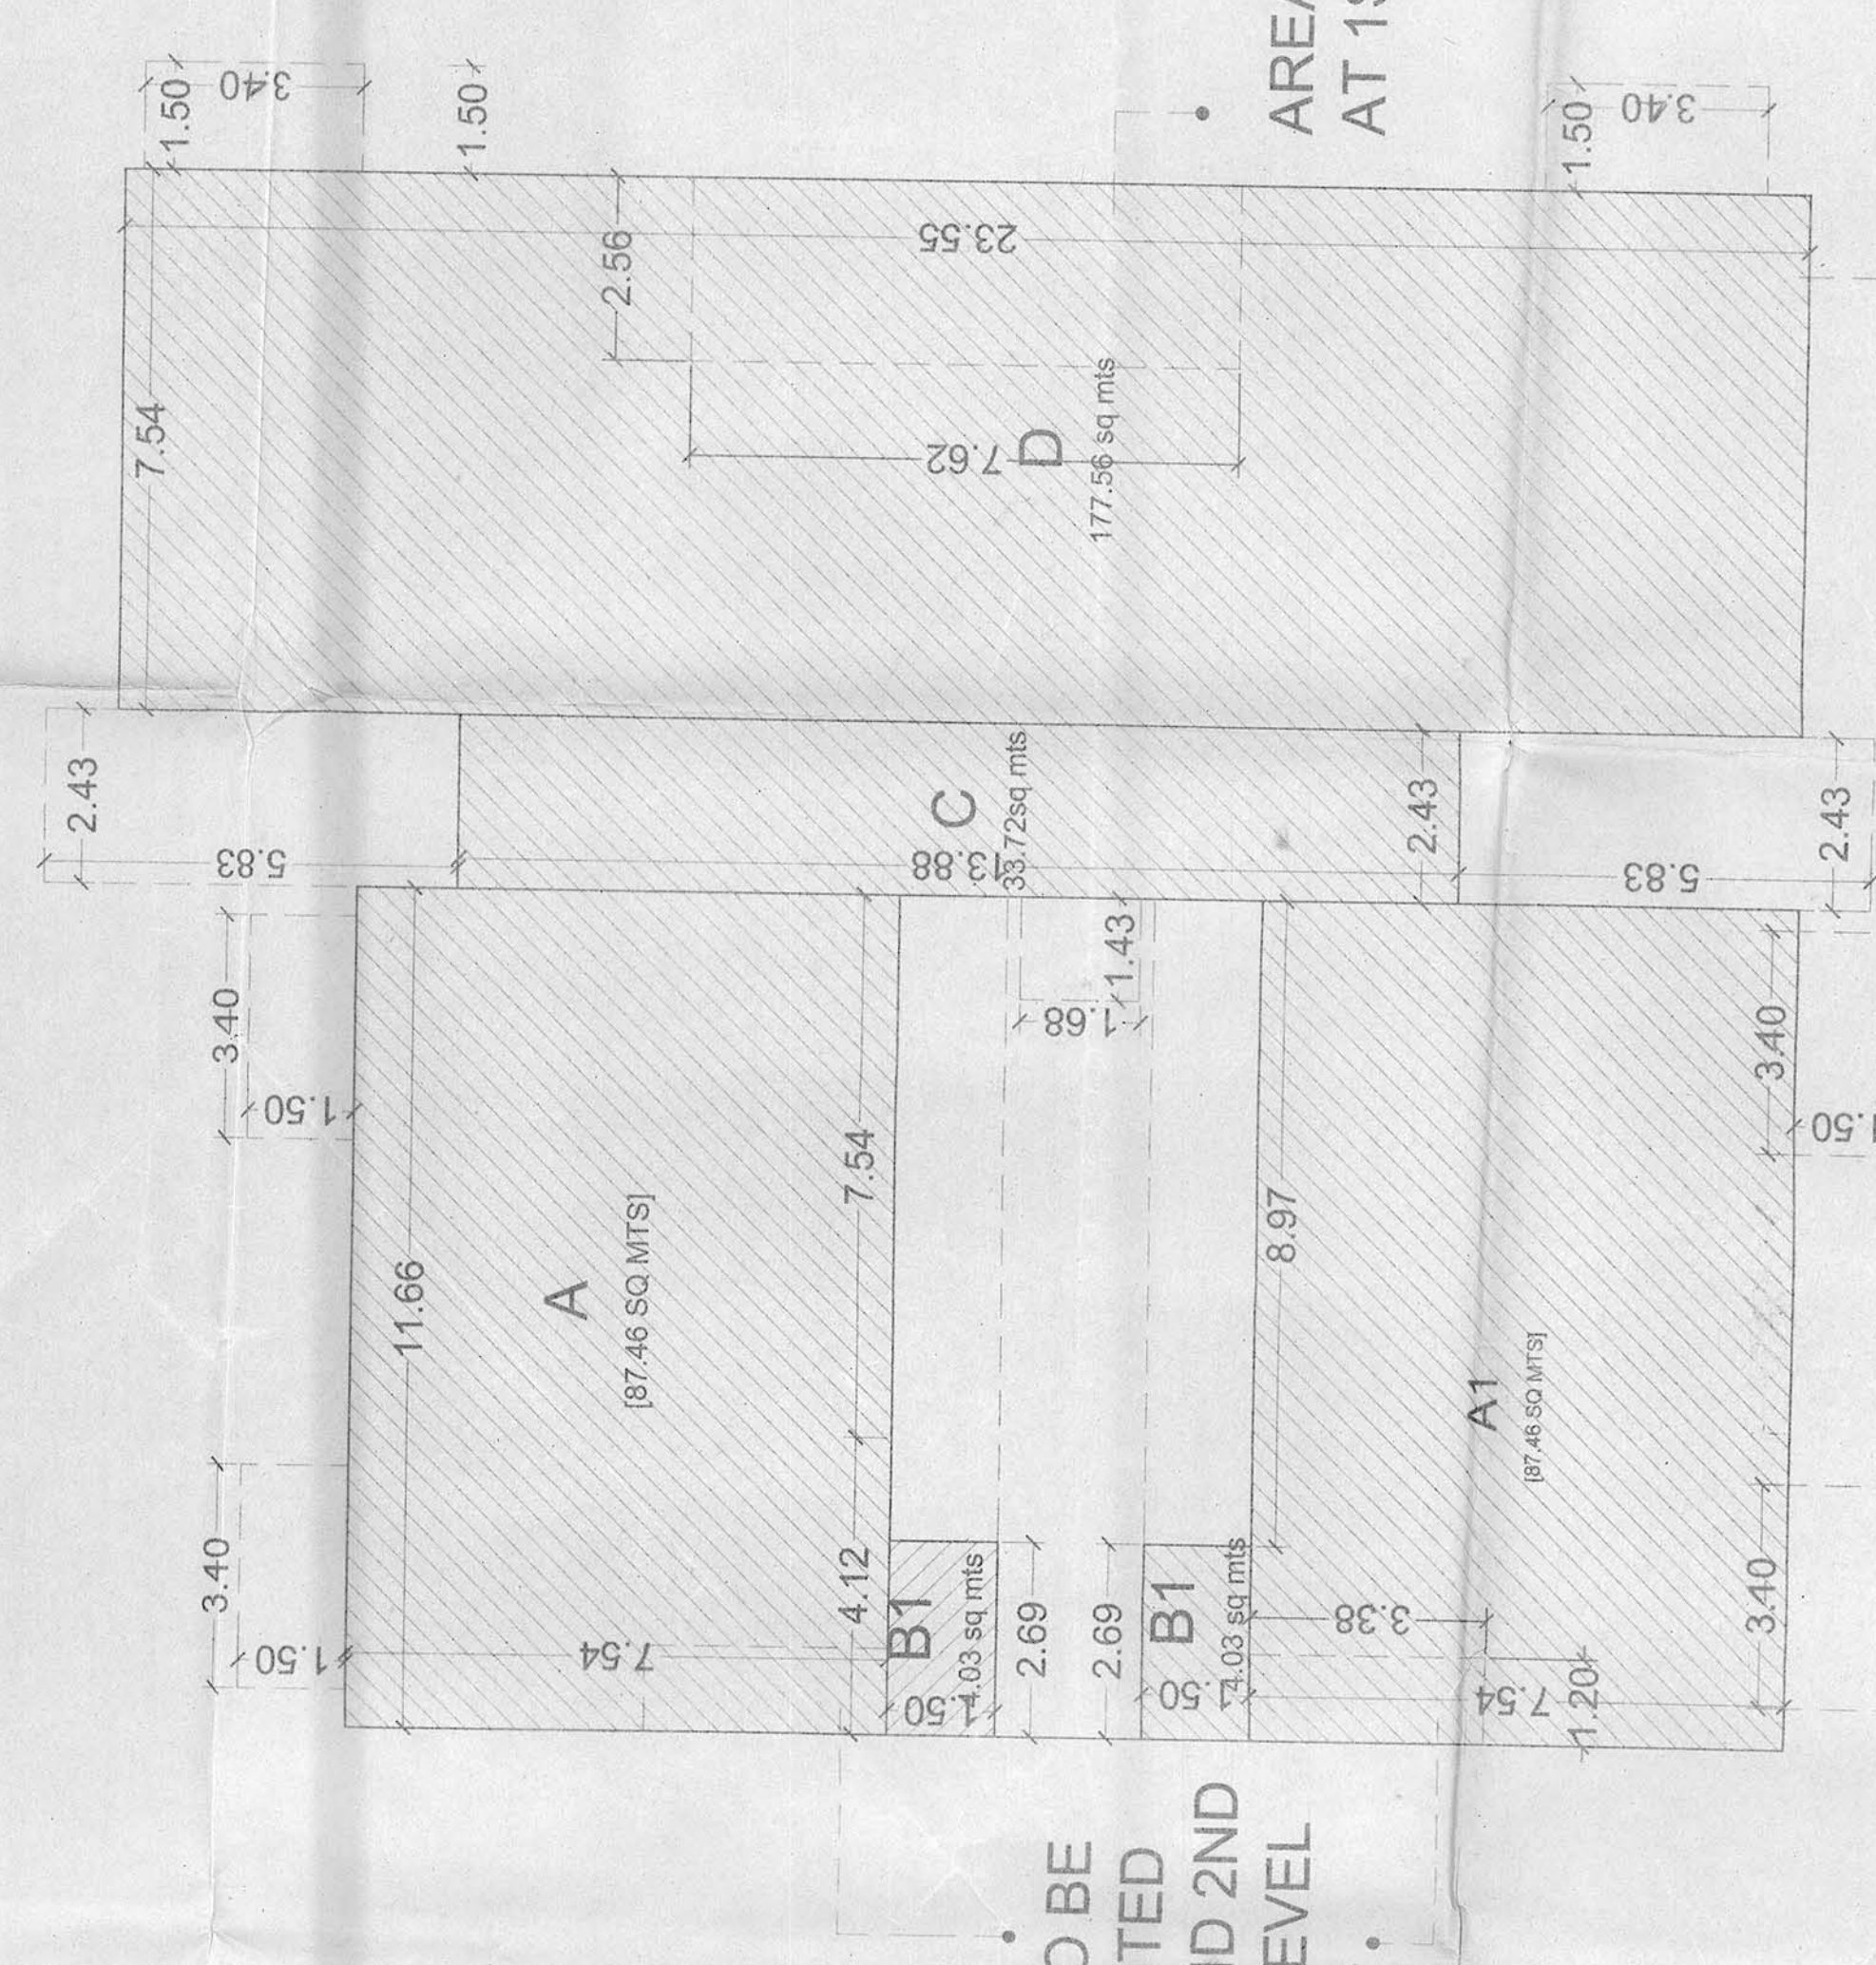


AREA TO BE
DEDUCTED
AT 1ST AND 2ND
FLOOR LEVEL

AREA TO BE DEDUCTED
AT 1ST AND 2ND FLOOR
LEVEL

AREA DIAGRAM
SC 1:100

BLOCK	AREA	TOTAL	DEDUCTION	FINAL TOTAL
A	87.46x6	524.76	16.22	508.38
B	4.03x2	8.06		8.06
C	33.72x3	101.16		101.16
D	177.56x3	532.68	39.02	493.66
GRAND TOTAL				1111.44

COVERED AREA -447.98 sq mts
TOTAL FLOOR AREA-1111.44 sq mts

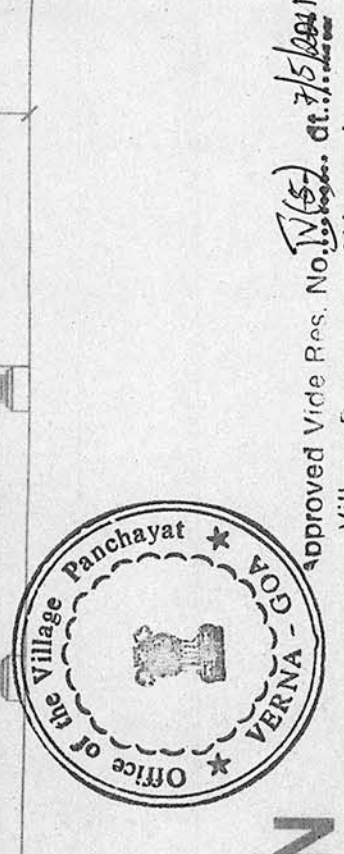

SECRETARY
VILLAGE PANCHAYAT
VERNA
SALCET-NOA