




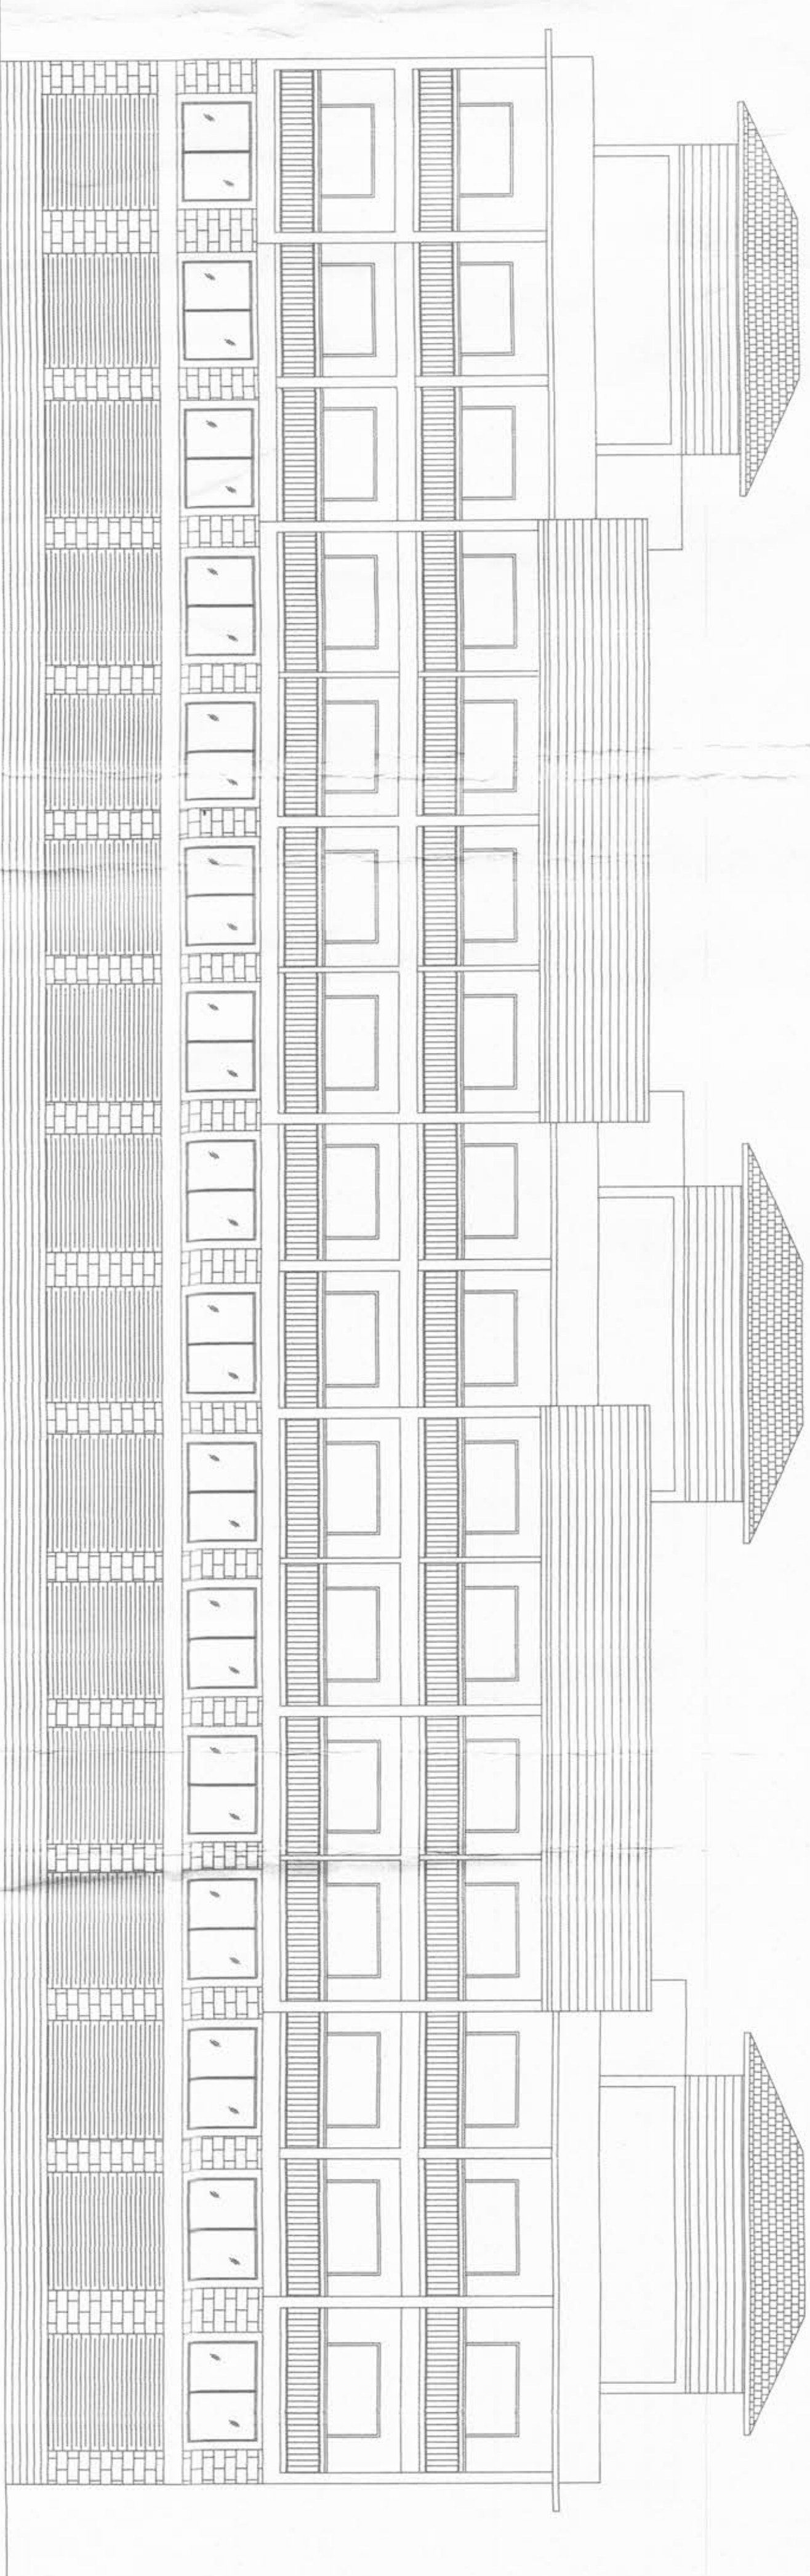

FRONT ELEVATION
(SCALE: 1/100)

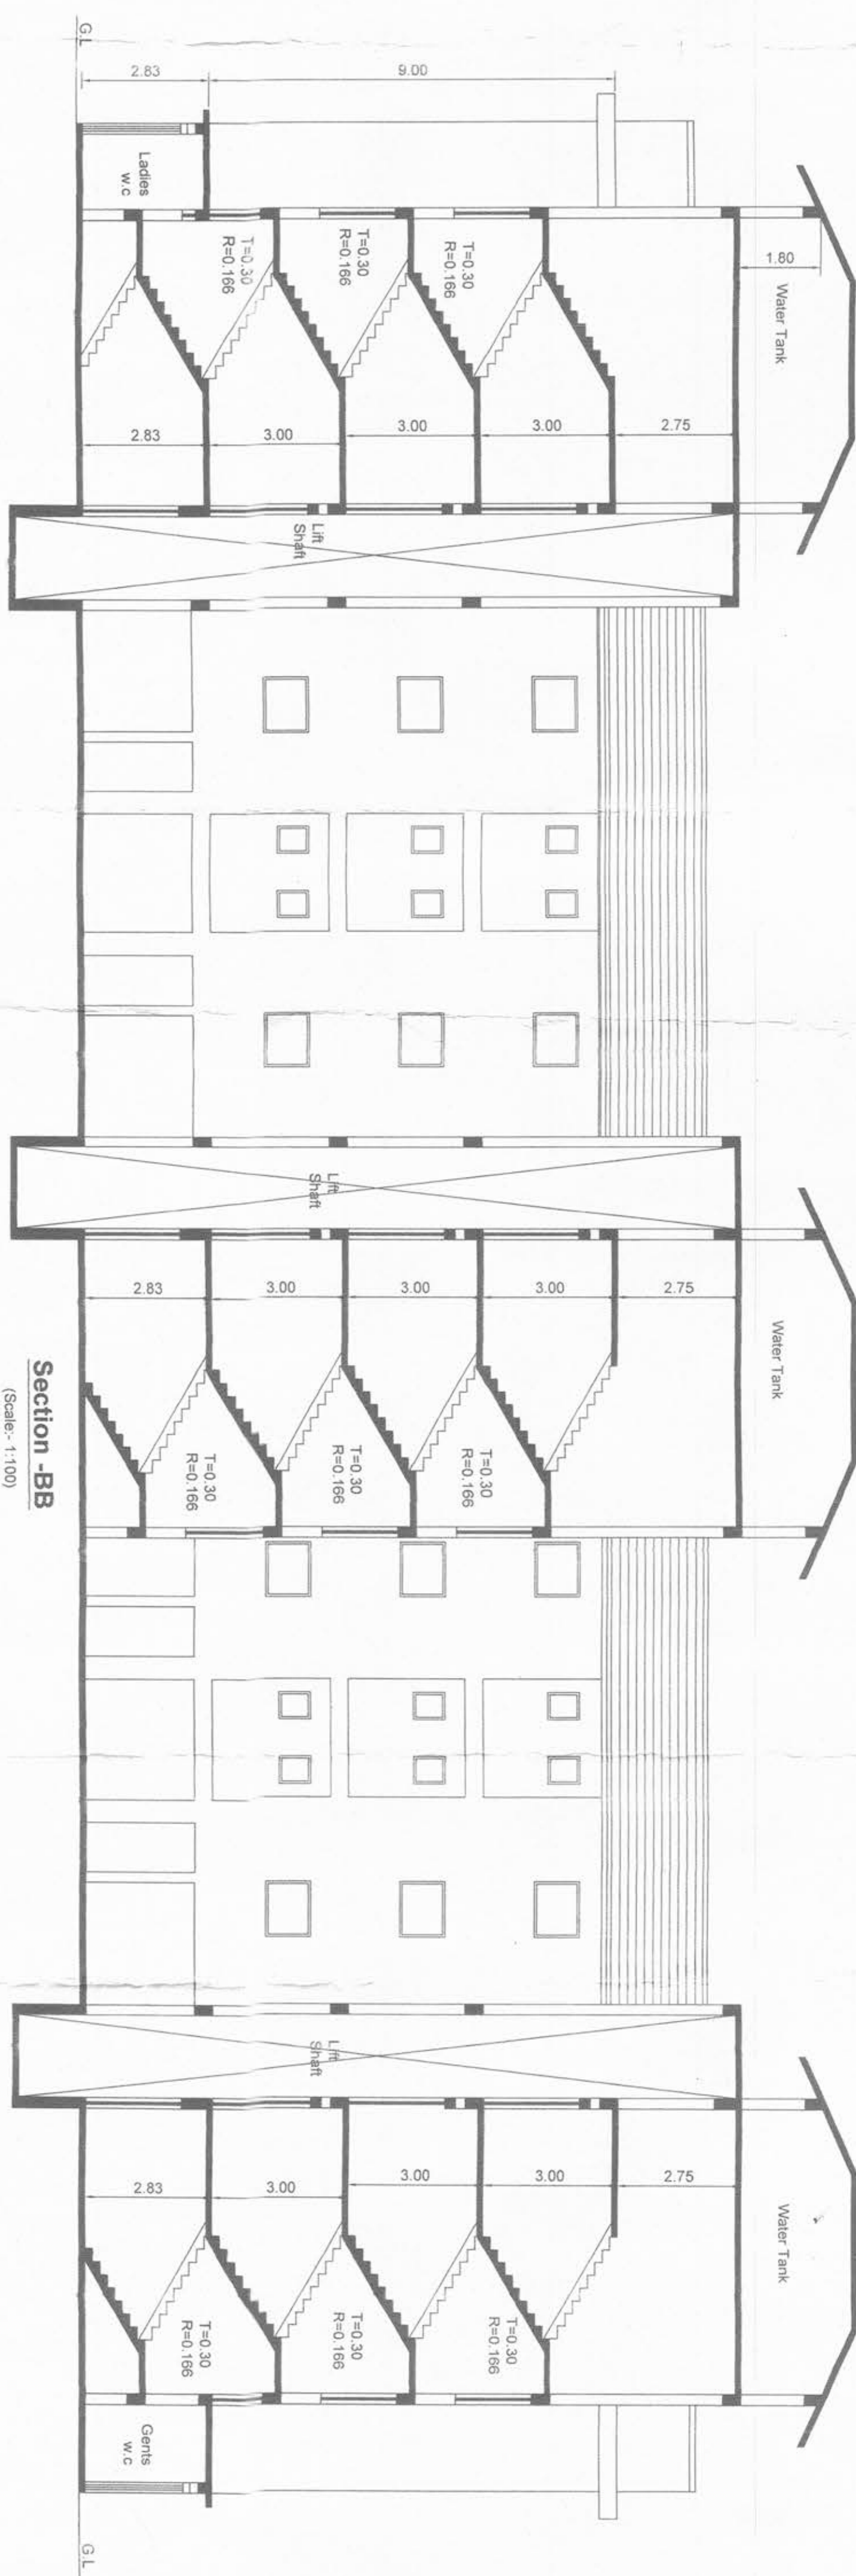

Section -BB

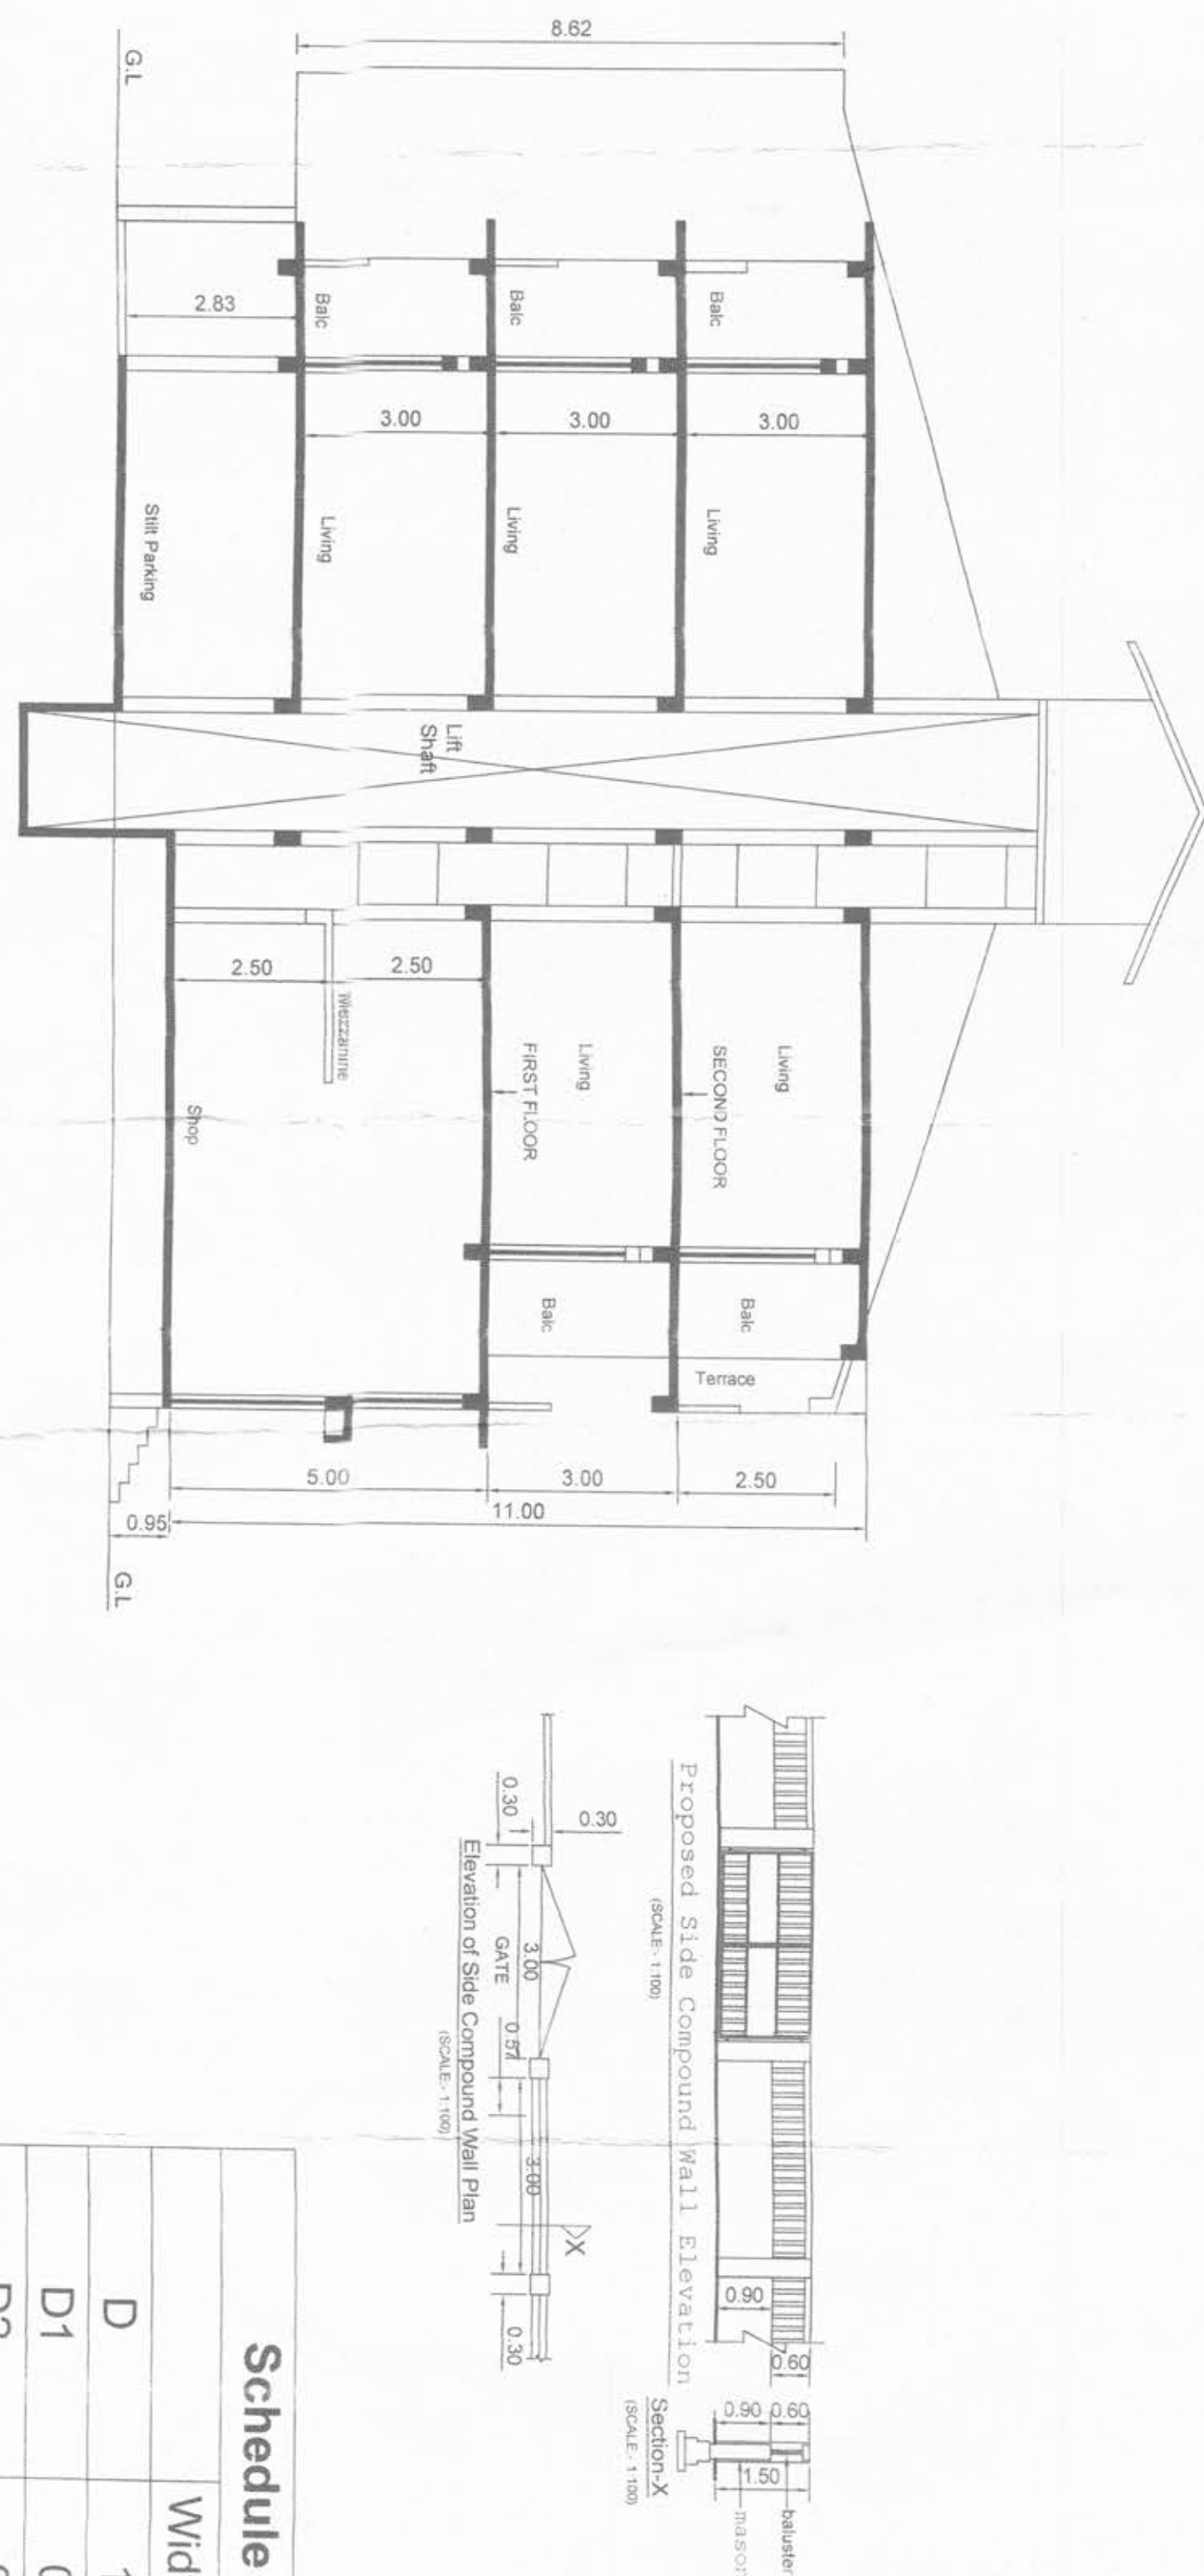


Schedule of Operating		
	Width	Height
D	1.00	2.15
D1	0.90	2.15
D2	0.80	2.15
FD	2.00	2.15
W	1.20	1.25
W1	2.00	1.25
V	0.60	1.25




REVISED FIRST FLOOR PLAN




PROPOSED SECOND FLOOR PLAN
(SCALE: 1/100)

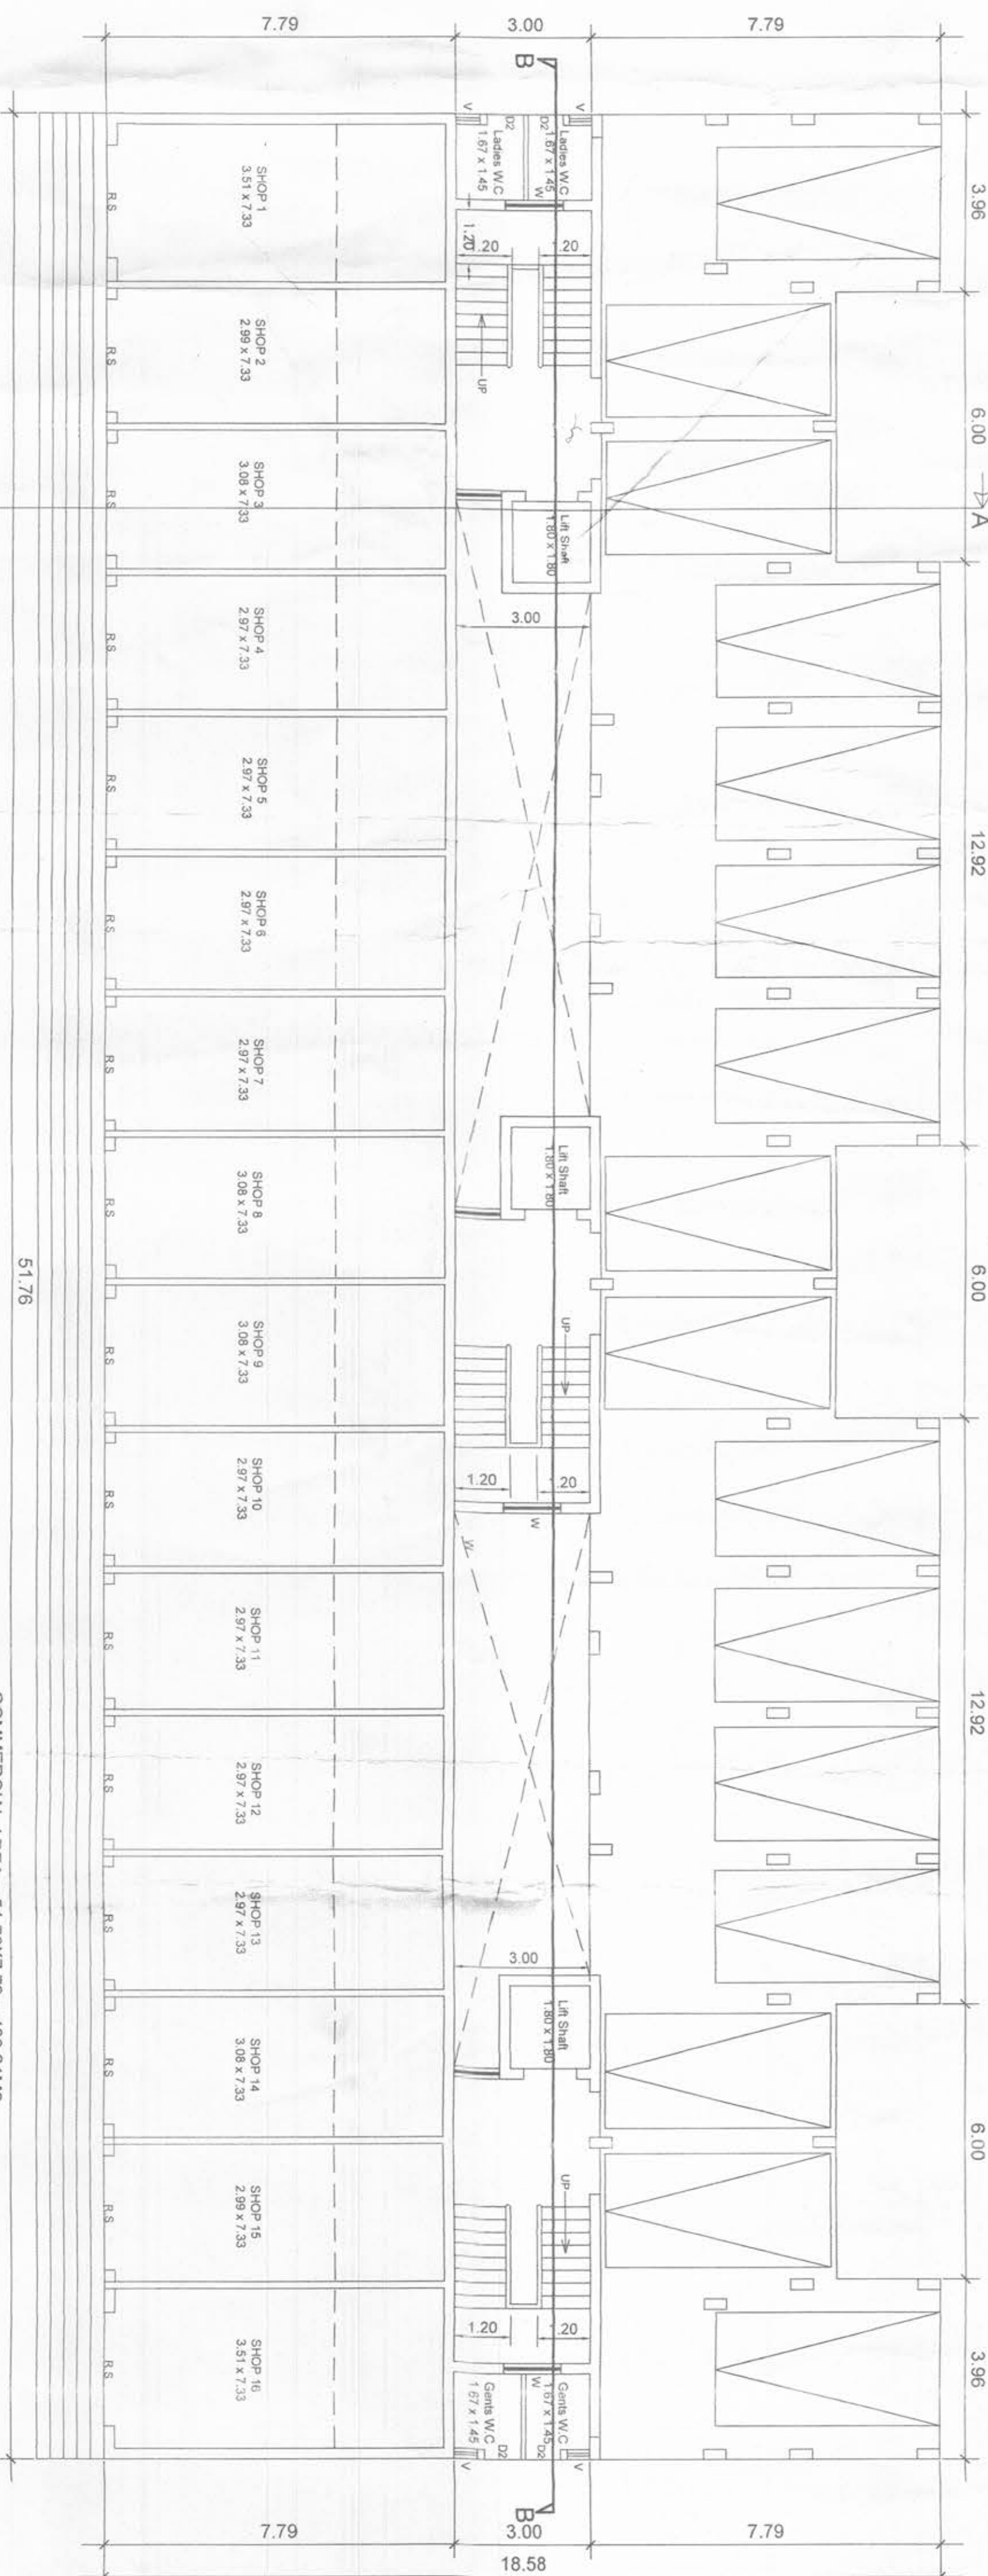


REVISED GROUND FLOOR PLAN (SCALE: 1:100)

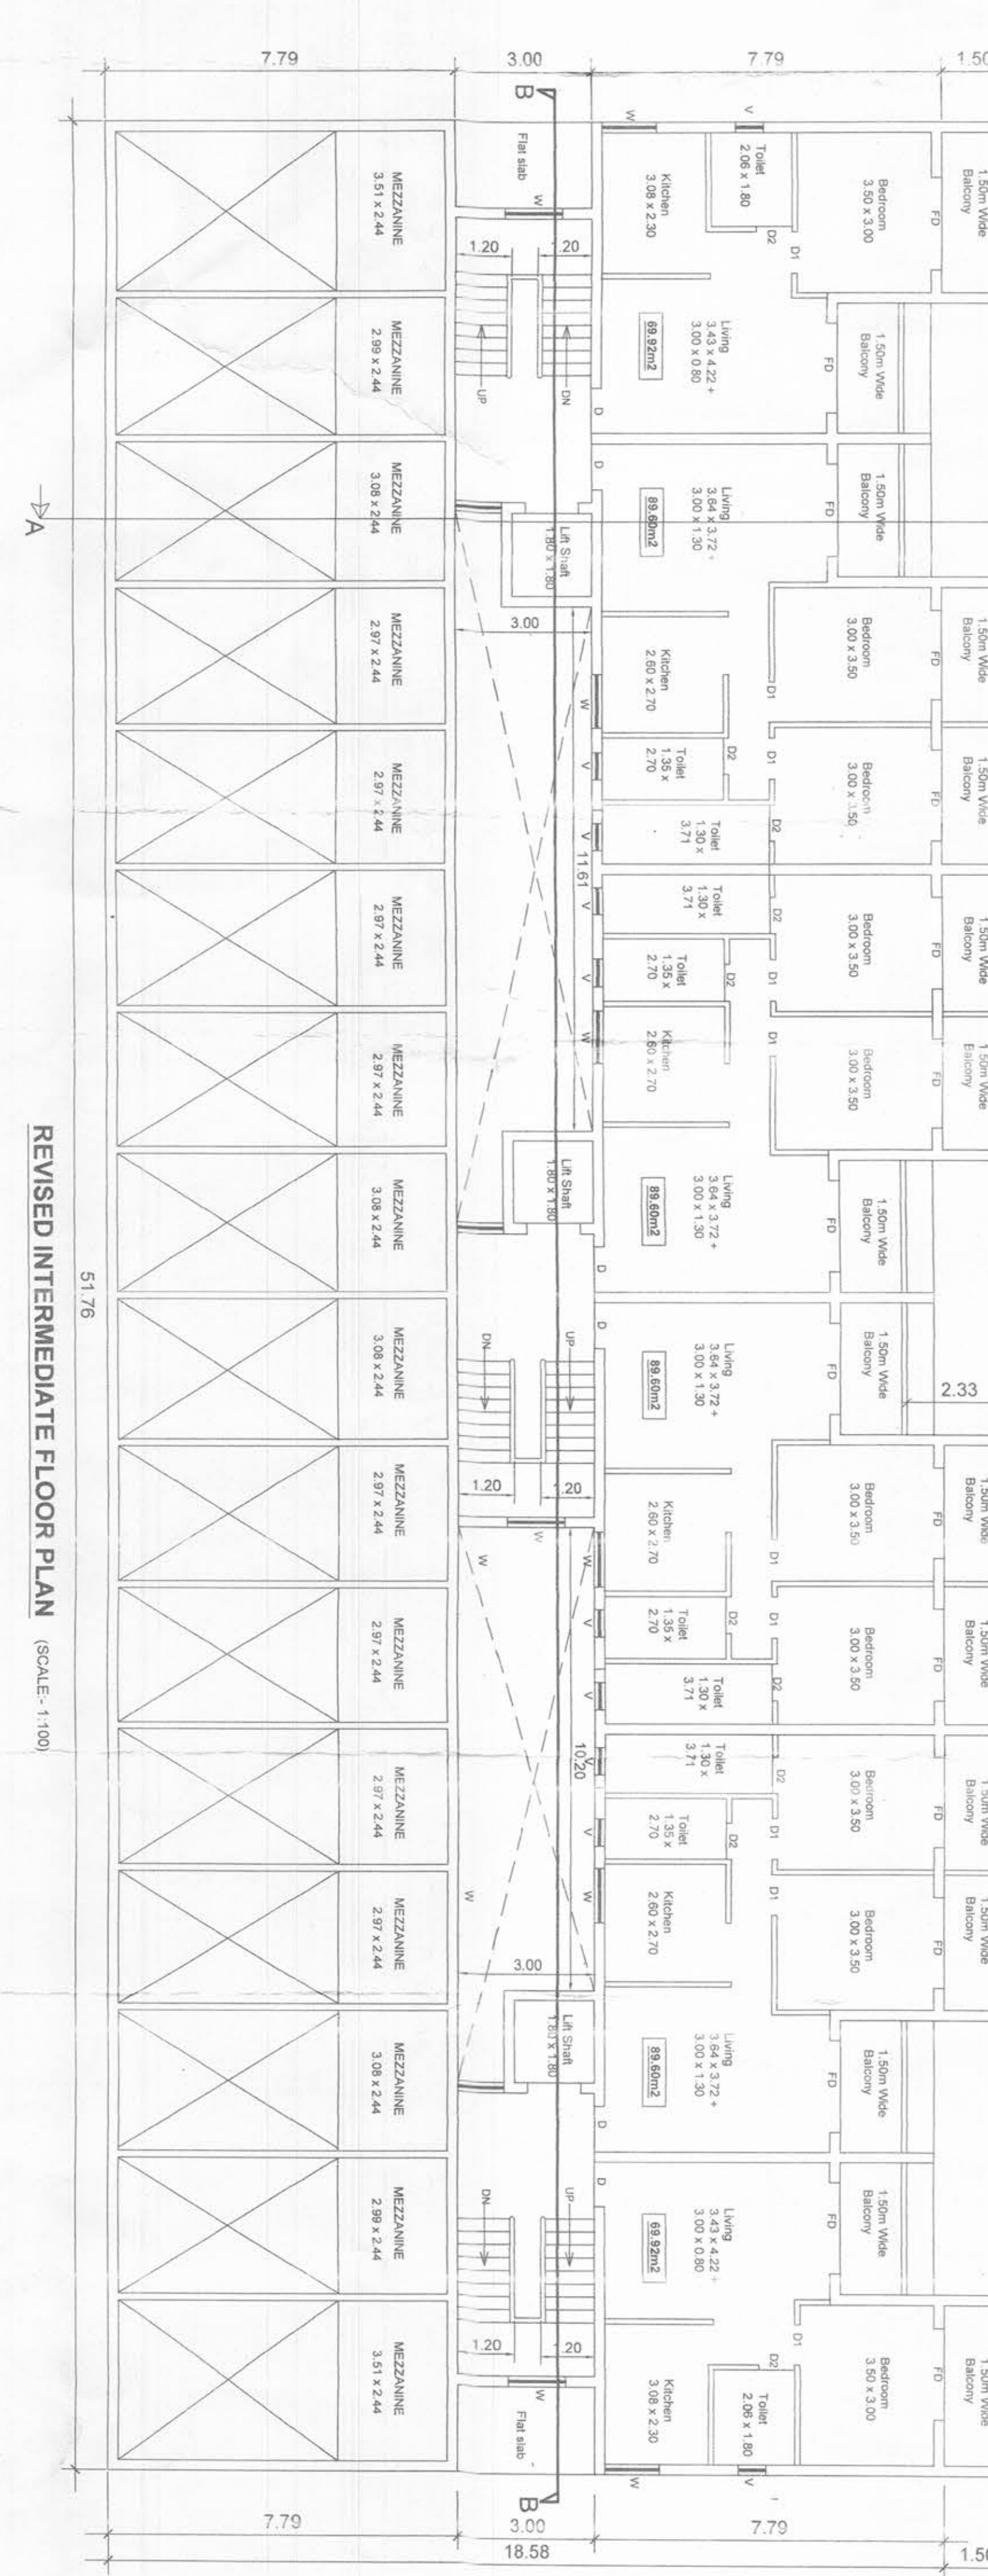

REVISED INTERMEDIATE FLOOR PLAN
(SCALE: 1/4"=1'-0")

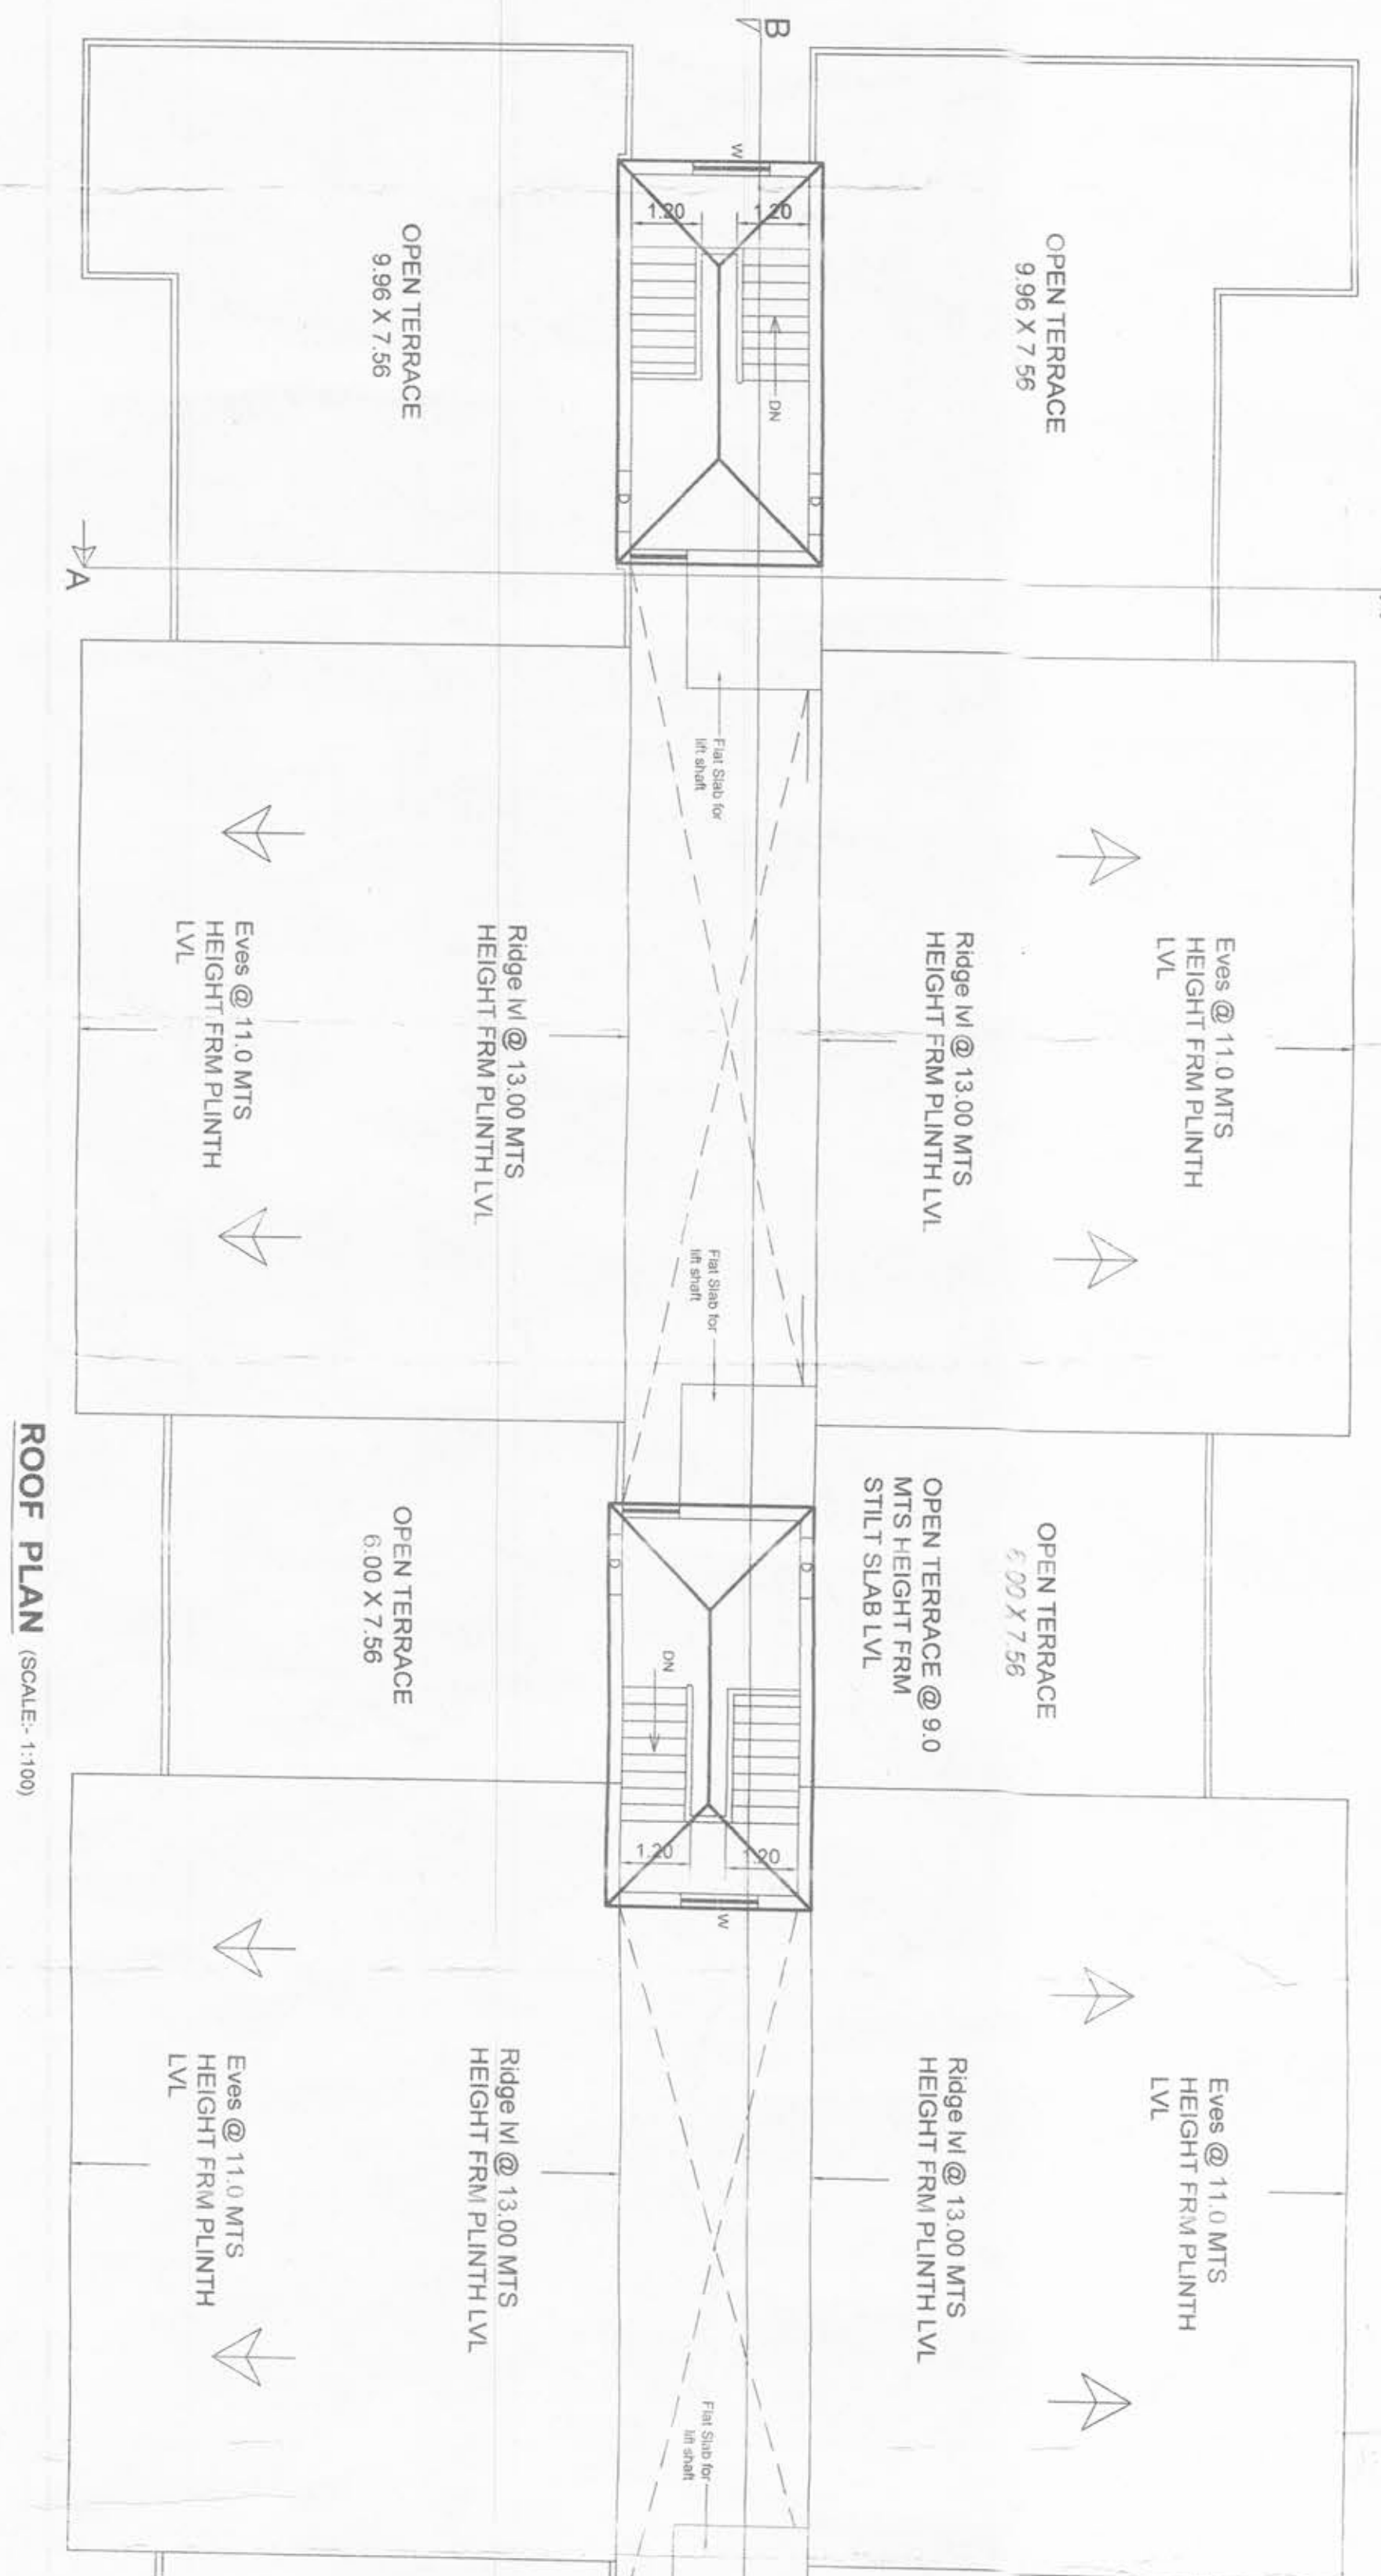

ROOF PLAN
(SCALE: 1:100)

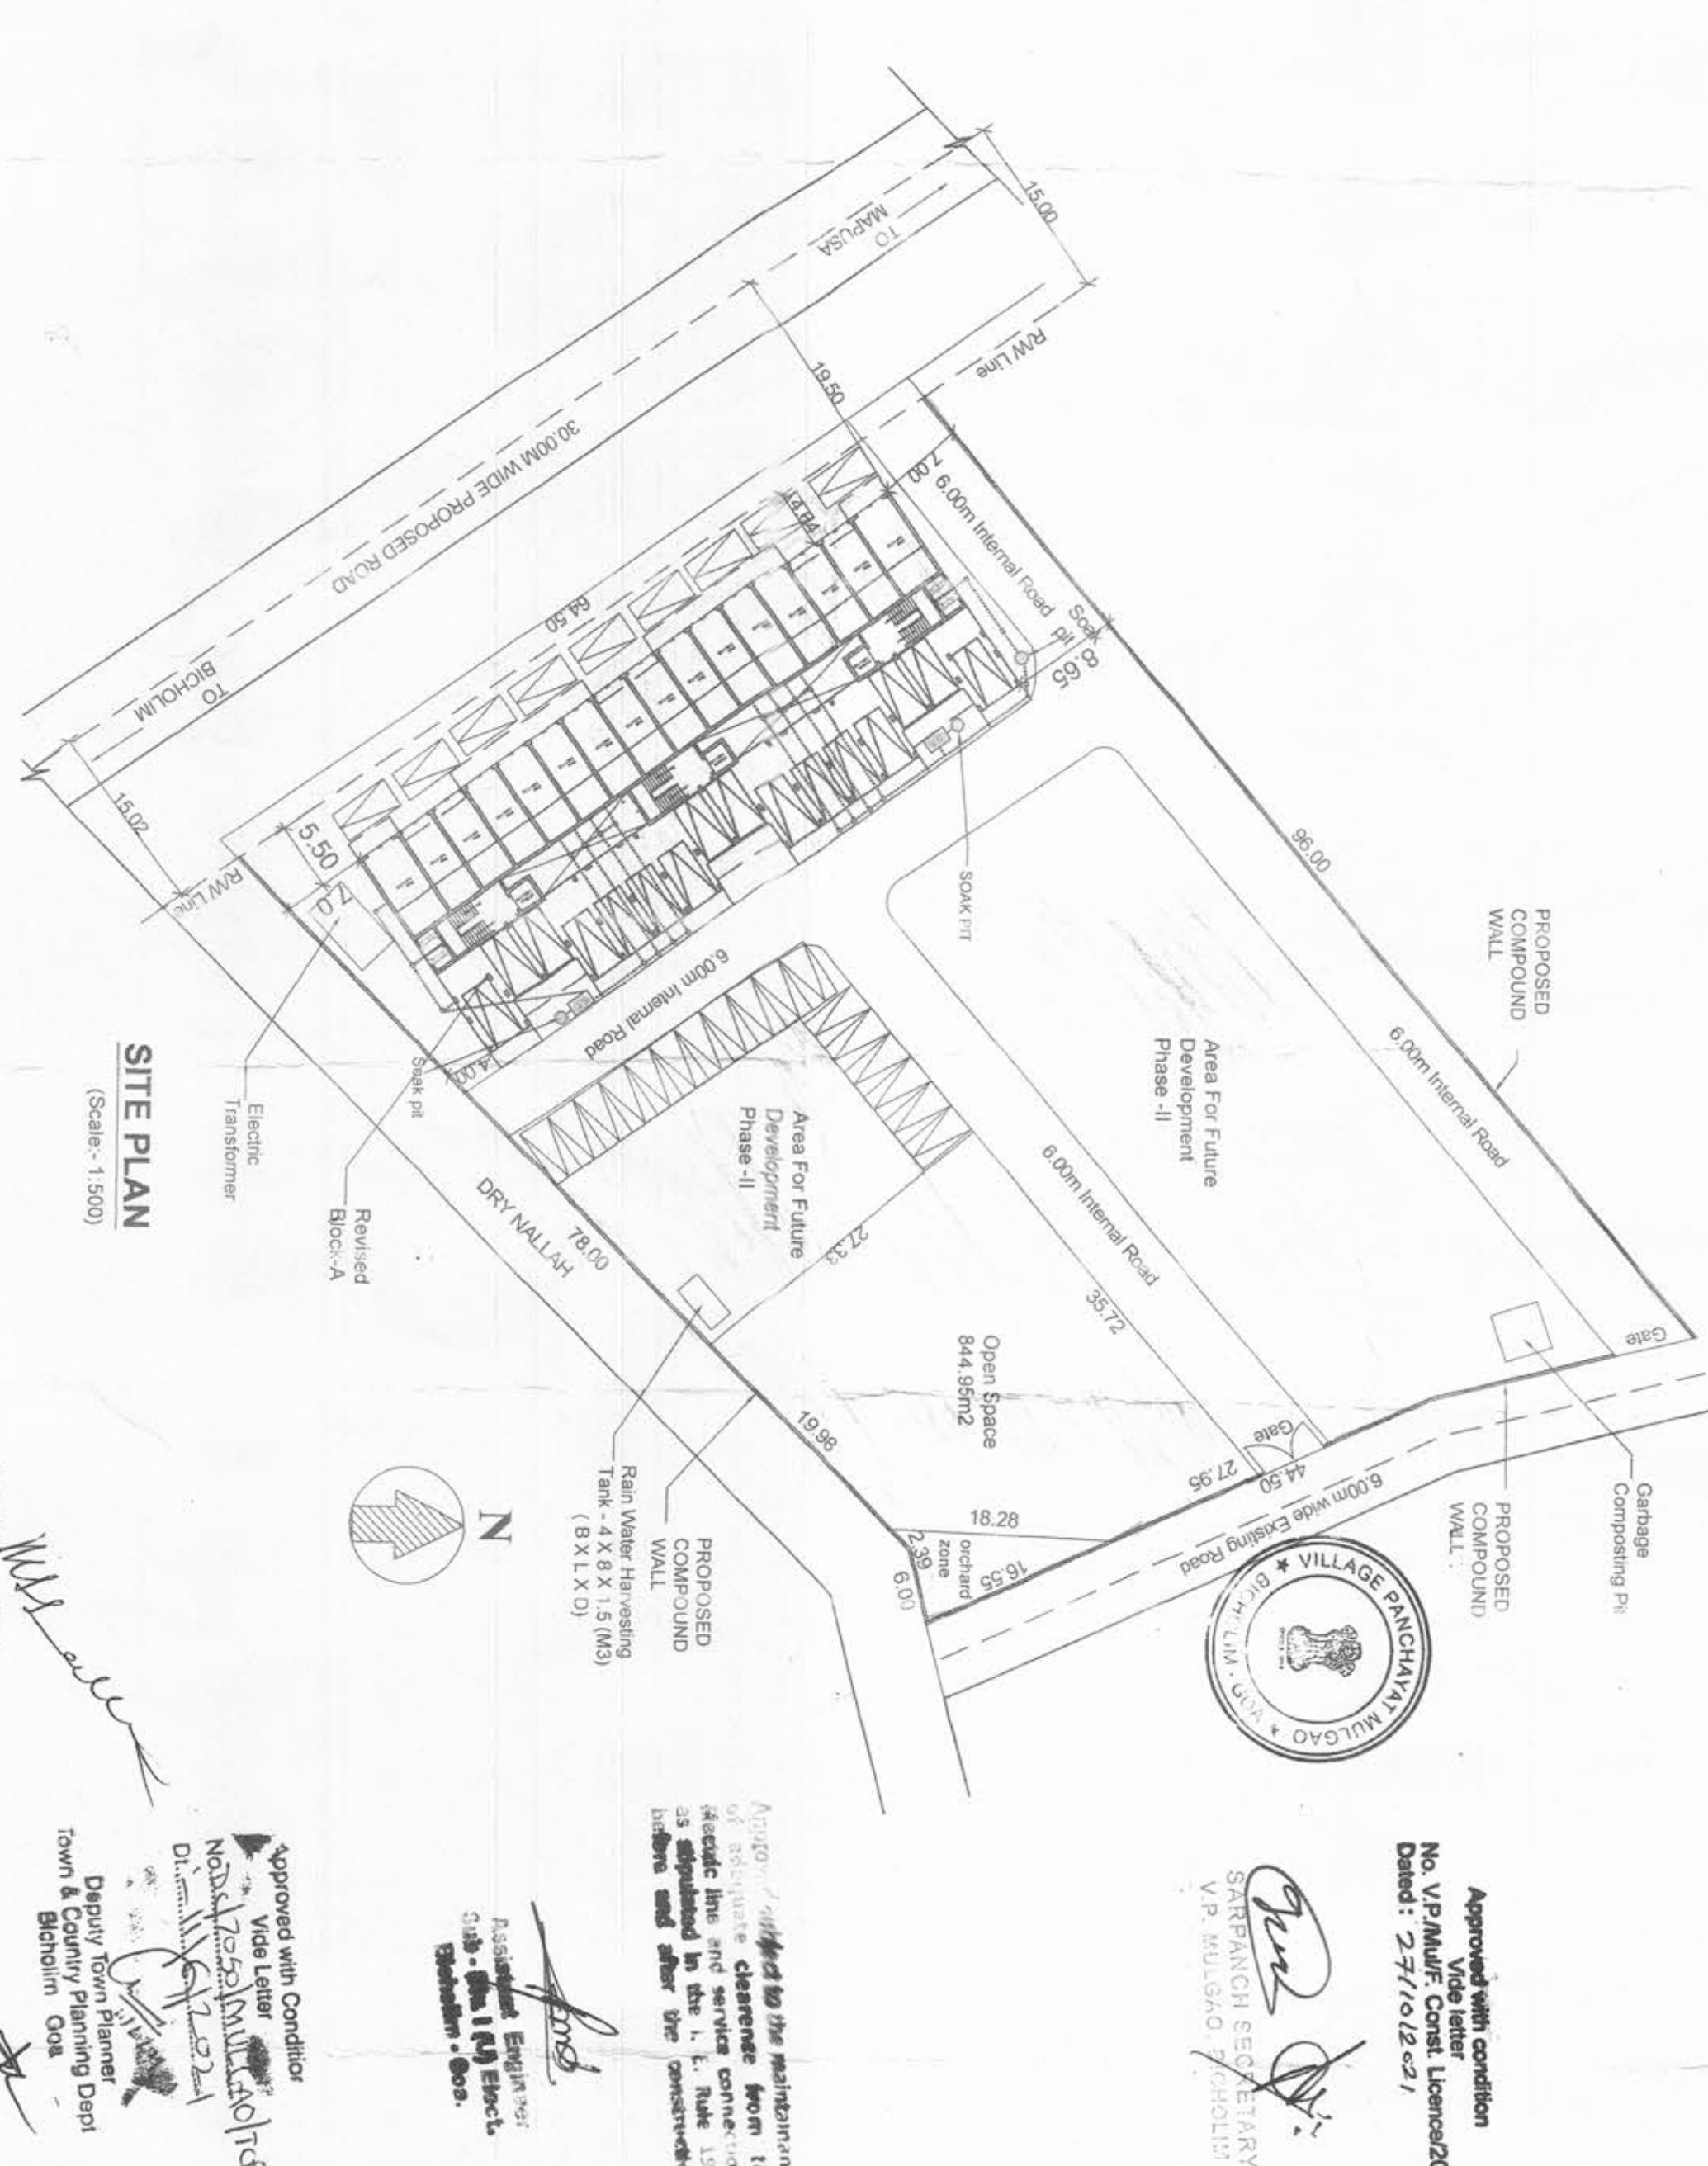STATEMENT OF AREA

AREA OF PLOT	5630.00
AREA UNDER ORCHARD	65.00
AREA SETTLEMENT ZONE	5765.00
AREA UNDER ROAD WHENING	133.00
NET EFFECTIVE PLOT AREA	5632.00
COVERED REQUIRED 1%	56.32
COVERED AREA	84.95
EXISTING COVERED AREA	83.77
PROPOSED COVERED AREA	

SR NO	FLOOR REFERENCE	USE	AREA USED OF F.A.R				NET FLOOR	
			BUILT UP	CYBER	PLANT	PARK		
REMARKS: EXCEEDING AREA OF FLOOR BLOCK - A 846.42								
COVERED AREA: 388.50								
UNCOVERED AREA: 40.00								
COVERABLE PERMISSIBLE: 428.50								
1	GROUND FLOOR	COL	846.42	7.57	0.00	361.27	0.00	416.66
2	INTERMEDIATE FLOOR	COL	846.48	7.57	77.64	0.00	13.40	416.66
3	ROOF FLOOR	FEET	896.33	7.57	155.28	0.00	0.00	79.48
4	SECOND FLOOR	FEET	896.33	7.57	155.28	0.00	0.00	79.48
5	TOTAL	FEET	3428.96	26.20	388.50	361.27	15.40	220.61

	INTERMEDIATE FLOOR	FIRST FLOOR	SECOND FLOOR	TOTAL
CAR CONSUMED	361.27	79.48	737.48	2250.81
CAR PERMISSIBLE	60.00	60.00	60.00	60.00
PARKING PROVIDED	34.00	34.00	34.00	34.00
PARKING REQUIRED (16-16)				
PAID FOR INFRASTRUCTURE TAX	343.86			

[illegible]