



NOC is provided subject to this plan
DATE: 18/04/2024
18/04/2024

ASSISTANT ENGINEER
SUB-DIVISIONAL ENGINEER
P.O. MAPUSA, GOA


FRONT ELEVATION (SCALE 1:100)

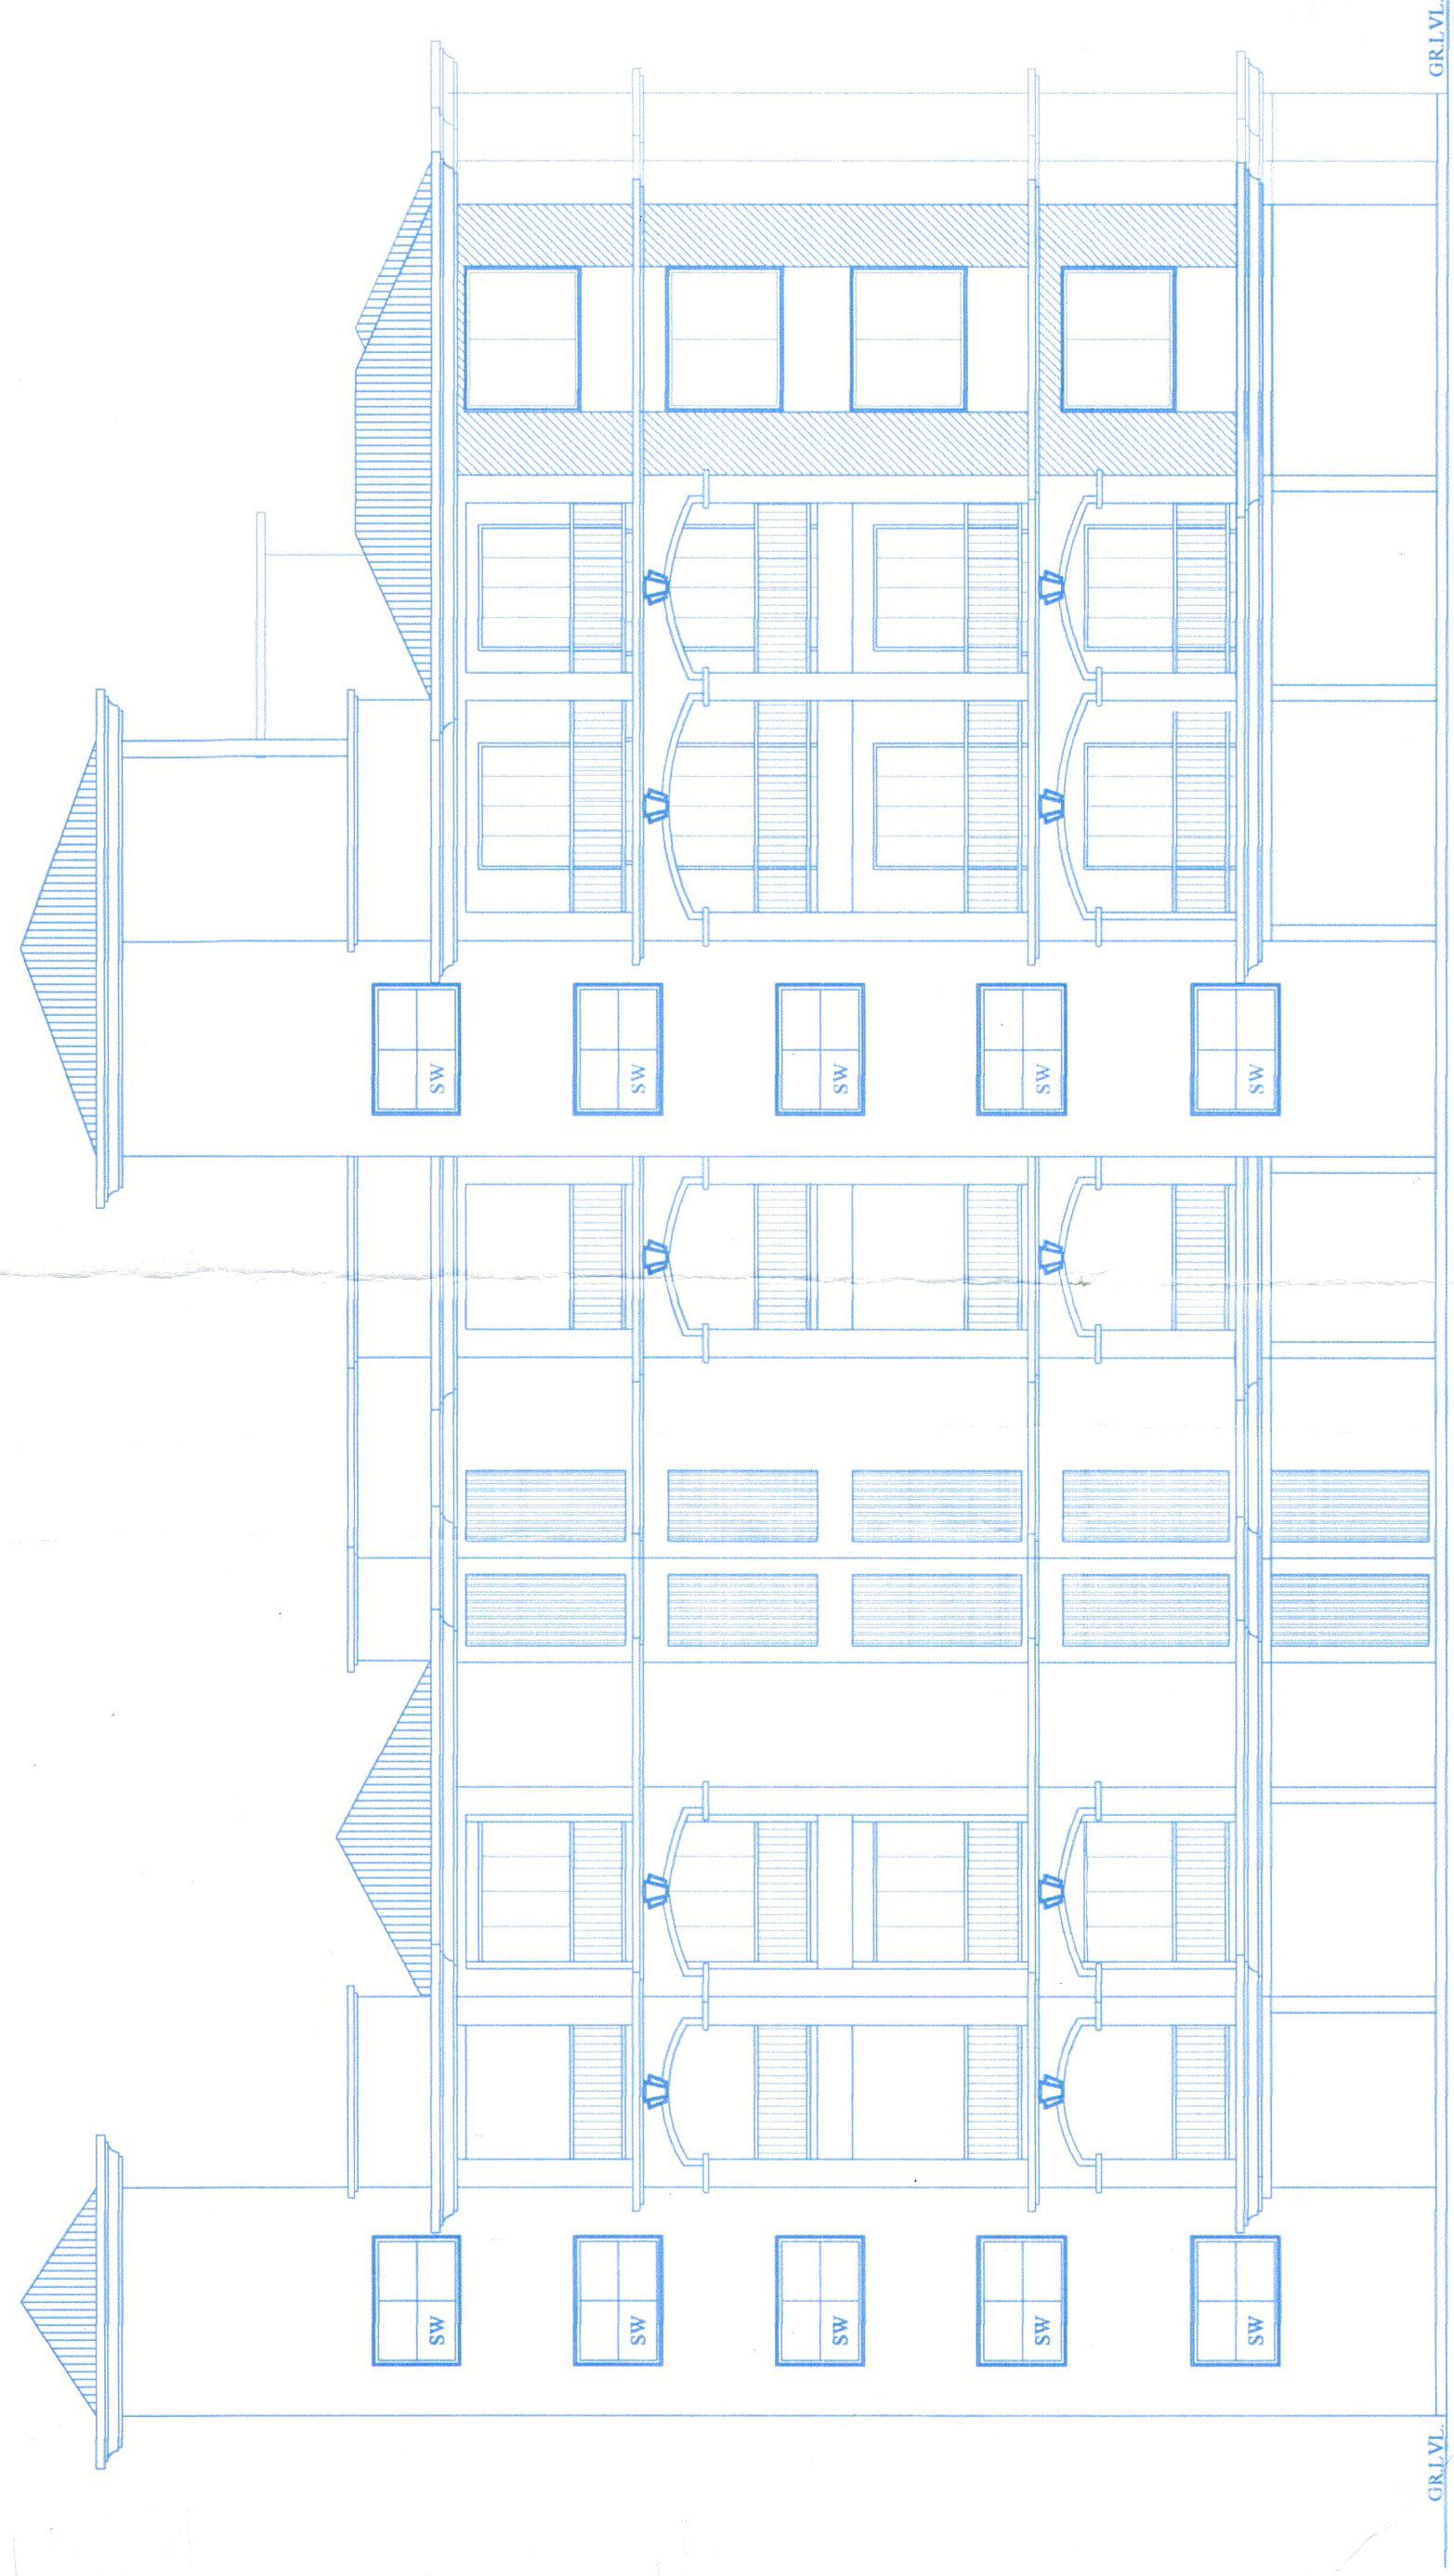

SECTION XX' (SCALE 1:100)

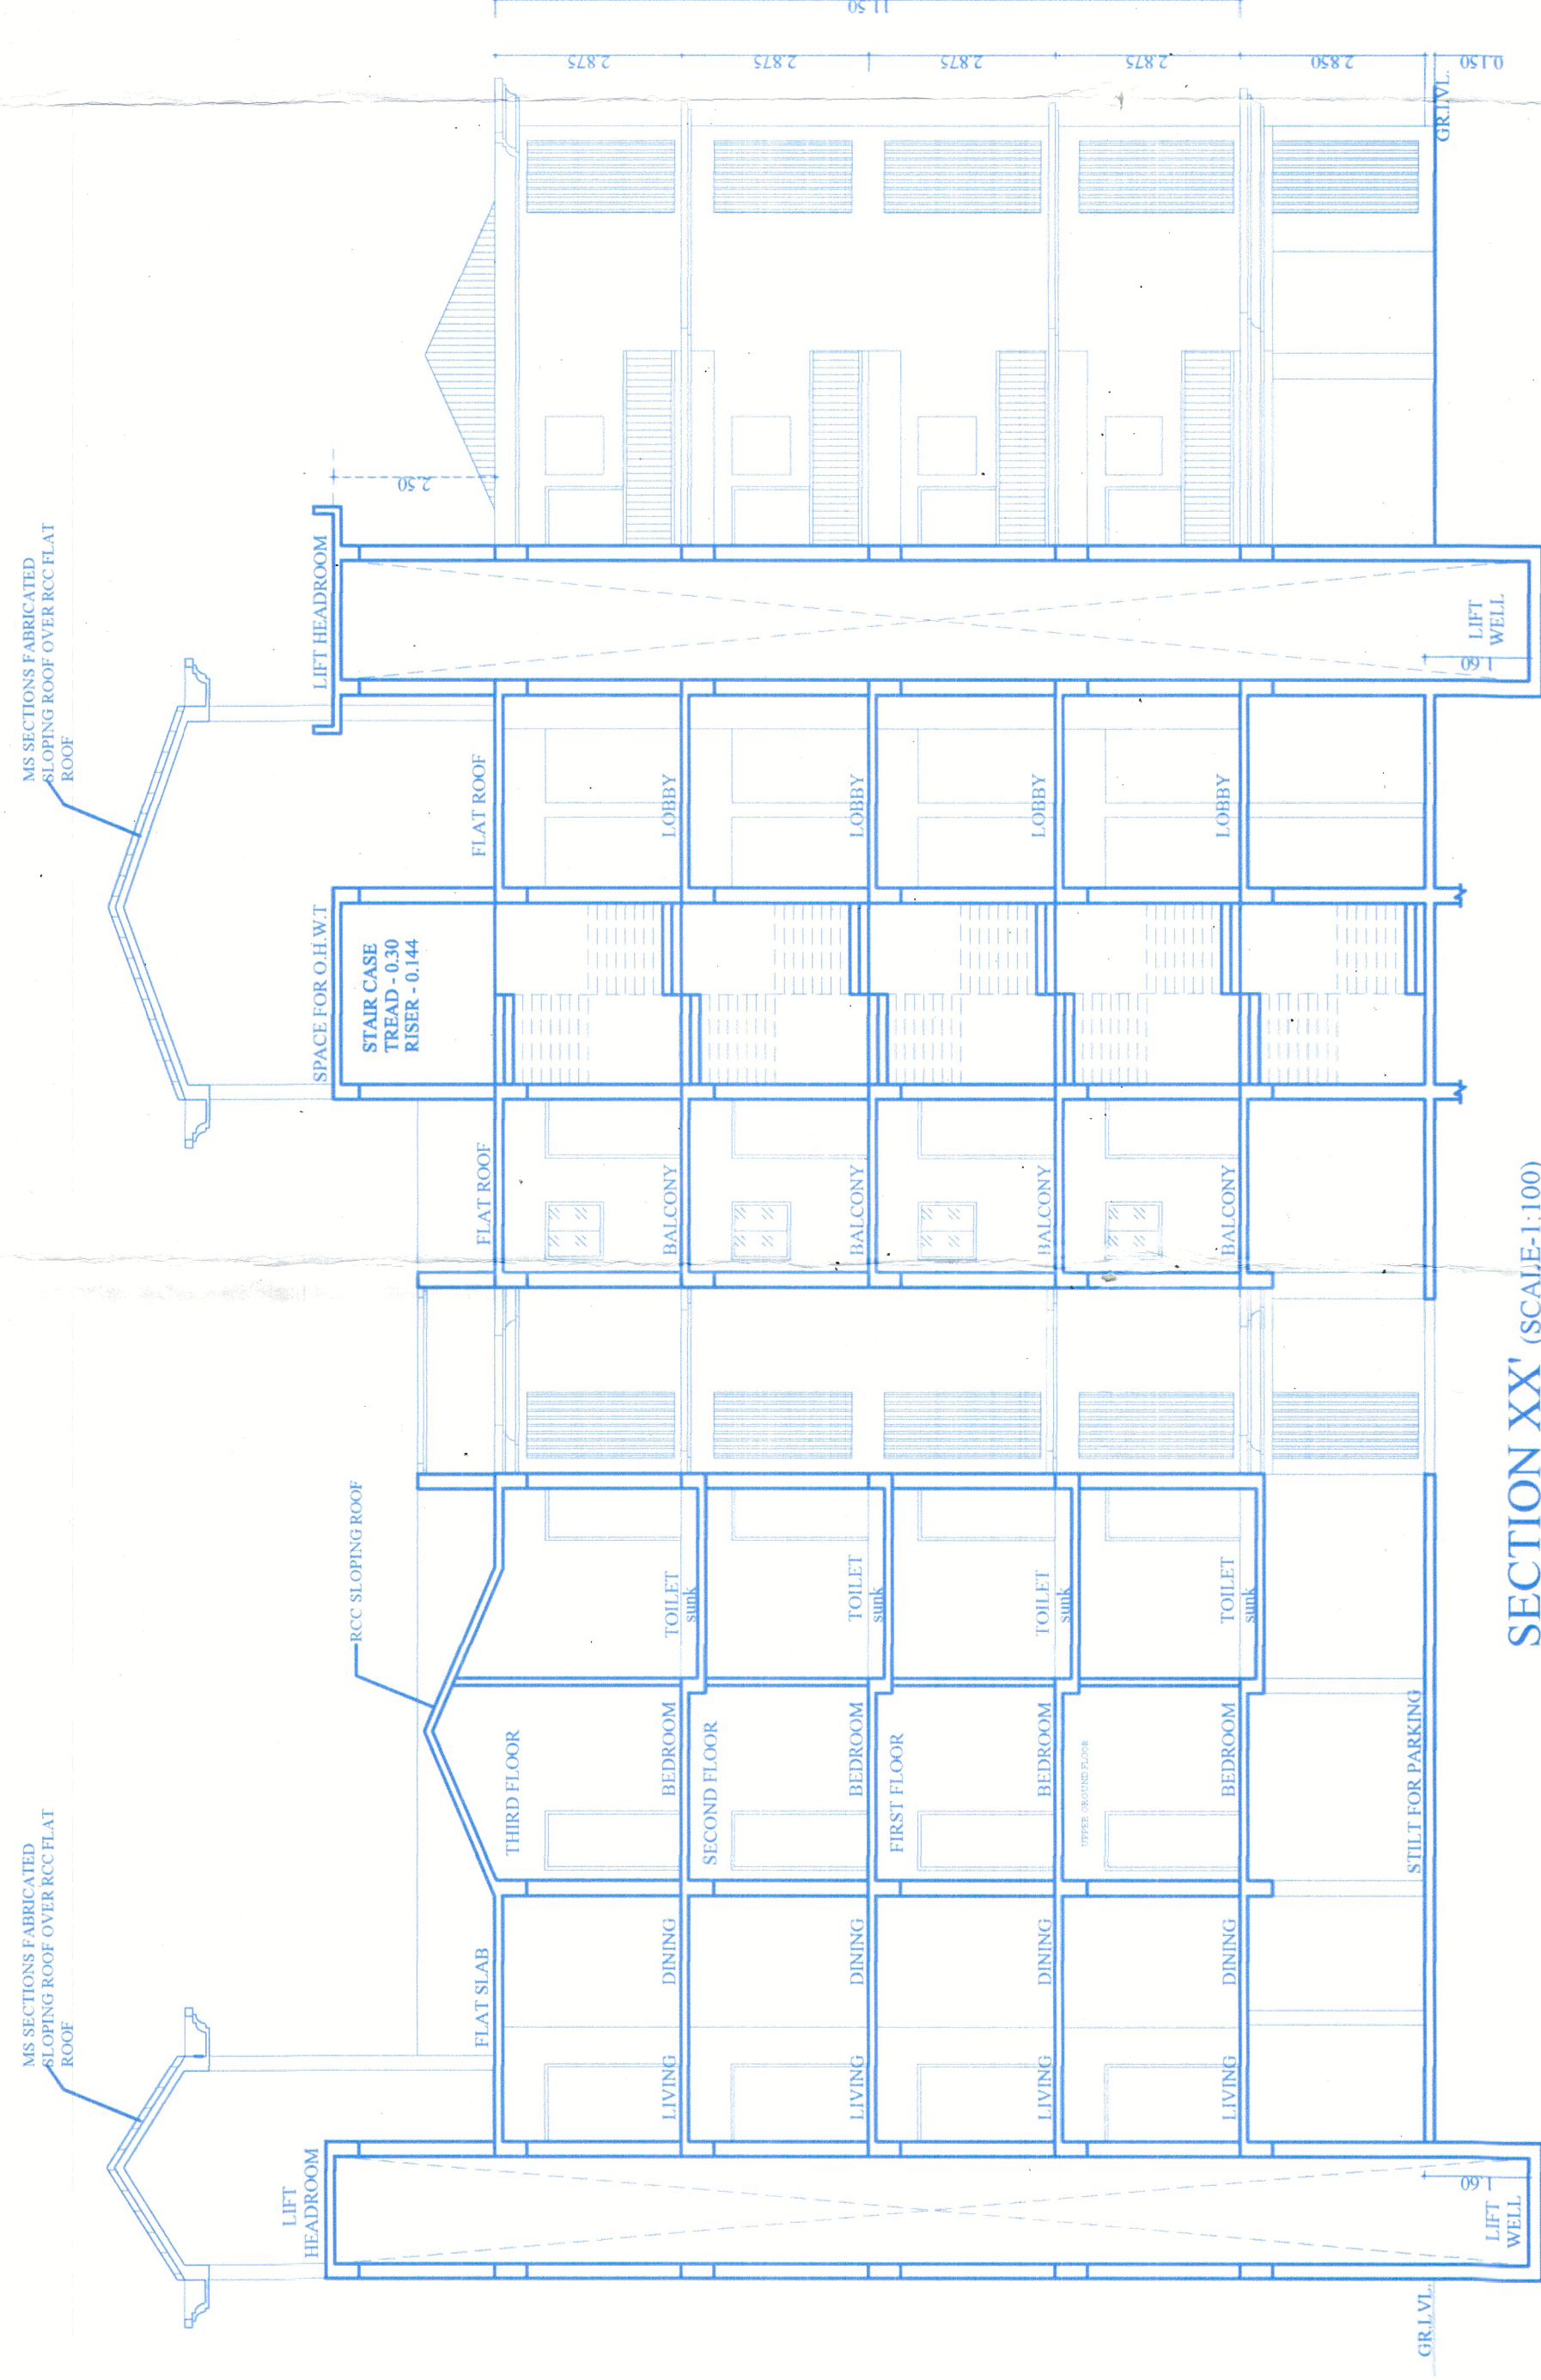

SECTION YY' (SCALE 1:100)

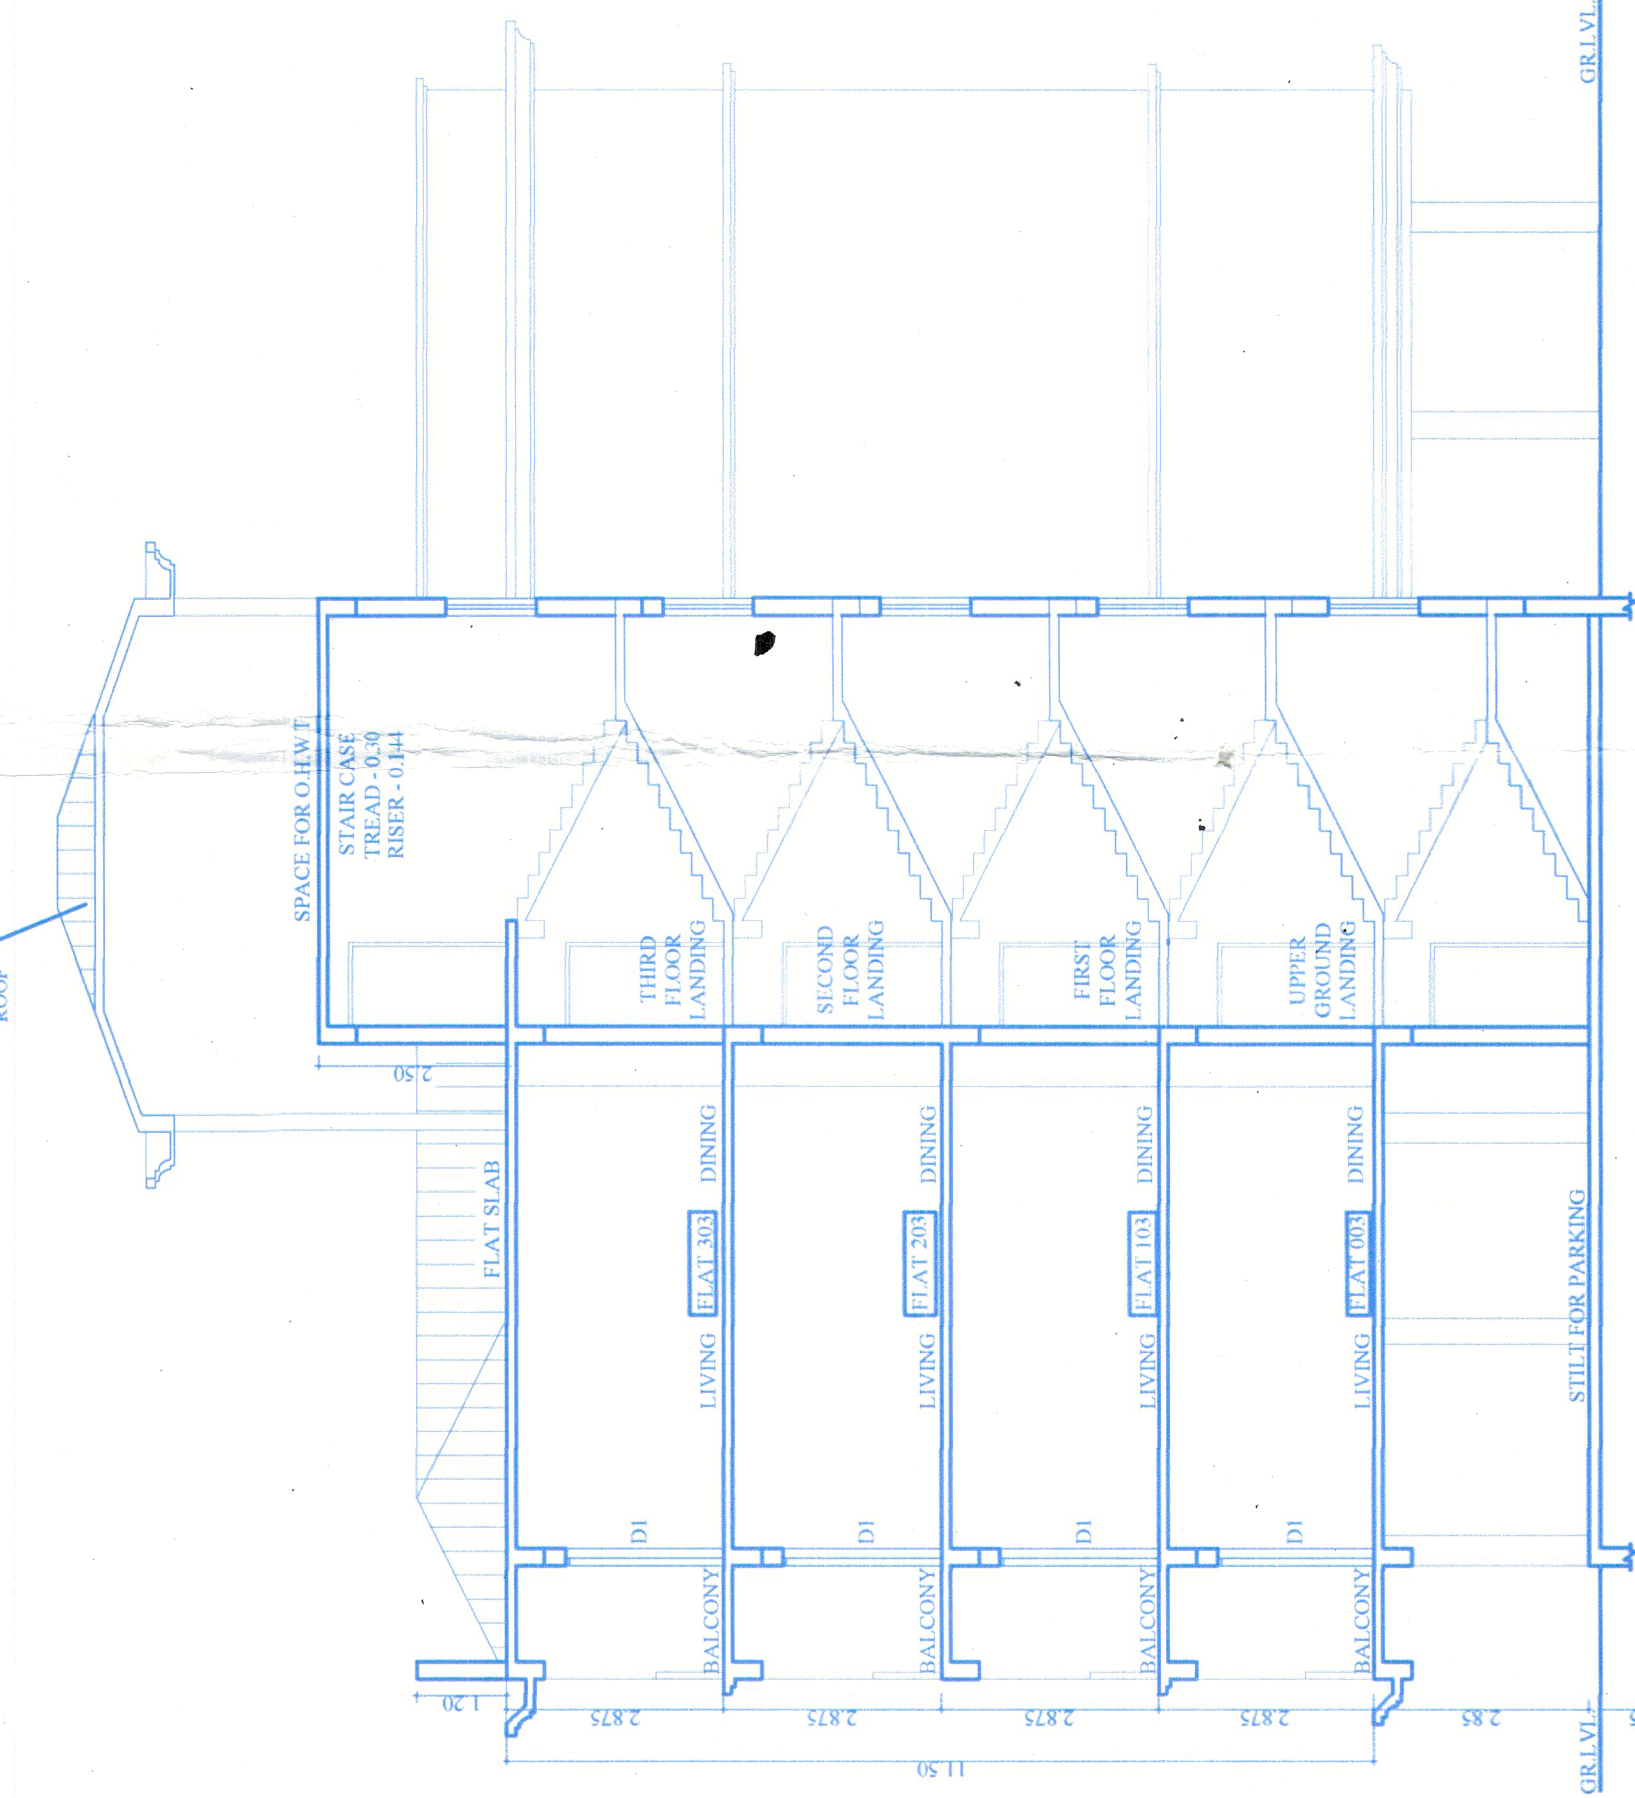


FLOORING DETAILS		USE	
FLOOR	USE	AREA (SQ.M)	AREA (SQ.M)
UPPER GROUND FLOOR	RESIDENTIAL	128.47	128.47
GROUND FLOOR	RESIDENTIAL	154.40	154.40
DATA	TOTAL	282.87	282.87

SCHEDULE OF DOORS & WINDOWS			
D	1.10 X 2.10	SW	1.80 X 1.50
D1	1.80 X 2.10	V	0.60 X 1.00
D2	0.90 X 2.10	W1	0.90 X 0.90
D3	0.80 X 2.10	W	1.10 X 2.40
D4	1.50 X 2.10		
WT	3.00 X 2.10		


AREA DETAILS FLOOR-WISE		USE	
FLOOR	USE	AREA (SQ.M)	AREA (SQ.M)
UPPER GROUND FLOOR	RESIDENTIAL	128.47	128.47
GROUND FLOOR	RESIDENTIAL	154.40	154.40
DATA	TOTAL	282.87	282.87

AREA STATEMENT		USE	
FLOOR	USE	AREA (SQ.M)	AREA (SQ.M)
UPPER GROUND FLOOR	RESIDENTIAL	128.47	128.47
GROUND FLOOR	RESIDENTIAL	154.40	154.40
DATA	TOTAL	282.87	282.87


APPROVED FROM PLANNING POINT
SUBJECT TO CONDITIONS GIVEN
VOTE ORDER NO. NS/PAT/14/0001/2023
DATED - 4 SEP 2023
MEMBER SECRETARY
PLANNING & DEV. AUTHORITY
PANAJI - GOA

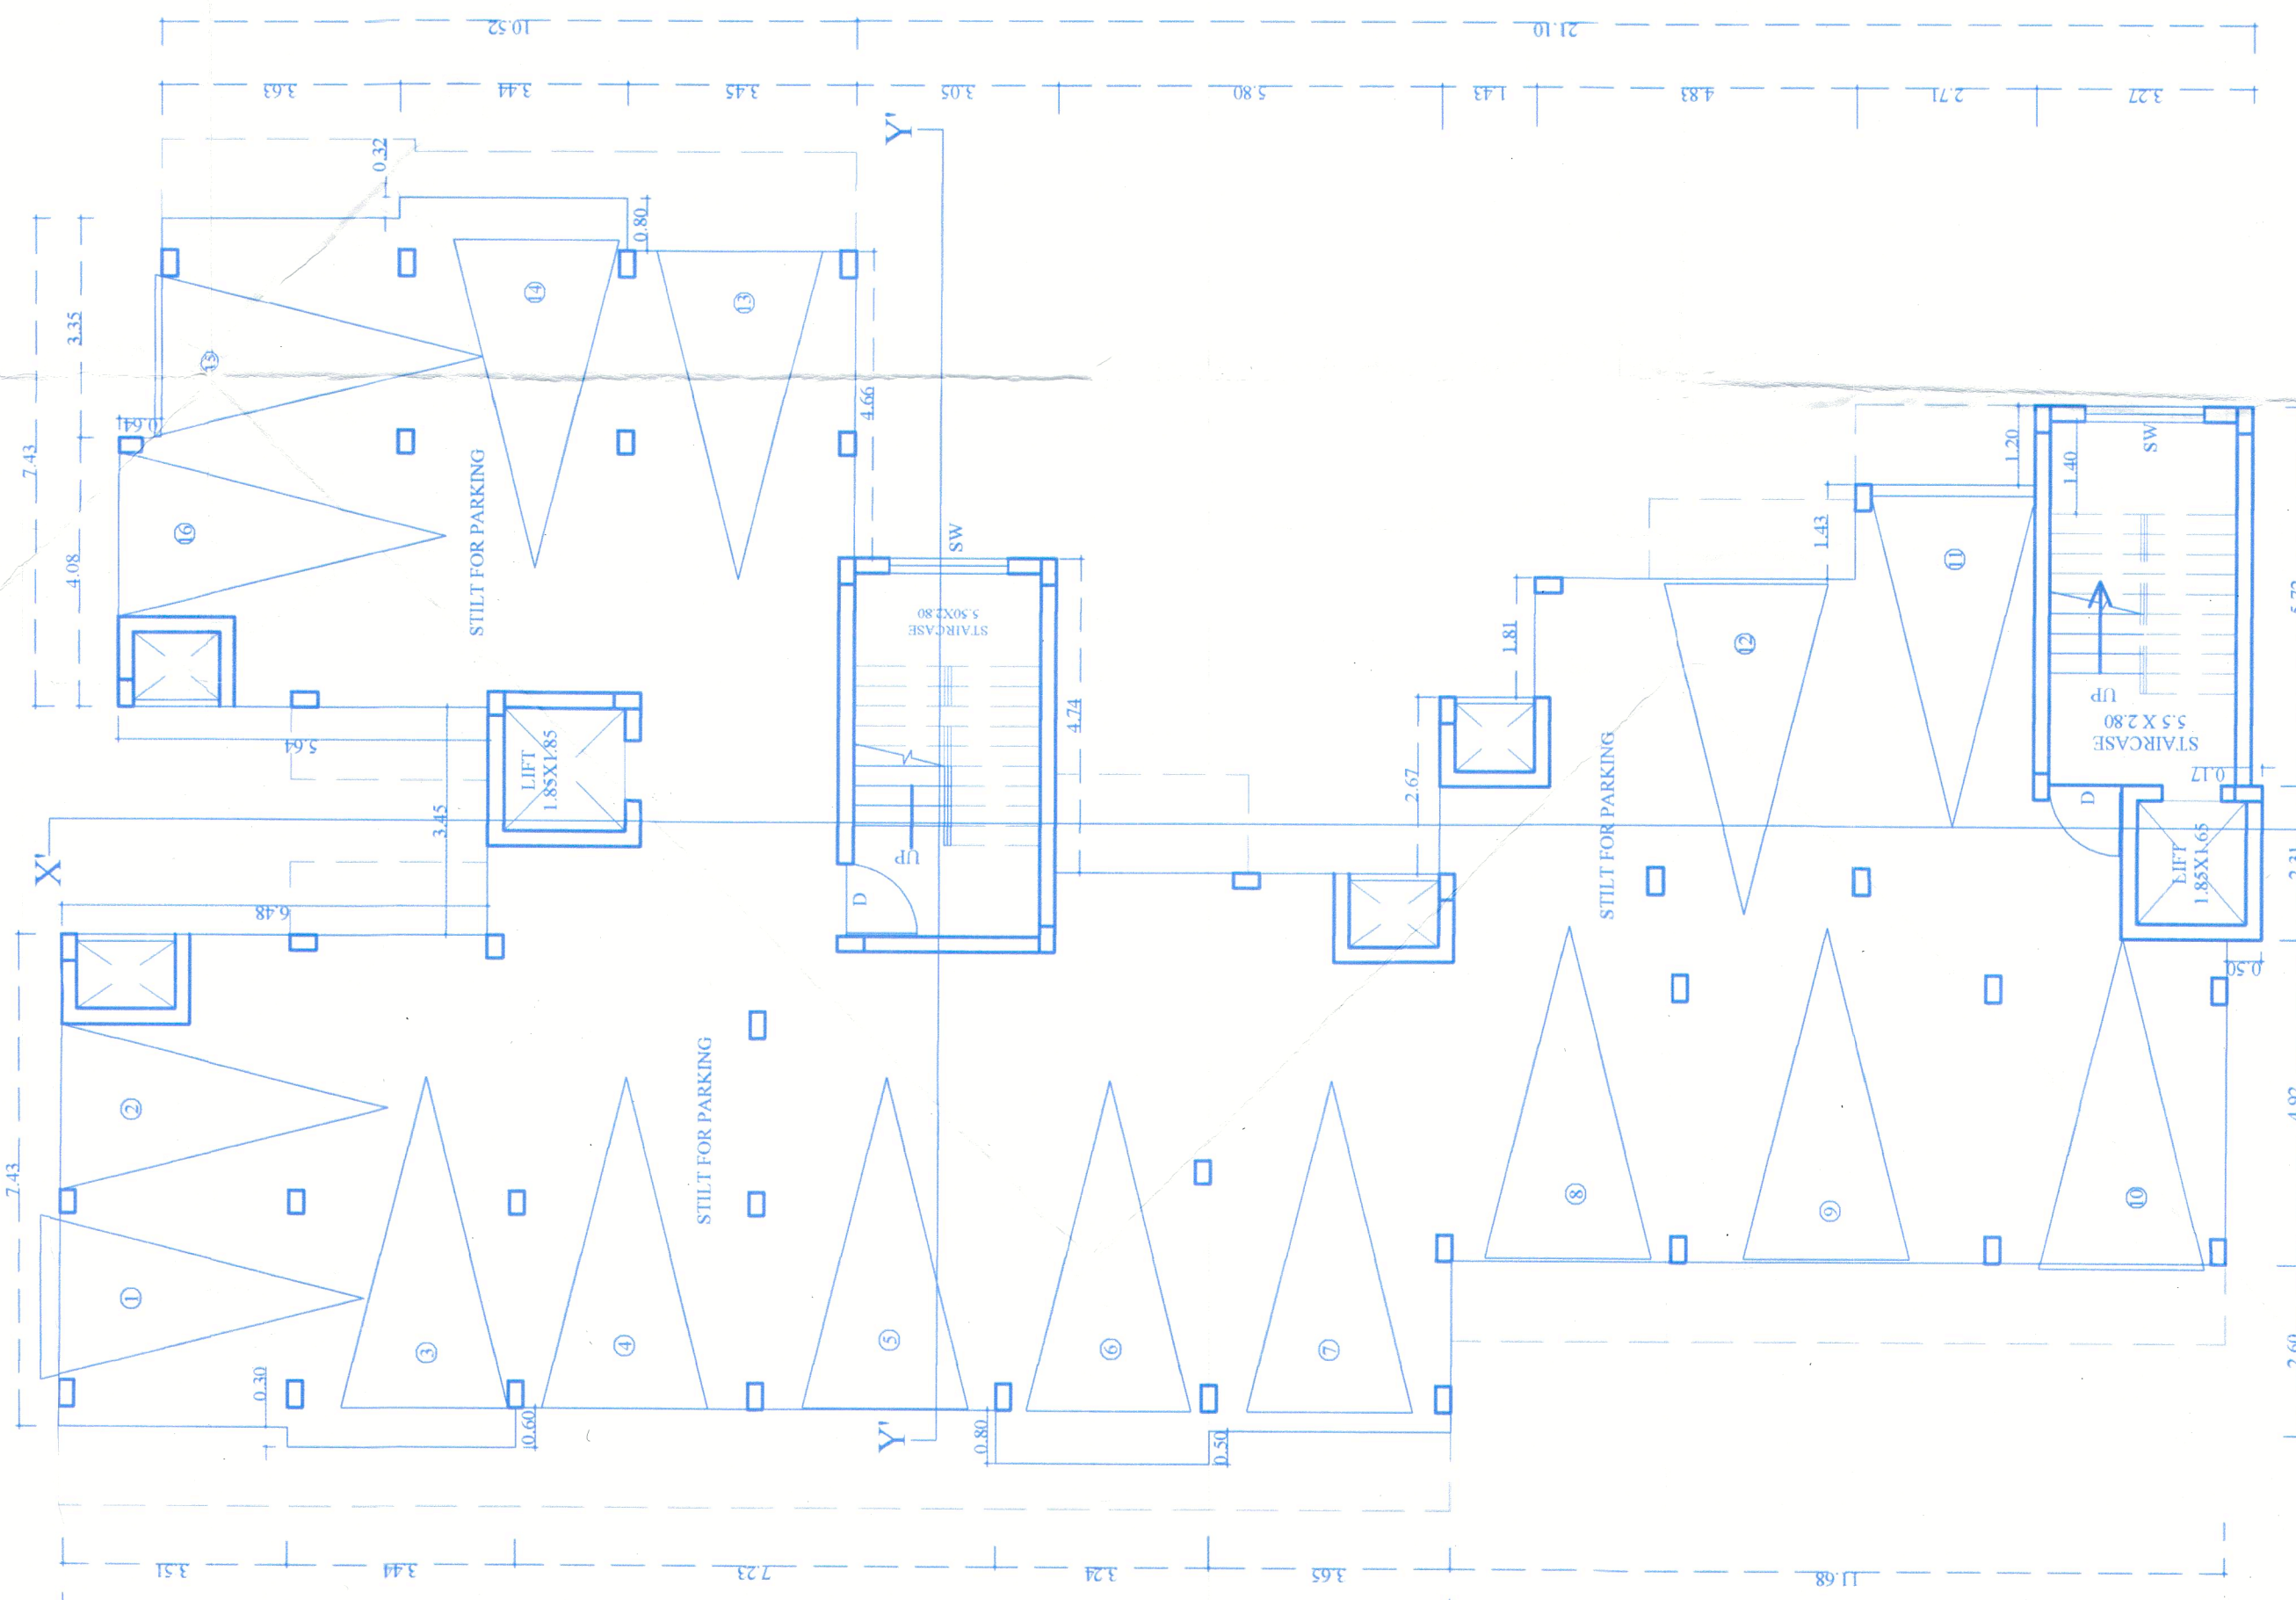


GROUND FLOOR PLAN (SCALE 1:100)

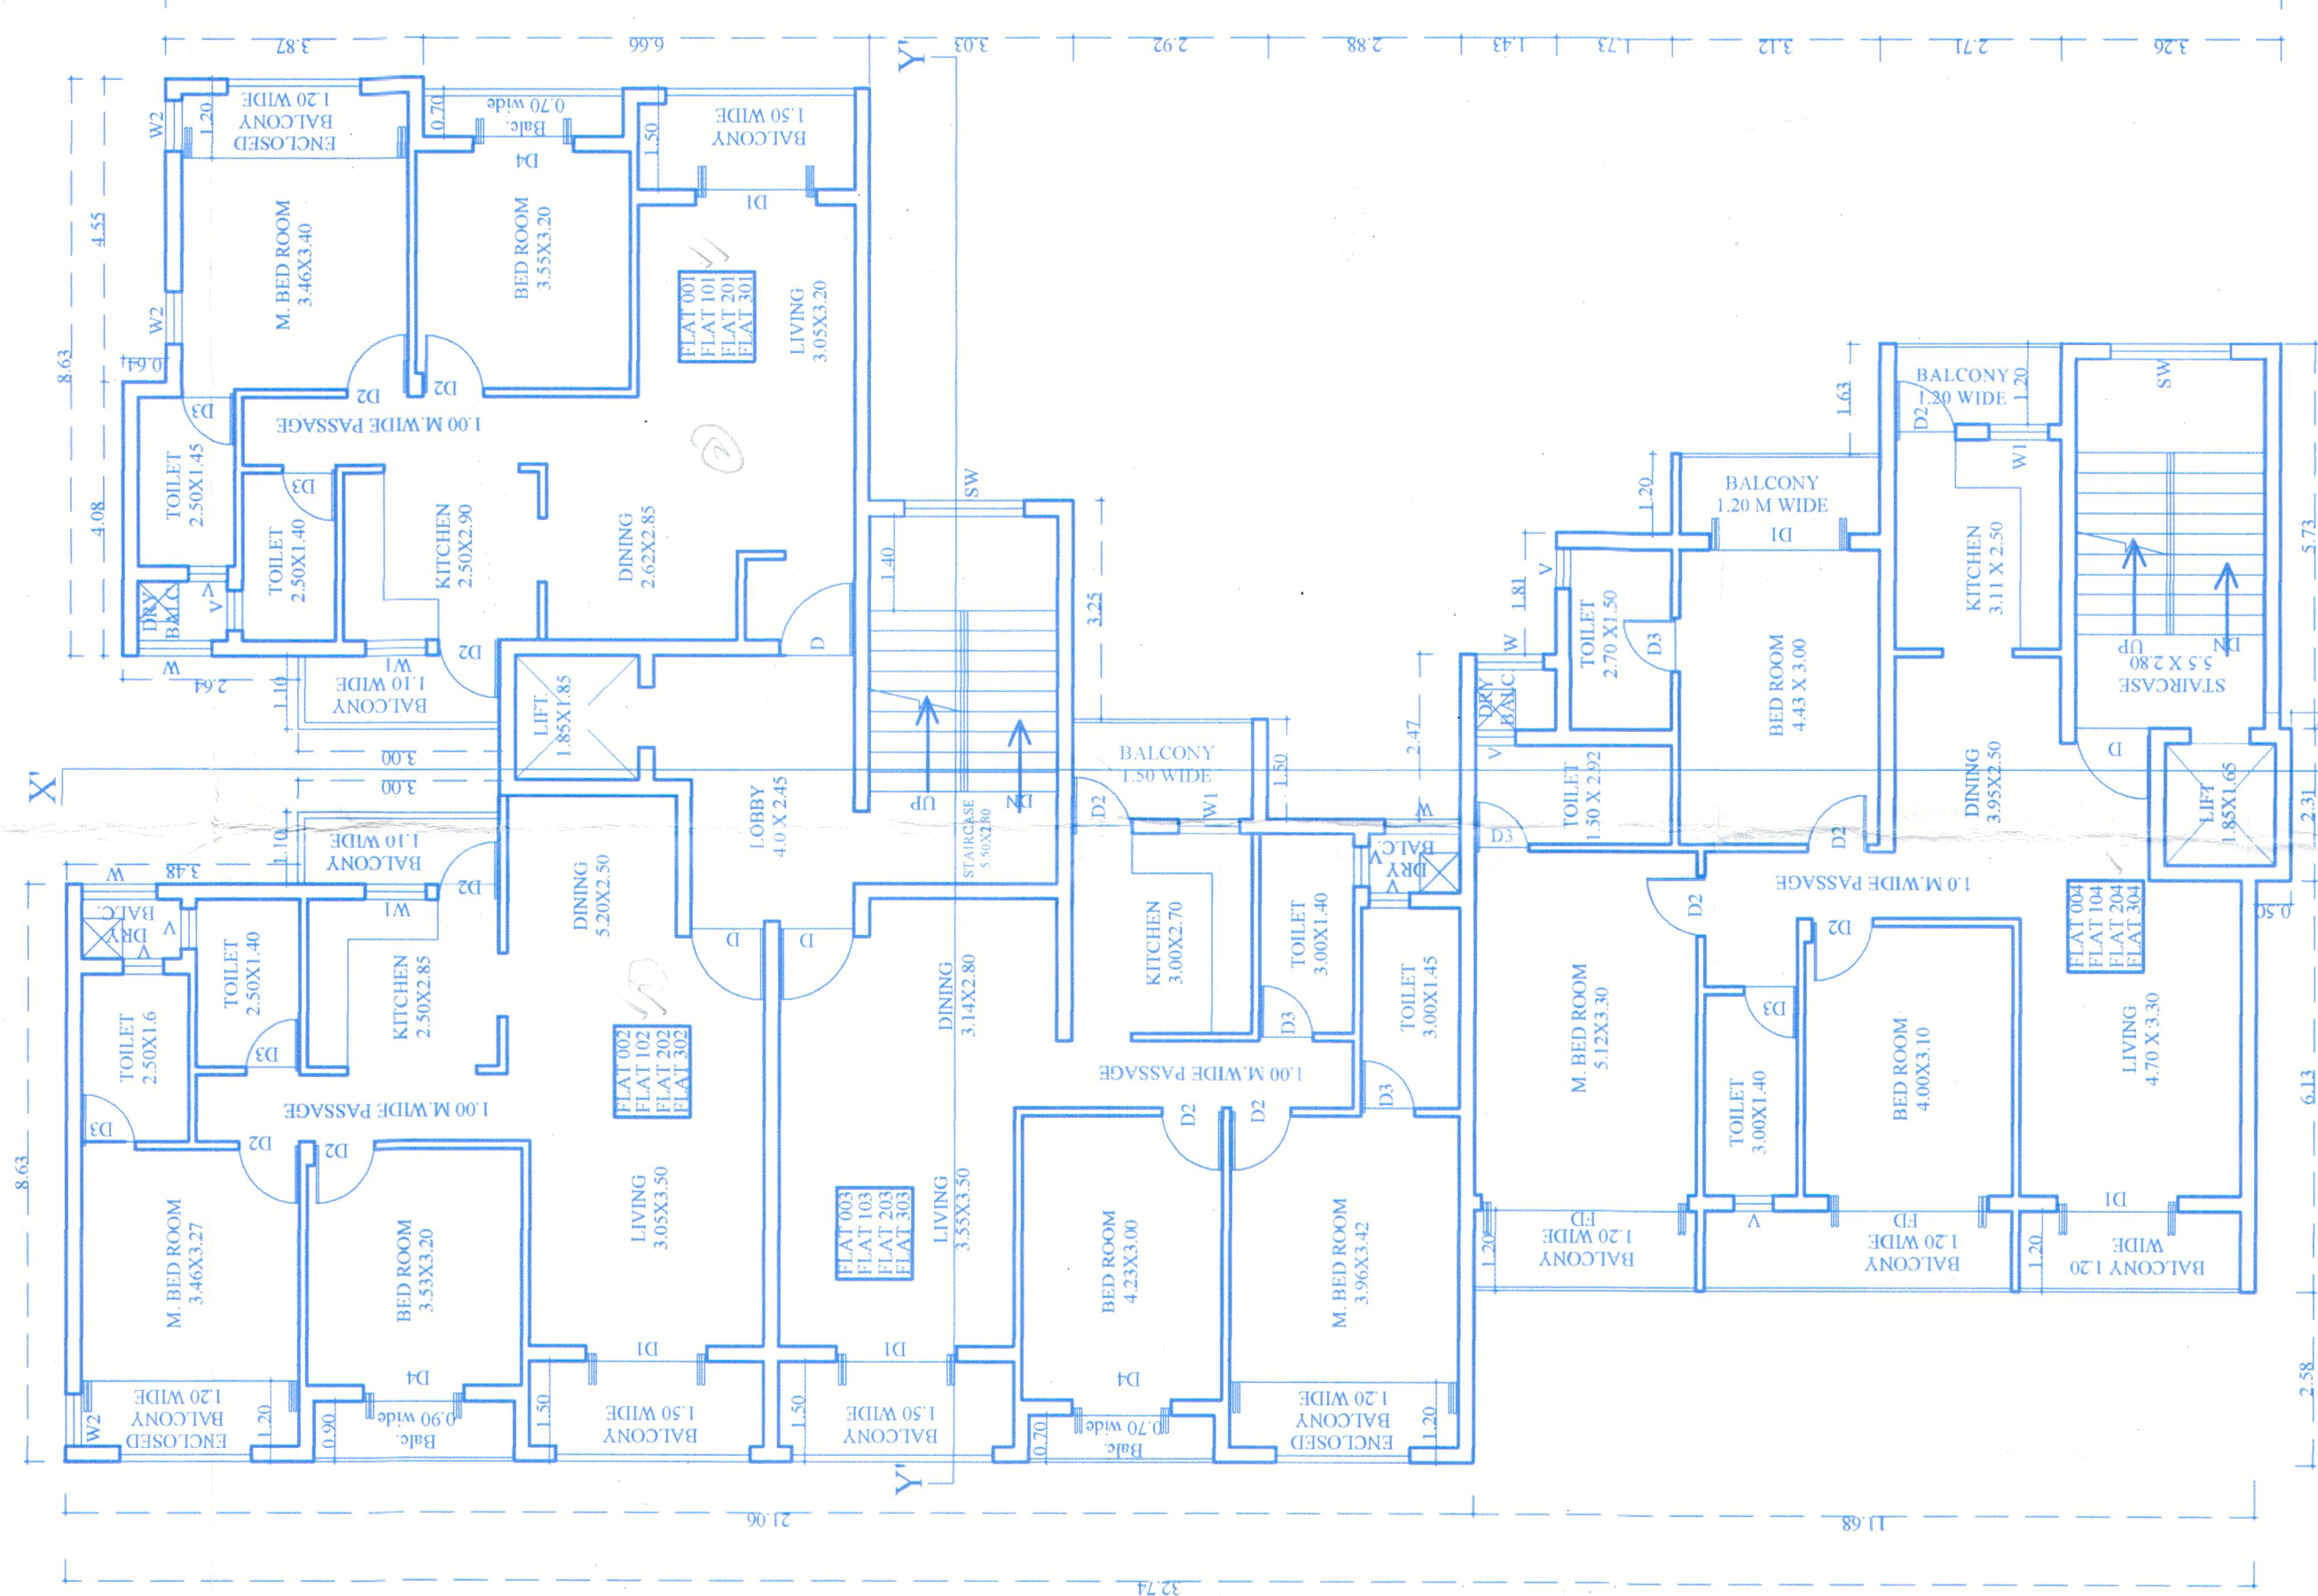


TYPICAL FLOOR PLAN (UPPER GROUND/FIRST SECOND & THIRD FLOOR PLAN) (SCALE 1:100)

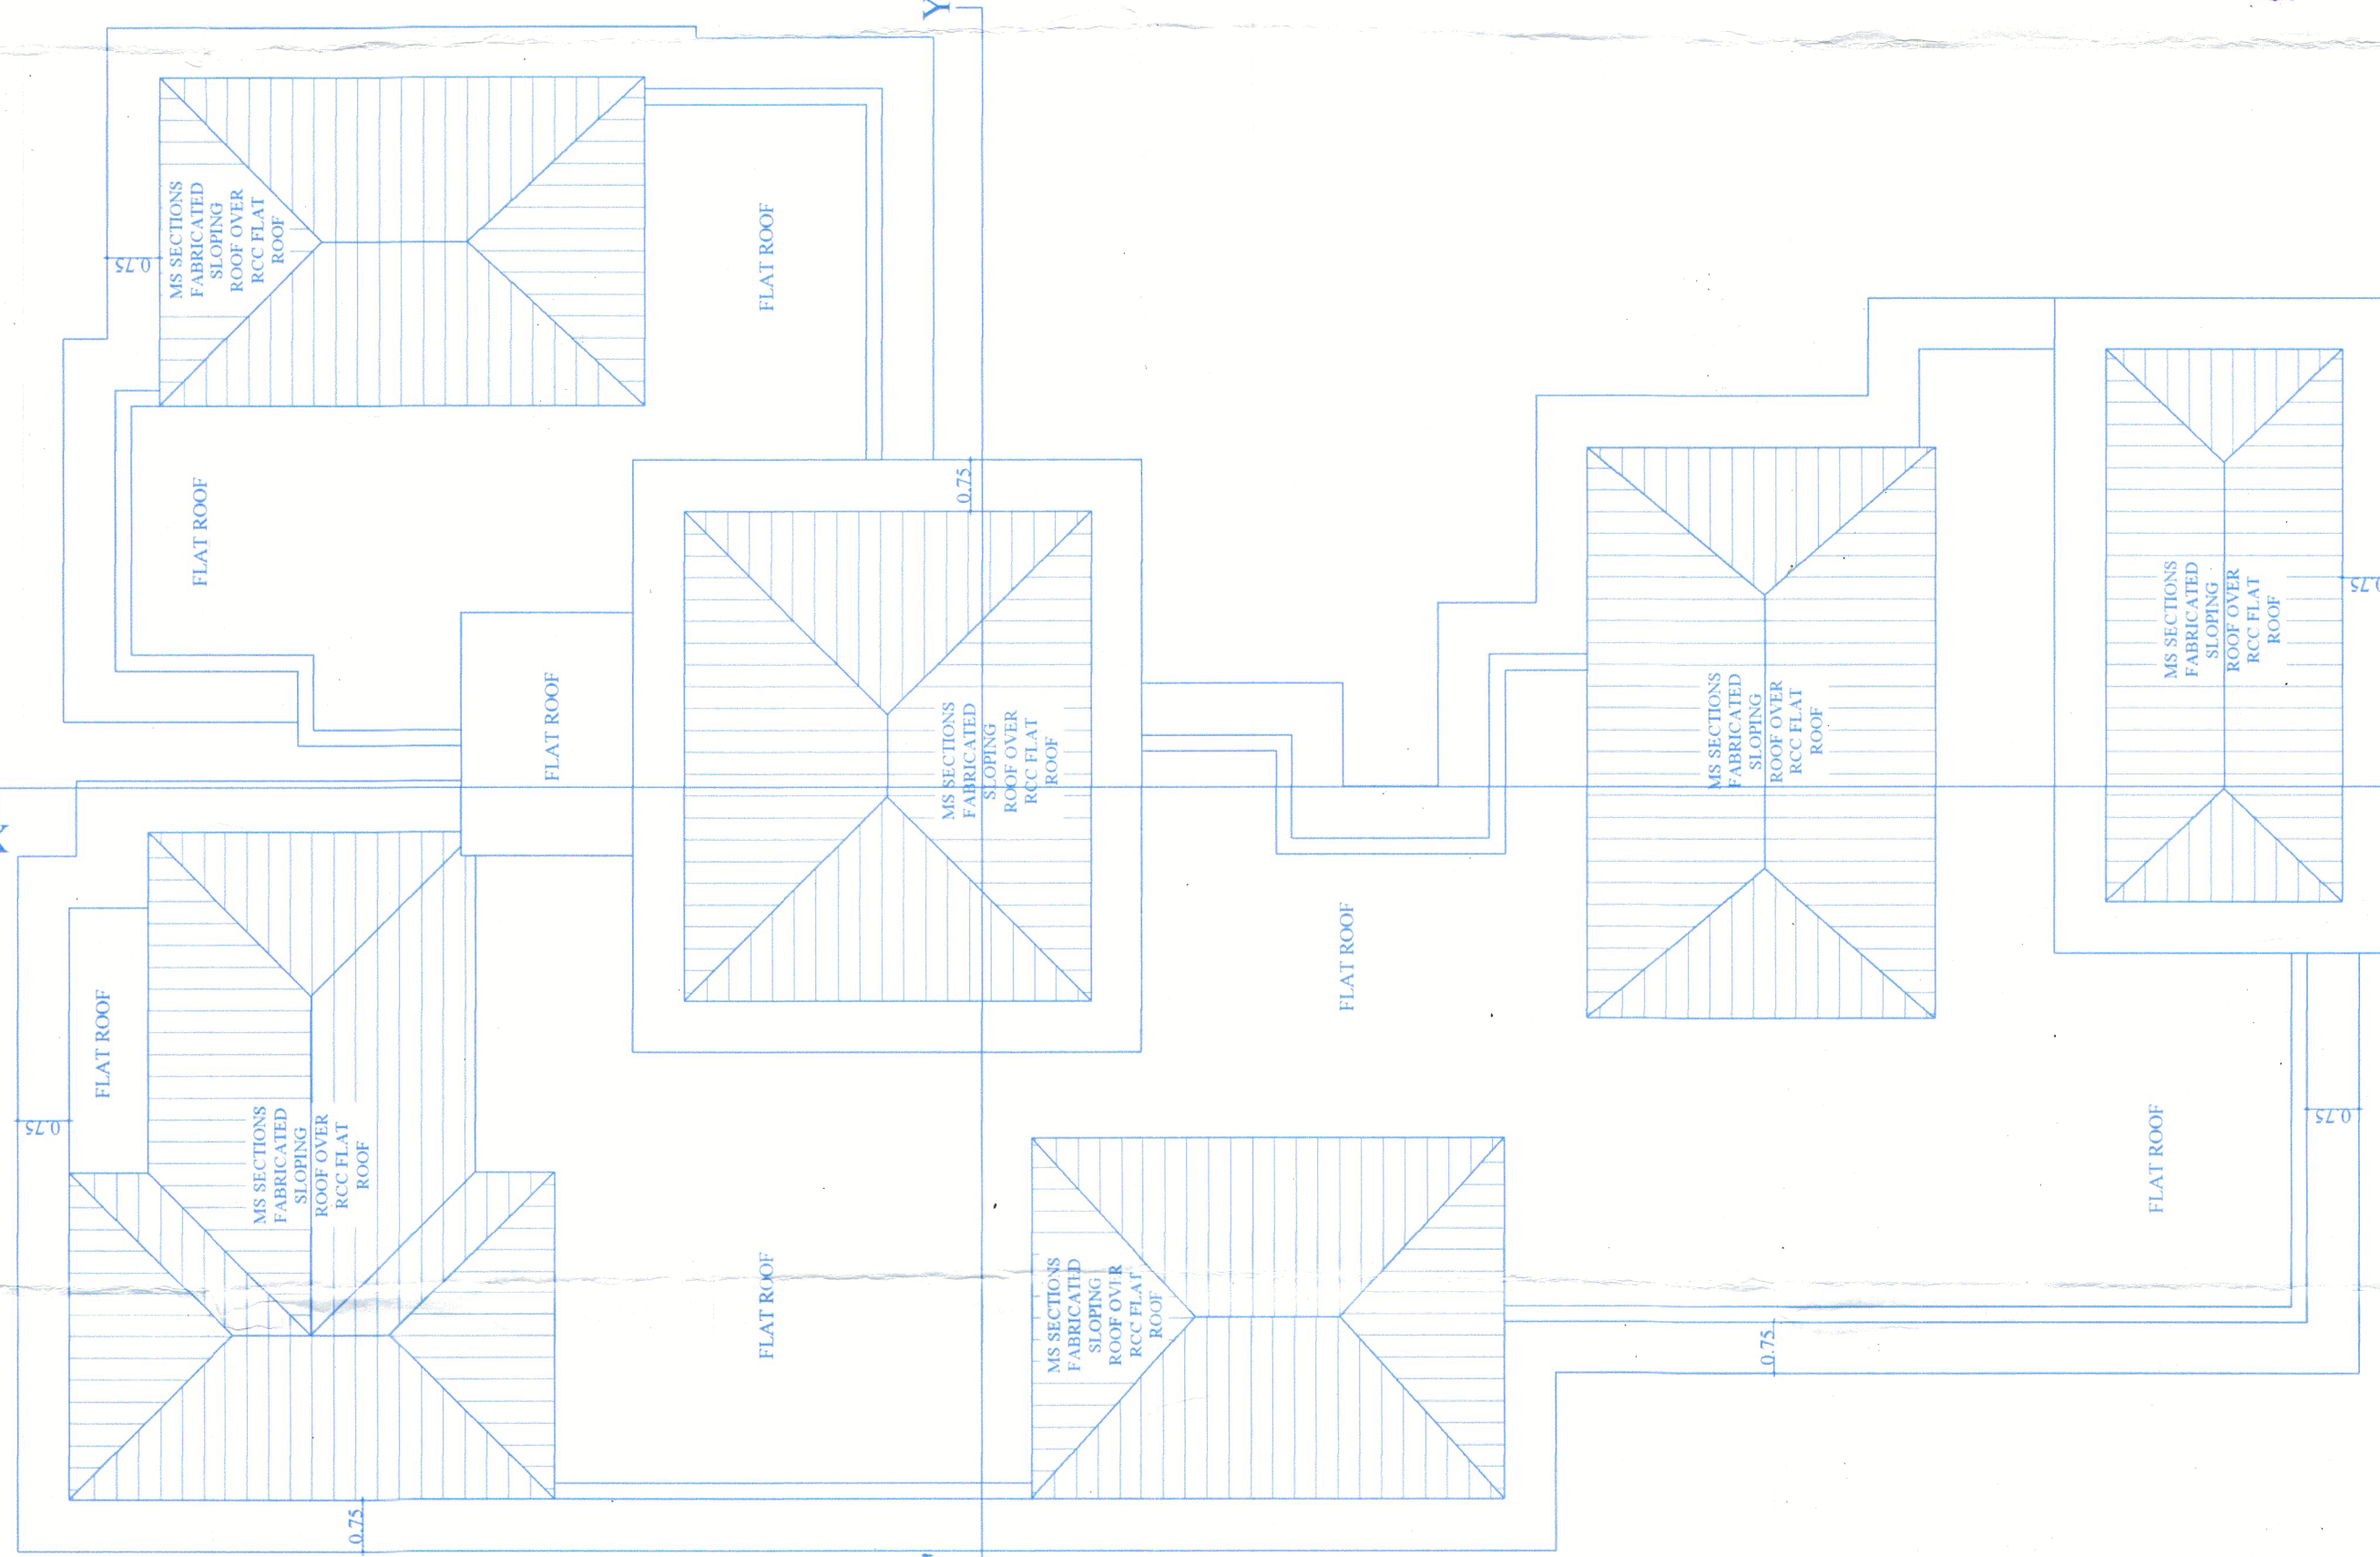


ROOF PLAN (SCALE 1:100)

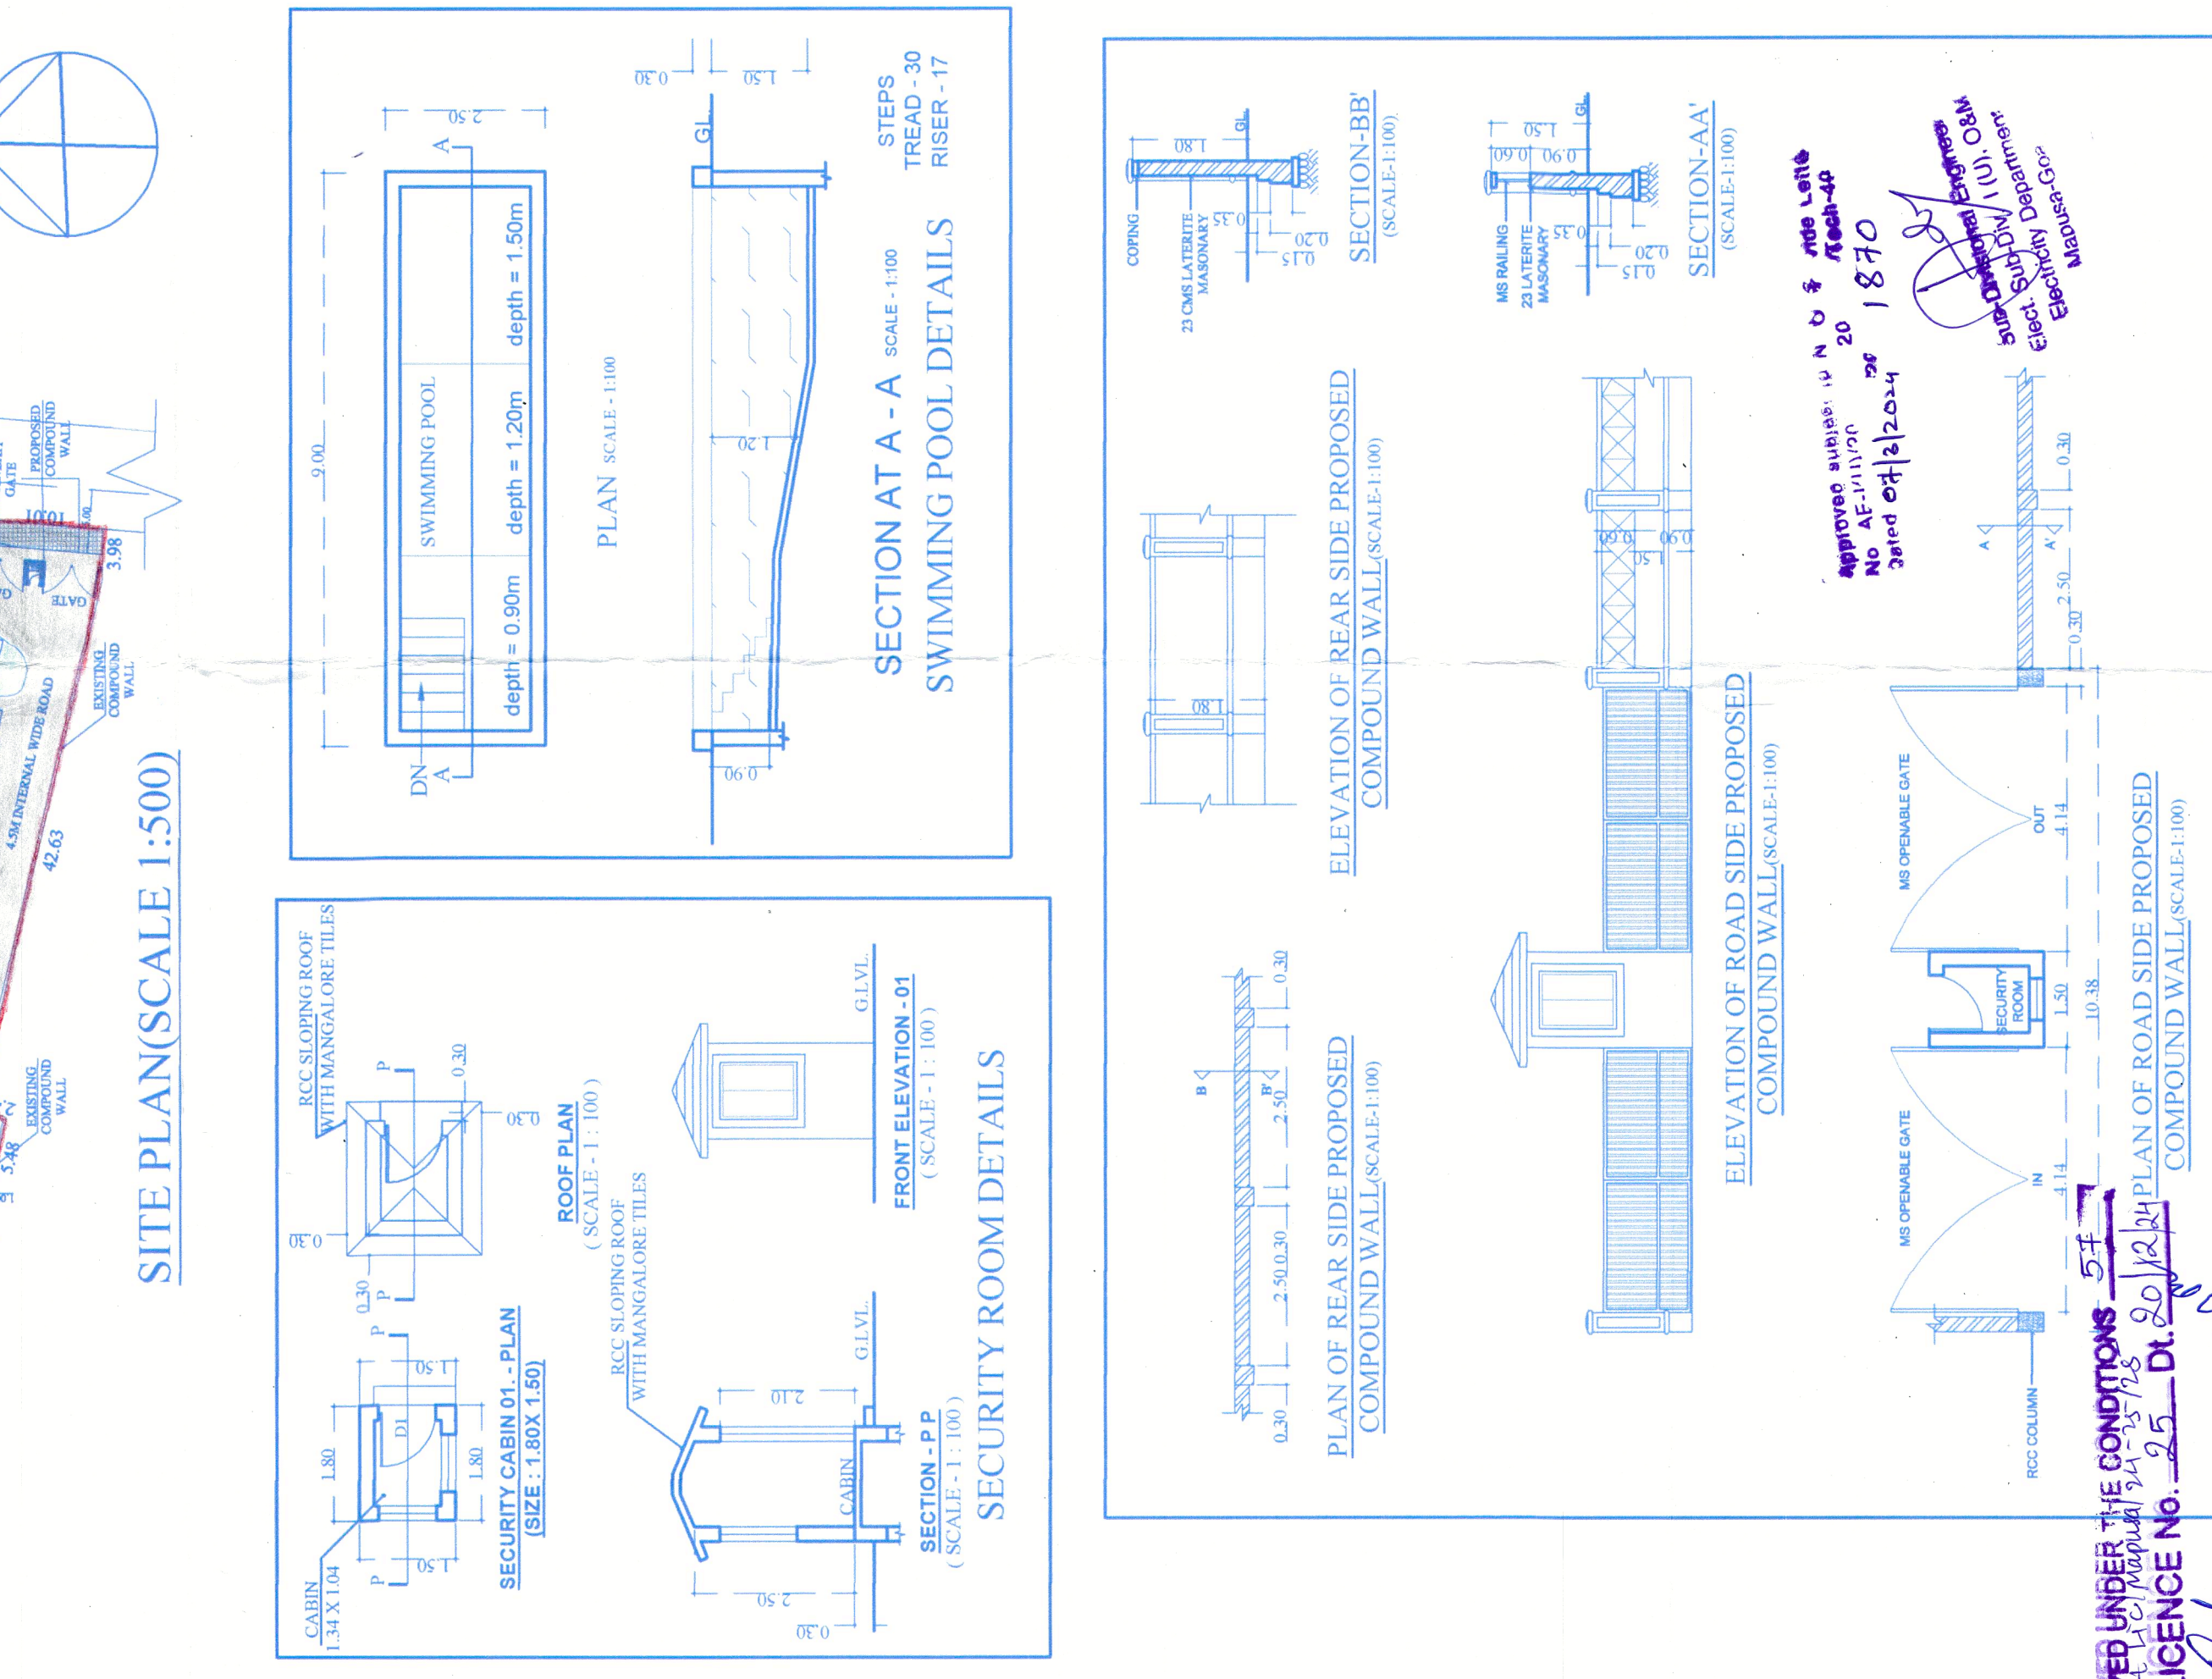


SITE PLAN (SCALE 1:500)

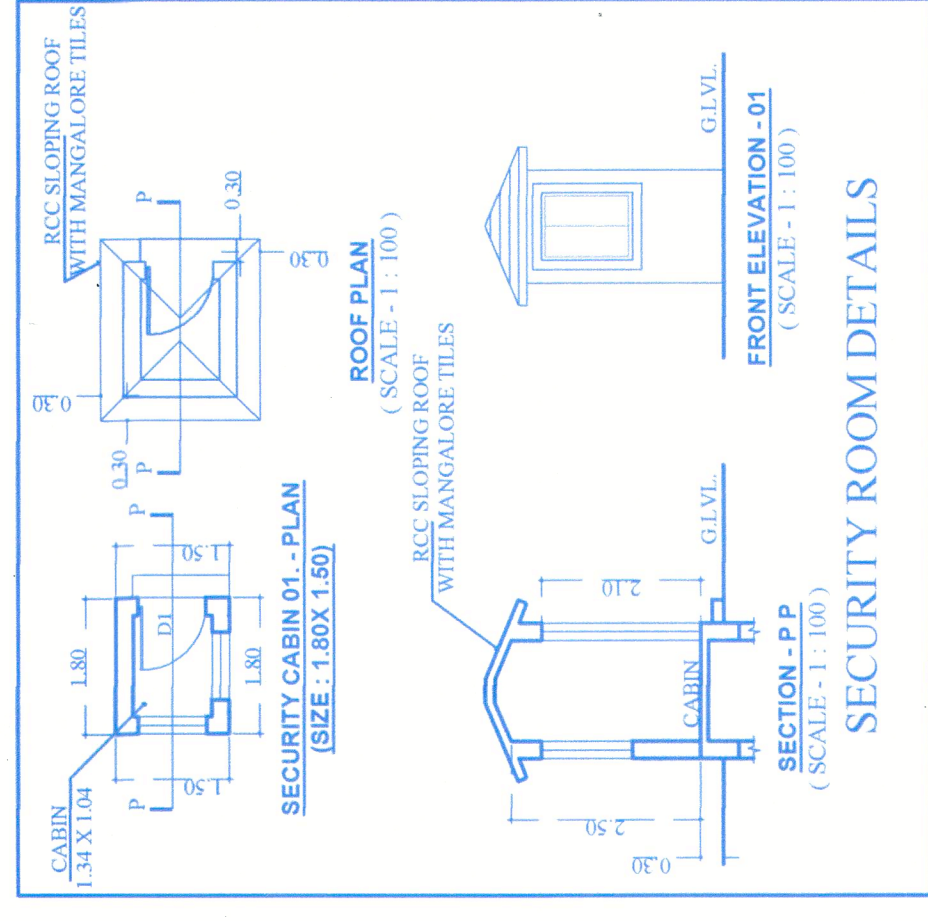

SECURITY ROOM DETAILS

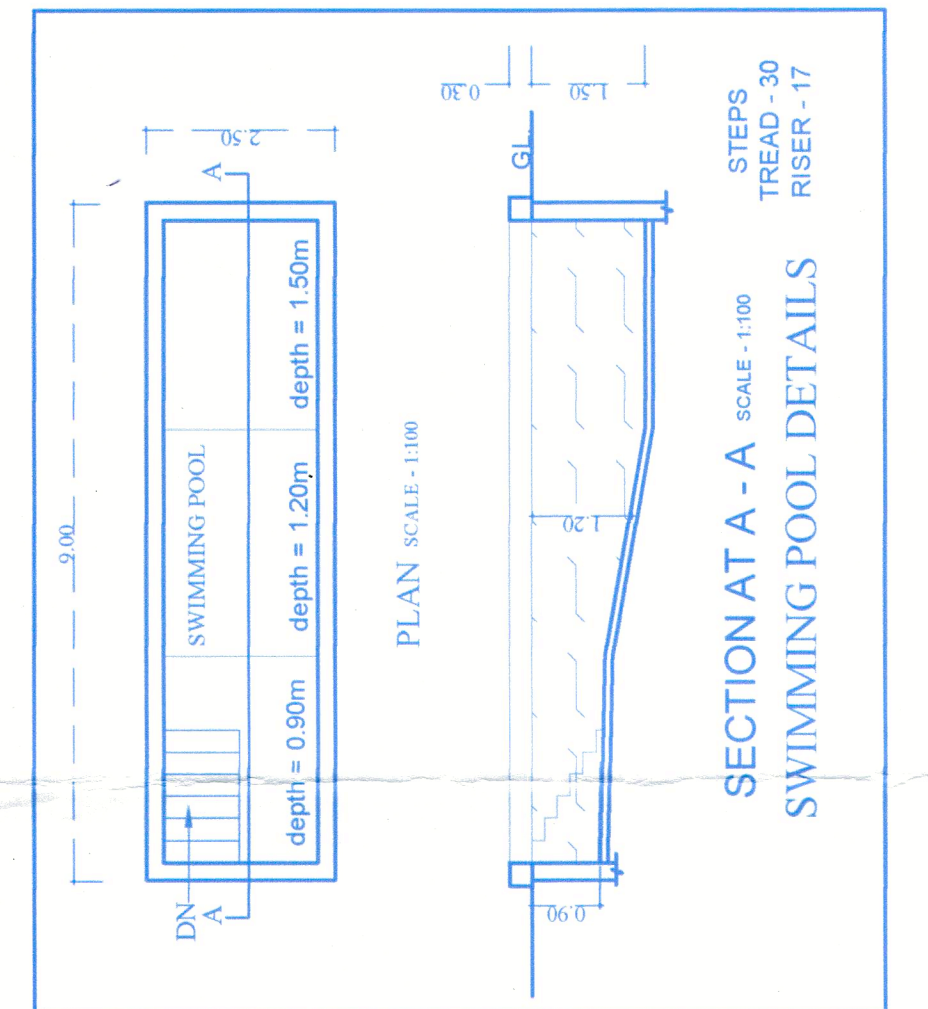

SWIMMING POOL DETAILS

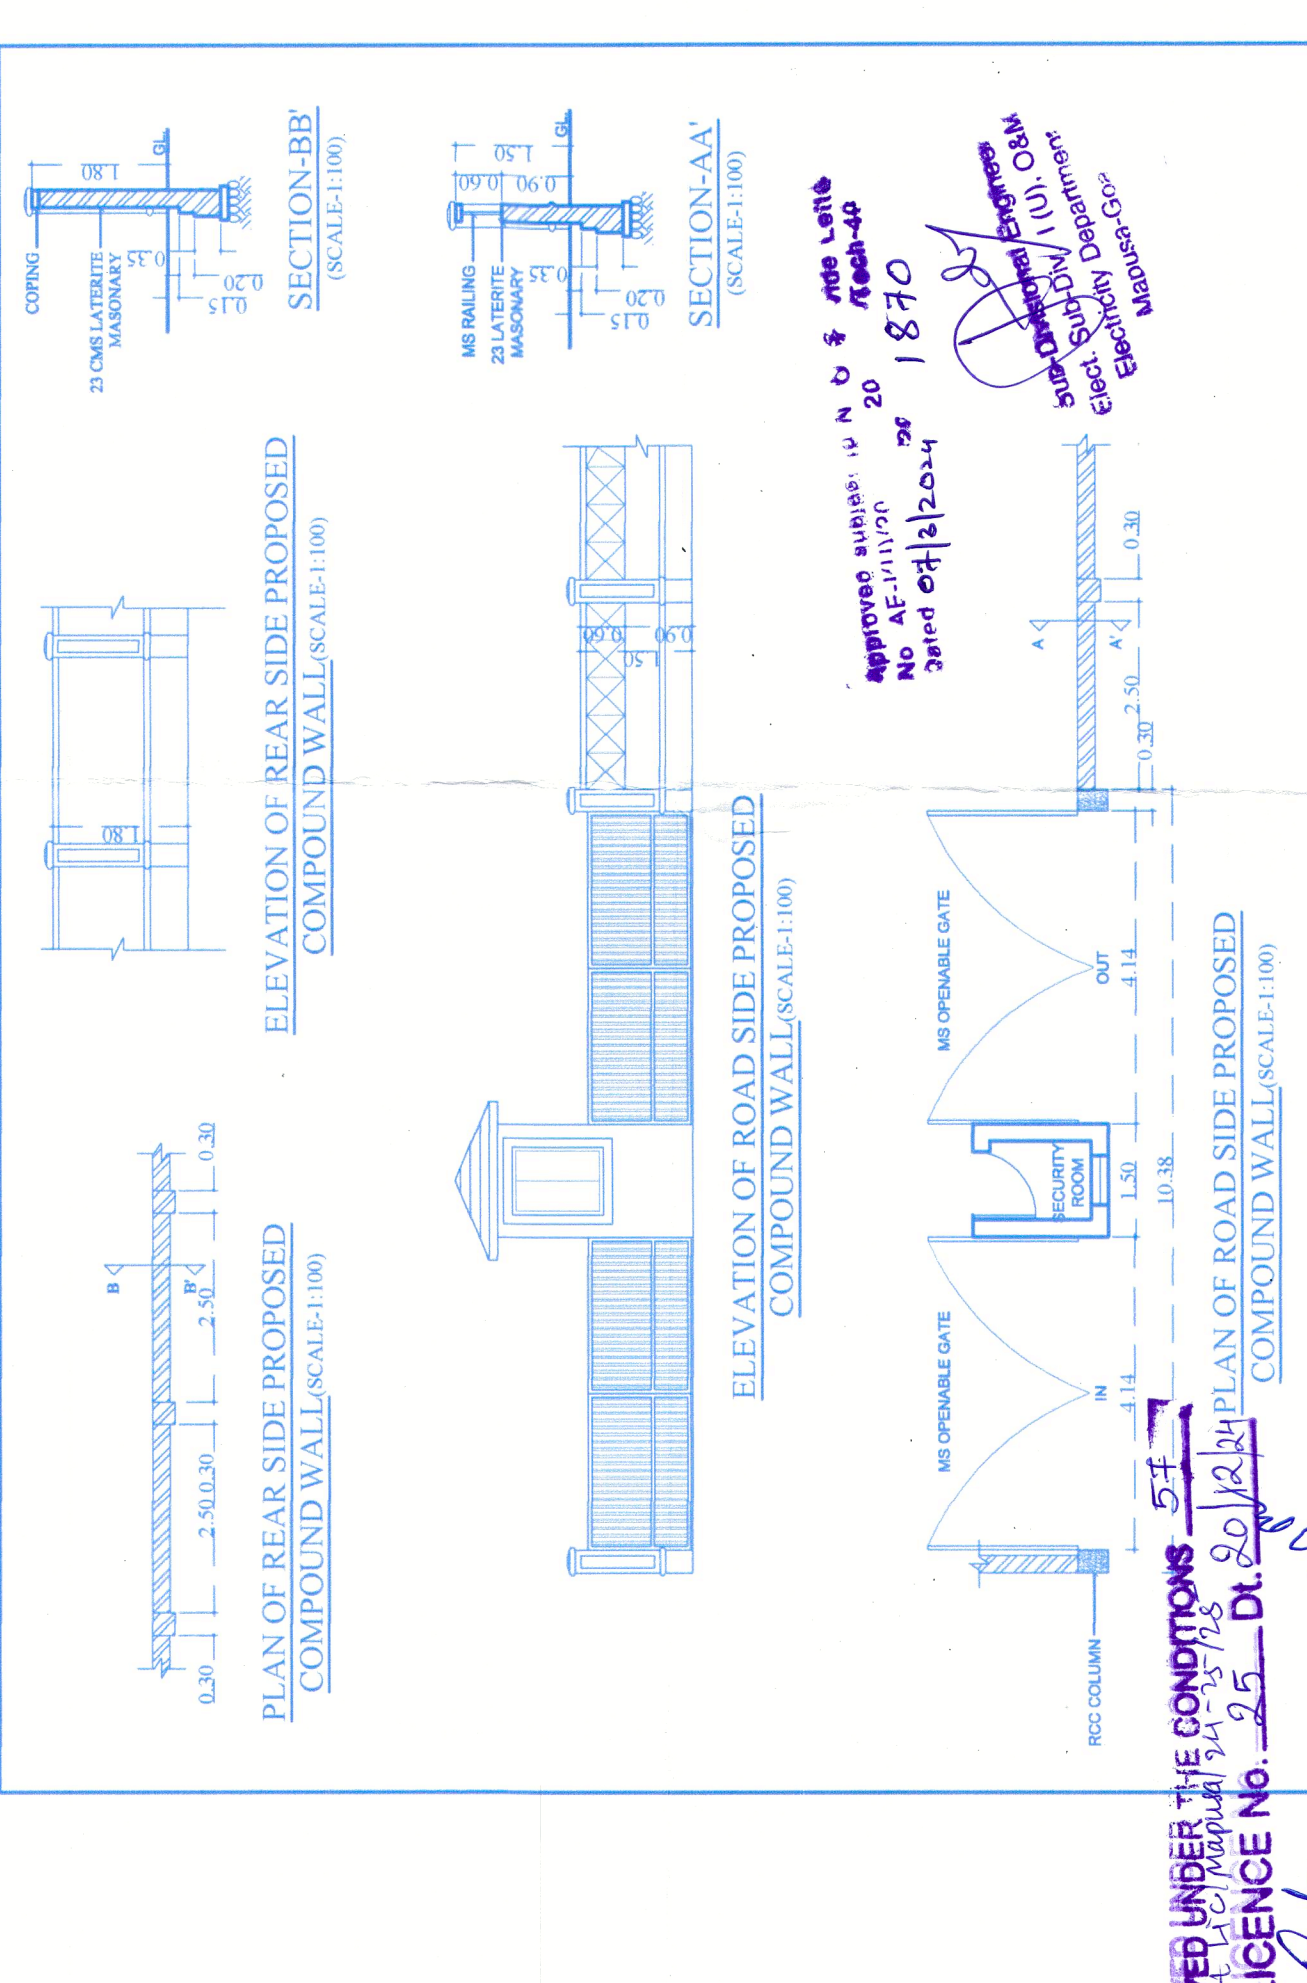

COMPOUND WALL DETAILS (SCALE 1:100)

MS ULYSIS
ARCHITECTURAL INTERIOR & LANDSCAPE CONSULTANTS
#201 - A SECOND FLOOR, MATIAS PLAZA
PANAJI - GOA 403001
PH - 91 832 2421950