

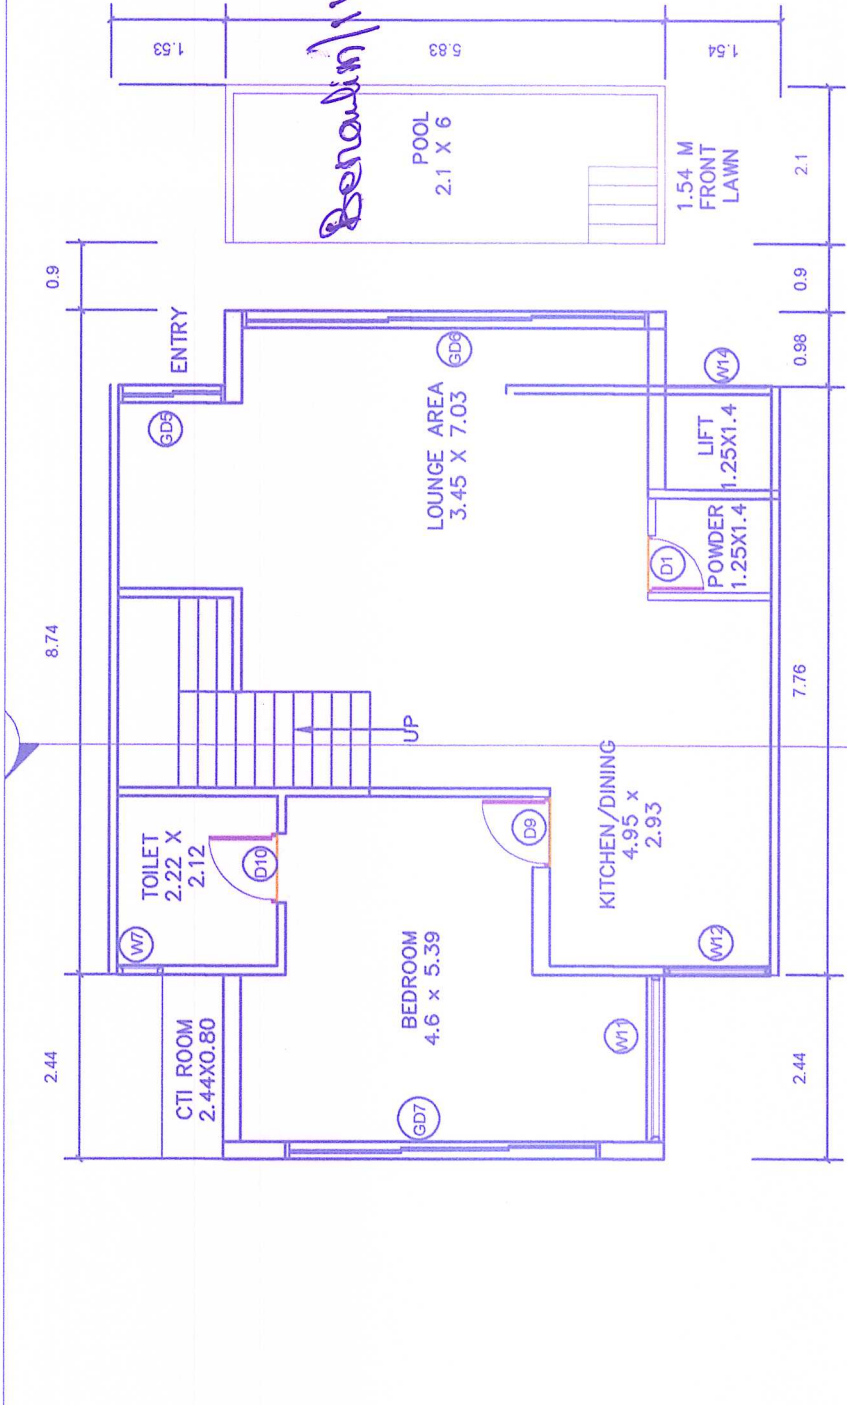
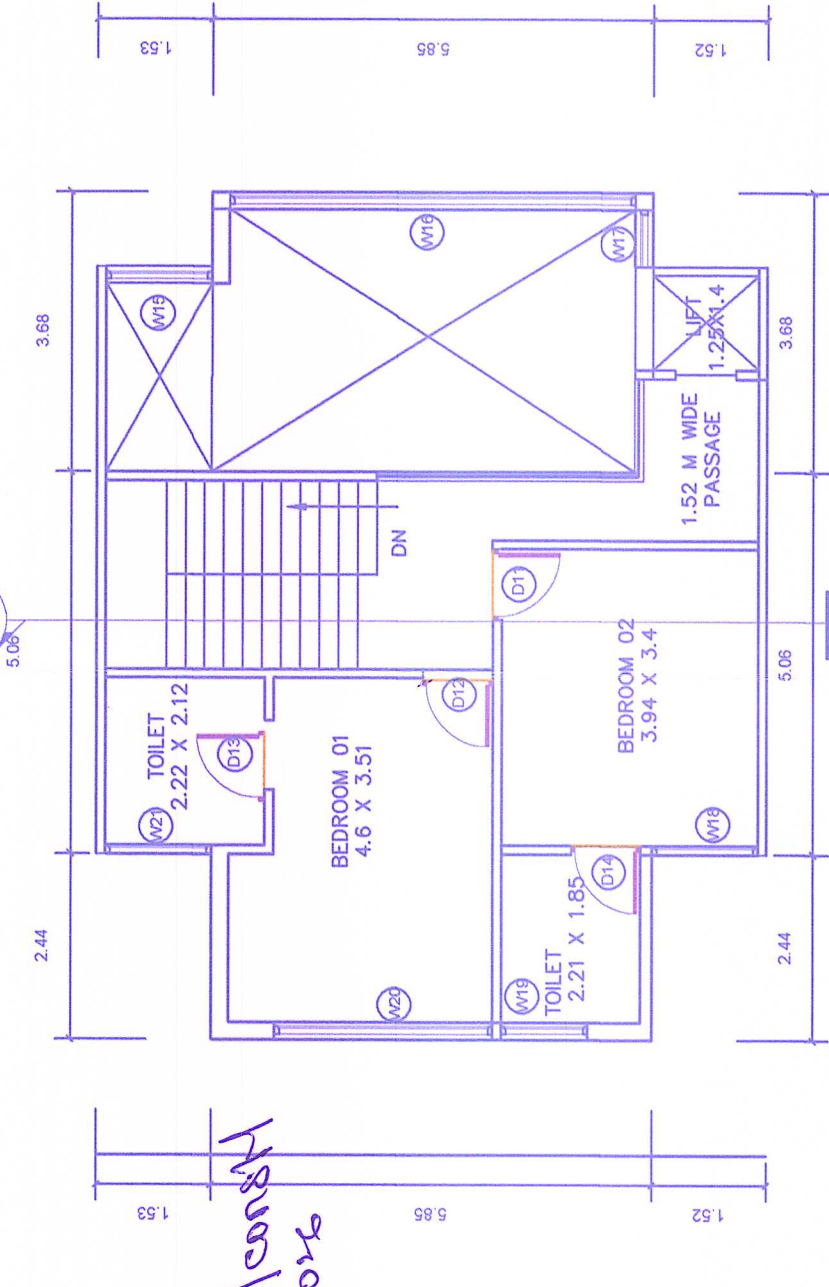
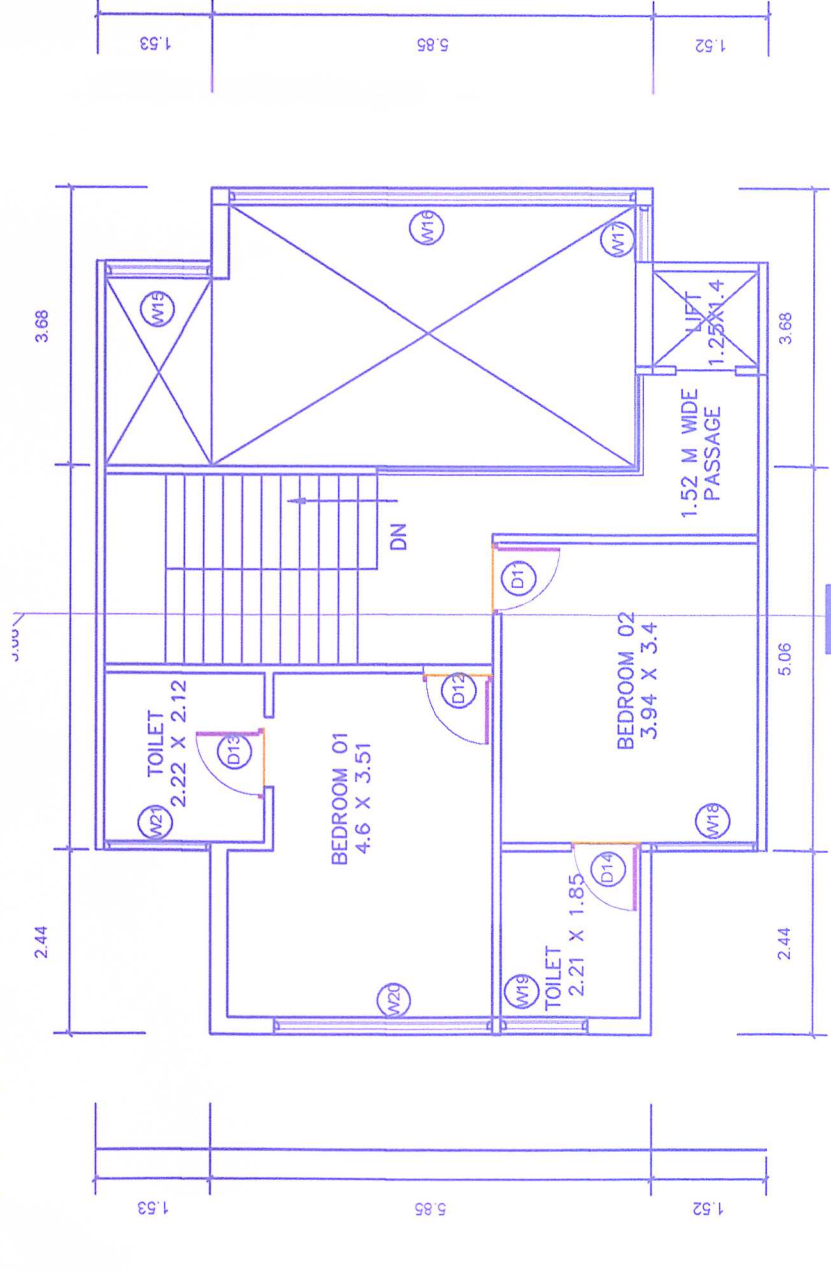
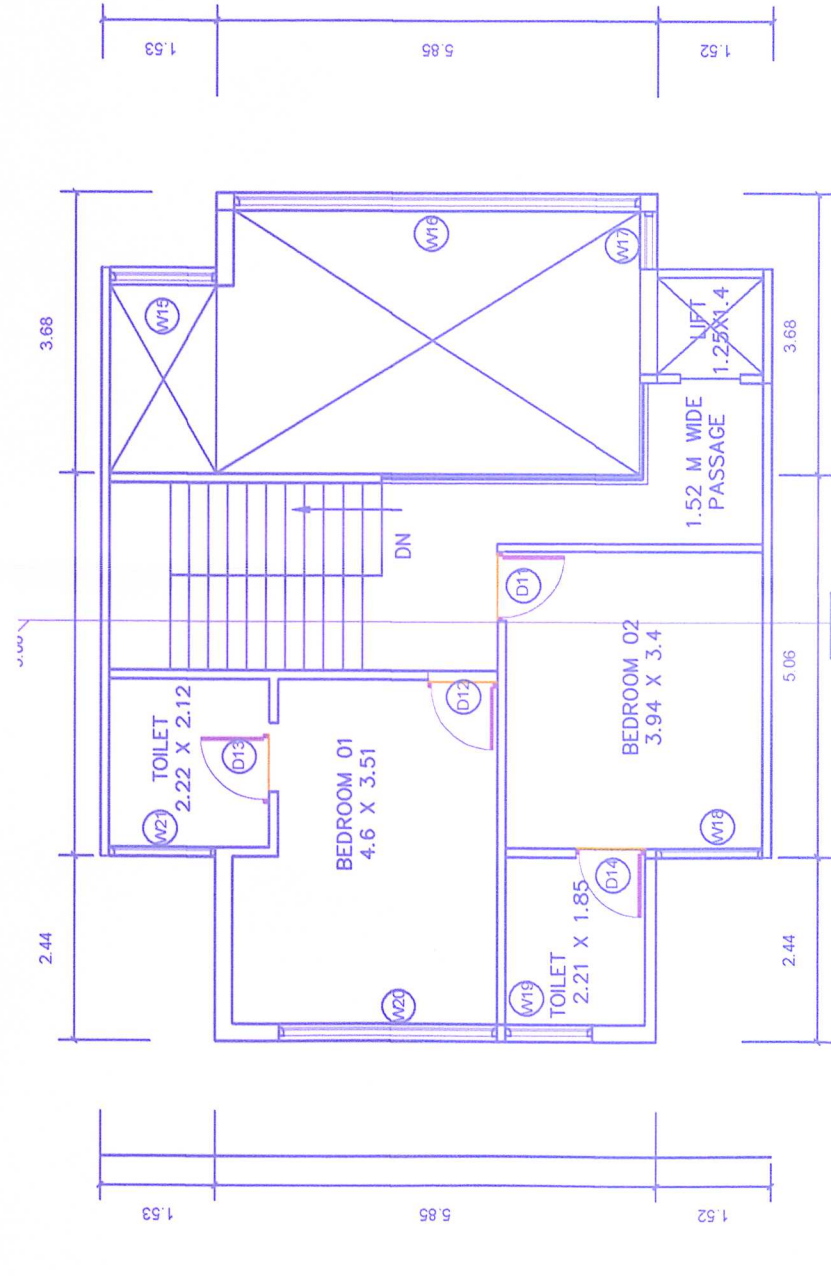
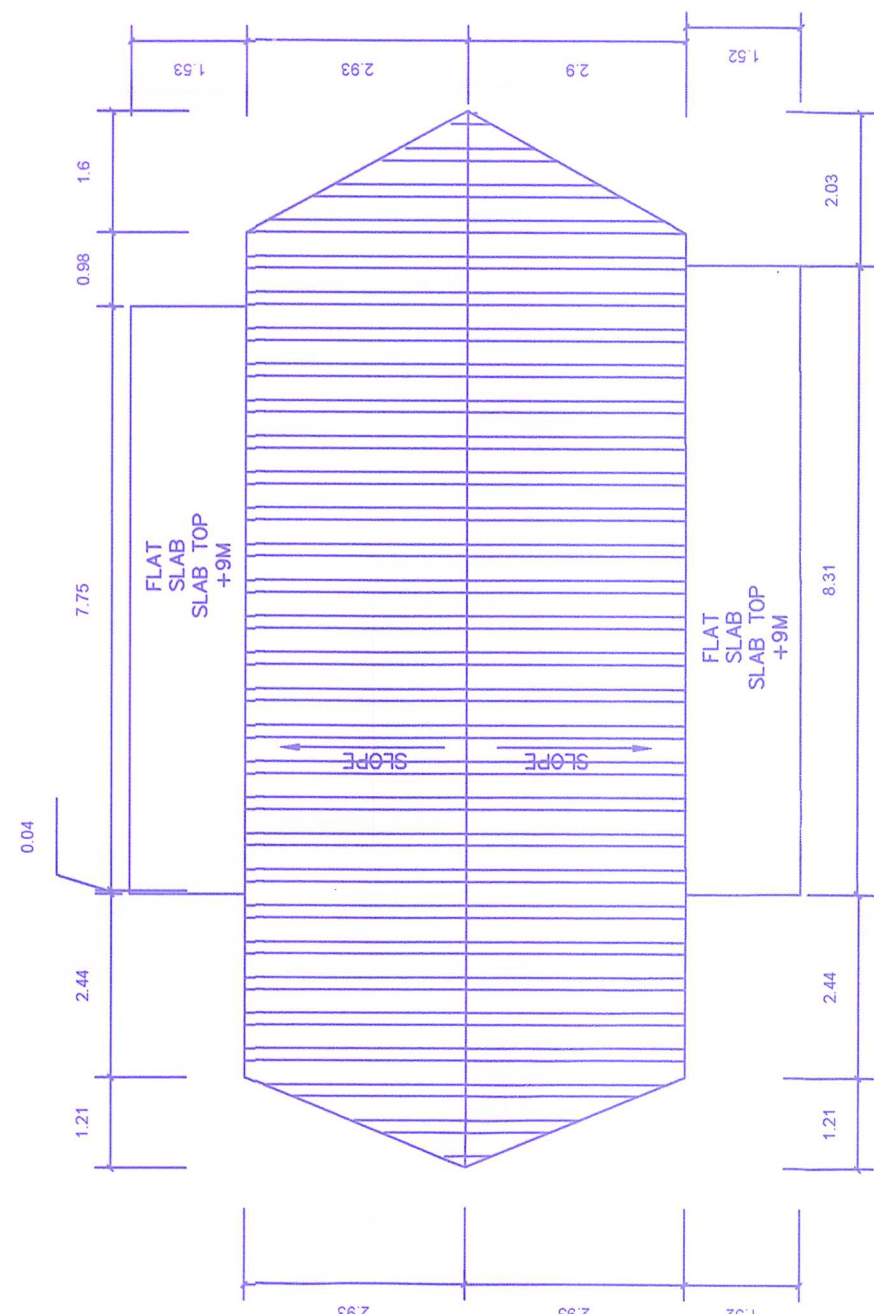


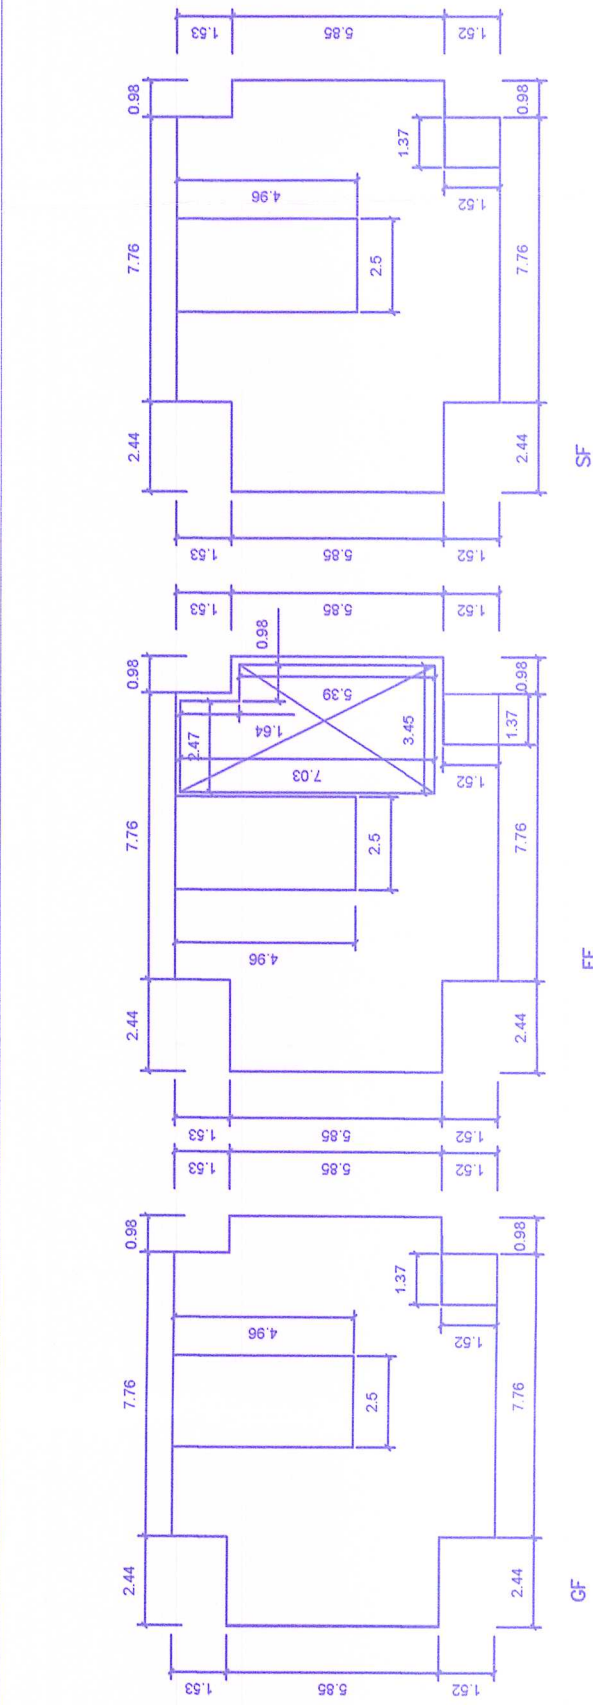

Please check order No. 200/3-7-133/consd
Bendulim (14/5/2026/3211 dated 25/10/2024)
regarding the plans

Bendulim
DM Town Planner
Town & Country Planning Deptt,
South Goa Dist. Office Margao-Goa

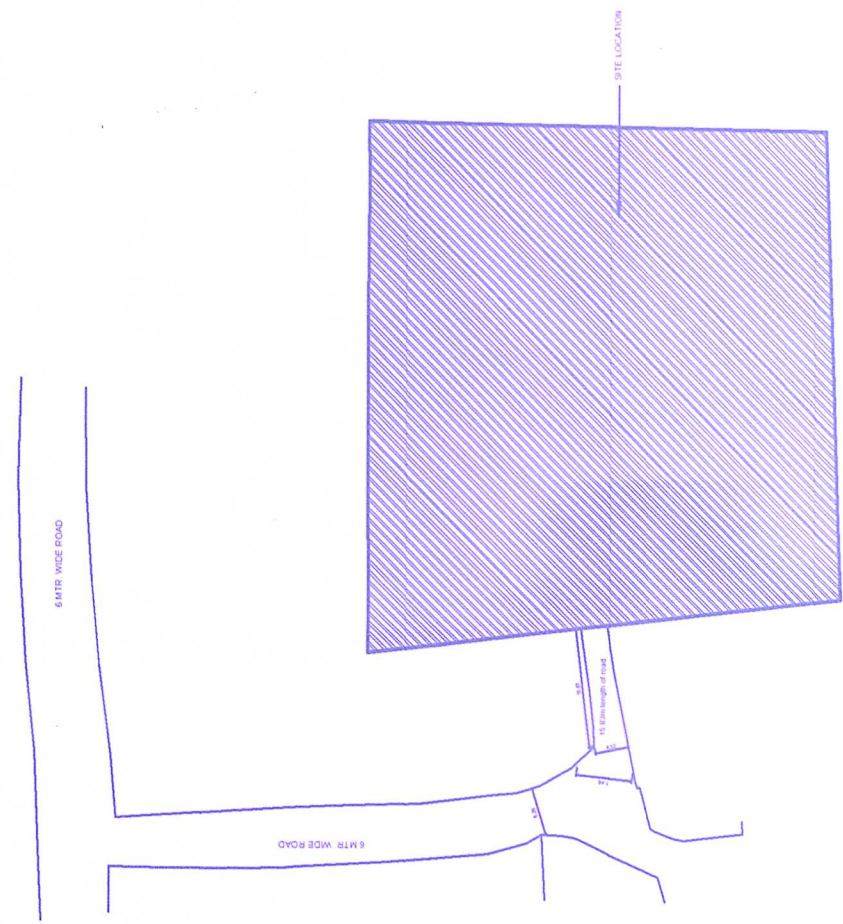

10 LOCATION MAP
1 : 1000

DOOR SCHEDULE			WINDOW SCHEDULE		
Type Mark	Width	Height	Type Mark	Width	Height
D8	0.76	2.4	w11	2.21	2.84
D9	0.92	2.4	w12	1.4	1.54
D10	0.92	2.4	w13	1.4	1.54
D11	0.92	2.4	w14	1.4	2.84
D12	0.92	2.4	w15	1.4	2.84
D13	0.92	2.4	w16	5.3	2.84
D14	0.92	2.4	w17	.82	2.84
D15	0.92	2.4	w18	1.4	2.84
D16	0.92	2.1	w19	1.15	1.54
D17	0.92	2.4	w20	2.9	2.84
D18	0.92	2.4	w21	1.4	1.54
gd5	1.41	2.84	w22	1.4	2.1
gd6	5.39	2.84	w23	5.3	2.2
gd7	4.42	2.84	w24	.82	2.1
			w25	1.4	2.1
			w26	1.15	1.54
			w27	2.9	2.1
			w28	1.4	1.54

Architect Sign:

H.R. UTKARSH U. DESAI
P.E. CIVIL ENGINEER, AMIE, ACEE (I)
TCP REG. No.: SE/0006/2025
Vasco-da-Gama, Goa.

Owner Sign:

For SAMANASSA INFRA TECH LLP

SHEET NO: 02

PROPOSED RESIDENTIAL VILLA
AT PROPERTY FONDI AVIXI
BENAULIM SALTETE SOUTH
GOA GOA