


Approved With Condition Vide
T.C.O No: 378/102 S 2/SP/174-2025
dt: 11/06/2025 5405
Dy. Town Planner
Town & Country Planning Dept
Govt. of Goa, Panaji

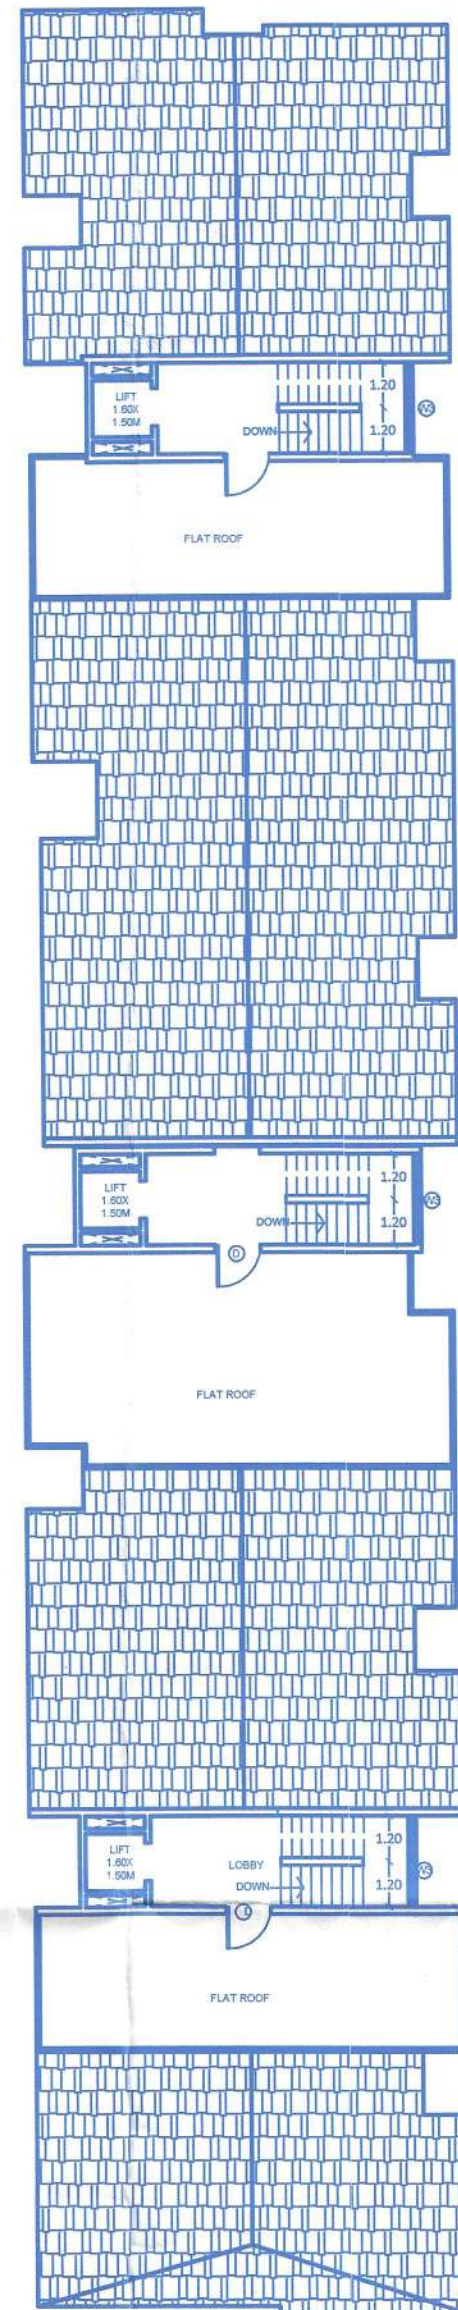


ROOF PLAN
SCALE: 1:200

TITLE	DATE	SCALE	STATUS	DRAWN BY
FLOOR PLANS	24-02-2025	1:100, 1:200	SUBMISSION DRAWING	

PROPOSED CONSTRUCTION OF RESIDENTIAL BUILDING & SWIMMING POOL
ON BEARING SURVEY NO.30/6-A OF SALIGAO VILLAGE OF BARDEZ TALUKA
For MR. HARISH ARORA & MR. ARUN CHOUDHARY

OWNER'S SIGNATURE

ARCHITECT /ENGINEER SIGNATURE

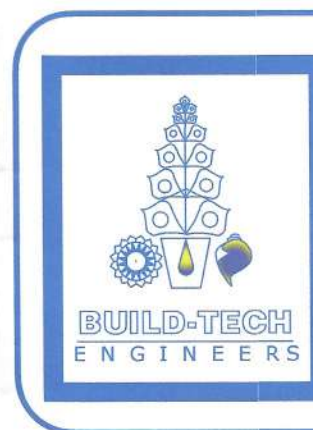


BUILD-TECH
ARCHITECTURAL & STRUCTURAL ENGINEERS
archeng, rajesh m raikar
CHARTERED ENGINEER (INDIA)
GOVERNMENT REGISTERED VALUER
OFFICE-725, SEVENTH FLOOR, GERA STAR, NEAR CENTRAL LIBRARY
E D C COMPLEX, PATTO-PANAJI, GOA
PHONE: 7020574330, 9552246391
E-MAIL: raikar.rajesh48@gmail.com




SUBMISSION
DRAWING

THIS DRAWING IS THE PROPERTY OF AND SHOULD NOT BE COPIED

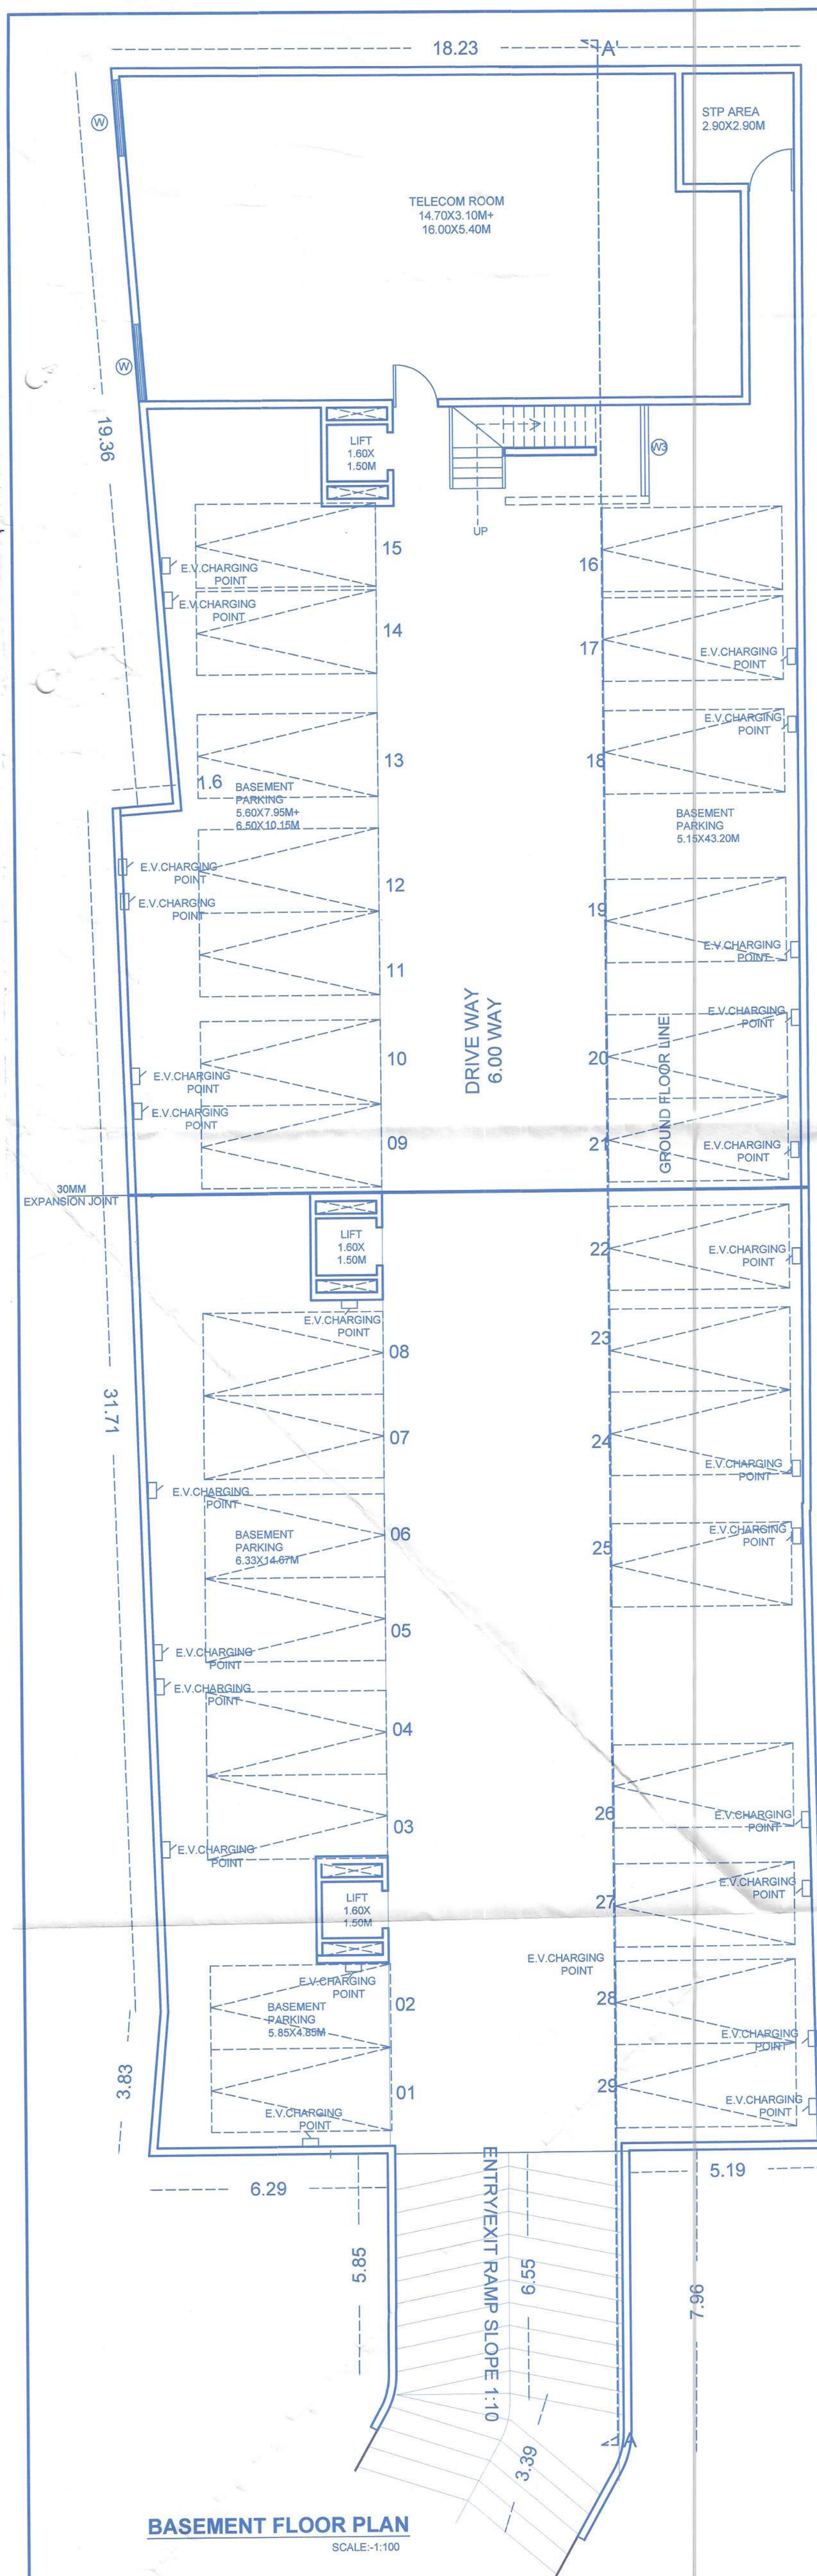


BASEMENT FLOOR PLAN
SCALE: 1:100

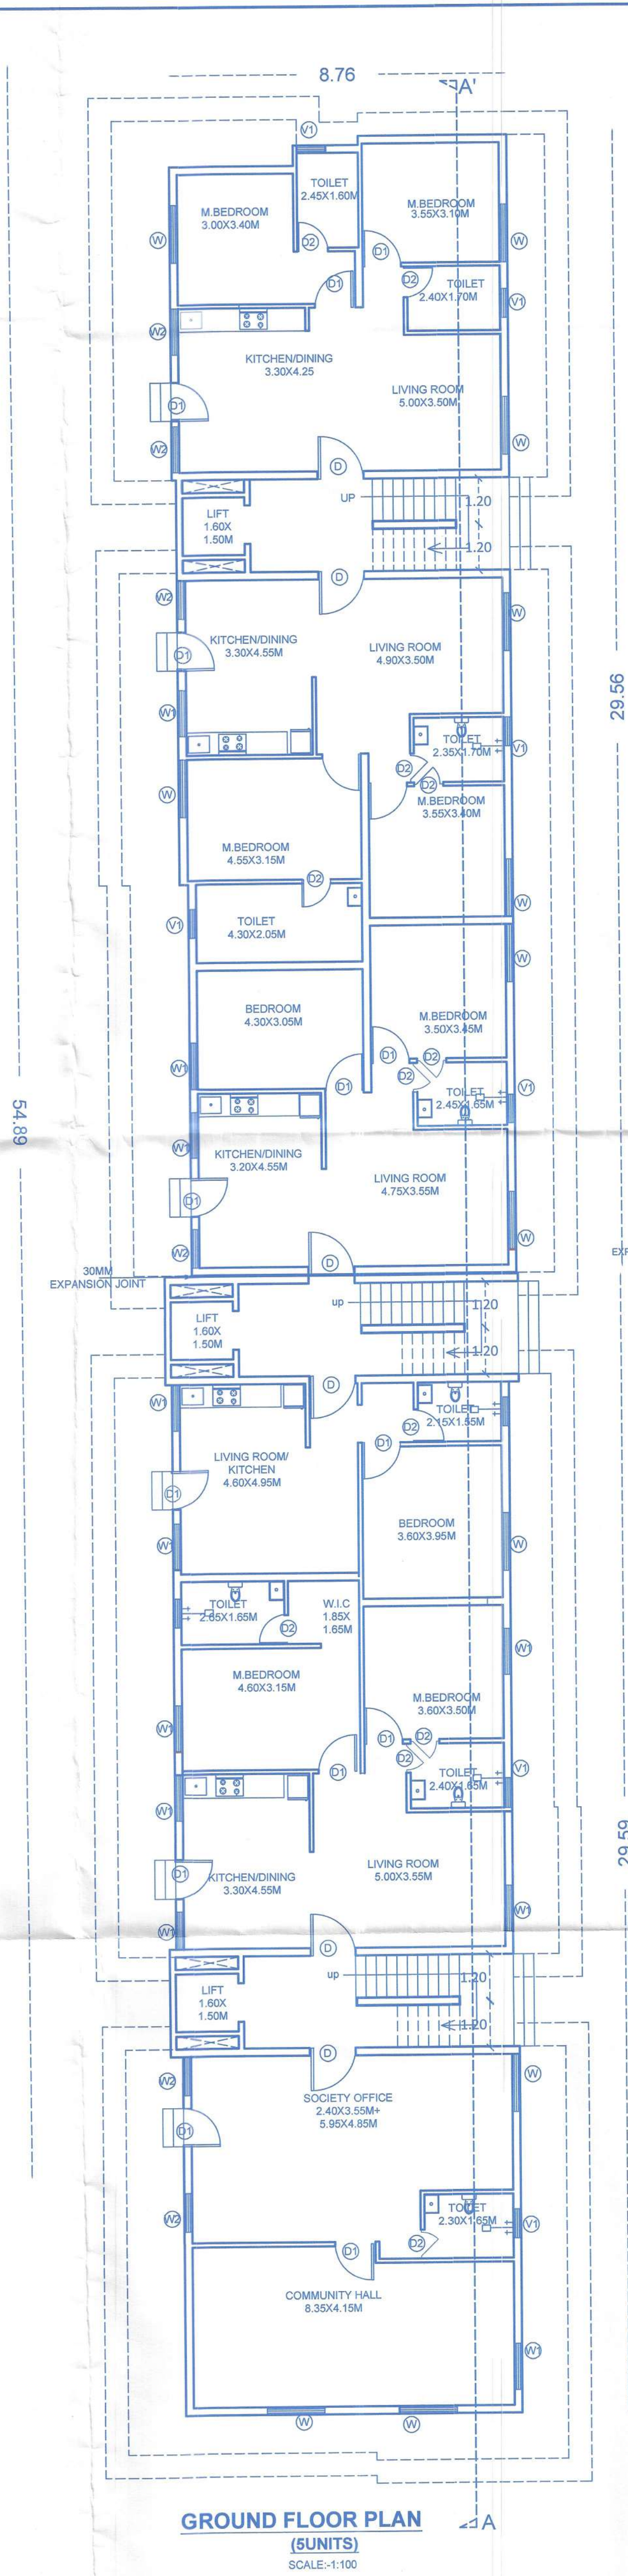

GROUND FLOOR PLAN
(5 UNITS)
SCALE: 1:100

29.56




29.59

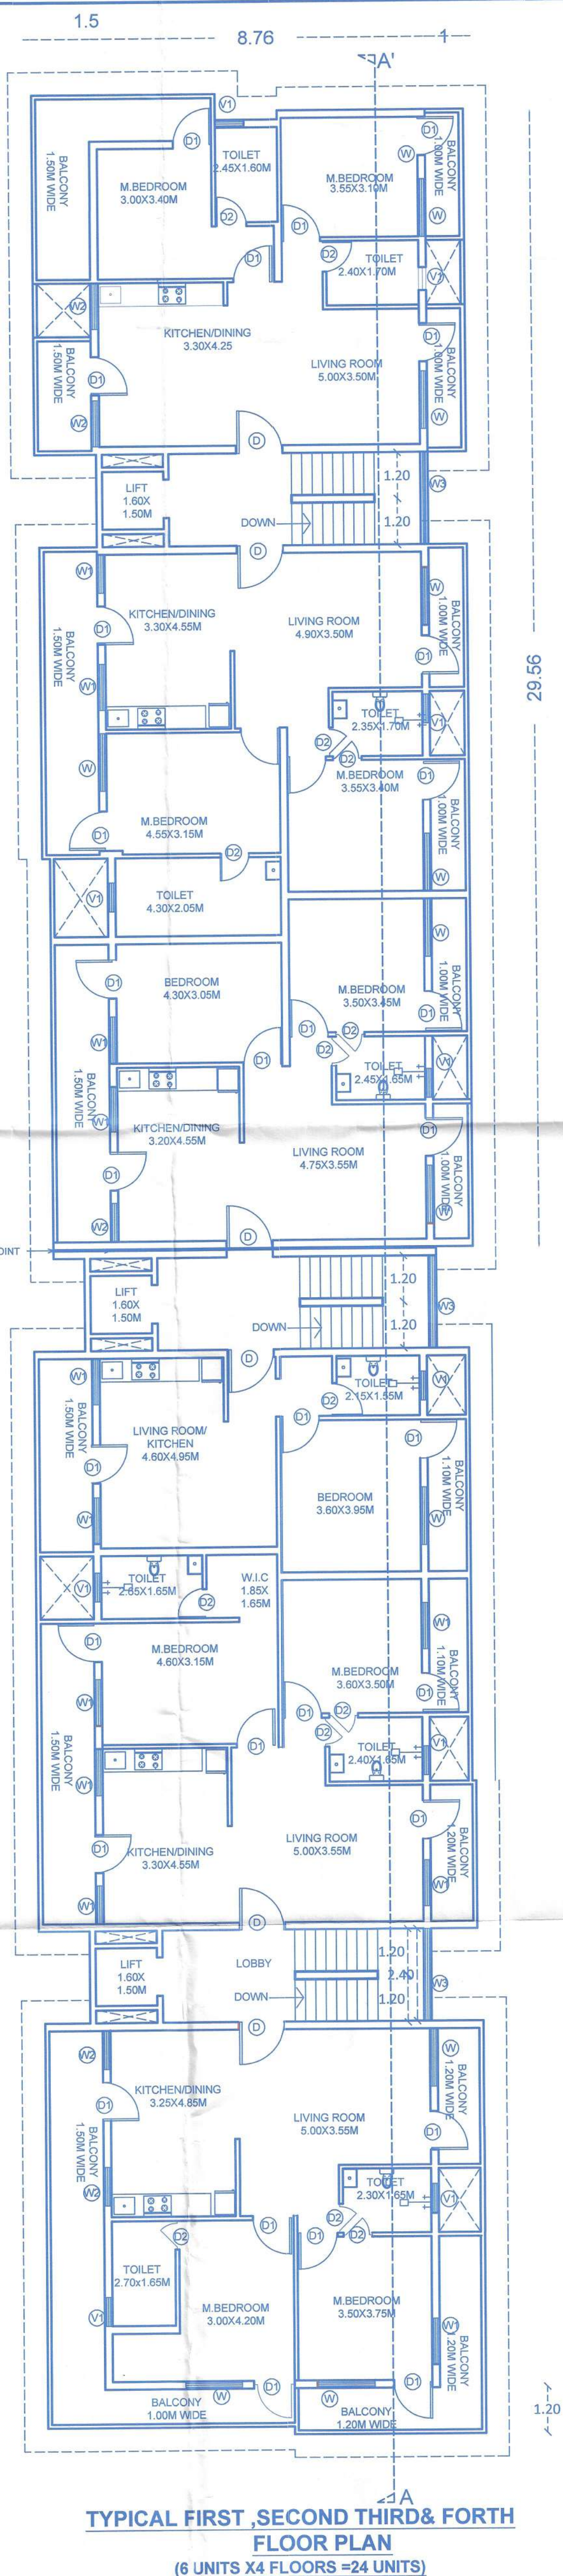

TYPICAL FIRST, SECOND THIRD & FORTH
FLOOR PLAN
(6 UNITS X 4 FLOORS = 24 UNITS)
SCALE: 1:100

29.56

1.20

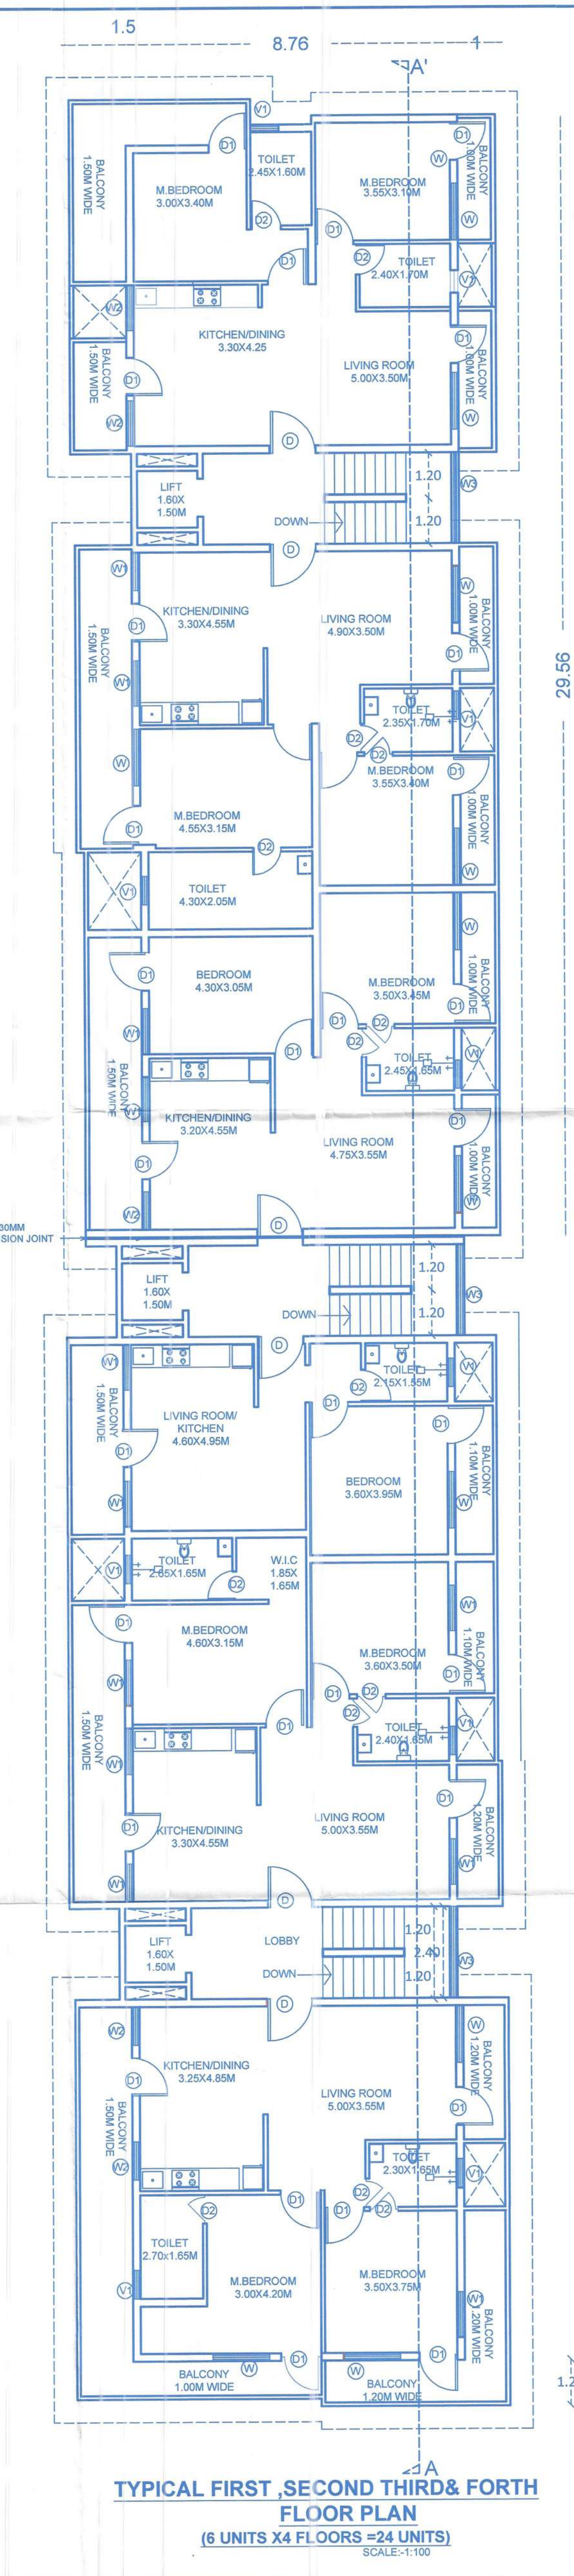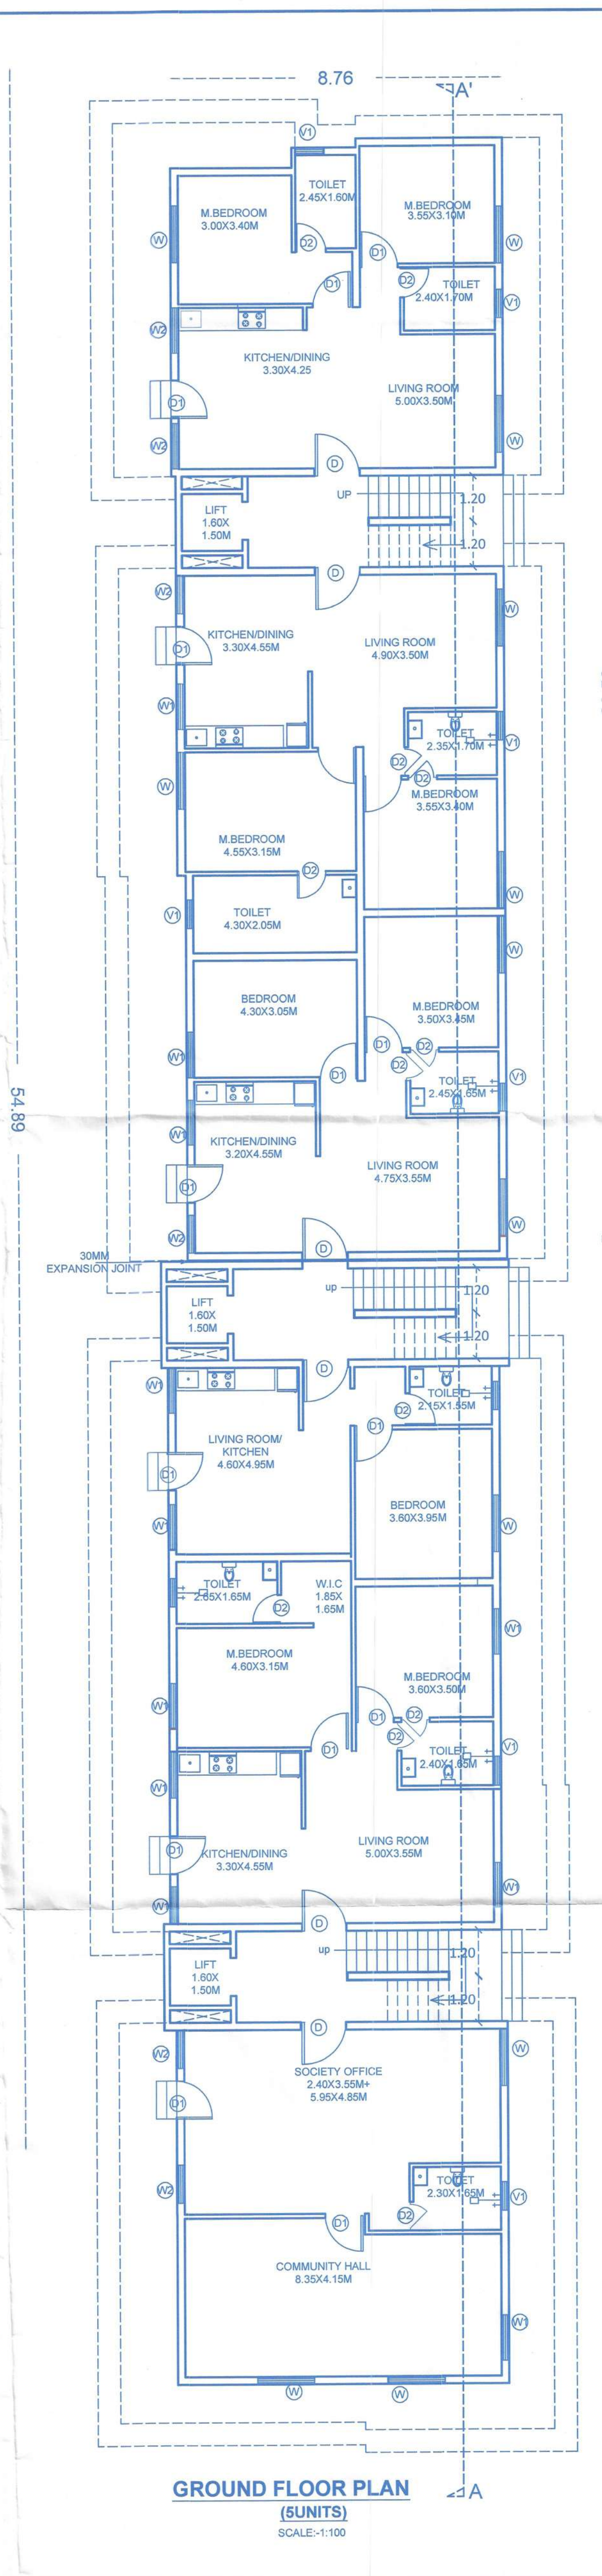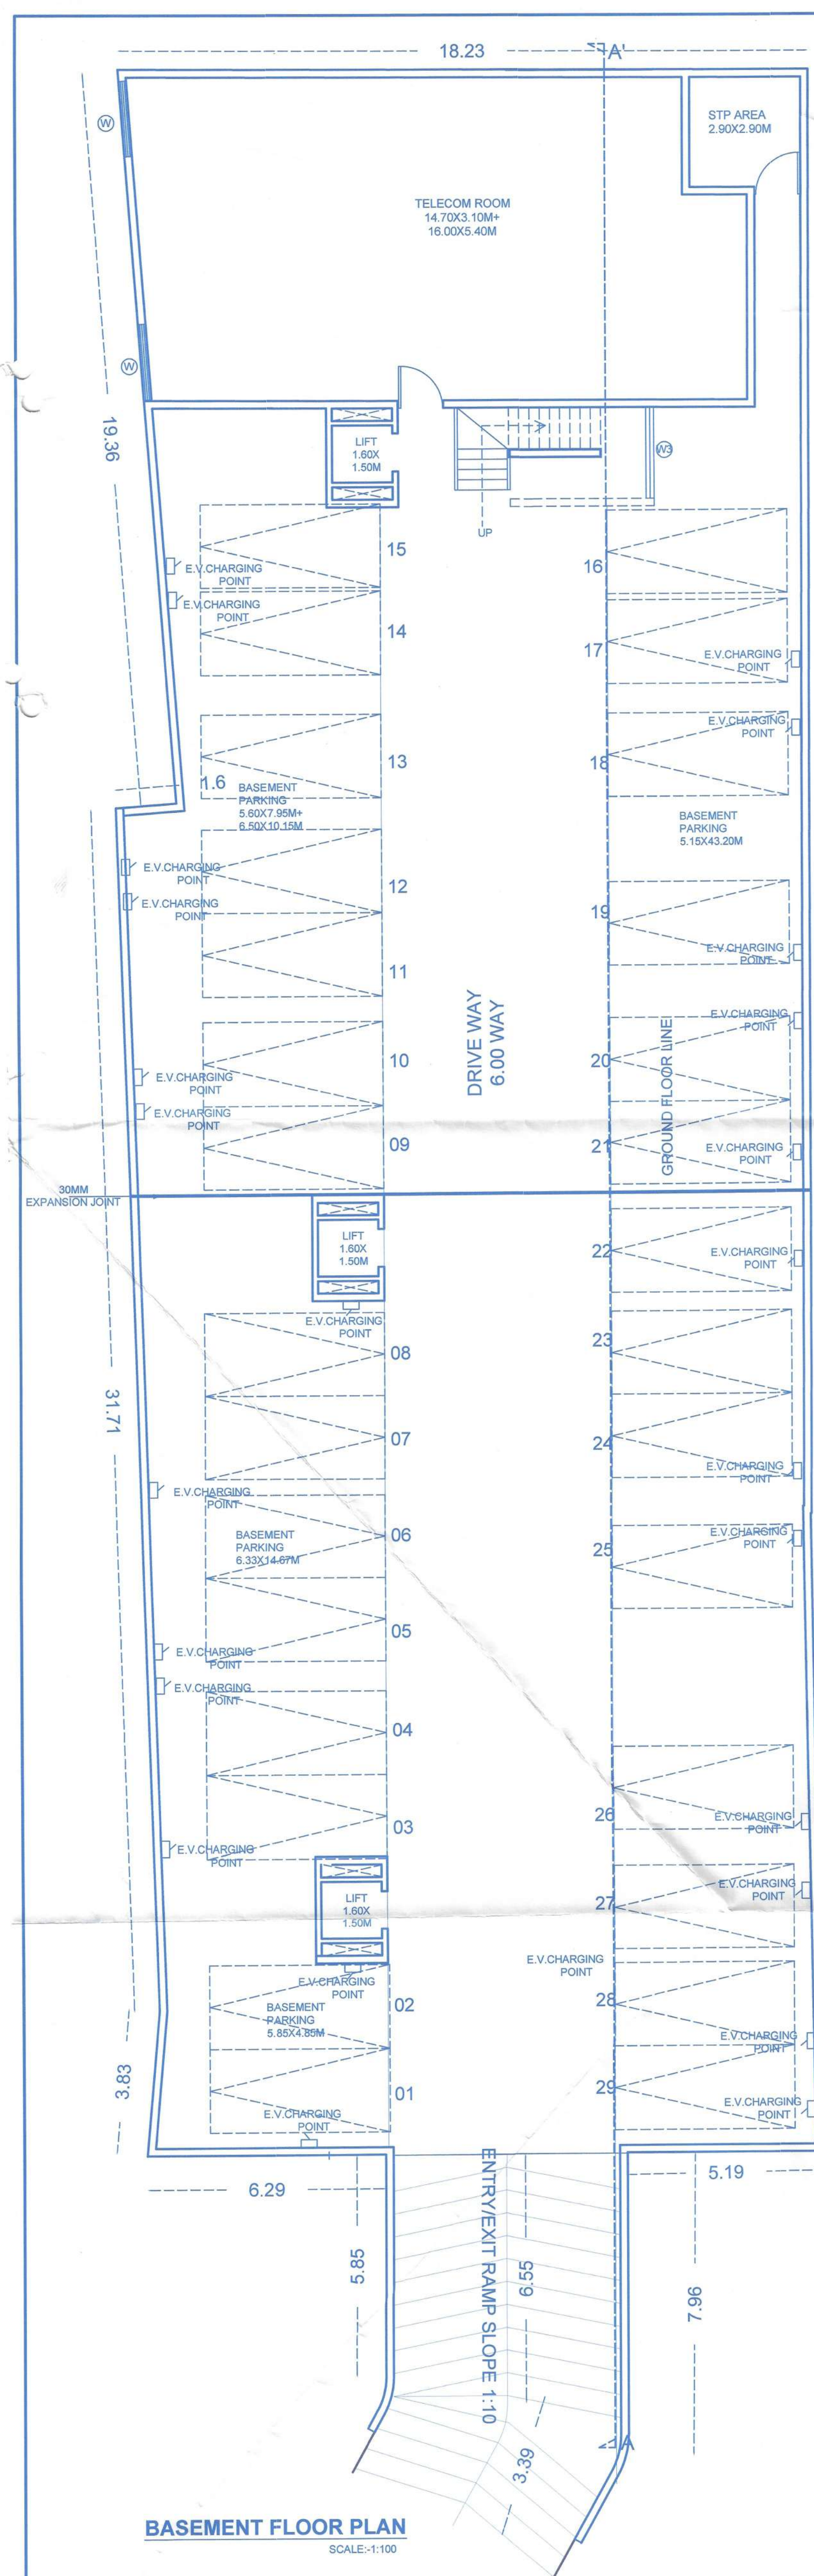

Approved vide No. VP/SAL/Lic No. 11/2025-2026
dated 01/08/2025
V.P. Saligao

Approved With Condition Vide
T.C.O No. 100/2025-2026/5405
dt. 11/06/2025
Dy. Town Planner
Town & Country Planning Dept
Govt. of Goa, Mapusa

SECRETARY
V.P. SALIGAO
BARDEZ GOA

ROOF PLAN
SCALE: 1:200

TITLE	DATE	SCALE	STATUS	DRAWN BY
FLOOR PLANS	24-02-2025	1:100, 1:200	SUBMISSION DRAWING	

PROPOSED CONSTRUCTION OF RESIDENTIAL BUILDING & SWIMMING POOL
ON BEARING SURVEY NO.30/A OF SALIGAO VILLAGE OF BARDEZ TALUKA
For MR. HARISH ARORA & MR. ARUN CHOUDHARY

OWNER'S SIGNATURE

ARCHITECT /ENGINEER SIGNATURE

BUILD-TECH
ARCHITECTURAL & STRUCTURAL ENGINEERS
arch.rajesh.m.raikar
CHARTERED ENGINEER (INDIA)
GOVERNMENT REGISTERED VALUER
OFFICE-725, SEVENTH FLOOR, CERA STAR, NEAR CENTRAL LIBRARY
E D C COMPLEX, PATTO-PANAJI GOA
PHONE: 7020574330, 9552246391
E-MAIL:raikar.rajesh48@gmail.com

A
SUBMISSION
DRAWING

THIS DRAWING IS THE PROPERTY OF AND SHOULD NOT BE COPIED

