




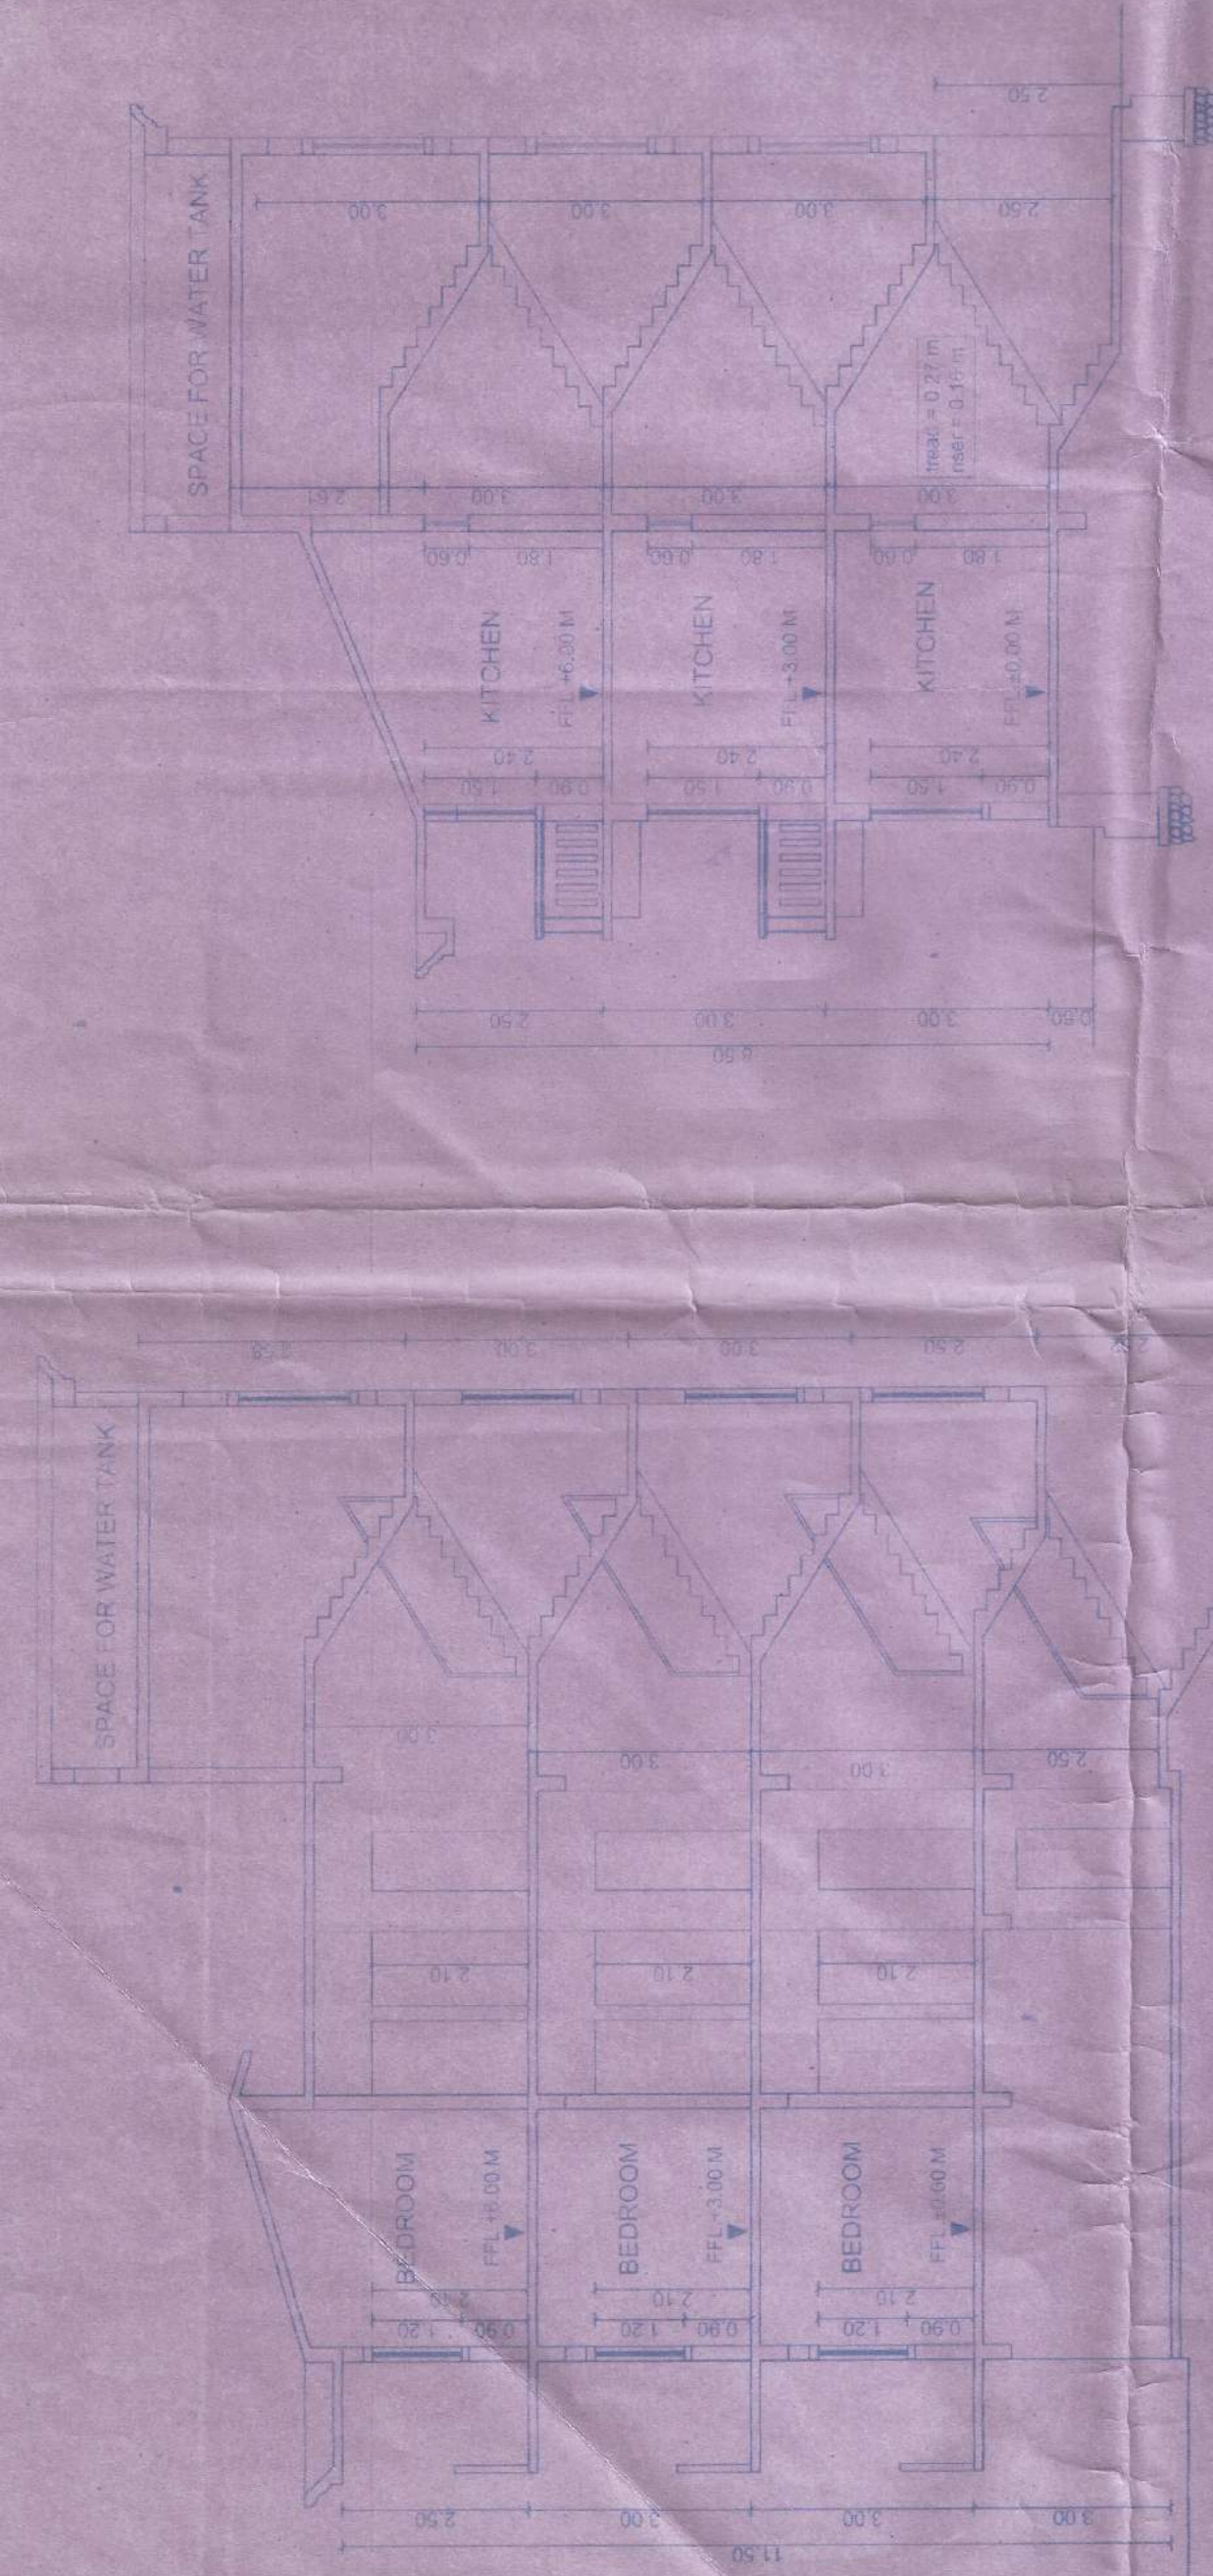

SECTION A-A (A BUILDING)

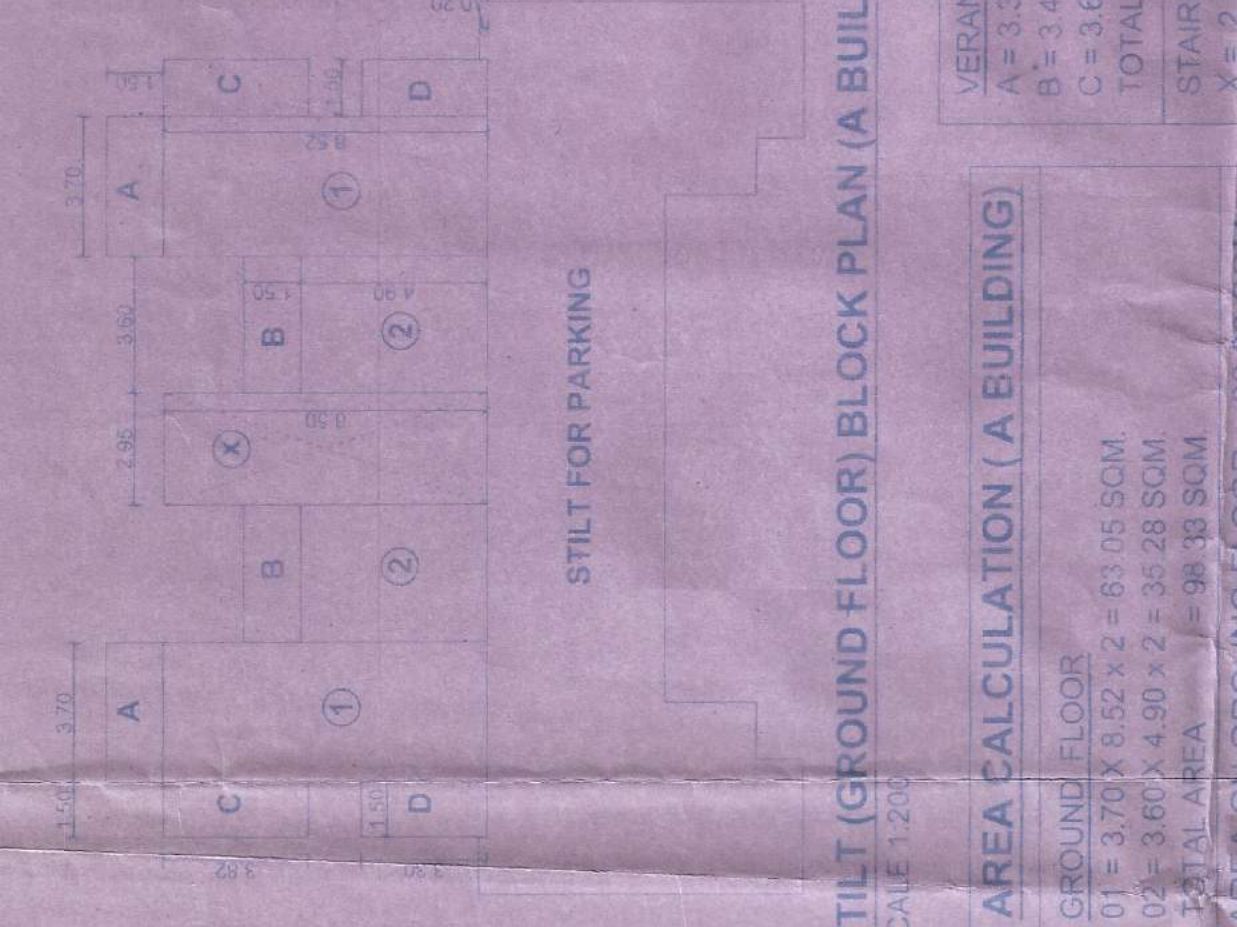


SECTION B-B (A BUILDING)

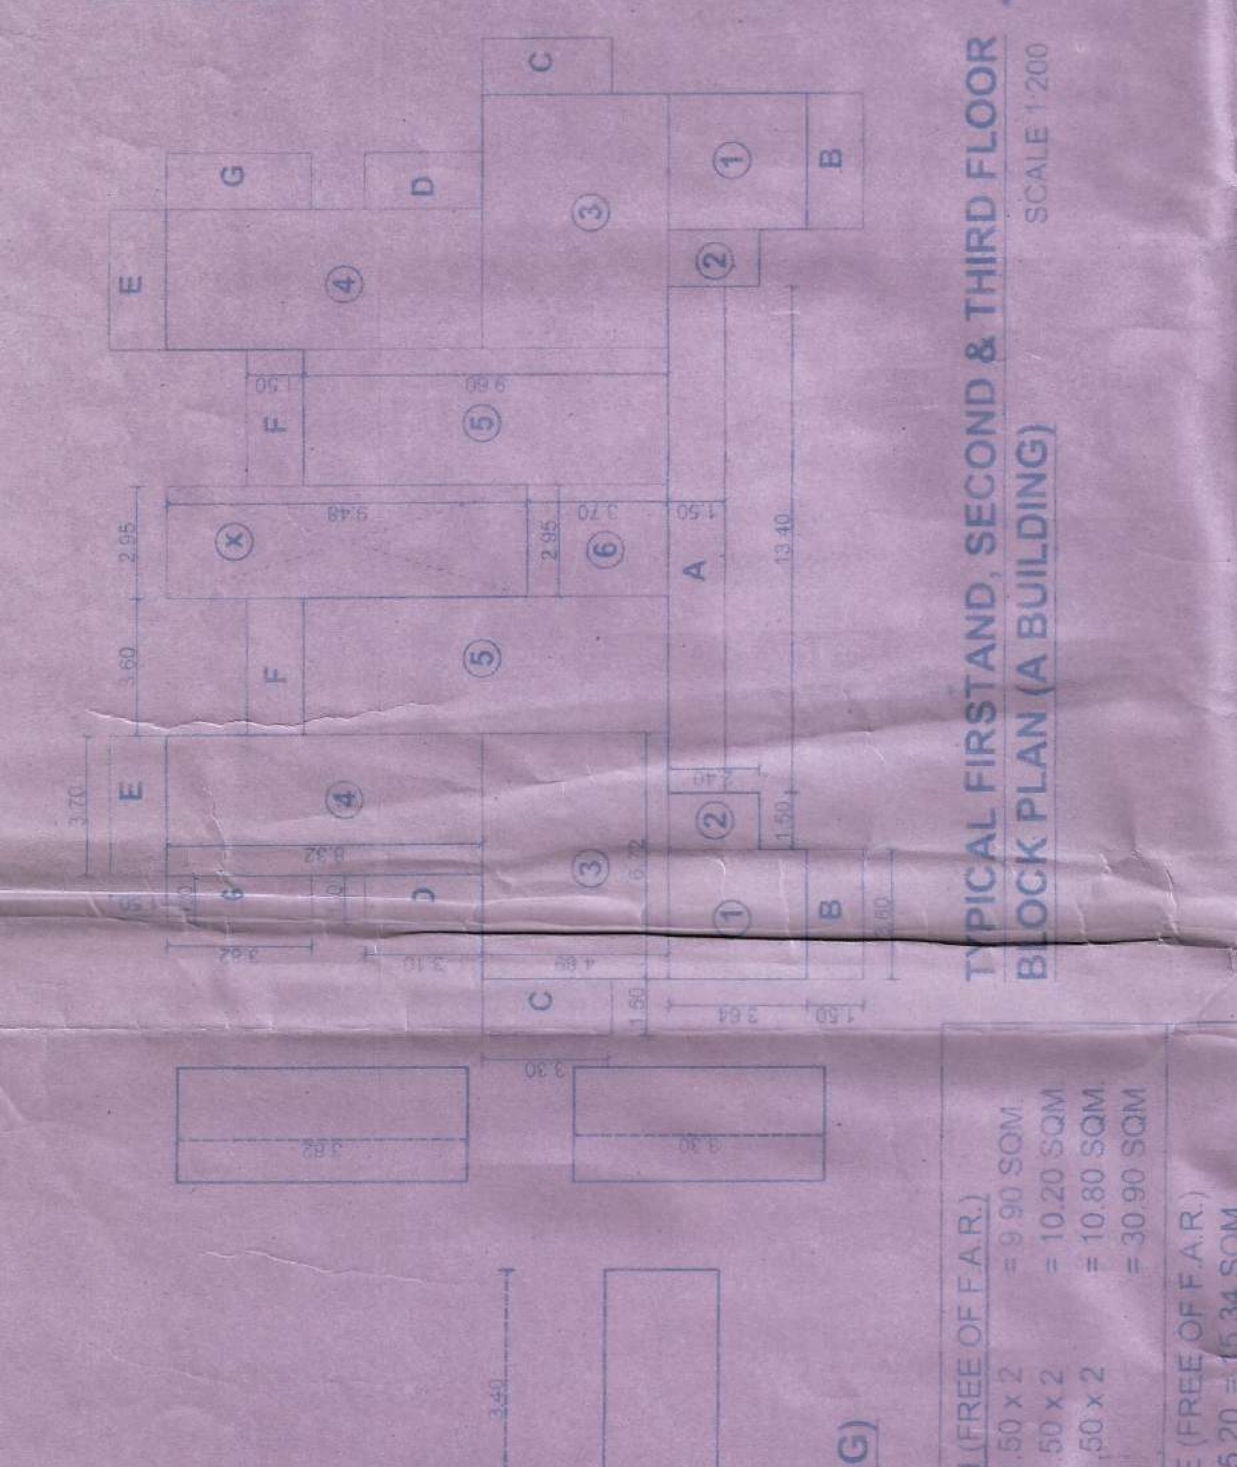


STILT FOR PARKING




GROUND FLOOR BLOCK PLAN (A BUILDING)

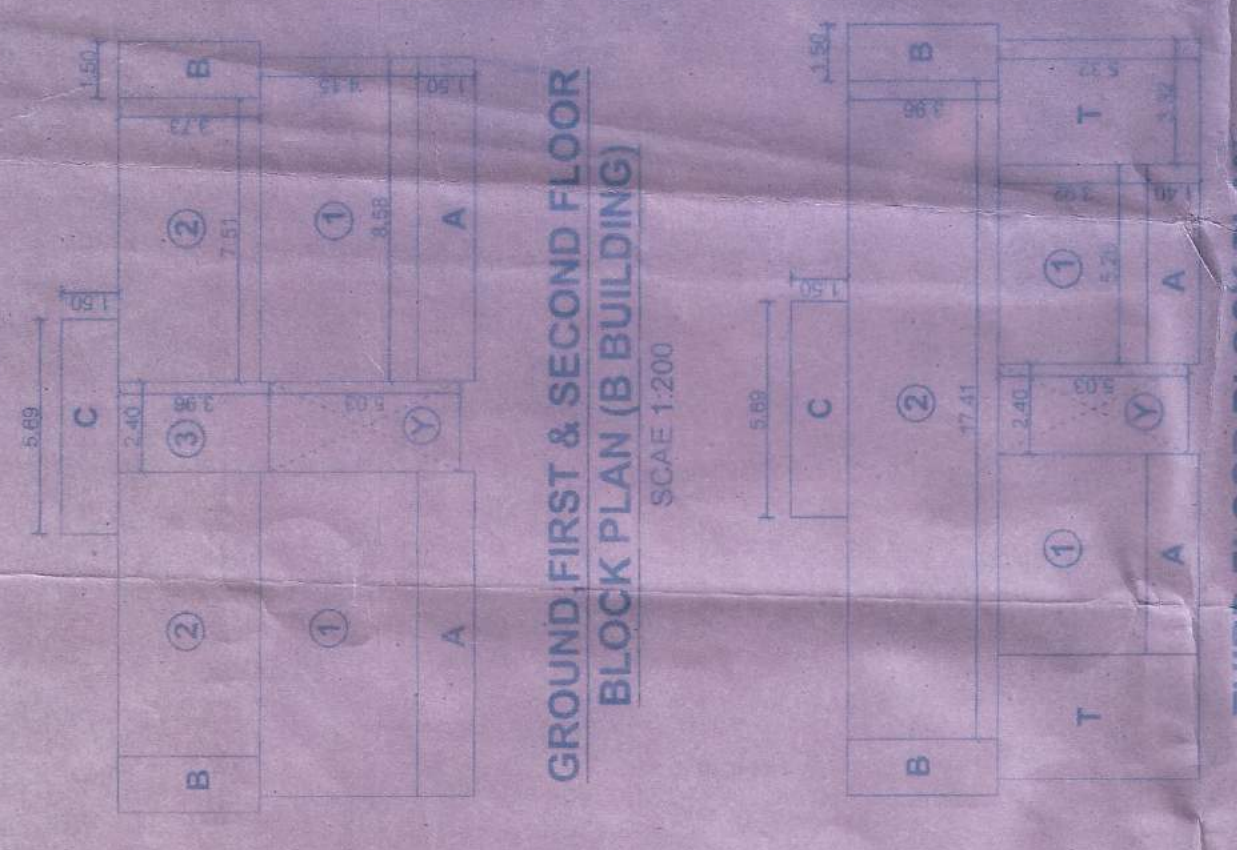


TYPICAL FIRST, SECOND & THIRD FLOOR BLOCK PLAN (A BUILDING)

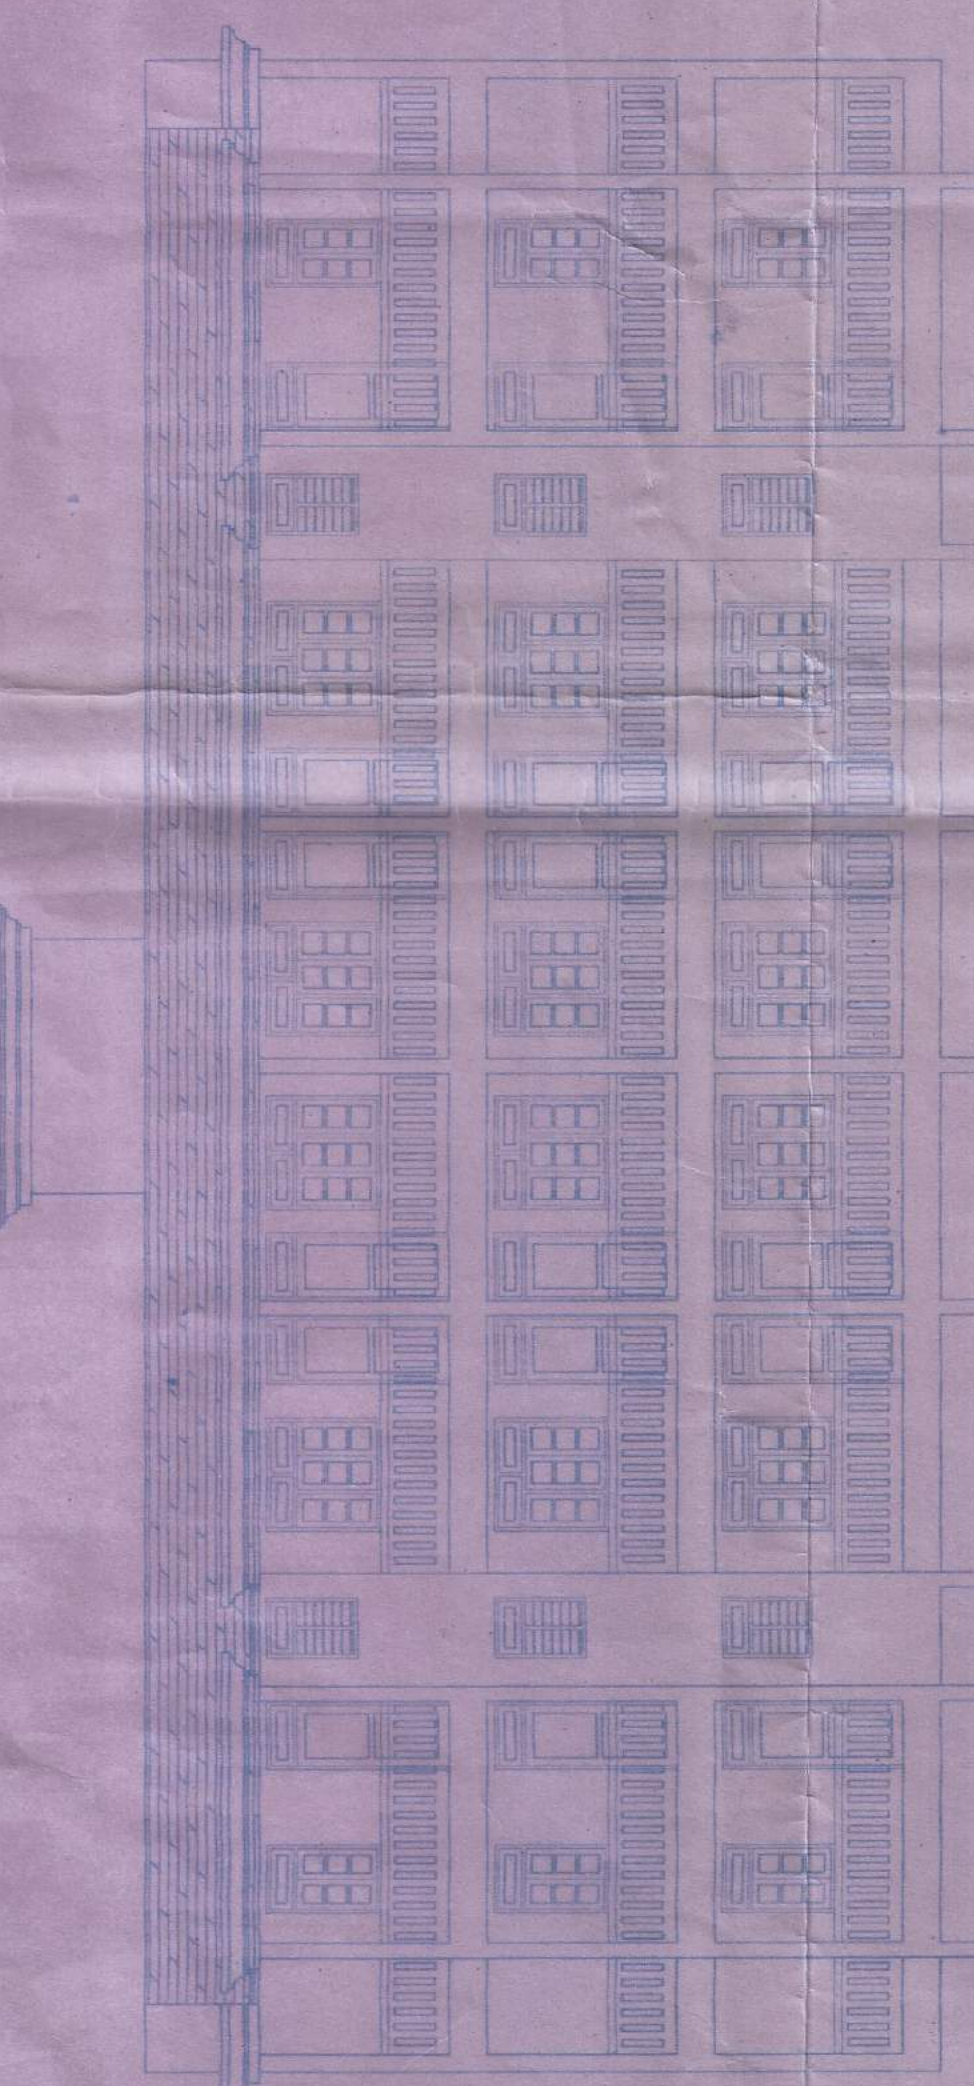


SIDE ELEVATION SCALE 1:100 (A BUILDING)

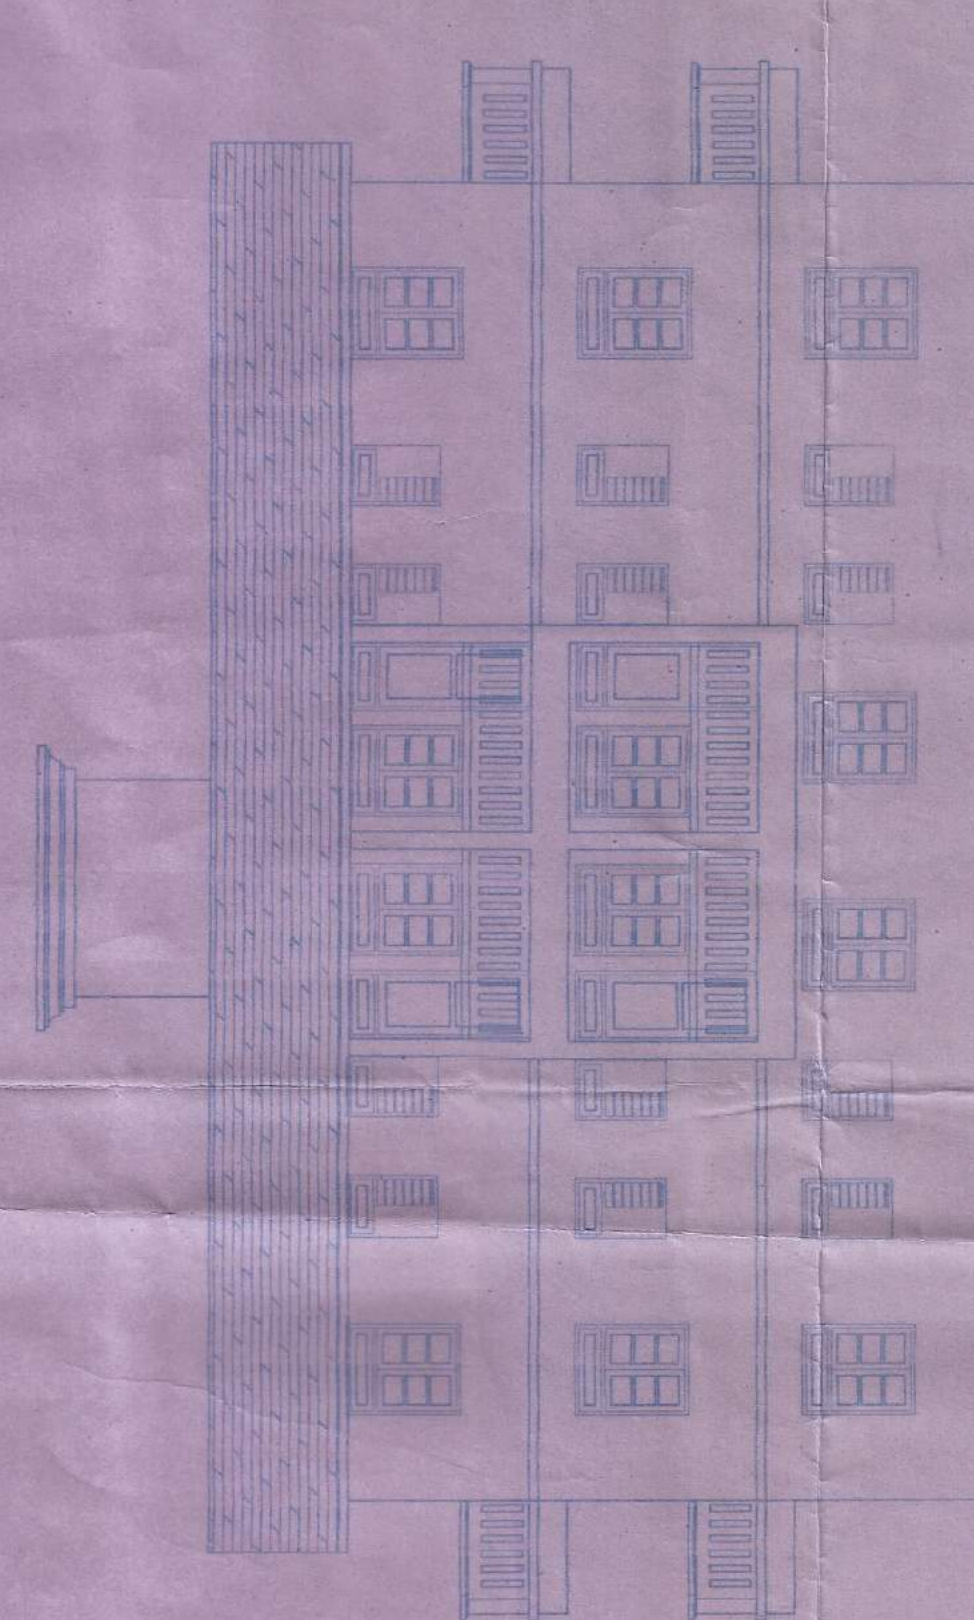


ELEVATION SCALE 1:100 (B BUILDING)

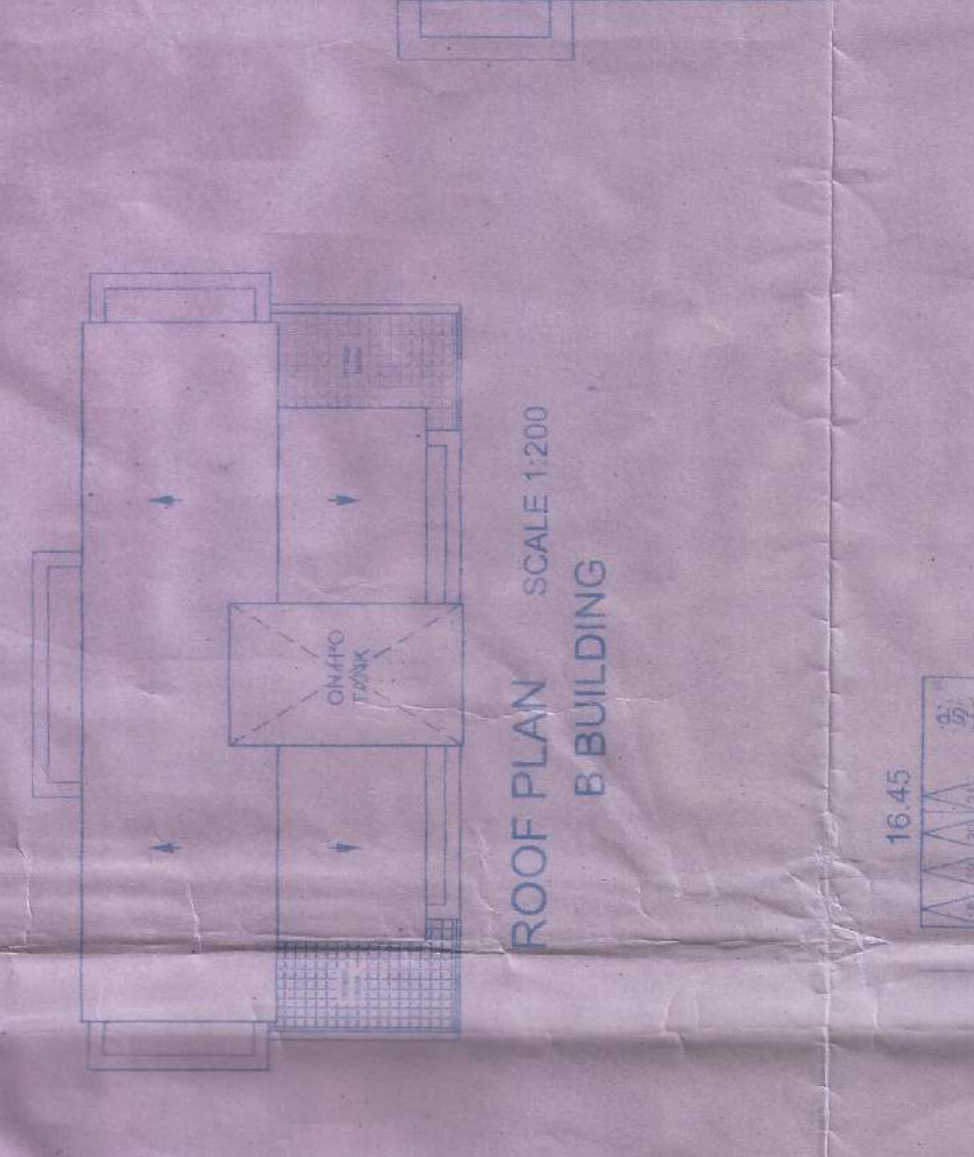


ROOF PLAN SCALE 1:200 (B BUILDING)

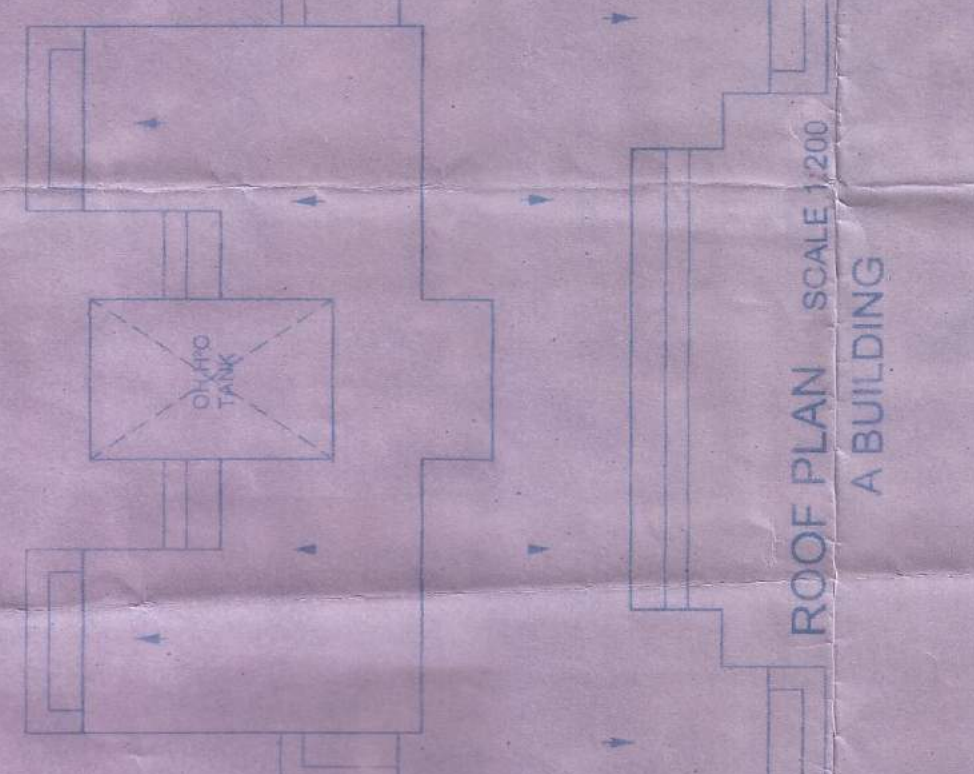


ROOF PLAN SCALE 1:200 (A BUILDING)

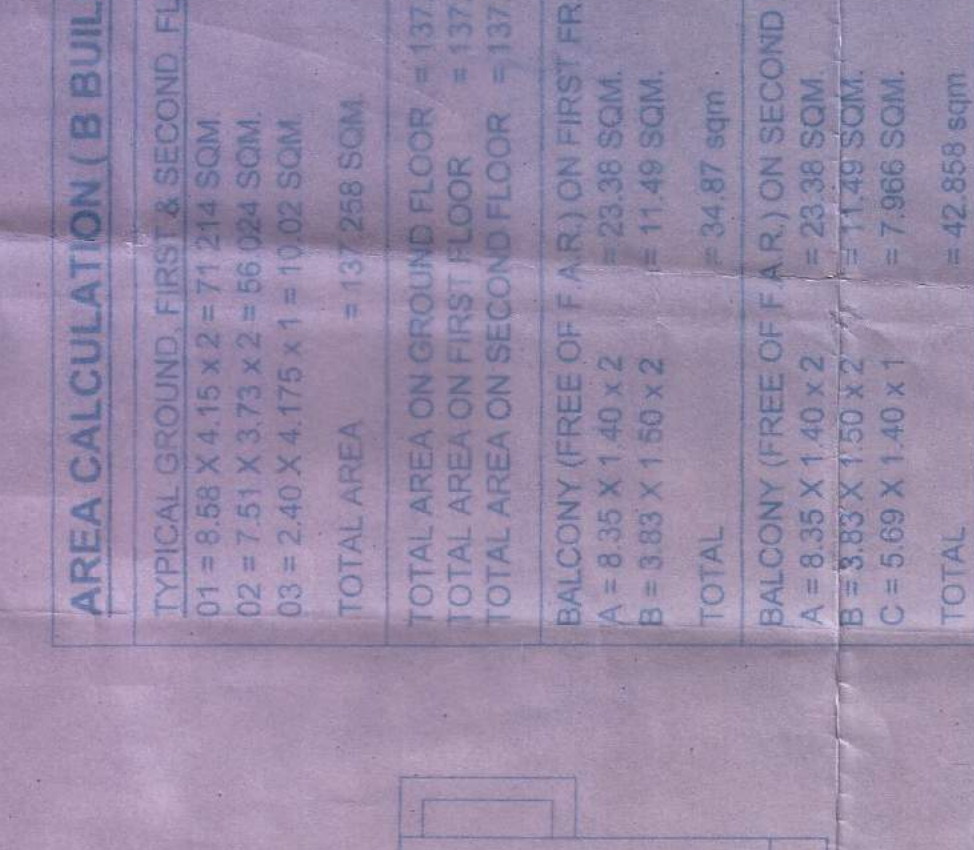


THIRD FLOOR BLOCK PLAN (B BUILDING)

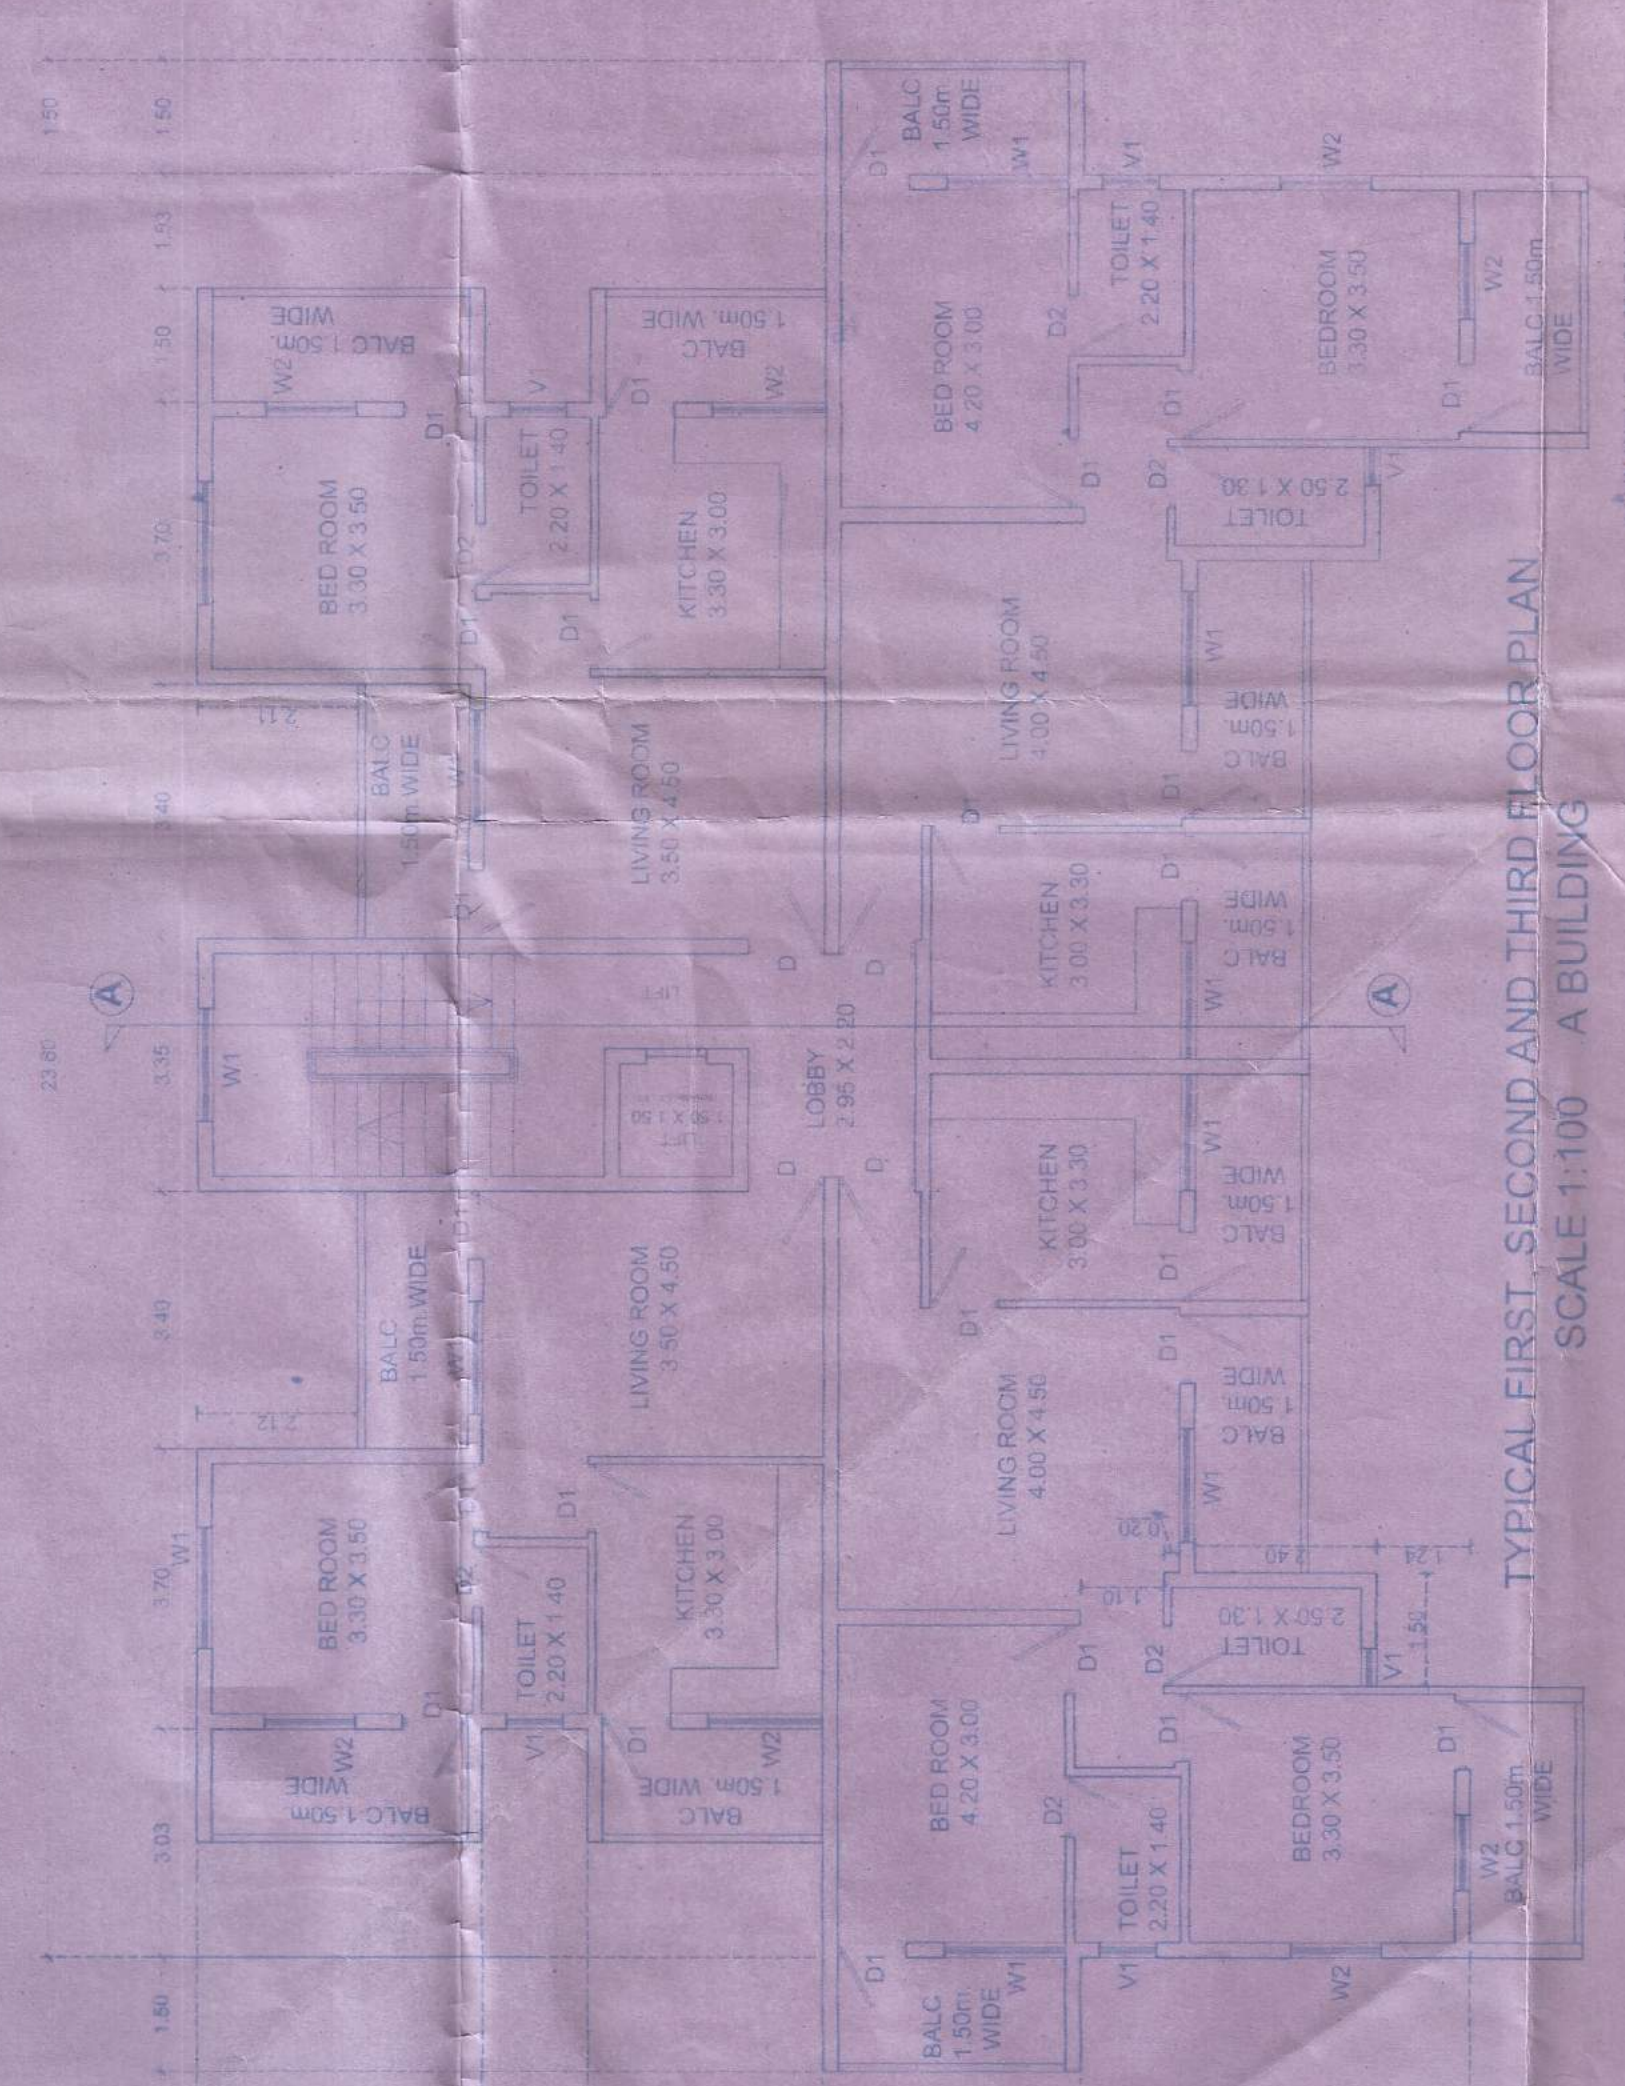


TYPICAL FIRST, SECOND AND THIRD FLOOR PLAN SCALE 1:100 (A BUILDING)

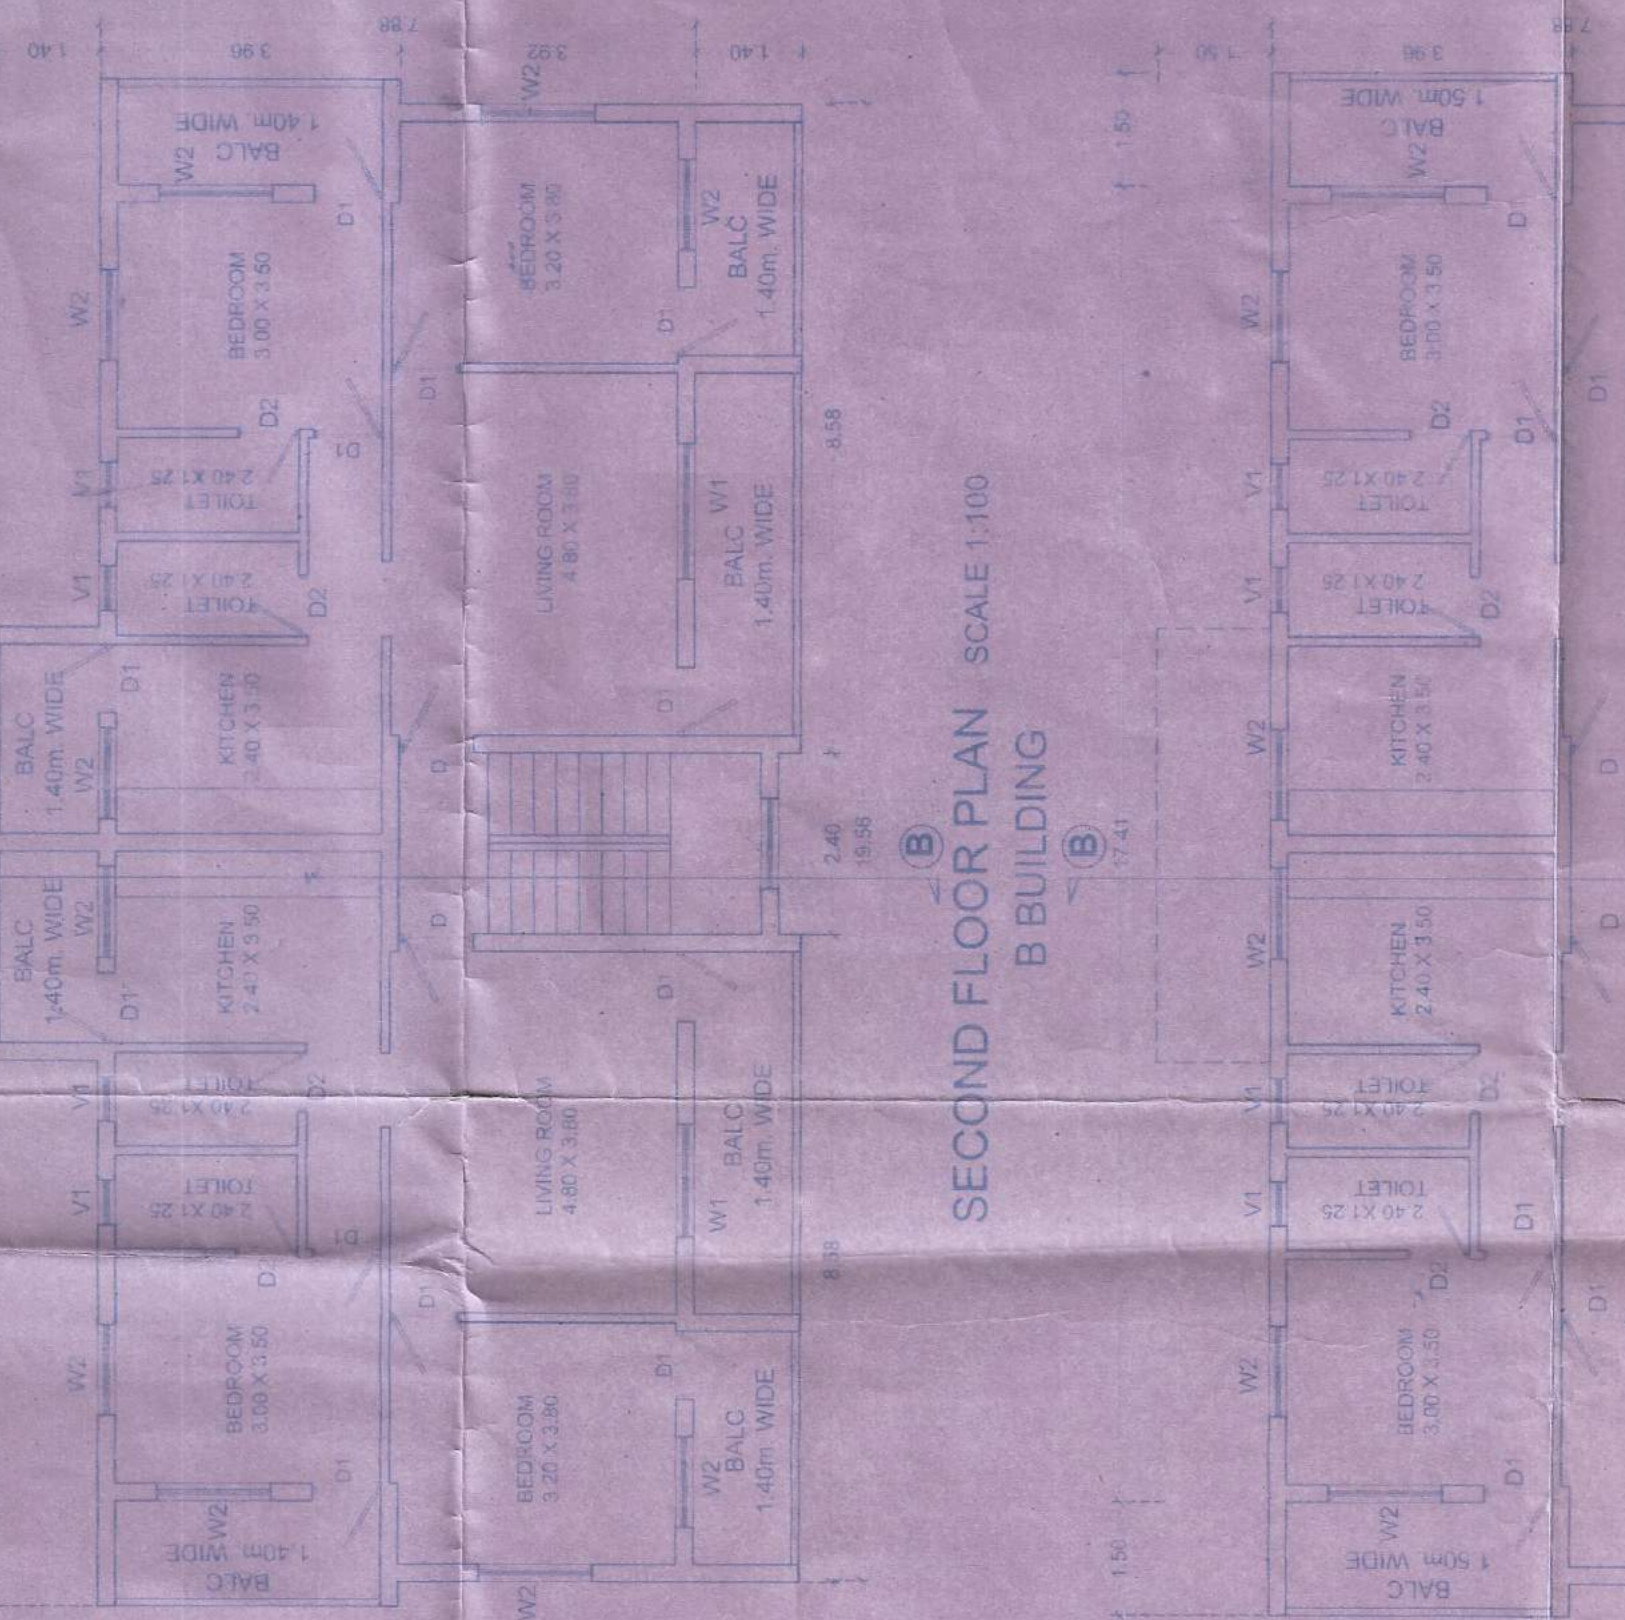

SECOND FLOOR PLAN (B BUILDING)

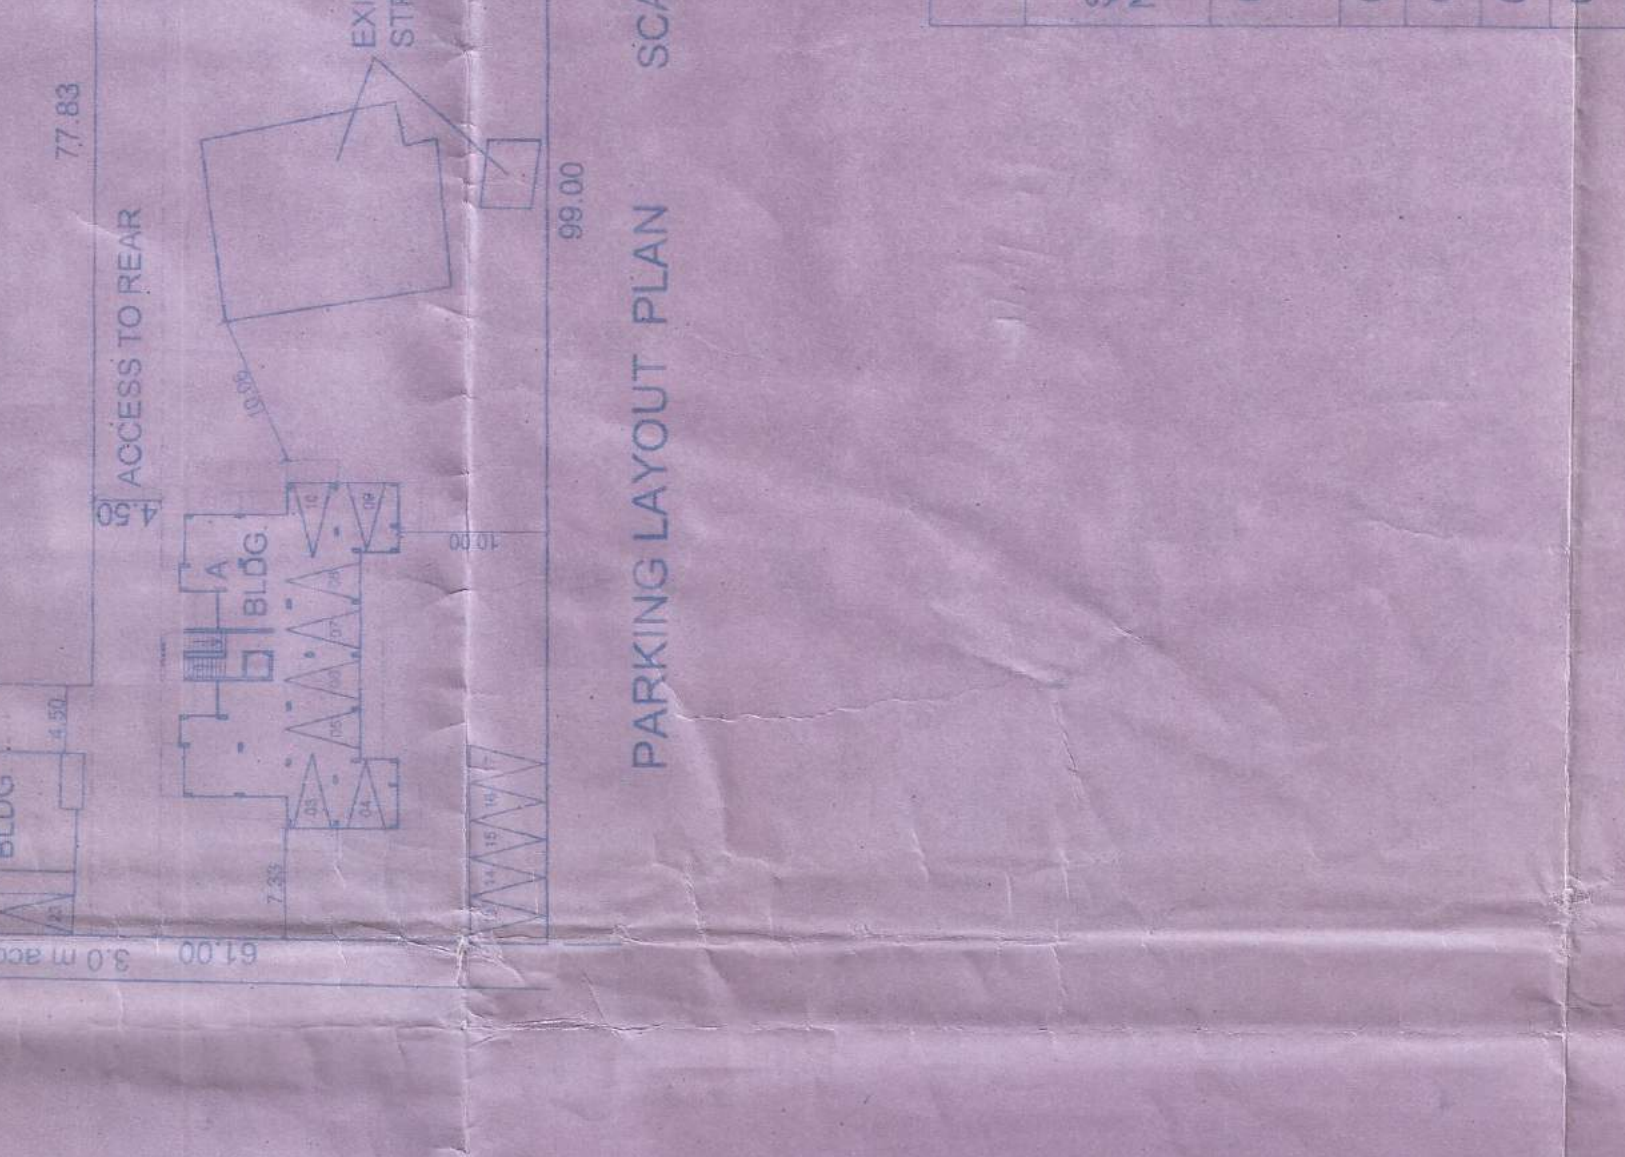


PARKING LAYOUT PLAN SCALE 1:500

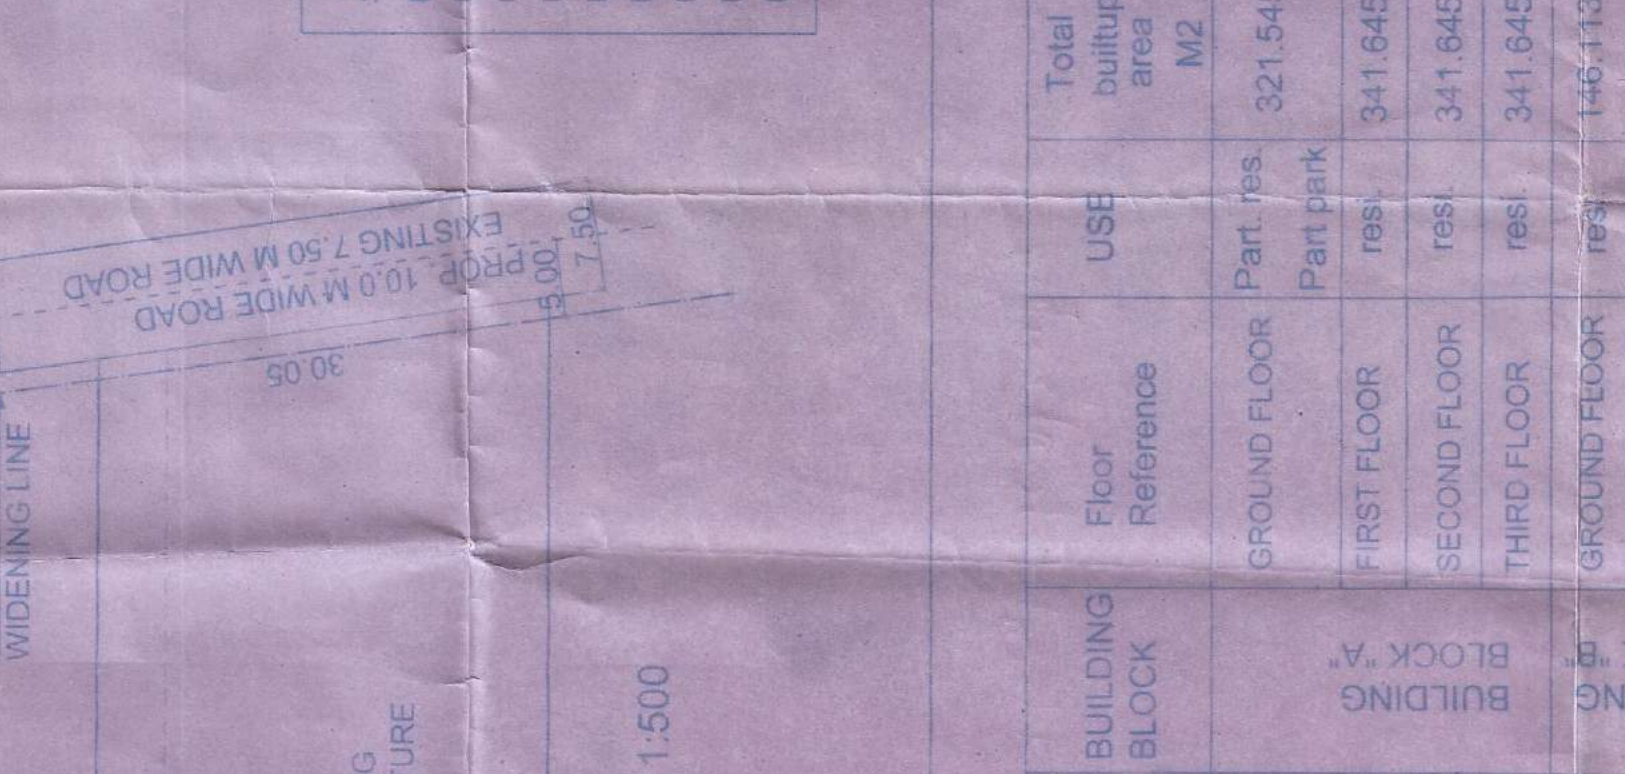


AREA STATEMENT


NOTE :- PLAN APPROVED WIDE LETTER NO
TPQ / QPM / 5221 / XELDEM / 76 / 6A / 2018 / 358
DATED 16 / 03 / 2018

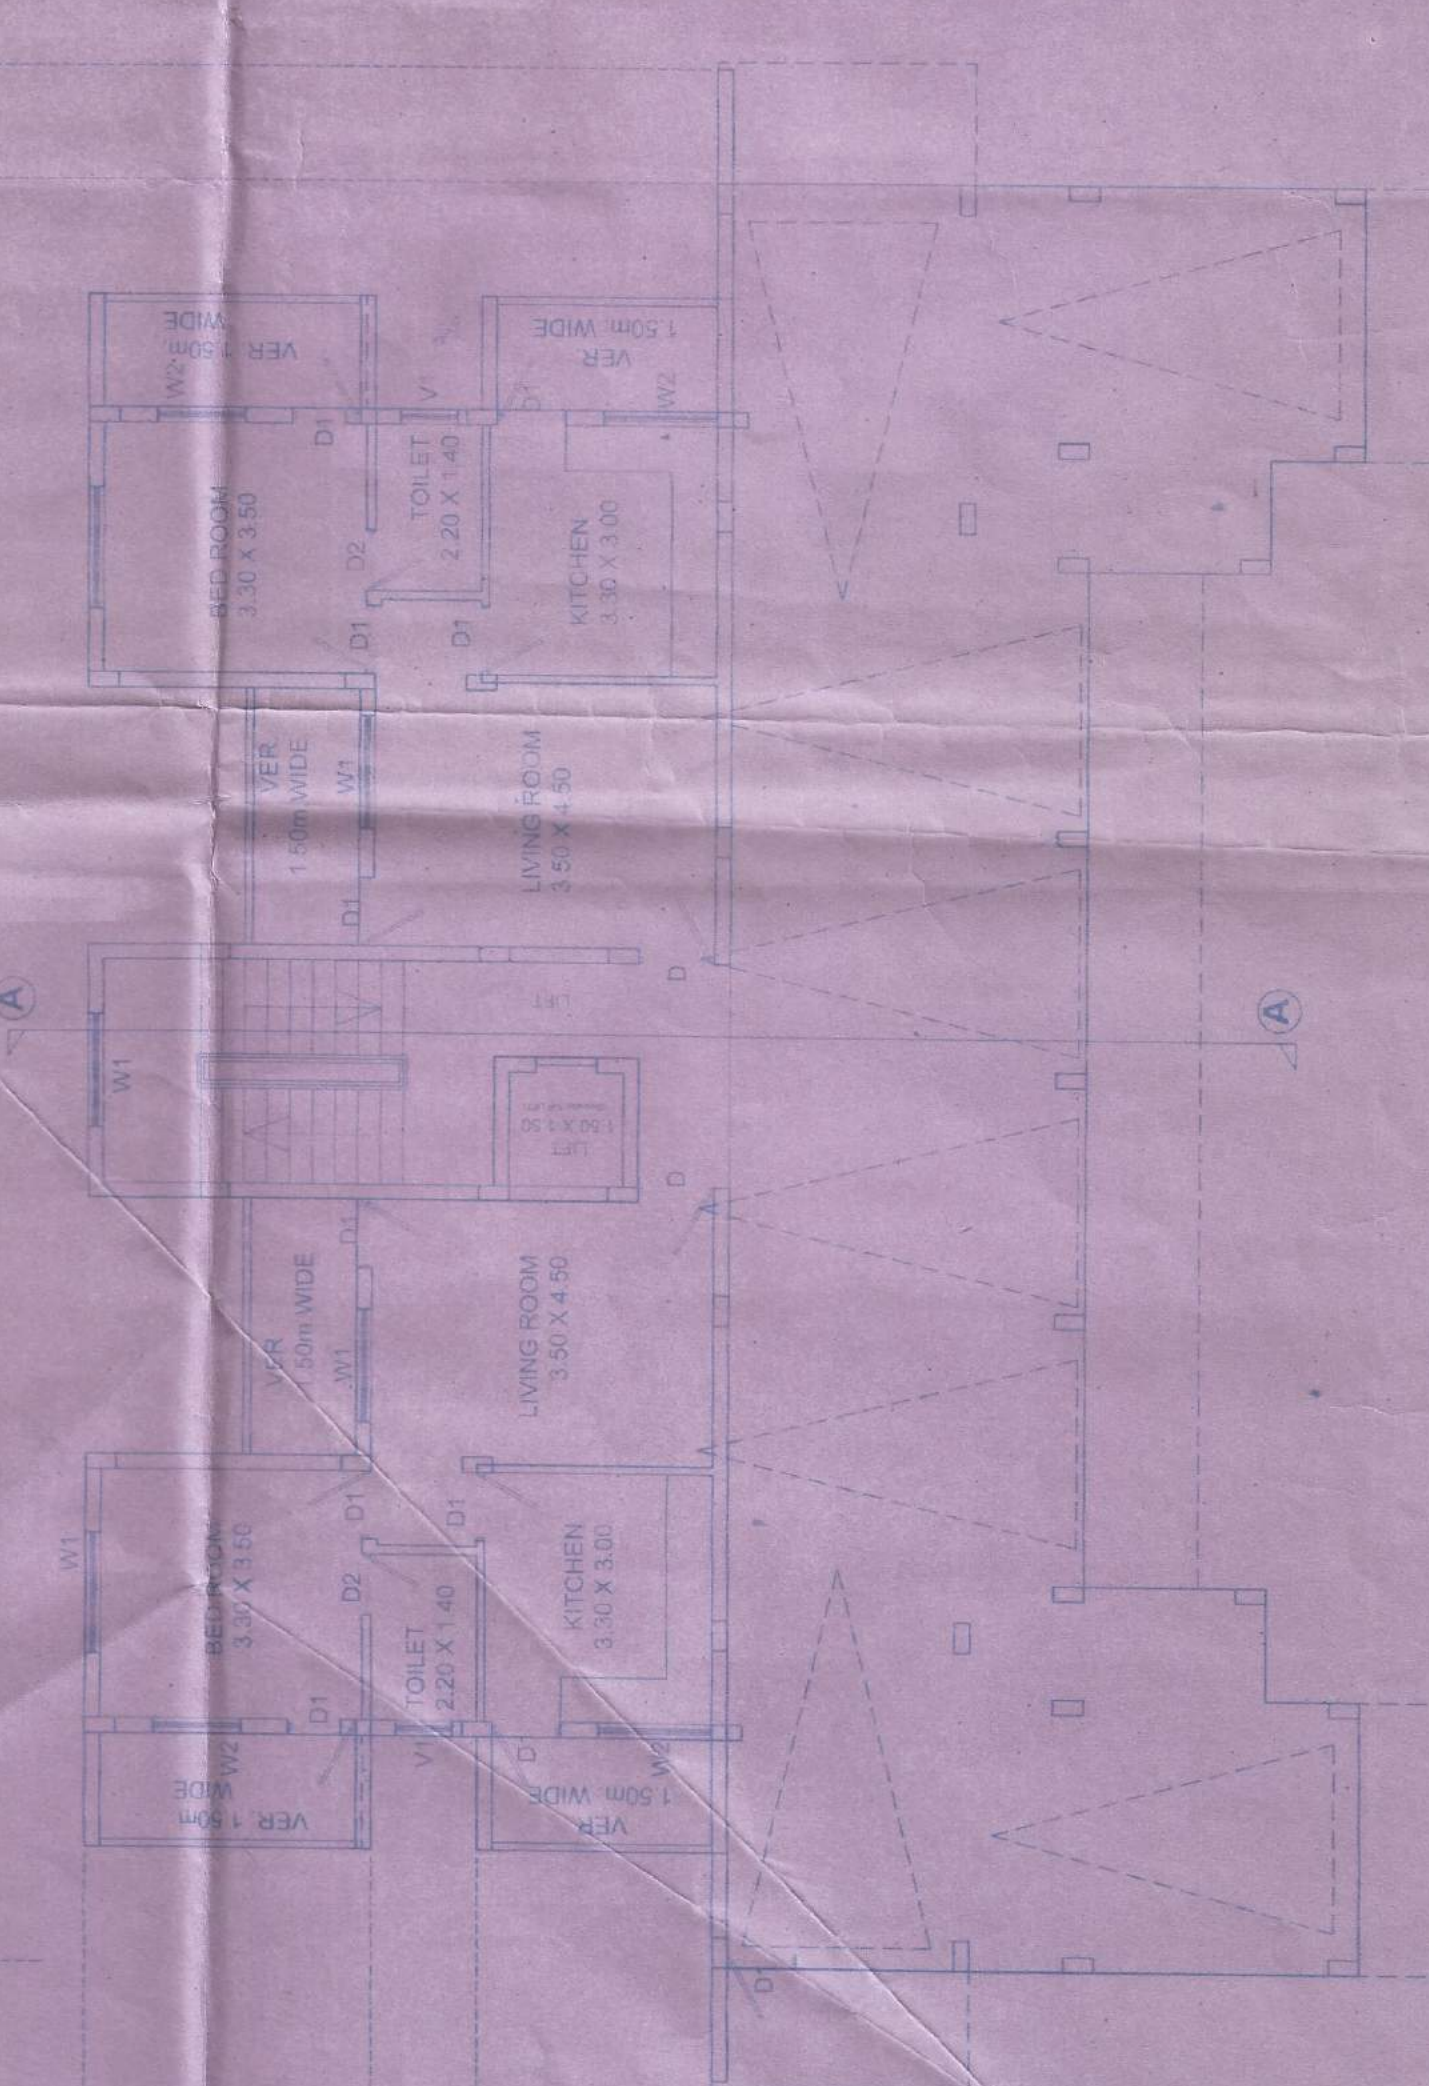


STILT FLOOR PLAN (GROUND FLOOR) (A BUILDING) SCALE 1:100

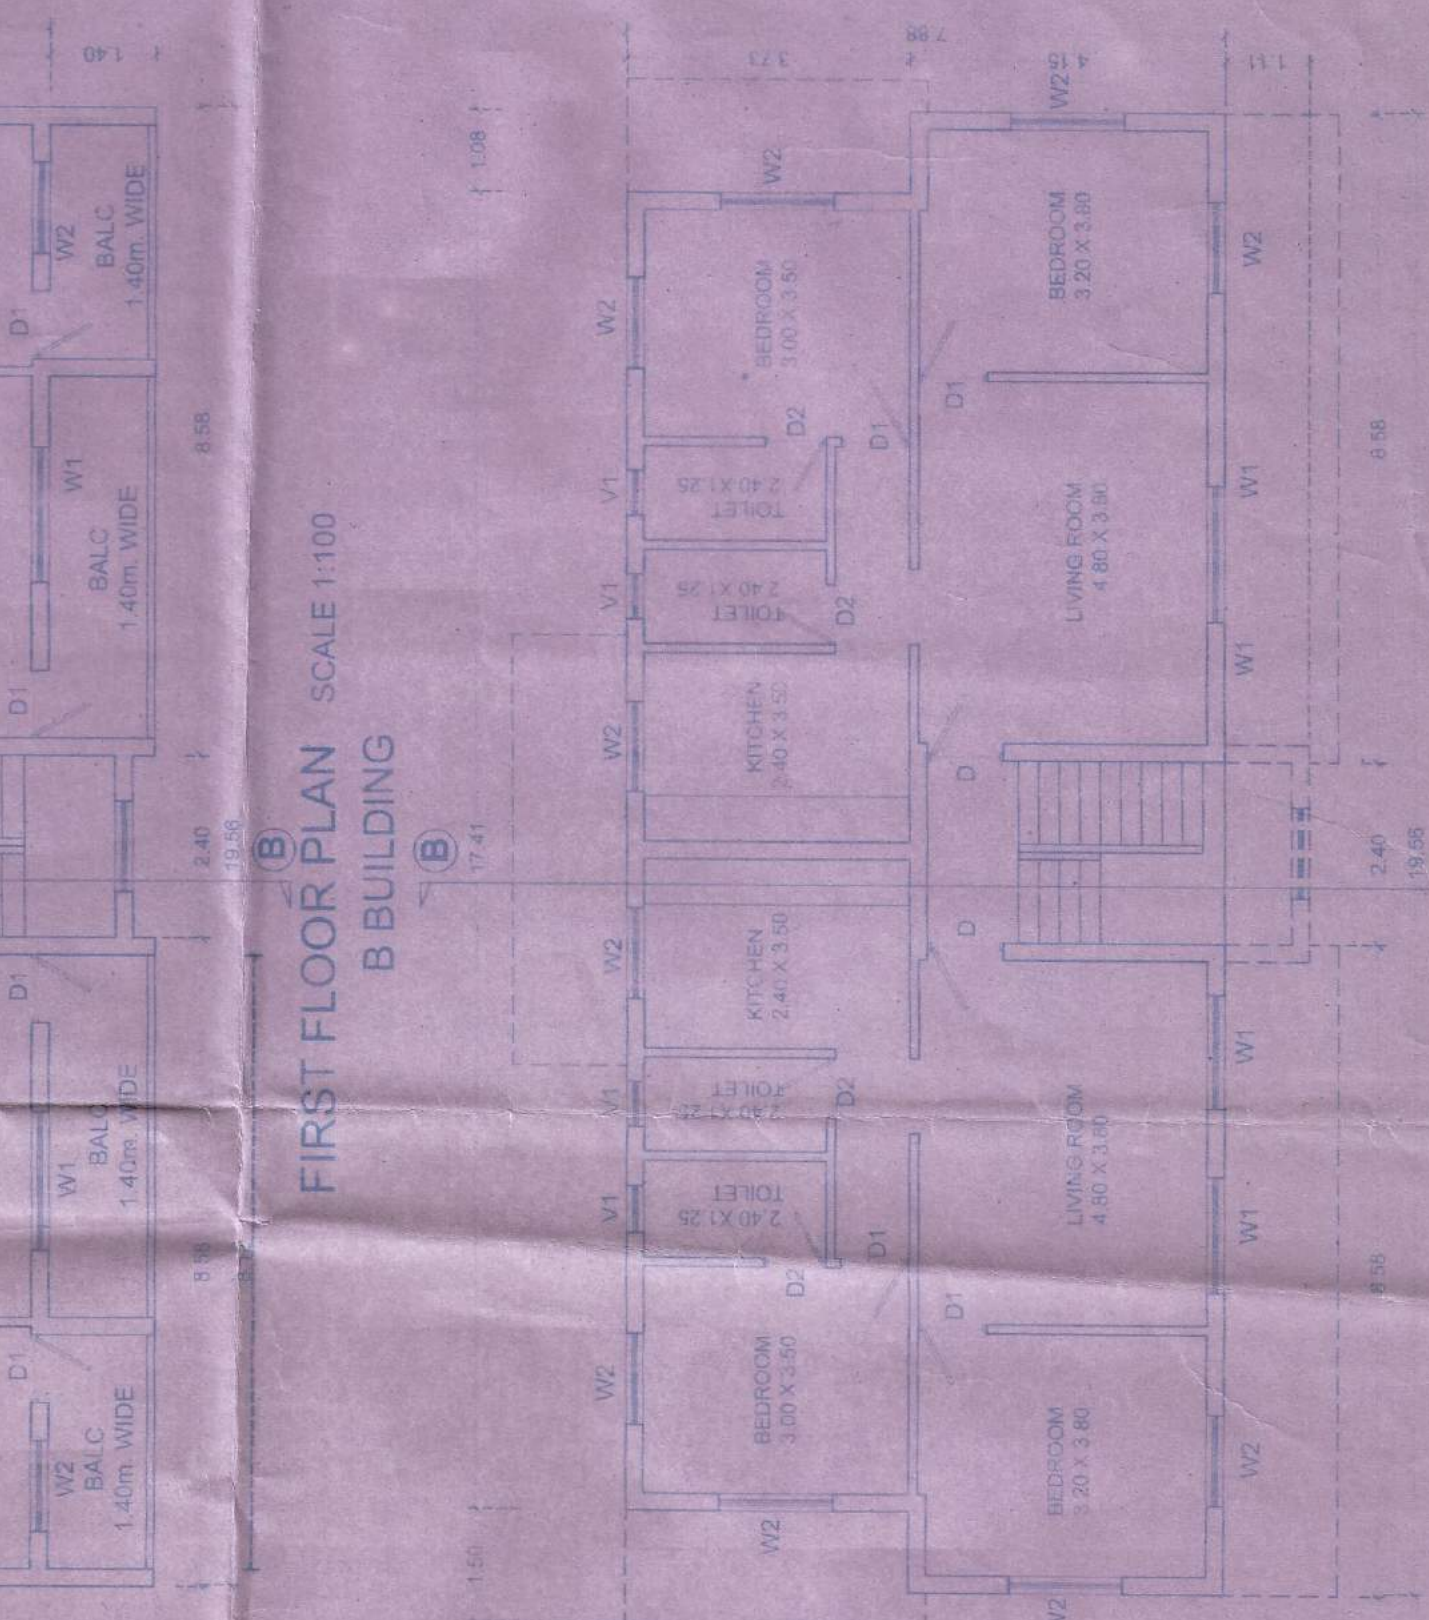


FIRST FLOOR PLAN (B BUILDING)

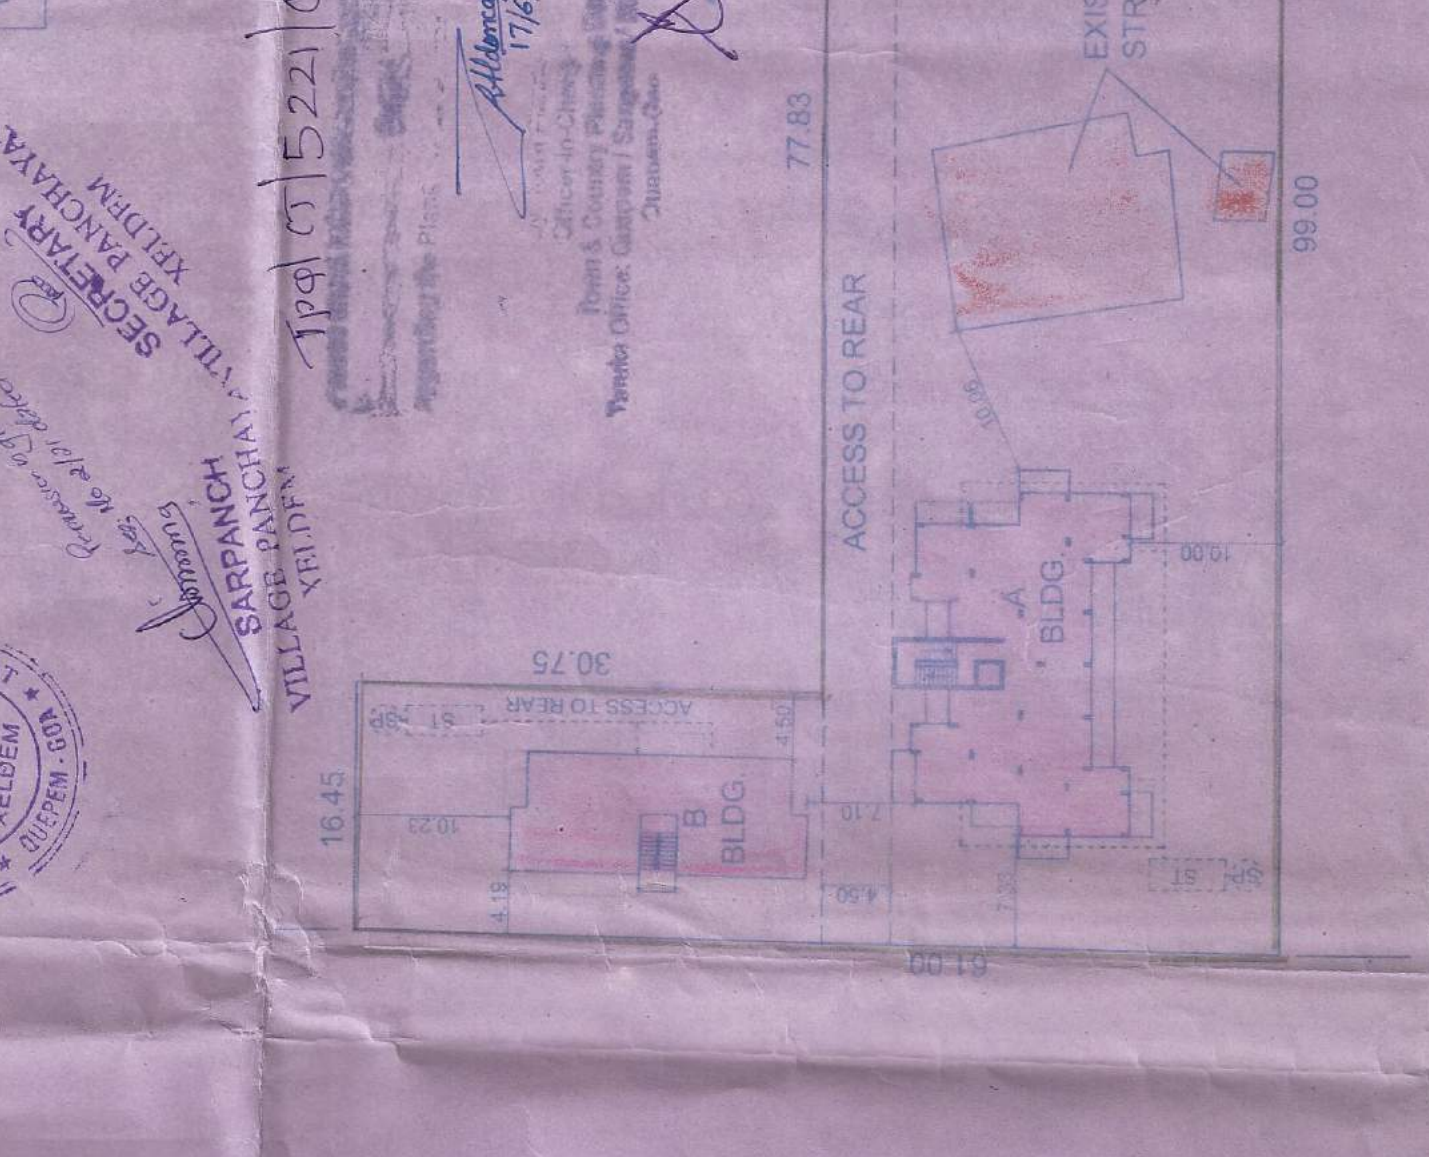

SECOND FLOOR PLAN (B BUILDING)

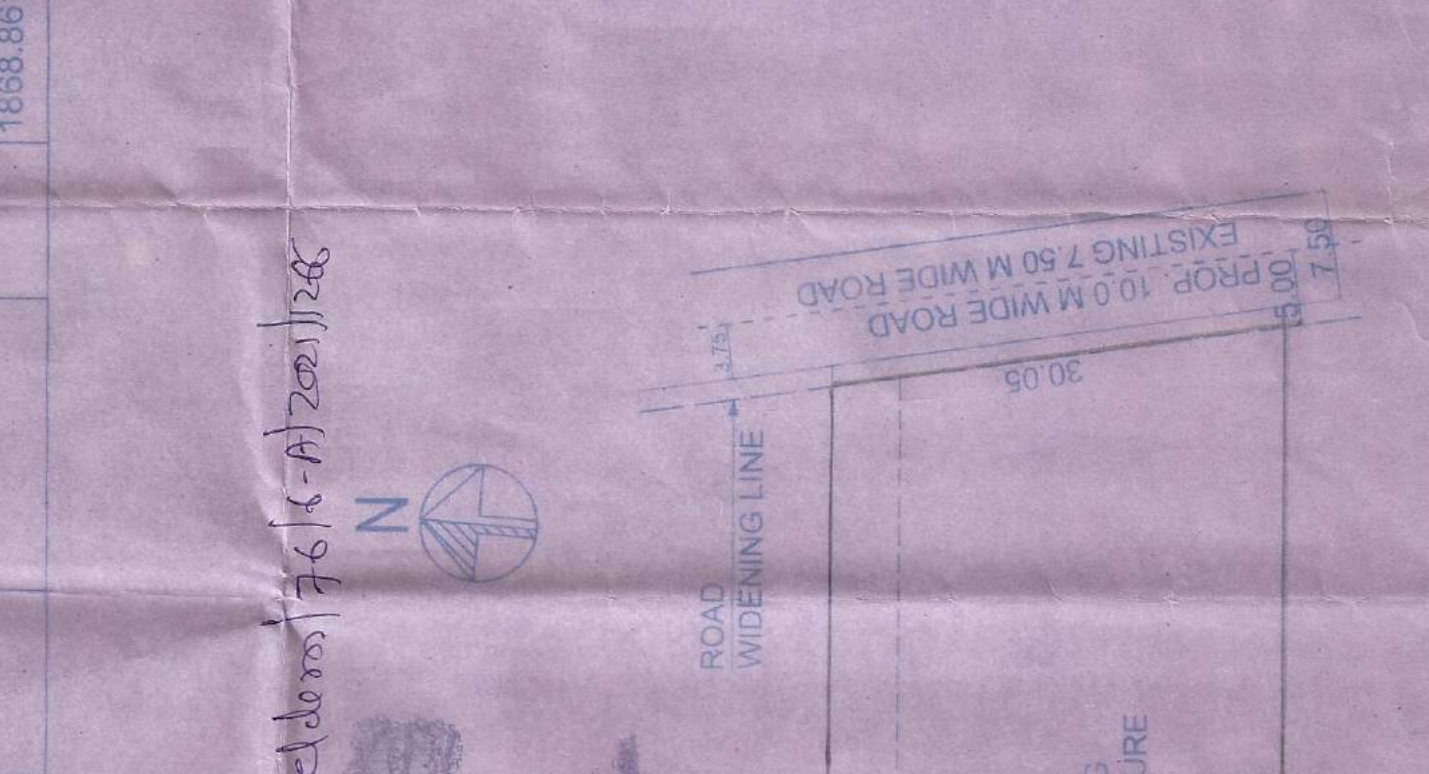

THIRD FLOOR PLAN (B BUILDING)

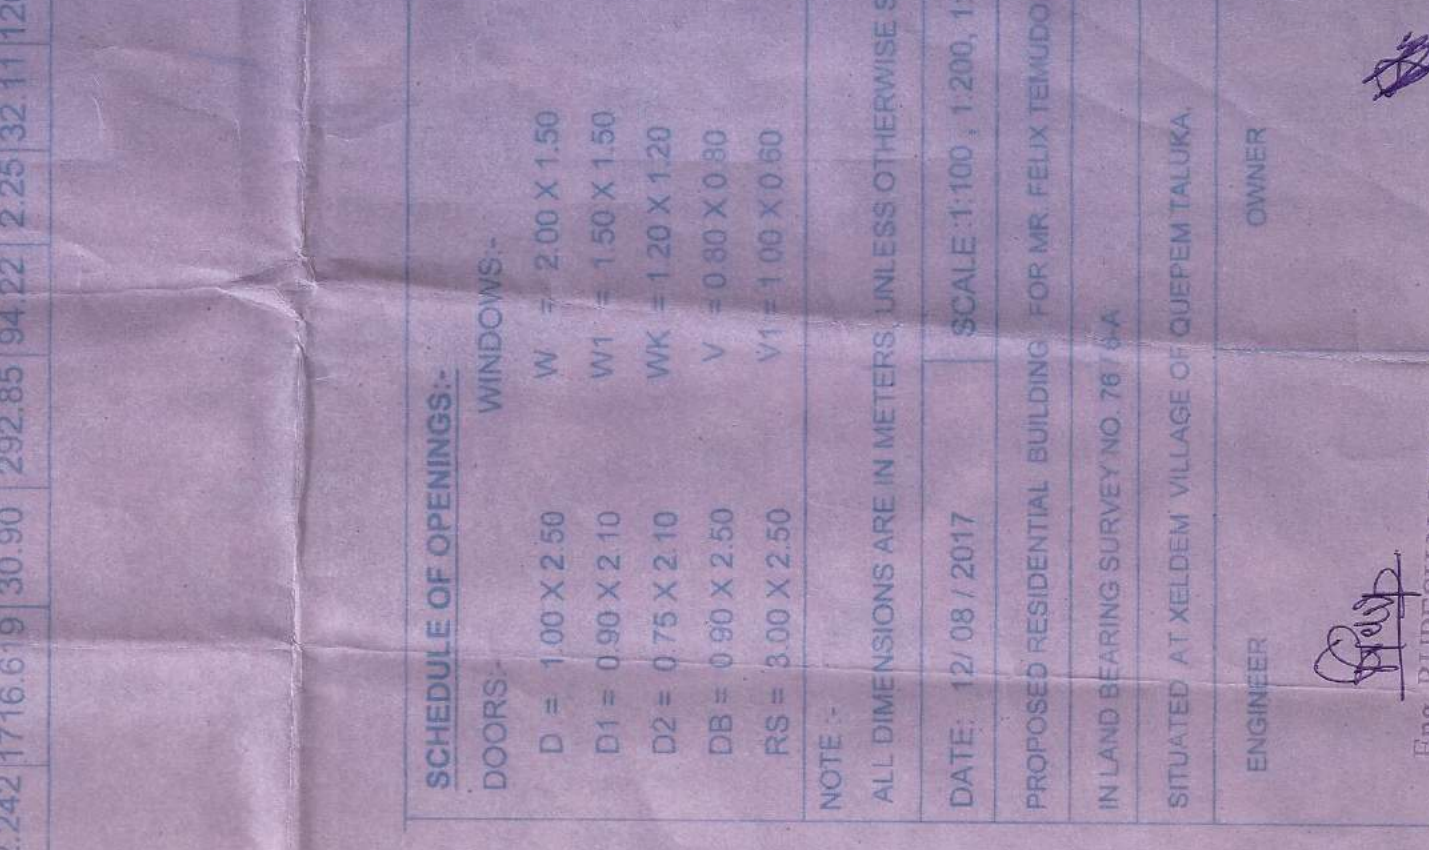

TYPICAL FIRST, SECOND & THIRD FLOOR BLOCK PLAN (B BUILDING)

NOTE :-

ALL DIMENSIONS ARE IN METERS, UNLESS OTHERWISE SPECIFIED

DATE: 12 / 08 / 2017

SCALE: 1:100, 1:200, 1:500

PROPOSED RESIDENTIAL BUILDING FOR MR. FELIX (REDACTED)

IN LAND BEARING SURVEY NO. 76 / 6A

SITUATED AT XELDEM VILLAGE OF DUFEM TALUKA

ENGINEER

OWNER

Eng. KUTUBU N. VELUP
Reg. No. ER0046/2010
P.W.D. Reg. No. 63299

S.R. BUILDING NO.	BLOCK	FLOOR	USE	Total builtup area M ²	Net Area M ²	Ver.	Bal.	Stair	Lift	Shr.	P	FAR
01	BUILDING A	GROUND FLOOR	Part. res.	321.545	145.492	176.053	30.90	—	—	15.34	2.25	5.515
02		FIRST FLOOR	res.	341.645	225	338.395	—	71.70	15.34	8.665	243.49	6.94
03		SECOND FLOOR	res.	341.645	225	338.395	—	71.70	15.34	8.665	243.49	6.94
04		THIRD FLOOR	res.	341.645	225	338.395	—	71.70	15.34	8.665	243.49	6.94
05	BUILDING B	GROUND FLOOR	Part. res.	146.113	146.113	—	—	—	—	—	—	—
06		FIRST FLOOR	res.	184.151	184.151	34.892	12.002	—	—	137.257	3.94	—
07		SECOND FLOOR	res.	192.117	192.117	42.858	12.002	—	—	137.257	3.94	—
08		THIRD FLOOR	res.	188.861	188.861	42.858	12.002	—	—	137.257	3.94	—

SCHEDULE OF OPENINGS:-

DOORS

D = 1.00 X 2.50

W = 2.00 X 1.50

D1 = 0.90 X 2.10

W1 = 1.50 X 1.50

D2 = 0.75 X 2.10

W2 = 1.20 X 1.20

D3 = 0.90 X 2.50

V = 0.80 X 0.80

RS = 3.00 X 2.50

V1 = 1.00 X 0.80