


Medical Office
Primary Health Centre
Corlim-Goa

G.L

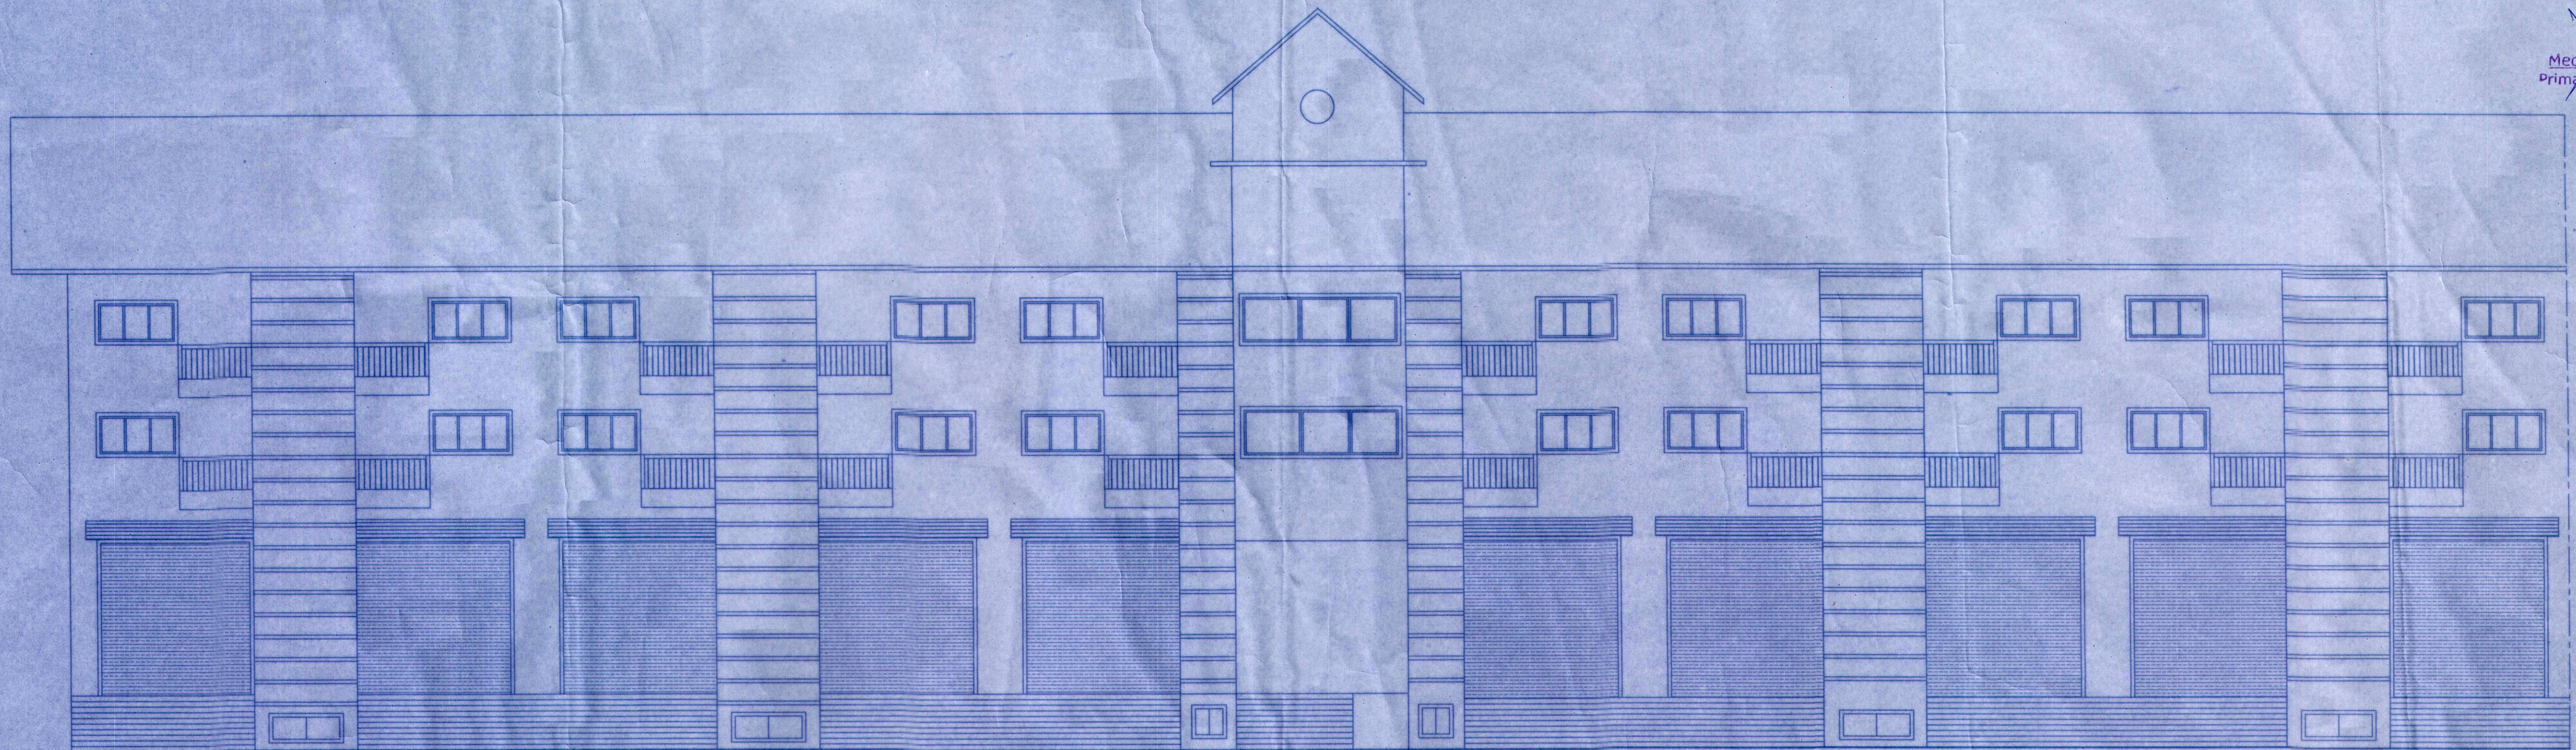

FRONT ELEVATION


SCALE 1:100

Please Check Letter No. 715/CS97/PANELIM/100/2019/164 dated 14/2/2016 regarding the Plan.

Dy. Town Planner,
Town & Country Planning Dept
Govt. of Goa,
Tiswadi, Panaji, Goa



SECRETARY
V. P. SE OLD-GOIA

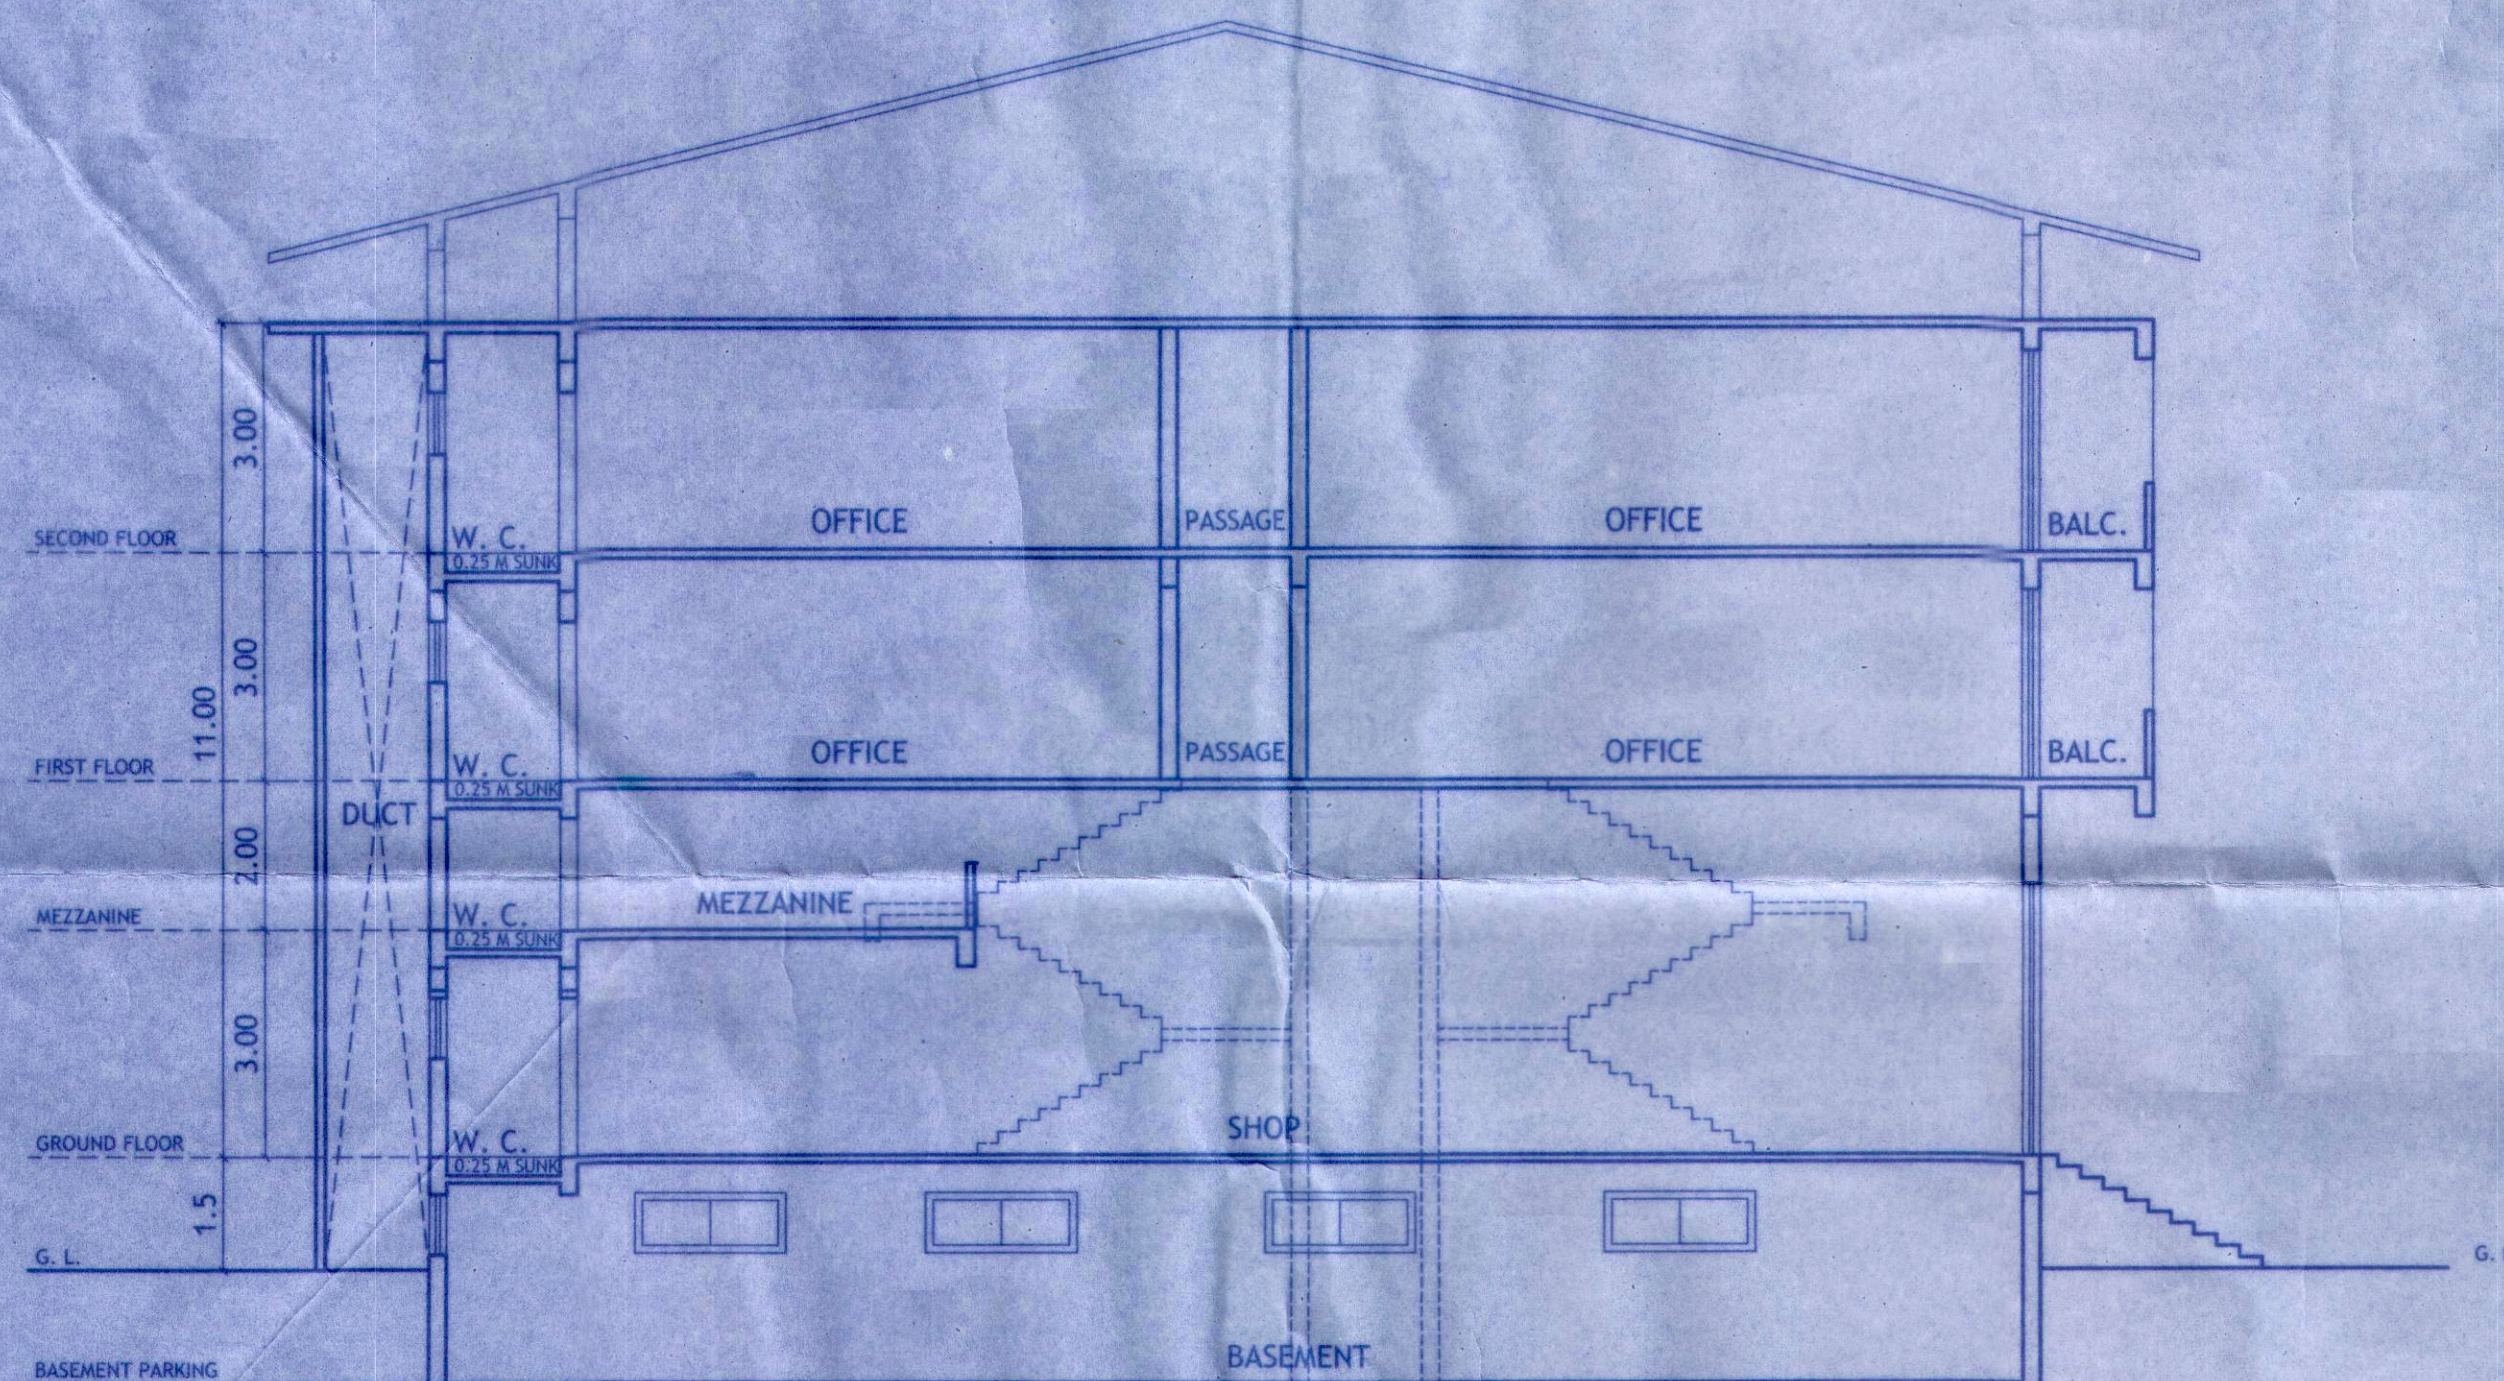

SECTION BB

SCALE 1:100

FLOORS	TOTAL B.U.A (sq.m.)	AREA STATEMENT FOR FREE OF F.A.R.					GROSS F.A.R (sq.m.)	LESS ADDITIONAL F.A.R 7.5%	NET F.A.R (sq.m.)
		STAIRS/LIFT (sq.m.)	BALCONY/ PASSAGE (sq.m.)	TERRACE (sq.m.)	DUCT (sq.m.)	PARKING (sq.m.)			
GROUND FLOOR	1431.50	25.70	0.00	0.00	0.00	0.00	1405.80	64.51	1341.29
MEZZANINE	449.30	0.00	0.00	0.00	0.00	0.00	449.30	0.00	449.30
FIRST FLOOR	1485.10	29.09	63.55	0.00	0.00	0.00	1392.46	54.51	1337.95
SECOND FLOOR	1485.10	29.09	63.55	0.00	0.00	0.00	1392.46	54.51	1337.95
TOTAL	4851.00	83.88	127.10	0.00	0.00	0.00	4640.02	173.53	4466.49

COVERED AREA = 1431.5 x 4 NOS = 5,726.00 m²F. A. R. = 4466.49 x 4 nos = 17,865.96 m²BUILT UP = 4851.0 x 4 NOS = 19,404.00 m²

CAR PARKING STATEMENT

PARKING REQUIRED :-

4466.49/50 = 90 CARS X 4 NOS = 360 CARS

TOTAL REQUIRED = 360 cars

PARKING PROVIDED :-

a) Surface parking = 120 cars

B) Basement Floor parking = 257 cars

c) Basement valet parking = 171 cars

TOTAL Parking = 1086 cars

COMMERCIAL BLOCK A1,A2,A3 & A4

PROJECT :

PROPOSED REVISION ON PLOT BEARING
SY.NO. 13/1-C AT PANELIM VILLAGE
TISWADI TALUKA, GOA.

OWNER :-

M/S NAIKNAVARE CONSTRUCTION PVT.LTD

DRN BY:

CHKD BY: B.S

JOB NO:

DRGS :- PLAN, SECTION, ELEVATION

DATED: 28.09.17

SCALE - 1:100

ARCHITECT'S SIGNATURE :

CLIENT'S SIGNATURE :

Bryan J. Soares
Reg. No. CA/89/12085
AR/0031/2010

ARCHITECTS:
SOARES & ASSOCIATES

G-1, VIKAS BUILDING,
18TH JUNE ROAD,
PANJIM, GOA.

PH/FAX : 228040 , 430010
e-mail: soares88@gmail.com