



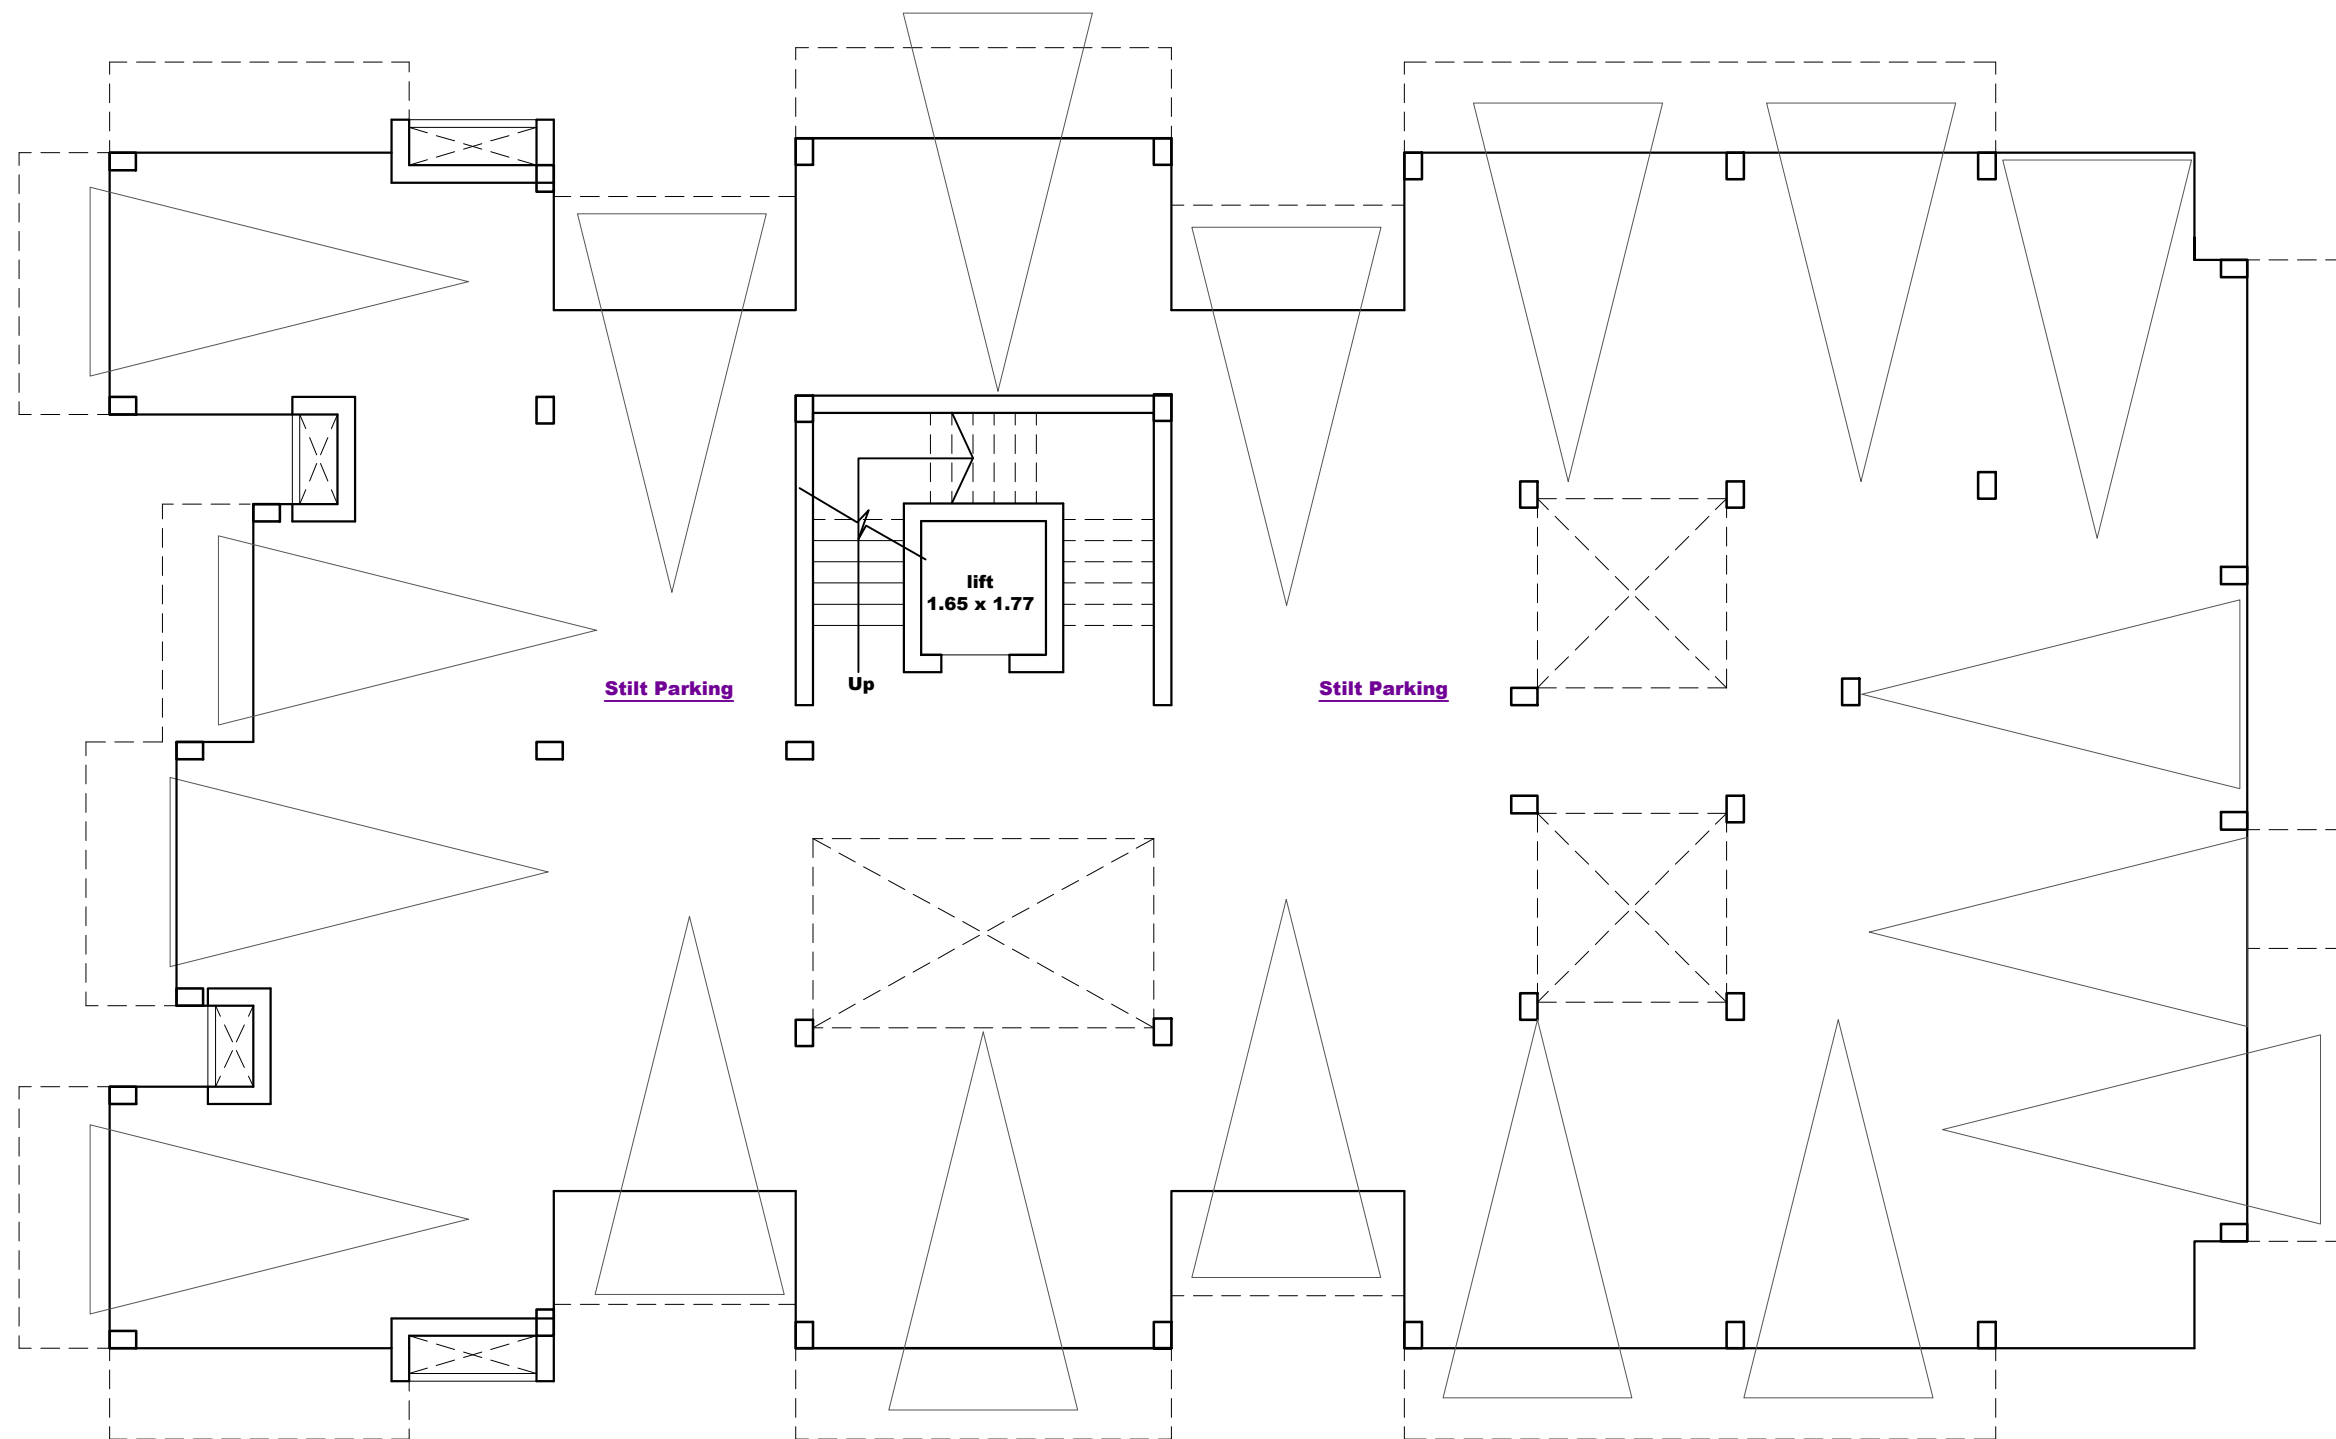

STILT FLOOR PLAN

TITLE : PROPOSED CONSTRUCTION OF RESIDENTIAL BUILDING AT CORLIEM VILLAGE,BARDEZ - GOA. FOR. M/S. ALBERT DEVELOPERS		PROJ. NO.	DRG. NO.	REV. NO.	PROJECT ARCHITECT	
				01	ASHWINIKUMAR PRABHU	
	Scale:1:100	DATE	DRAWN BY	CKD. BY		studio Arche'type architecture + interiors <small>Office no. 2, First Floor, Alcon Chambers, D.B. Road, Panaji, Goa-INDIA. Ph. 0091-832-2421800 e-mail:studioarchetype@gmail.com www.studioarchetype.co.in</small>
	NORTH	27 May 2021	Vishal	Ashwin .P		

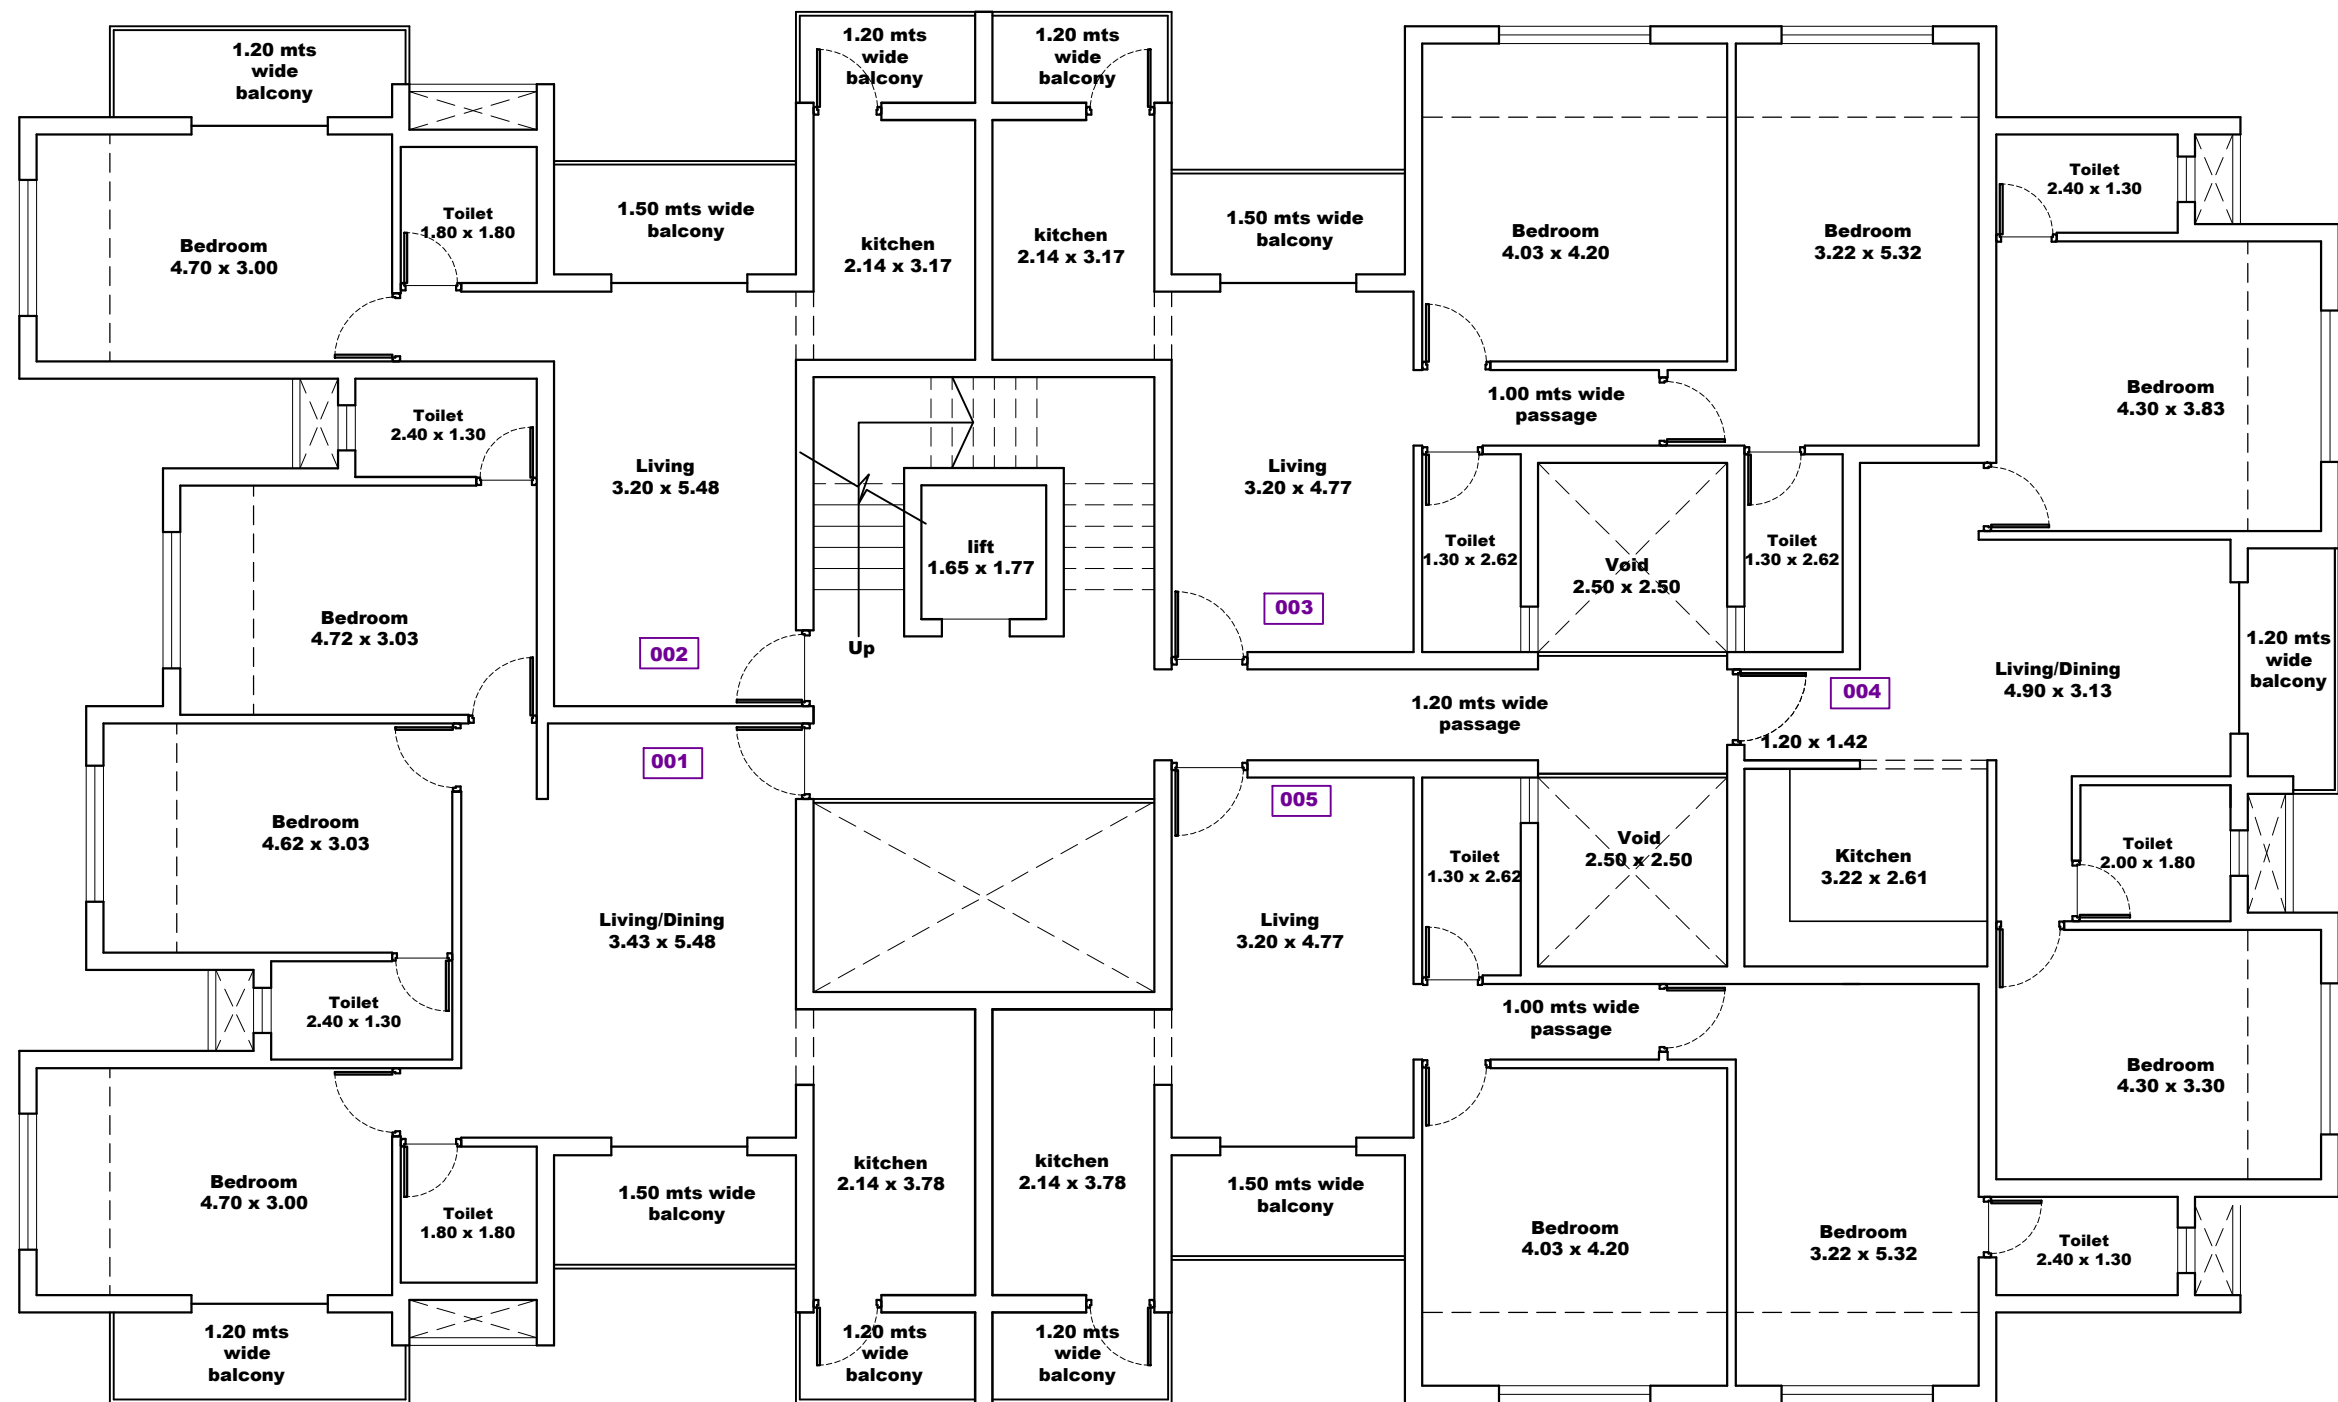

UPPER GROUND FLOOR PLAN


Area calculation-Upper Ground Floor plan

Flat no	Type	Carpet area	Built up area	Super built up area
001	3bhk	76.74	112.04	123.47
002	1bhk	40.67	65.59	72.28
003	2bhk	60.17	86.82	95.67
004	2bhk	59.85	80.67	88.90
005	2bhk	61.53	88.18	96.17
Total			433.3000	476.4900

TITLE :

PROPOSED CONSTRUCTION OF
RESIDENTIAL BUILDING AT
CORLIEM VILLAGE, BARDEZ - GOA.
FOR. M/S. ALBERT DEVELOPERS


	PROJ. NO.	DRG. NO.	REV. NO.	PROJECT ARCHITECT
			01	ASHWINIKUMAR PRABHU
Scale:1:100	DATE	DRAWN BY	CKD. BY	 studio Arche'type architecture + interiors Office no. 2, First Floor, Alcon Chambers, D.B. Road, Panaji, Goa-INDIA. Ph. 0091-832-2421800 e-mail:studioarchetype@gmail.com www.studioarchetype.co.in
NORTH	28 May 2021	Vishal	Ashwin .P	

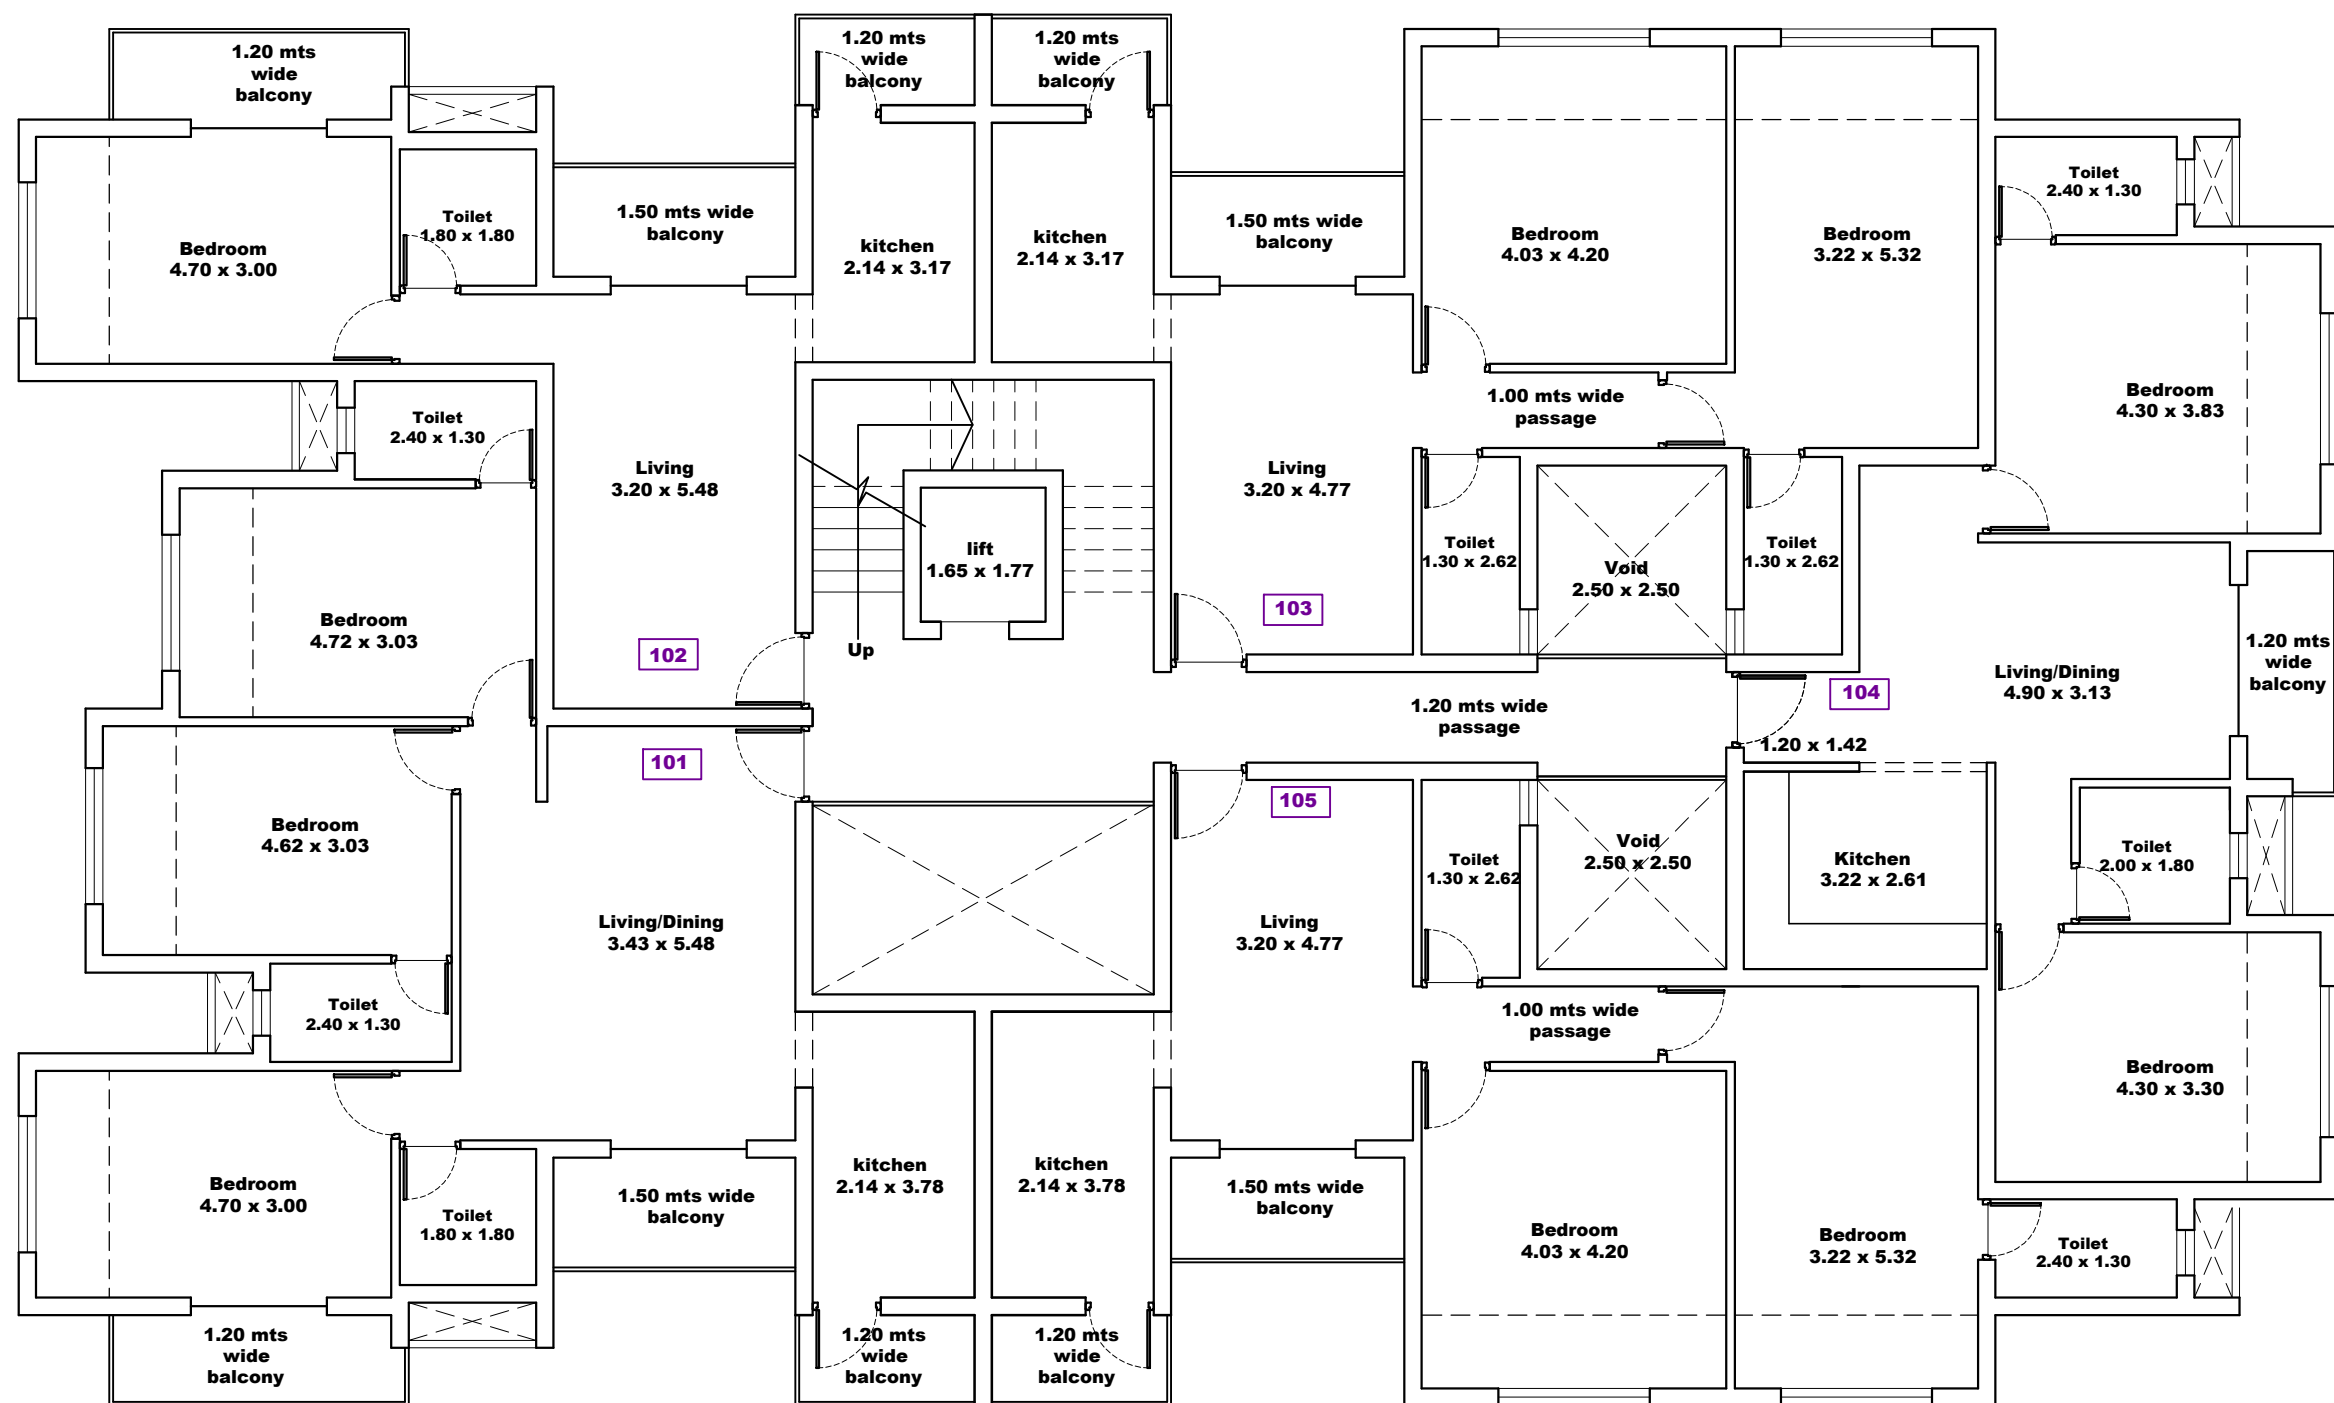

FIRST FLOOR PLAN

Area calculation-First Floor plan				
Flat no	Type	Carpet area	Built up area	Super built up area
101	3bhk	76.74	112.04	123.47
102	1bhk	40.67	65.59	72.28
103	2bhk	60.17	86.82	95.67
104	2bhk	59.85	80.67	88.90
105	2bhk	61.53	88.18	96.17
Total			433.3000	476.4900

TITLE : PROPOSED CONSTRUCTION OF RESIDENTIAL BUILDING AT CORLIEM VILLAGE, BARDEZ - GOA. FOR. M/S. ALBERT DEVELOPERS		PROJ. NO.	DRG. NO.	REV. NO.	PROJECT ARCHITECT
				01	ASHWINIKUMAR PRABHU
	Scale:1:100	DATE	DRAWN BY	CKD. BY	 studio Arche'type architecture + interiors Office no. 2, First Floor, Alcon Chambers, D.B. Road, Panaji, Goa-INDIA. Ph. 0091-832-2421800 e-mail:studioarchetype@gmail.com www.studioarchetype.co.in
	NORTH	28 May 2021	Vishal	Ashwin .P	

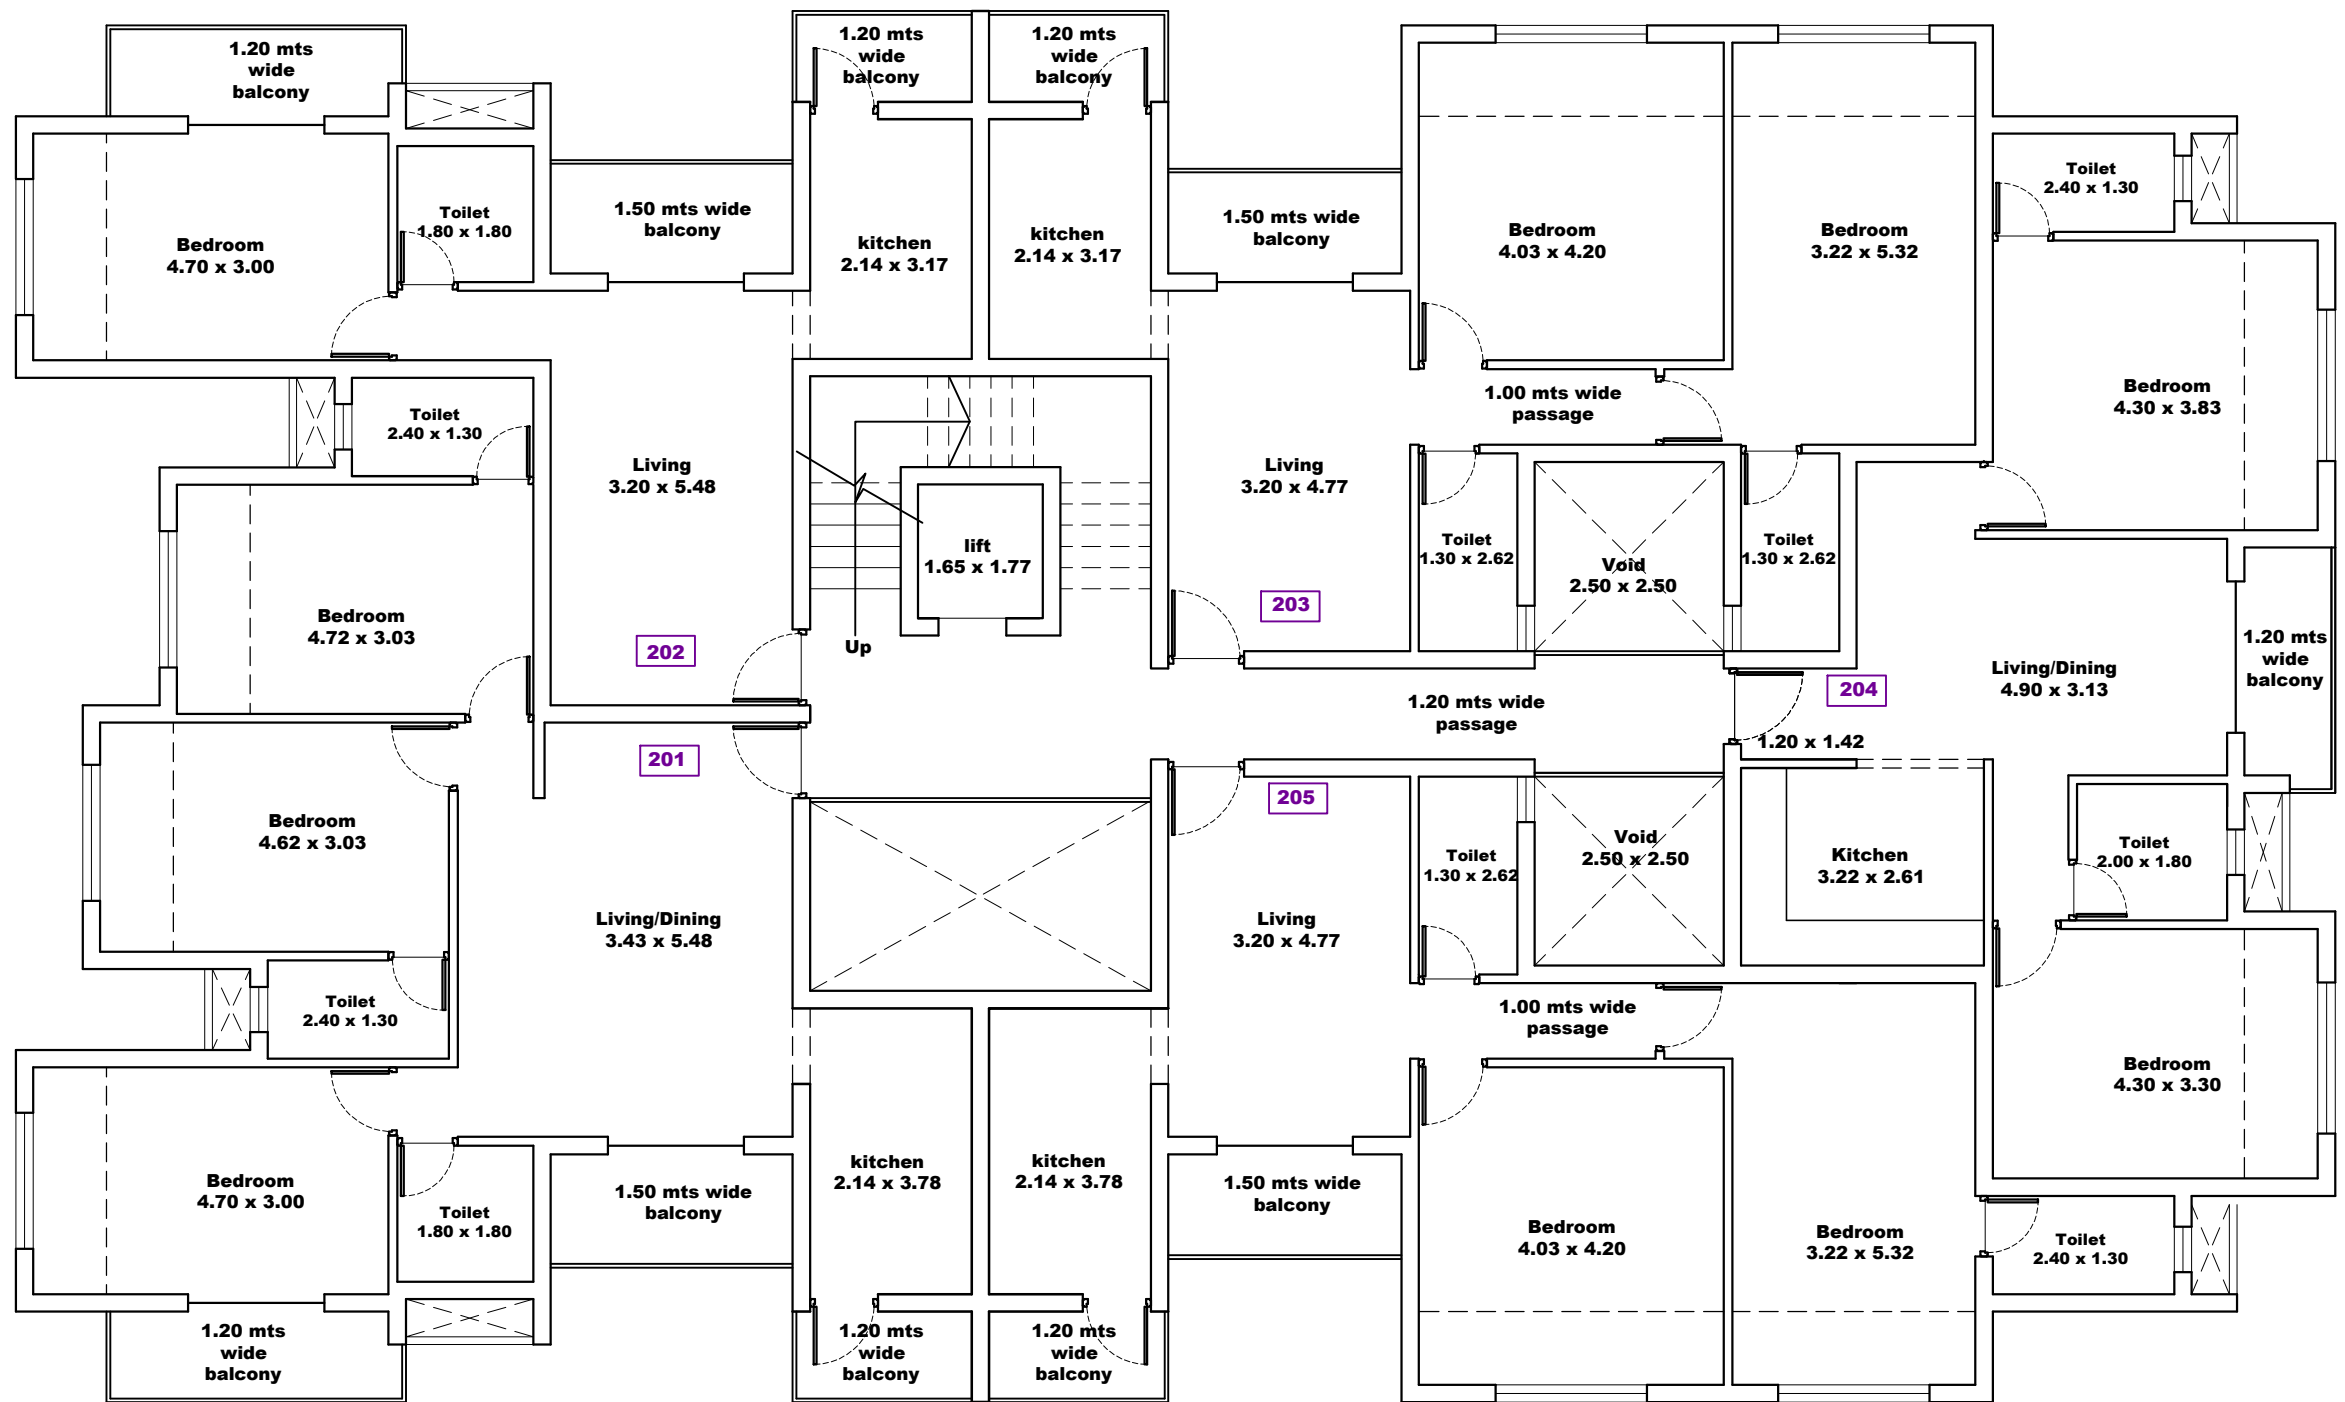

SECOND FLOOR PLAN

Area calculation-Second Floor plan

Flat no	Type	Carpet area	Built up area	Super built up area
201	3bhk	76.74	112.04	123.47
202	1bhk	40.67	65.59	72.28
203	2bhk	60.17	86.82	95.67
204	2bhk	59.85	80.67	88.90
205	2bhk	61.53	88.18	96.17
Total			433.3000	476.4900

TITLE :

PROPOSED CONSTRUCTION OF
RESIDENTIAL BUILDING AT
CORLIEM VILLAGE, BARDEZ - GOA.
FOR. M/S. ALBERT DEVELOPERS

Scale:1:100

NORTH

PROJ. NO.

DRG. NO.

REV. NO.

01

DATE

DRAWN BY

CKD. BY


28 May 2021

Vishal

Ashwin .P


PROJECT ARCHITECT

ASHWINIKUMAR PRABHU

 

studio Arche'type
architecture + interiors

Office no. 2, First Floor, Alcon Chambers, D.B. Road, Panaji, Goa-INDIA.
Ph. 0091-832-2421800 e-mail: studioarchetype@gmail.com
www.studioarchetype.co.in

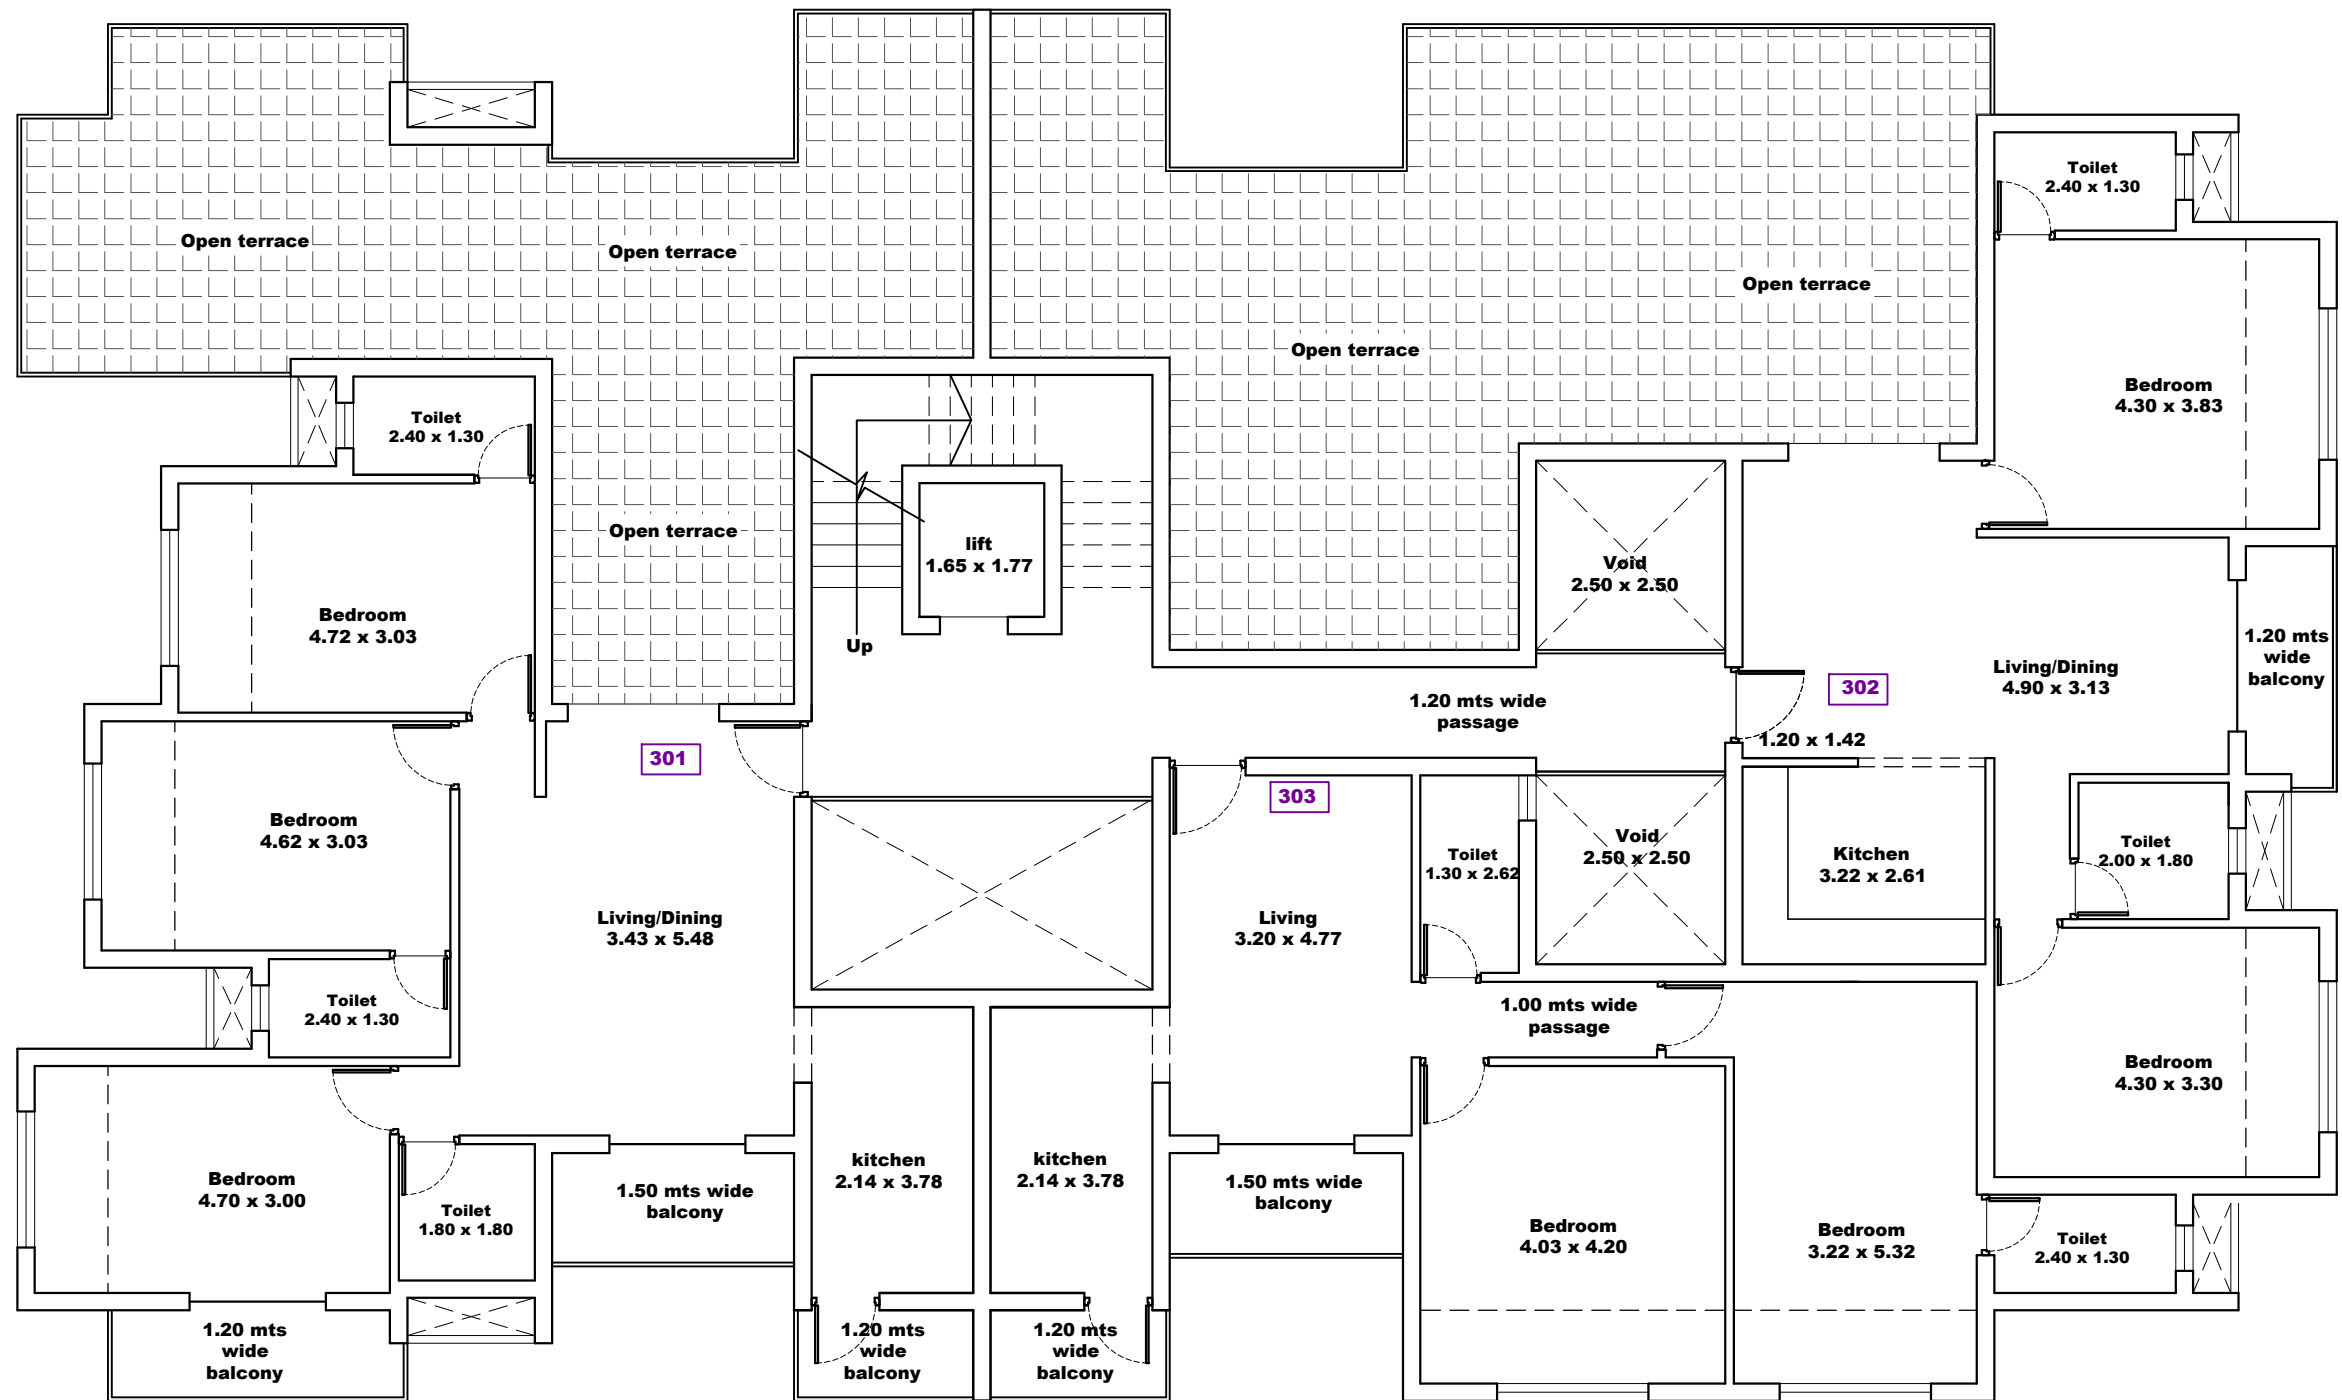

THIRD FLOOR PLAN

Area calculation-Third Floor plan

Flat no	Type	Carpet area	Built up area	Super built up area
301	3bhk	76.74	113.29	124.84
302	2bhk	64.03	86.06	94.84
303	2bhk	61.53	88.18	97.17
Total			287.5300	316.8500

TITLE :

PROPOSED CONSTRUCTION OF
RESIDENTIAL BUILDING AT
CORLIEM VILLAGE, BARDEZ - GOA.
FOR. M/S. ALBERT DEVELOPERS

PROJ. NO.

DRG. NO.

REV. NO.

01

Scale:1:100

DATE

DRAWN BY

CKD. BY

NORTH


28 May 2021

Vishal

Ashwin .P

PROJECT ARCHITECT

ASHWINIKUMAR PRABHU

 

studio Arche'type
architecture + interiors

Office no. 2, First Floor, Alcon Chambers, D.B. Road, Panaji, Goa-INDIA.
Ph. 0091-832-2421800 e-mail: studioarchetype@gmail.com
www.studioarchetype.co.in