

Grossed Building

AREA STATEMENT

1) TOTAL PLOT AREA	= 1495.00 SQM
2) ROAD WIDENING AREA	= 0.00 SQM
3) NET EFFECTIVE AREA	= 1495.00 SQM
4) COVERAGE PERMISSIBLE 40%	= 598.00 SQM
5) COVERAGE-PROP BLDG	= 587.47 SQM

FLOORWISE DETAILS OF AREAS & USE

Floor Ref	Use	Total Area M2	Area Free of FAR M2					Net Floor Area M2	FAR
			Stair	Lift	Shaft	OT	Labby		
GR FLR	COM.	234.19	-	-	-	-	-	-	234.19
1st FLR	RES.	696.42	12.66	5.58	-	-	-	1.03	352.29
2nd FLR	RES.	640.41	12.95	5.69	100.20	22.79	-	6.90	46.69
3rd FLR	RES.	610.10	12.95	5.69	100.70	22.79	-	6.90	46.69
4th FLR	RES.	603.16	15.01	6.13	99.21	29.20	-	16.59	46.69
TOTAL		3046.56	66.52	28.74	415.70	113.17	402.22	91.38	1.03
6) FAR Consumed									= 1967.28 SQM. = 13.159

Area for Infra Structure Tax = 2733.76sqm

Height Of the Building = 11.50 Rmt/14.75Rmt

Car Parking Required = 28 NO Proposed NO = 28 NO

Compound Wall = 124.27Rmt

No. of Tree = 14no

OWNER'S SIGN

ARCHITECT'S SIGN

PROJECT

PROPOSED REVISION TO COMMERCIAL CUM RESIDENTIAL BUILDING AND COMPOUND WALL FOR MR. MUHAMAD FAIZAN MUZAWAR SHAIKH ALIAS SHAIKH MUHAMAD FAIZAN M. & ADNAN MURTUZA SHAIKH, ON PLOT BEARING SURVEY NO. 125 & SUB DIVISION NO. 3-E, AT VILLAGE SANGUEM, TALUKA SANGUEM, GOA. EARLIER APPROVED TECHNICAL ORDER NO. TPQ/CT/7989/S-SANGUEM/125/3-E-2025/612 DATED: 19/03/2025 EARLIER APPROVED CONSTRUCTION LICENSE NO. CONSLIC/SANGUEM/2025-2026/25 DATED: 07/04/2025

SHEET NO. 1
DWG NO. 310

SCALE: 1:100, 2:200
DATE: 22/07/2025


GAURAVI CREATIONS INDIA
ARCHITECTS - INTERIORS - VALUERS
A-102, 2ND FLOOR, BANGSANGUEM, TALUKA SANGUEM, GOA-403601
GOA-403601 Ph No: 982312879, 9423886779; Email ID: gauravi.goa@gmail.com

GAURAVI CREATIONS INDIA
ARCHITECTS - INTERIORS - VALUERS
A-102, 2ND FLOOR, BANGSANGUEM, TALUKA SANGUEM, GOA-403601
GOA-403601 Ph No: 982312879, 9423886779; Email ID: gauravi.goa@gmail.com

THIS DRAWING BEARS THE COPYRIGHT OF ARCHITECT DEVIKATA BORKAR & ASSOCIATES & SHOULD NOT BE COPIED OR REPRODUCED WITHOUT THEIR PRIOR PERMISSION.


AREA CALCULATION OF FIRST FLOOR

Sl. No.	Particulars	Area (Sq. M)
1	1st Floor Area	696.42
2	2nd Floor Area	640.41
3	3rd Floor Area	610.10
4	4th Floor Area	603.16
5	Total Area	3046.56

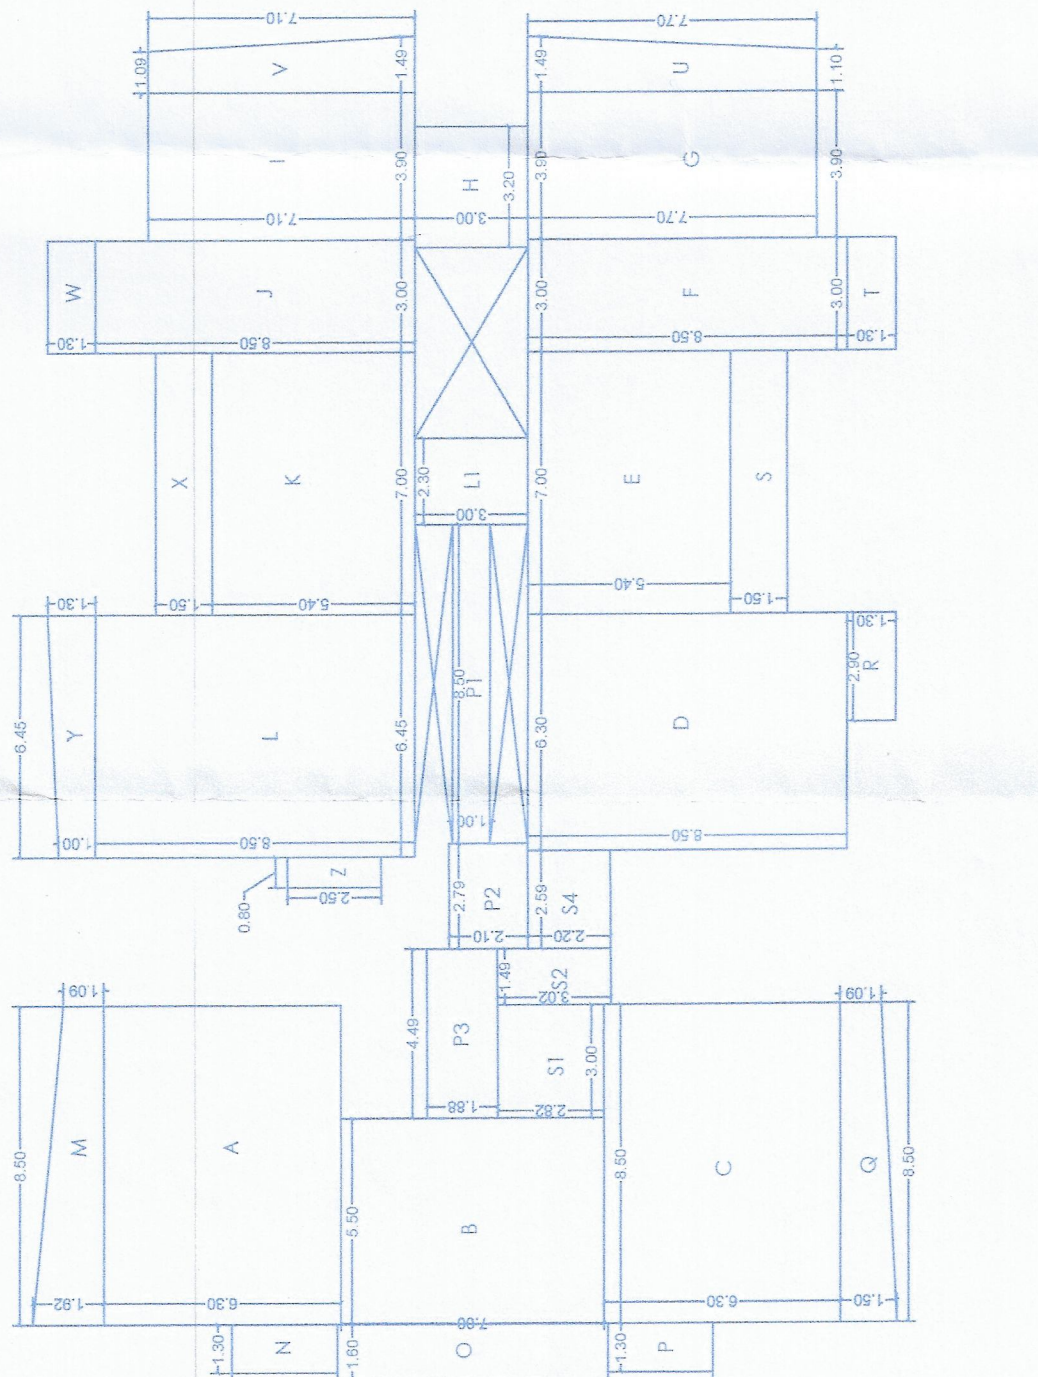


AREA CALCULATION OF SECOND FLOOR

Sl. No.	Particulars	Area (Sq. M)
1	2nd Floor Area	640.41
2	3rd Floor Area	610.10
3	4th Floor Area	603.16
4	Total Area	3046.56

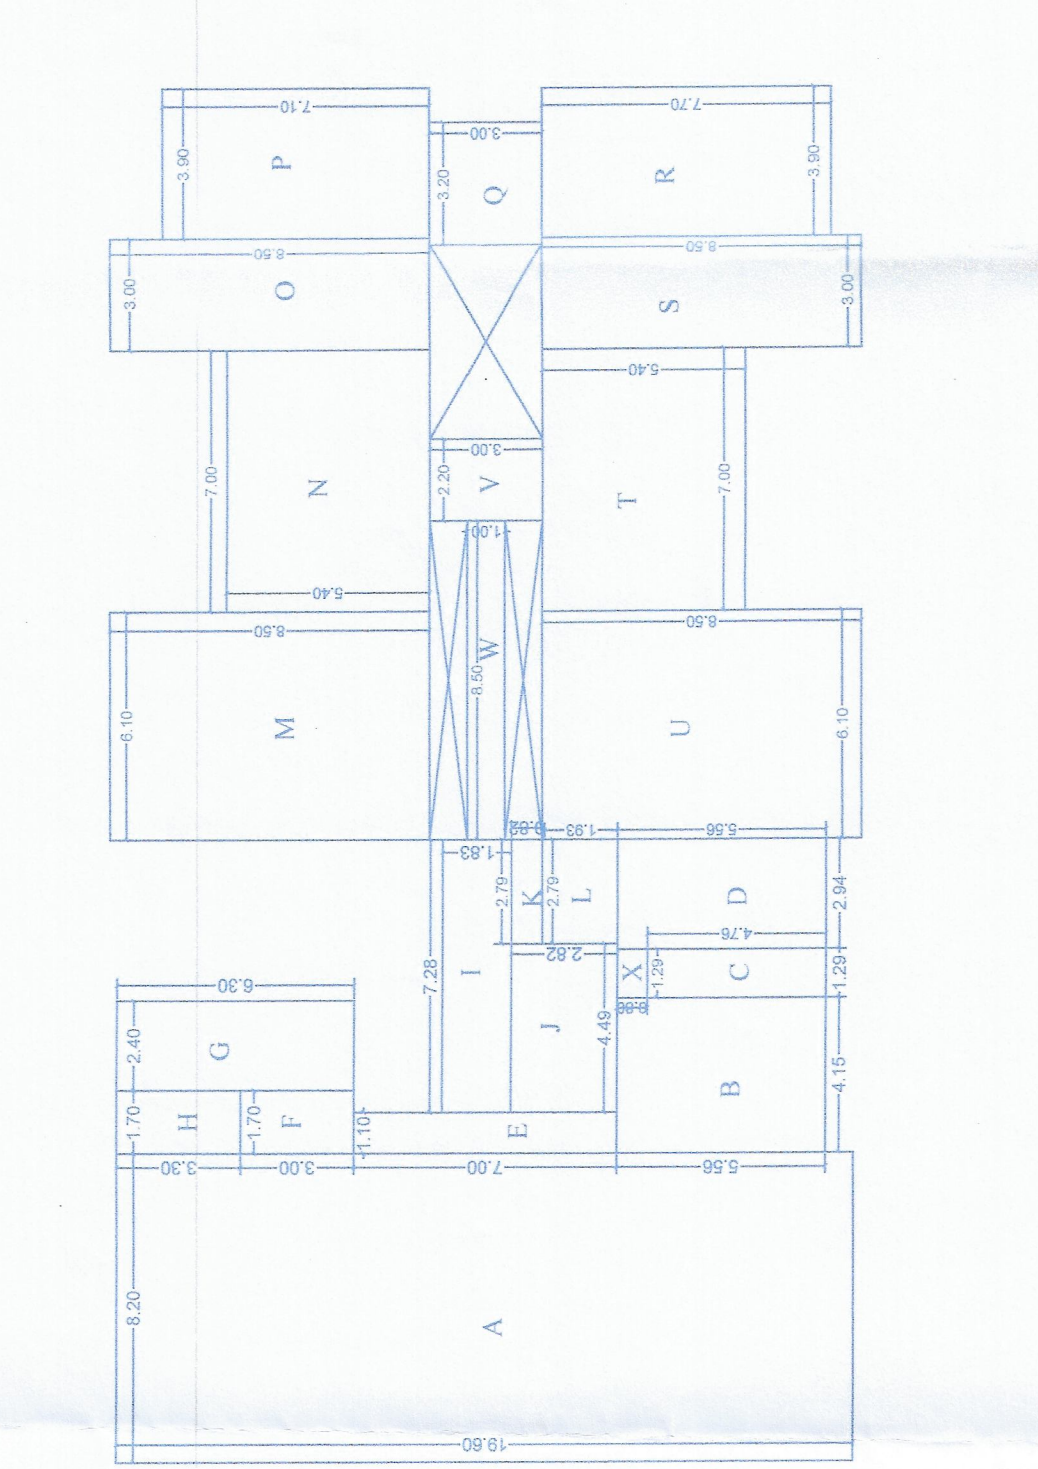


AREA CALCULATION OF THIRD FLOOR

Sl. No.	Particulars	Area (Sq. M)
1	3rd Floor Area	610.10
2	4th Floor Area	603.16
3	Total Area	3046.56

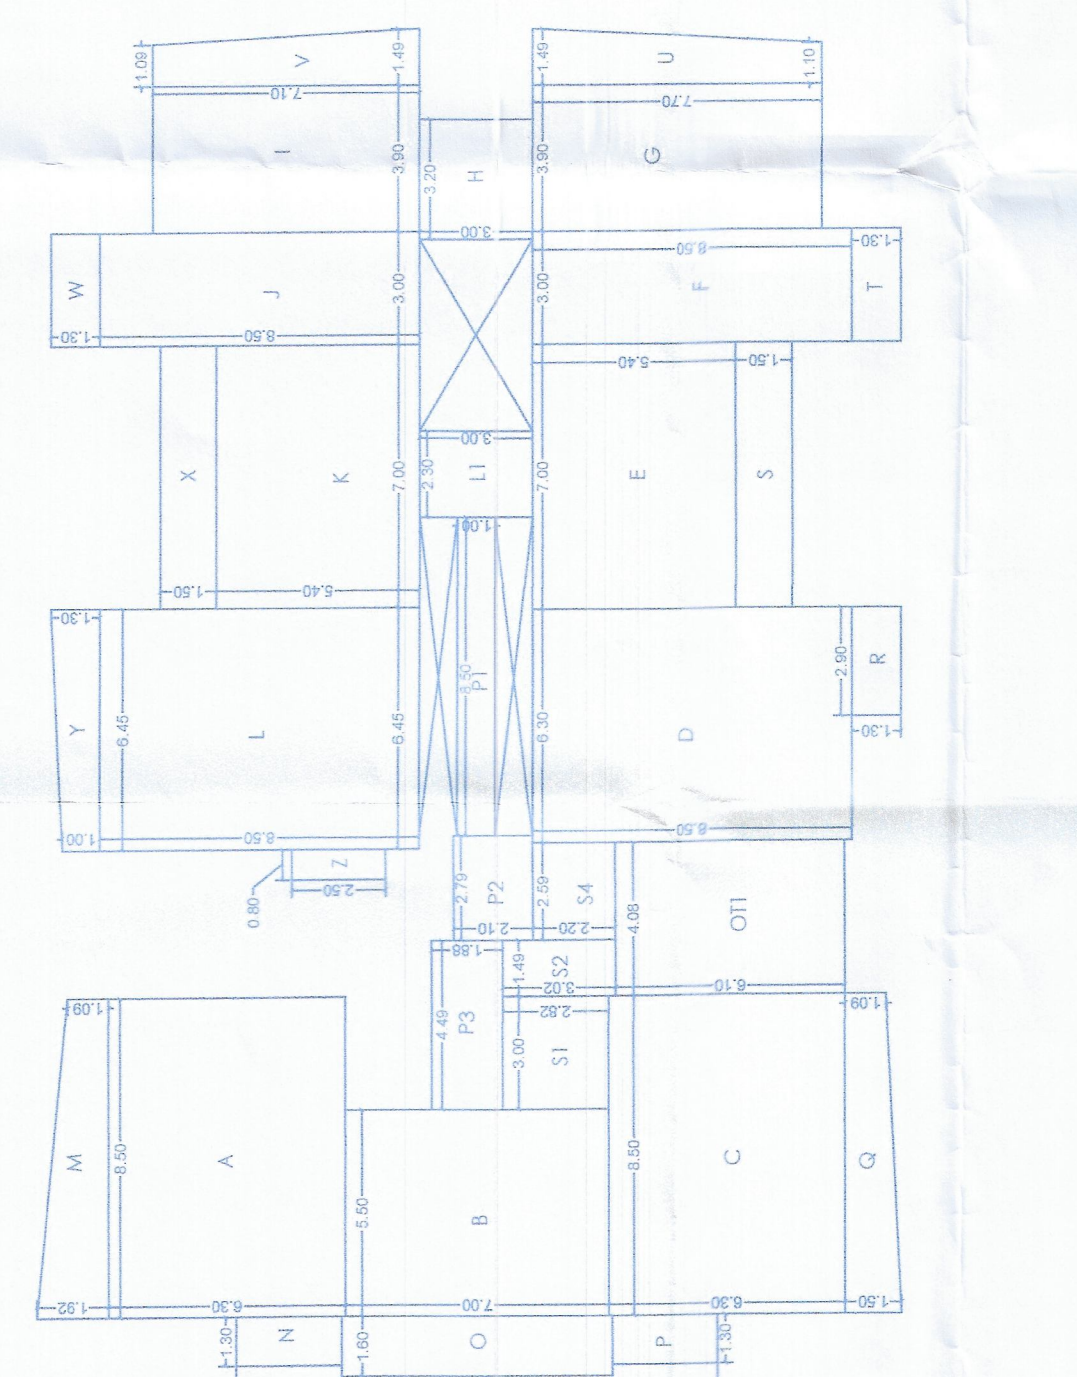



AREA CALCULATION OF FOURTH FLOOR

Sl. No.	Particulars	Area (Sq. M)
1	4th Floor Area	603.16
2	Total Area	3046.56

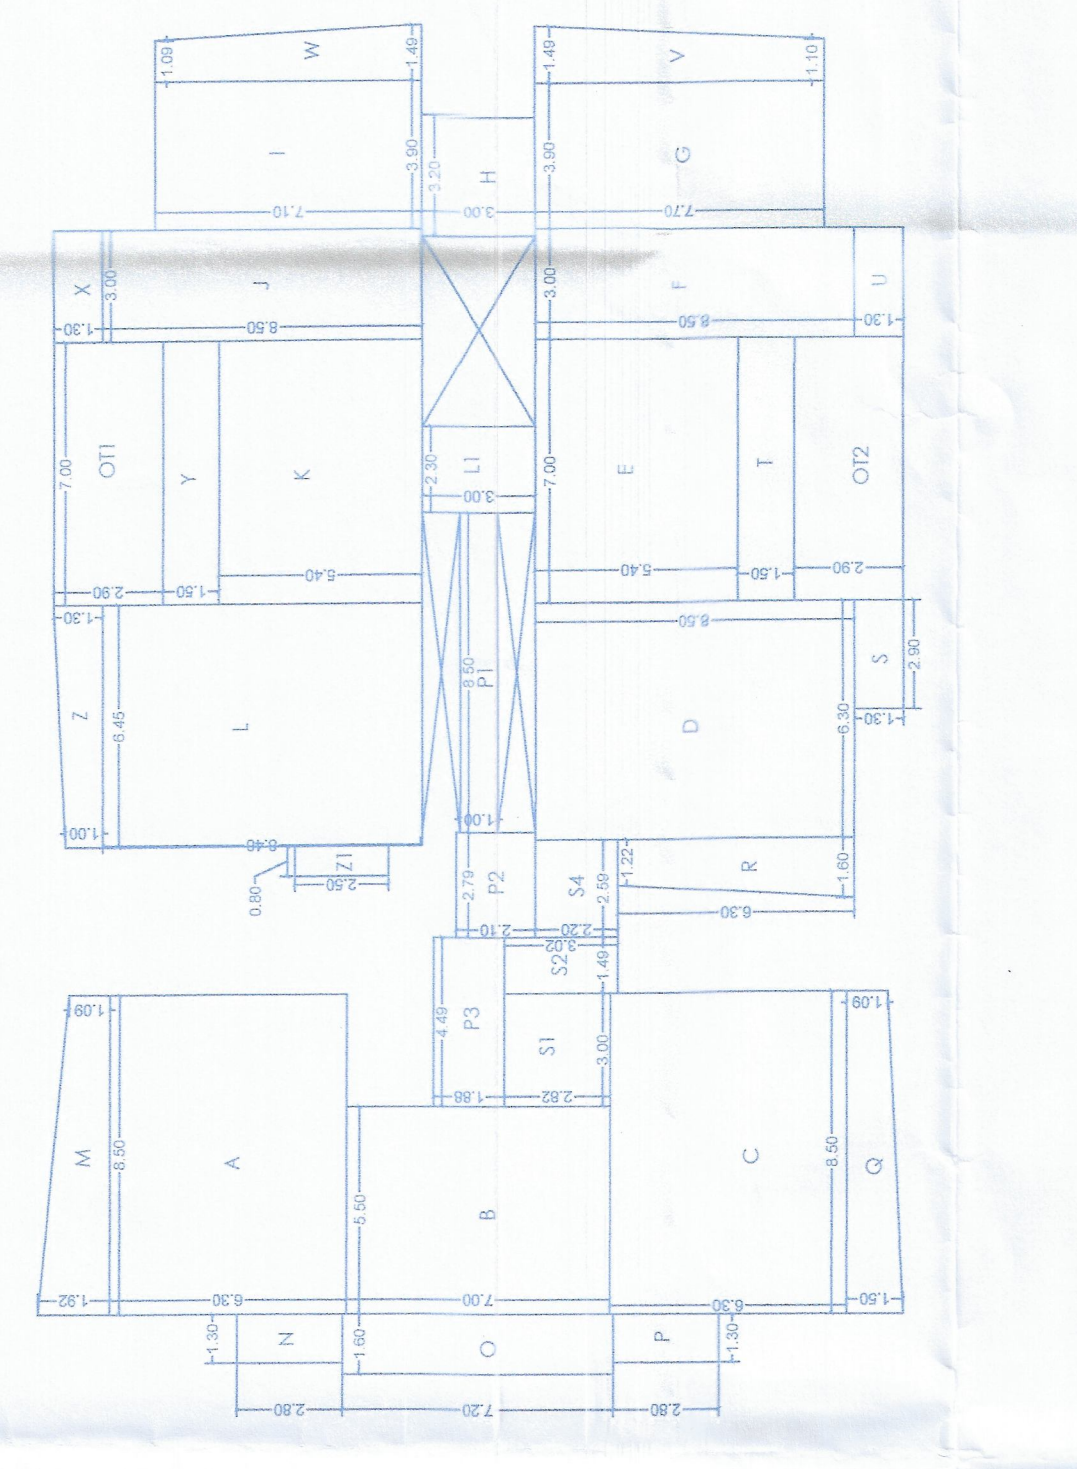


AREA CALCULATION OF FIFTH FLOOR


Sl. No.	Particulars	Area (Sq. M)
1	5th Floor Area	603.16
2	Total Area	3046.56

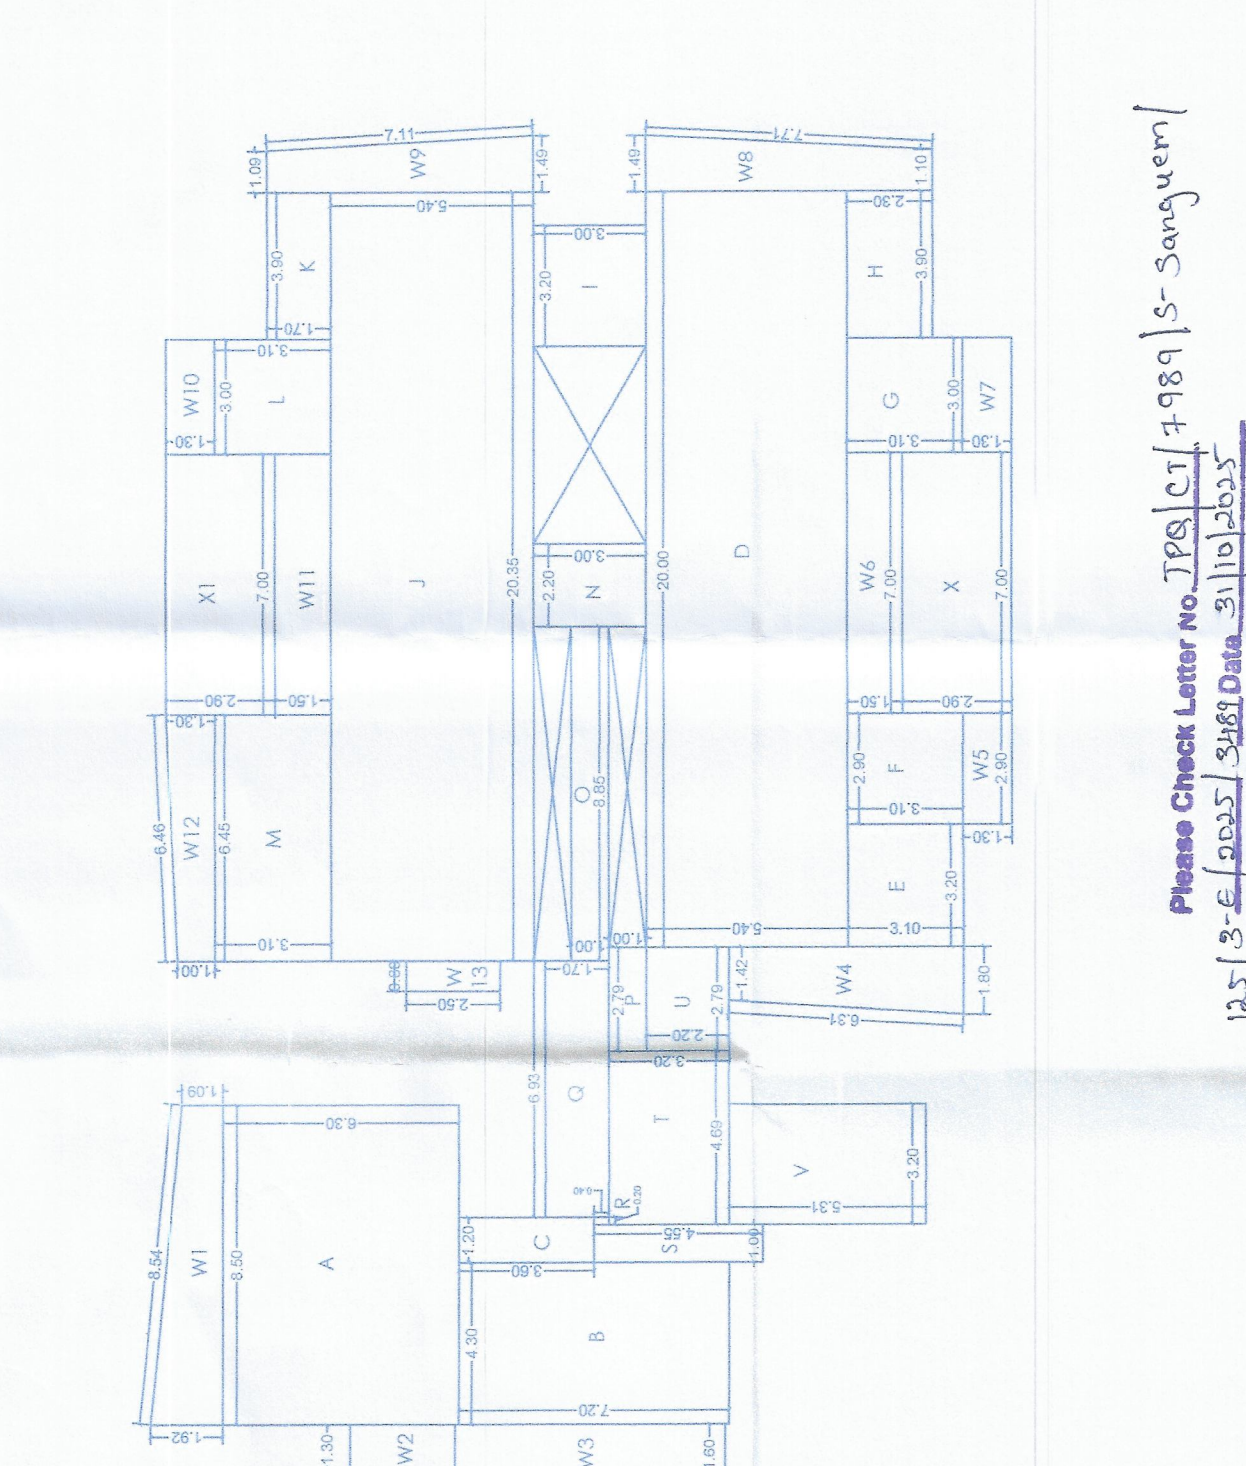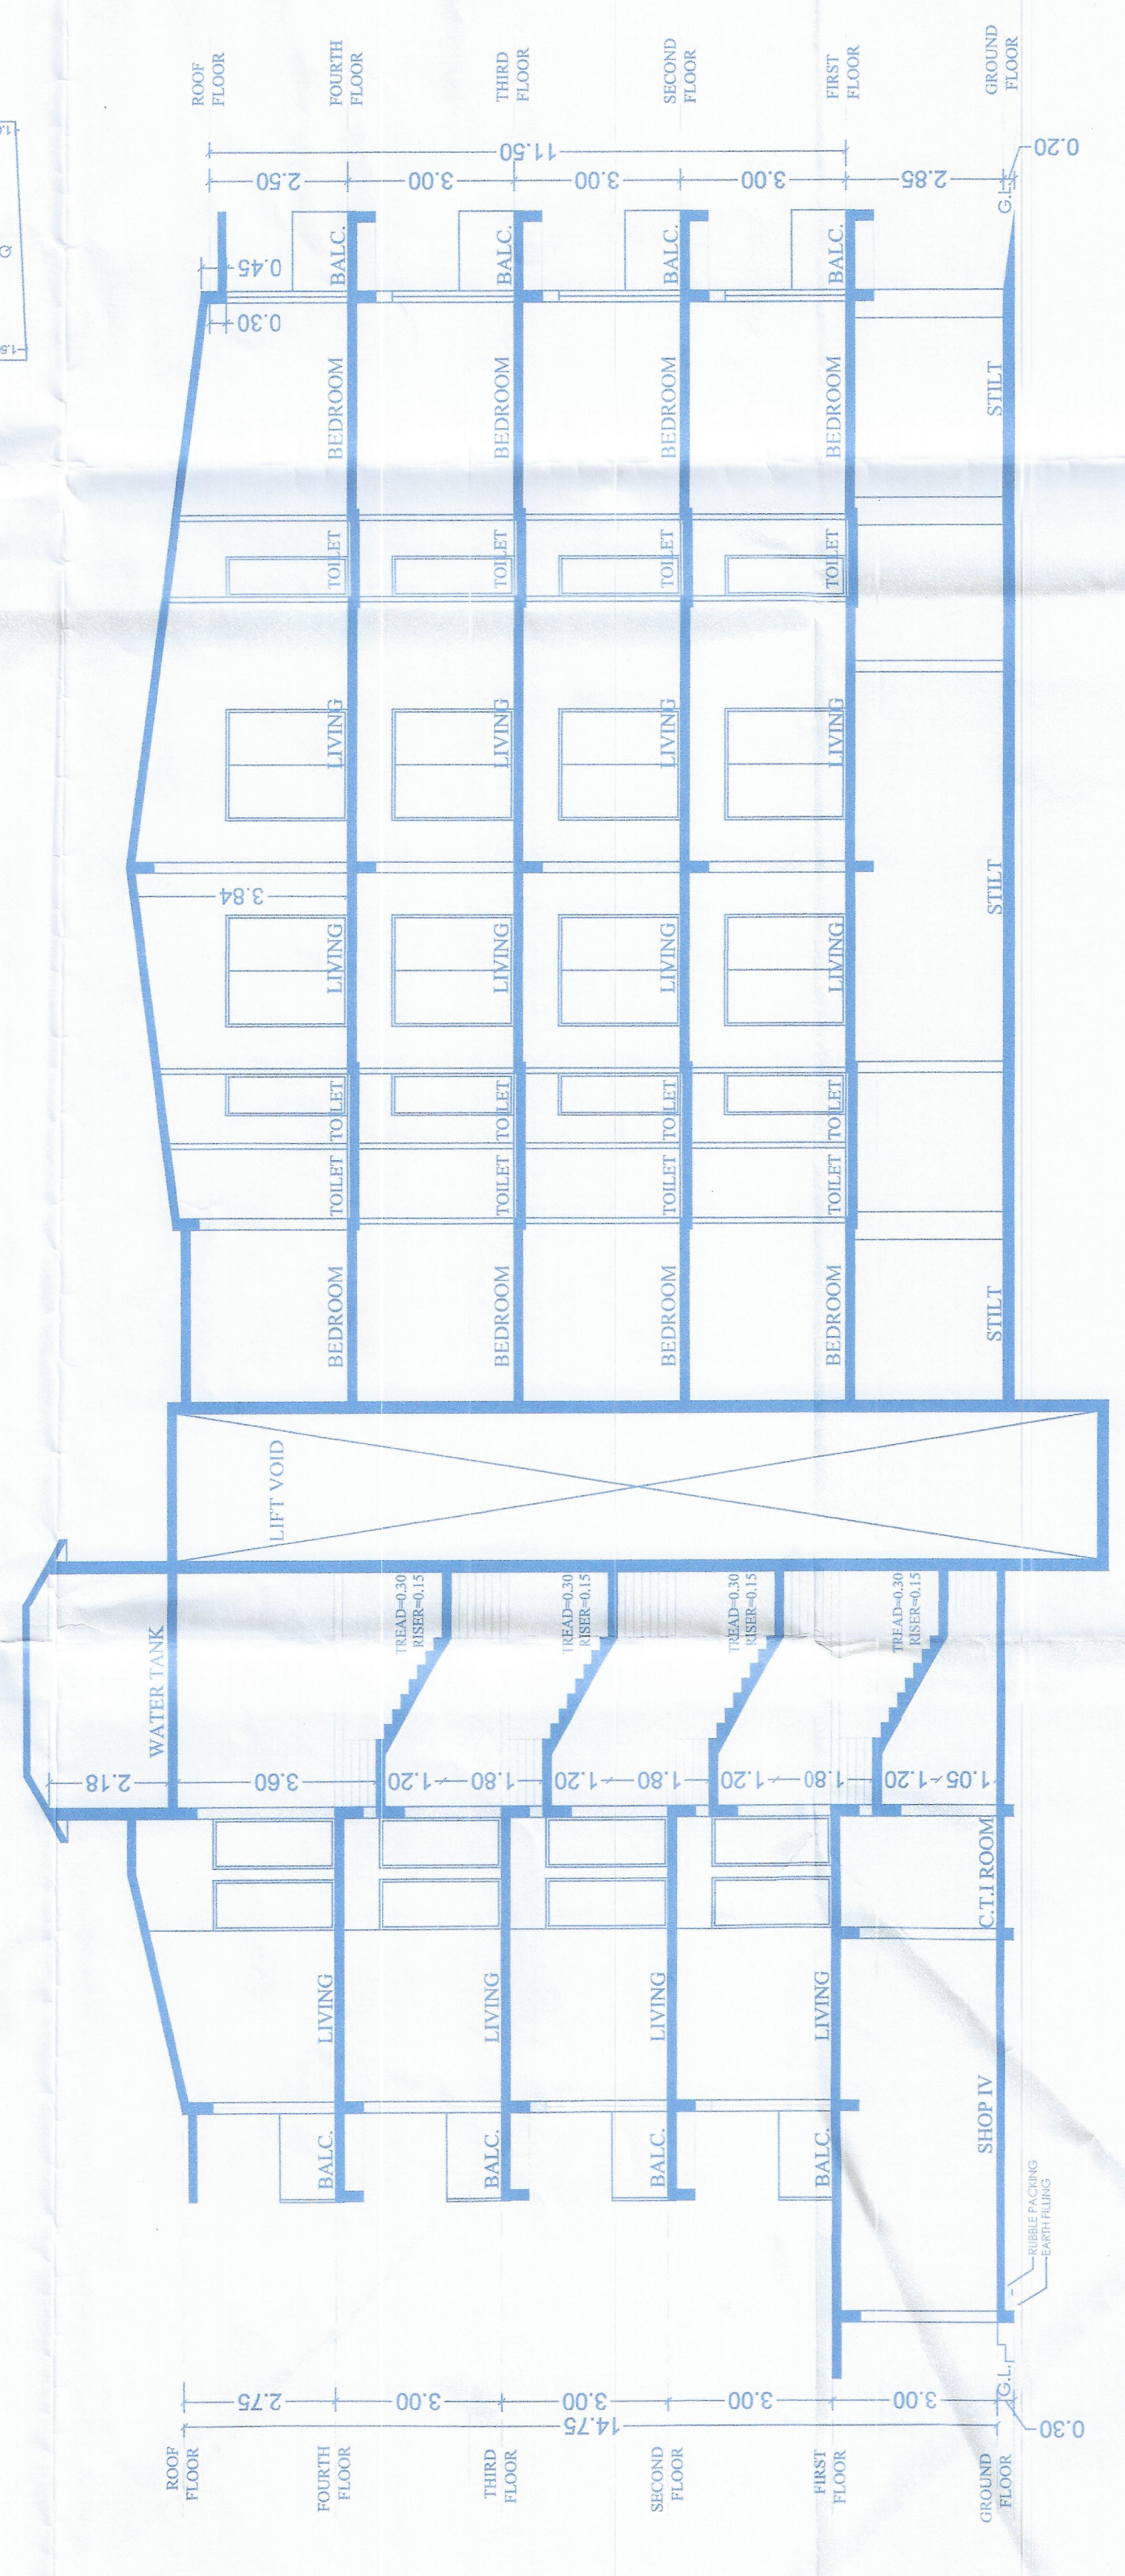

SECTION A-A'
SCALE: 1:100

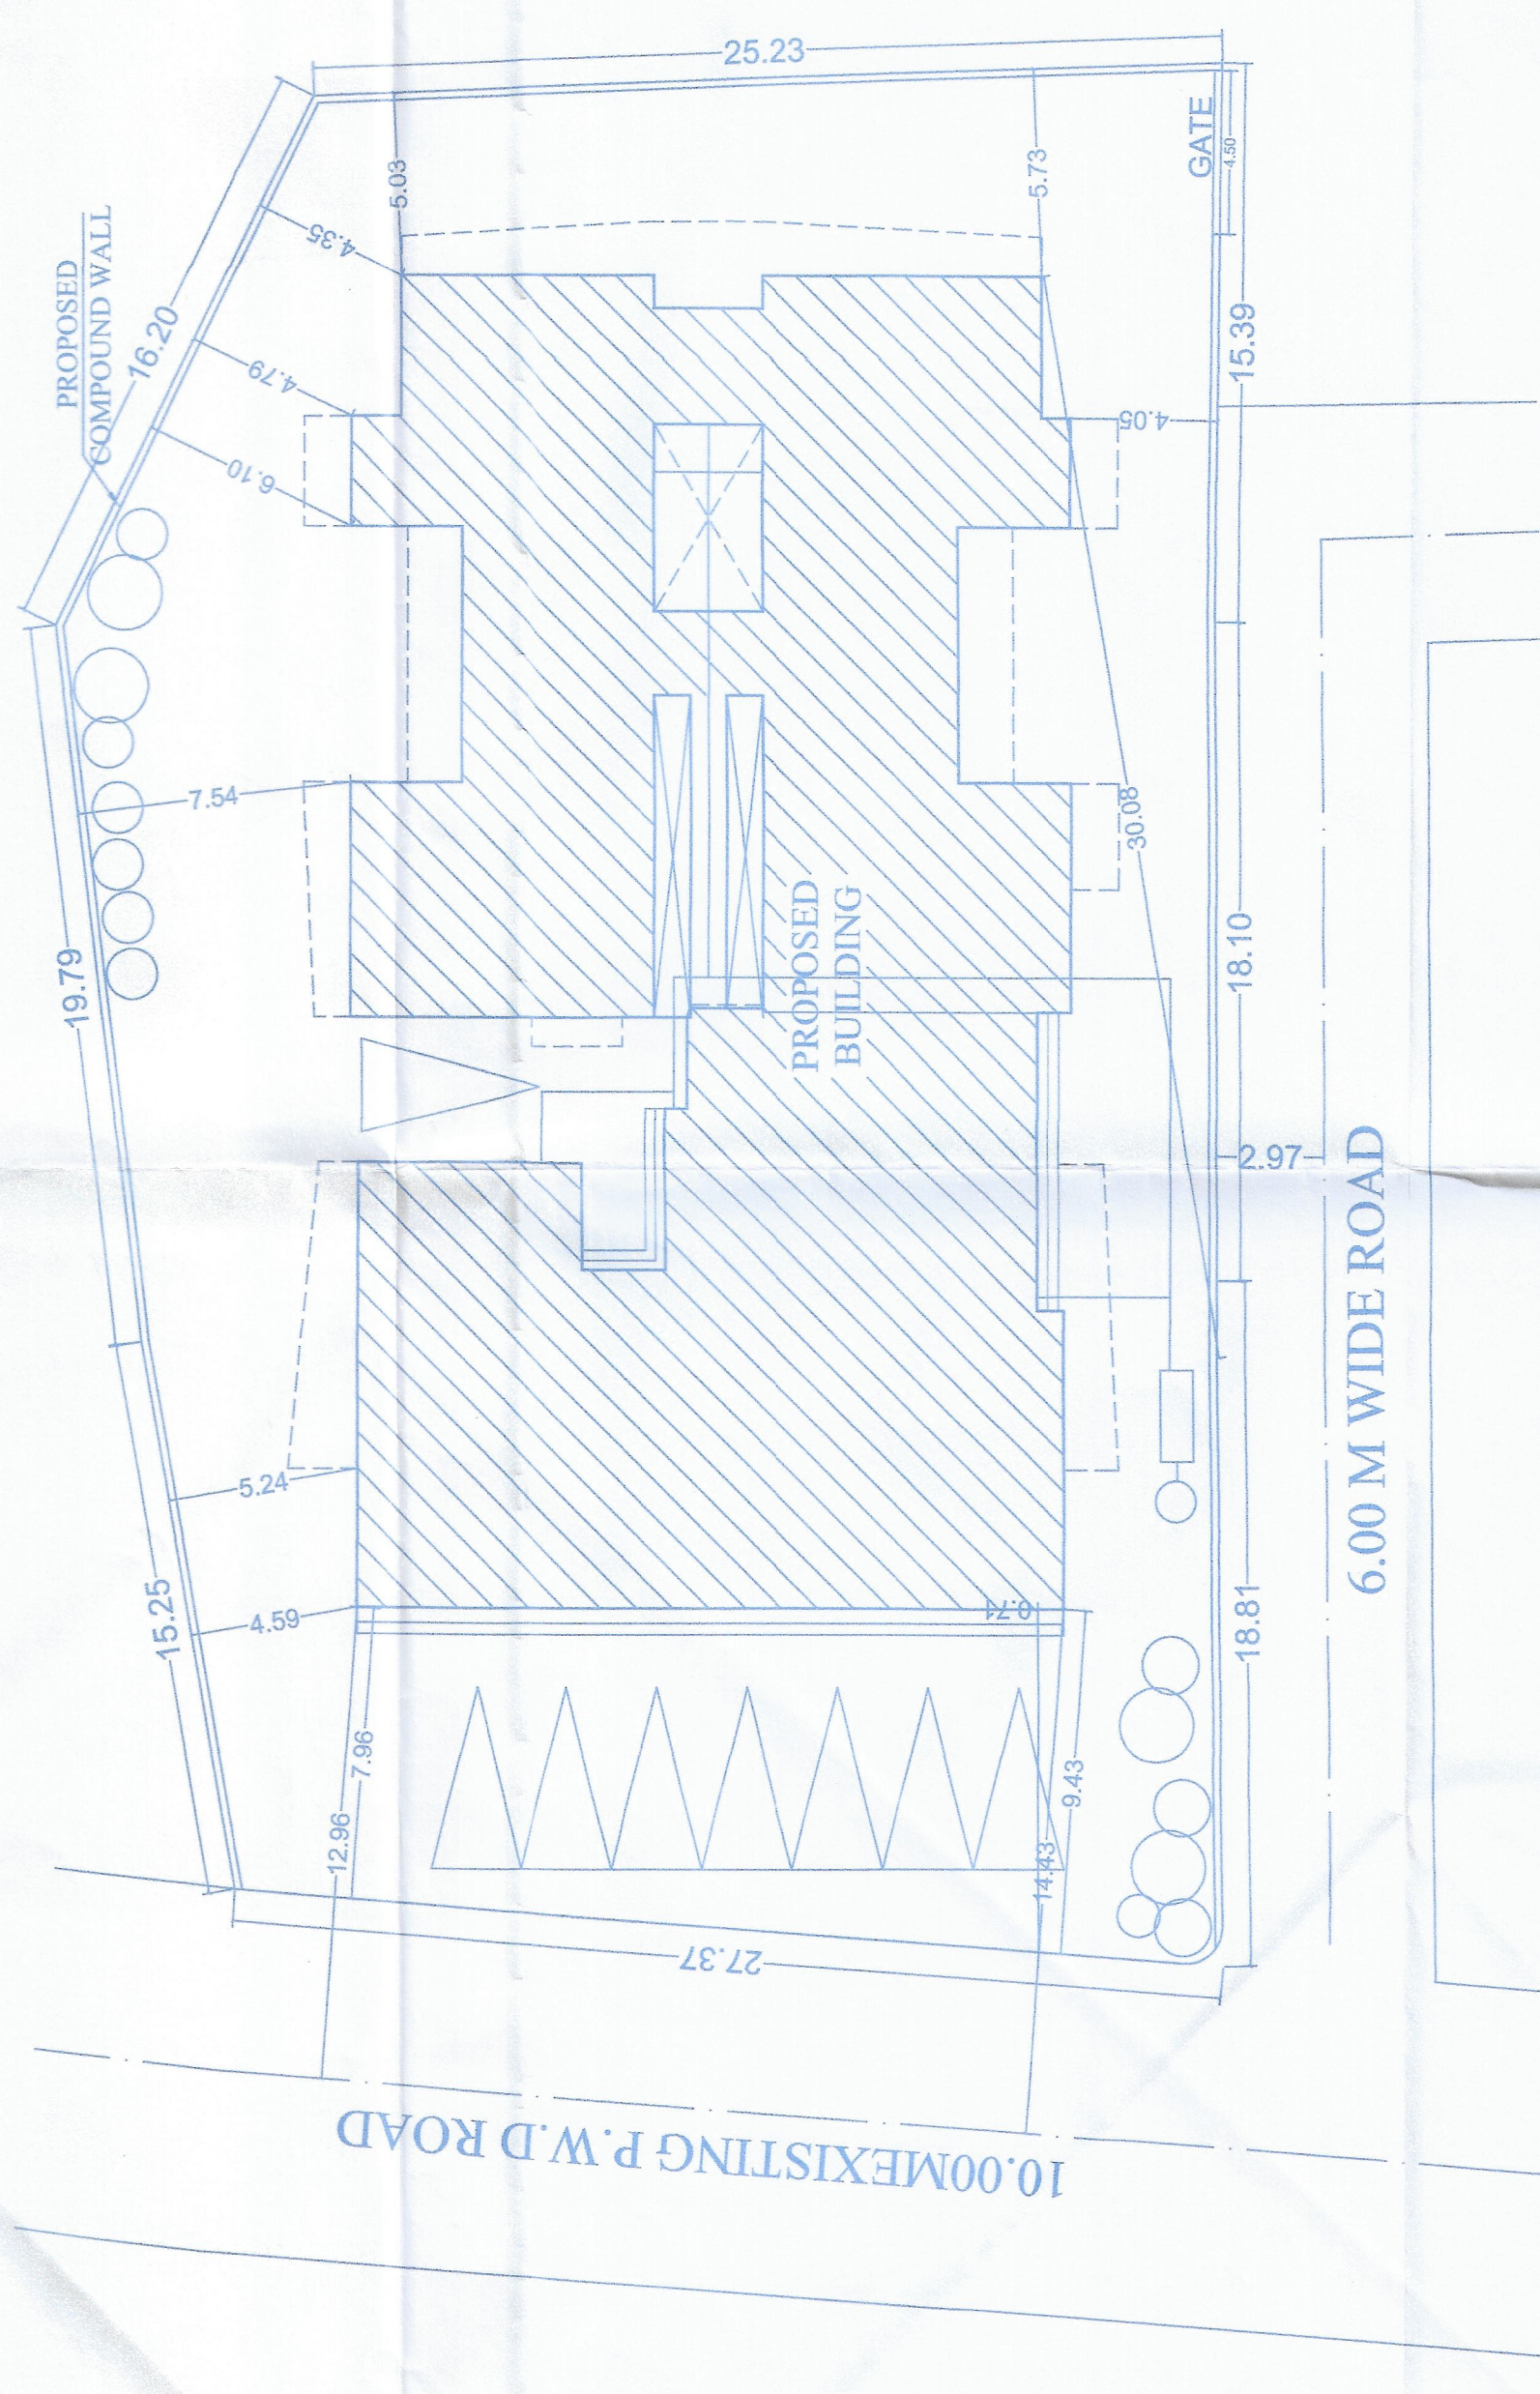


SITE PLAN
SCALE: 1:200

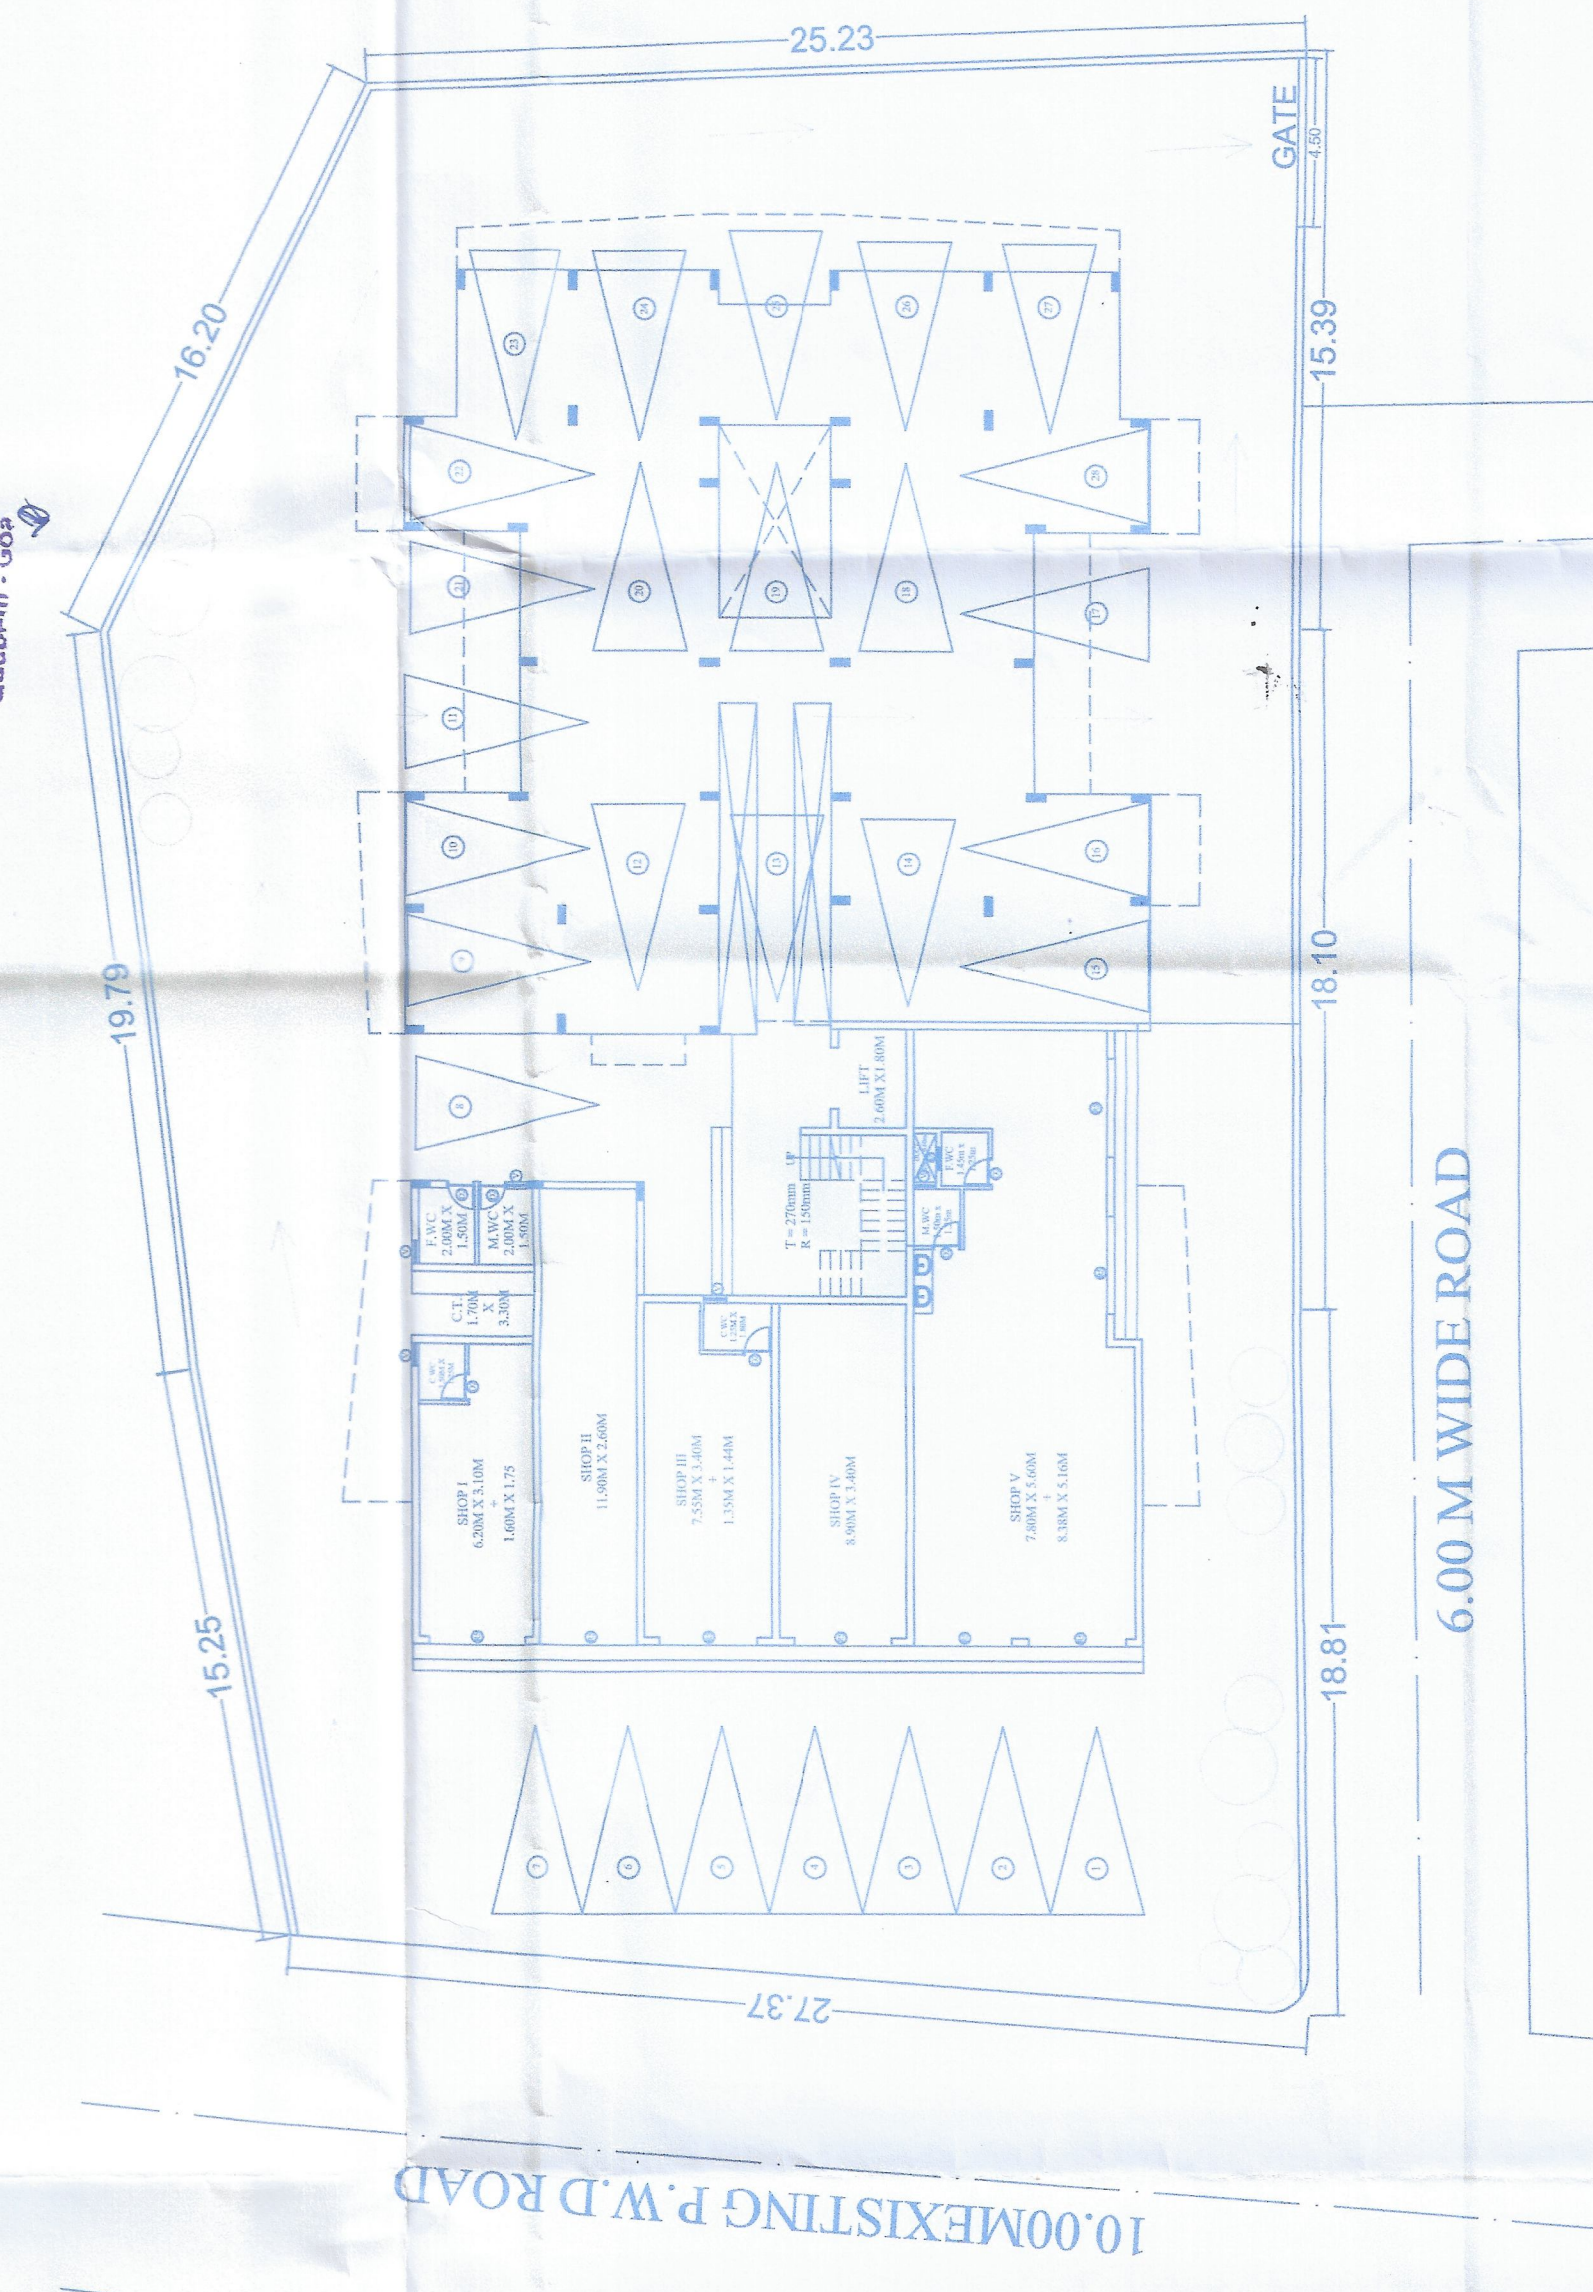

PARKING LAYOUT
SCALE: 1:100



LOCATION PLAN
SCALE: 1:500

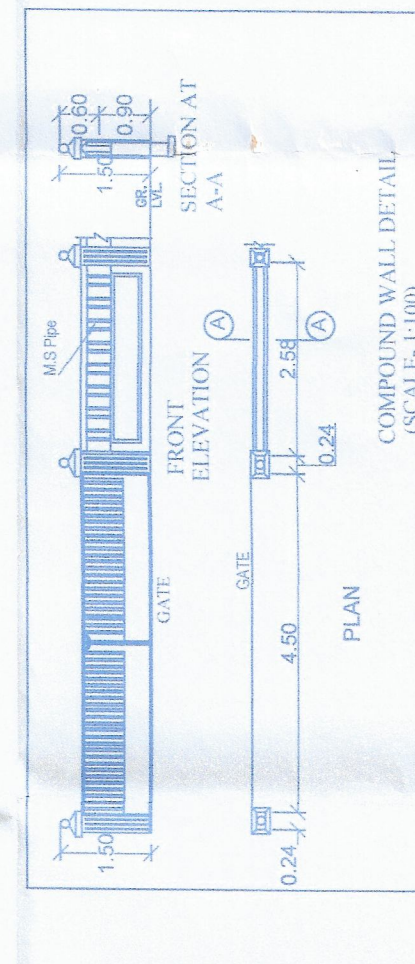

COMPOUND WALL DETAIL
SCALE: 1:50

GAURAVI CREATIONS INDIA
ARCHITECTS - INTERIORS - VALUERS
A-102, 2ND FLOOR, BANGSANGUEM, TALUKA SANGUEM, GOA-403601
GOA-403601 Ph No: 982312879, 9423886779; Email ID: gauravi.goa@gmail.com

Door and Window Schedule

RS	2.60m x 2.50m	W1	1.50m x 1.40m
D	1.00m x 2.20m	W2	0.80m x 1.00m
D1	0.90m x 2.20m	W3	0.93m x 1.00m
D2	0.75m x 2.20m	V	0.60m x 0.80m
SD	2.00m x 2.50m		
SD1	1.50m x 2.50m		

36.58
GROUND FLOOR PLAN
SCALE: 1:100

32.78
SECOND FLOOR PLAN
SCALE: 1/100

FOURTH FLOOR PLAN
SCALE-1:100

11

ARCHITECT'S SIGN

ARCH. DEVDATTA P. BORKAR

CA/96/20840
PWD/ARCH/176/97
ARCH/0072/2010

PROPOSED REVISION TO COMMERCIAL CUM RESIDENTIAL BUILDING AND COMPOUND WALL
FOR MR. MUHAMAD FAIZAN M. & ADVAN MURTIUZA SHAIK SHAIKH MUHAMAD FAIZAN M. & ADVAN MURTIUZA SHAIKH ON PLOTTING SURVEY NO. 125 & 3RD DIVISION NO. 341 AT VILLAGE SANGUEM, TALUKA SANGUEM, GOA.
EARLIER APPROVED TECHNICAL ORDER NO. TPQCT/7989/S-SANGUEM/1253-E/2025/612 DATED: 19/03/2025
EARLIER APPROVED CONSTRUCTION LICENSE NO. CONSLIC/SANGUEM/2025-2026/25 DATED: 07/04/2025

GAURAVI CREATIONS INDIA
ARCHITECTS - INTERIORS - VALUERS
Devdatta/ Avinash Borkar B4, FELICINTA COMPLEX,
1ST FLOOR BOLSHE CIRCLE, GOGOL, MAROLLI
403601 Ph No : 9825 128179, 9423886779. Email
gauravi.goa@gmail.com