


Please Check Letter No. D416702152012
2022/20 dated 19/09/2022
 regarding the plans

Please Check Letter No. 2024/120 dated 19/03/2022 regarding the plans

**Medical Officer-Incharge
Primary Health Centre
Cortalim - Goa**

Rehman
Town Planner
Town & Country Planning Dept
Mormugao Taluk, Vasco

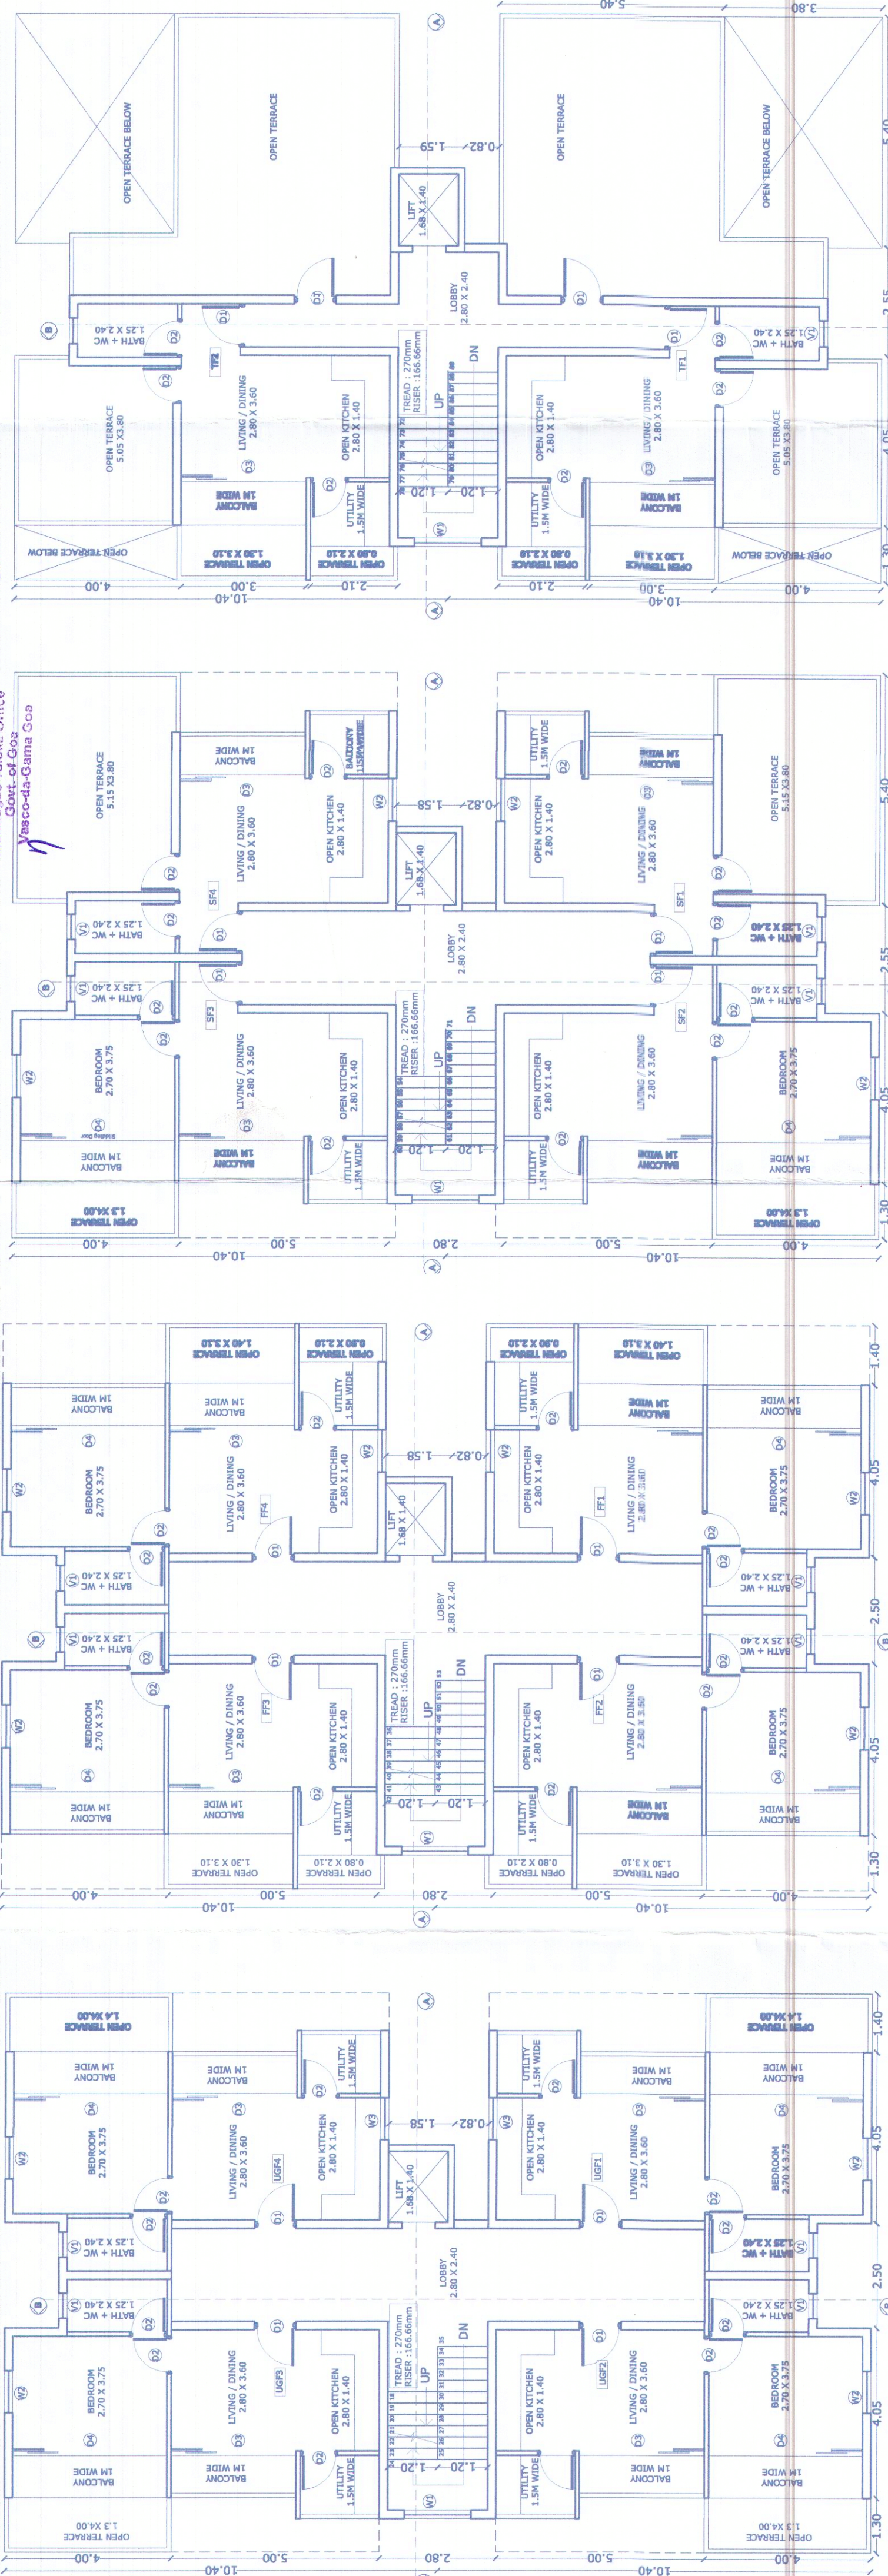

UPPER GROUND FLOOR PLAN
SCALE 1:100

SECOND FLOOR PLAN

THIRD FLOOR PLAN

DOORS	WIDTH	SILL	LINTEL	DIMENSIONS / SIZE
D1	1000	1000 x 2000	2250	1000 X 2250
D2	900	900 x 2000	2250	900 X 2250
D3	3000	3000 x 2250	2250	3000 X 2250
D4	3700	3700 x 2250	2250	3700 X 2250
W1	1000	800	2250	1000 X 1450
W2	1000	800	2250	1000 X 1450
W3	1000	1200	2250	1000 X 1050
V1	600	1200	2250	600 X 1050

GENERAL NOTES

1. DO NOT SCALE THIS DRAWING.
2. THIS DRAWING IS A COPY RIGHT AND MUST NOT BE DISCLOSED, USED OR REPRODUCED IN ANY FORM WITHOUT THE EXPRESS PERMISSION OF ARCHITECTS 'THE ATELIER, GOA'.

PROPOSED RESIDENTIAL BUILDING, COUNPOUND WALL, GATE FOR MAIN
VERTON VALES IN PLOT BEARING SURVEY NO.126 SUBDIVISION
NUMBER 1-C IN CORTALIM VILLAGE OF MARMUGAO TALLUKA, GOA.

ONION

SCALE: 1:100, 1:200	1	REMARK: SUBMISSION DRAWING
DESIGN BY: RITMIA		
FLOOR PLANS, AREA CALCULATIONS		

DATE: 16.02.2022

[illegible]

MR. EVERTON VALES

DATE: _____

ENTRANCE & VISITATION

AUTHORITIES SIGNATURE

[Handwritten signature]

10

ARCHITECT'S SIGNATURE

10

Signature: _____

ADDITIONALY

ABHISHEK B
ABHISHEK B

ARCHITECTS

ICP REG NO

COA REGIONAL

PWR REGN
