



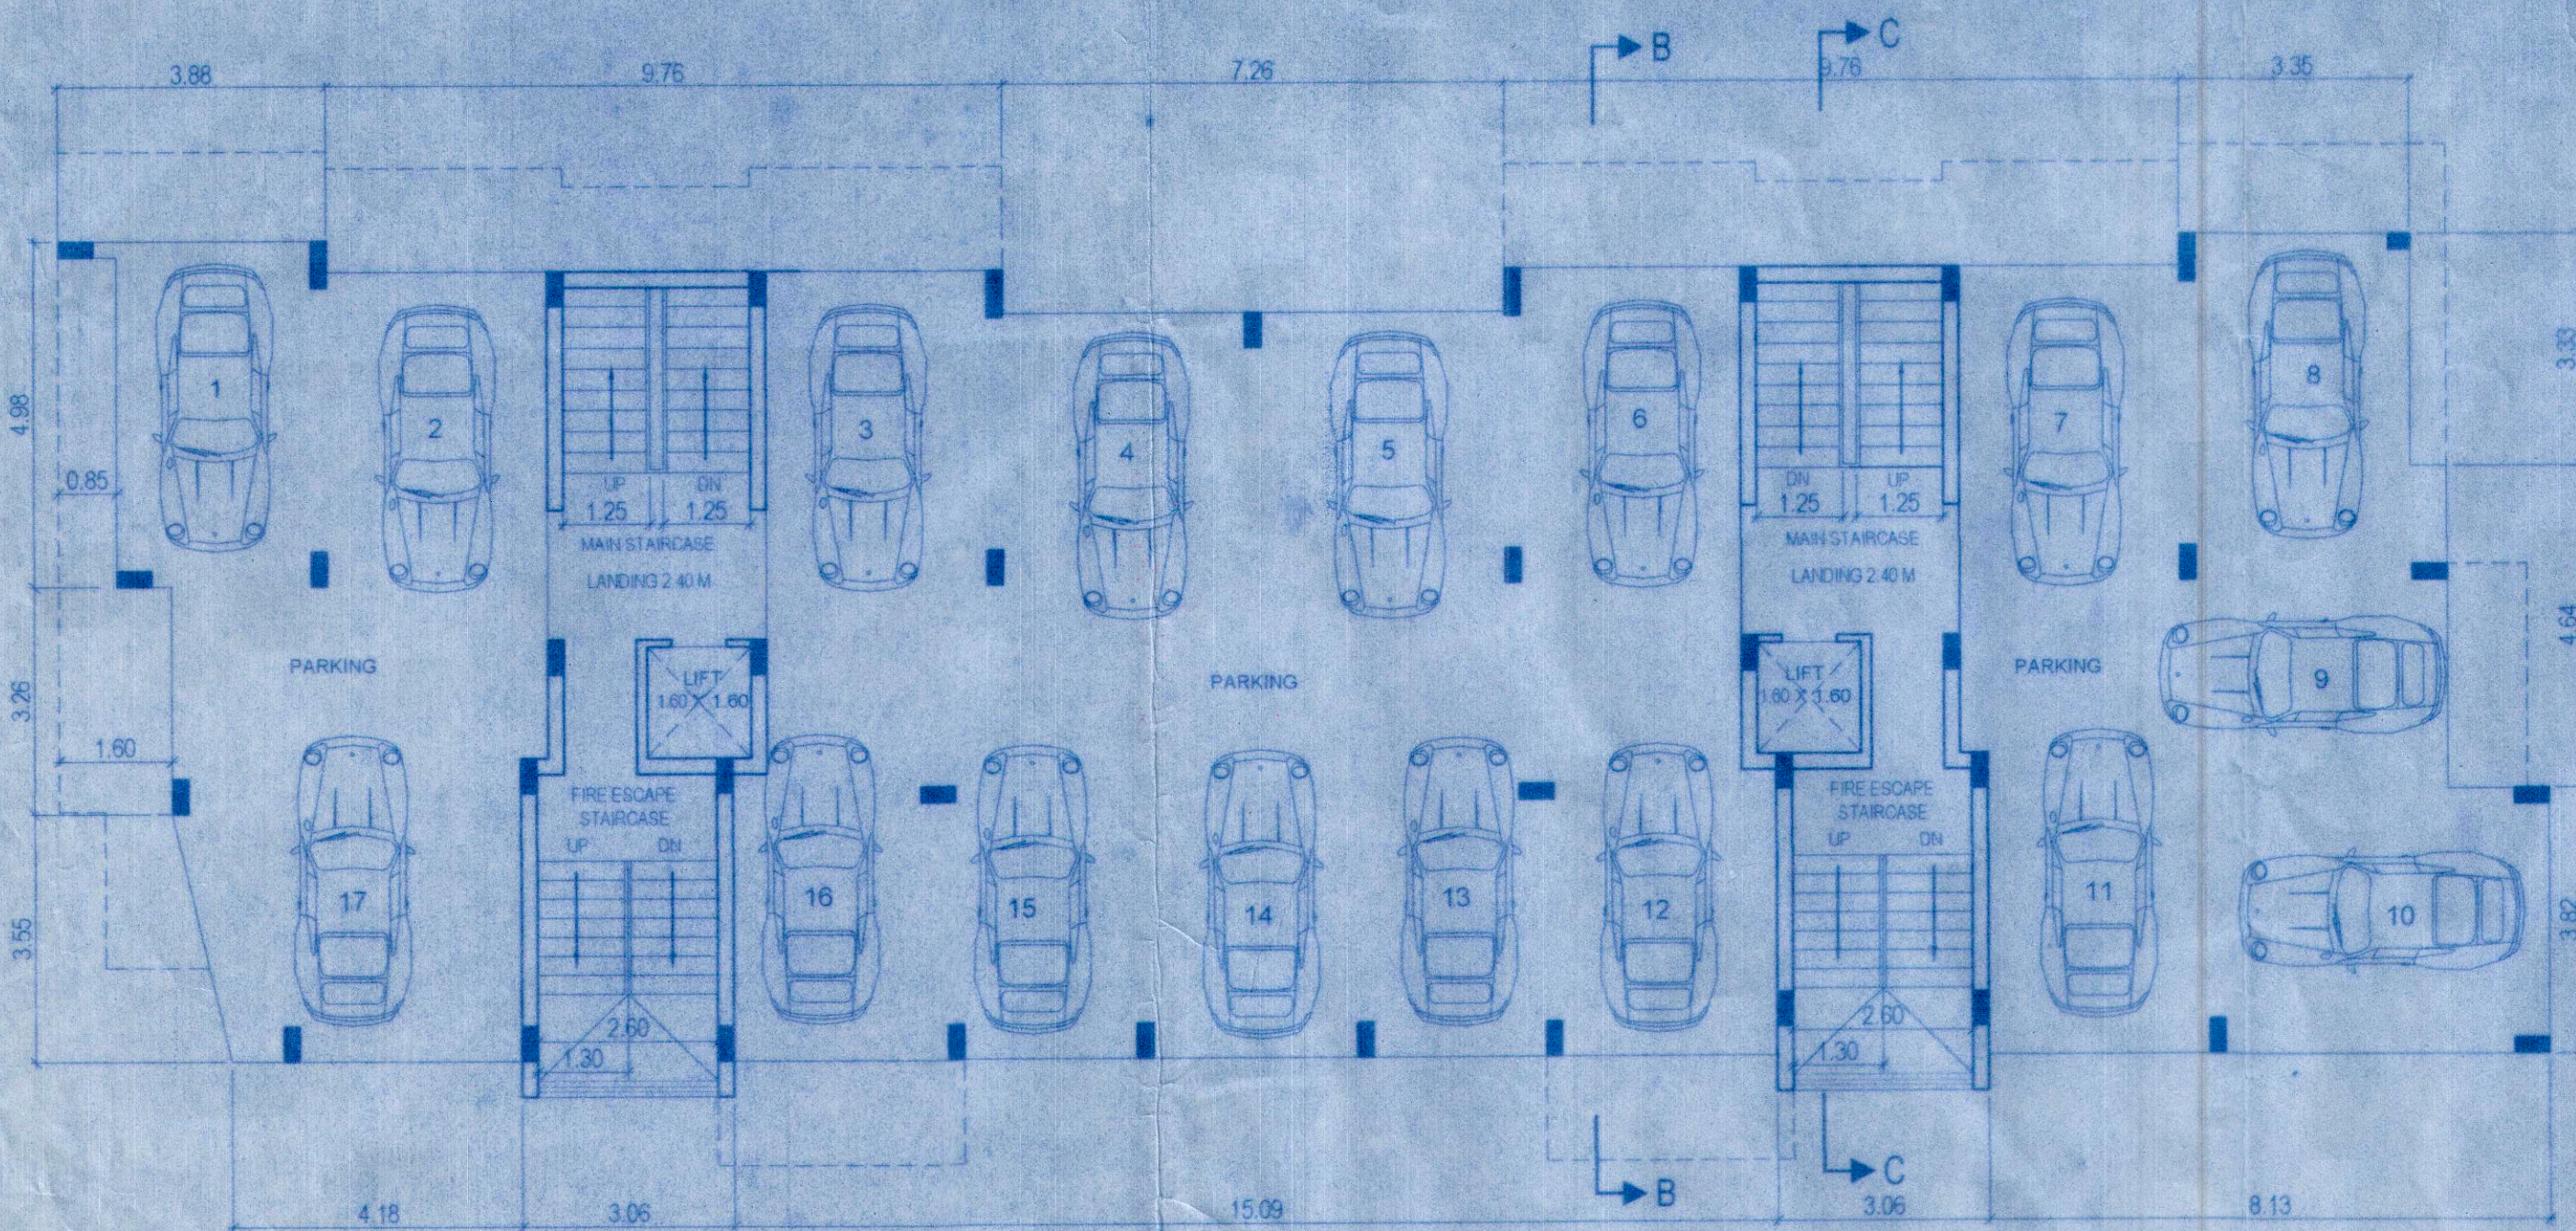


STILT FLOOR PLAN OF APARTMENT BLOCK

SCALE 1:100

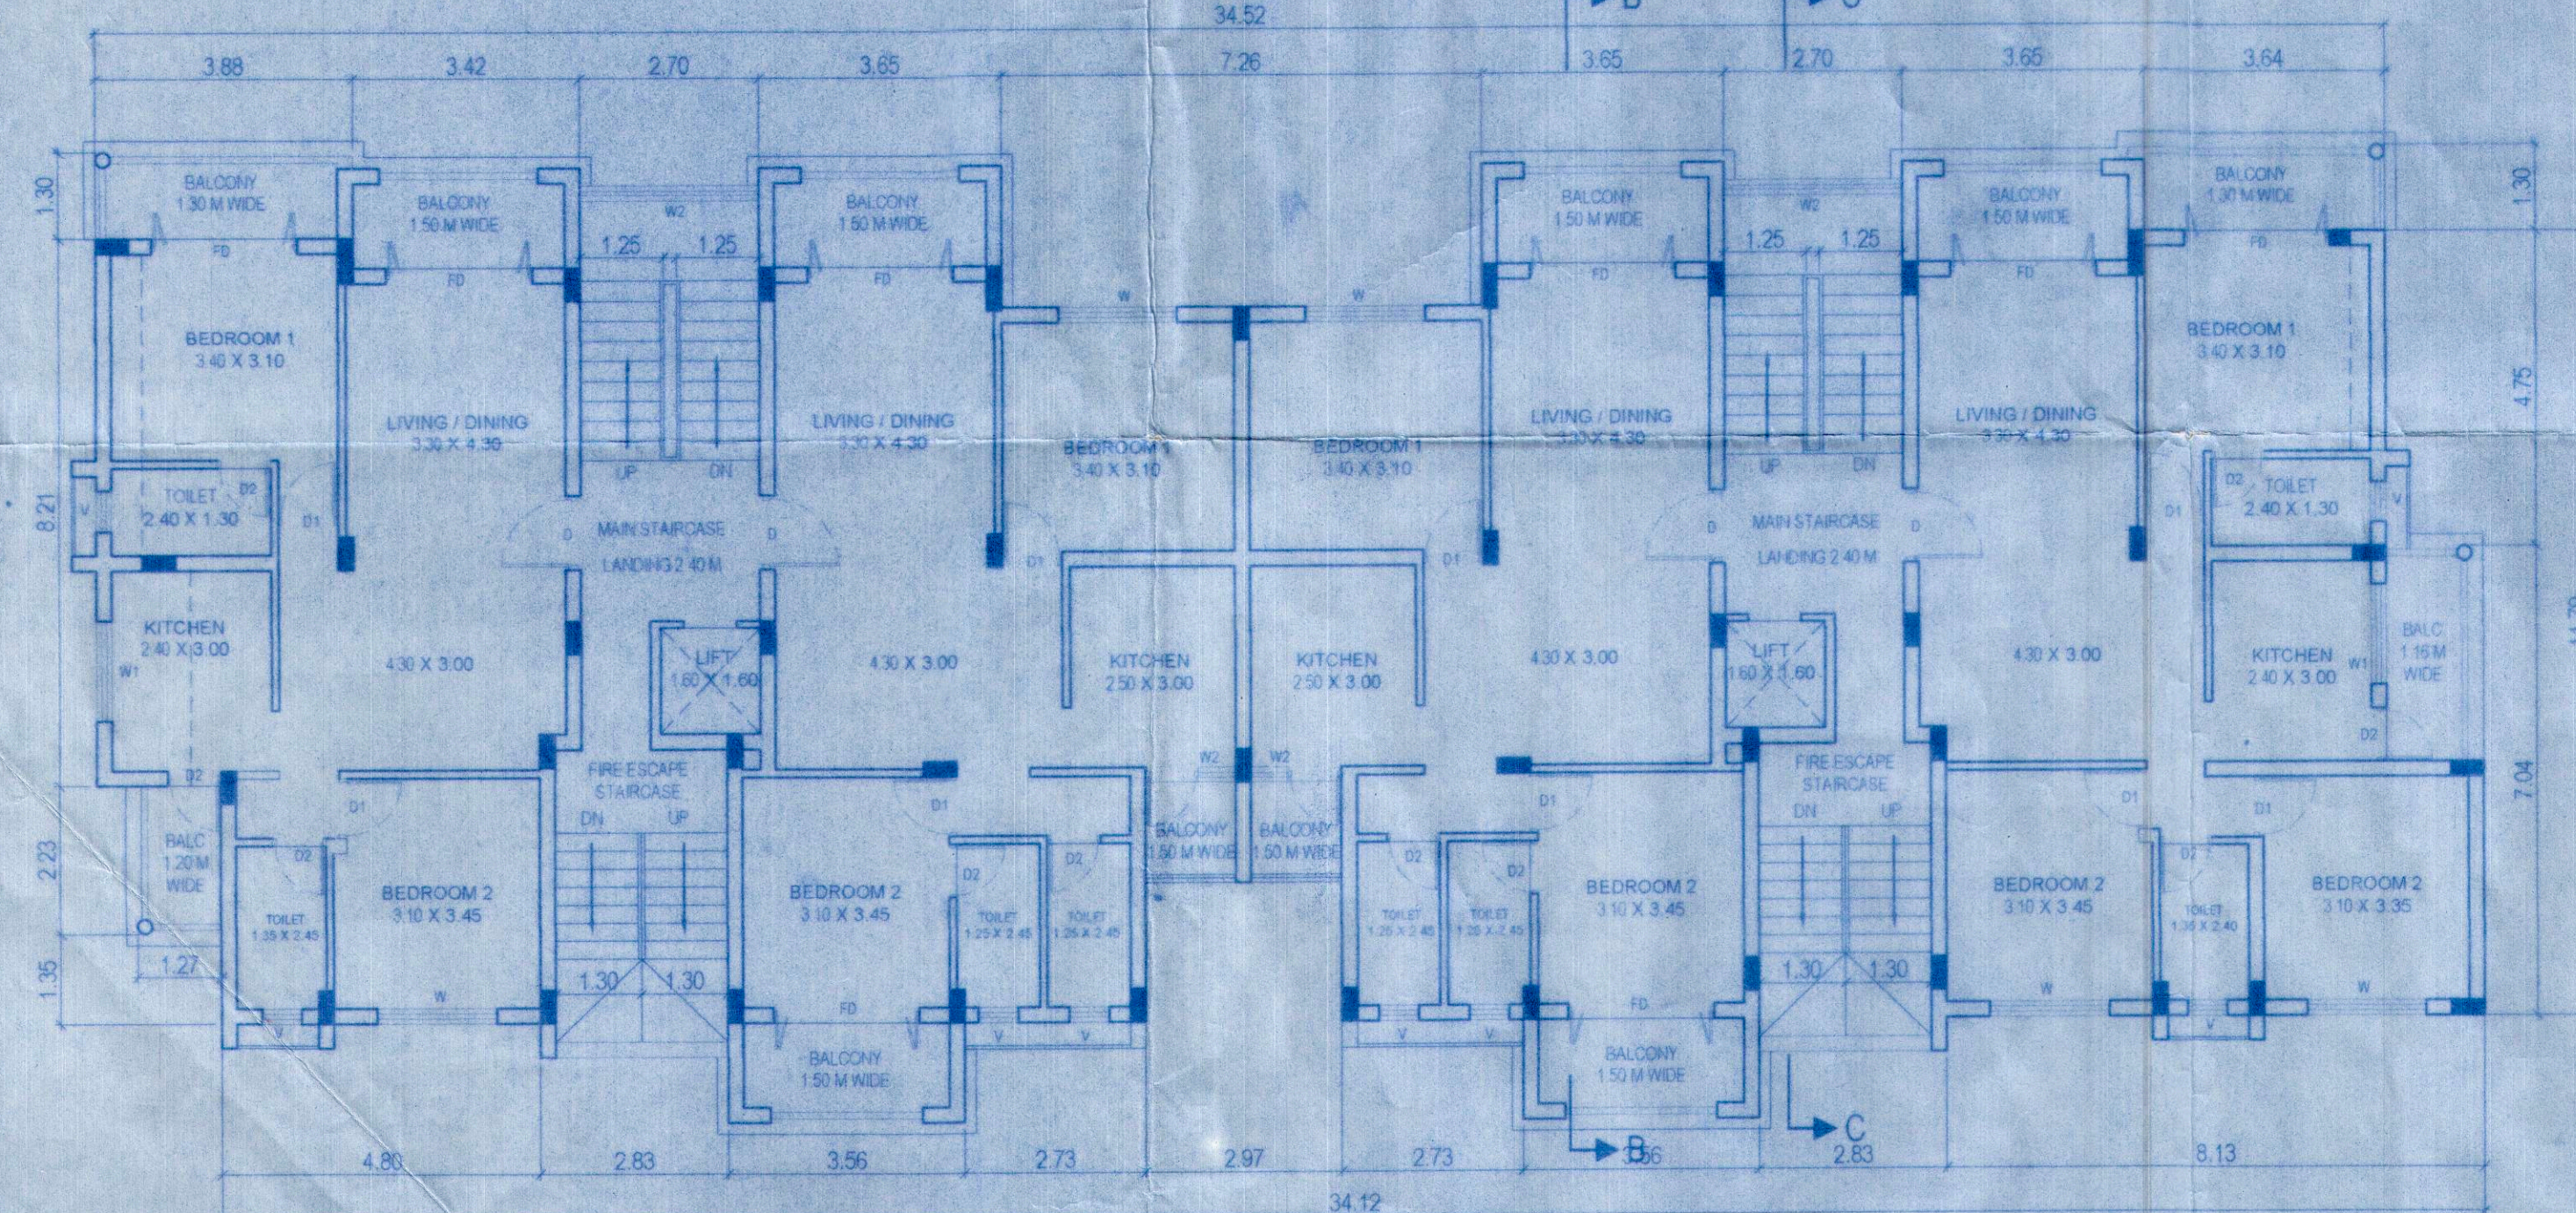

TYPICAL 1ST TO 5TH FLOOR OF APARTMENT BLOCK

SCALE 1:100

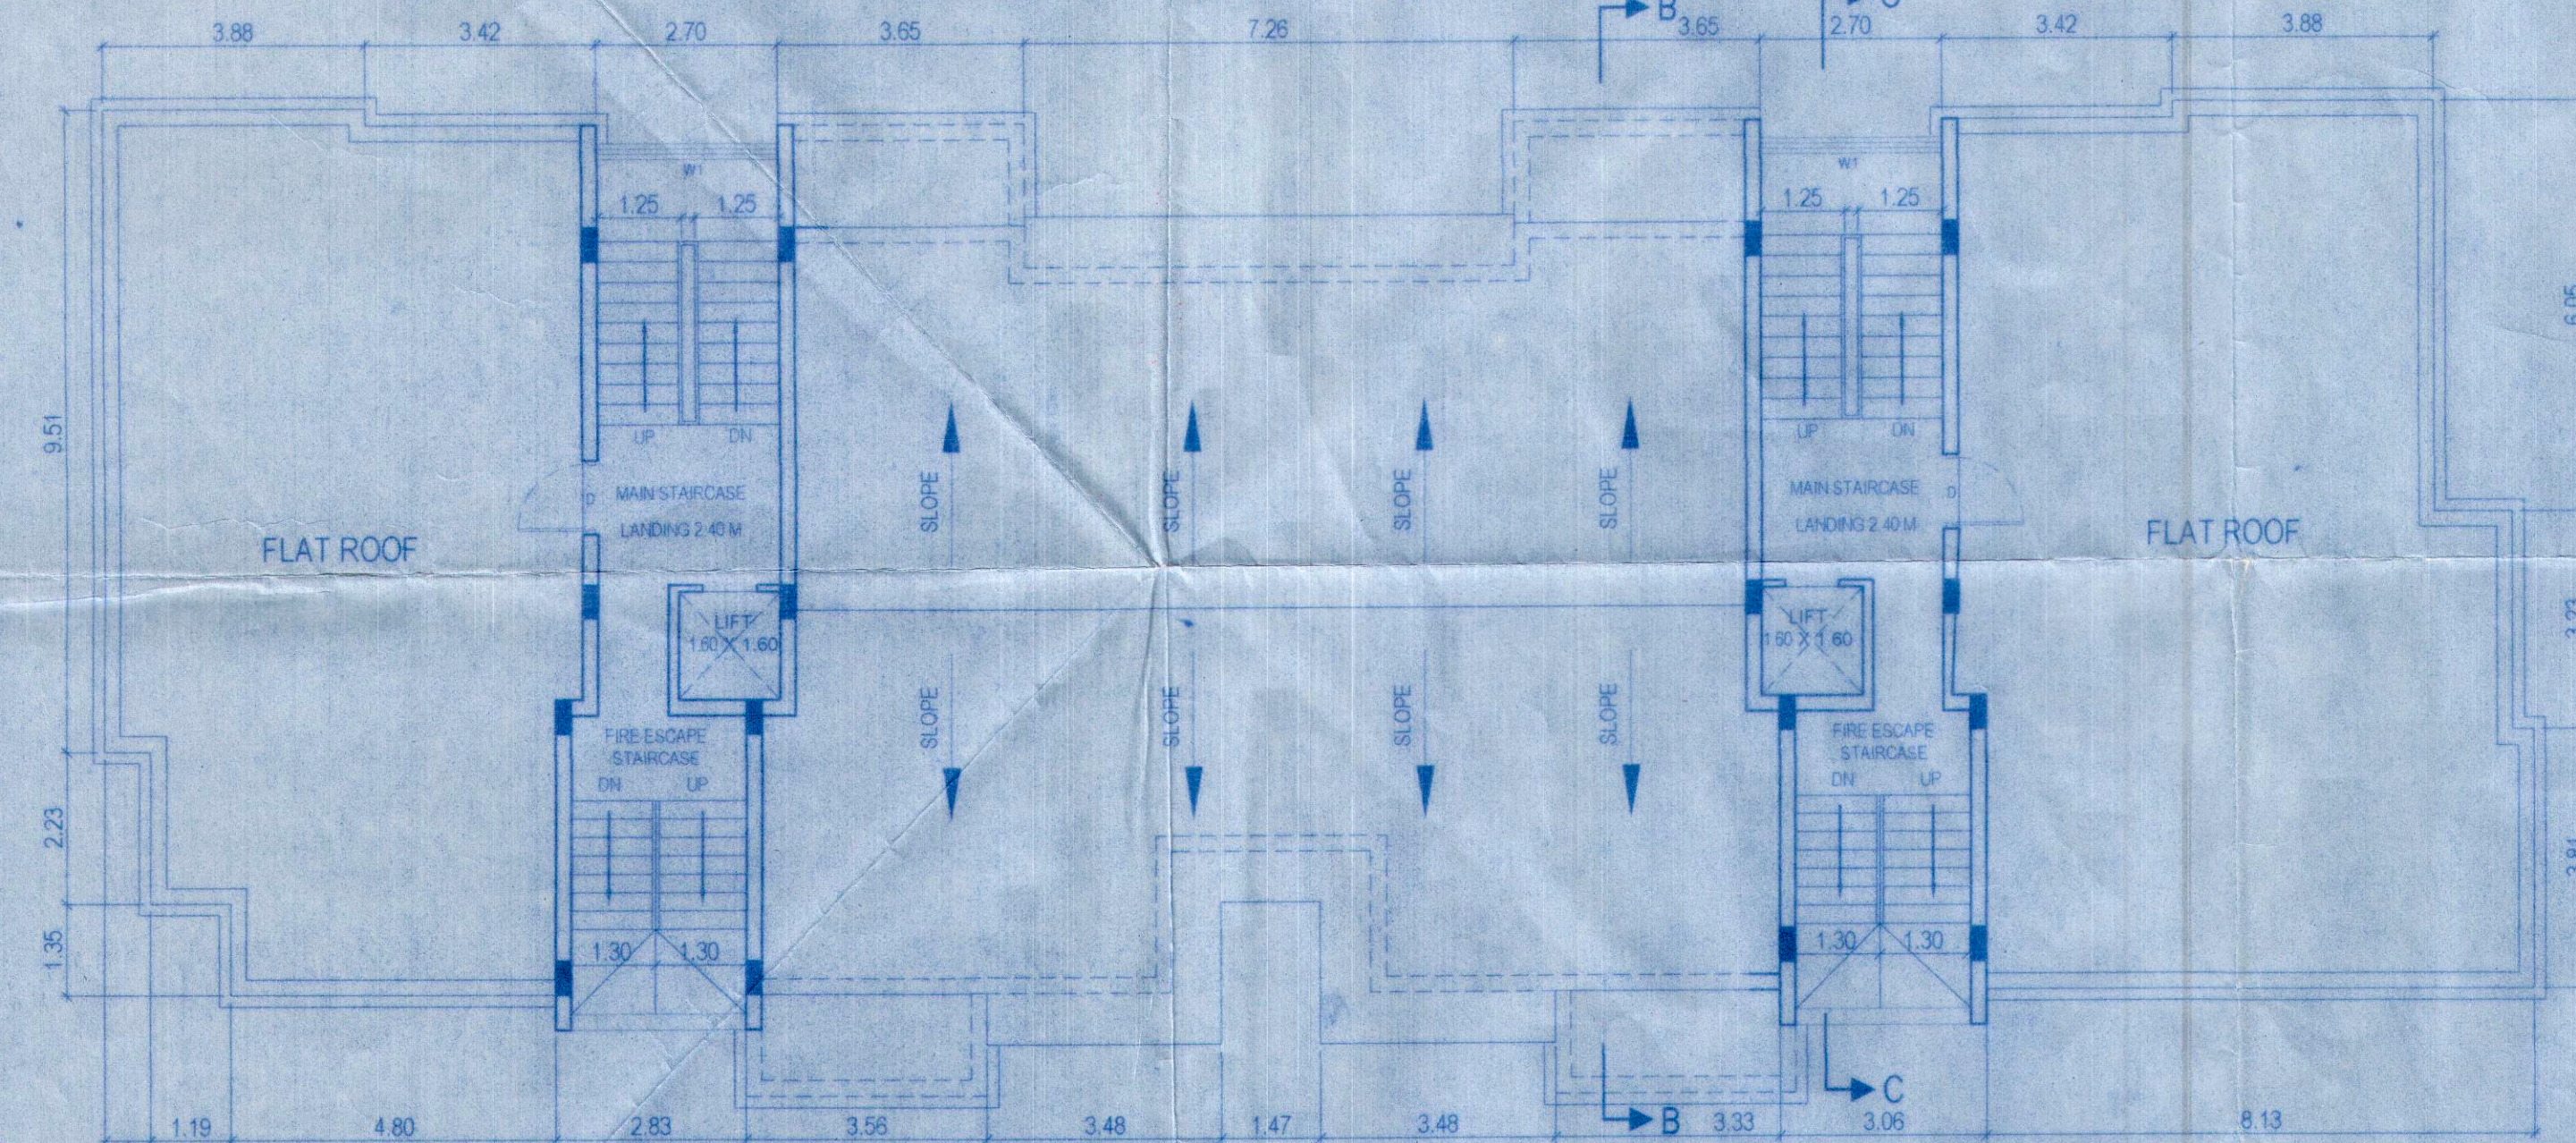


ROOF FLOOR PLAN OF APARTMENT BLOCK

SCALE 1:100

DOOR / WINDOW SCHEDULE

Designation	Size	Designation	Size
D	1.10 X 2.20	W1	1.50 X 1.30
D1	0.80 X 2.20	W2	1.50 X 0.95
D2	0.80 X 2.20	W2	2.70 X 1.50
D3	0.75 X 2.20		
FD	2.20 X 2.20	V	0.80 X 1.00

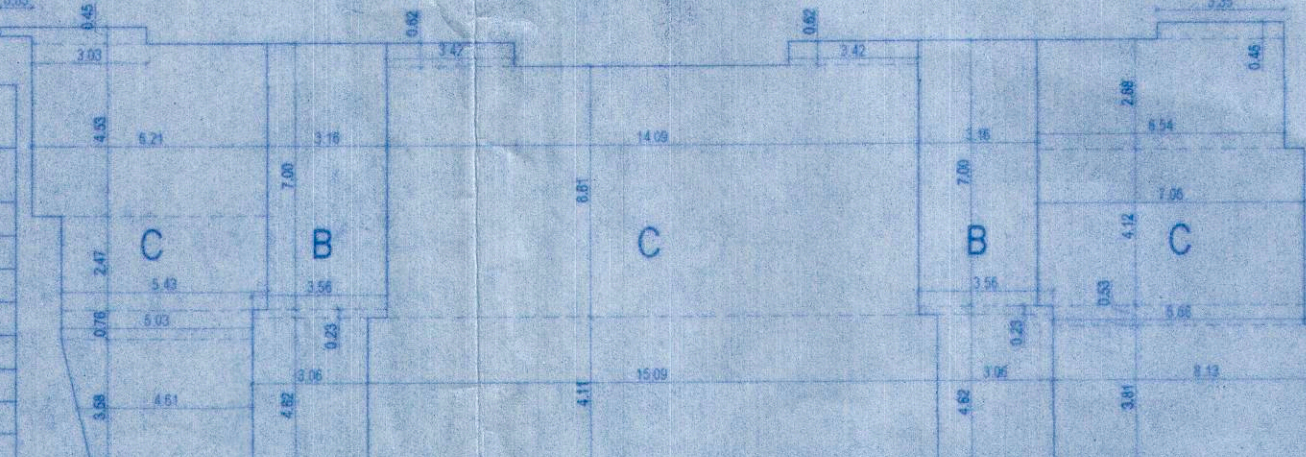


STILT FLOOR PLAN OF APARTMENT BLOCK

SCALE 1:200

B	= 3.16 X 7.00 X 2 = 44.24	C = PARKING	= 0.85 X 0.25 = 0.19
= 3.56 X 0.23 X 2 = 1.63		= 3.03 X 0.45 = 1.36	
= 6.21 X 4.53 = 28.62		= 5.43 X 2.47 = 13.41	
= 5.43 X 0.76 = 4.13		= 4.61 X 3.58 = 16.50	
= 3.42 X 0.62 X 2 = 4.24		= 14.09 X 6.61 = 93.13	
= 14.09 X 6.61 = 93.13		= 15.09 X 4.11 = 62.01	
= 3.35 X 0.45 = 1.50		= 6.54 X 2.88 = 18.83	
= 7.06 X 4.12 = 29.08		= 6.06 X 3.58 X 2 = 43.38	
= 6.06 X 0.53 = 3.22		= 8.13 X 3.81 = 30.97	
TOTAL	= 206.46		

TOTAL BUILT UP = B + C = 370.60 SQ.M

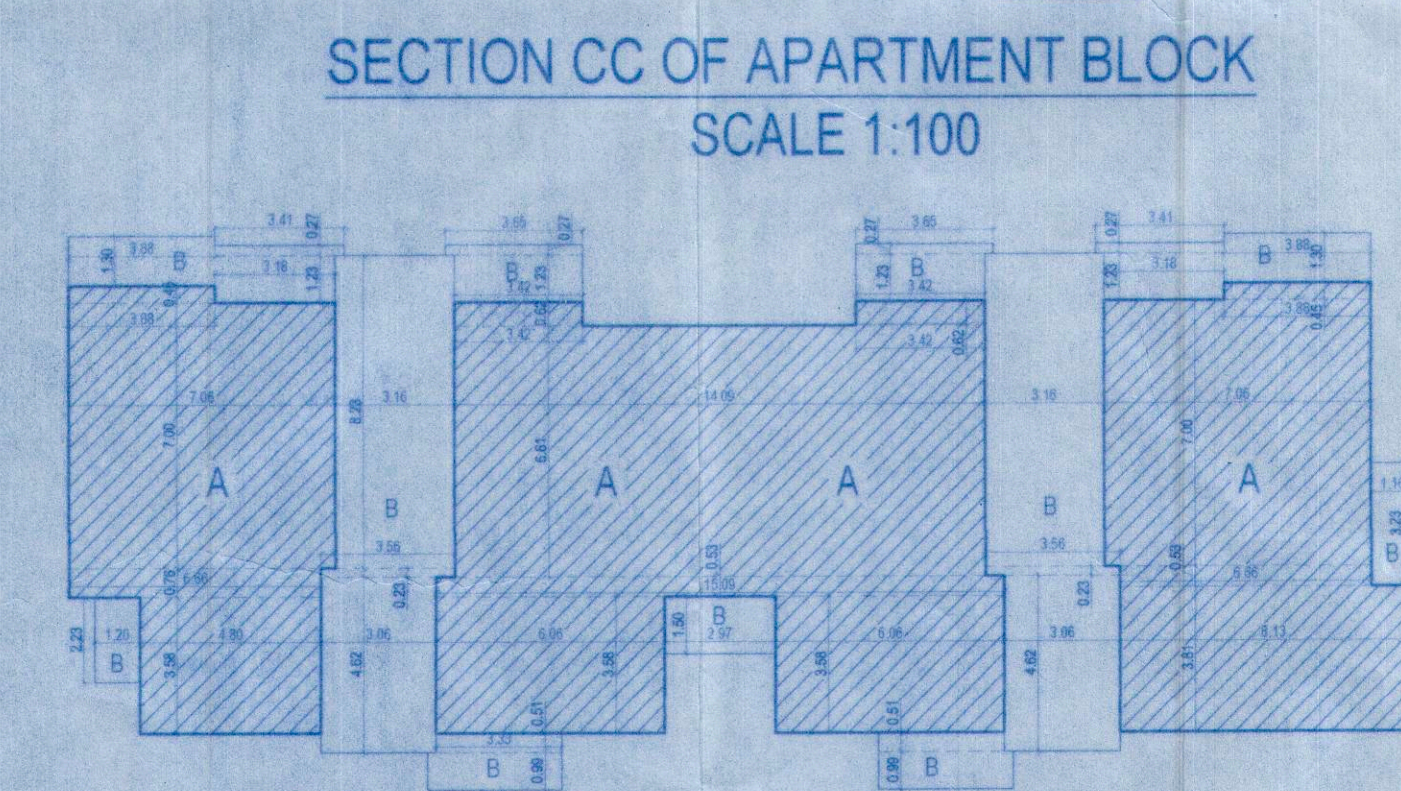

SECTION CC OF APARTMENT BLOCK

SCALE 1:100

A	= 3.88 X 0.45 X 2 = 3.25	B	= 3.16 X 8.23 X 2 = 52.01
= 3.56 X 0.23 X 2 = 1.63		= 3.56 X 0.23 X 2 = 1.63	
= 6.06 X 0.76 = 4.60		= 3.06 X 4.62 X 2 = 28.27	
= 4.80 X 3.58 = 17.18		= 3.88 X 1.30 X 2 = 10.08	
= 8.13 X 3.81 = 30.97		= 3.41 X 0.27 X 2 = 1.69	
= 3.42 X 0.62 X 2 = 4.24		= 3.18 X 1.23 X 2 = 7.82	
= 14.09 X 6.61 = 93.13		= 5.65 X 0.27 X 2 = 1.97	
= 15.09 X 4.11 = 62.01		= 3.42 X 1.23 X 2 = 8.41	
= 3.35 X 0.45 = 1.50		= 3.33 X 0.51 X 2 = 3.39	
= 6.54 X 2.88 = 18.83		= 3.56 X 0.99 X 2 = 7.04	
= 7.06 X 4.12 = 29.08		= 1.20 X 2.23 = 2.67	
= 6.06 X 0.53 = 3.22		= 1.16 X 3.23 = 3.74	
= 8.13 X 3.81 = 30.97		= 2.97 X 1.50 = 4.45	
TOTAL	= 307.56		

TOTAL FAR = 307.56 SQ.M

TOTAL BUILT UP = A + B = 440.73 SQ.M

TYPICAL 1ST TO 5TH FLOOR OF APARTMENT BLOCK

SCALE 1:200




FRONT ELEVATION OF APARTMENT BLOCK

SCALE 1:100

Approved proposed construction/
Sub-Division prior Licence
No. V.P.CHIL/2018-17/37/14/8 dated 04/09/2018
Resolution No. 9(6)
Meeting Held on: 14/08/2018

Secretary
V.P. CHICALIM

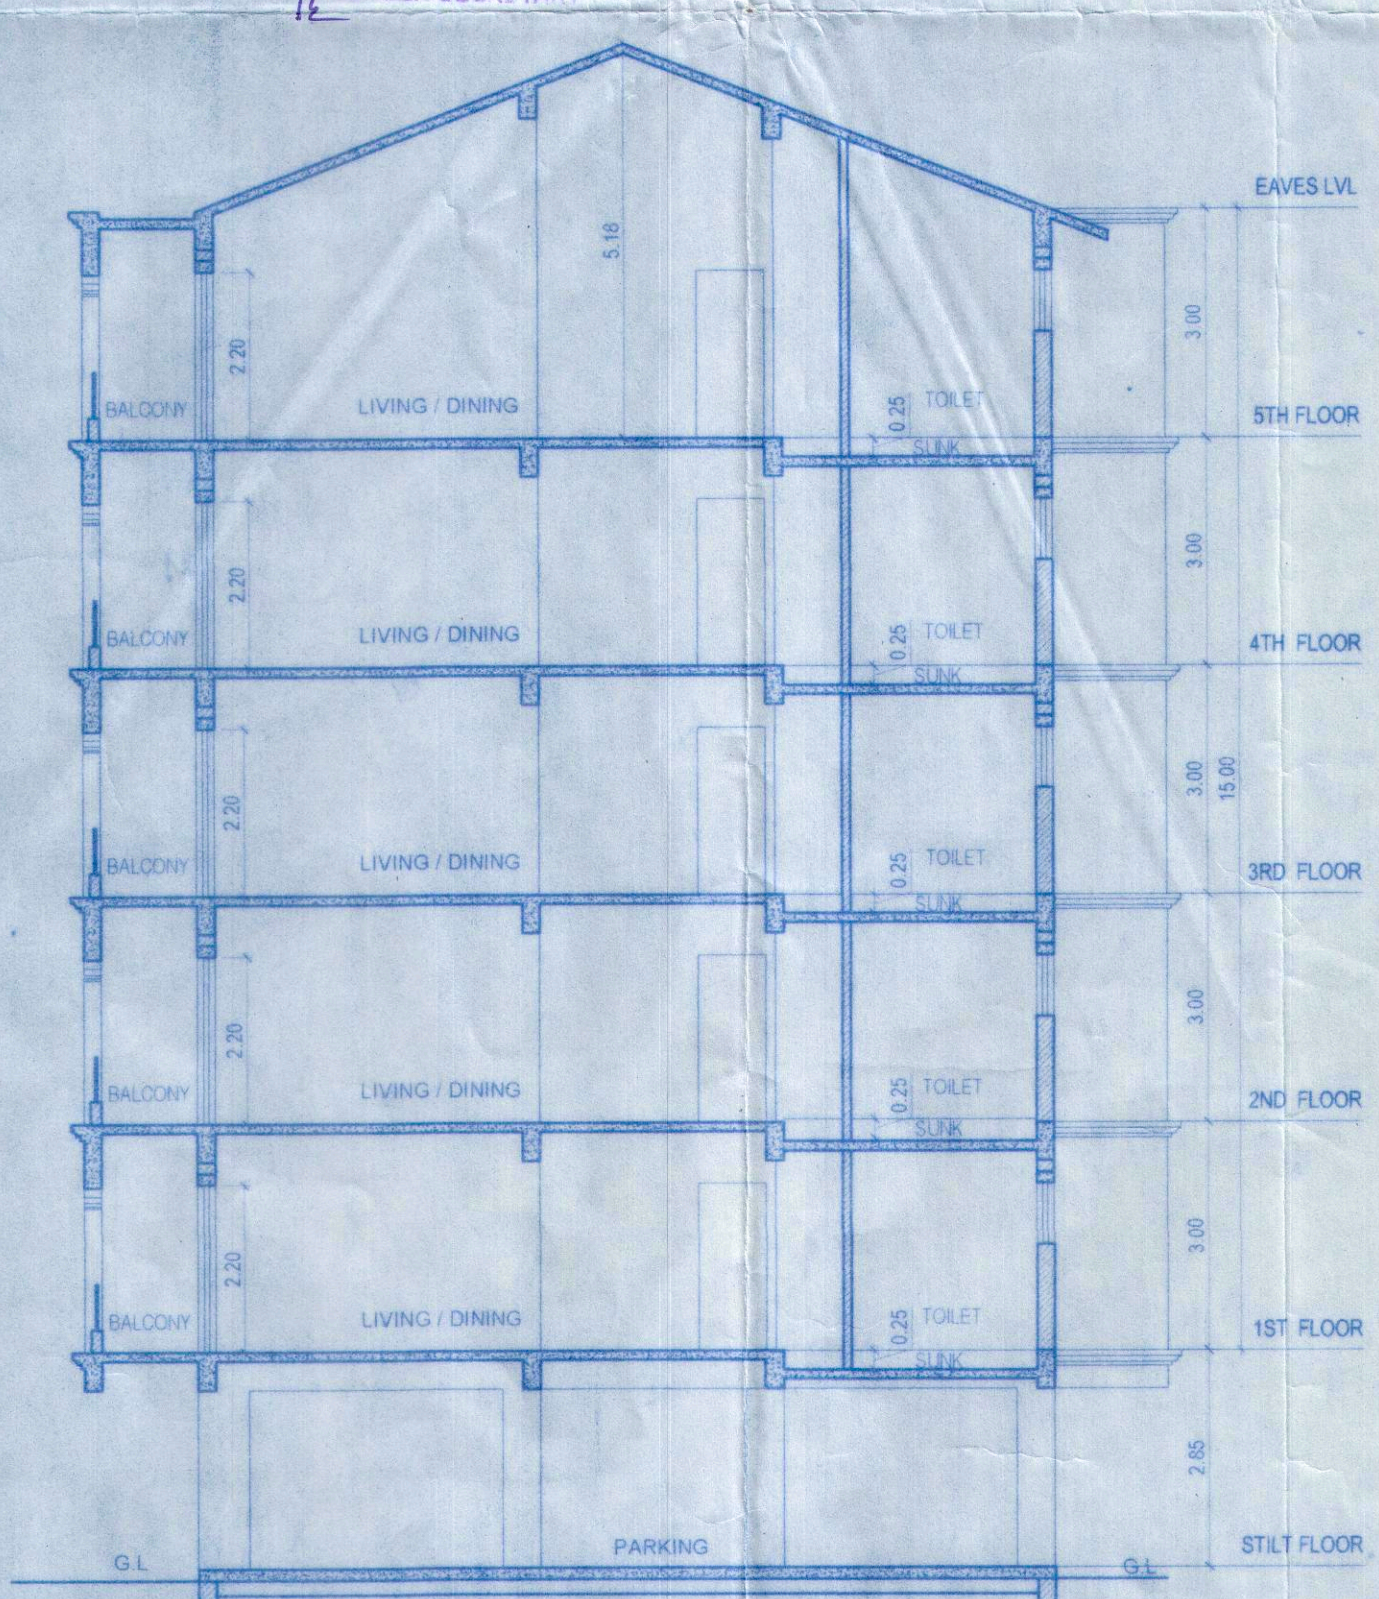

SECTION BB OF APARTMENT BLOCK

SCALE 1:100

ARCHITECT
SAHISH S. KHANDEPARKAR
Architect / Interior designer,
X-5, A-1, Jairam Complex,
Rua De Ourem, Panaji - Goa 403001,
Ph 0832 (2230990) / M- 9823171331,
email: archsk@rediffmail.com

CLIENT
FELICITY REAL - INFRA PRIVATE
LIMITED
POA HOLDER MR. NAZIR KHAN

PROPOSED APARTMENT / VILLA AND COMPOUND WALL
FOR FELICITY REAL - INFRA PRIVATE LIMITED ON
PROPERTY BEARING SURVEY NO 115, SUB DIV NO 3
SITUATED AT CHICALIM VILLAGE, MORMUGAO TALUKA,
GOA.

SHEET TITLE		
SUBMISSION DRAWING		
DEALT BY:	SCALE	DRG. No.
YOGESH CHARI	1:100, 1:200, 1:500	01
DATE	16/03/2018	
ARCHITECT SIGN.		
OWNER SIGN.		

