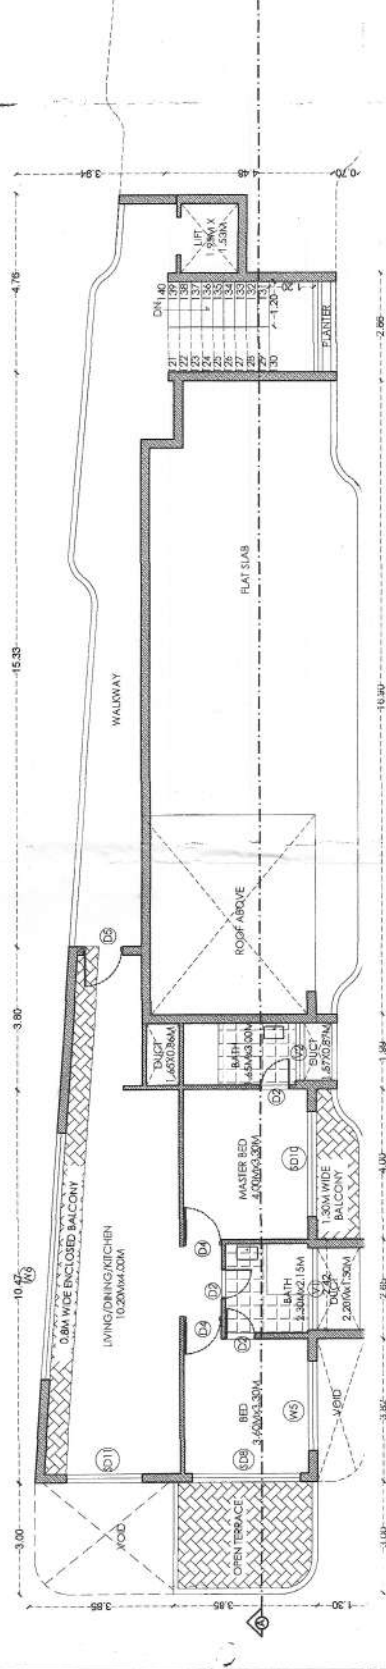
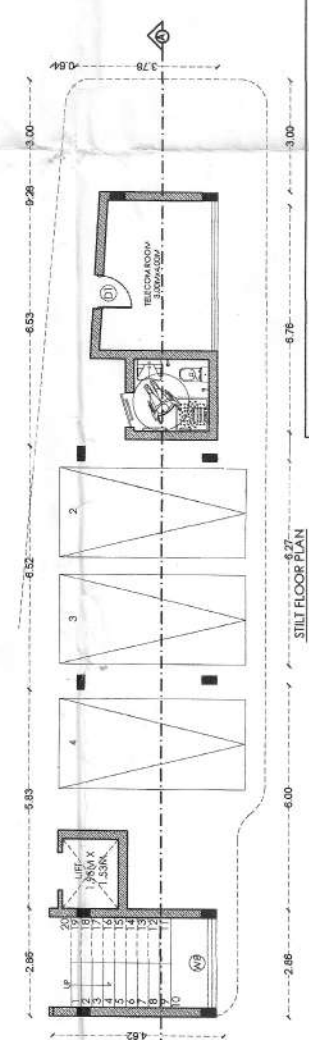
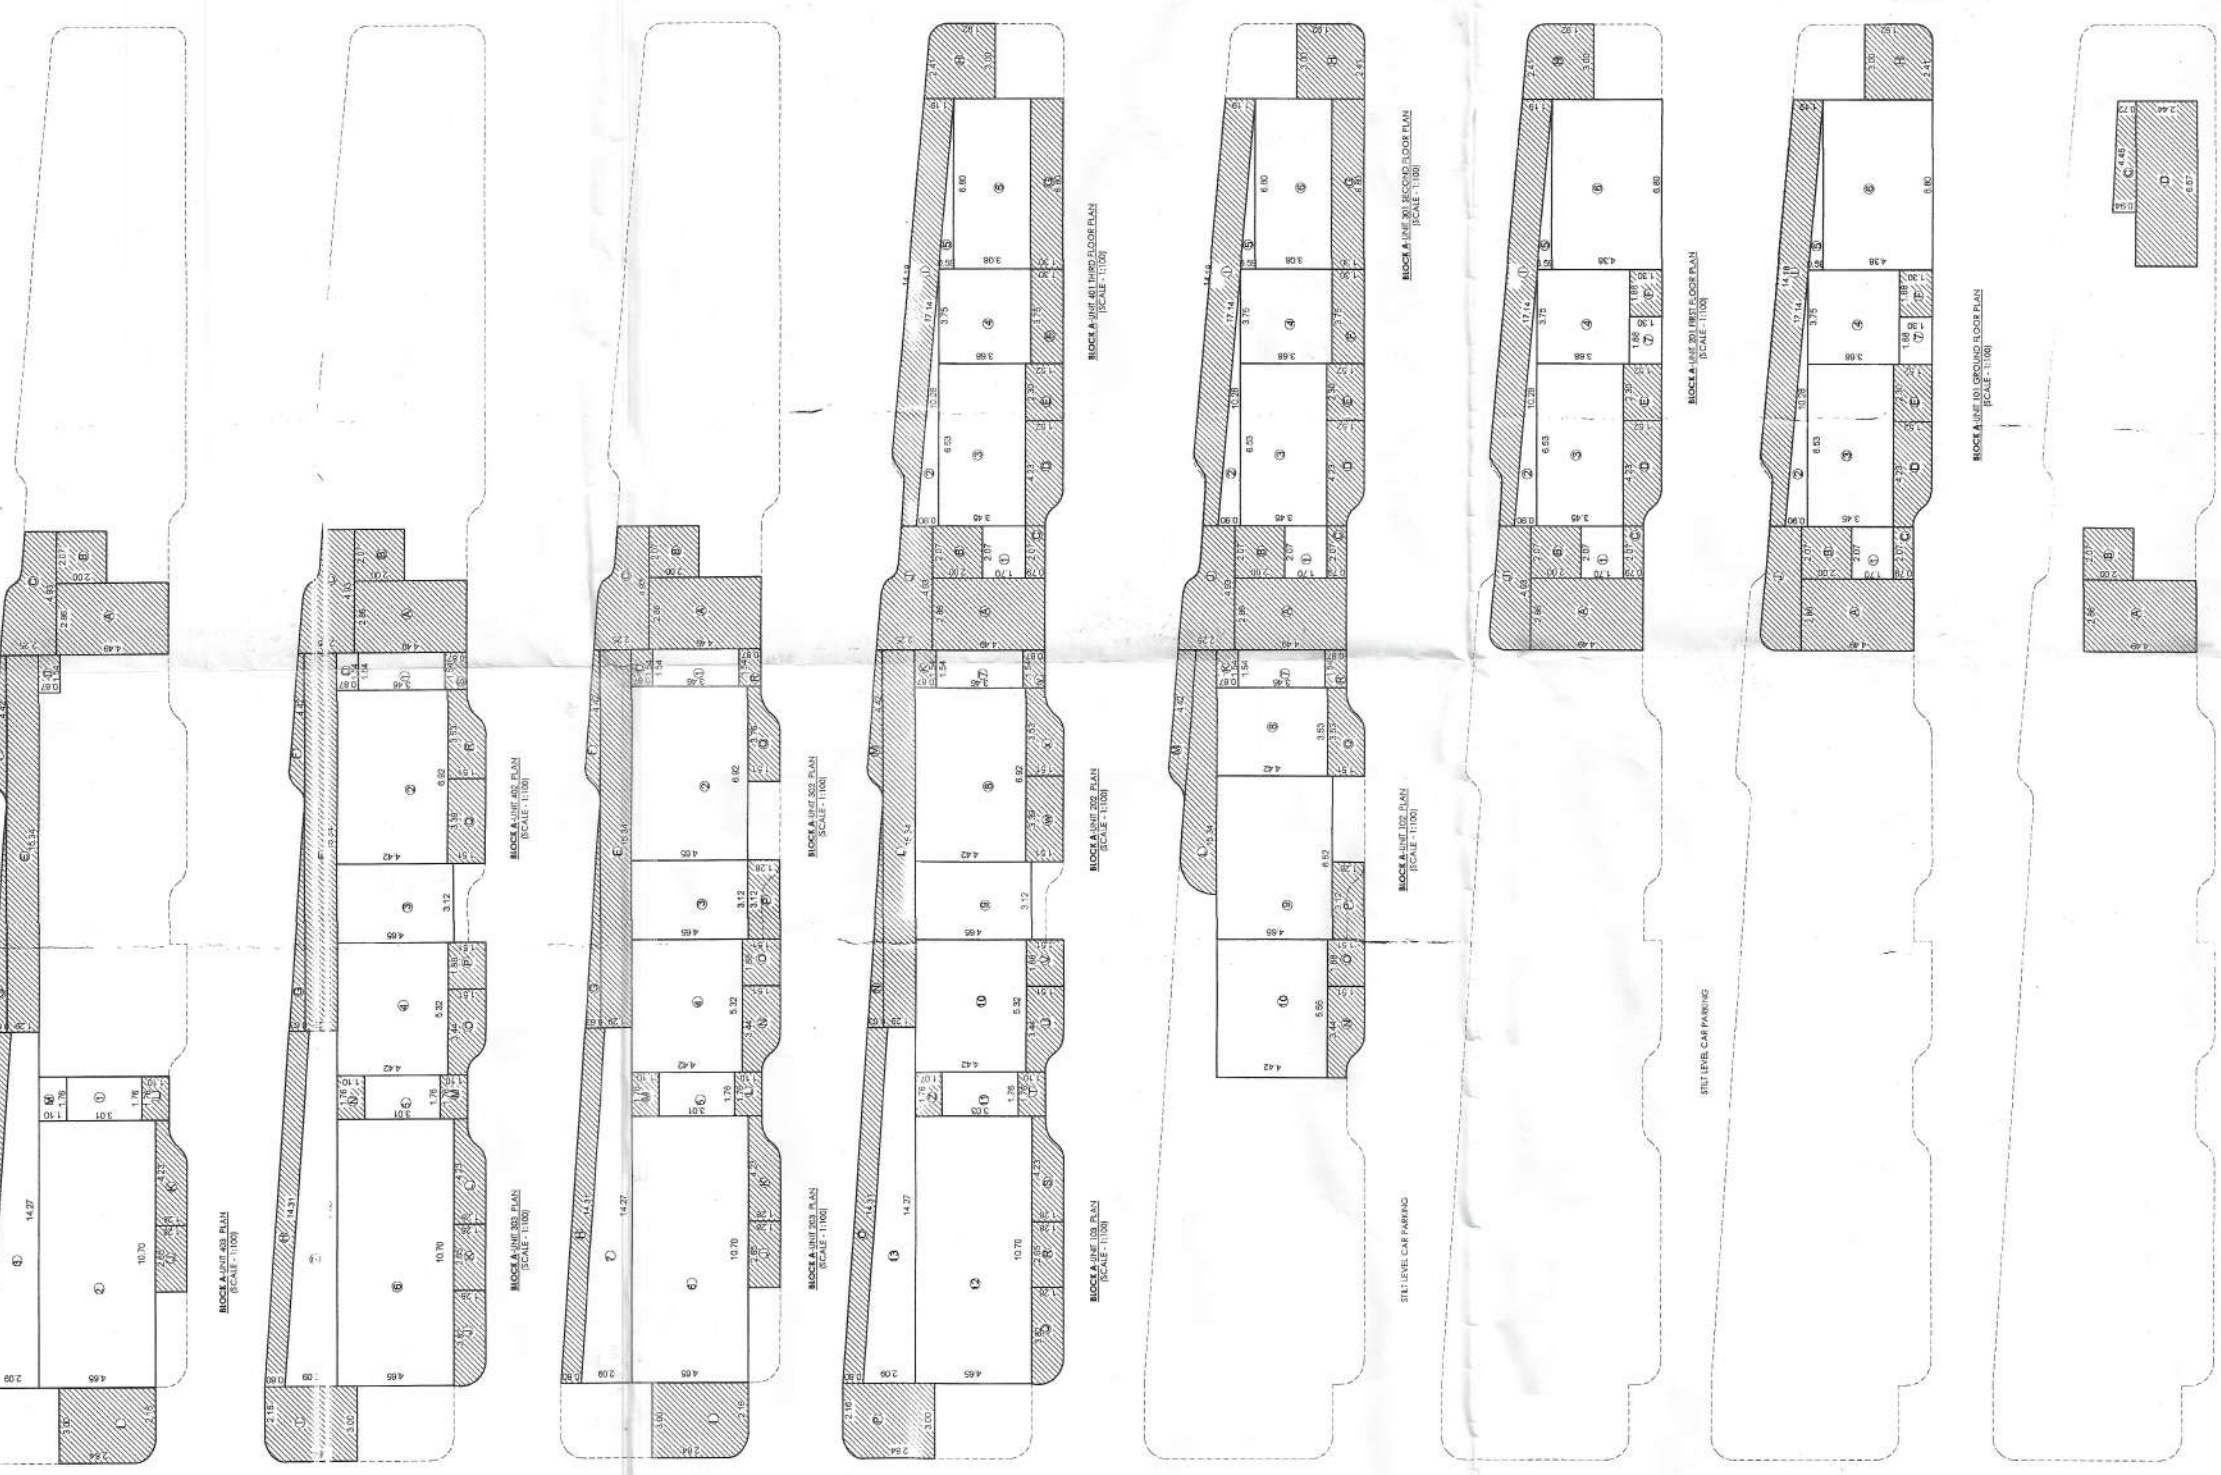


~~SECRET~~
SECRETARY
V. P. SODERSTROM

[illegible][illegible]

FLOOR AREA BREAK-UP: (SQ. M.)	
FAR CONSUMED	
1-2,3,4+4,5.....(1)	
= 151.88 SQ.M	
FAR DEDUCTIBLE	
1-1+2+3+4+5.....(2)	
= 112.00 SQ.M	
TOTAL B.U.A.....(1+2)	
1-2,3,4+4,5.....	
= 263.87 SQ.M	

FLOOR AREA BREAK-UP - (SQ.M.)			
145.33	181.24	M4.93	FAS CONSUMED
7-22.17	84.14	M4.62	= 142.3445... (1)
3-44.51	C11.36	O-2.84	= 151.47 SQ.M
1-52.12	D1-36	P4.12	
6-15.78	Q4-37	Q4-37	FAS CONDUCTIVE
6-49.76	R4-39	R4-39	= A+B+C+D+E + (2)
7-22.89	Q4-82	Q4-82	= 107.87 SQ.M
141.44	H4-14	H4-14	TOTAL B.U.A (1+2)
141.36	I4-16	I4-16	142.3445... -
3-3.39	J4-39	J4-39	= 20.34 SQ.M
144.65	K4-65	K4-65	
141.95	L4-95	L4-95	

FLOOR AREA BREAK-UP - (SQ.M)		FAR CONSIDERED	
3-15.2	A-12.84	S-4.39	
2-4.62	B-4.14	S-6.35	(1)
3-22.53	C-1.64	T-1.94	
3-10.10	D-5.86	U-4.62	
5-10.21	E-3.50	S-2.84	
6-20.34	F-3.50	S-2.84	
7-20.33	G-4.39	S-6.35	(2)
8-30.58	H-4.39	S-6.35	
9-15.53	I-4.39	S-6.35	
10-15.53	J-4.39	S-6.35	
11-15.53	K-4.39	S-6.35	
12-15.53	L-4.39	S-6.35	
13-15.53	M-4.39	S-6.35	
14-15.53	N-4.39	S-6.35	
15-15.53	O-4.39	S-6.35	
16-15.53	P-4.39	S-6.35	
17-15.53	Q-4.39	S-6.35	
18-15.53	R-4.39	S-6.35	
19-15.53	S-4.39	S-6.35	
20-15.53	T-4.39	S-6.35	
21-15.53	U-4.39	S-6.35	
22-15.53	V-4.39	S-6.35	
23-15.53	W-4.39	S-6.35	
24-15.53	X-4.39	S-6.35	
25-15.53	Y-4.39	S-6.35	
26-15.53	Z-4.39	S-6.35	
27-15.53	AA-4.39	S-6.35	
28-15.53	AB-4.39	S-6.35	
29-15.53	AC-4.39	S-6.35	
30-15.53	AD-4.39	S-6.35	
31-15.53	AE-4.39	S-6.35	
32-15.53	AF-4.39	S-6.35	
33-15.53	AG-4.39	S-6.35	
34-15.53	AH-4.39	S-6.35	
35-15.53	AI-4.39	S-6.35	
36-15.53	AJ-4.39	S-6.35	
37-15.53	AK-4.39	S-6.35	
38-15.53	AL-4.39	S-6.35	
39-15.53	AM-4.39	S-6.35	
40-15.53	AN-4.39	S-6.35	
41-15.53	AO-4.39	S-6.35	
42-15.53	AP-4.39	S-6.35	
43-15.53	AQ-4.39	S-6.35	
44-15.53	AR-4.39	S-6.35	
45-15.53	AS-4.39	S-6.35	
46-15.53	AT-4.39	S-6.35	
47-15.53	AU-4.39	S-6.35	
48-15.53	AV-4.39	S-6.35	
49-15.53	AW-4.39	S-6.35	
50-15.53	AX-4.39	S-6.35	
51-15.53	AY-4.39	S-6.35	
52-15.53	AZ-4.39	S-6.35	
53-15.53	BA-4.39	S-6.35	
54-15.53	BB-4.39	S-6.35	
55-15.53	BC-4.39	S-6.35	
56-15.53	BD-4.39	S-6.35	
57-15.53	BE-4.39	S-6.35	
58-15.53	BF-4.39	S-6.35	
59-15.53	BG-4.39	S-6.35	
60-15.53	BH-4.39	S-6.35	
61-15.53	BI-4.39	S-6.35	
62-15.53	BJ-4.39	S-6.35	
63-15.53	BK-4.39	S-6.35	
64-15.53	BL-4.39	S-6.35	
65-15.53	BM-4.39	S-6.35	
66-15.53	BN-4.39	S-6.35	
67-15.53	BO-4.39	S-6.35	
68-15.53	BP-4.39	S-6.35	
69-15.53	BQ-4.39	S-6.35	
70-15.53	BR-4.39	S-6.35	
71-15.53	BS-4.39	S-6.35	
72-15.53	BT-4.39	S-6.35	
73-15.53	BU-4.39	S-6.35	
74-15.53	BV-4.39	S-6.35	
75-15.53	BW-4.39	S-6.35	
76-15.53	BX-4.39	S-6.35	
77-15.53	BY-4.39	S-6.35	
78-15.53	BZ-4.39	S-6.35	
79-15.53	CA-4.39	S-6.35	
80-15.53	CB-4.39	S-6.35	
81-15.53	CC-4.39	S-6.35	
82-15.53	CD-4.39	S-6.35	
83-15.53	CE-4.39	S-6.35	

N=2.82		FAR CONSUMED
O=11.64	A=1.284	= 149.746... (H)
P=50.88	B=4.16	= 152.61 M
Q=4.70	C=1.64	FAR DEDUCTIBLE
	D=11.90	
	E=2.08	
	F=2.08	

10-2153 11-2-24465.....
 1-8.86 +A-B-C-D-E.....
 1-1.34 * 255.35 SQ M
 1-11.21
 N=1.83

FLOOR AREA BREAK-UP: (50 ML)

PART REDUCIBLE
 = 6.27 SQ.M.
 TOTAL BUA. (1+2)
 = 123.44 SQ.
 *A+B+C+D+E+
 = 143.49 SQ.M.

FLOOR AREA BREAK UP - (SQ. M.)

D-16.03

PROJECT	PROPOSED CONSTRUCTION OF RESIDENTIAL BUILDING, SWIMMING POOL AND COMPOUND WALL ON PLOT BEARING SURVEY NO. 46/4 AT SOCORRO, SAN JUAN, P.R.
---------	---

CLIENT	ARCHITECT
--------	-----------

SHEET NO.	01	DRAWINGS
FILE NO.		
SHEET SIZE.	DWG NO.	
A0	01/001	
DATE	DRAWN BY	
30-05-2025		Floor Plans Area Diagram Area Statement Area Calculation
		A.D.

THE GARAGE
AN AFFORDABLE WORKSPACE

FOR KANSO VENTURES LLP

Norwich

N












































































































































































12.03
BLOCK A-STILT LEVEE

7.03
FLOOR PLAN

DATE	30-05-2025
------	------------

THE GARAGE
 ARTISTS' PLANT • INTERIOR DESIGN • LANDSCAPE

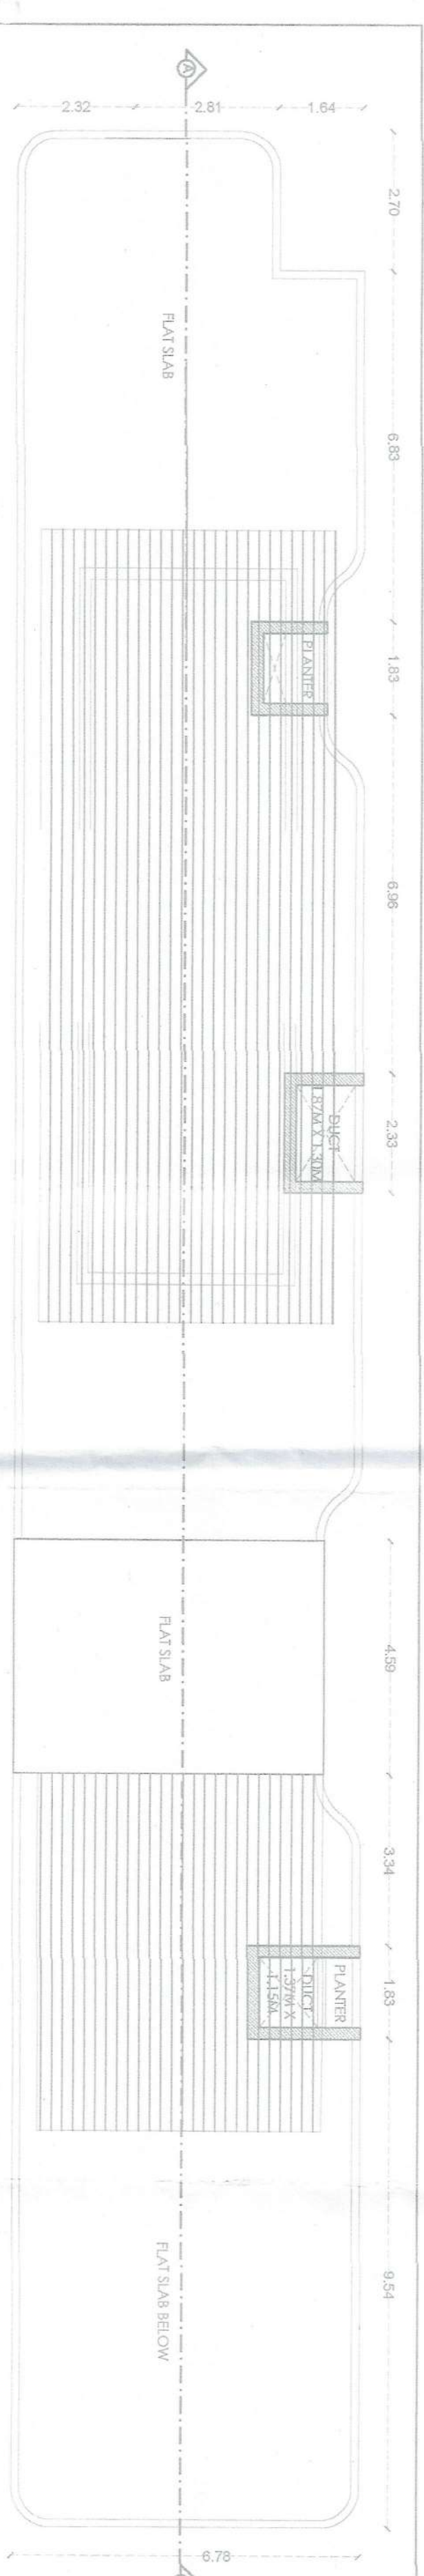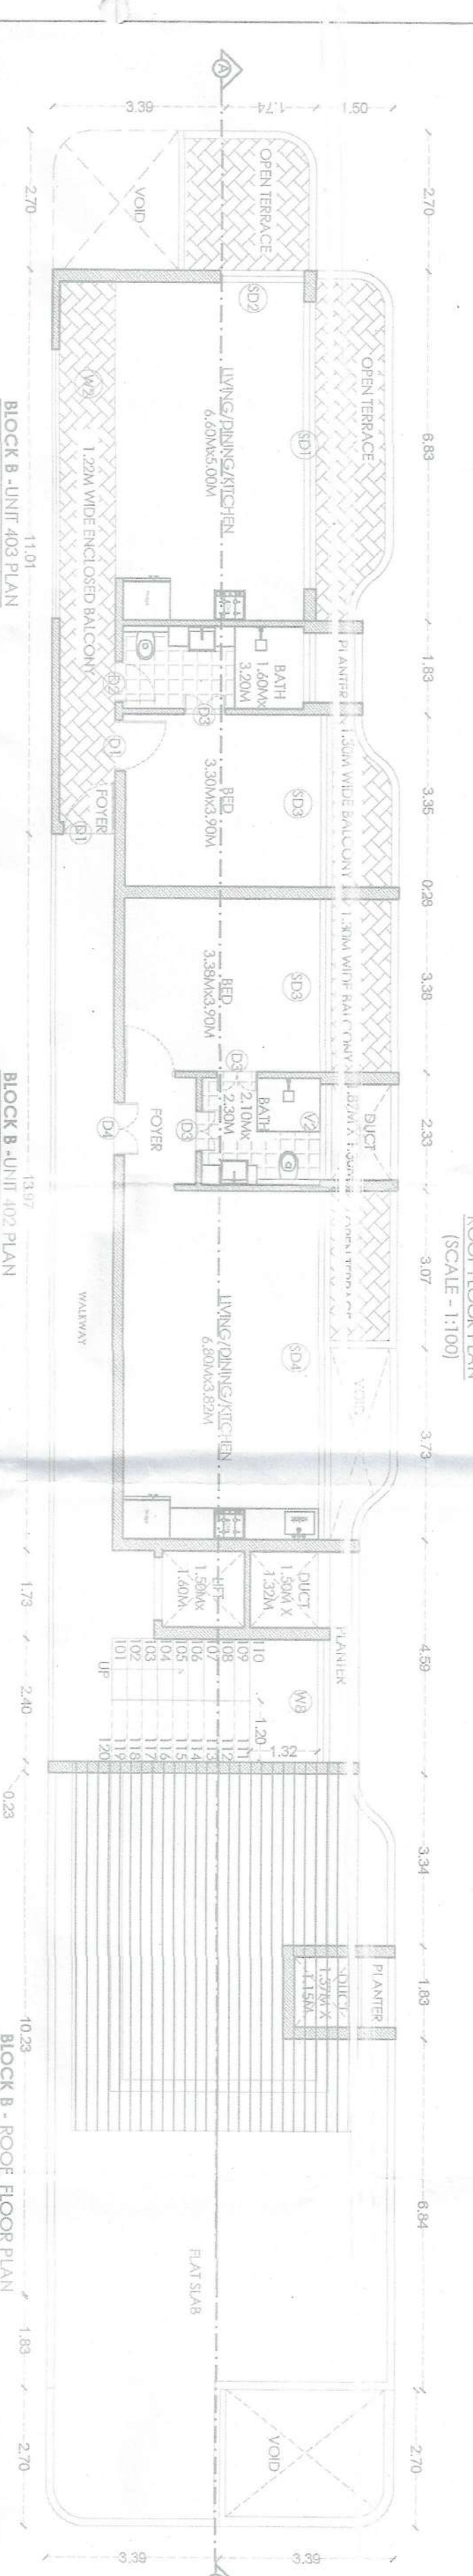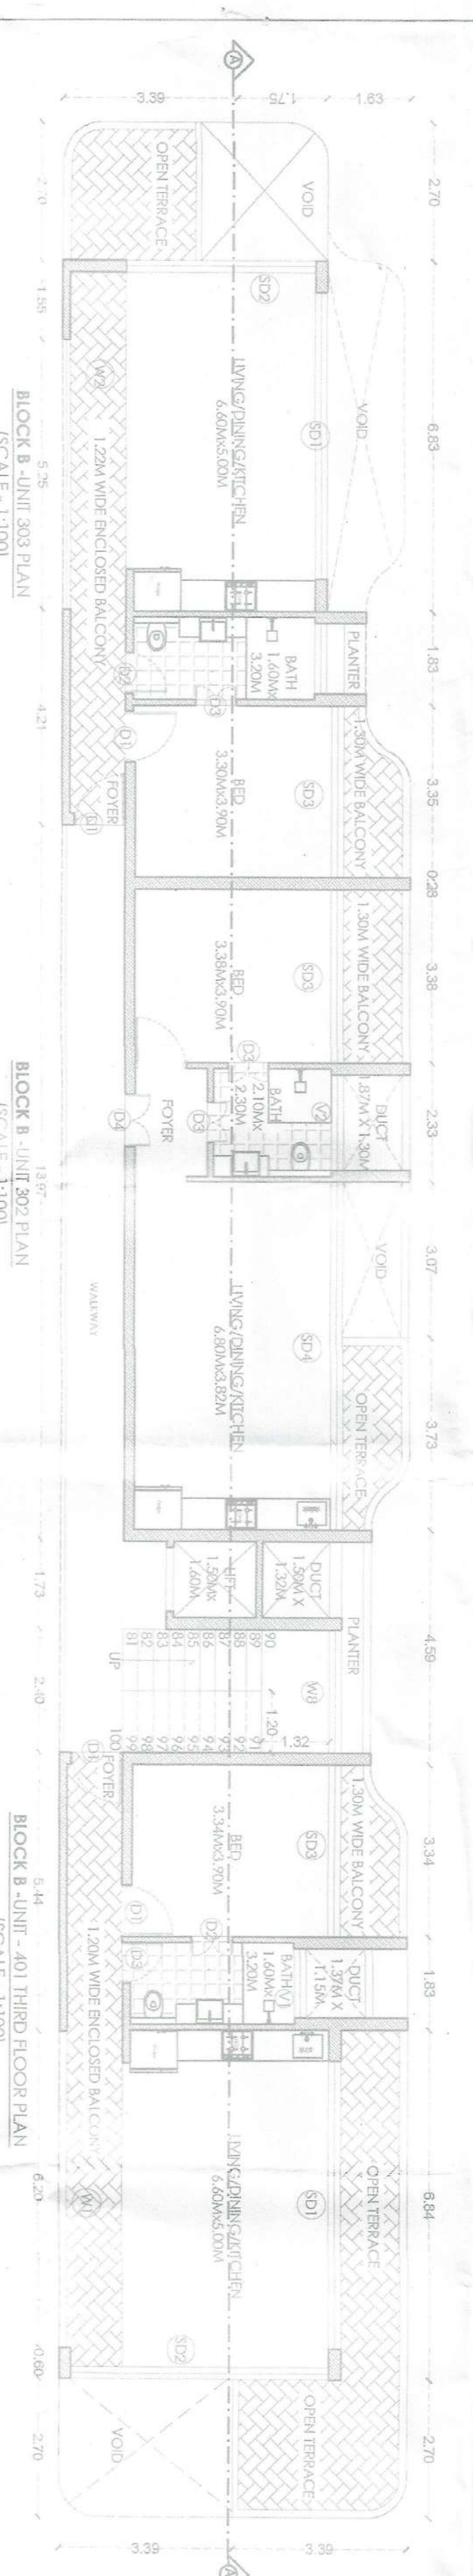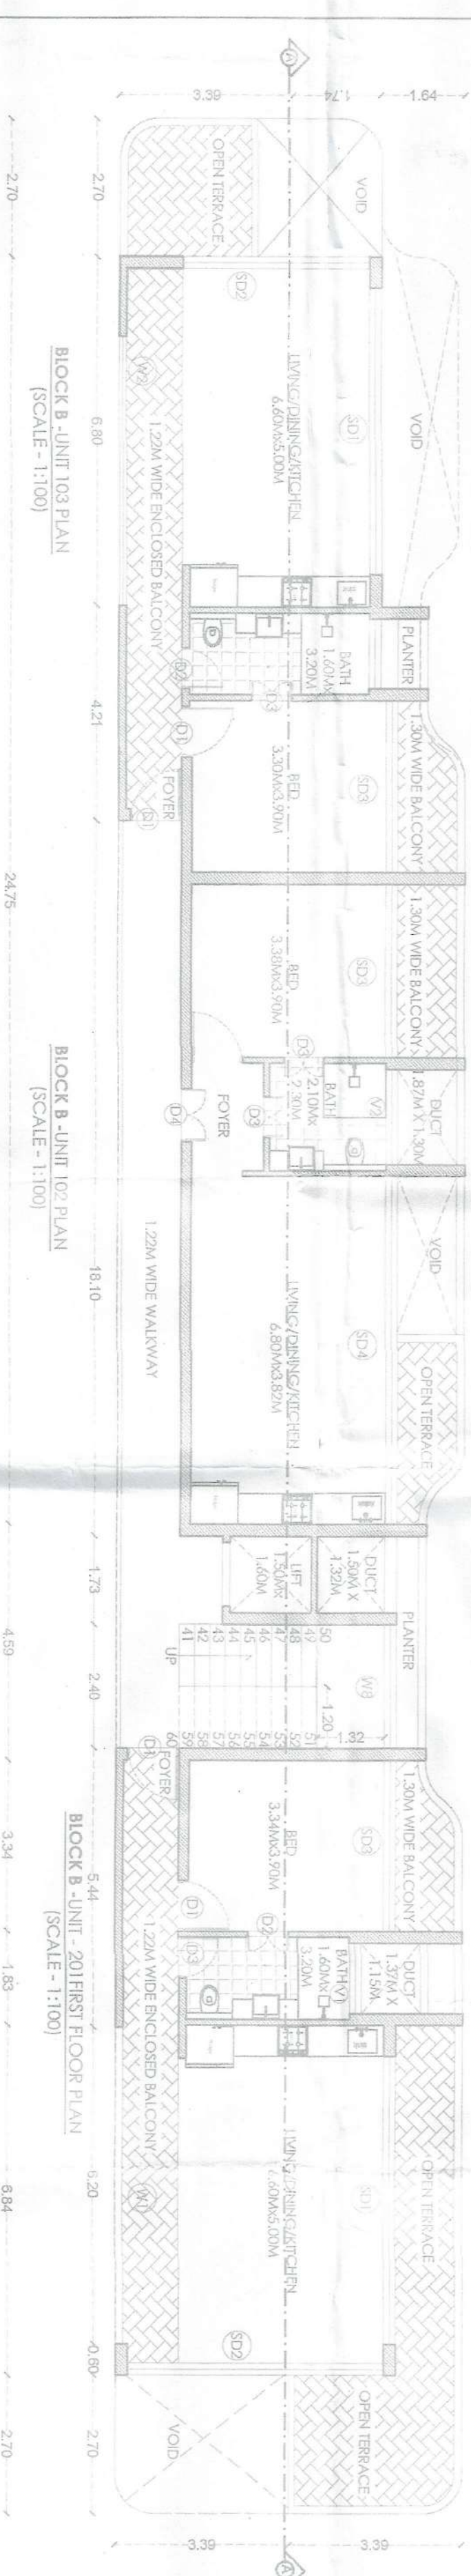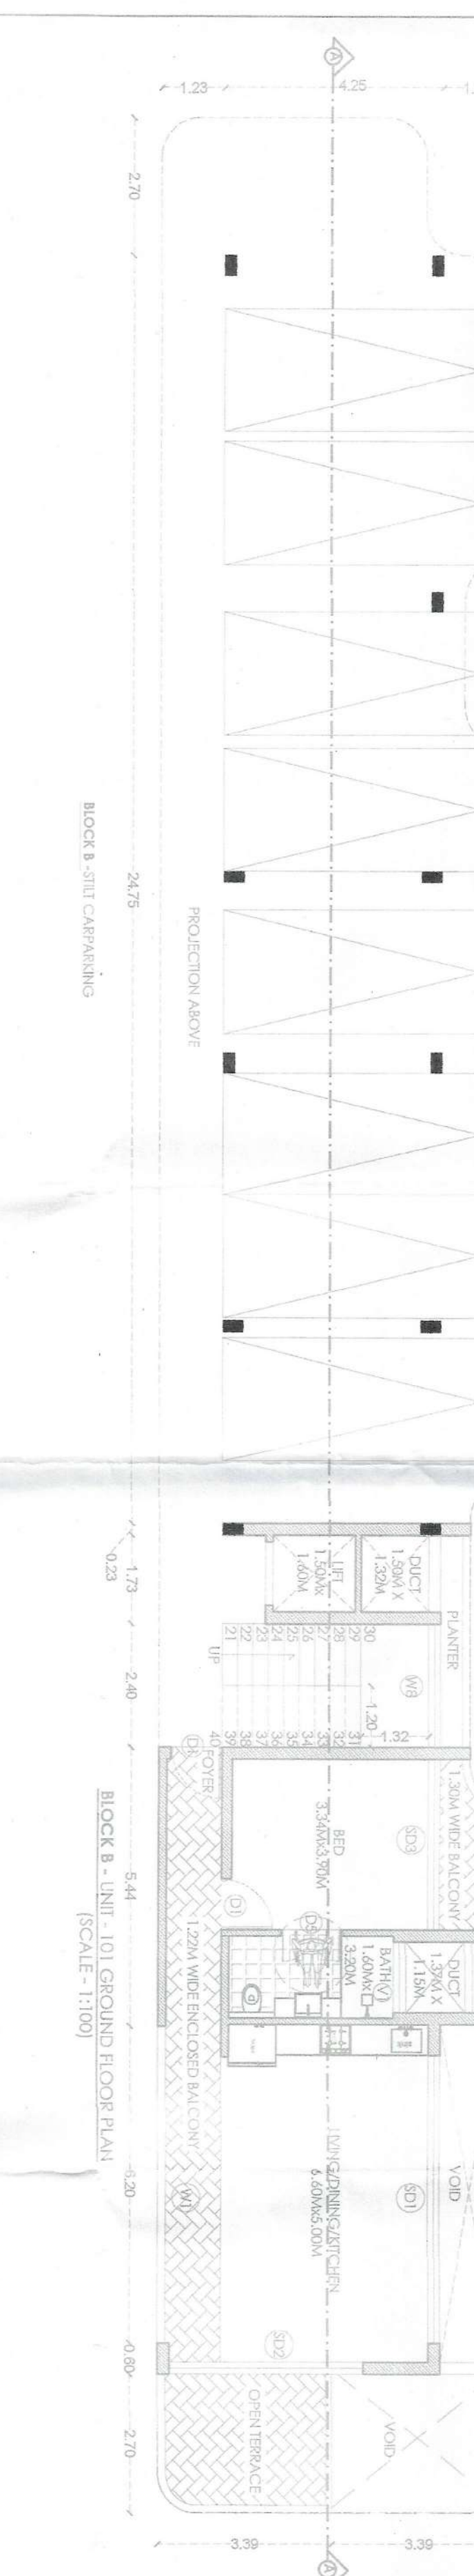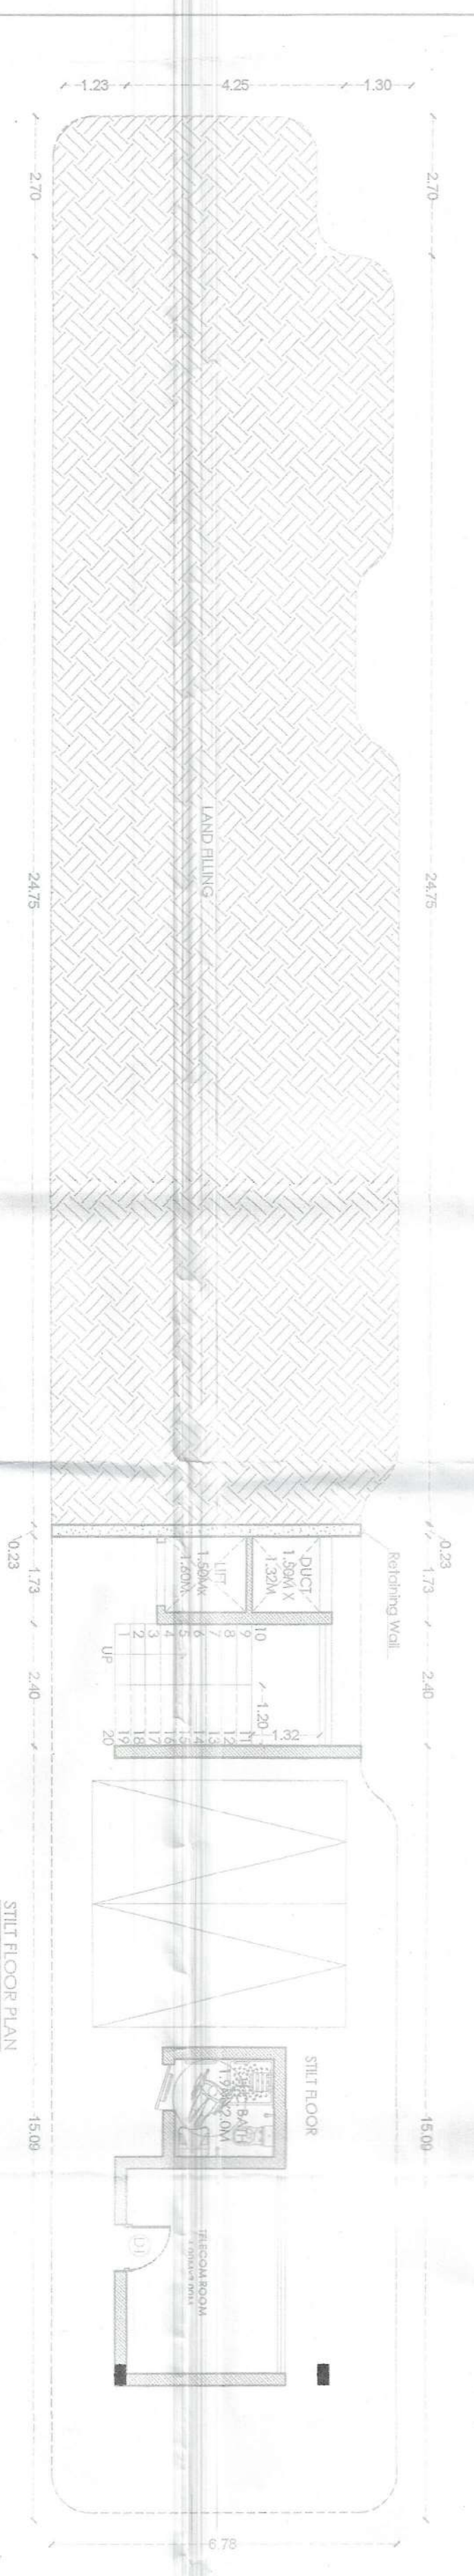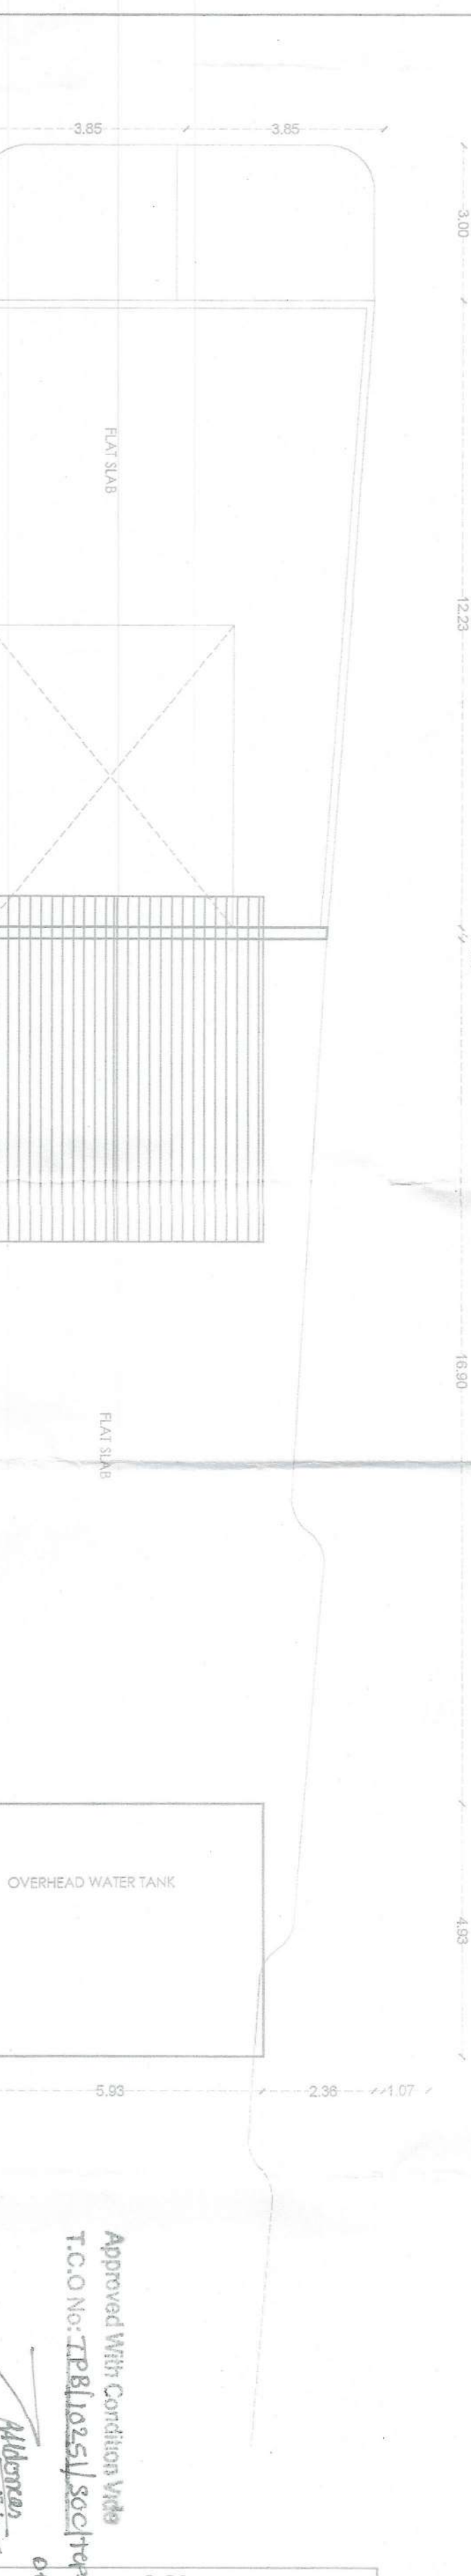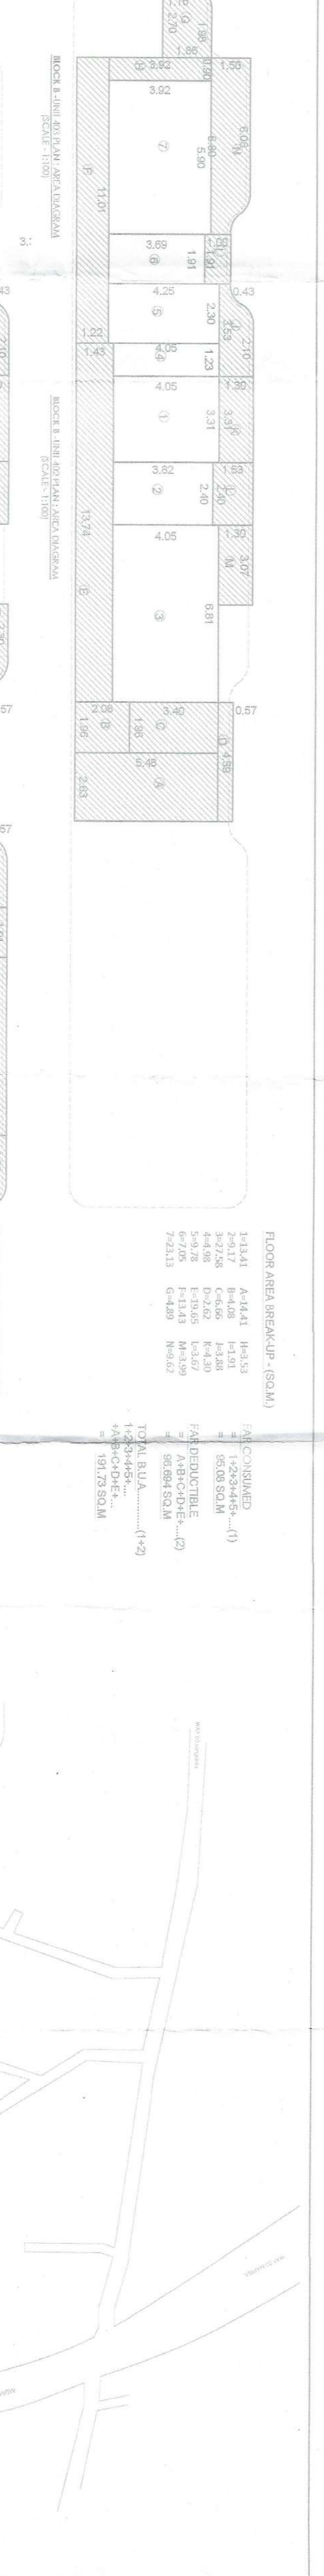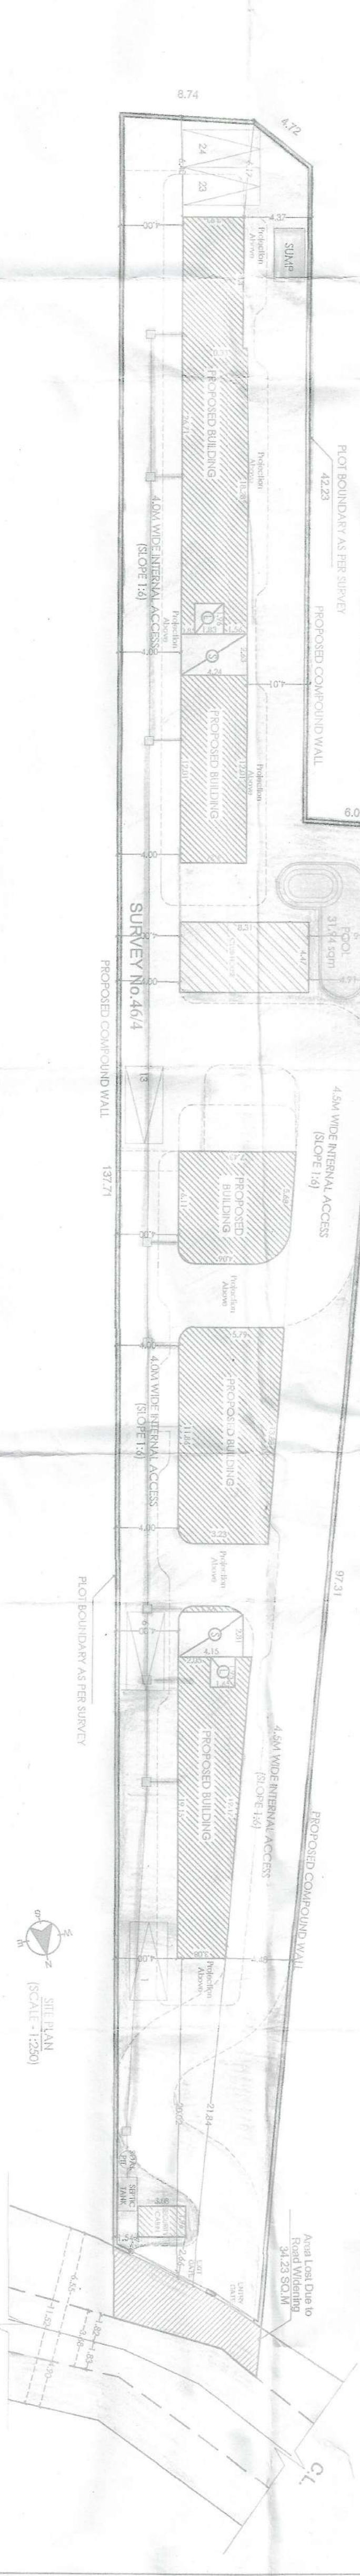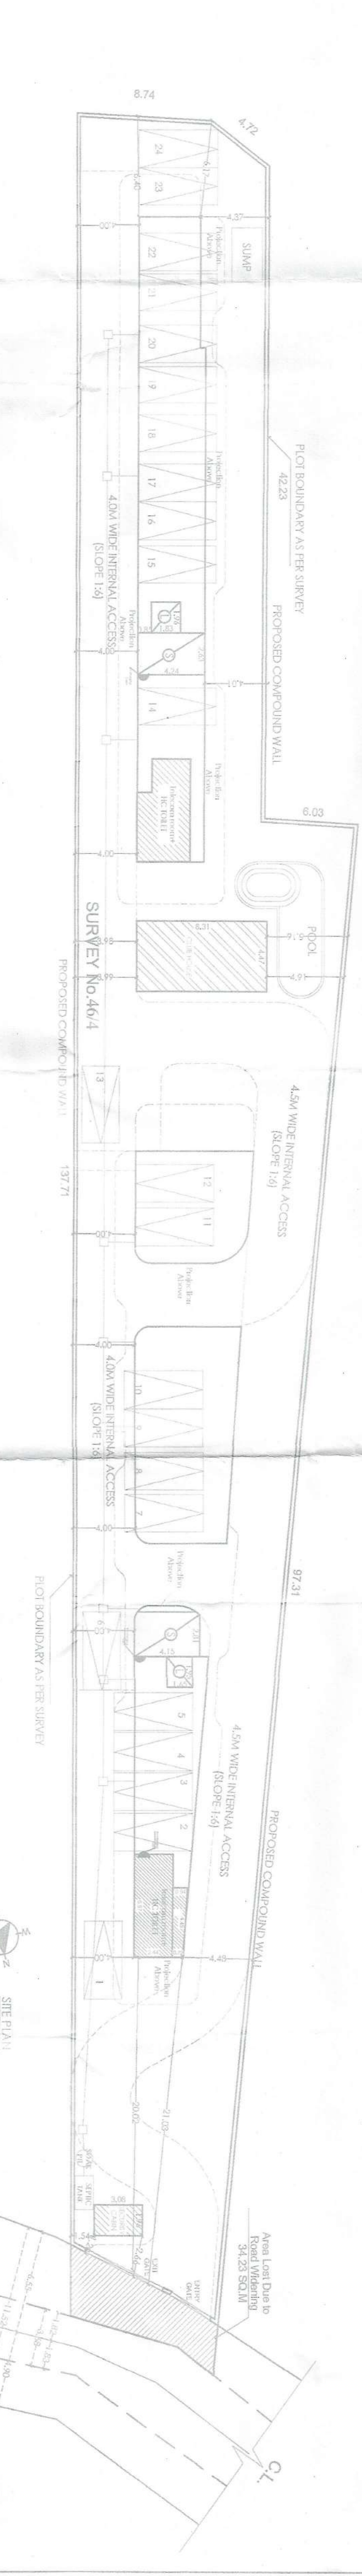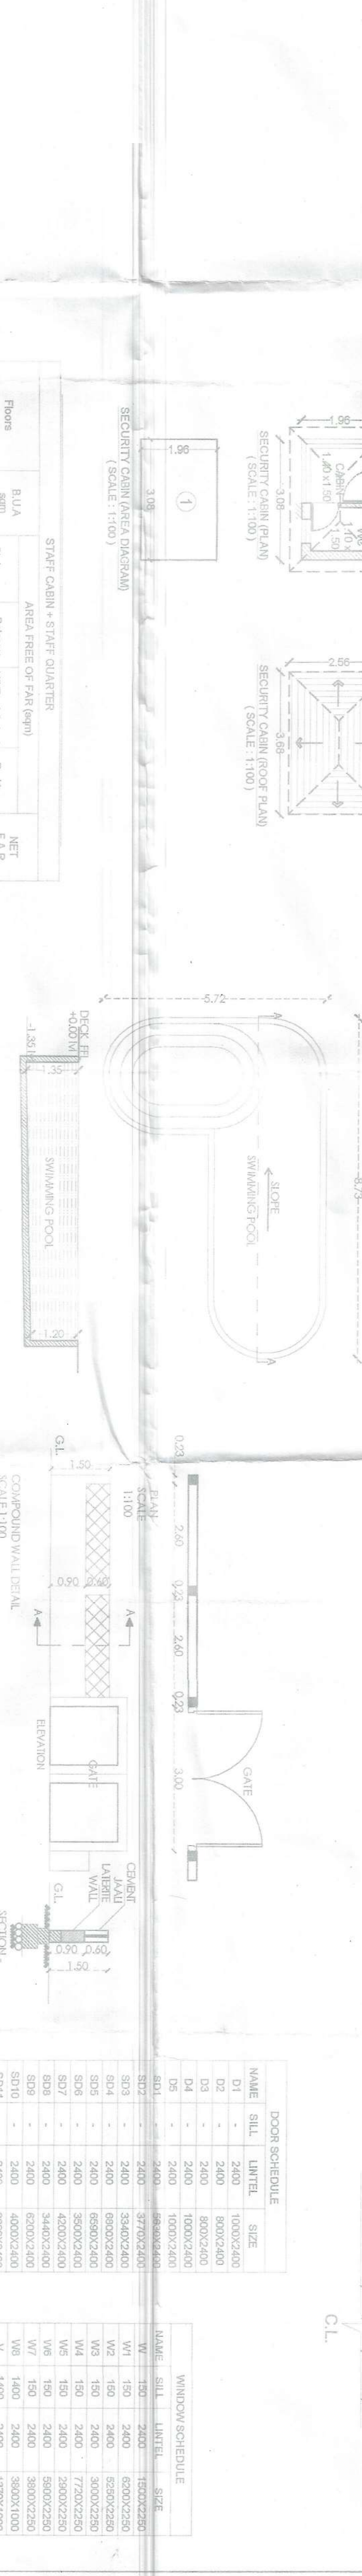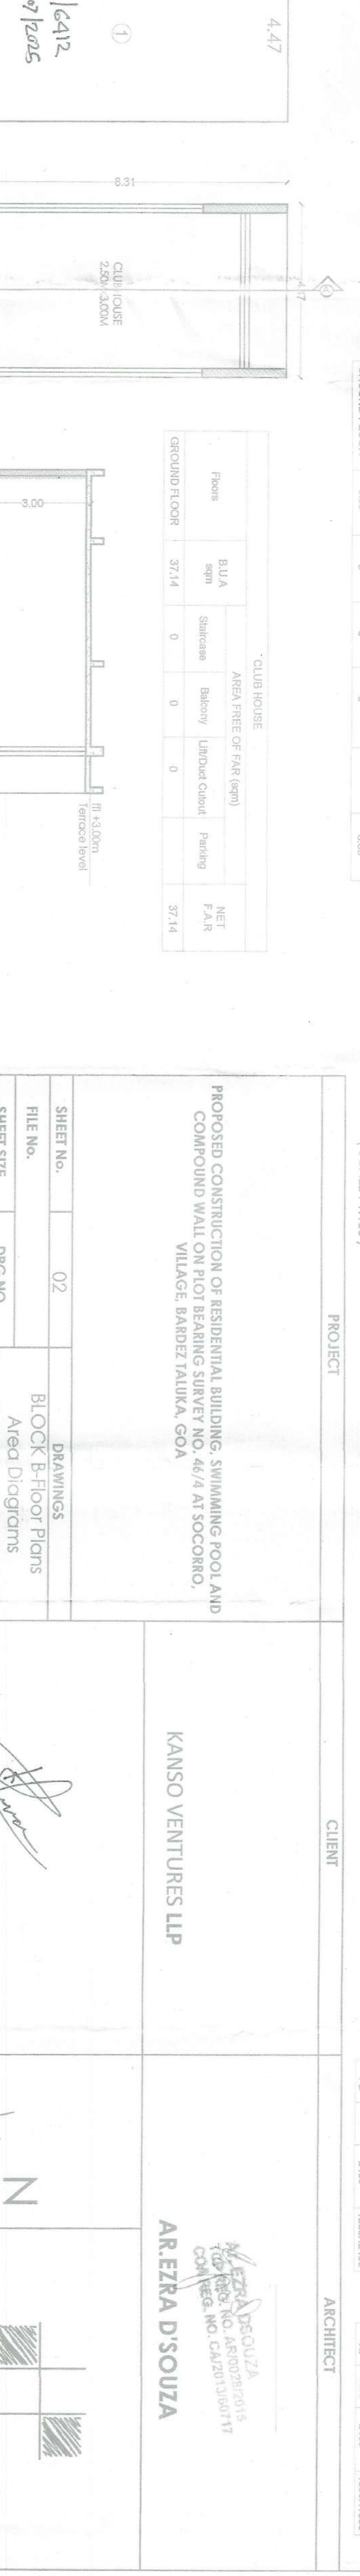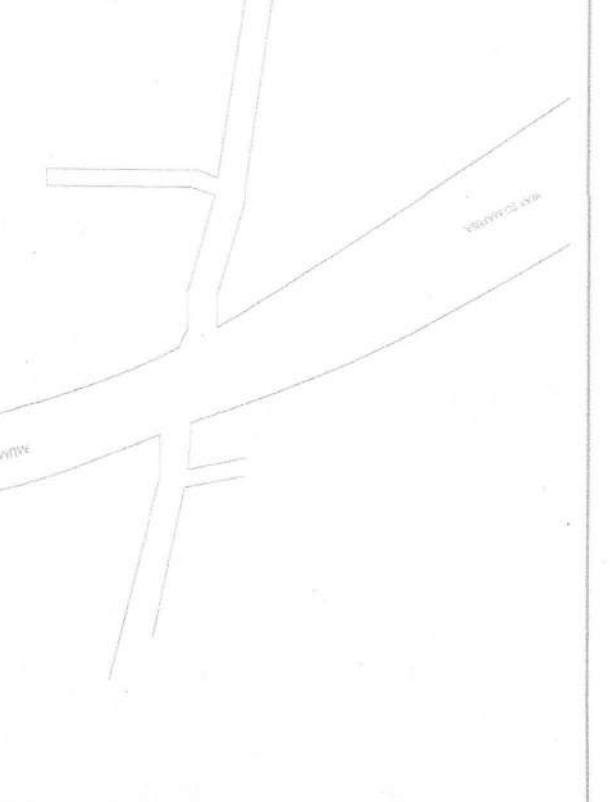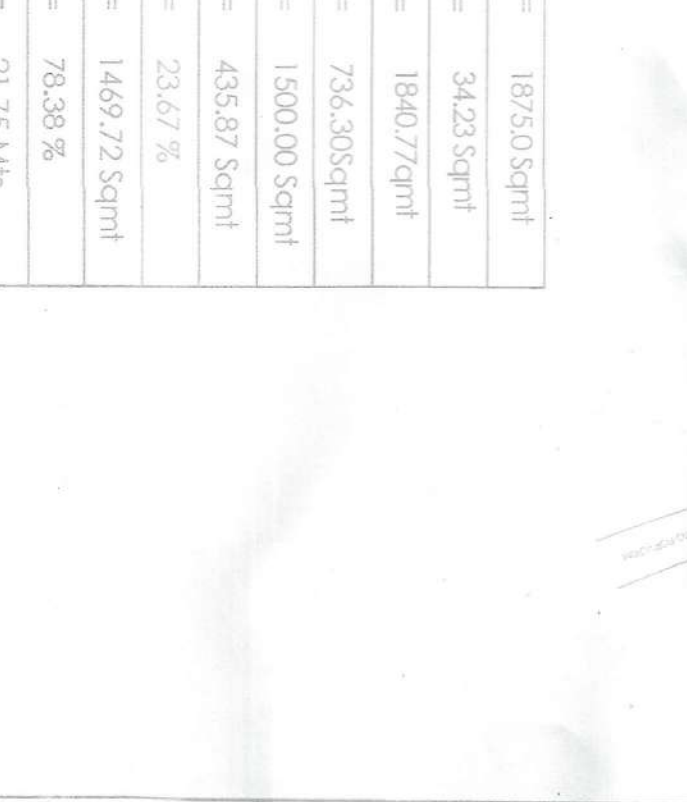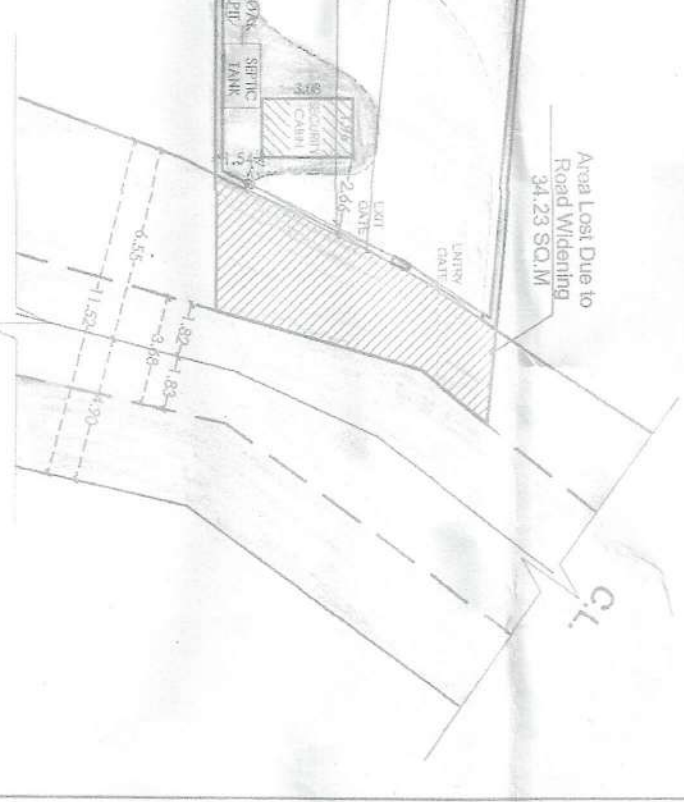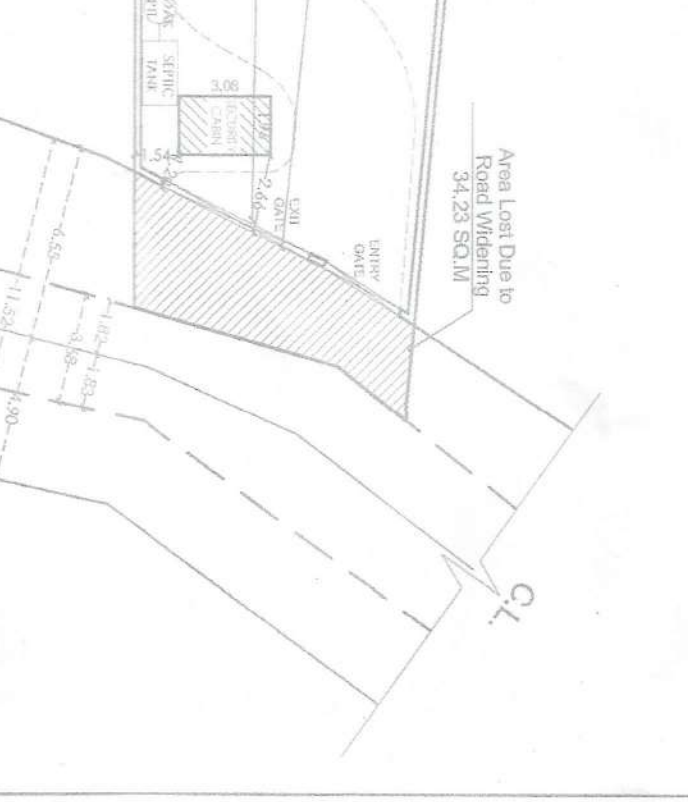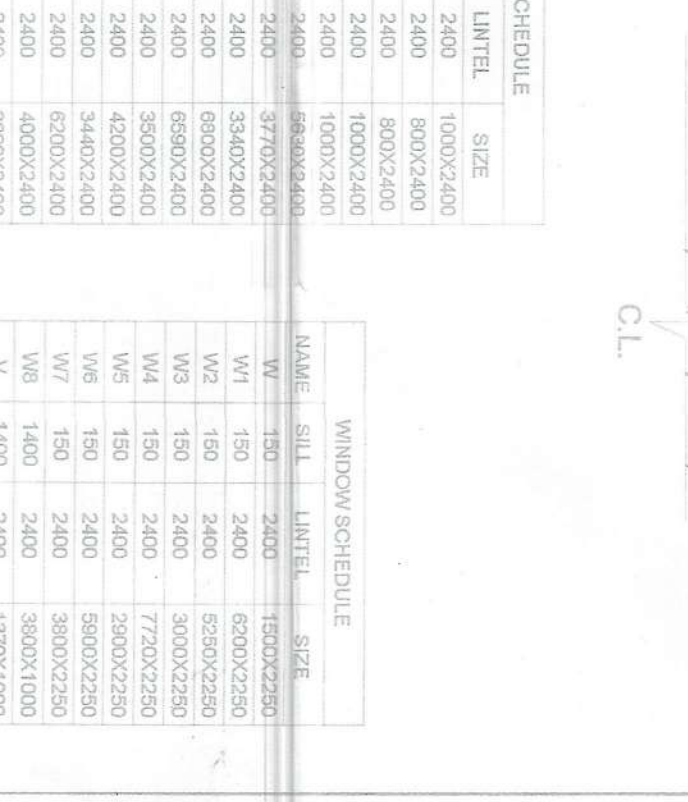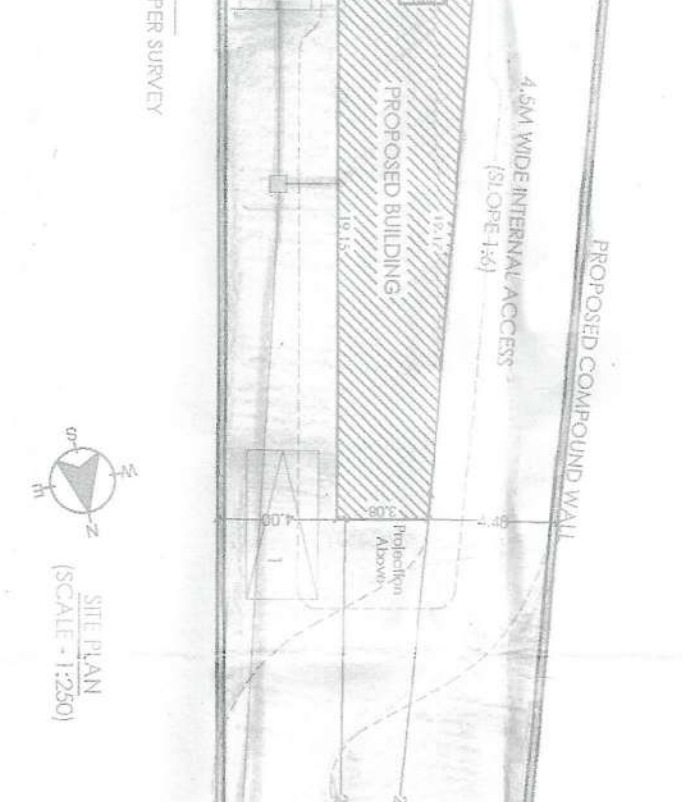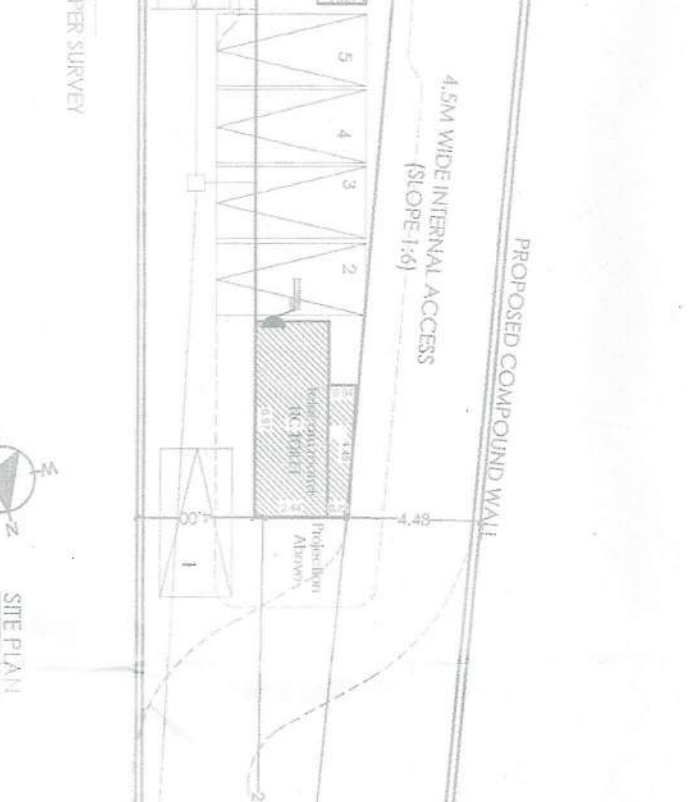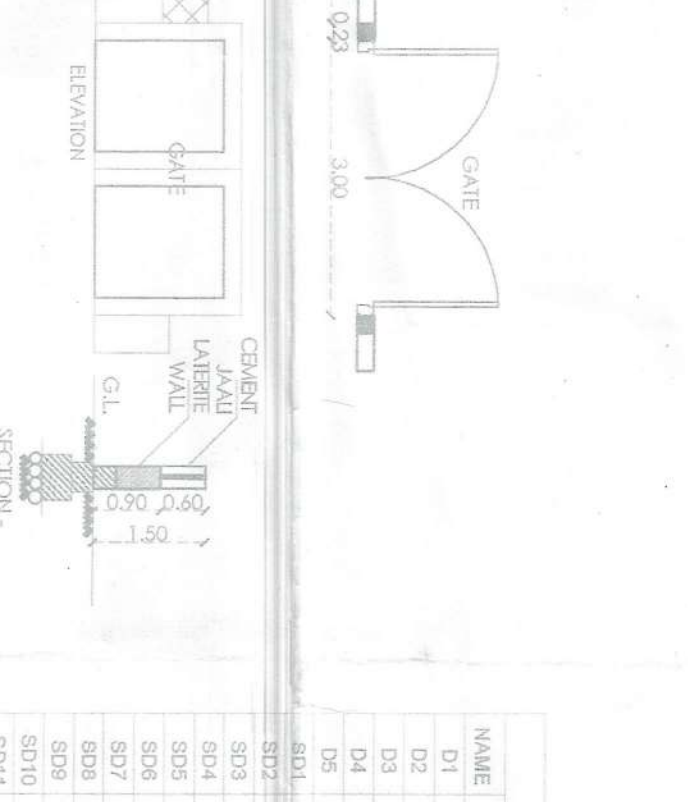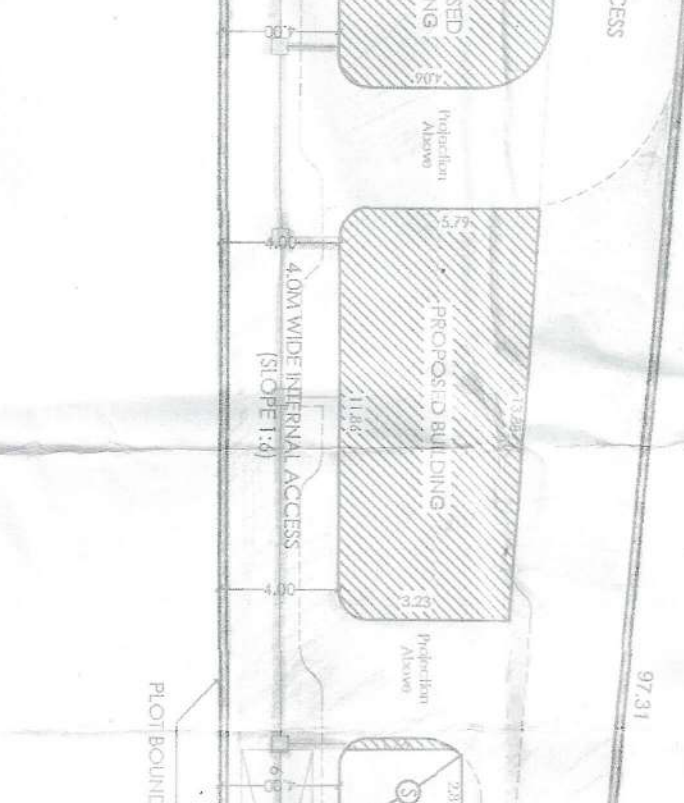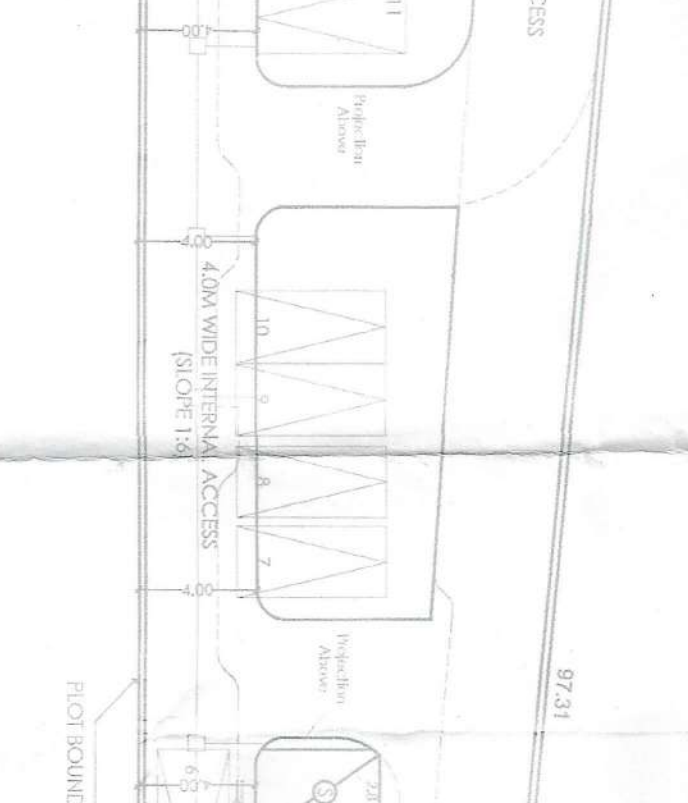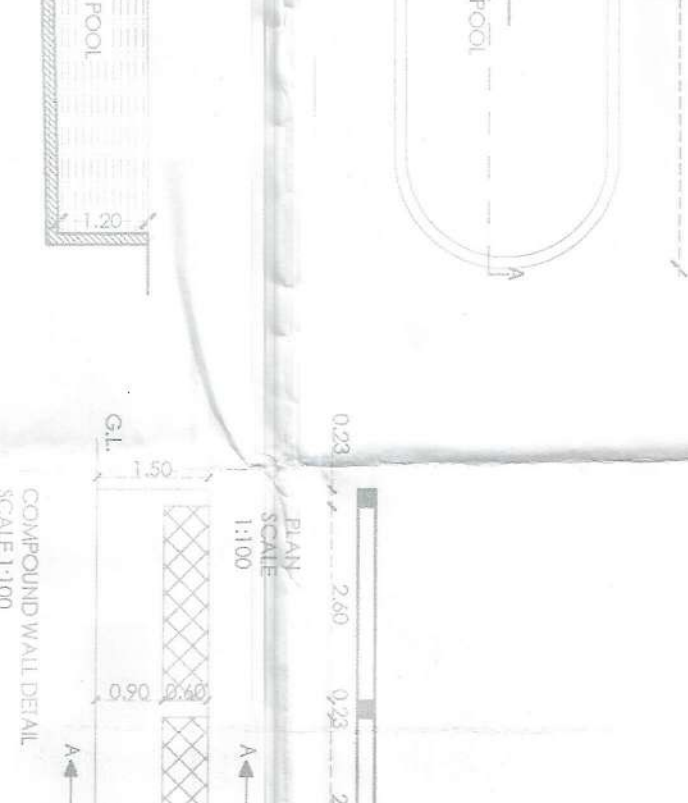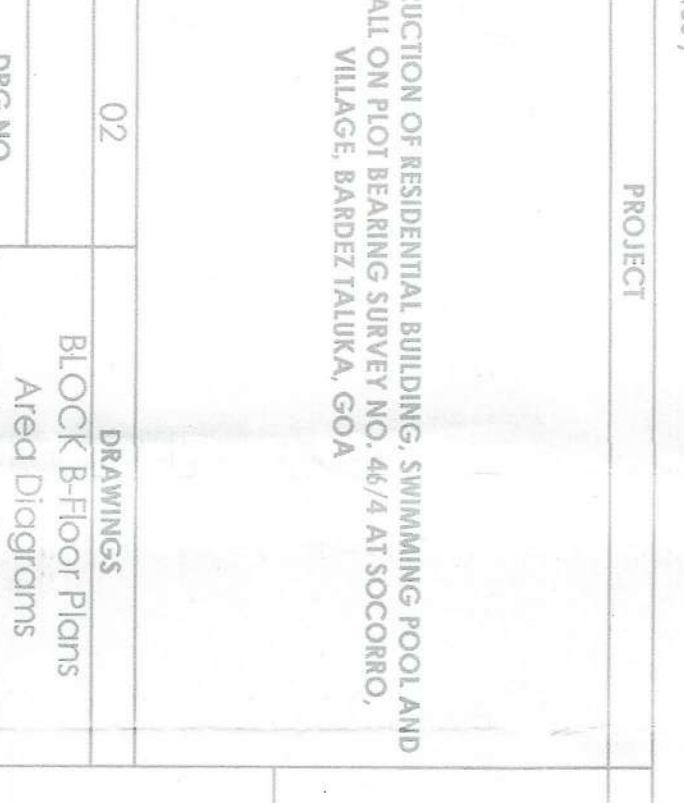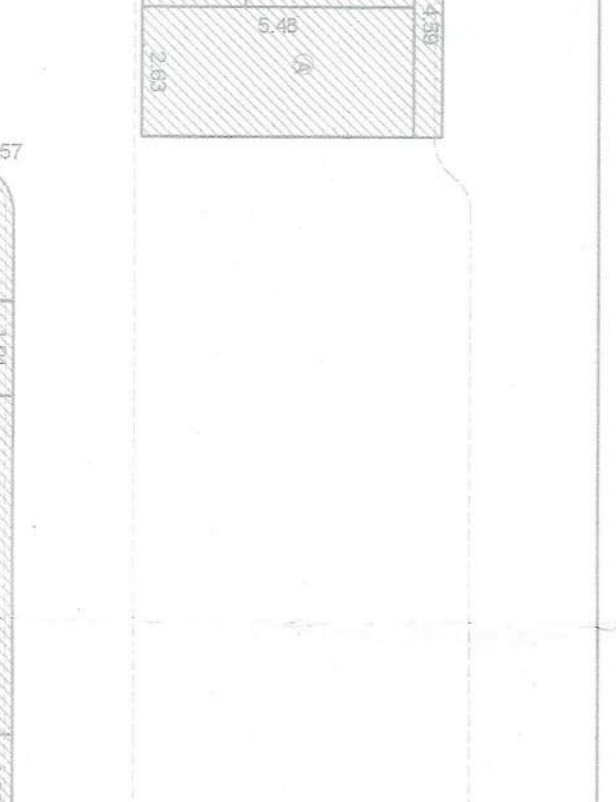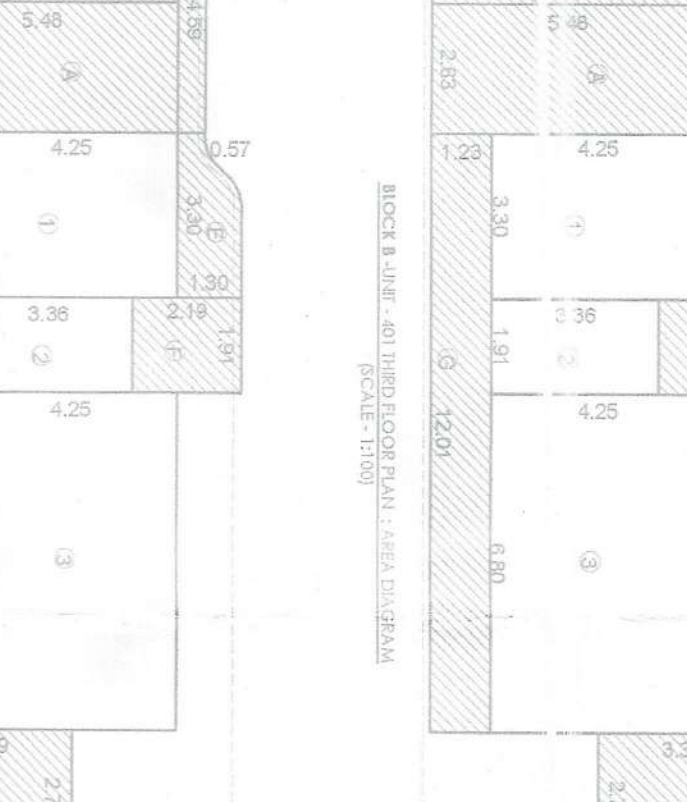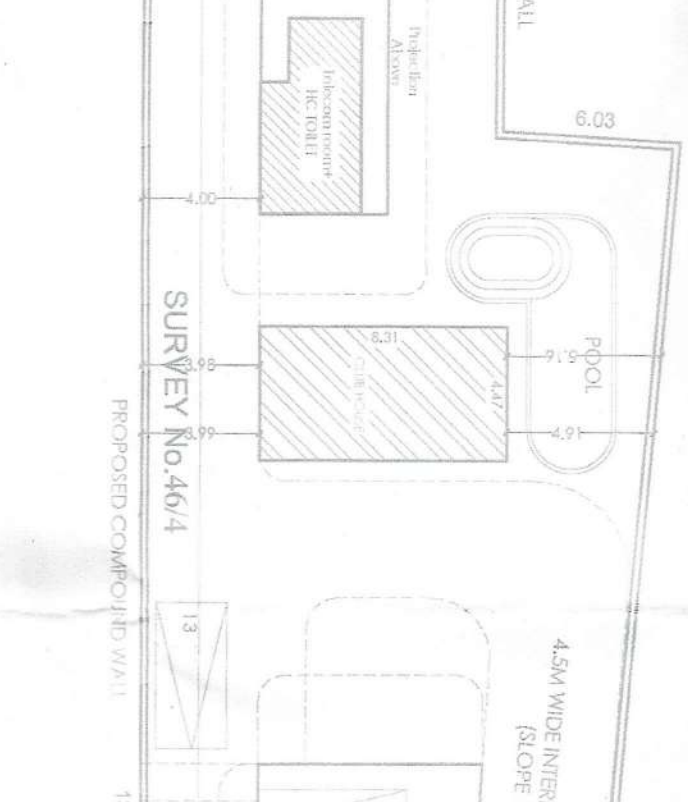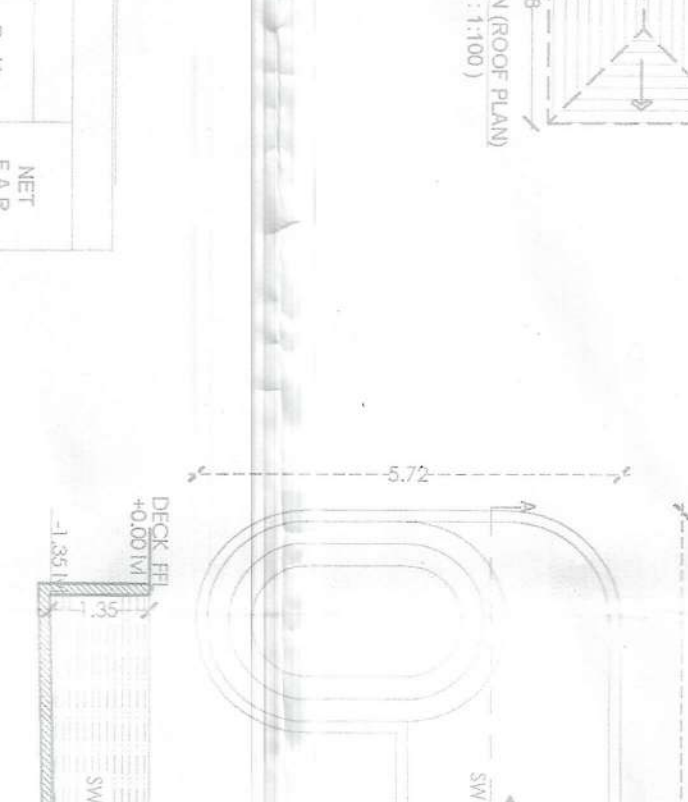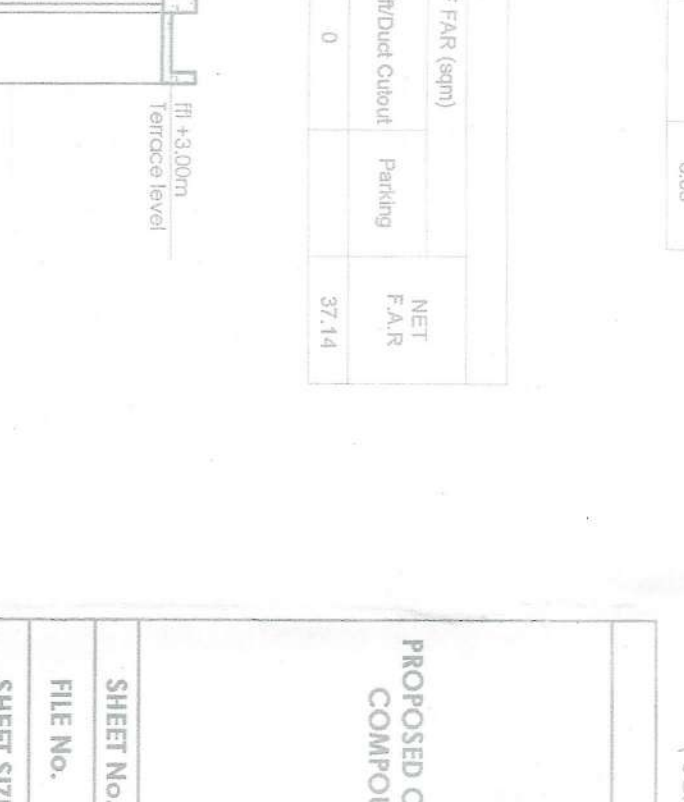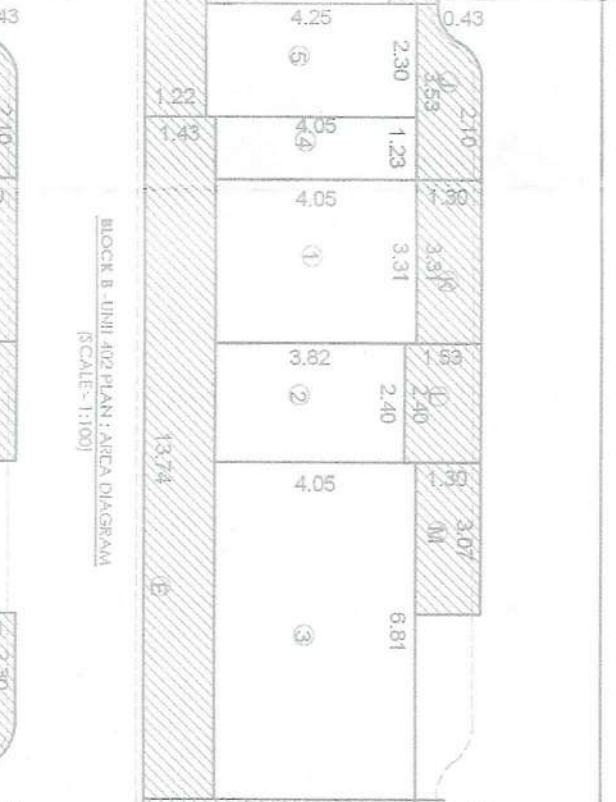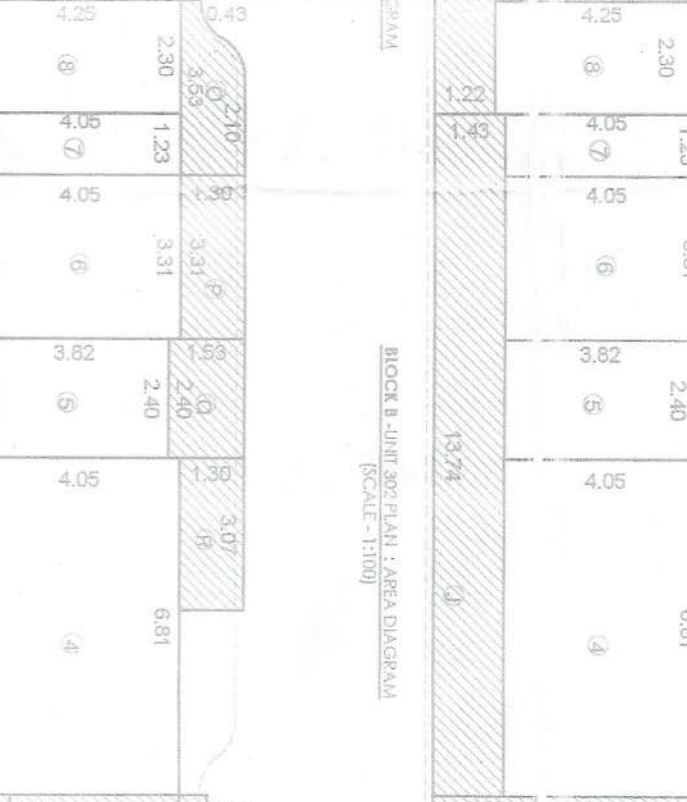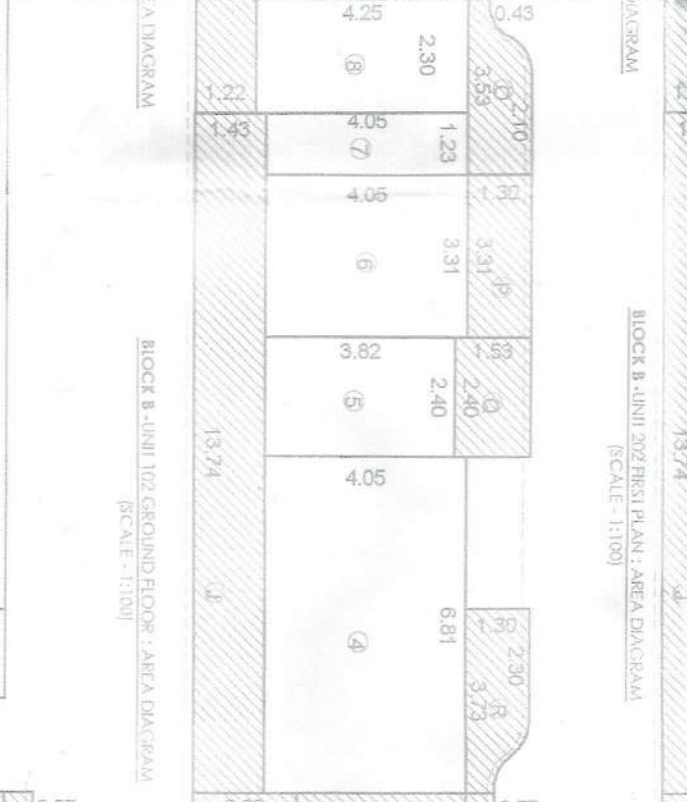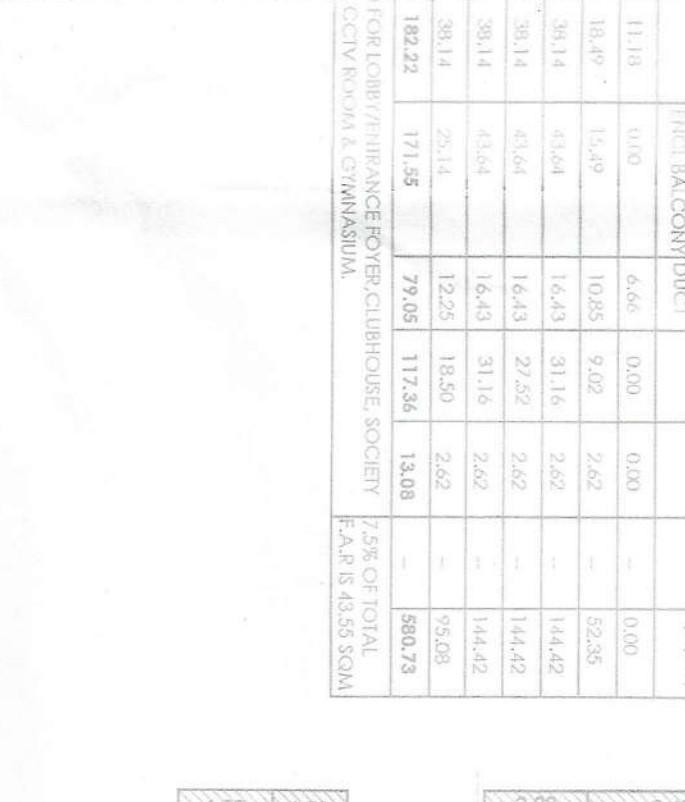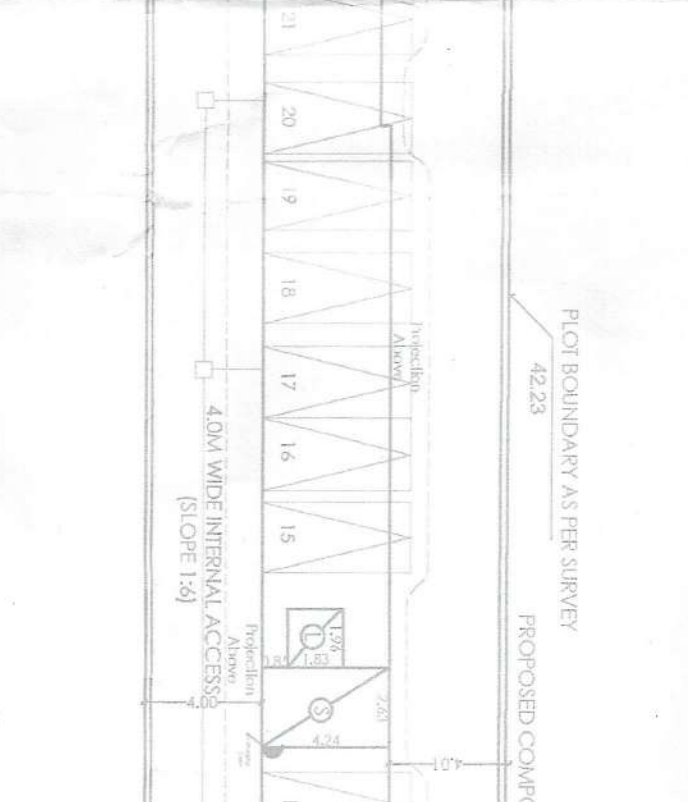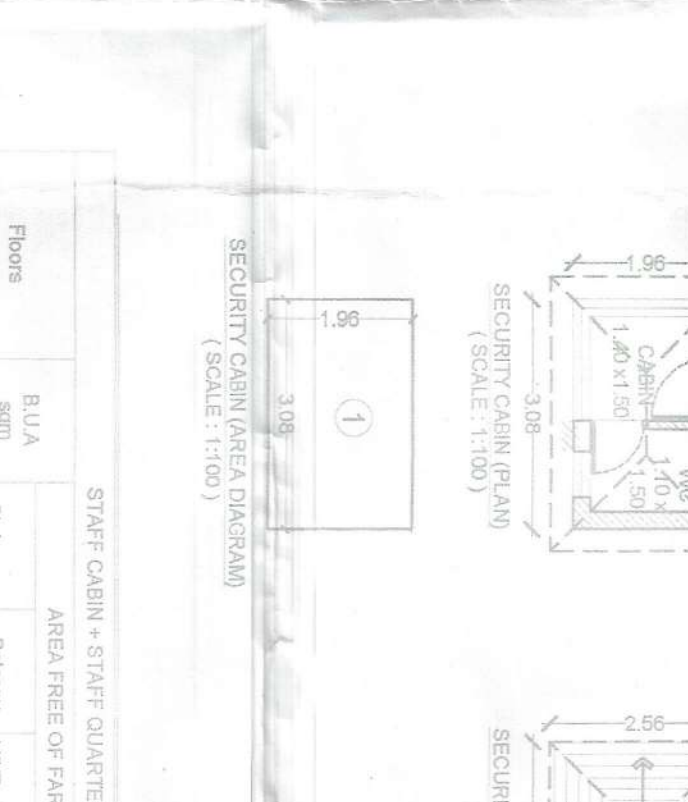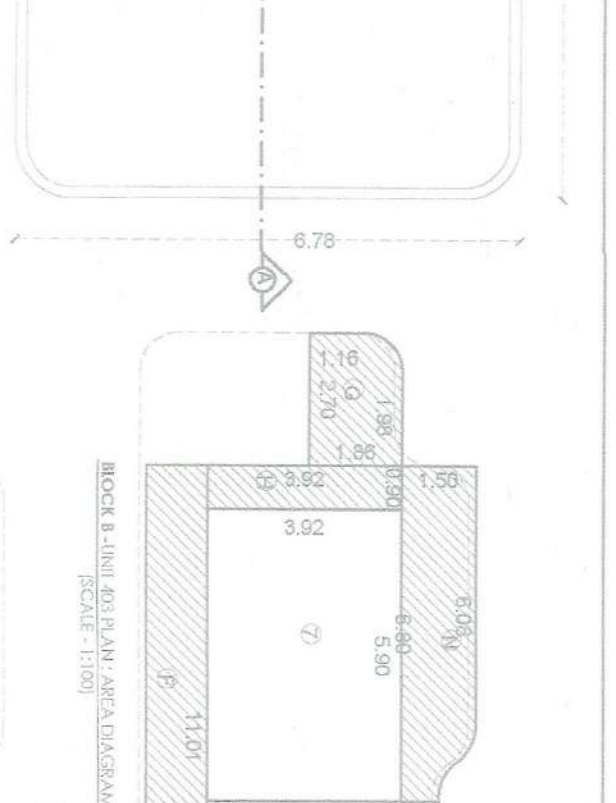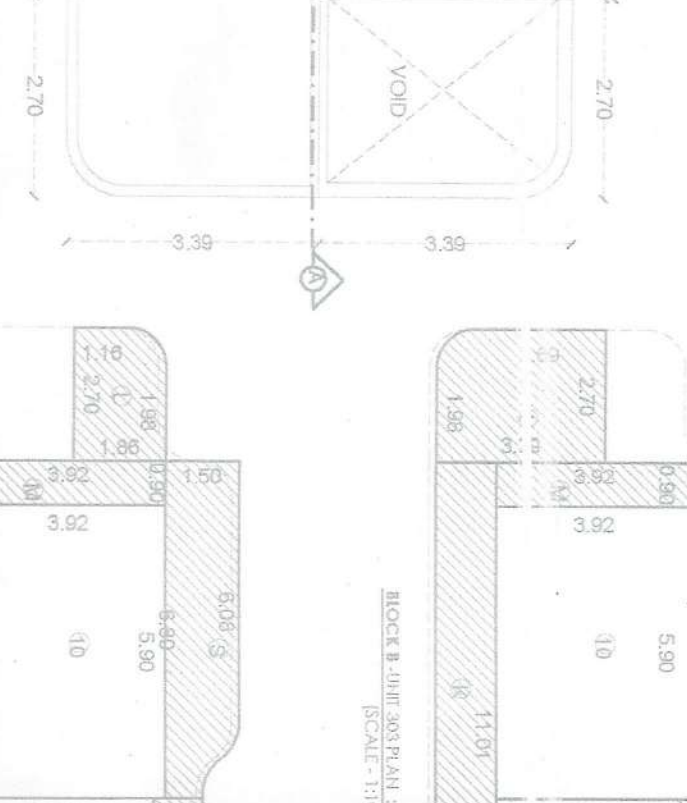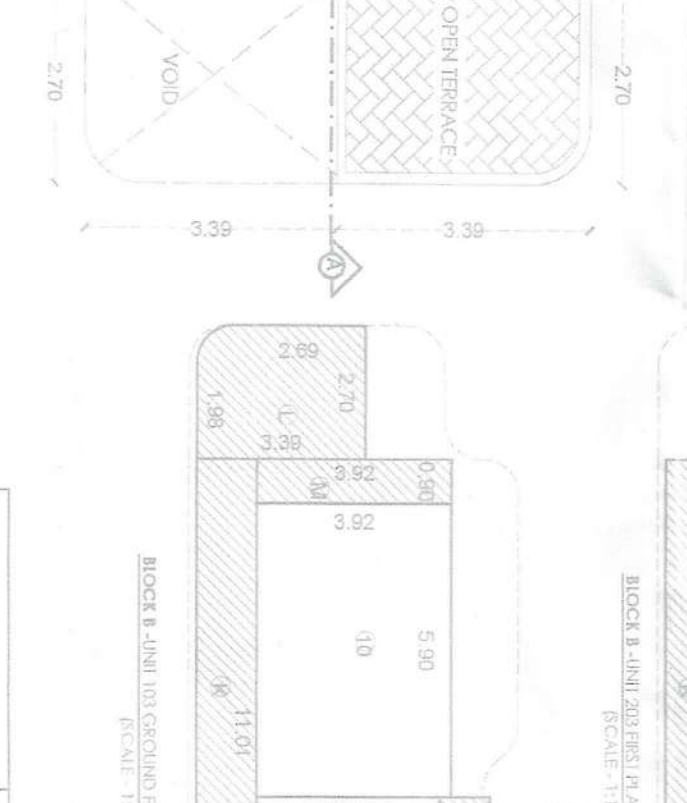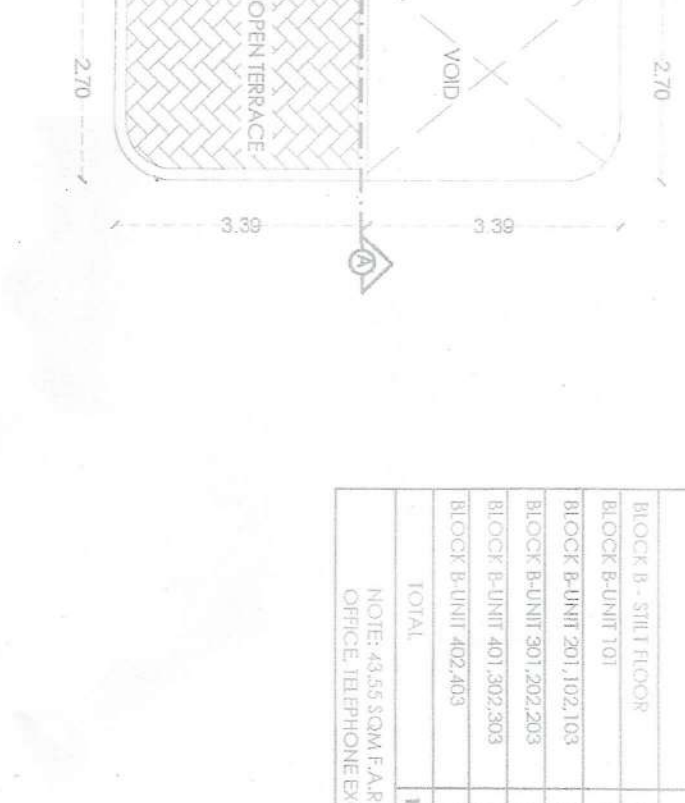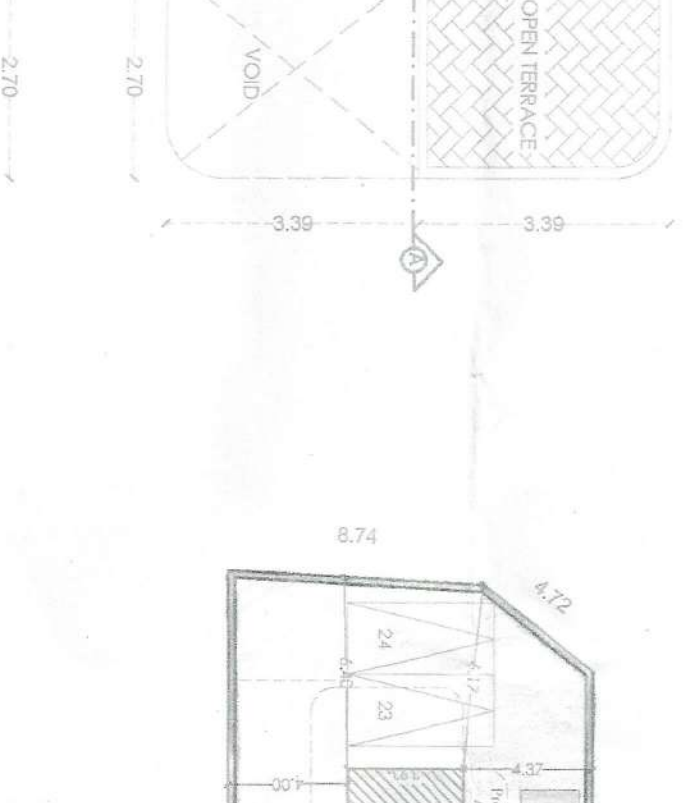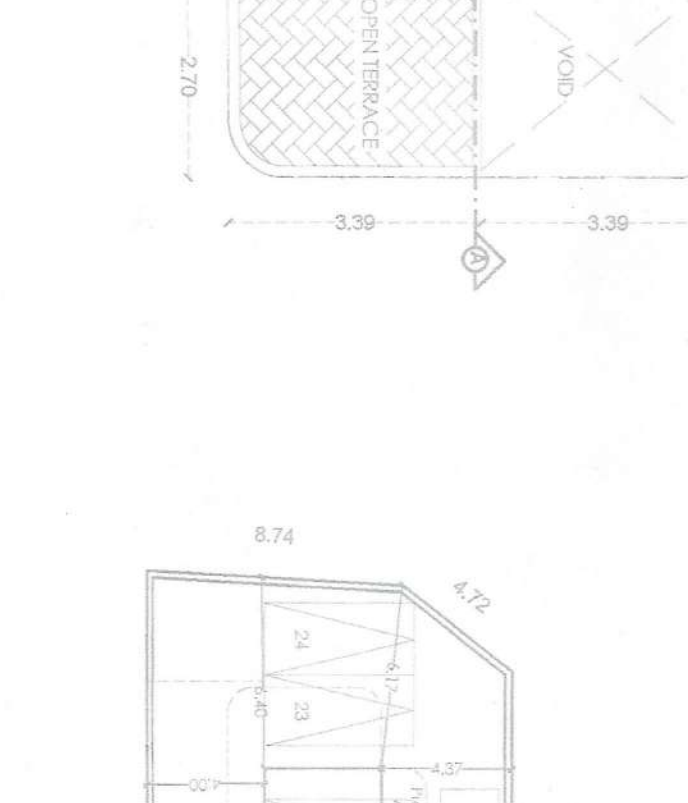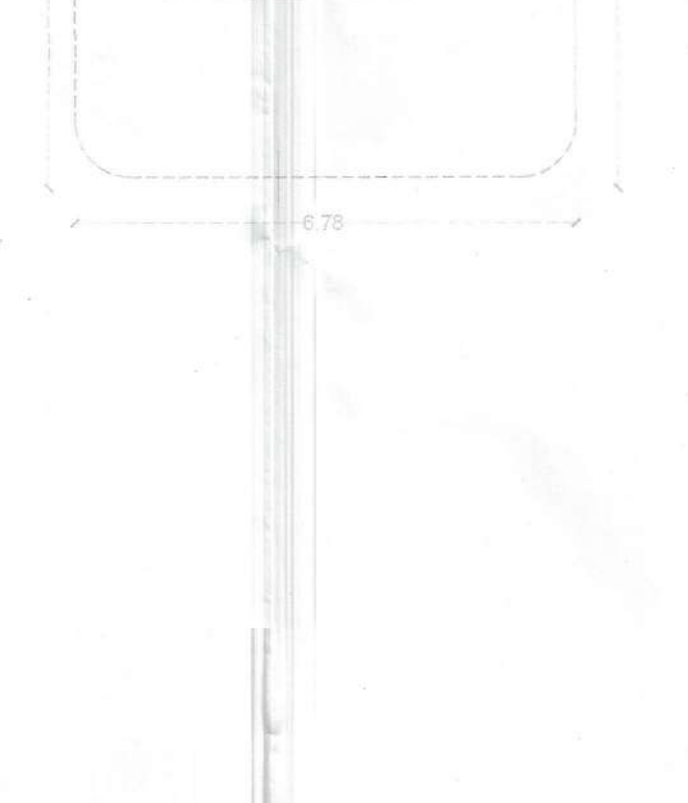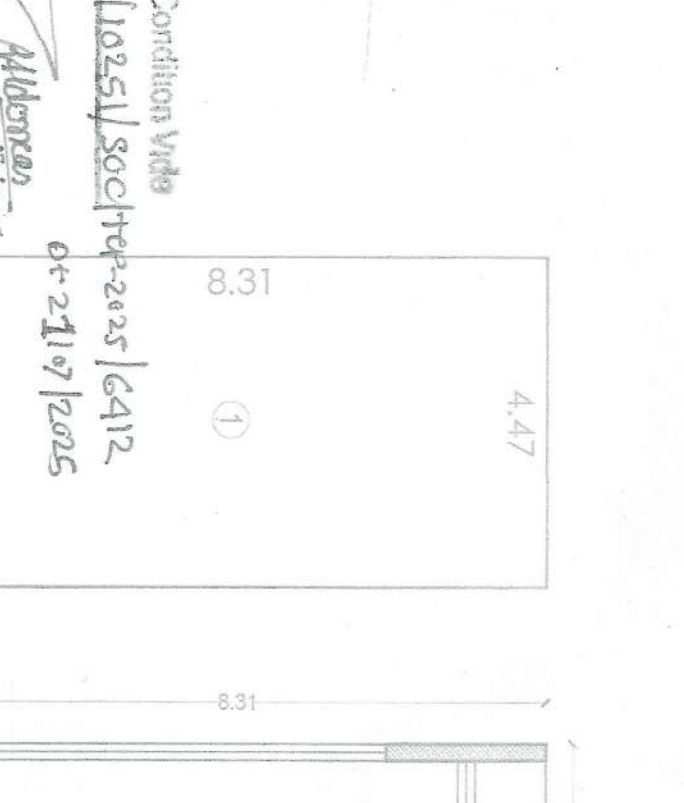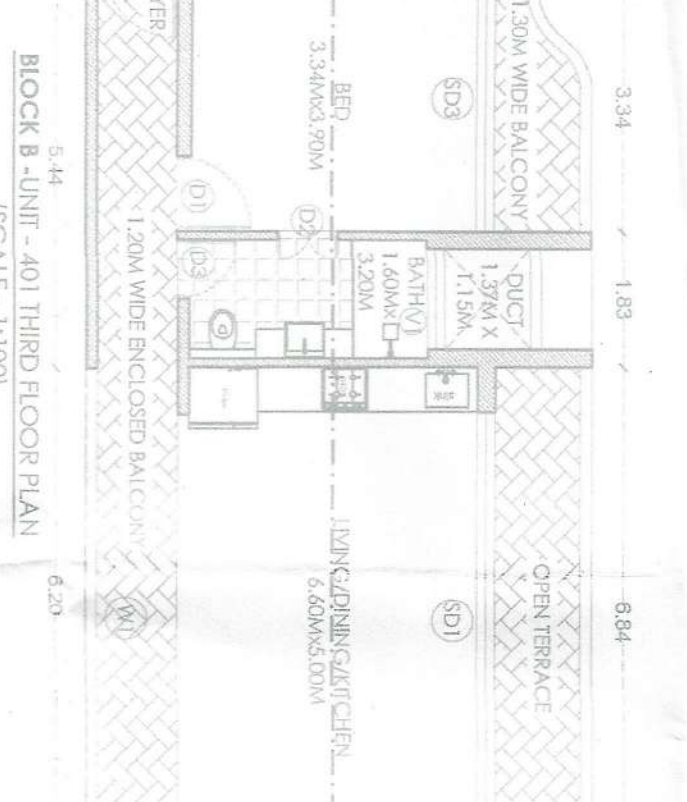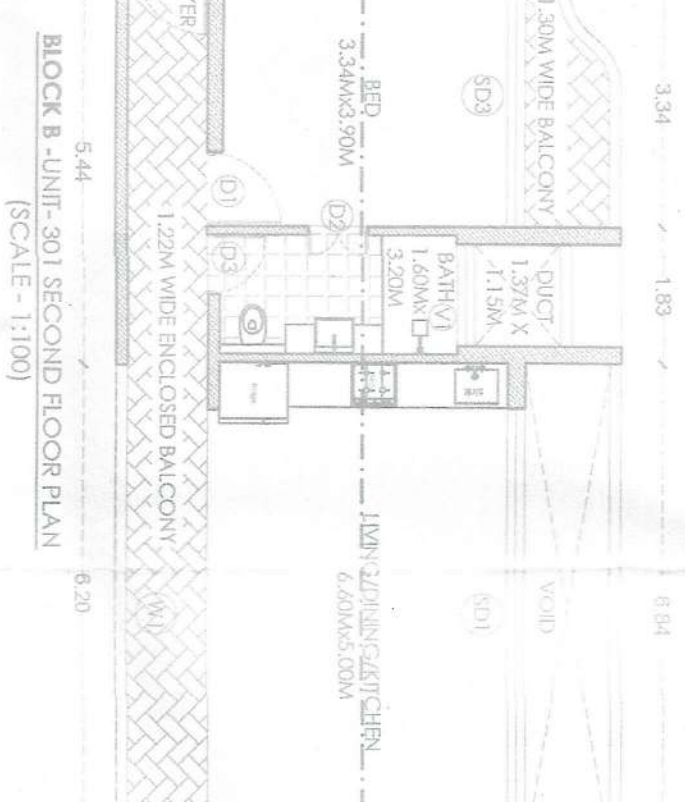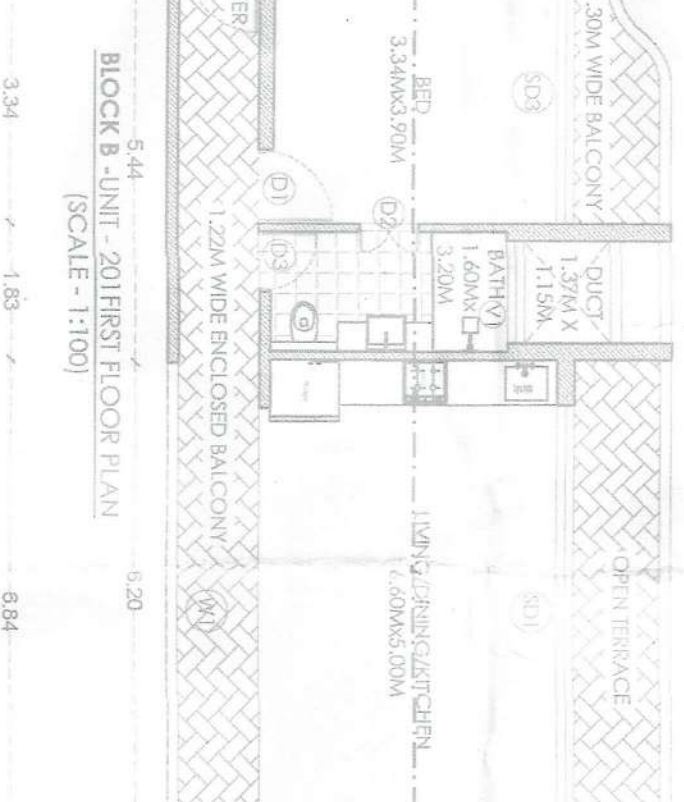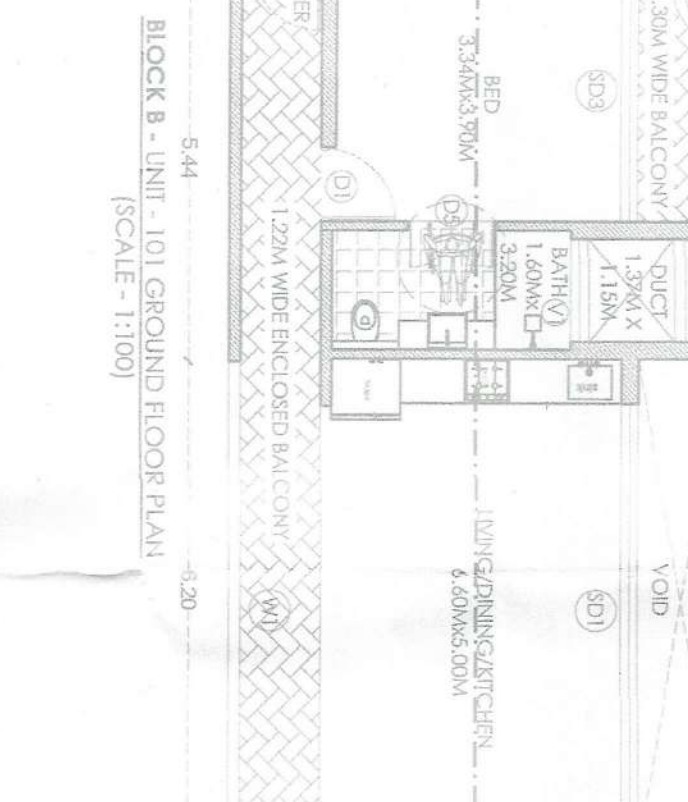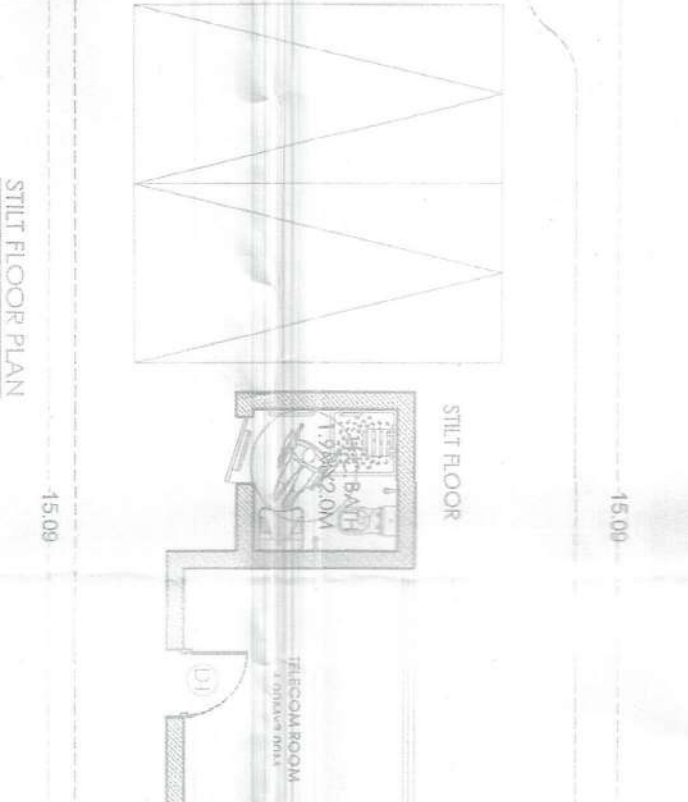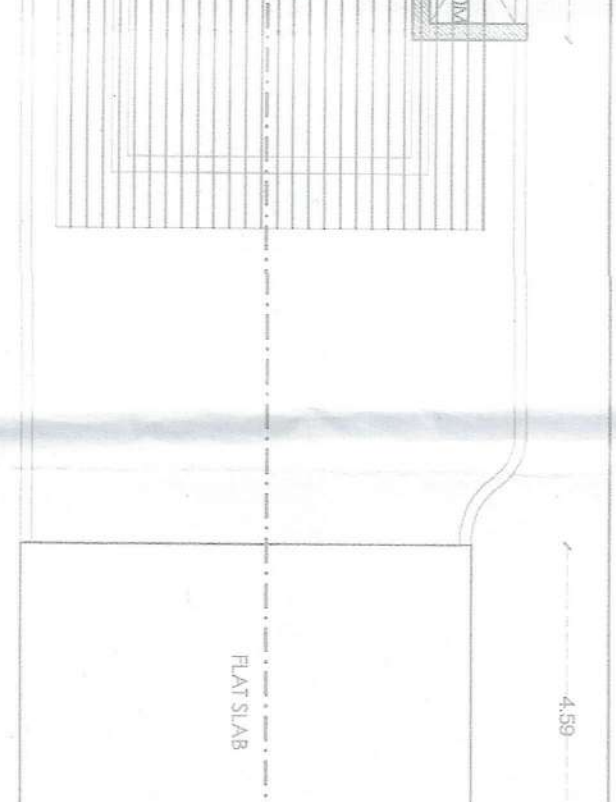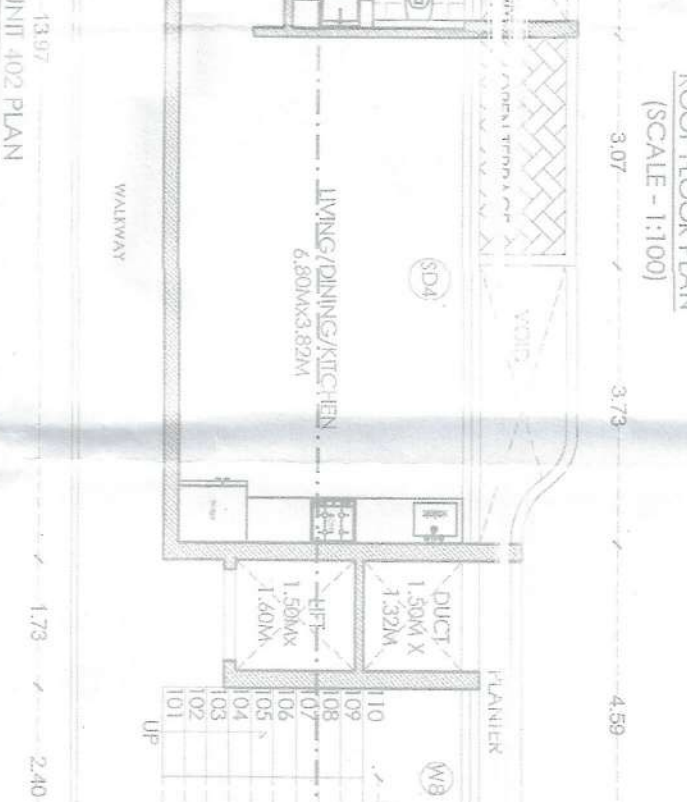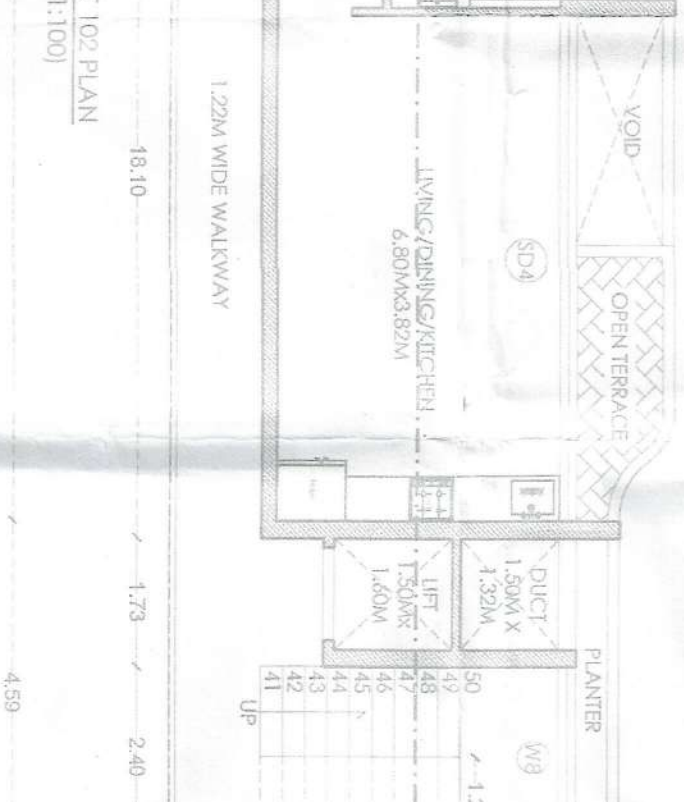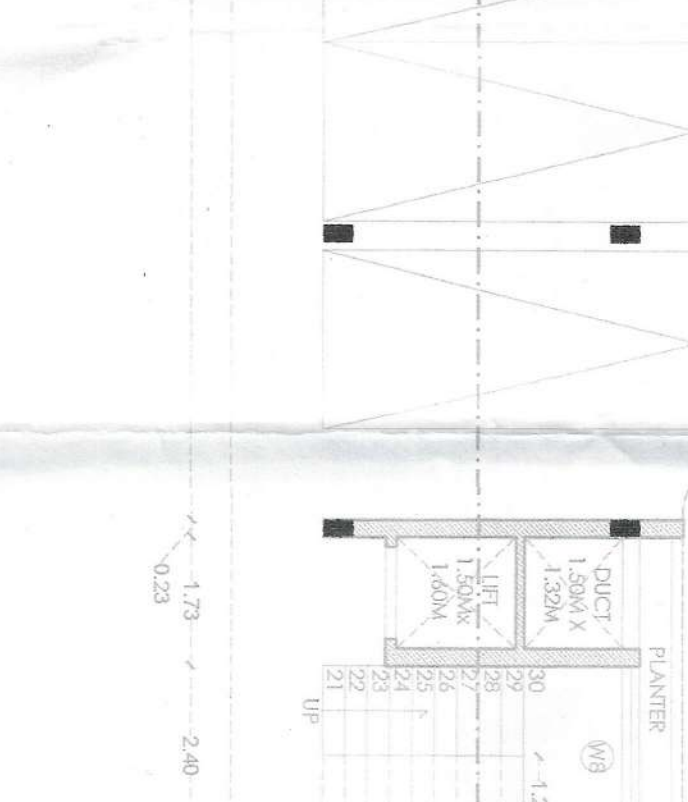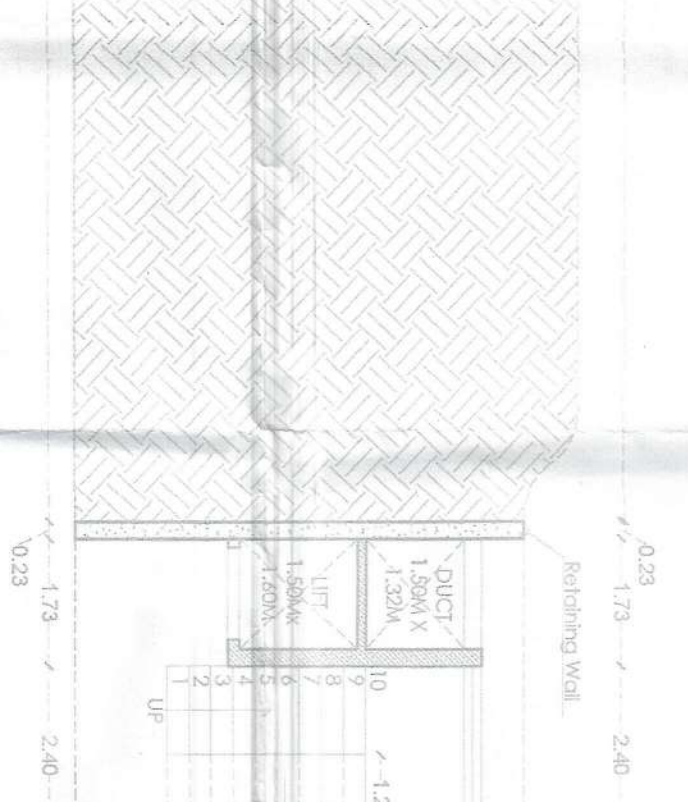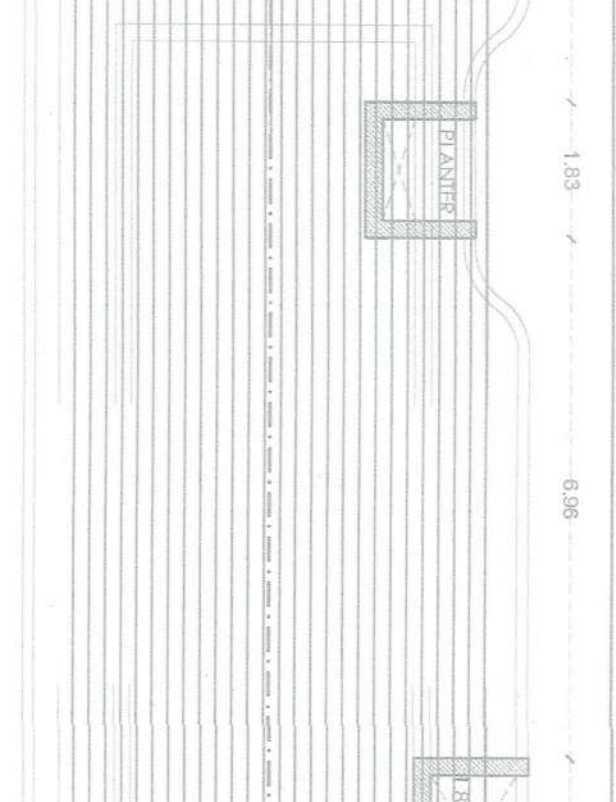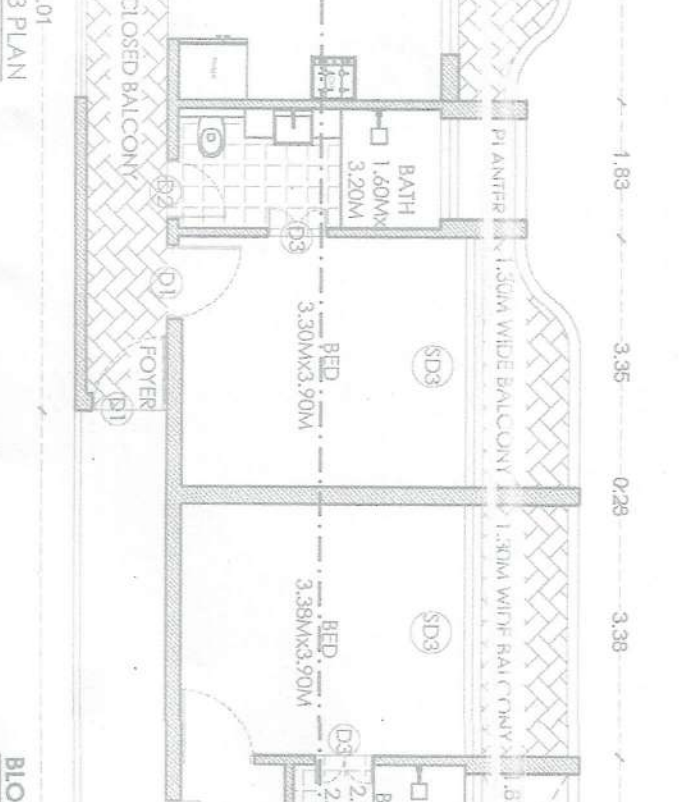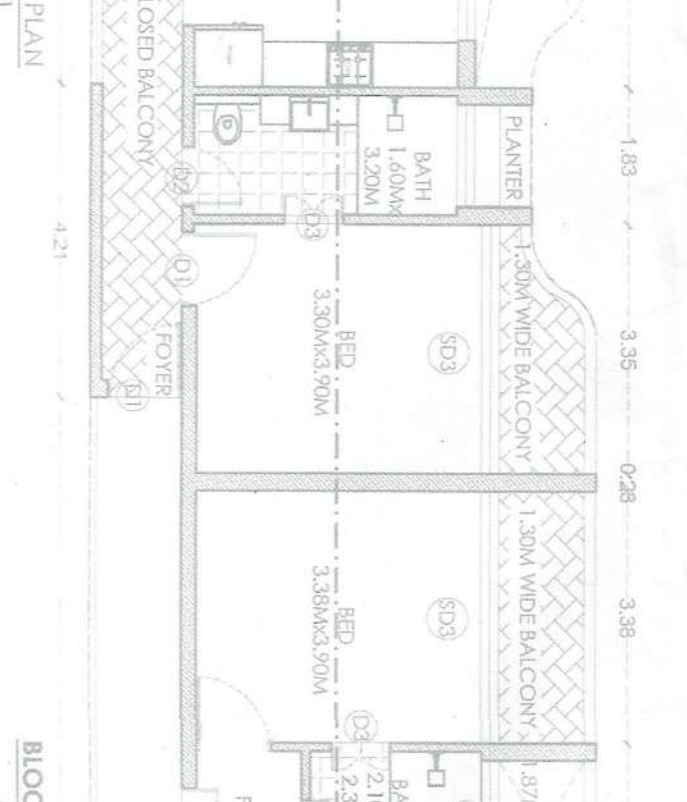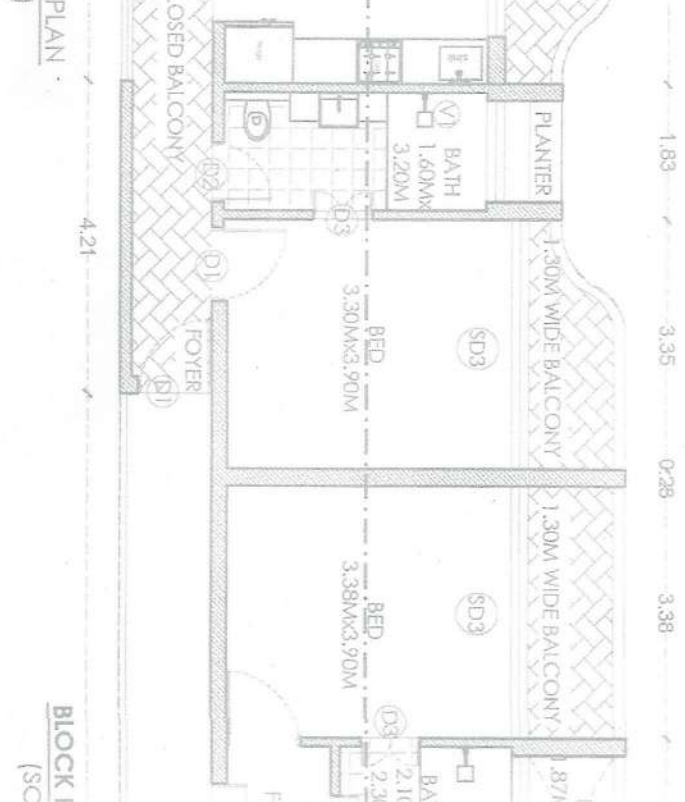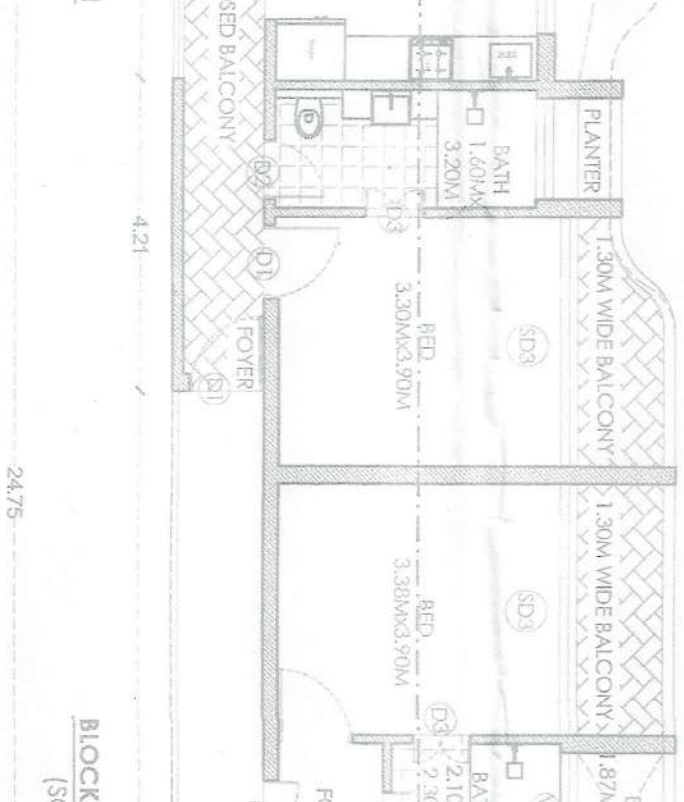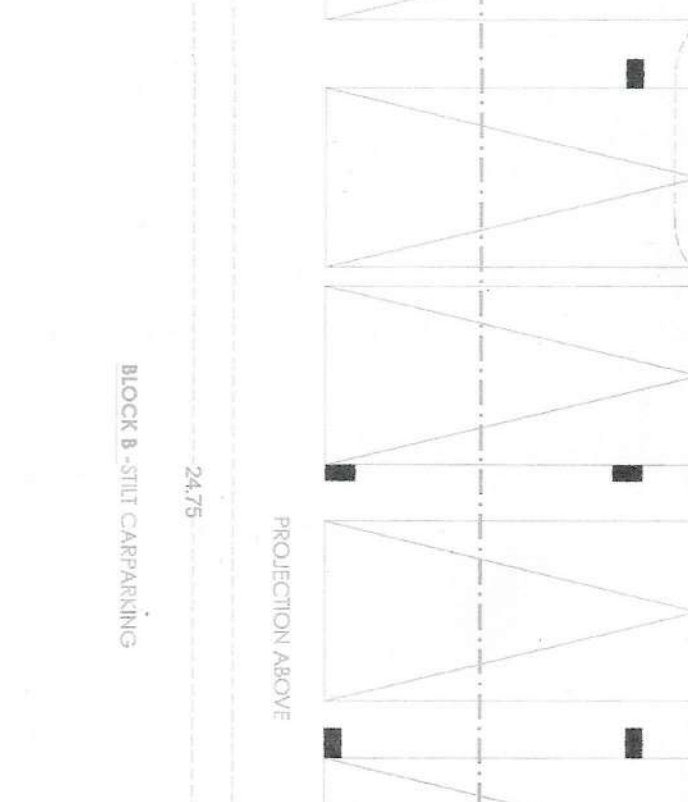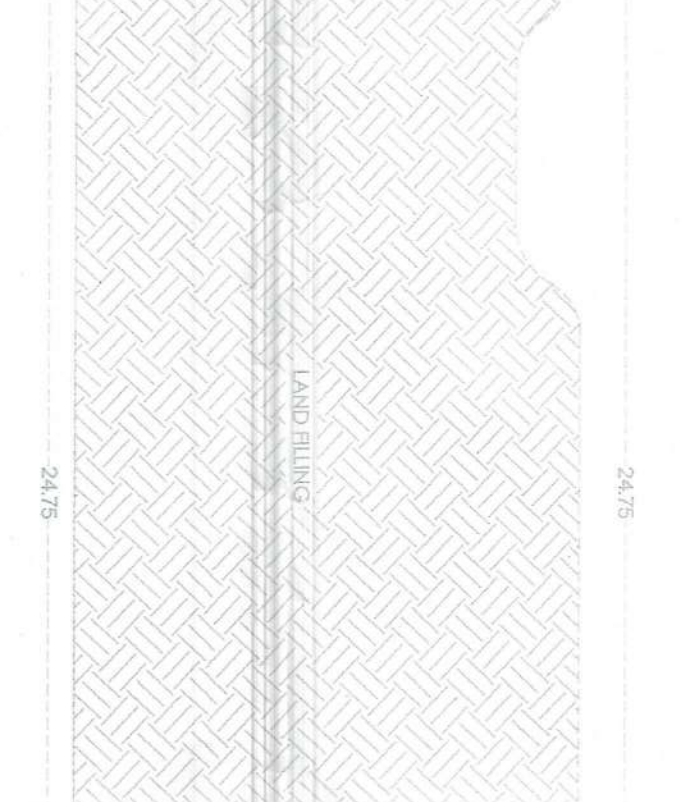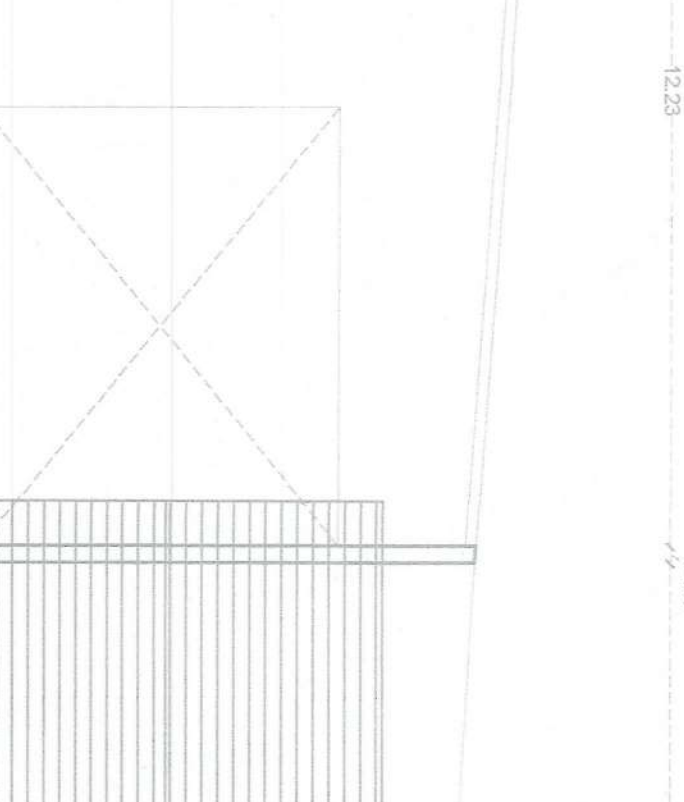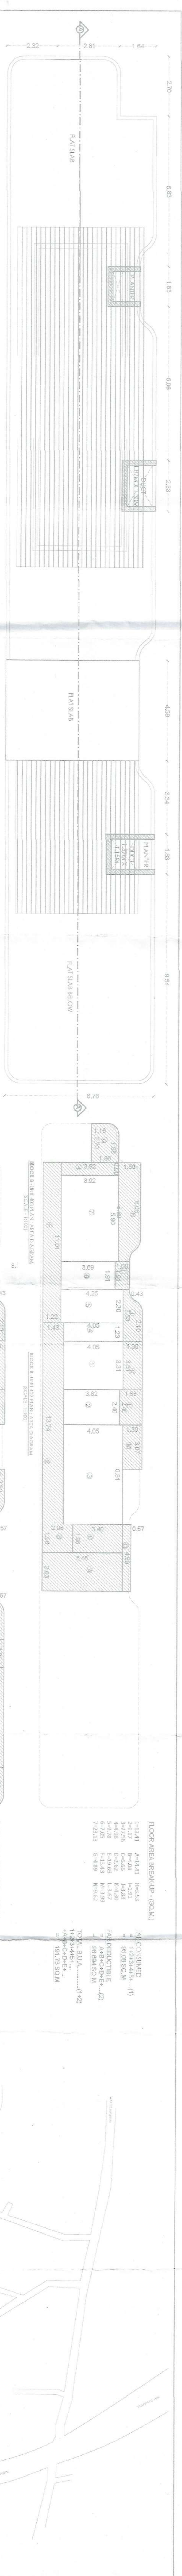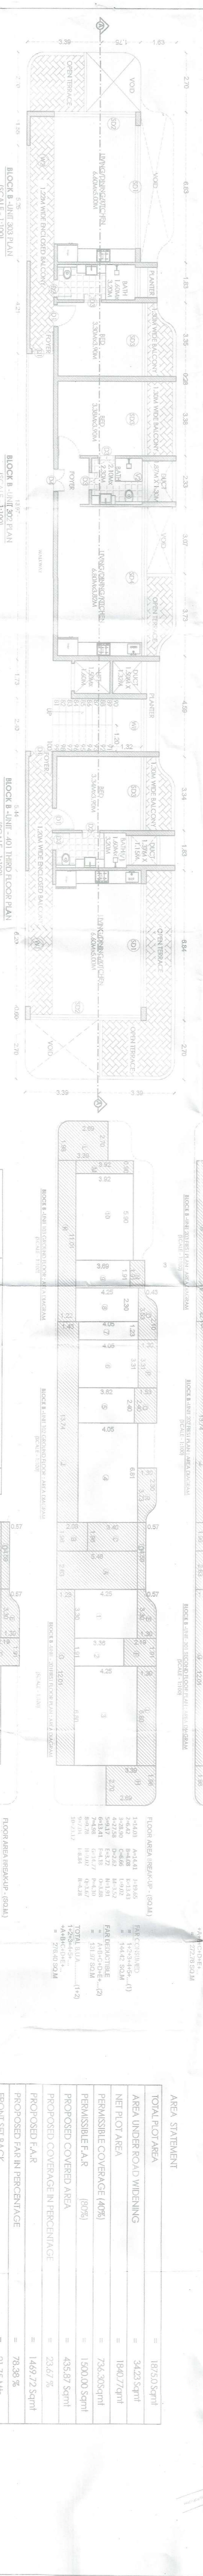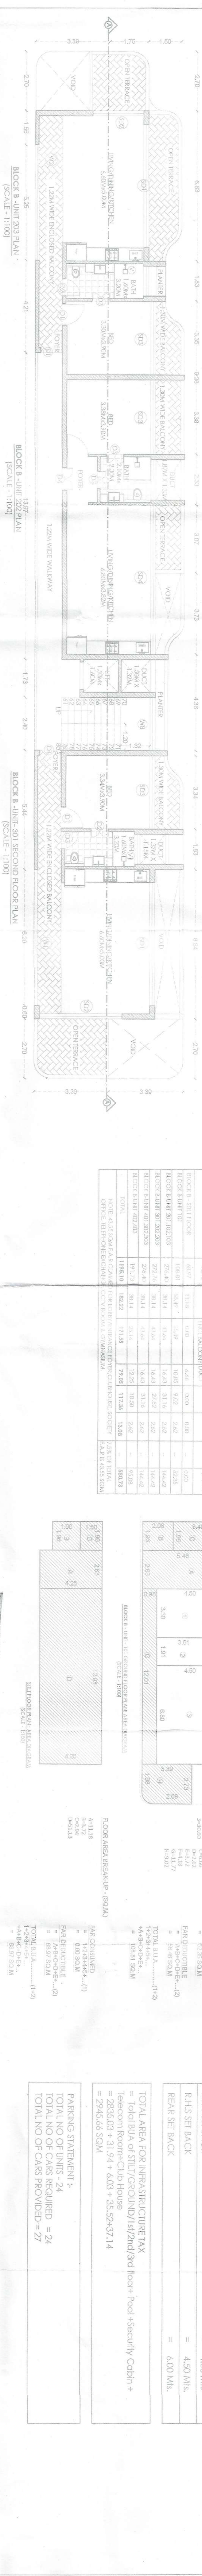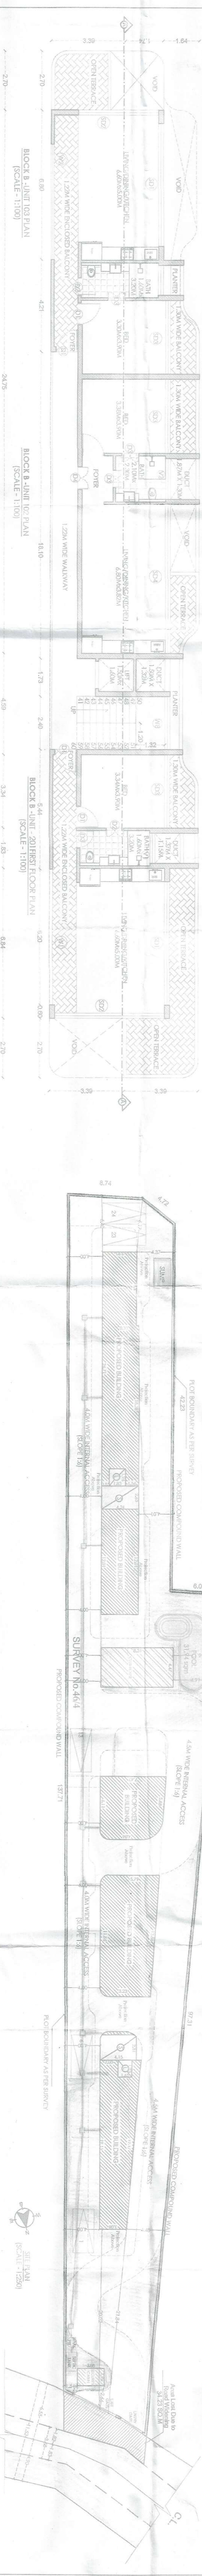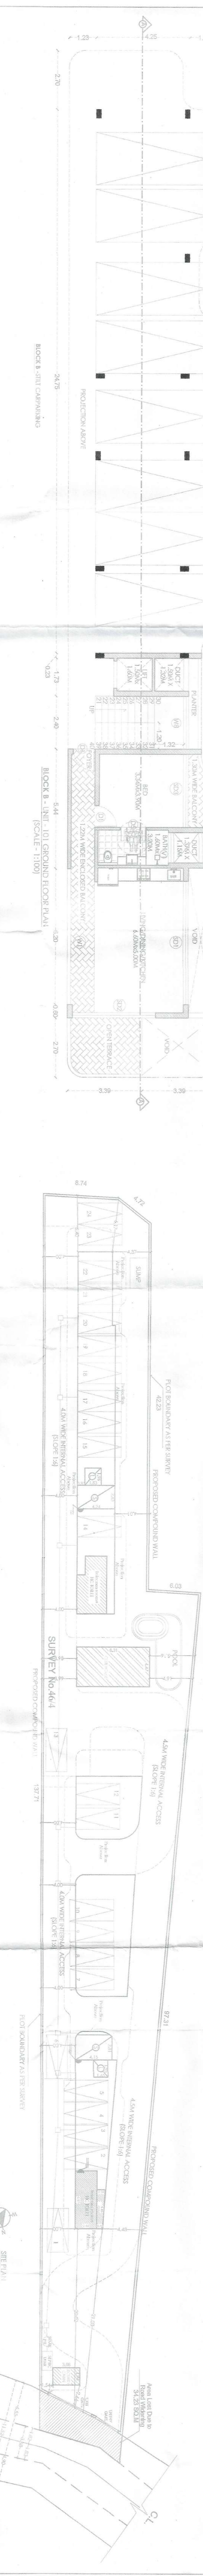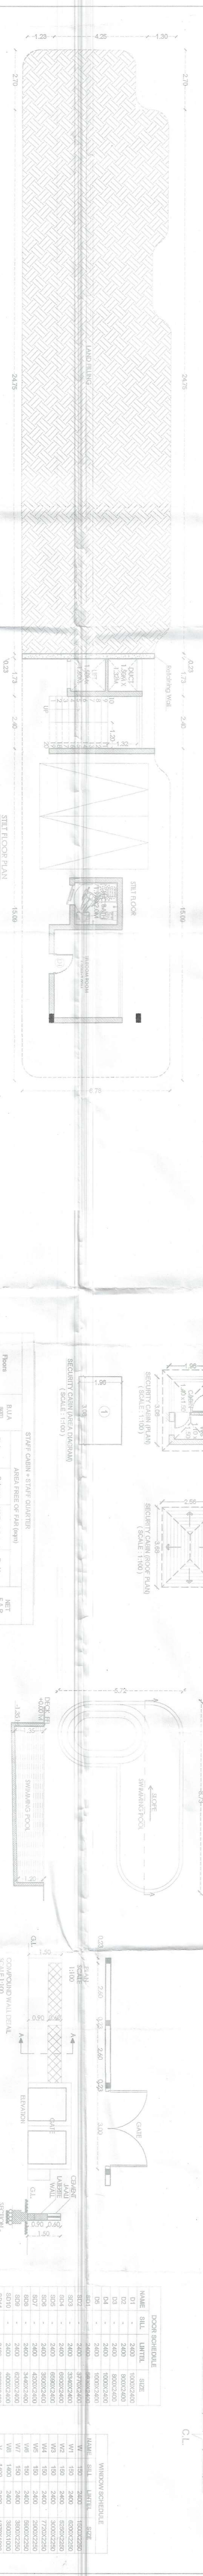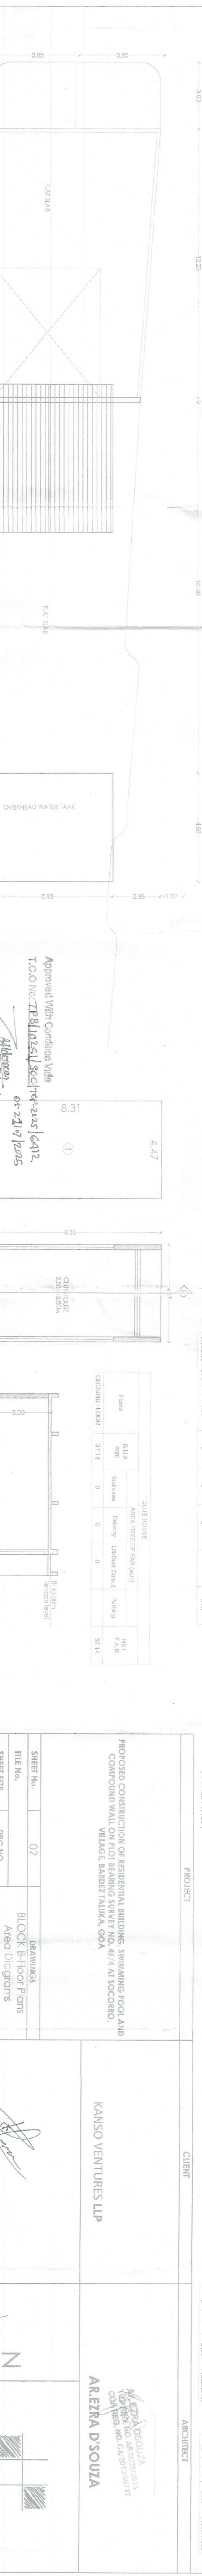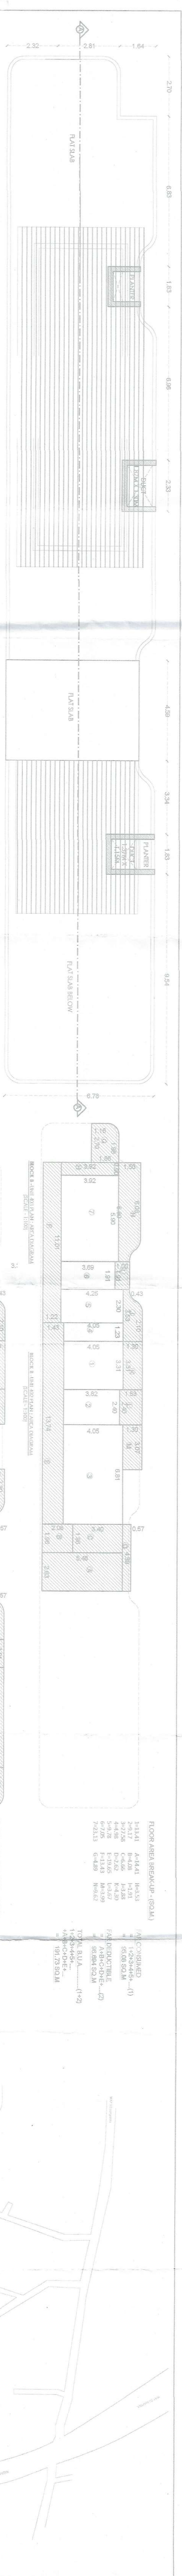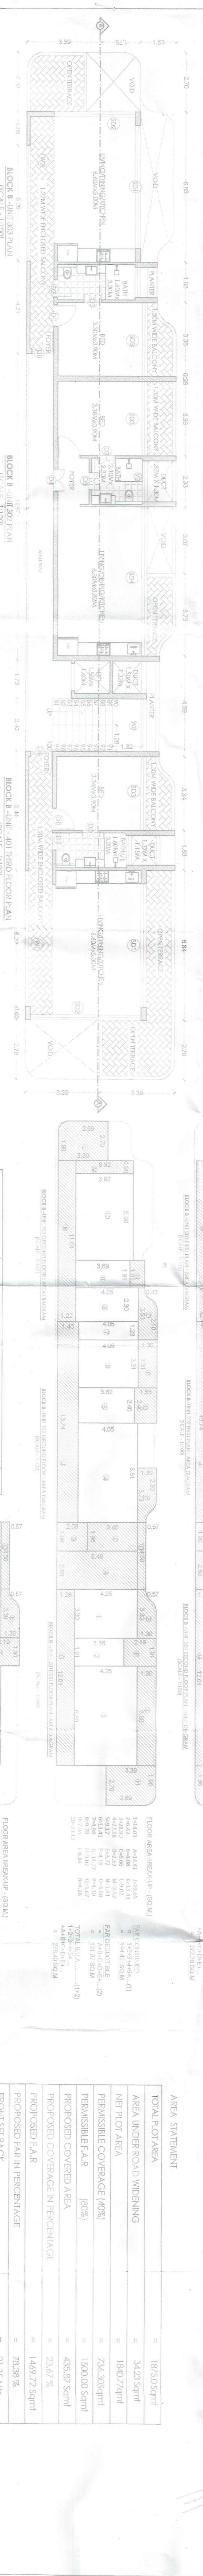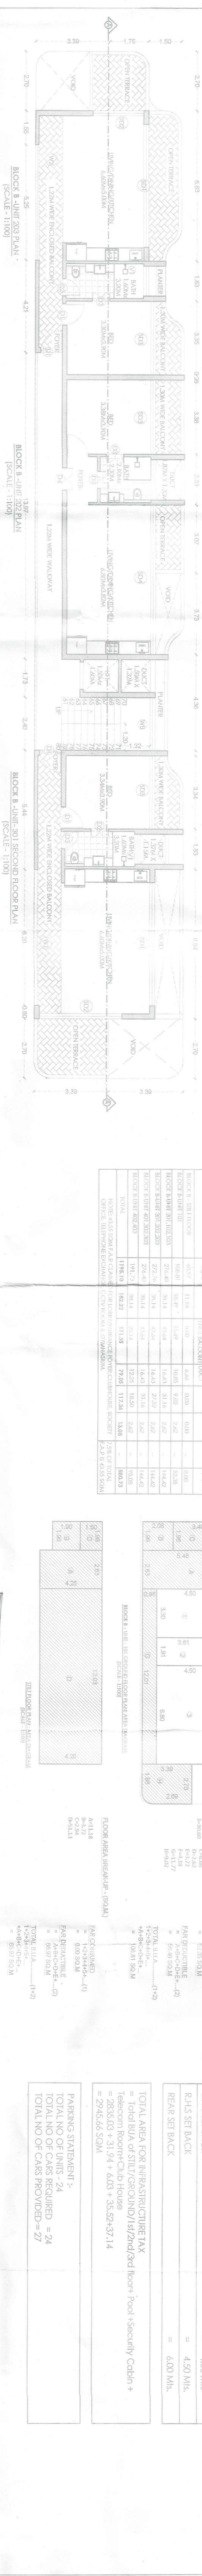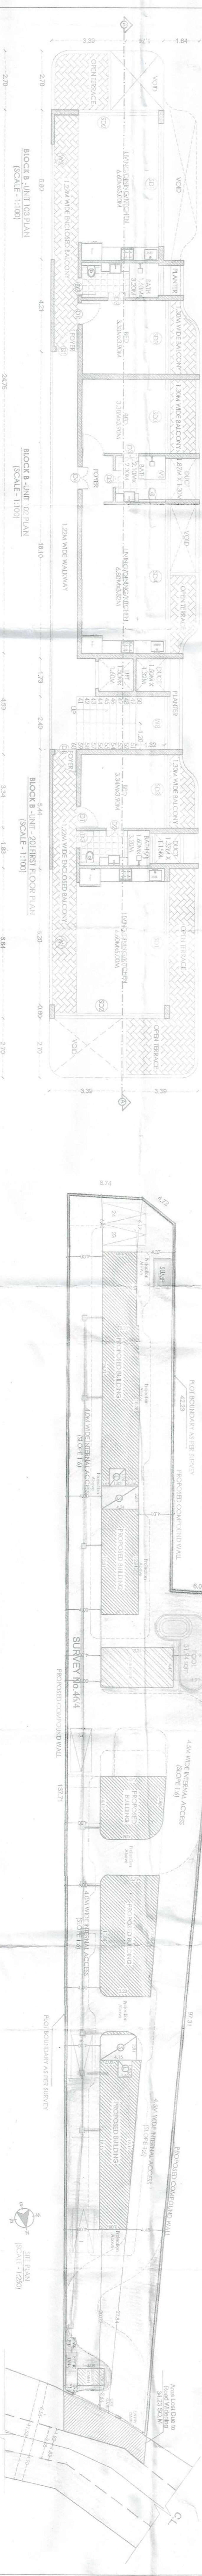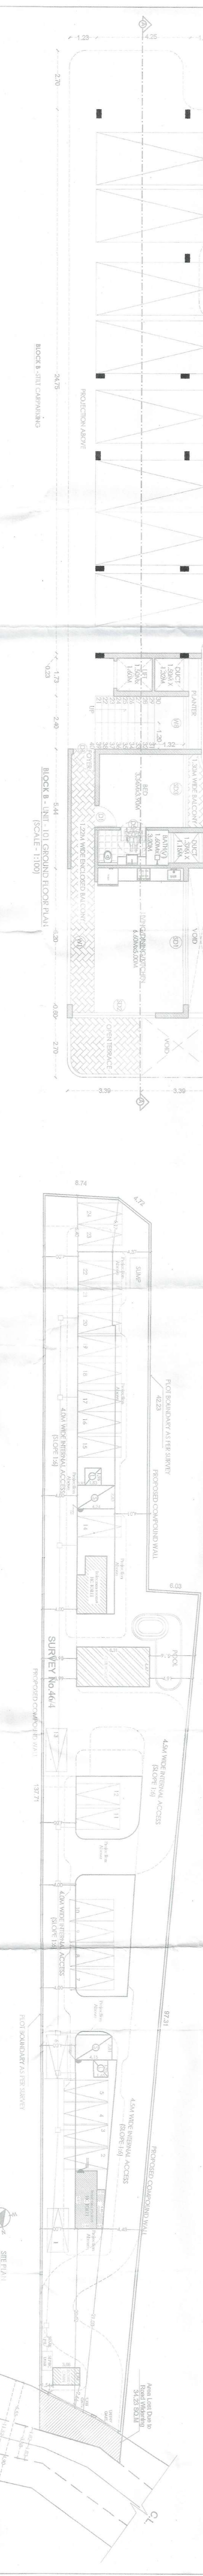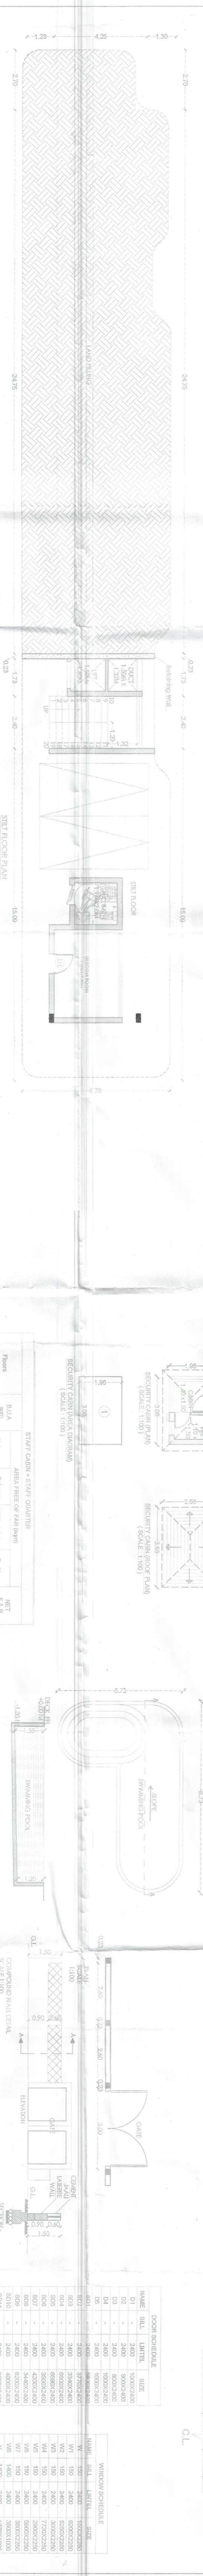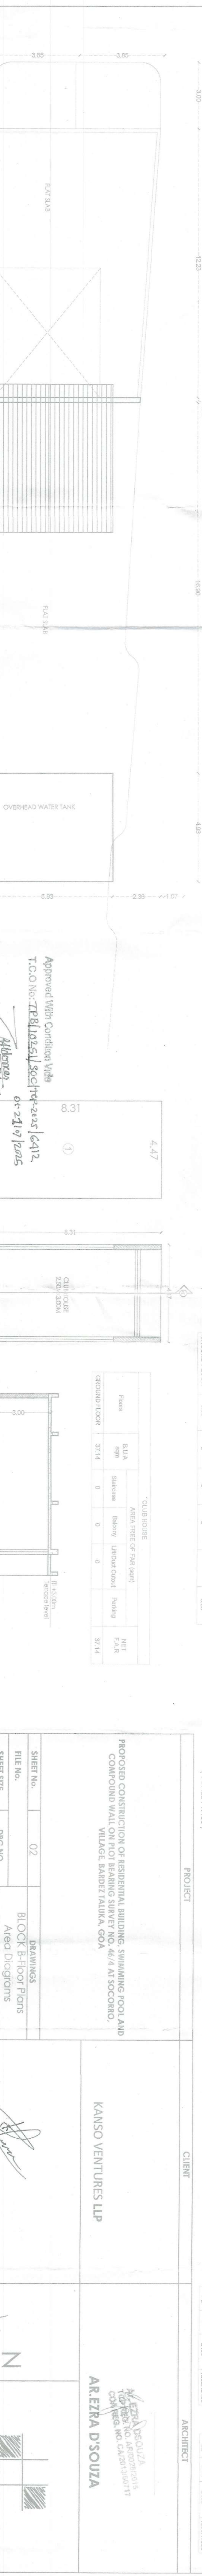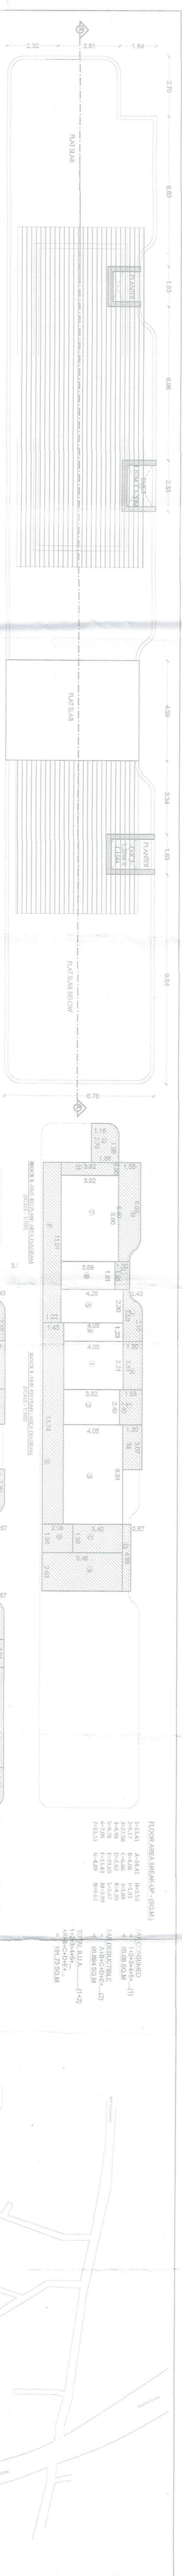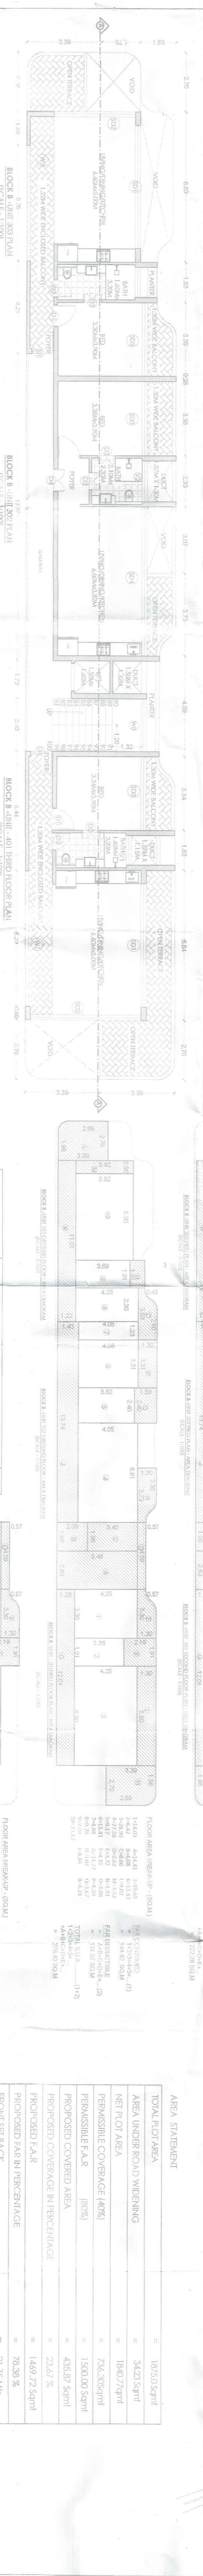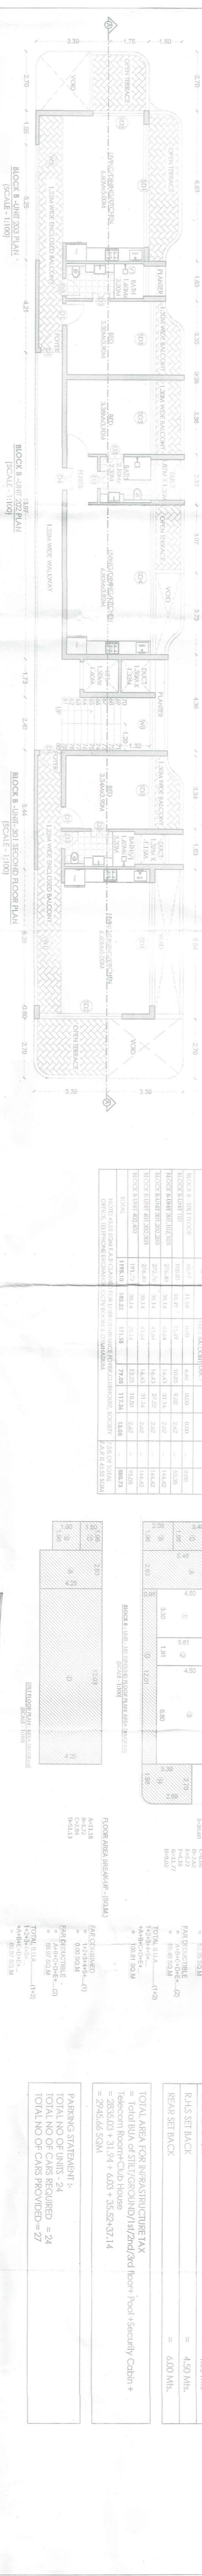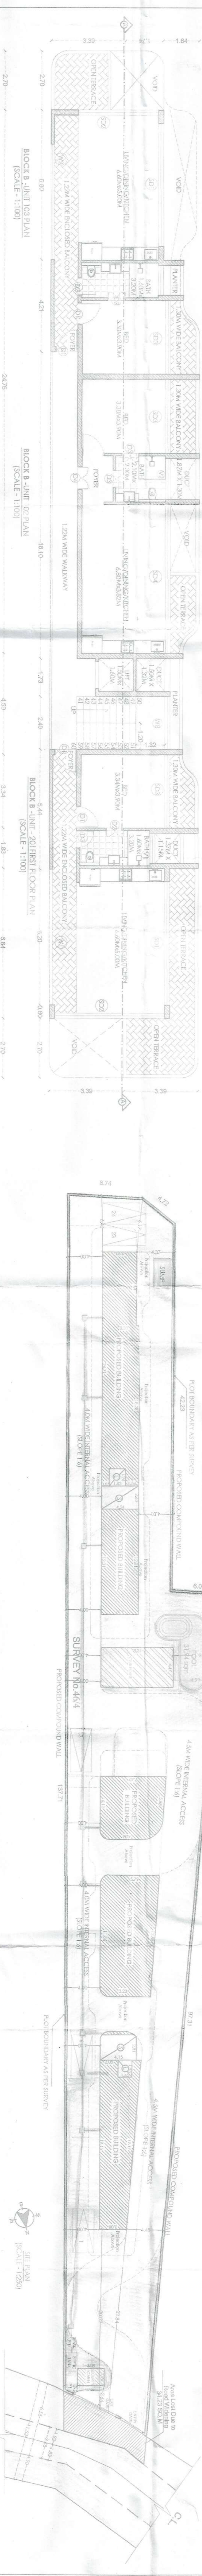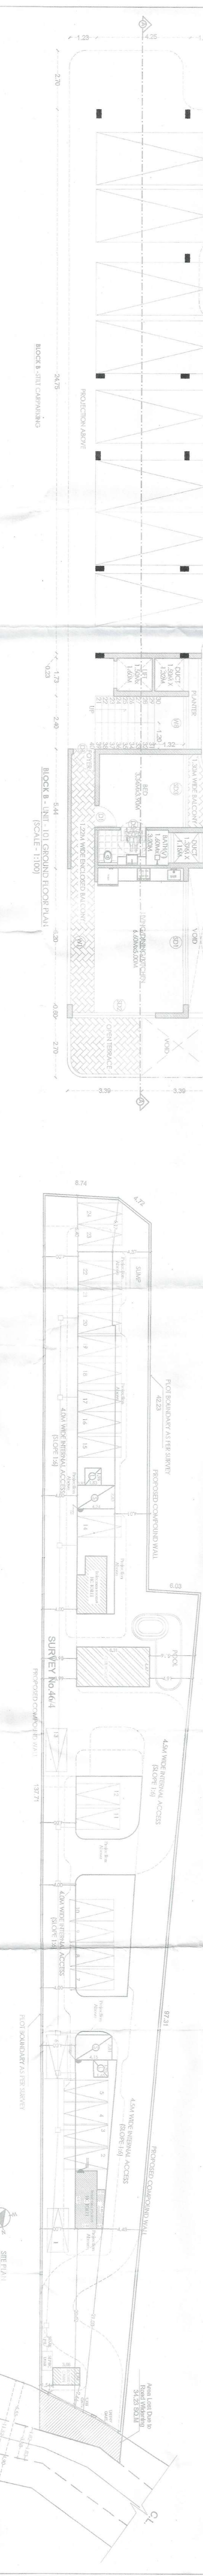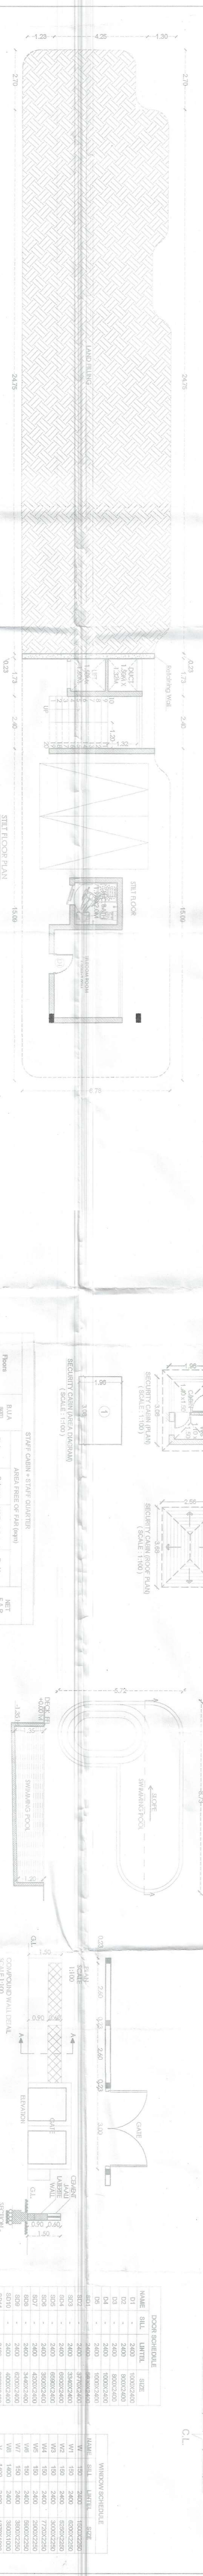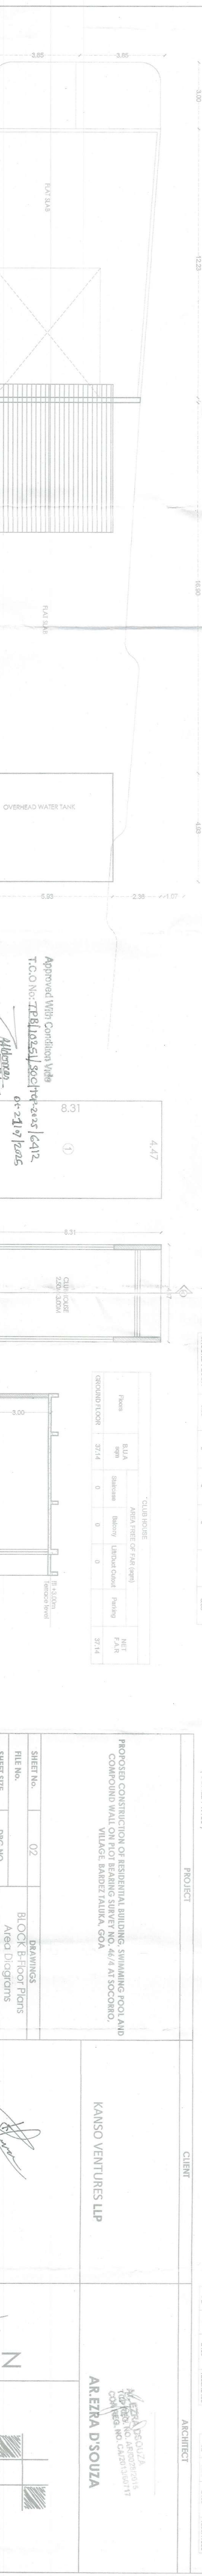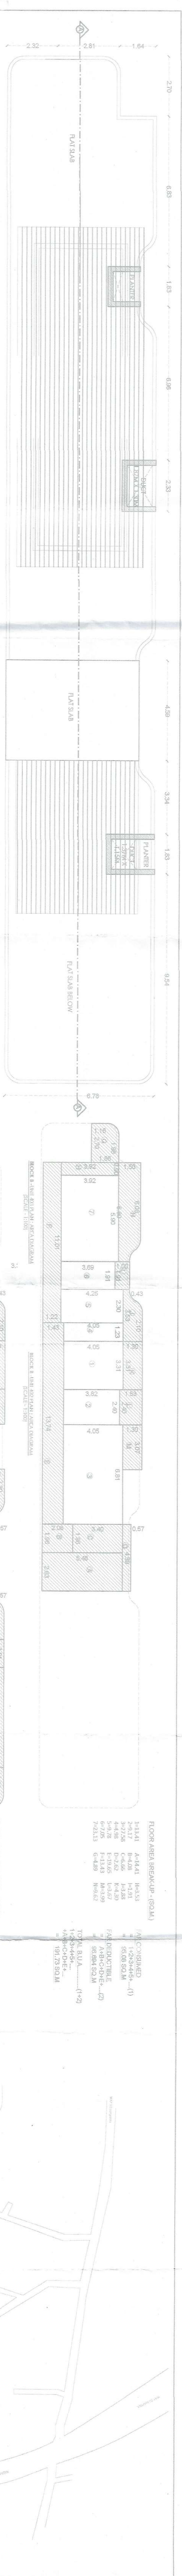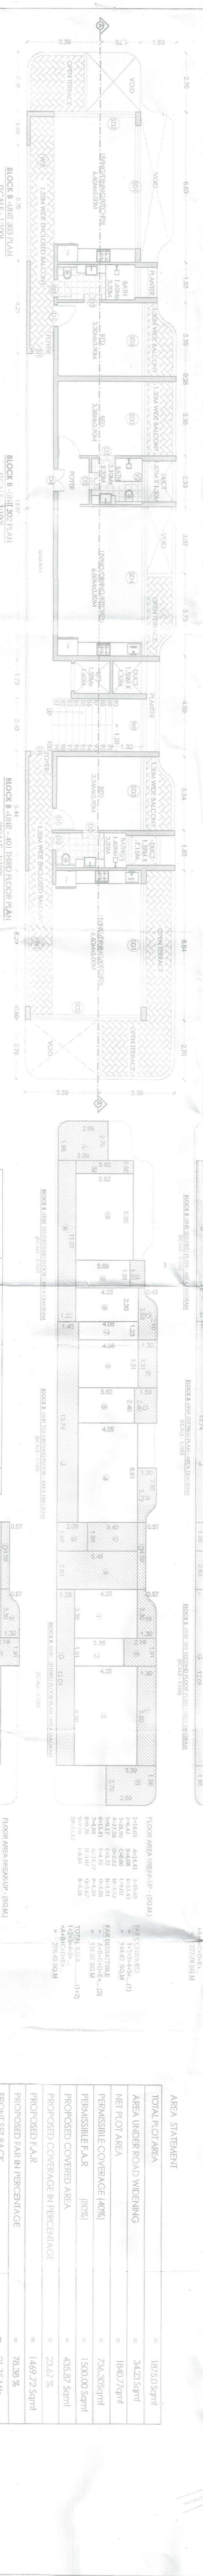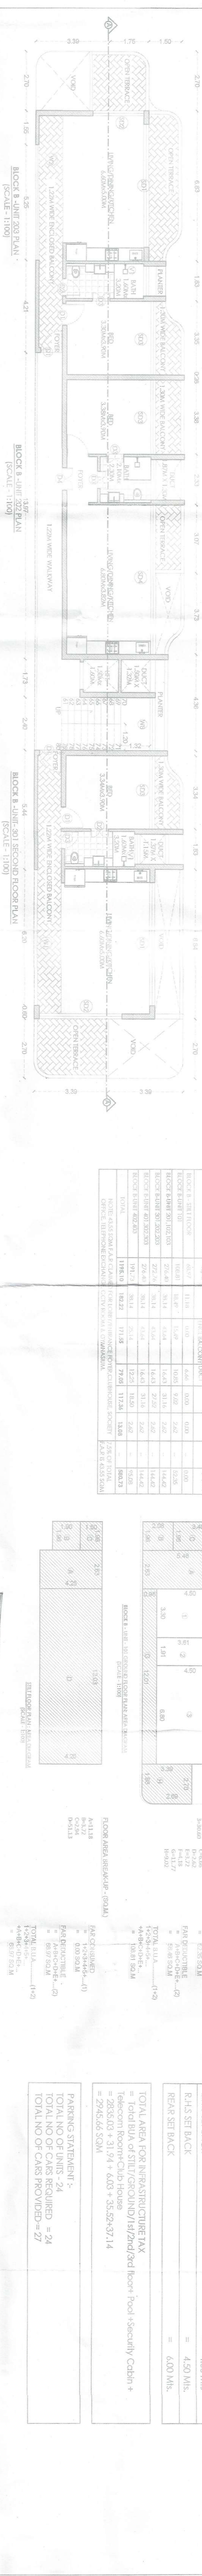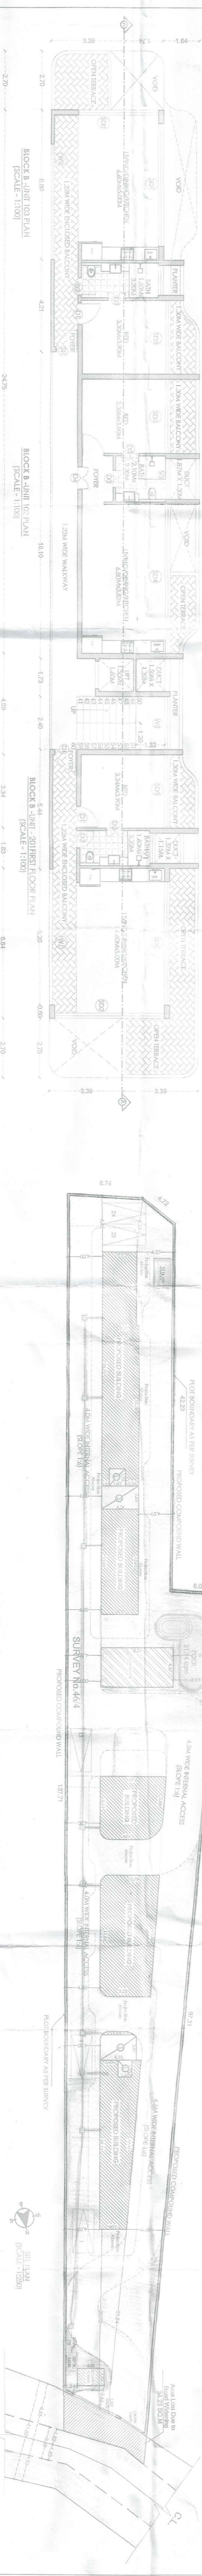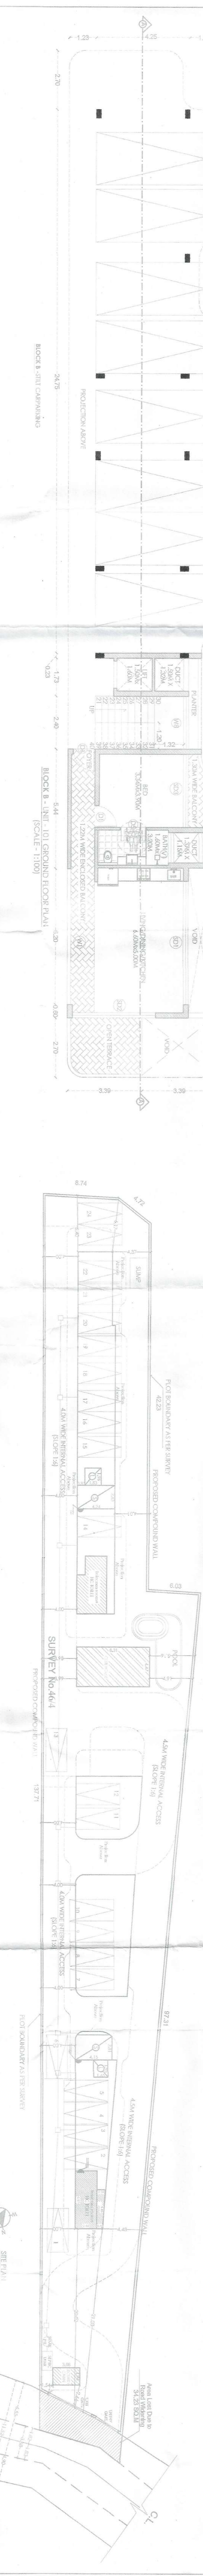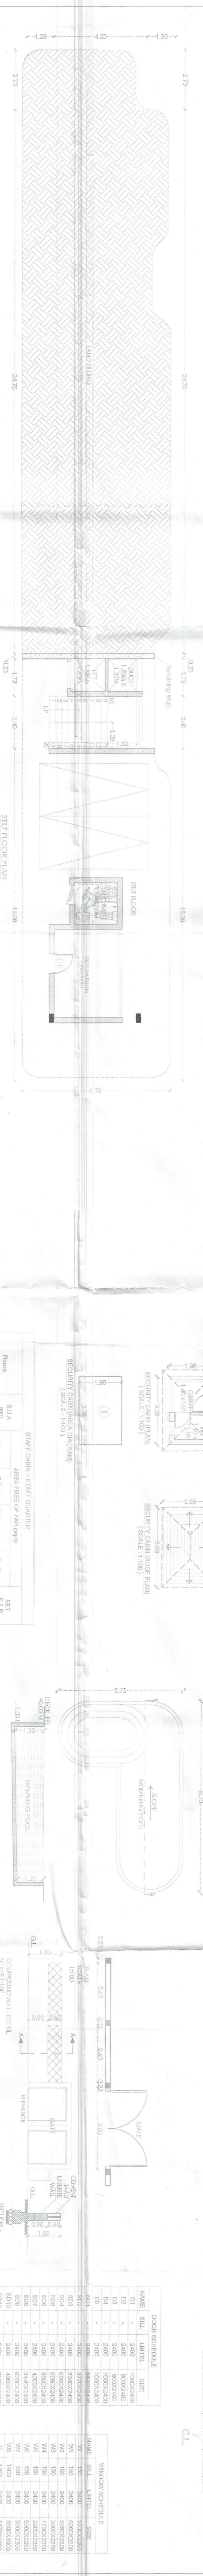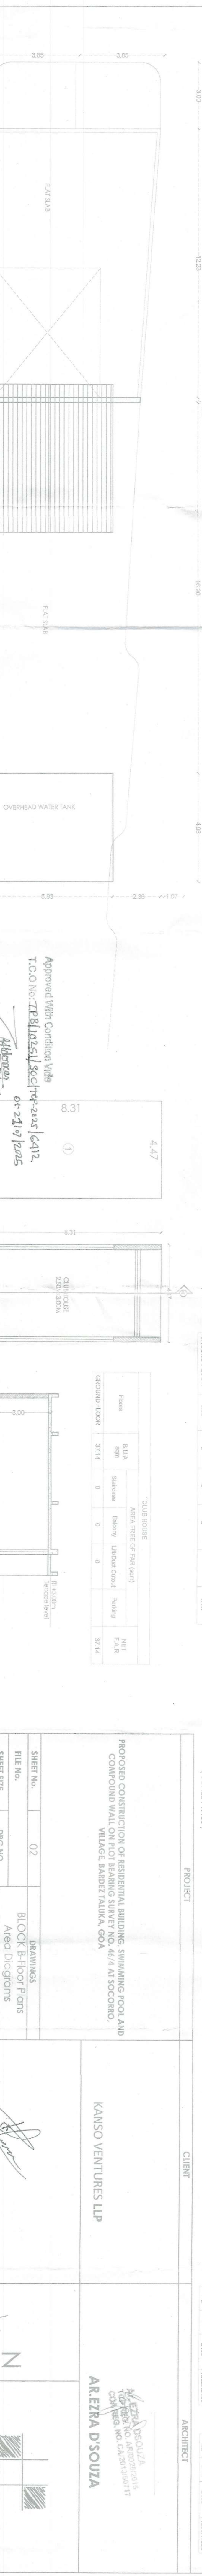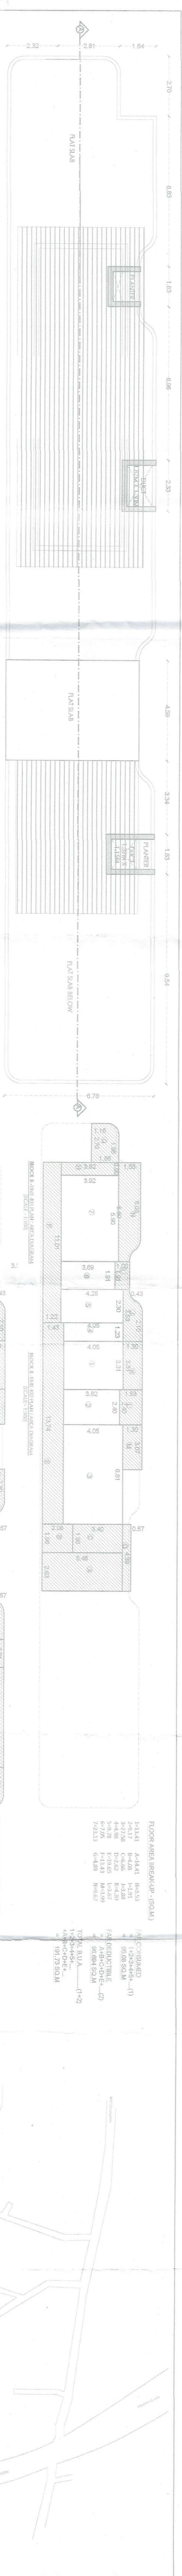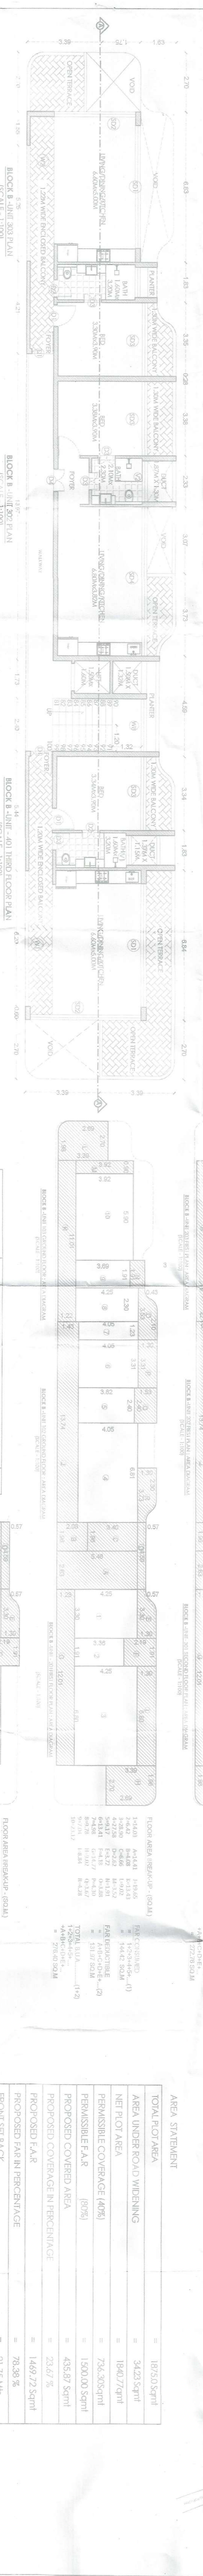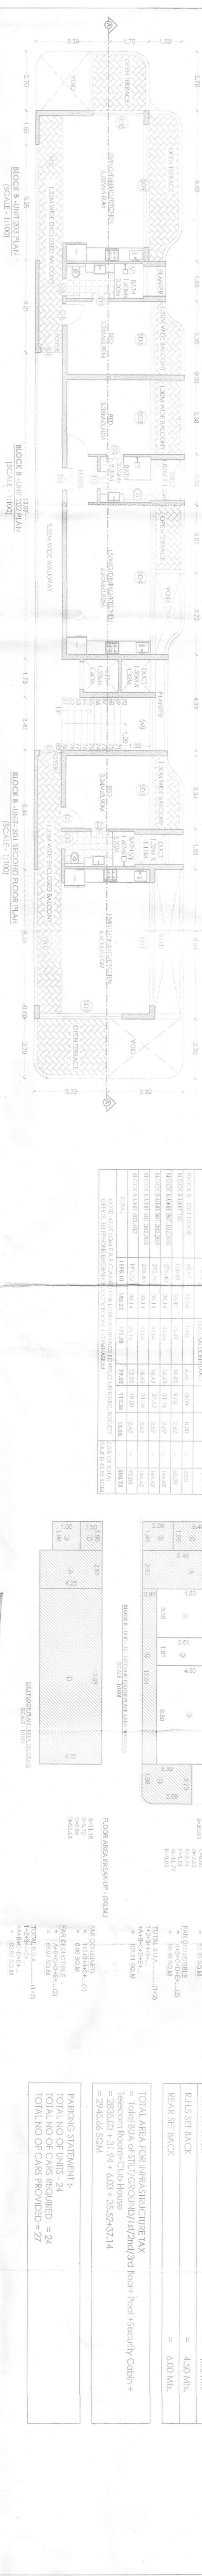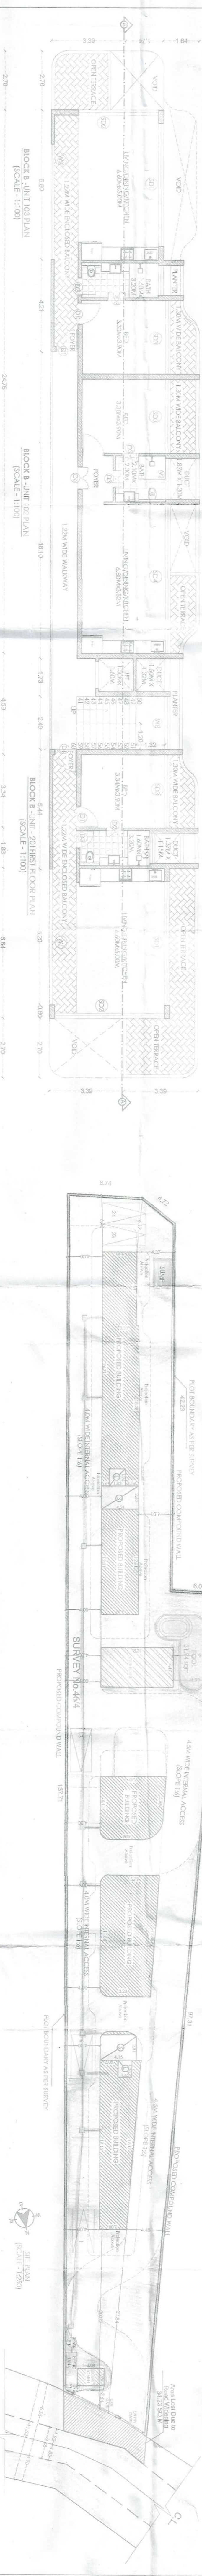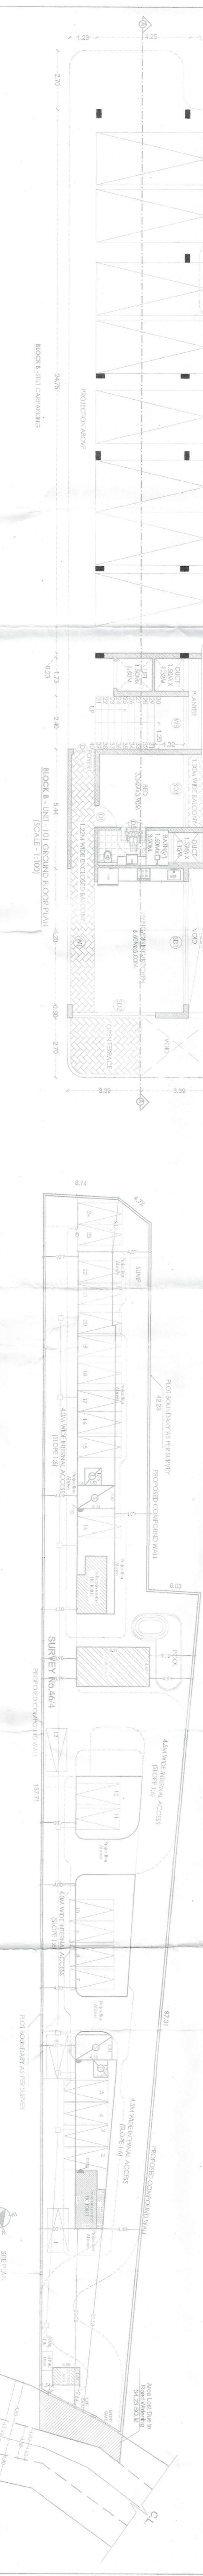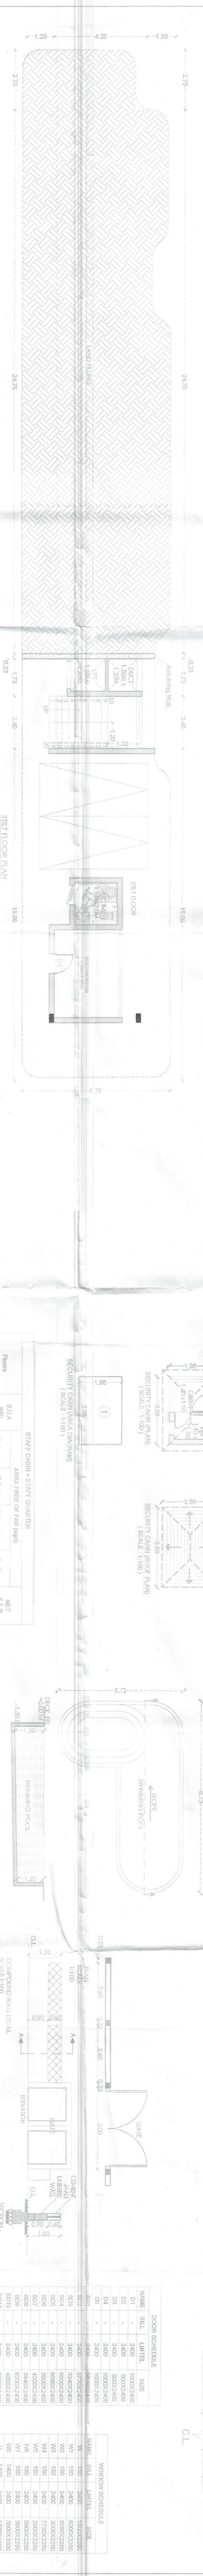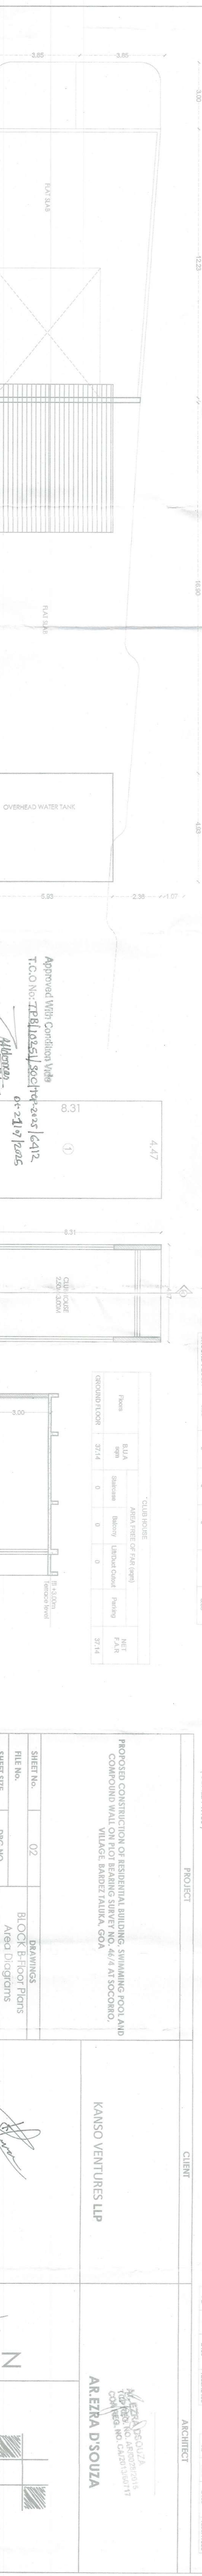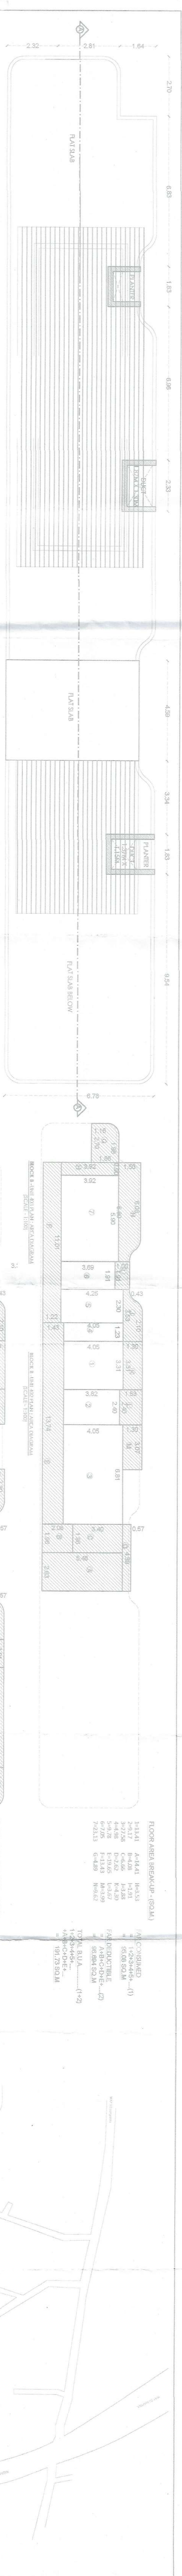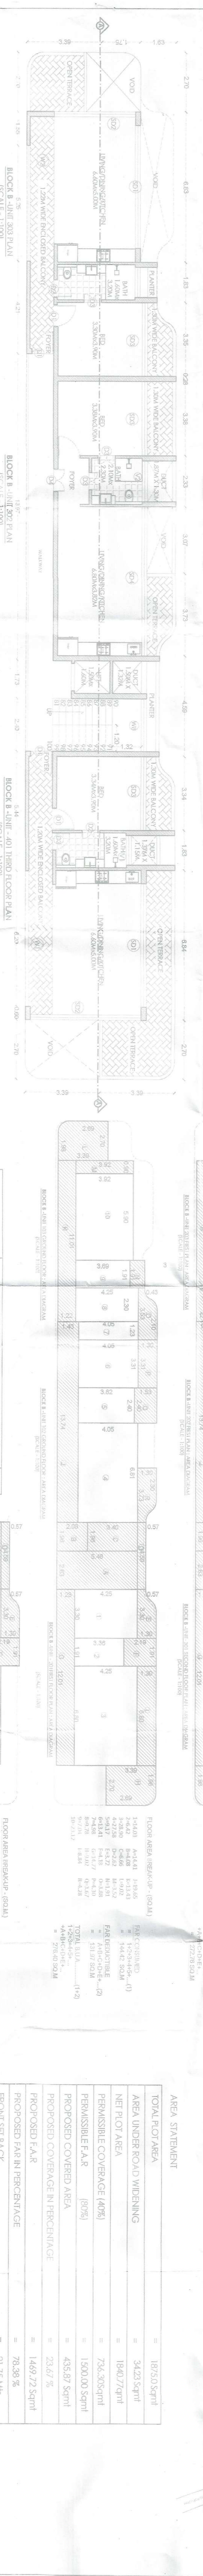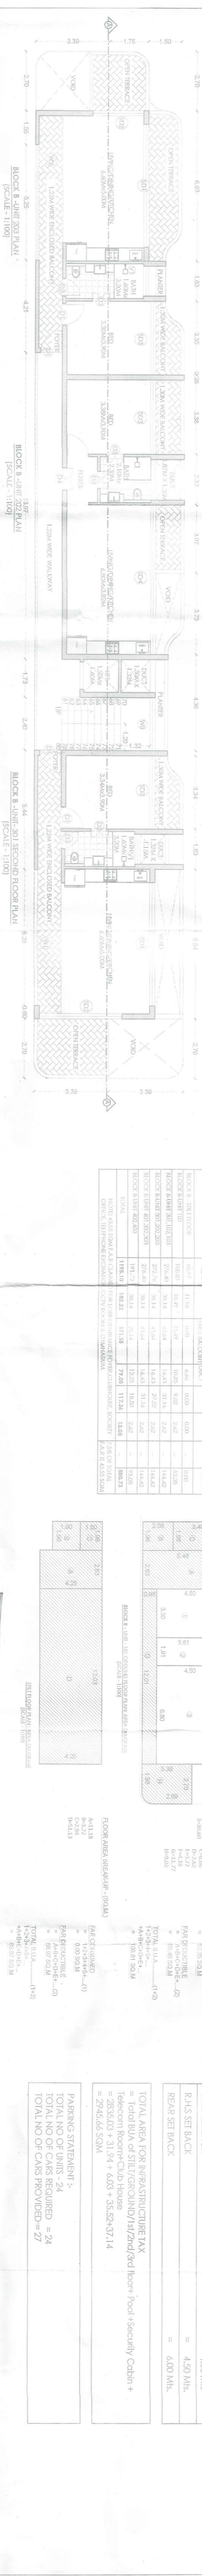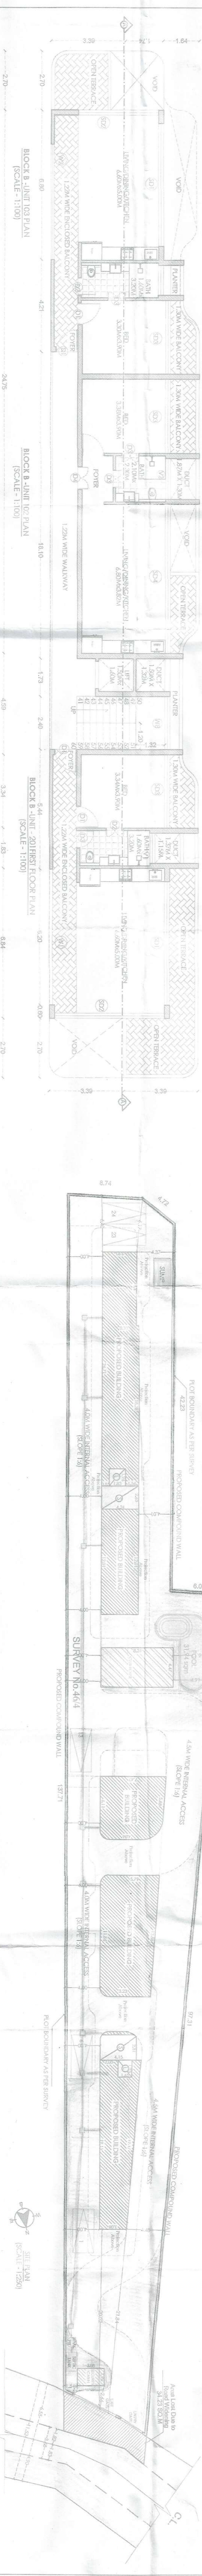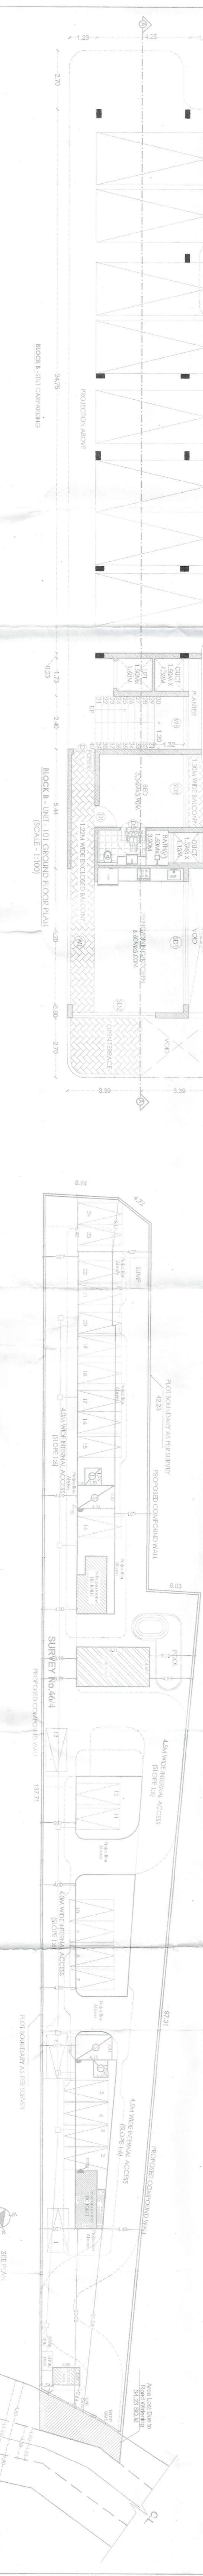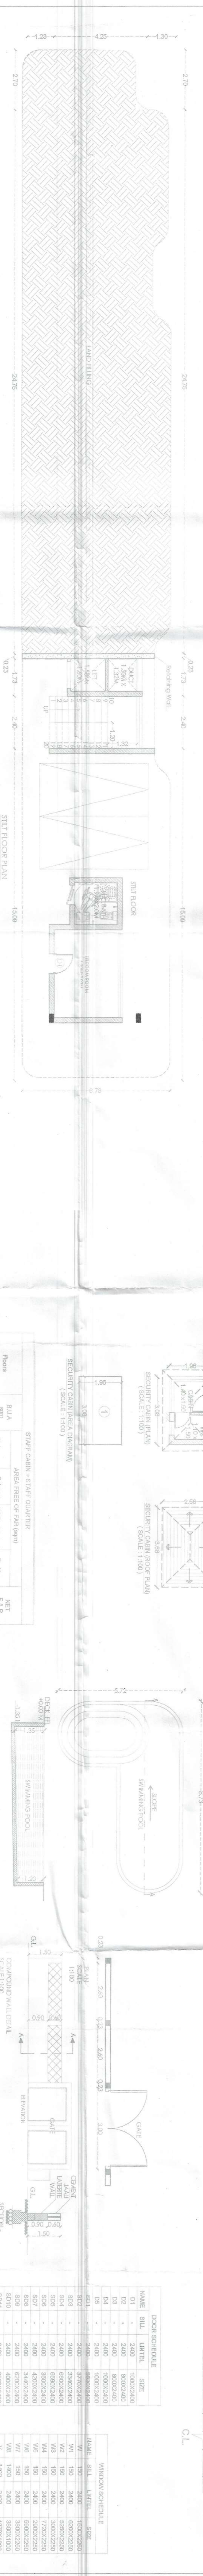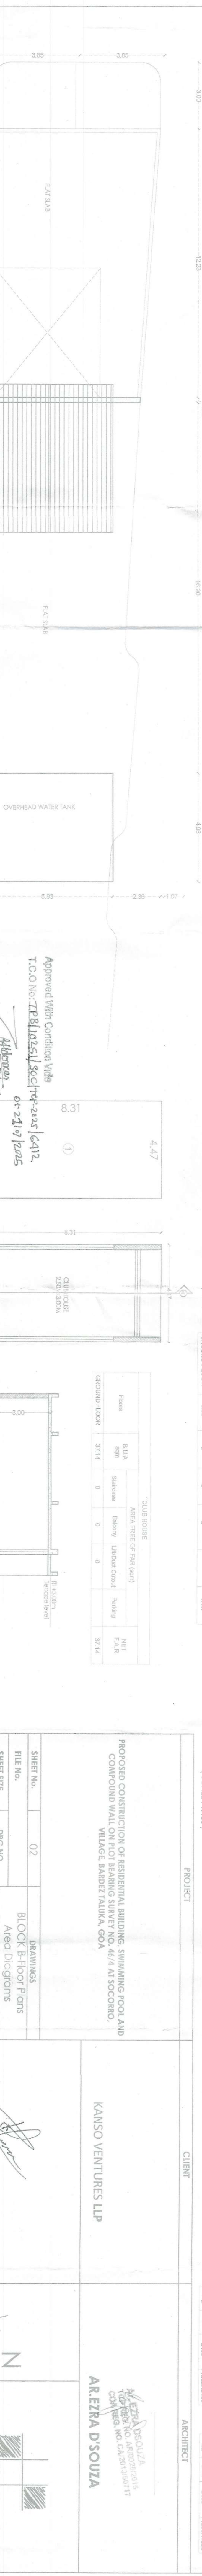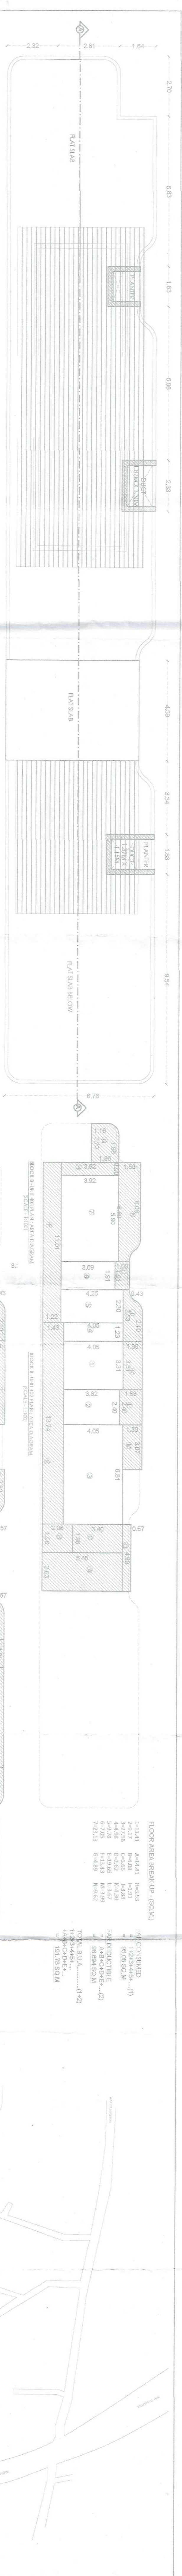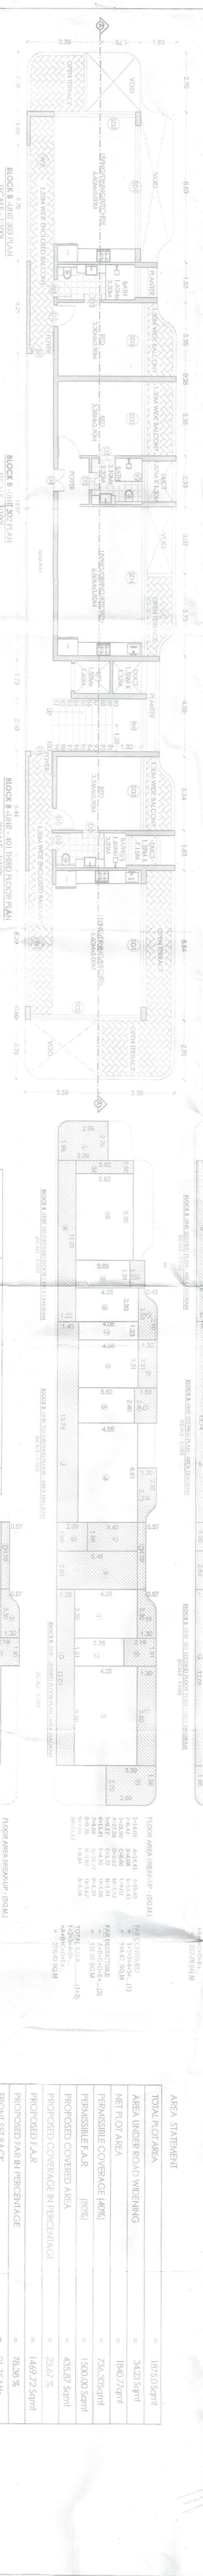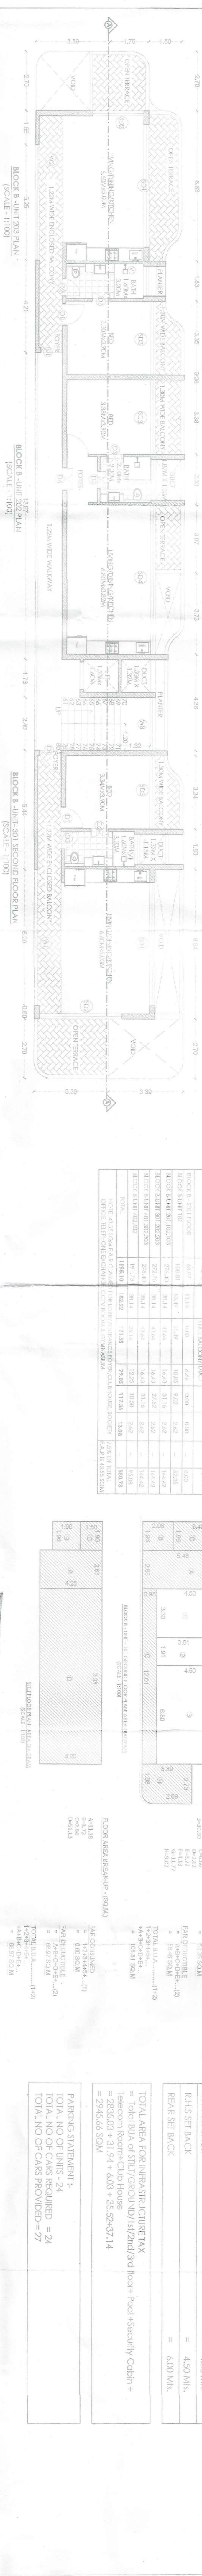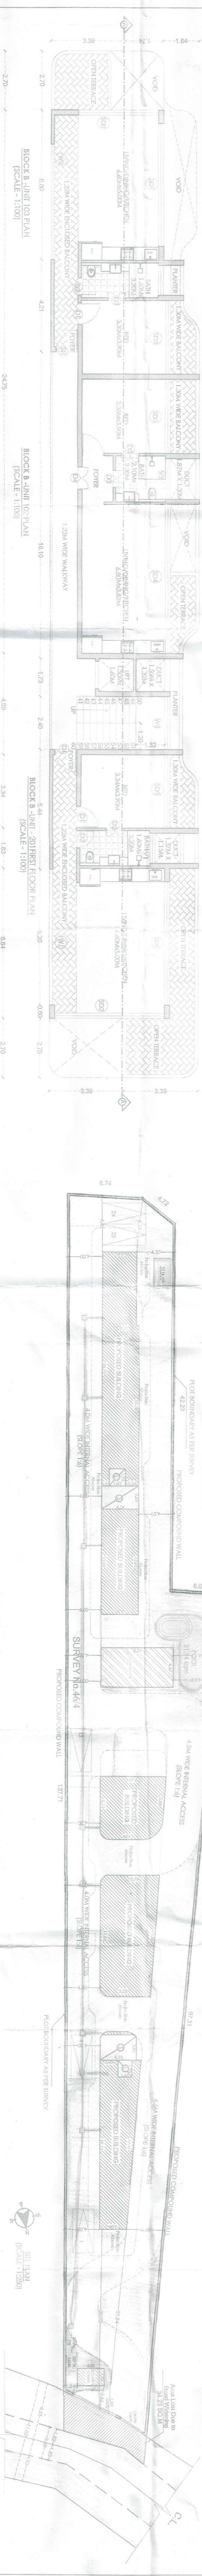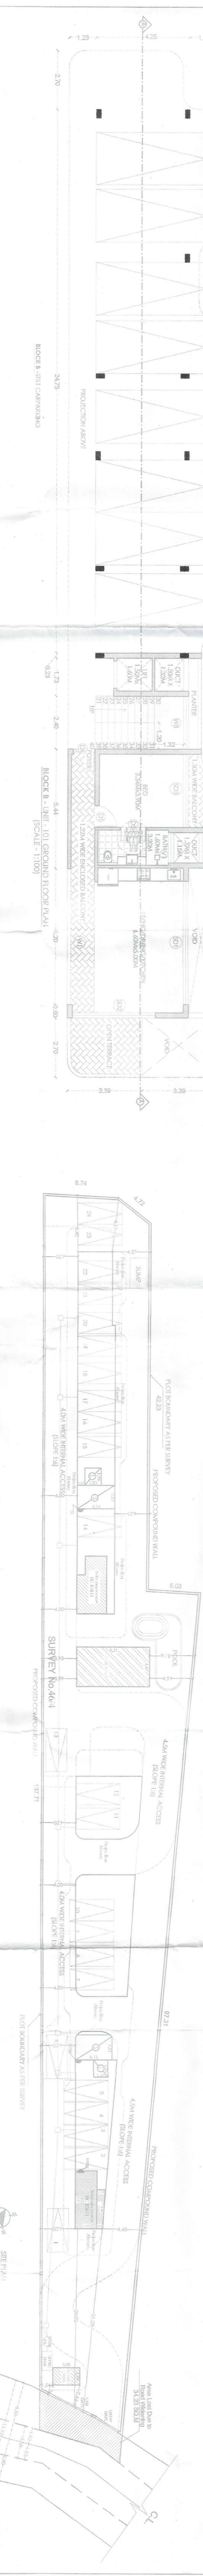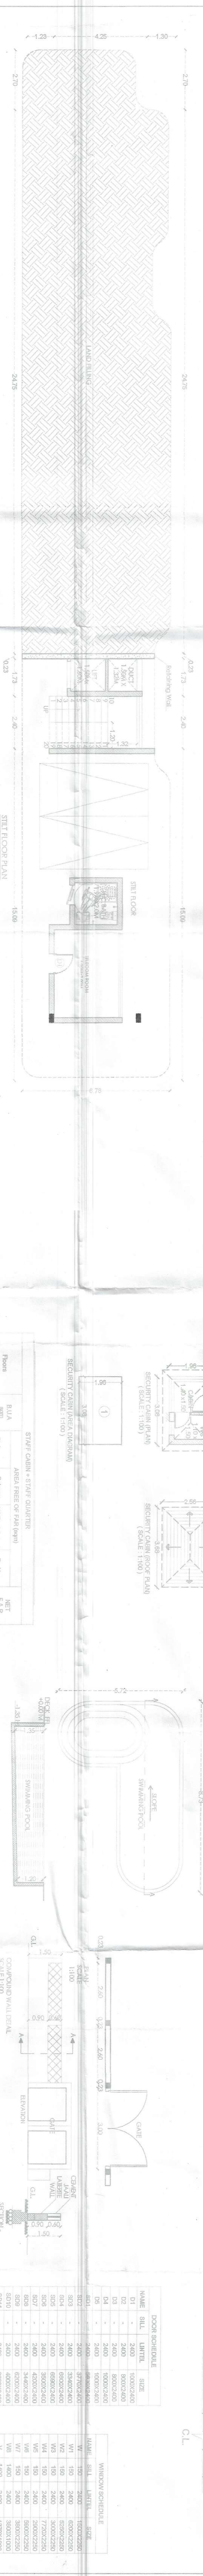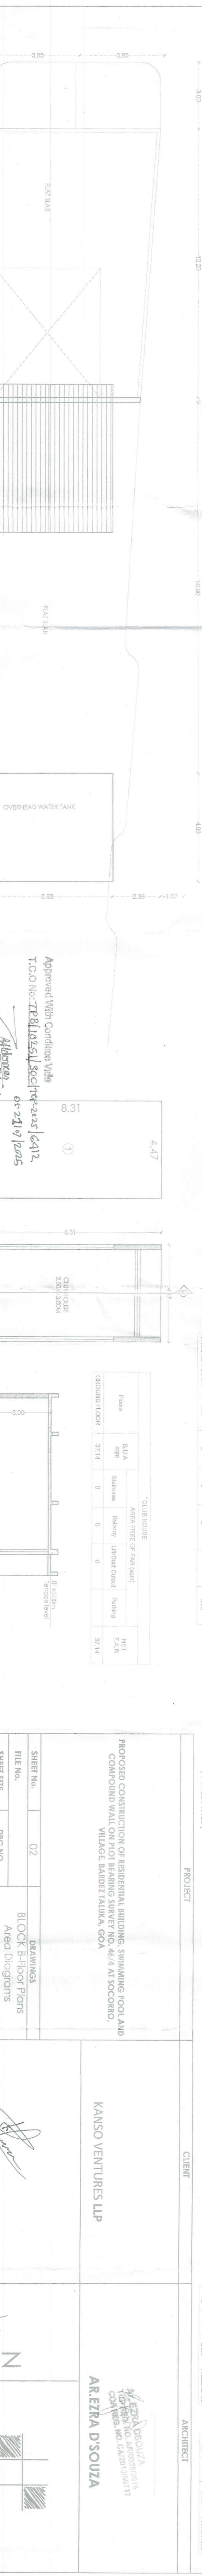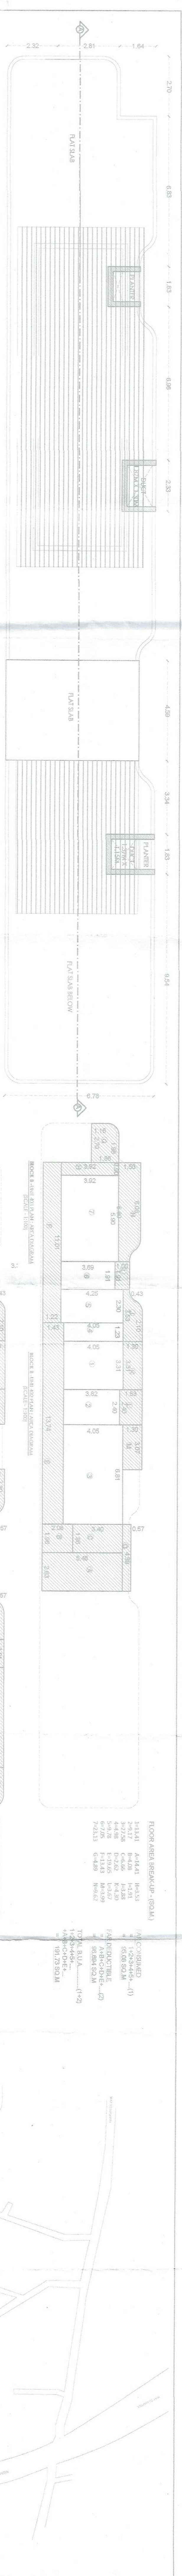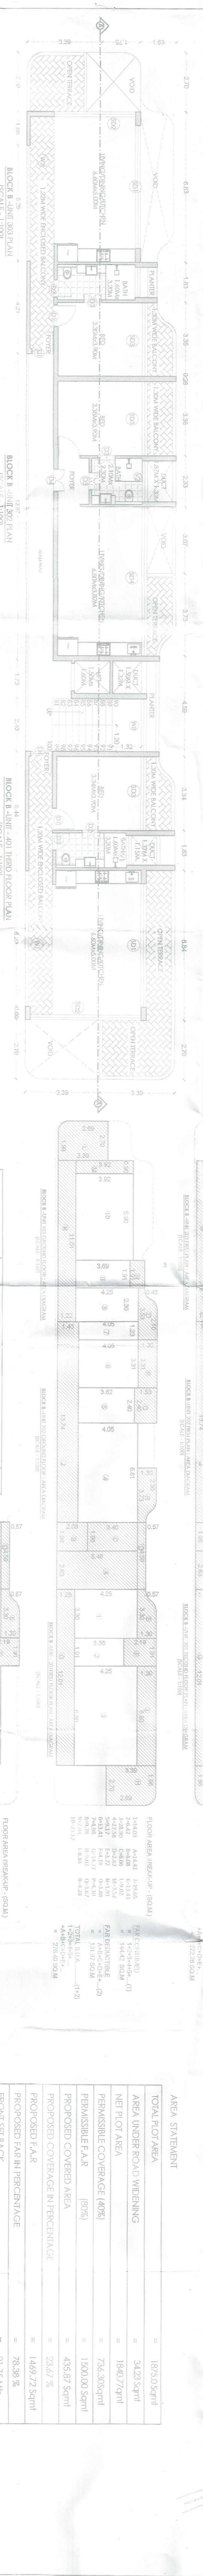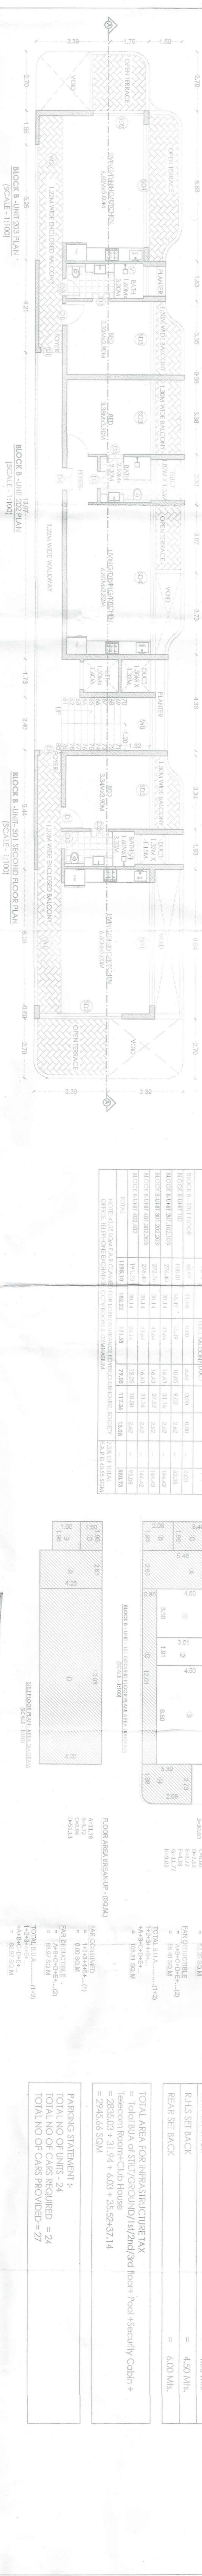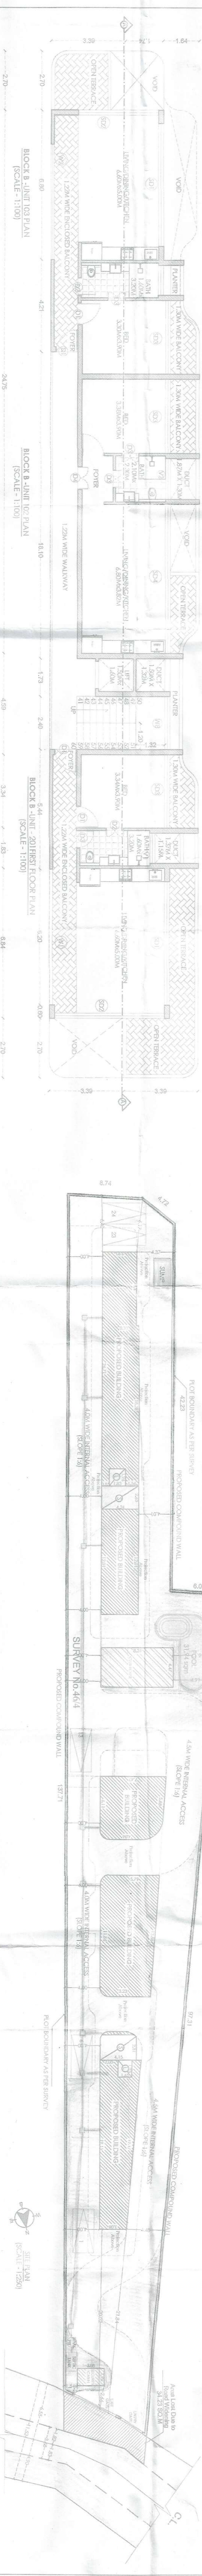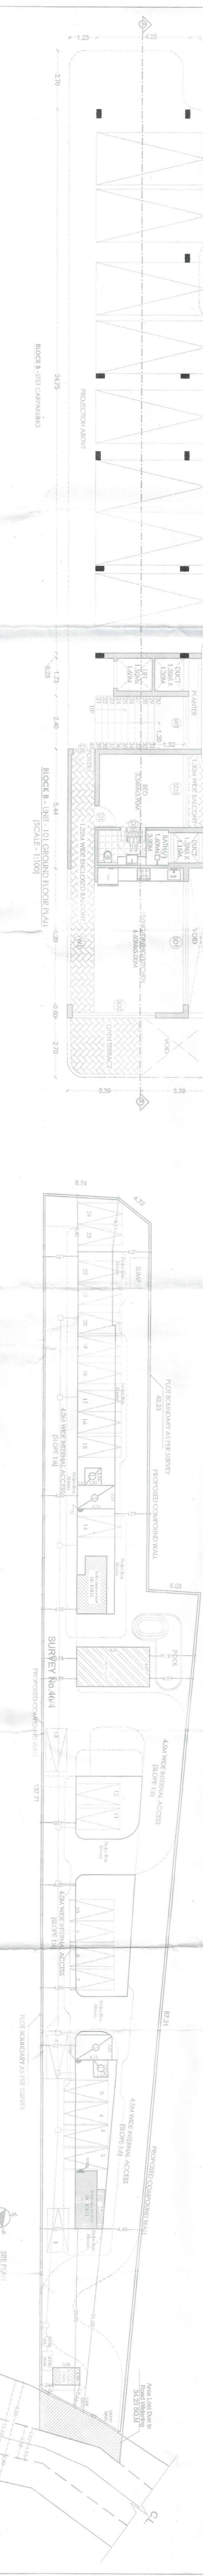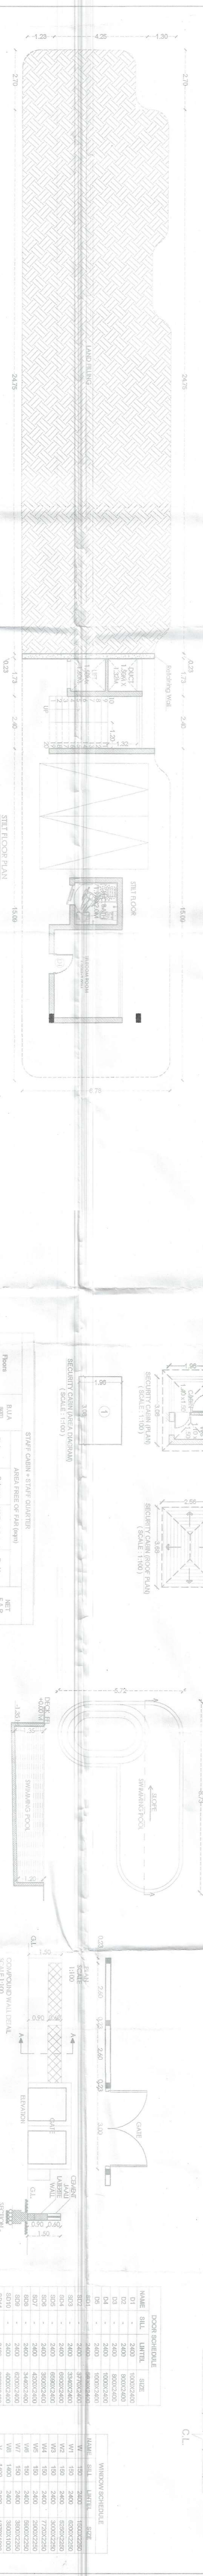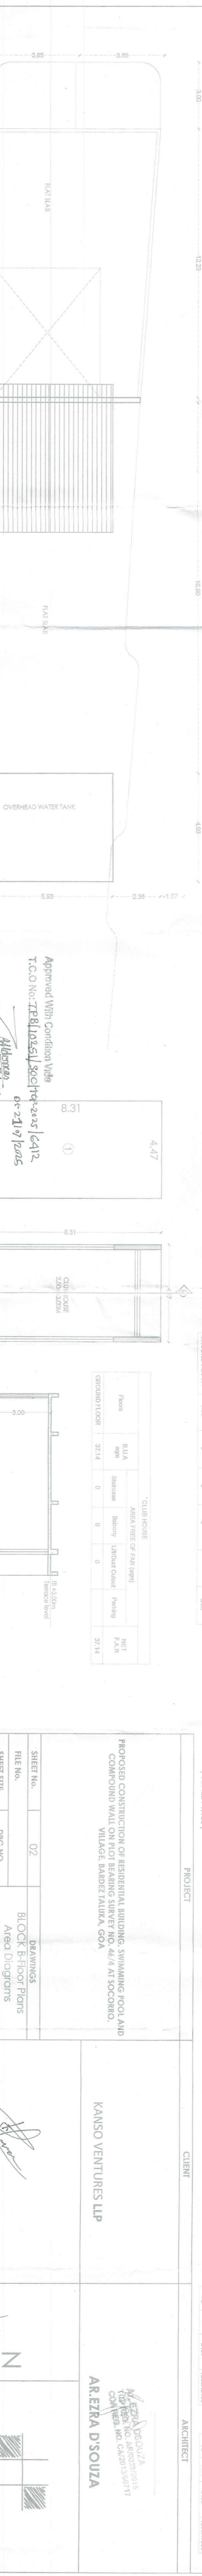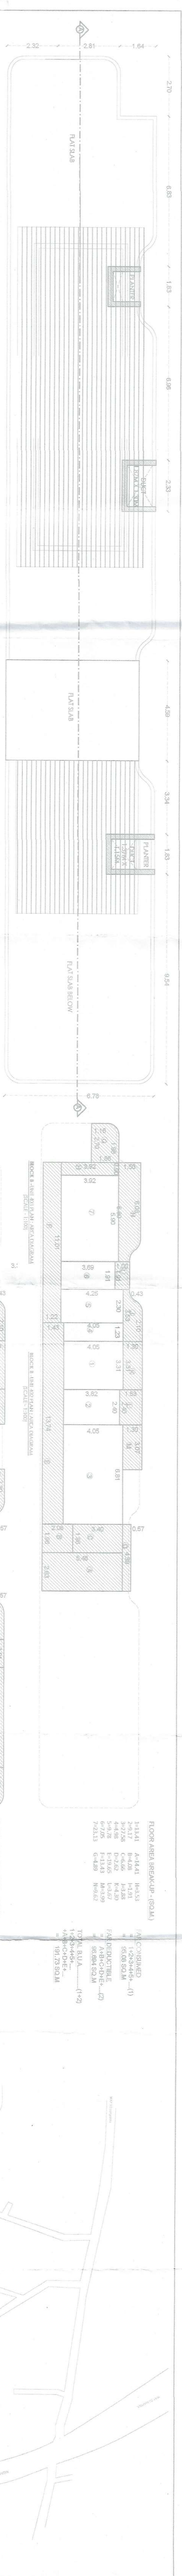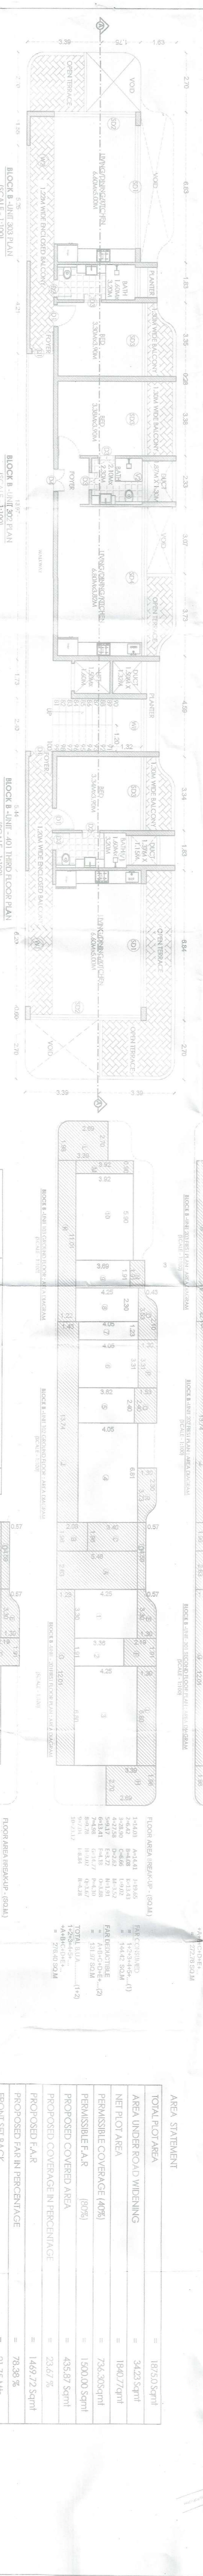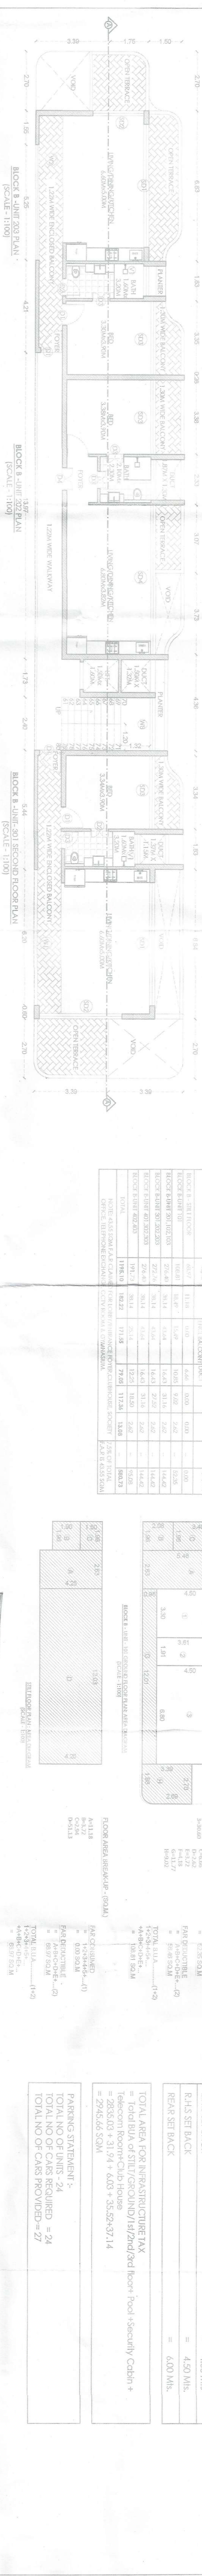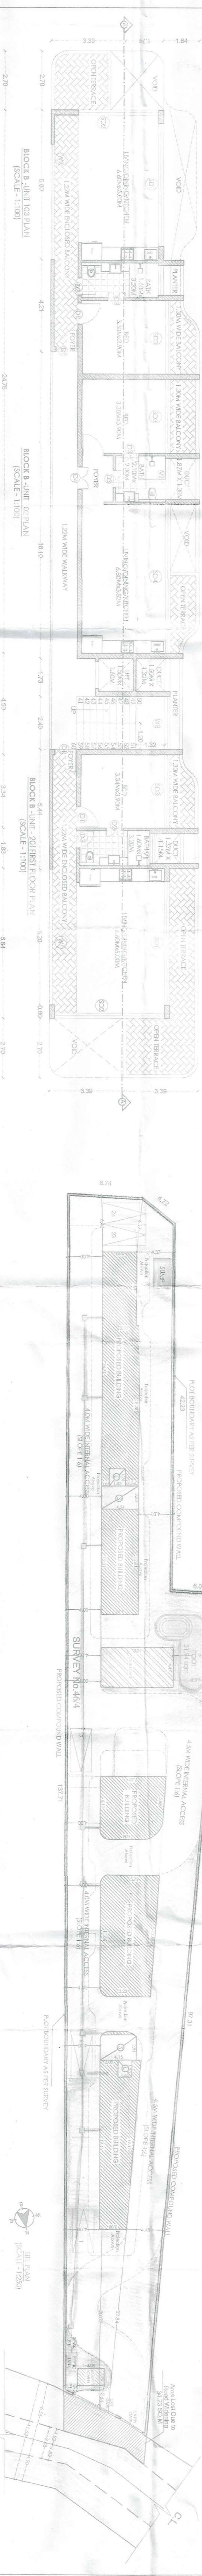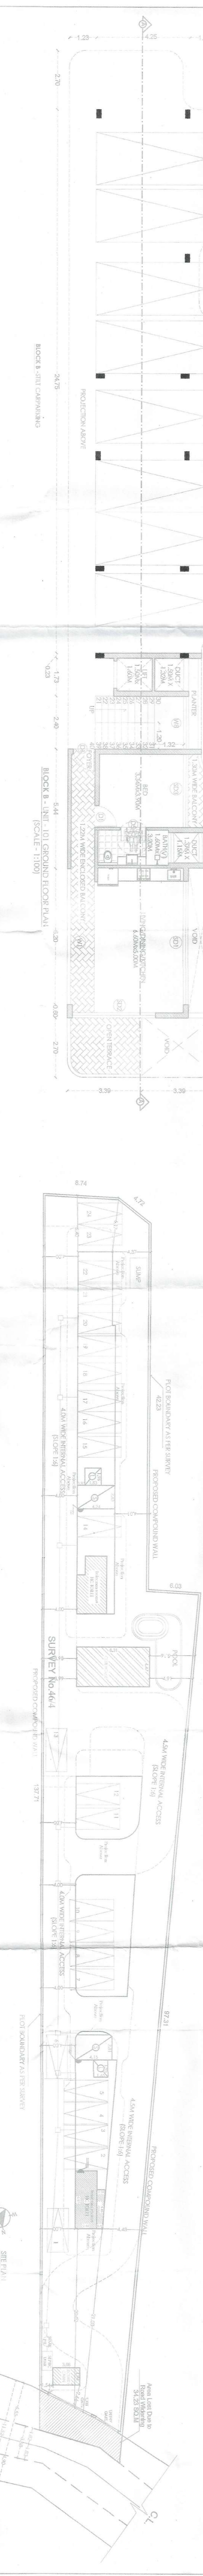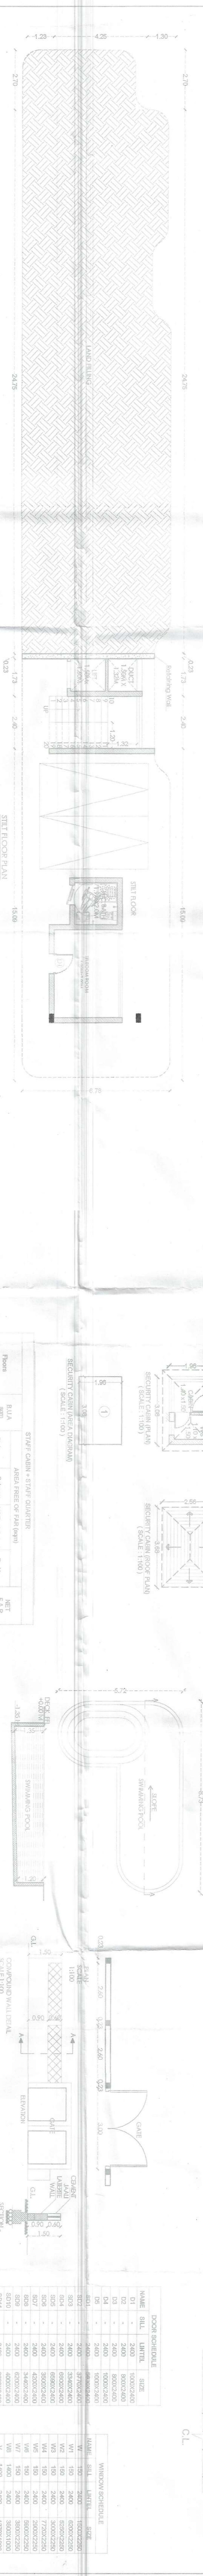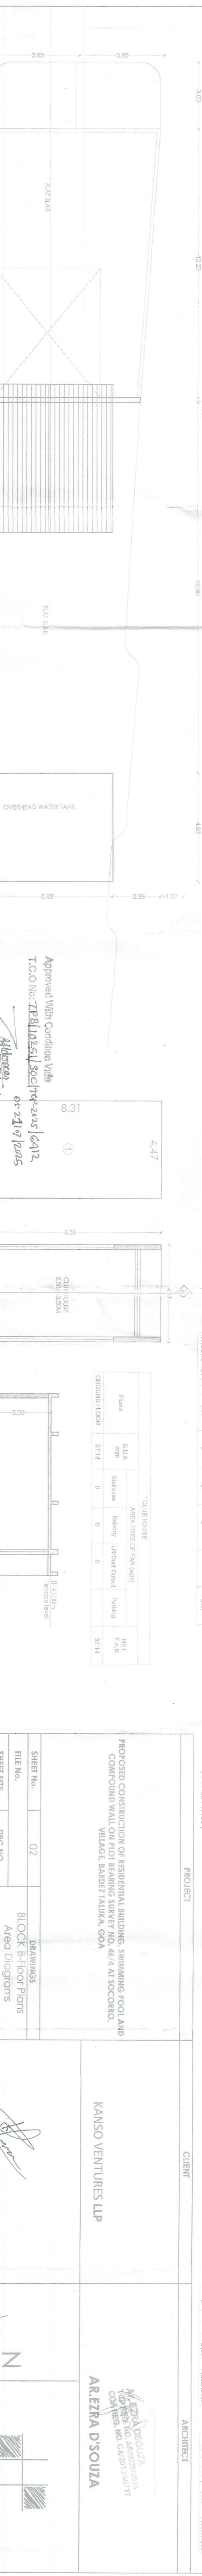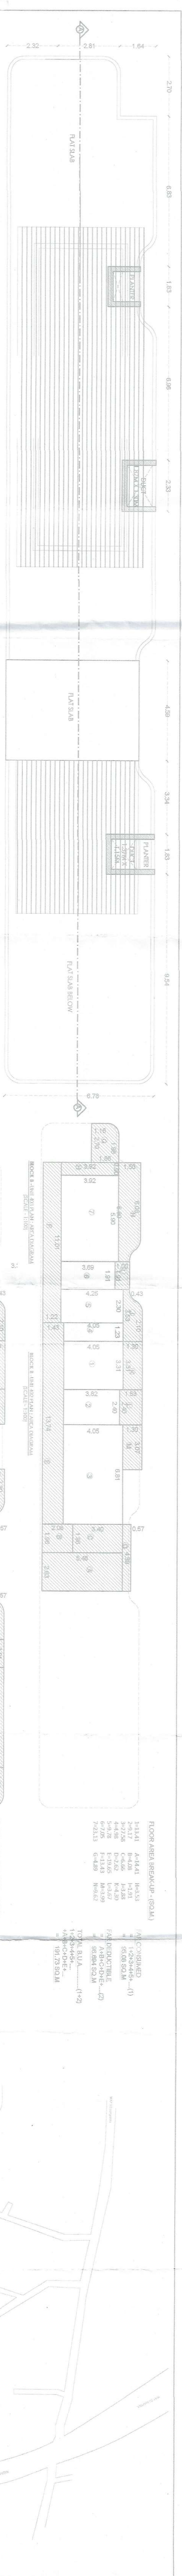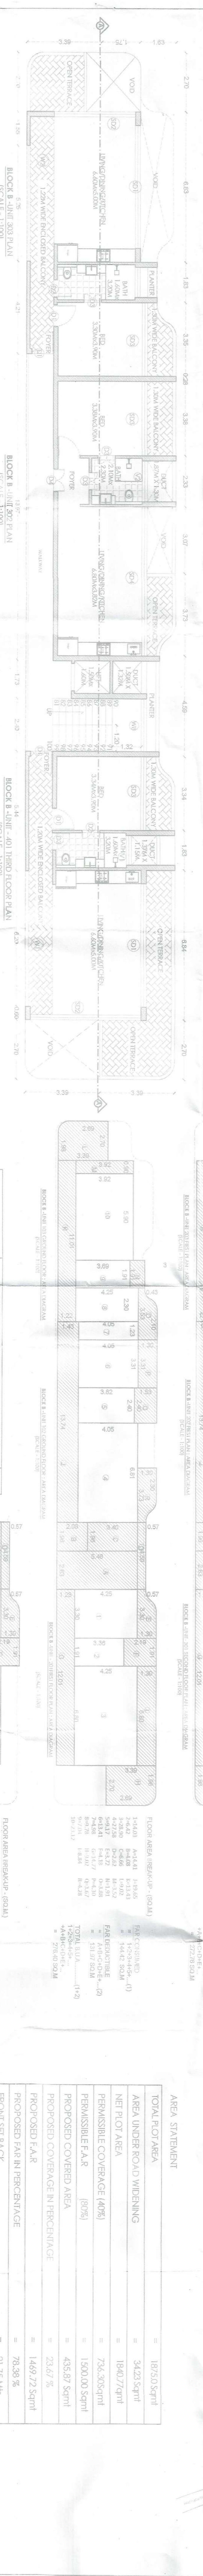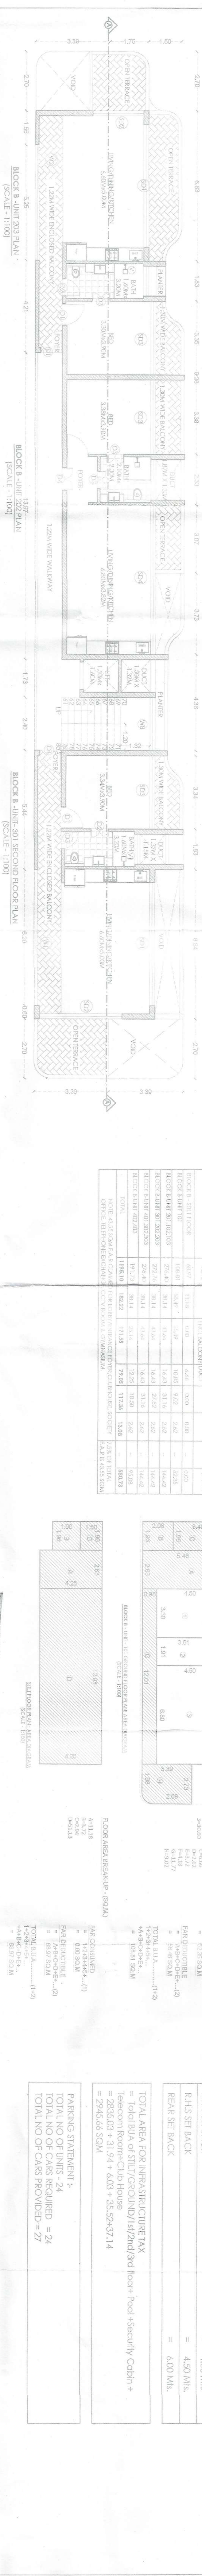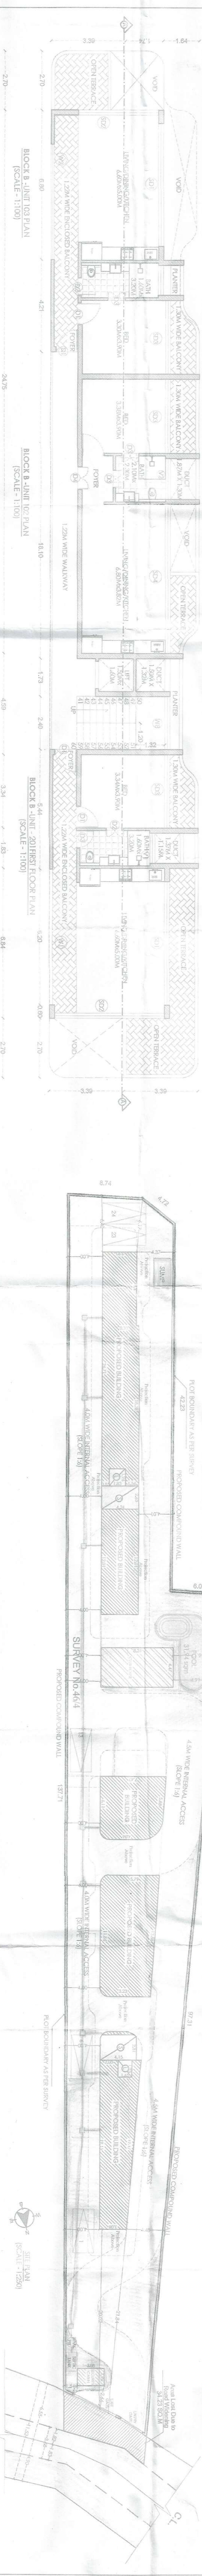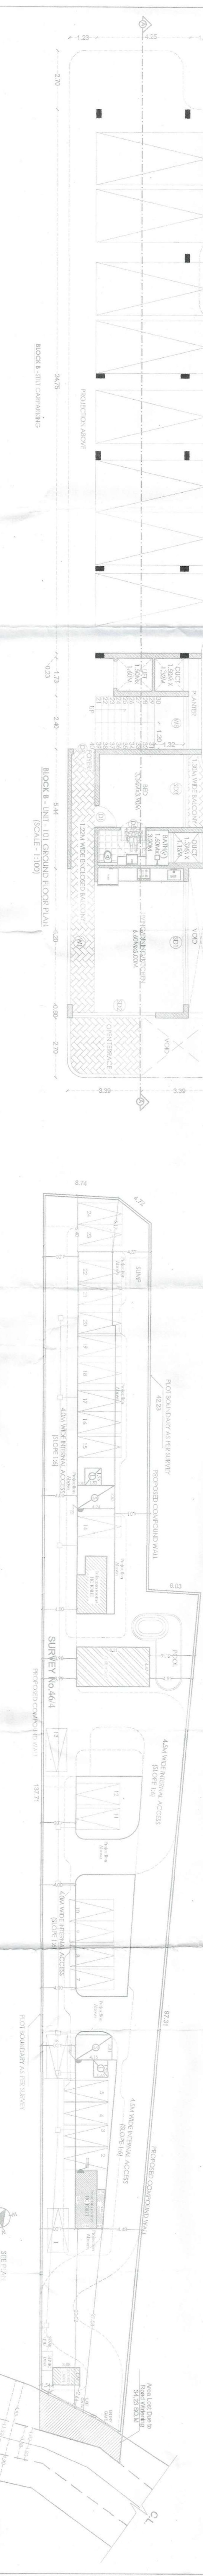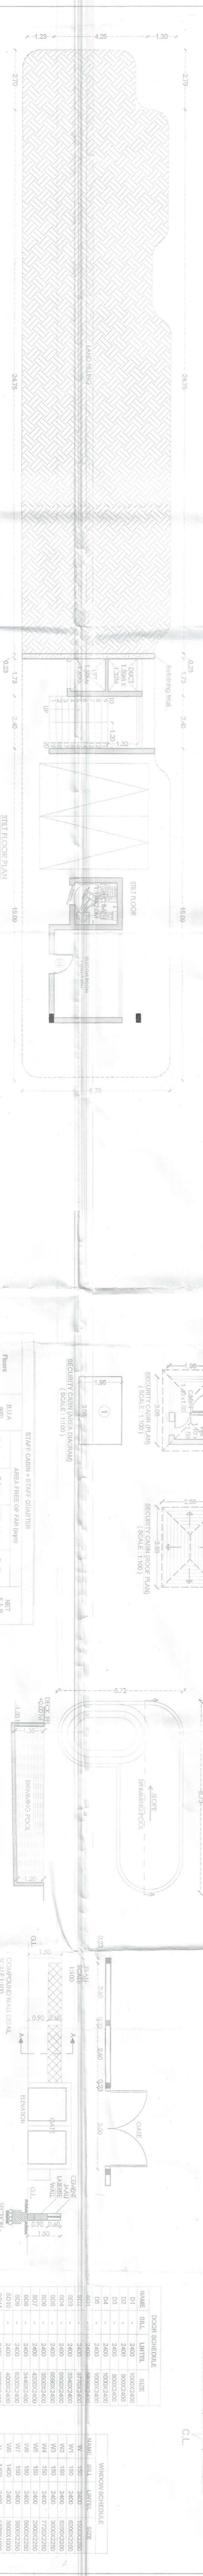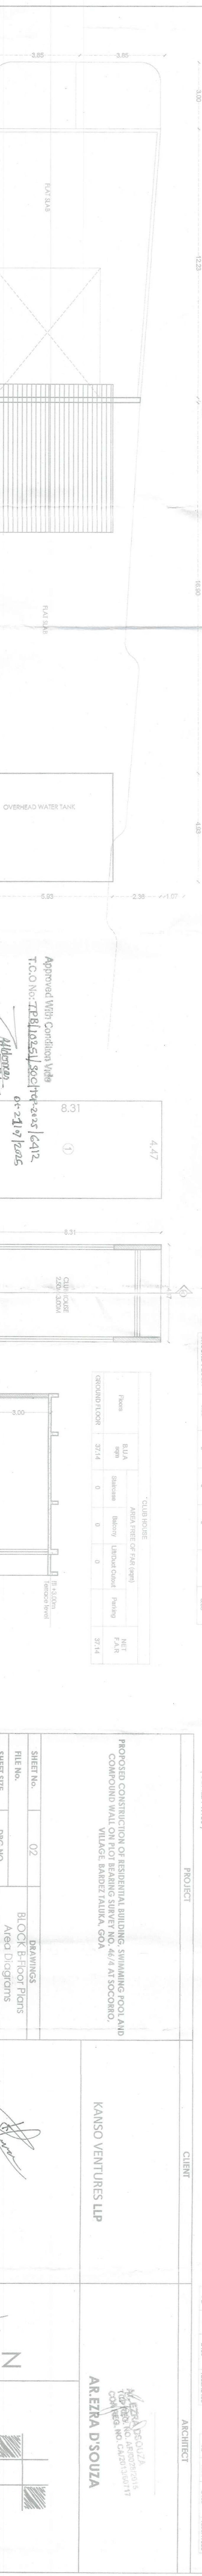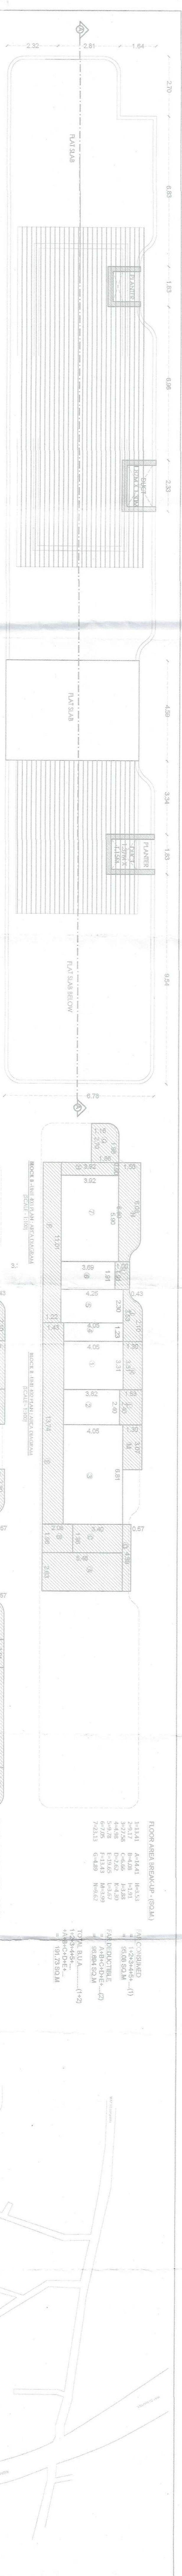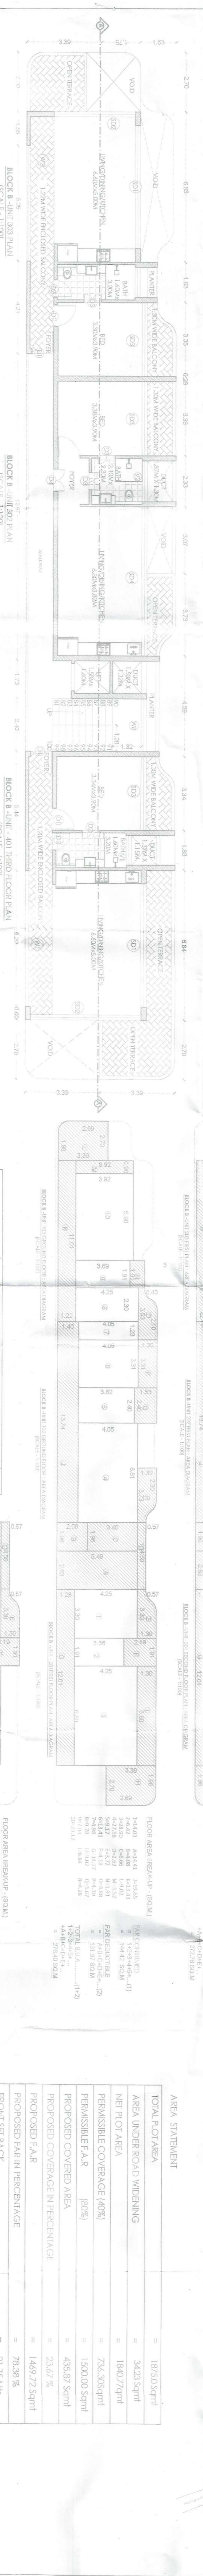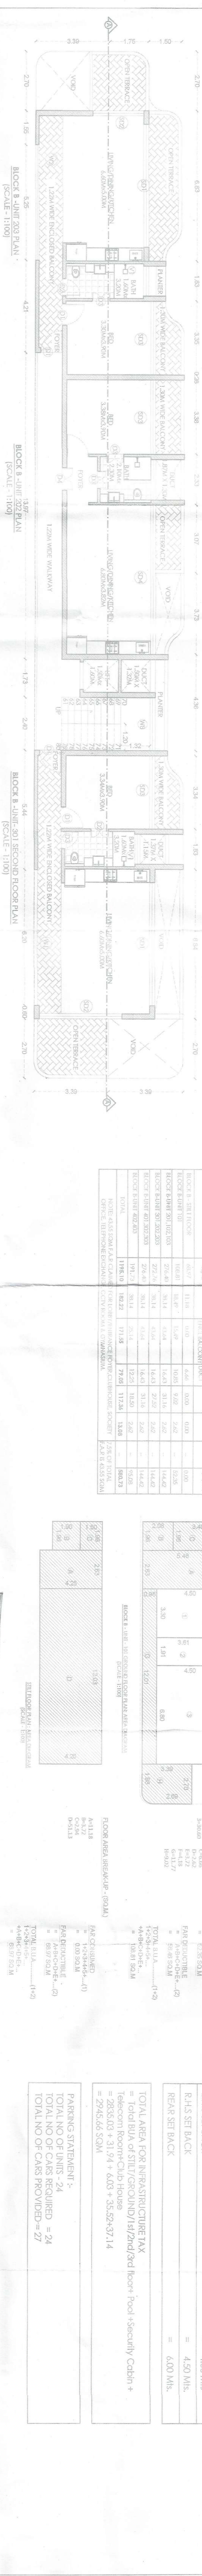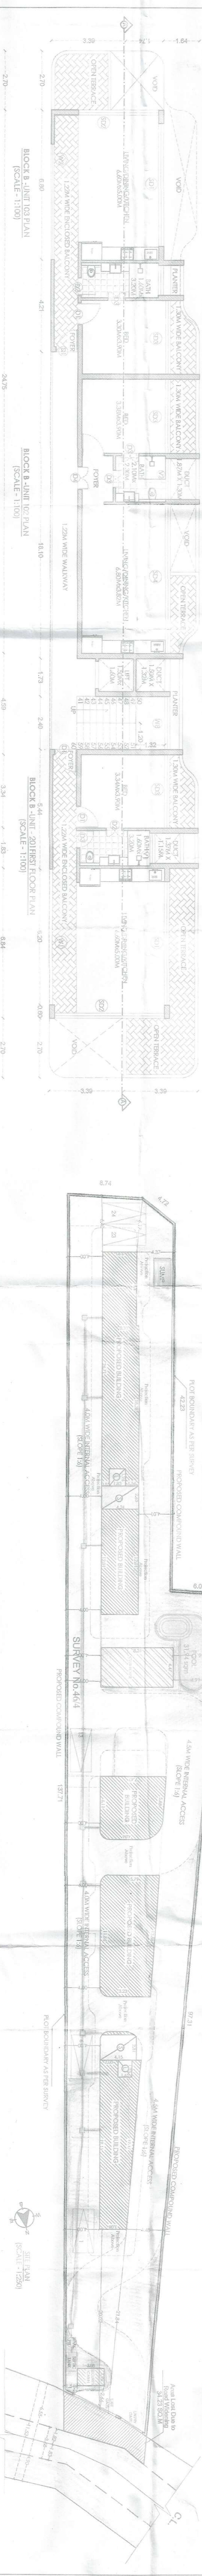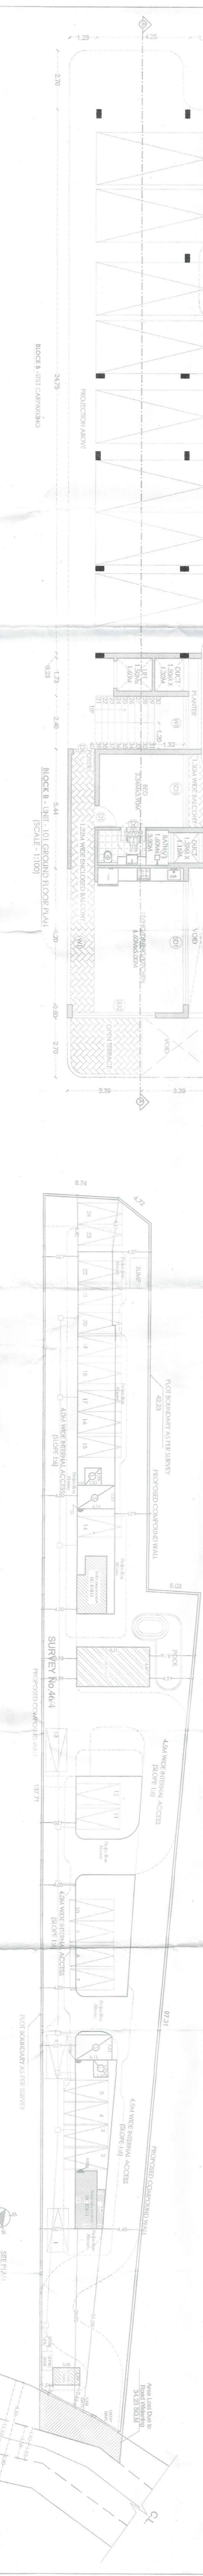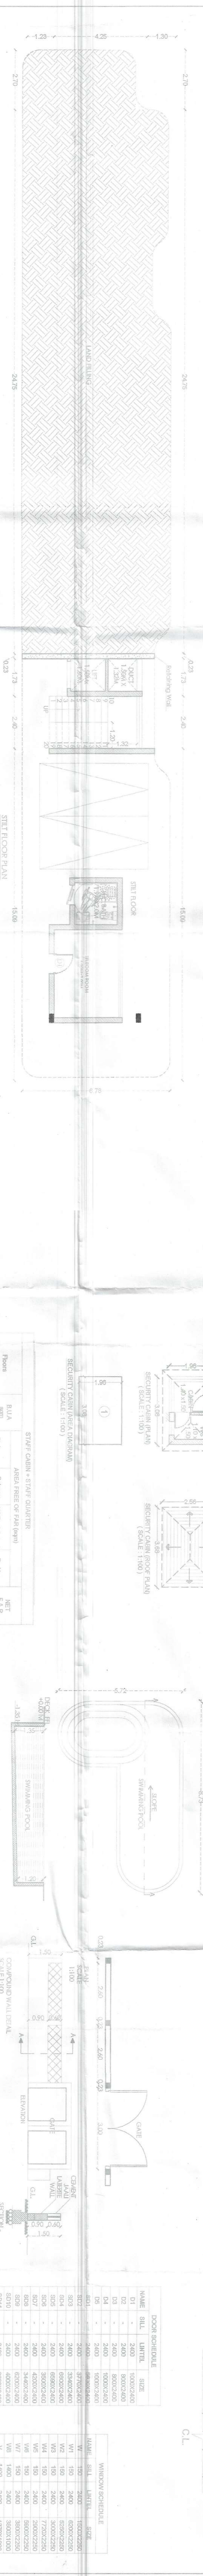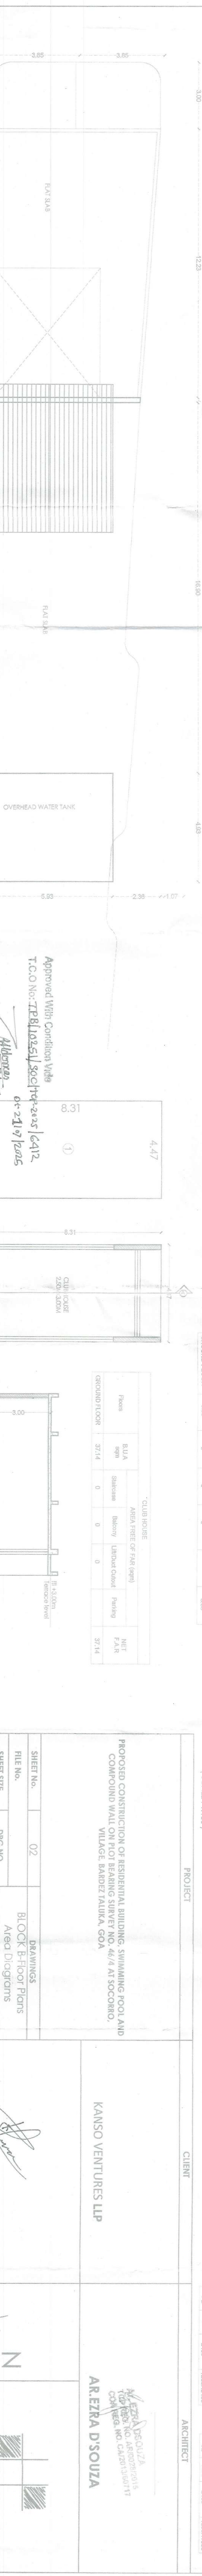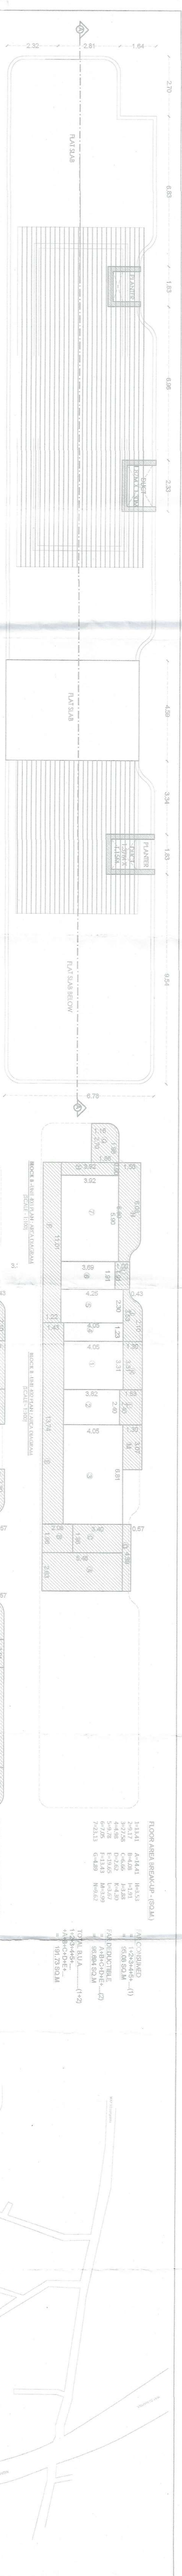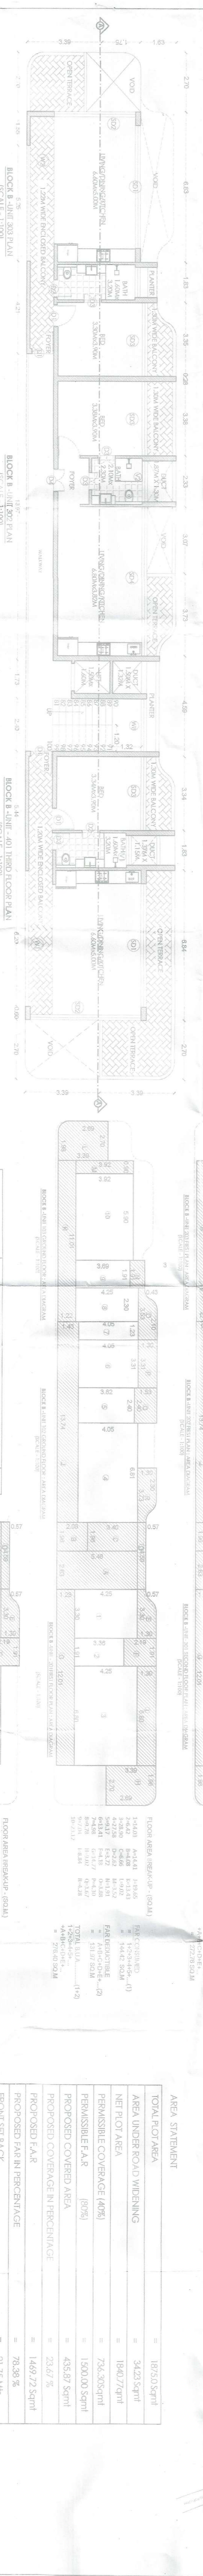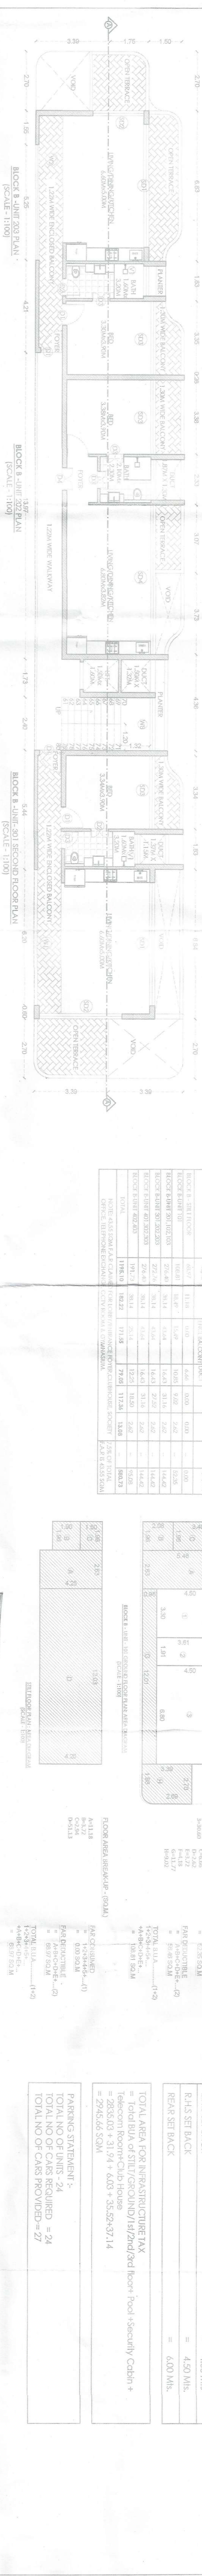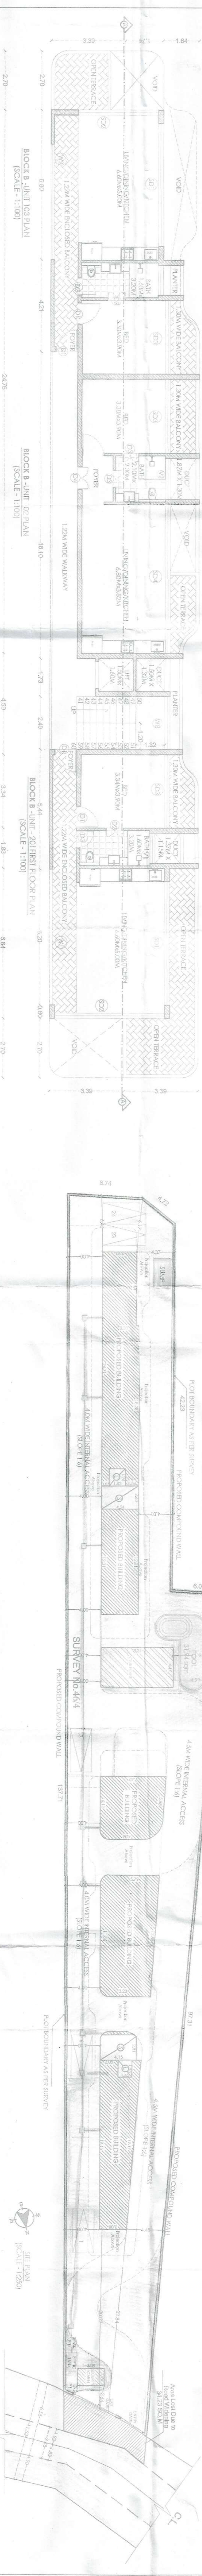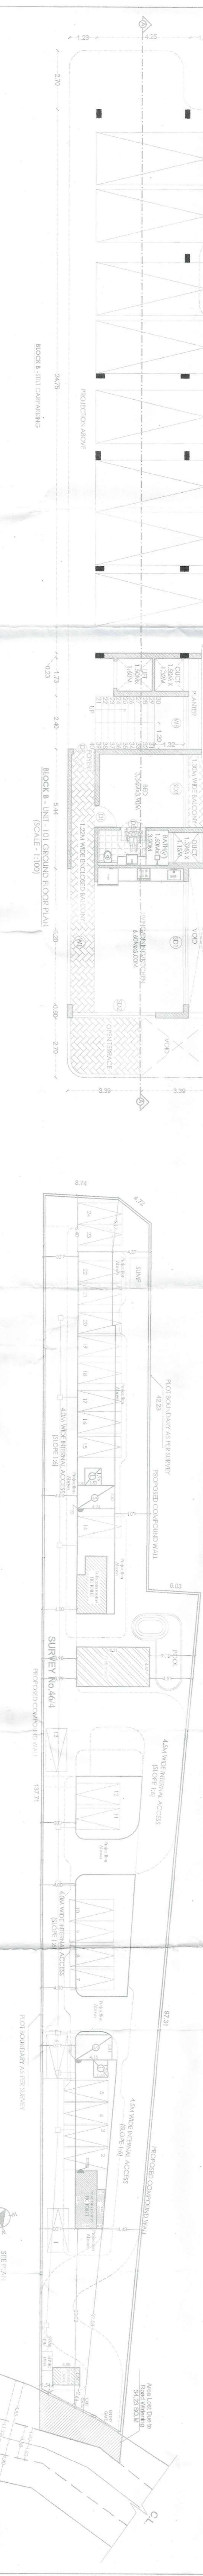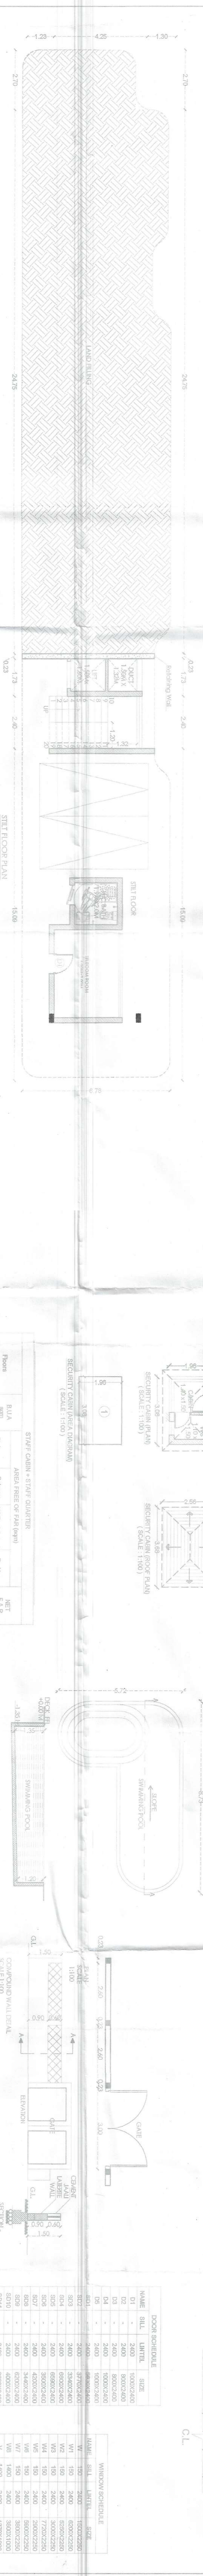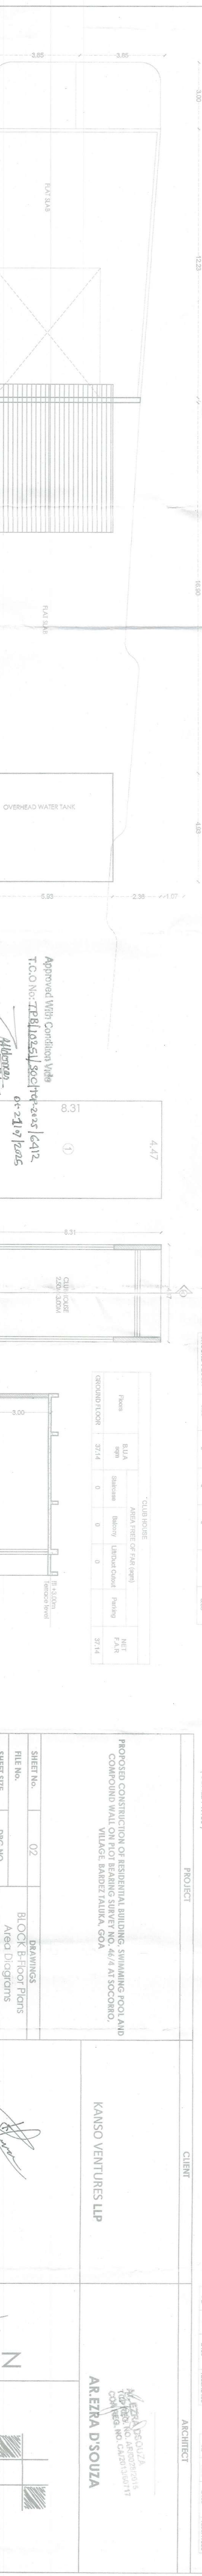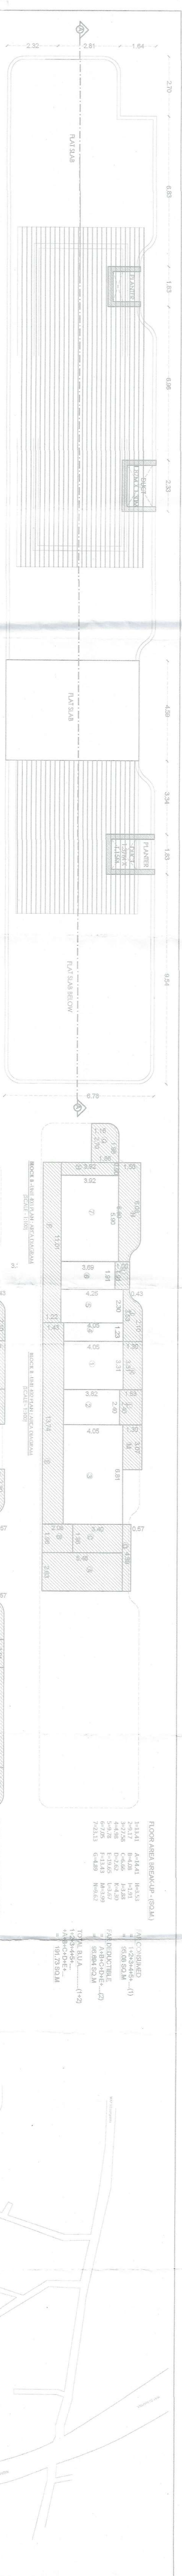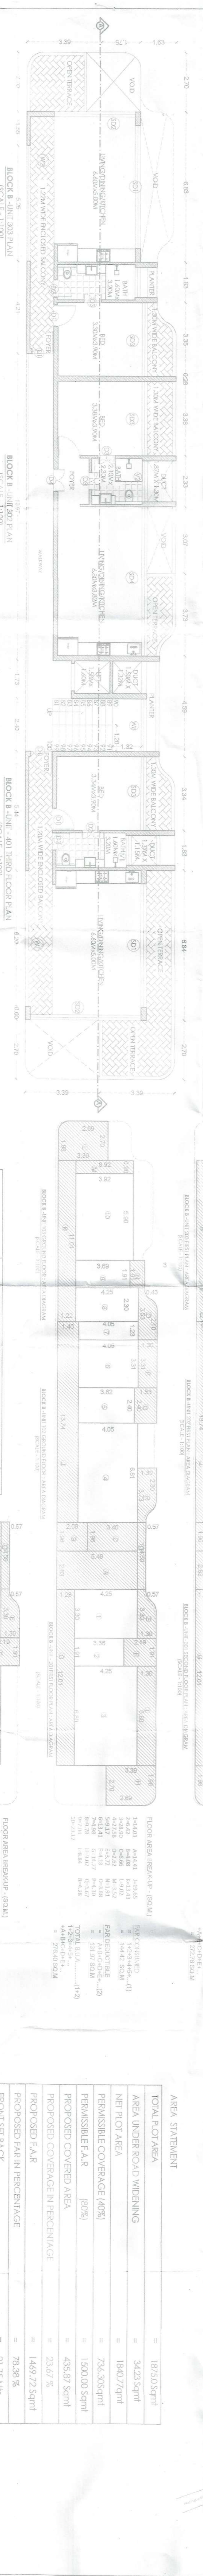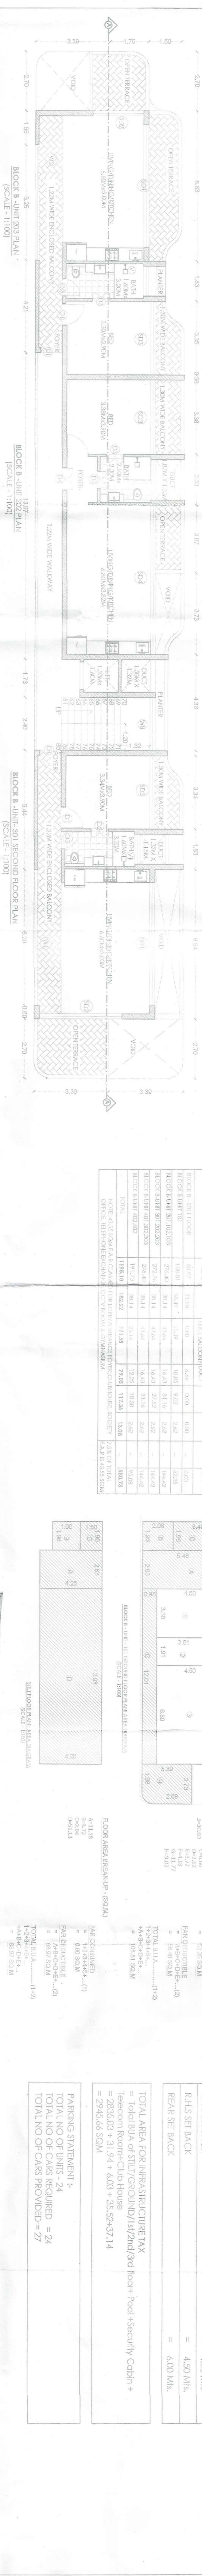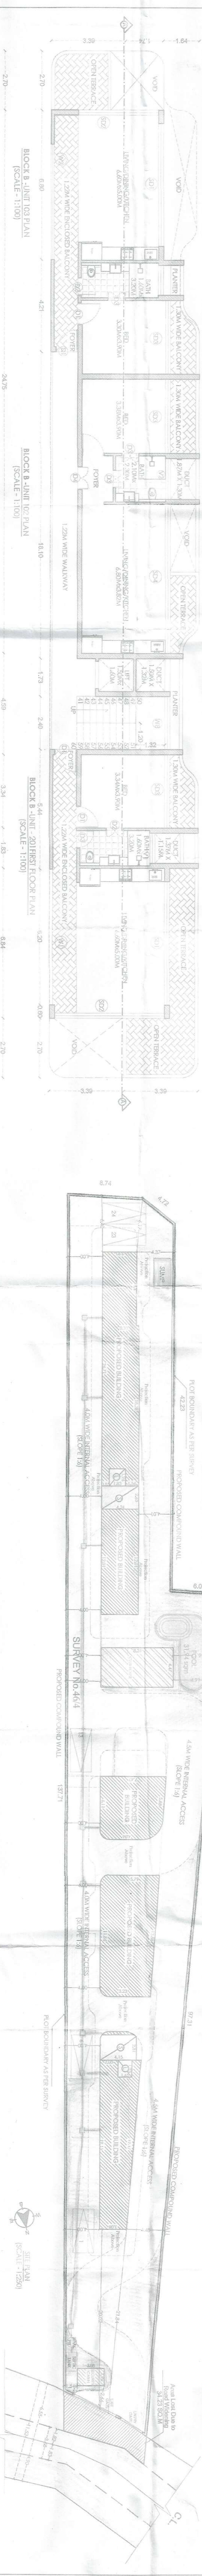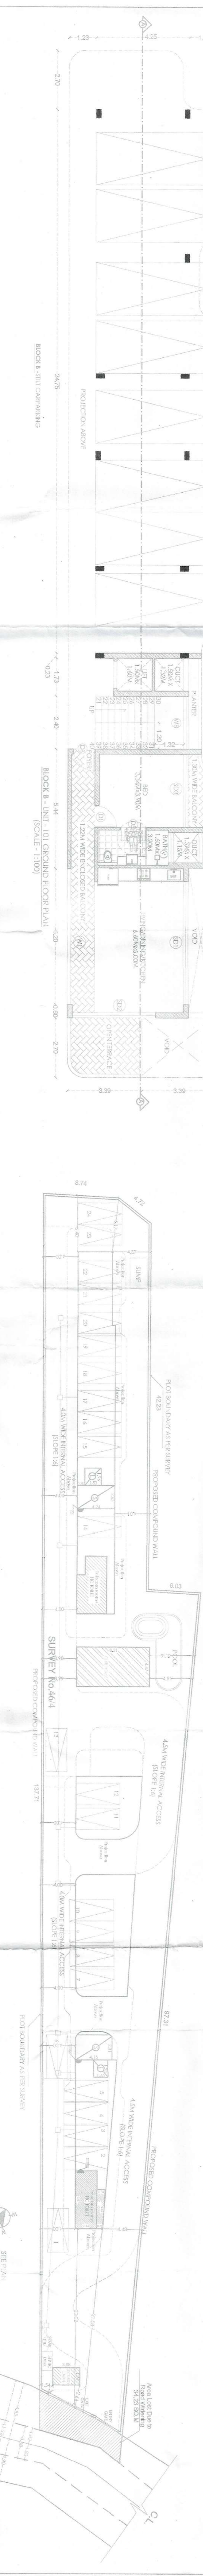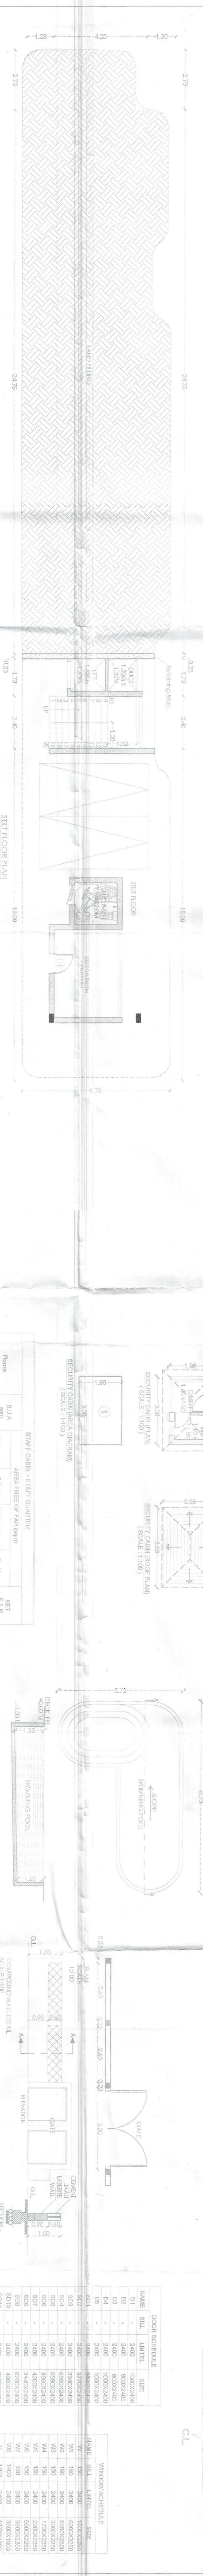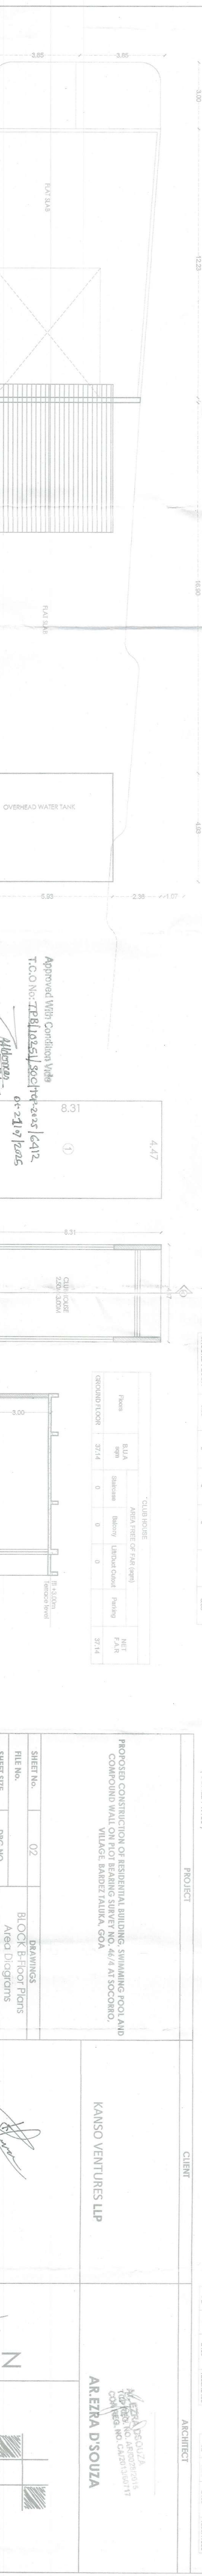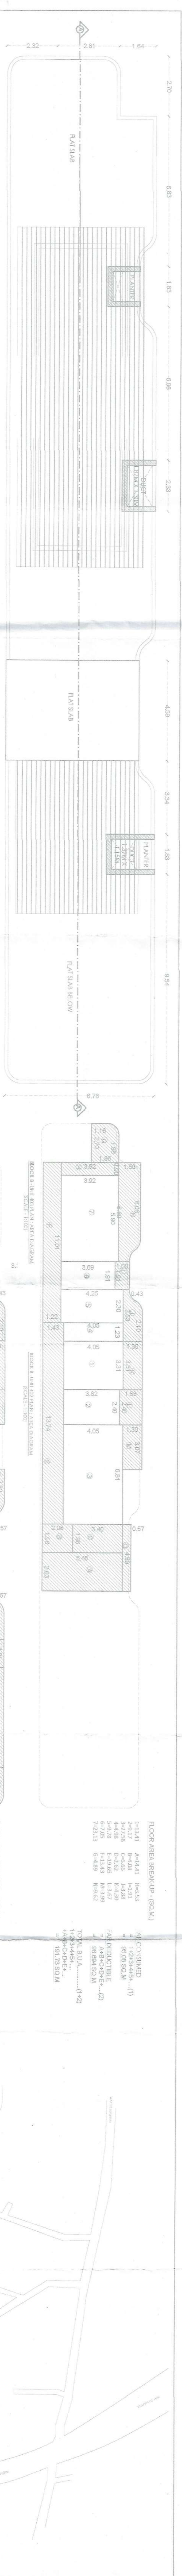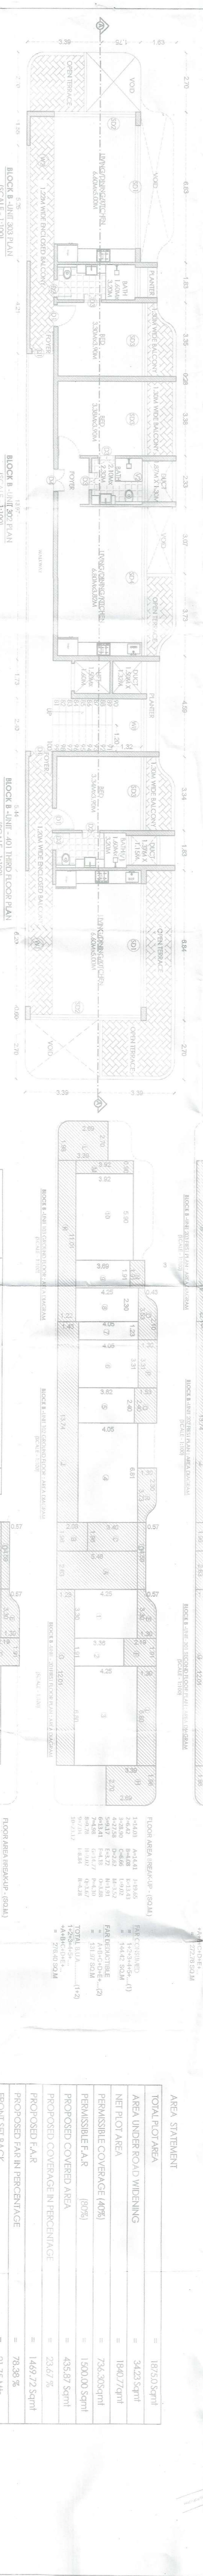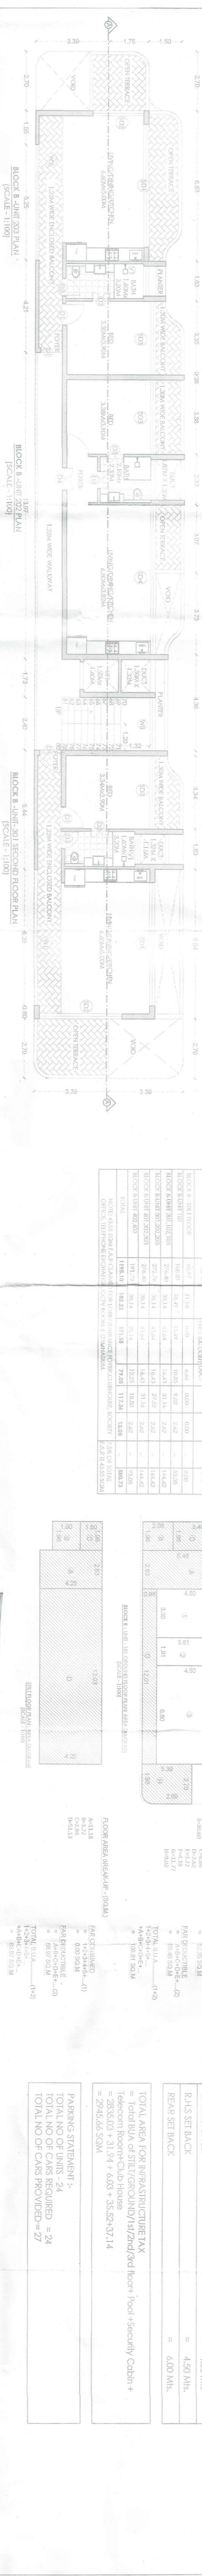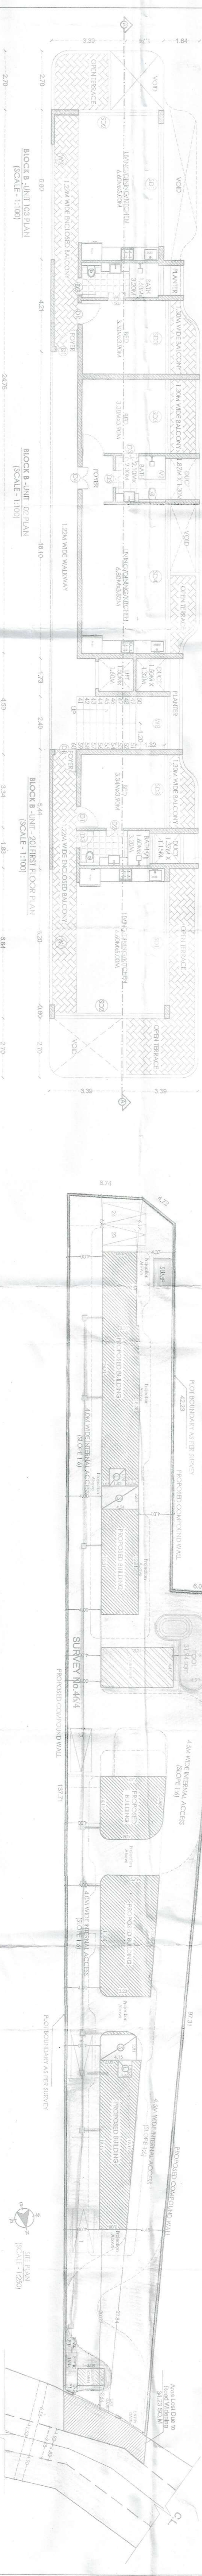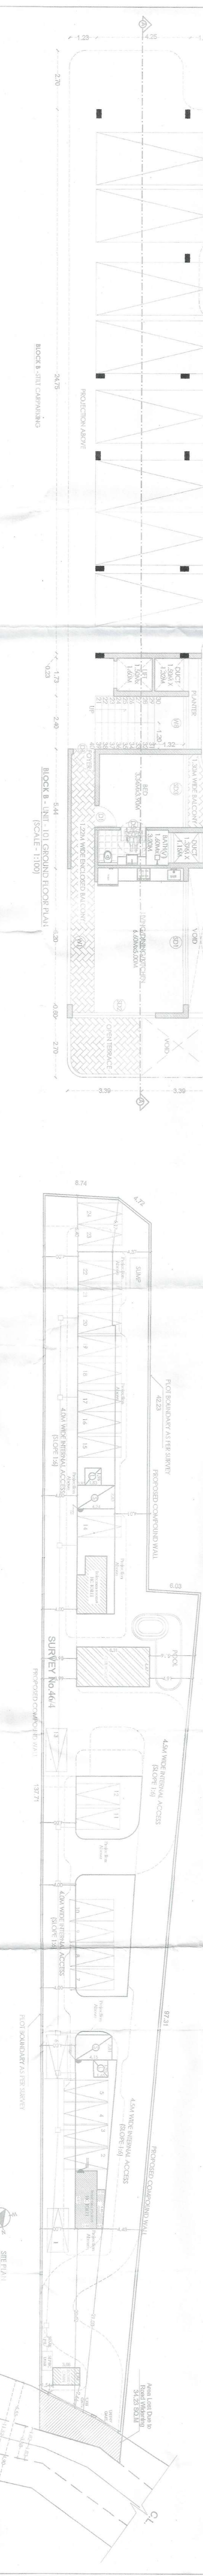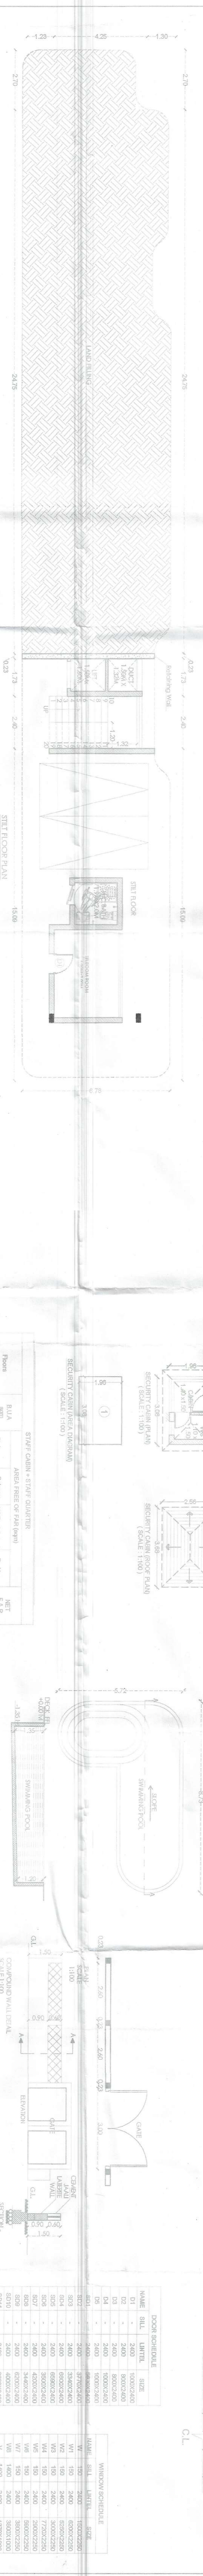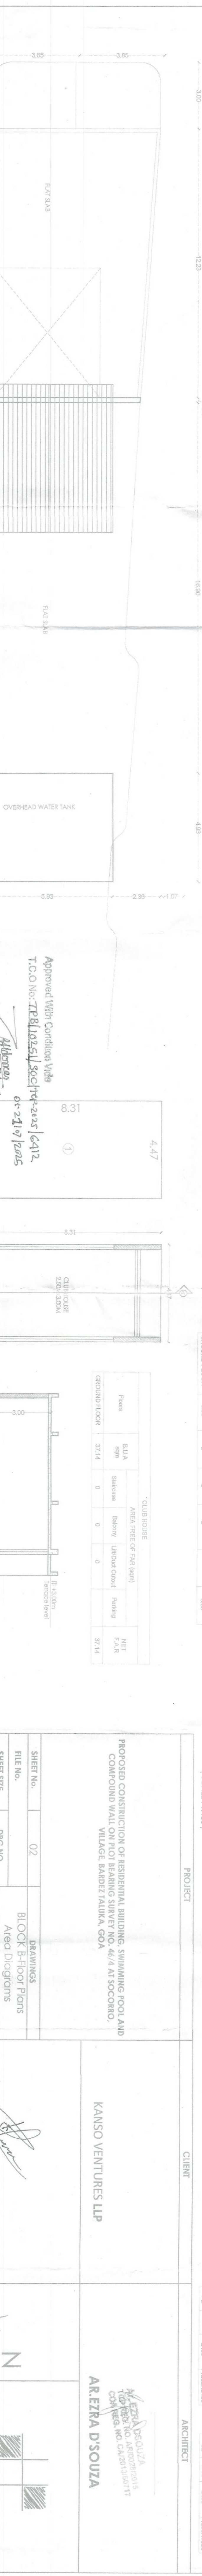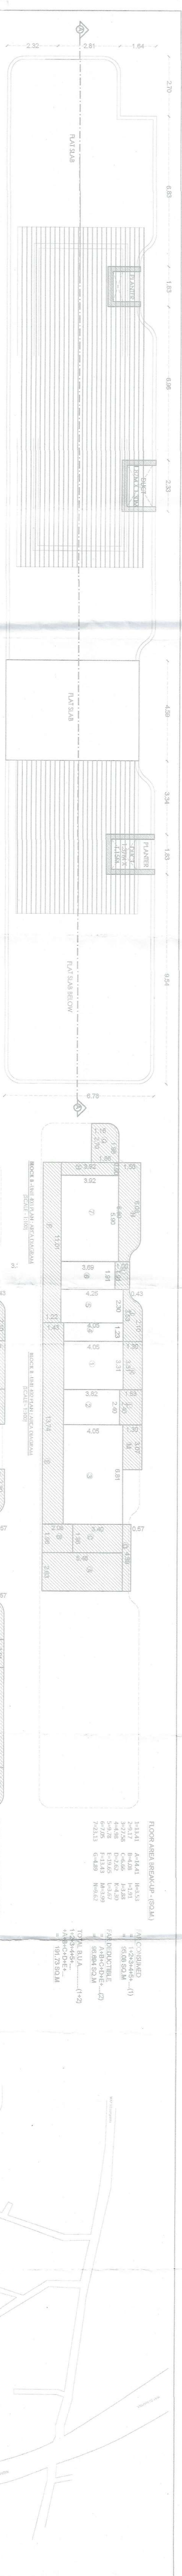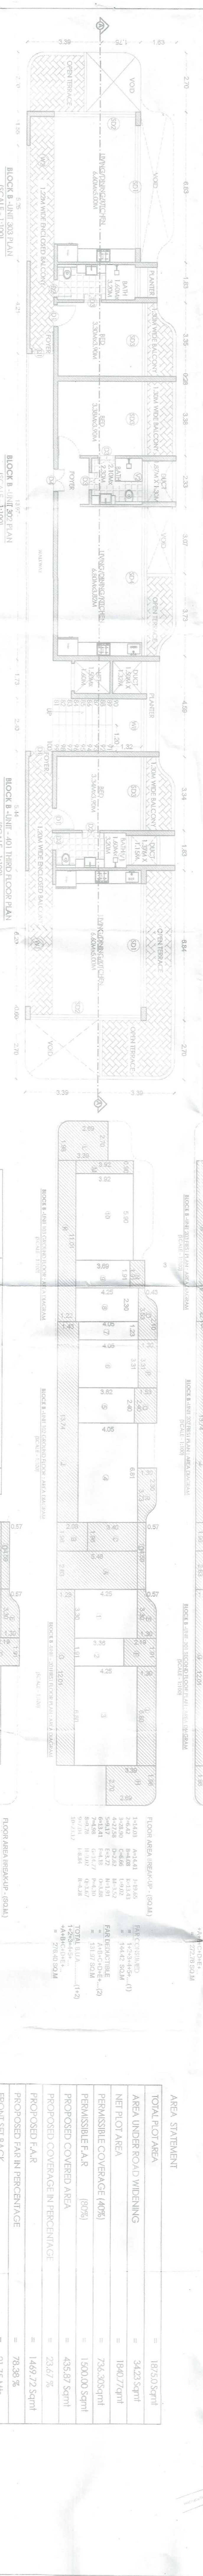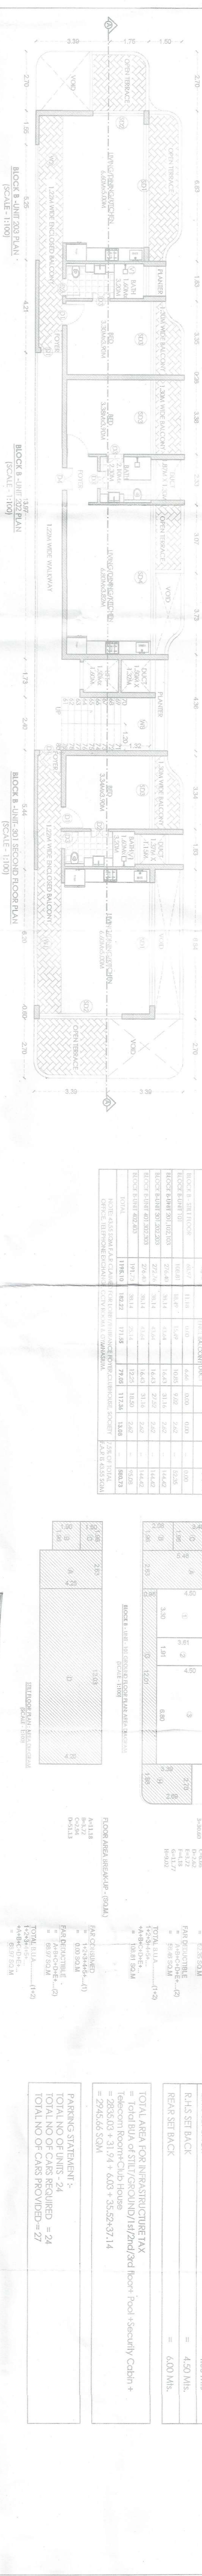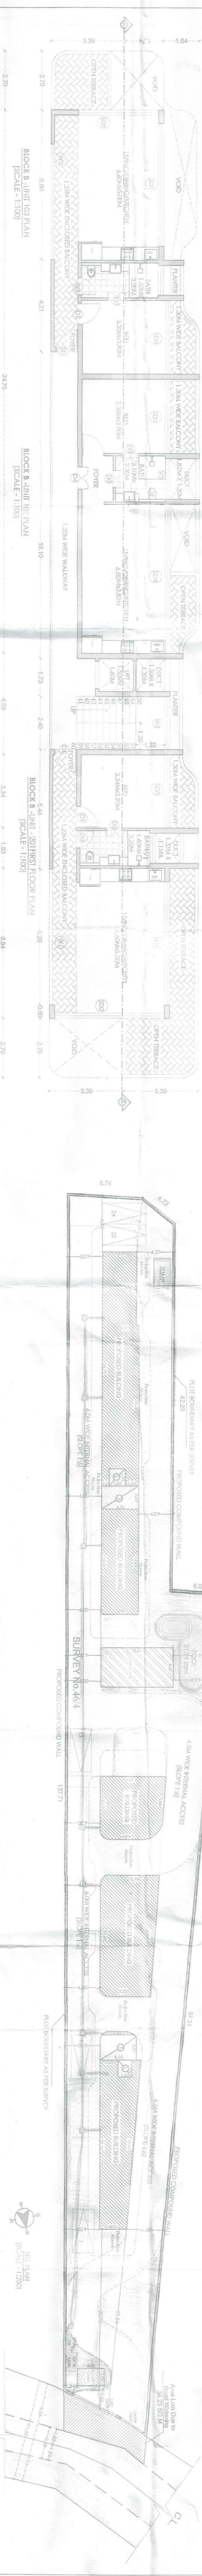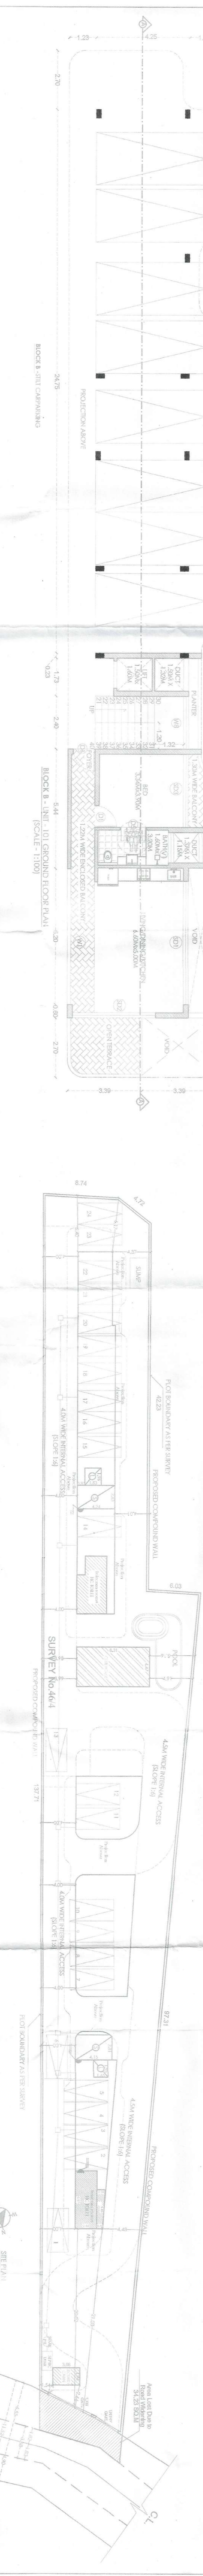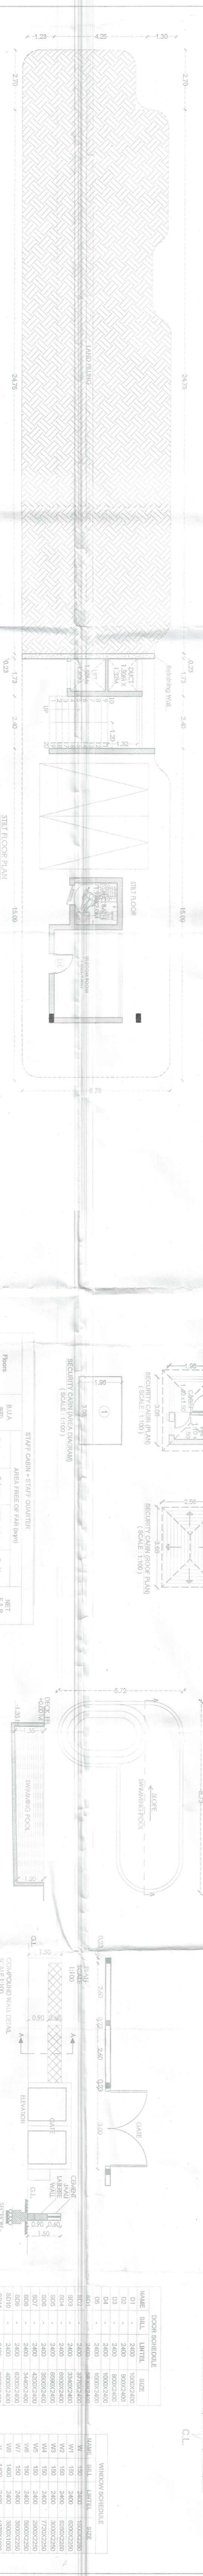

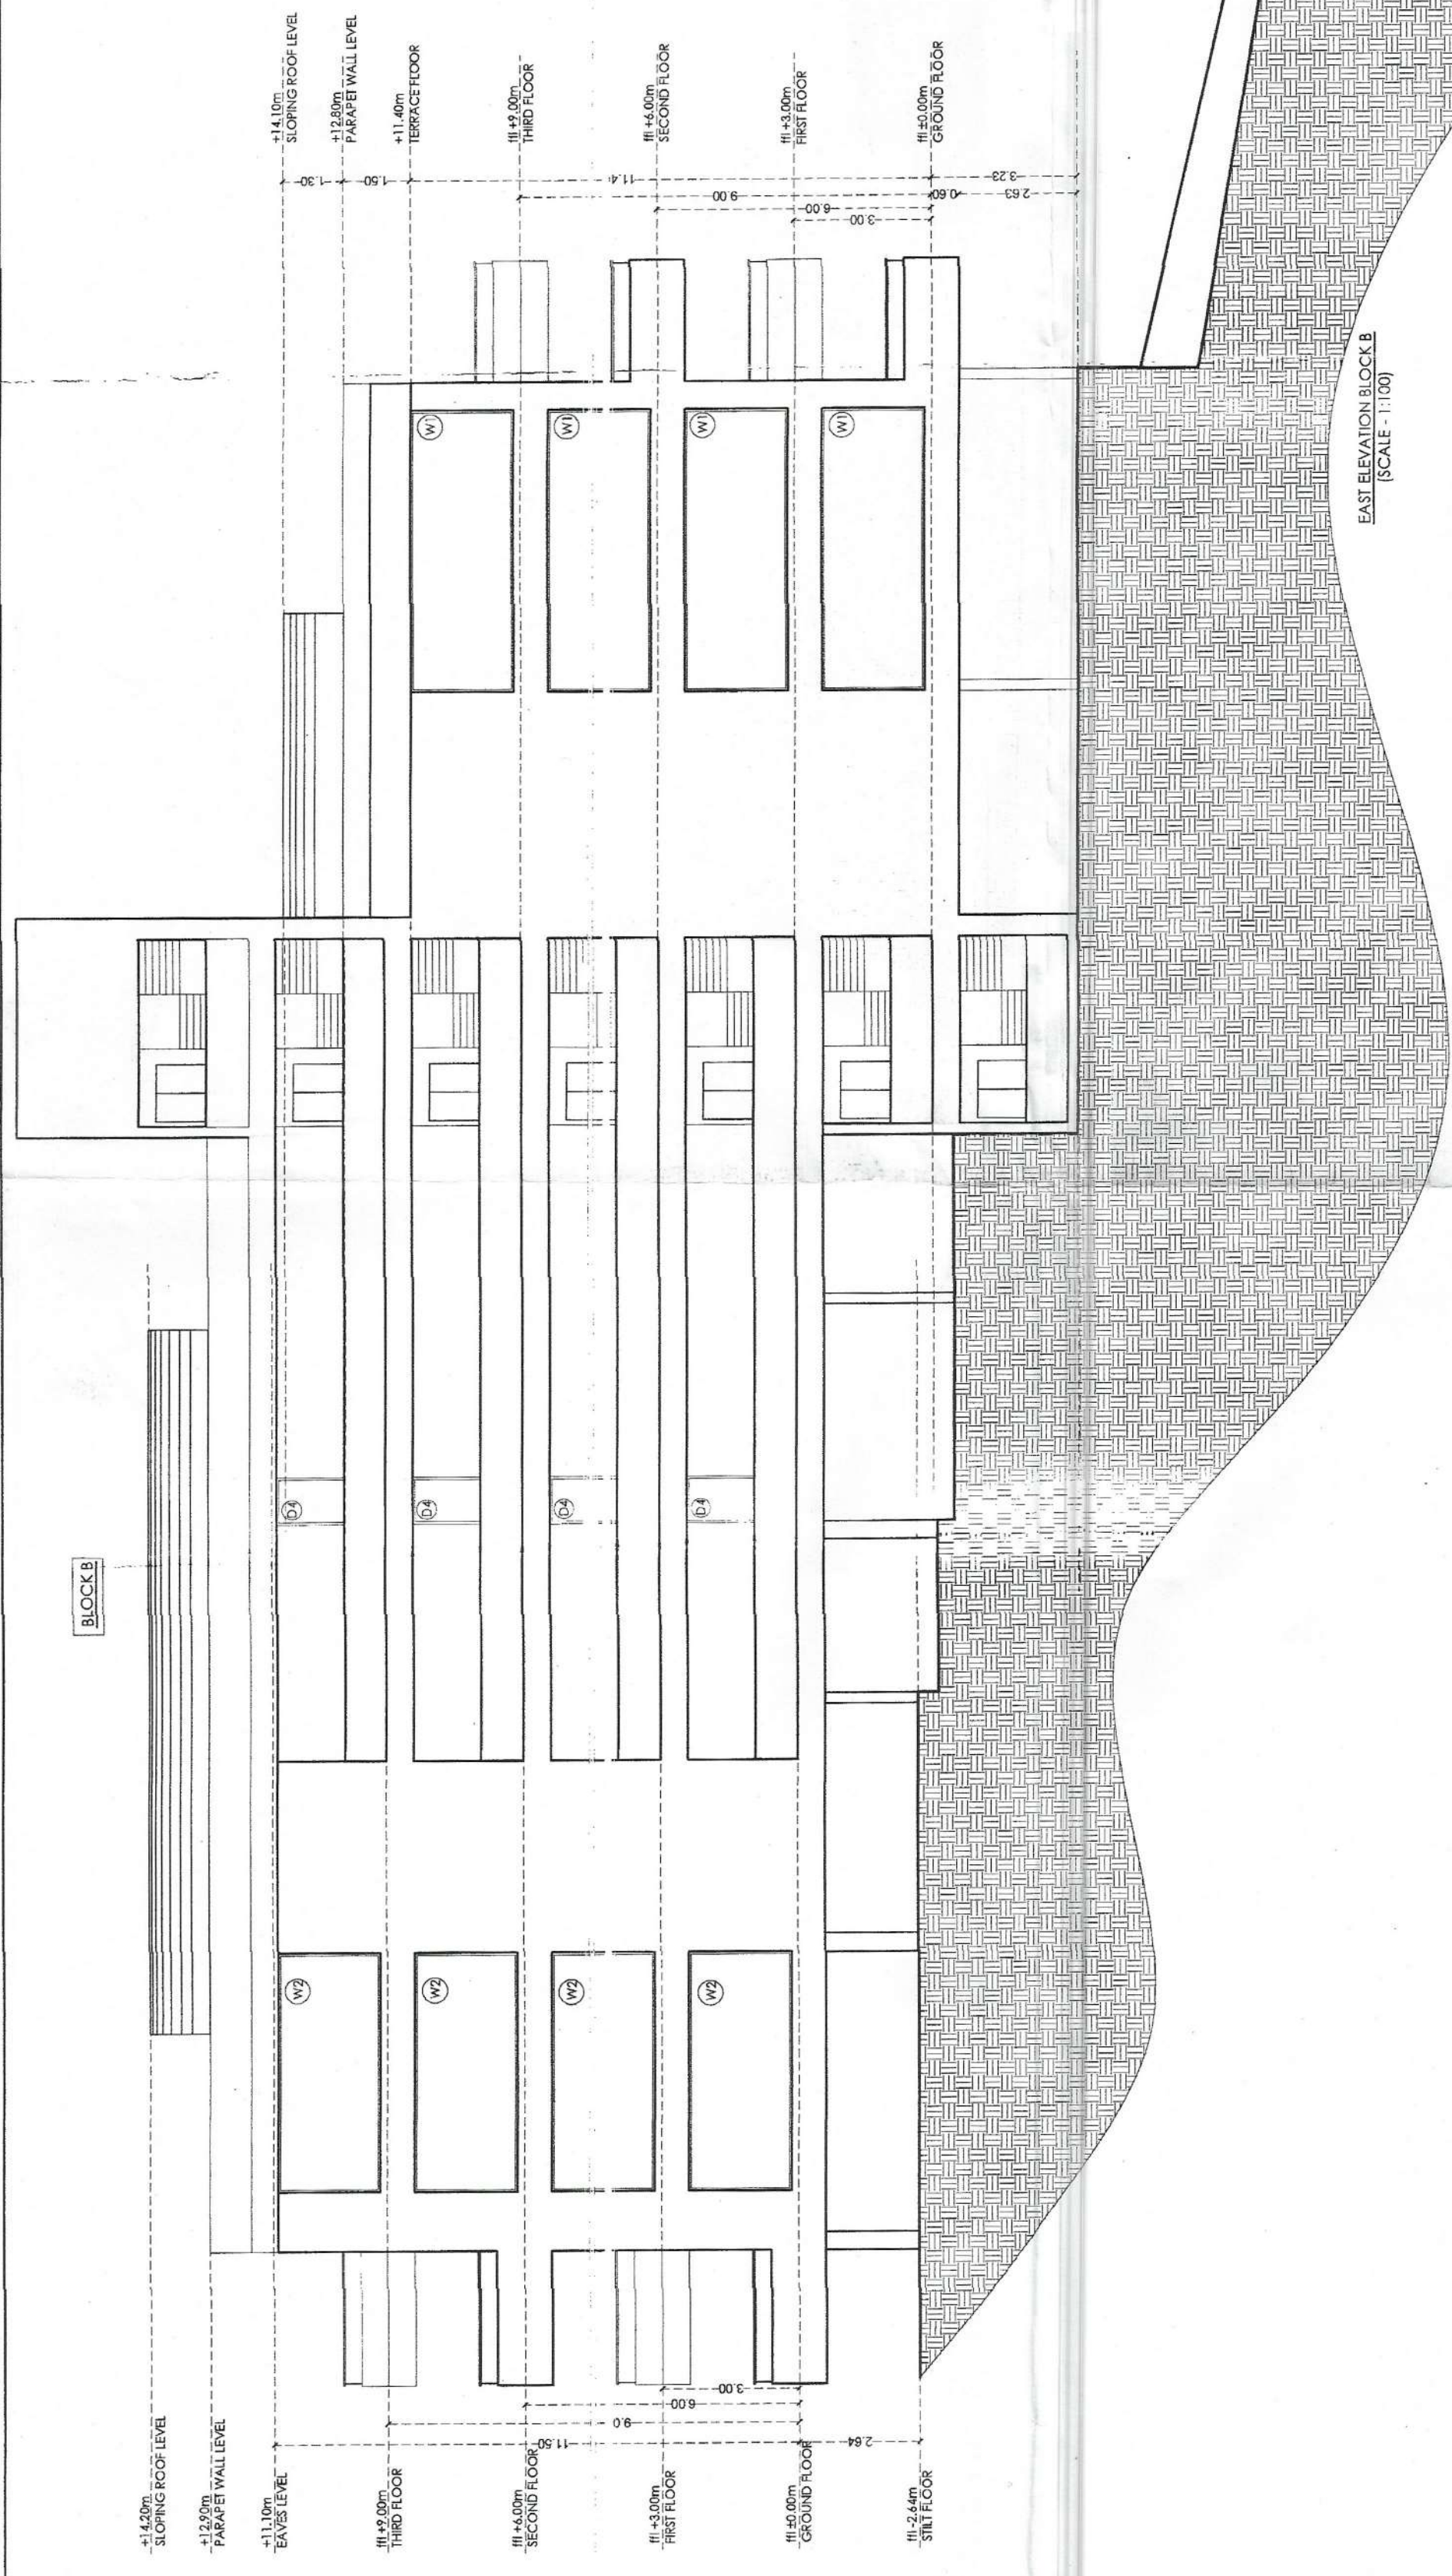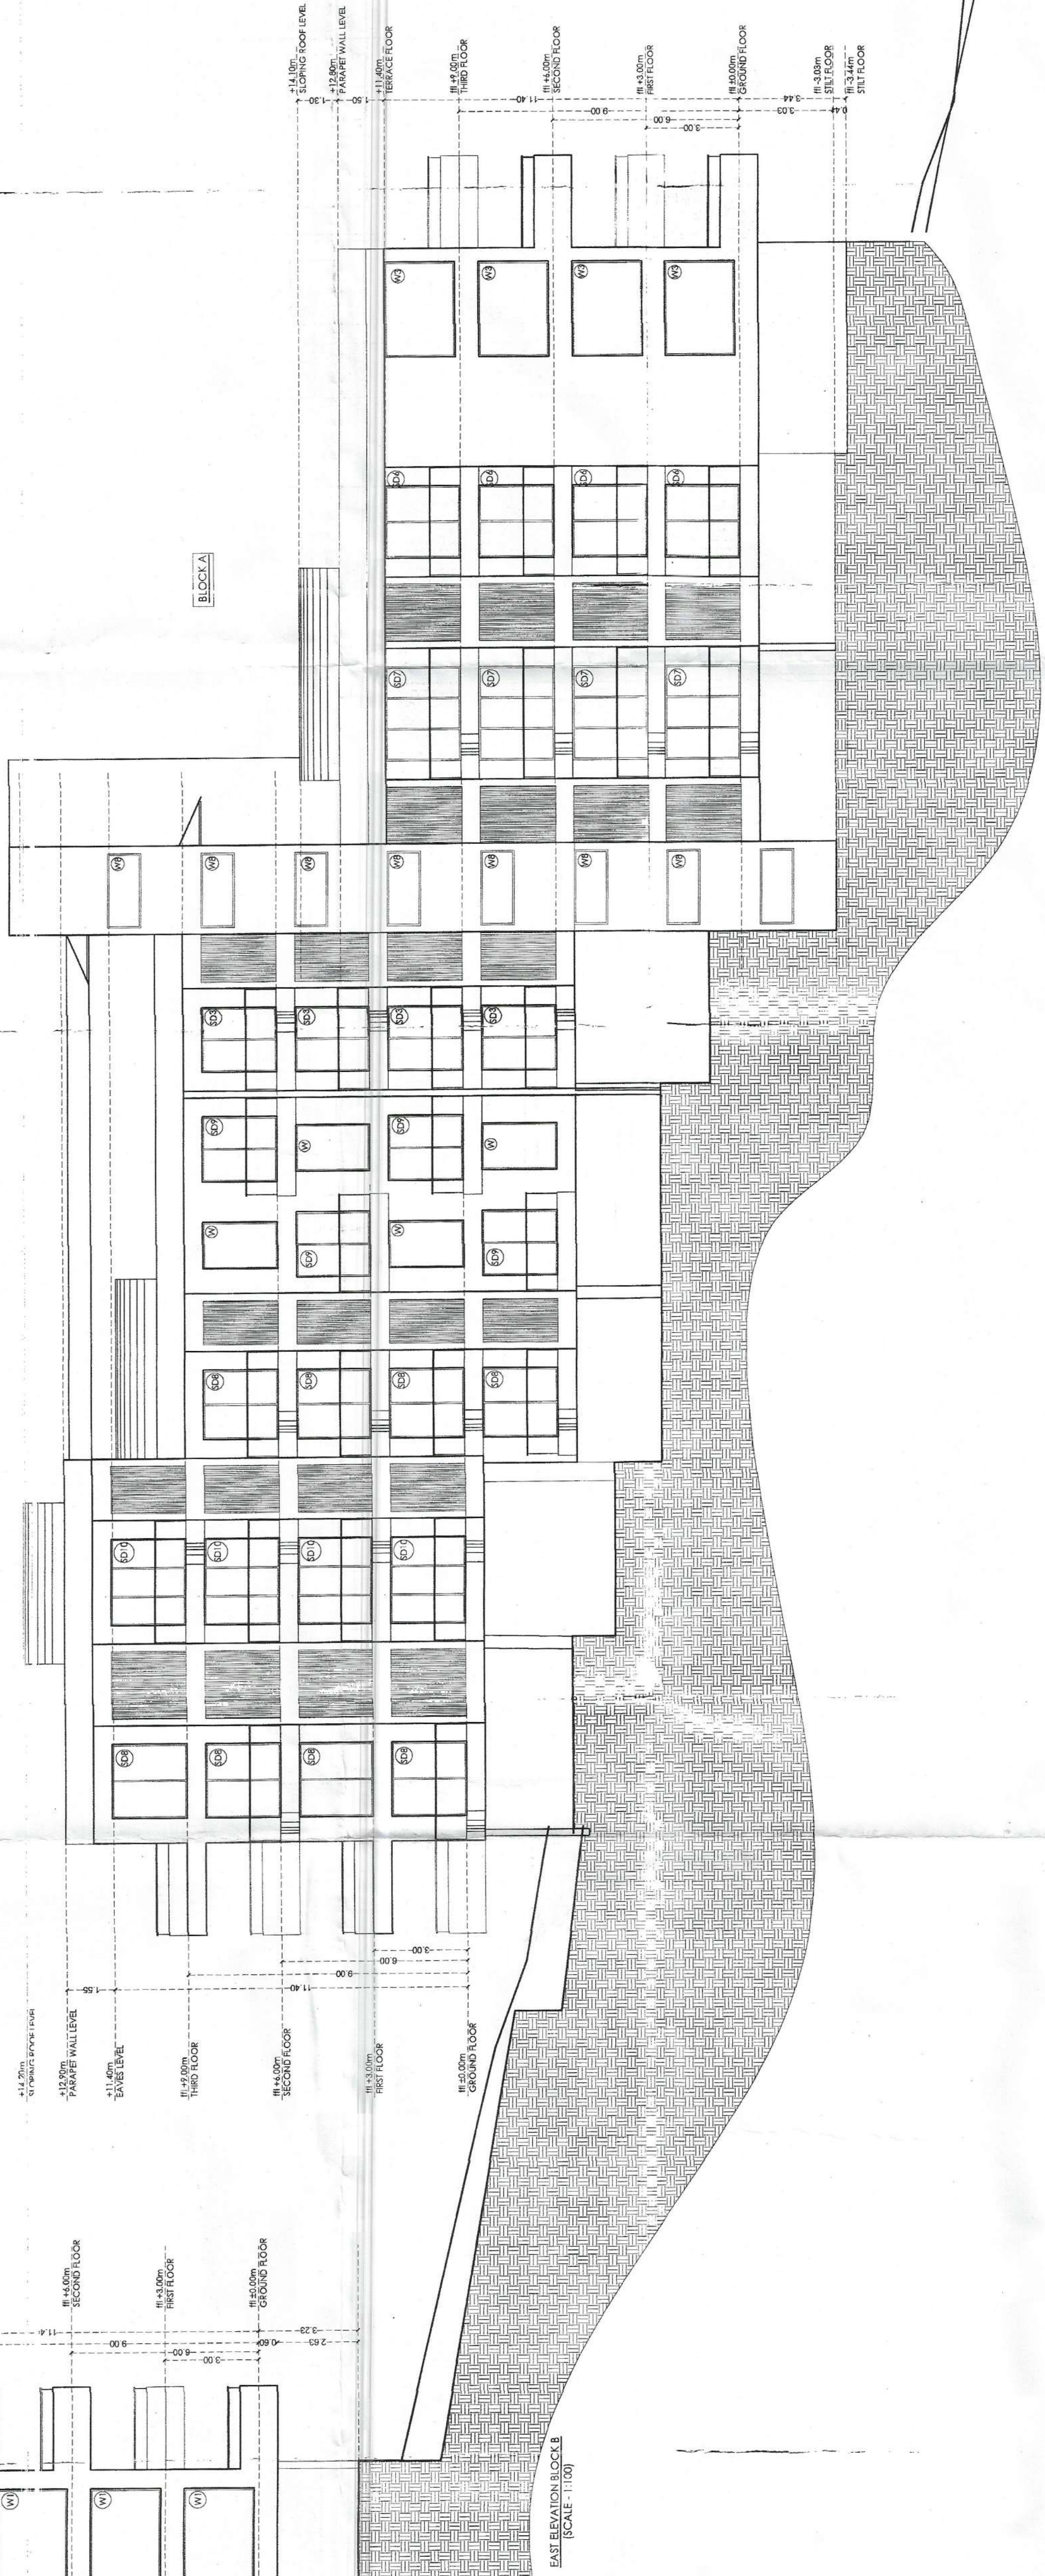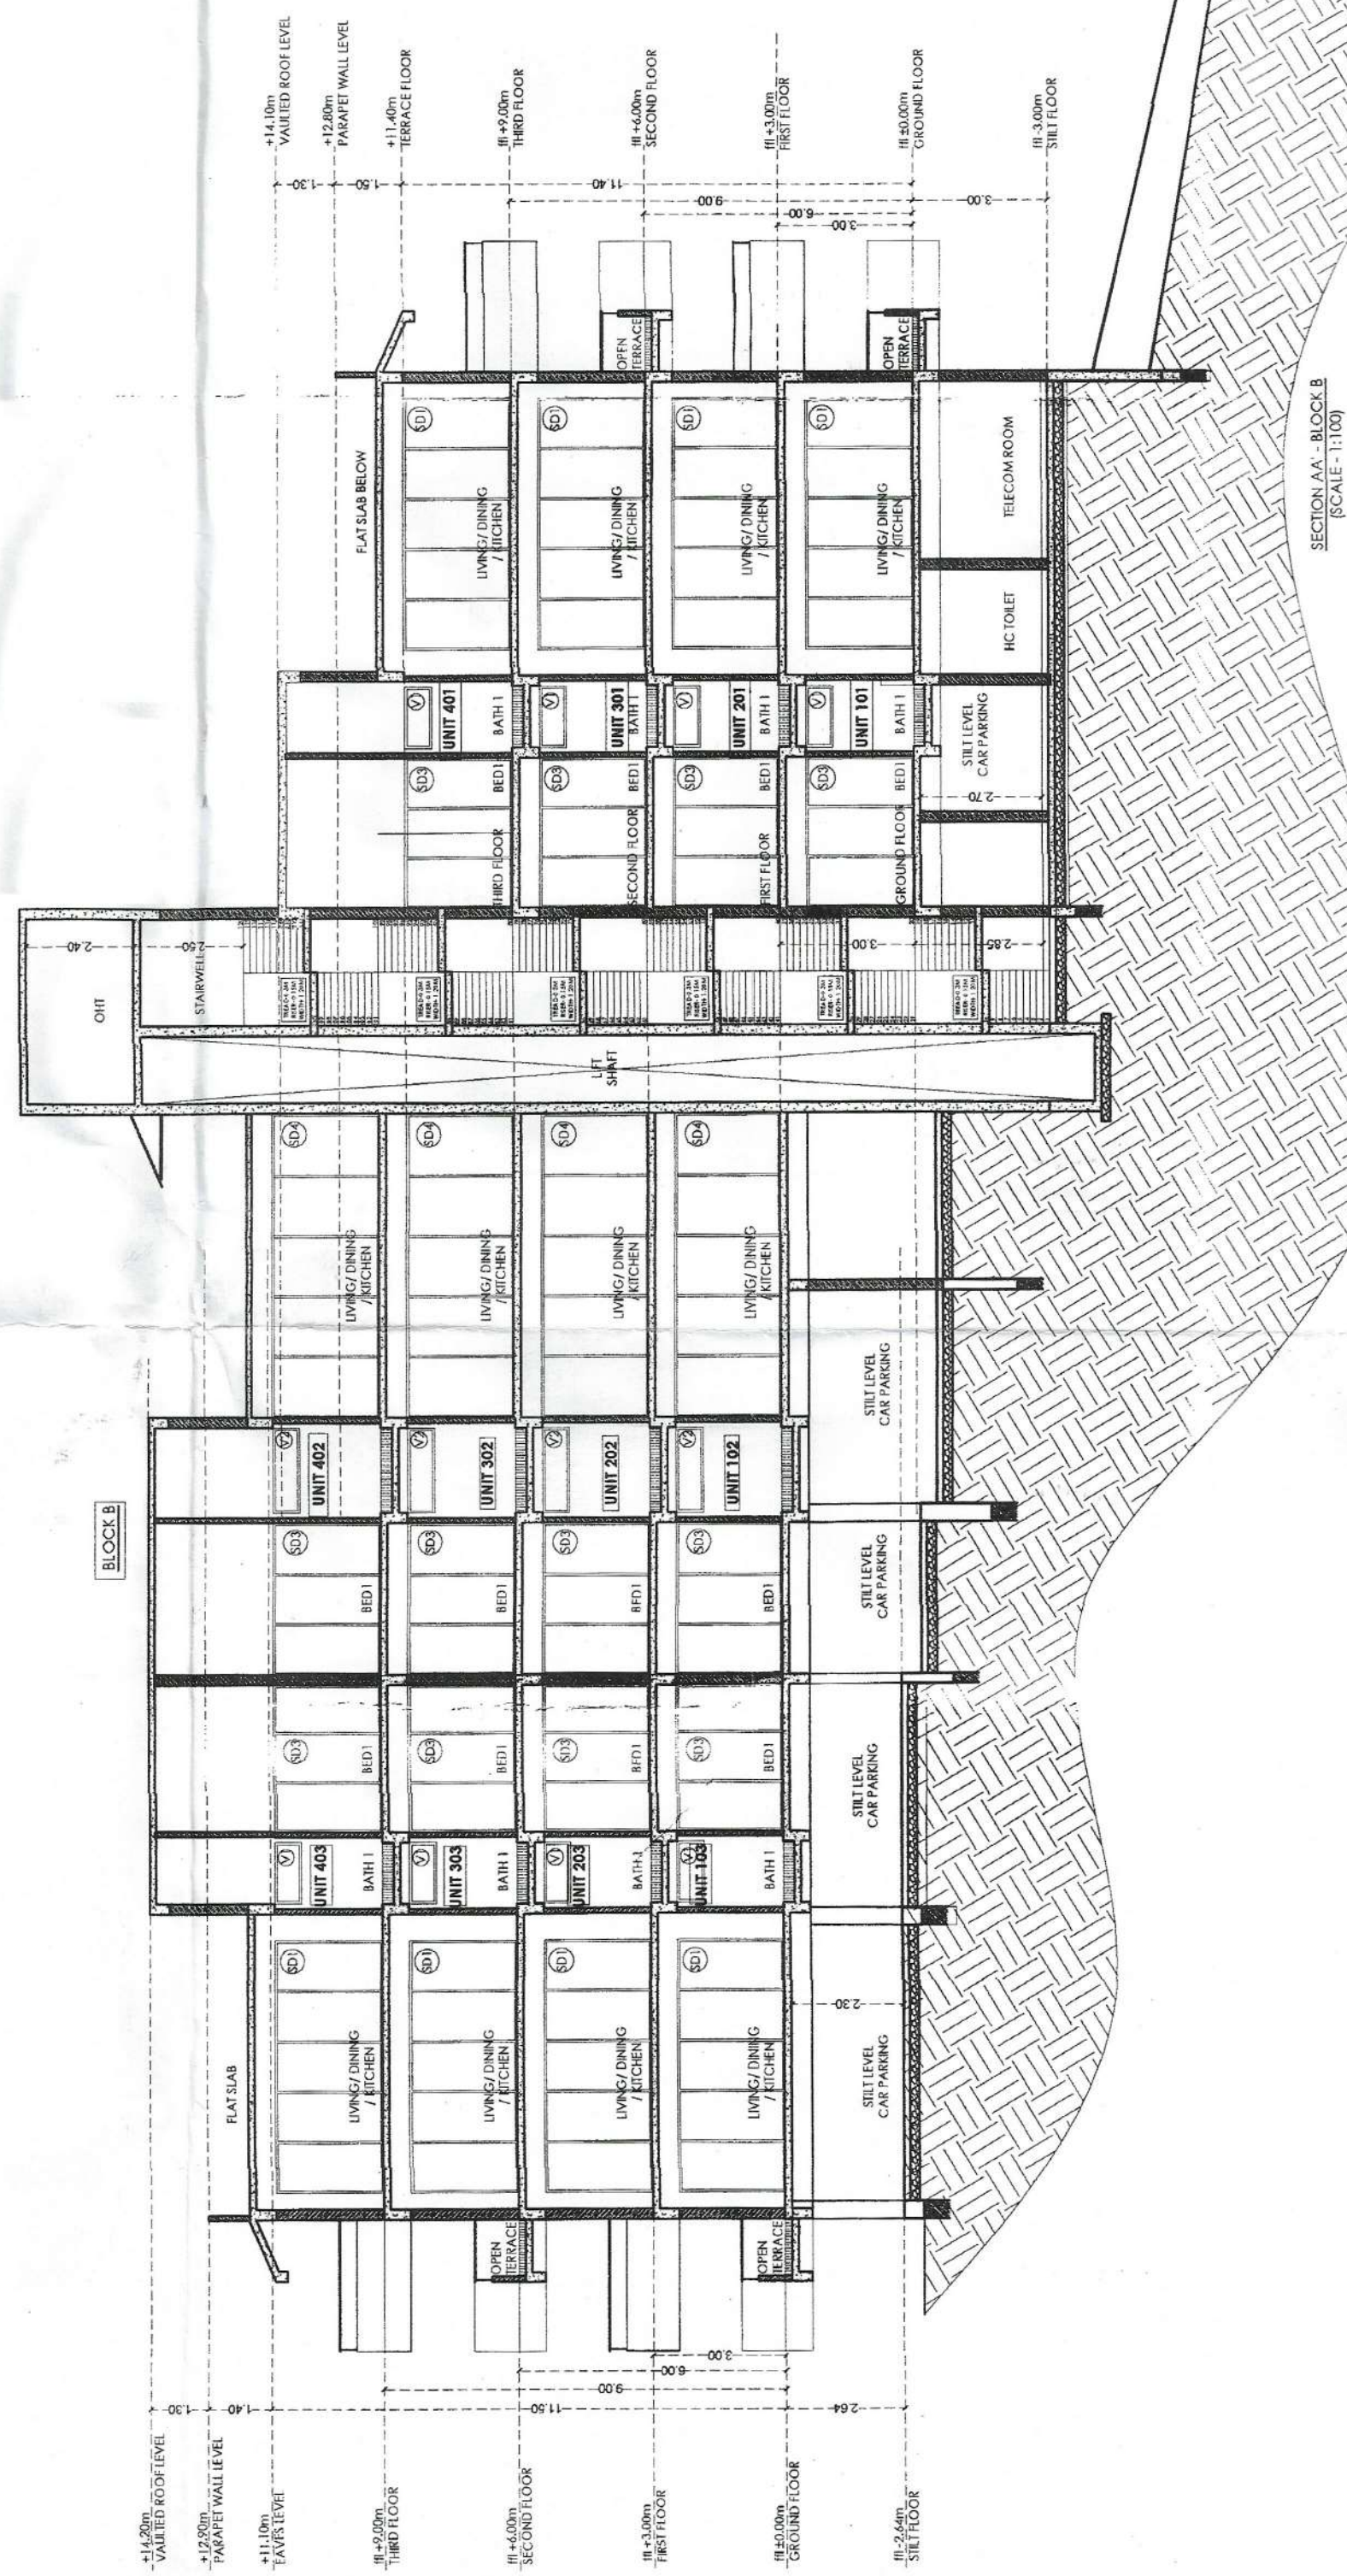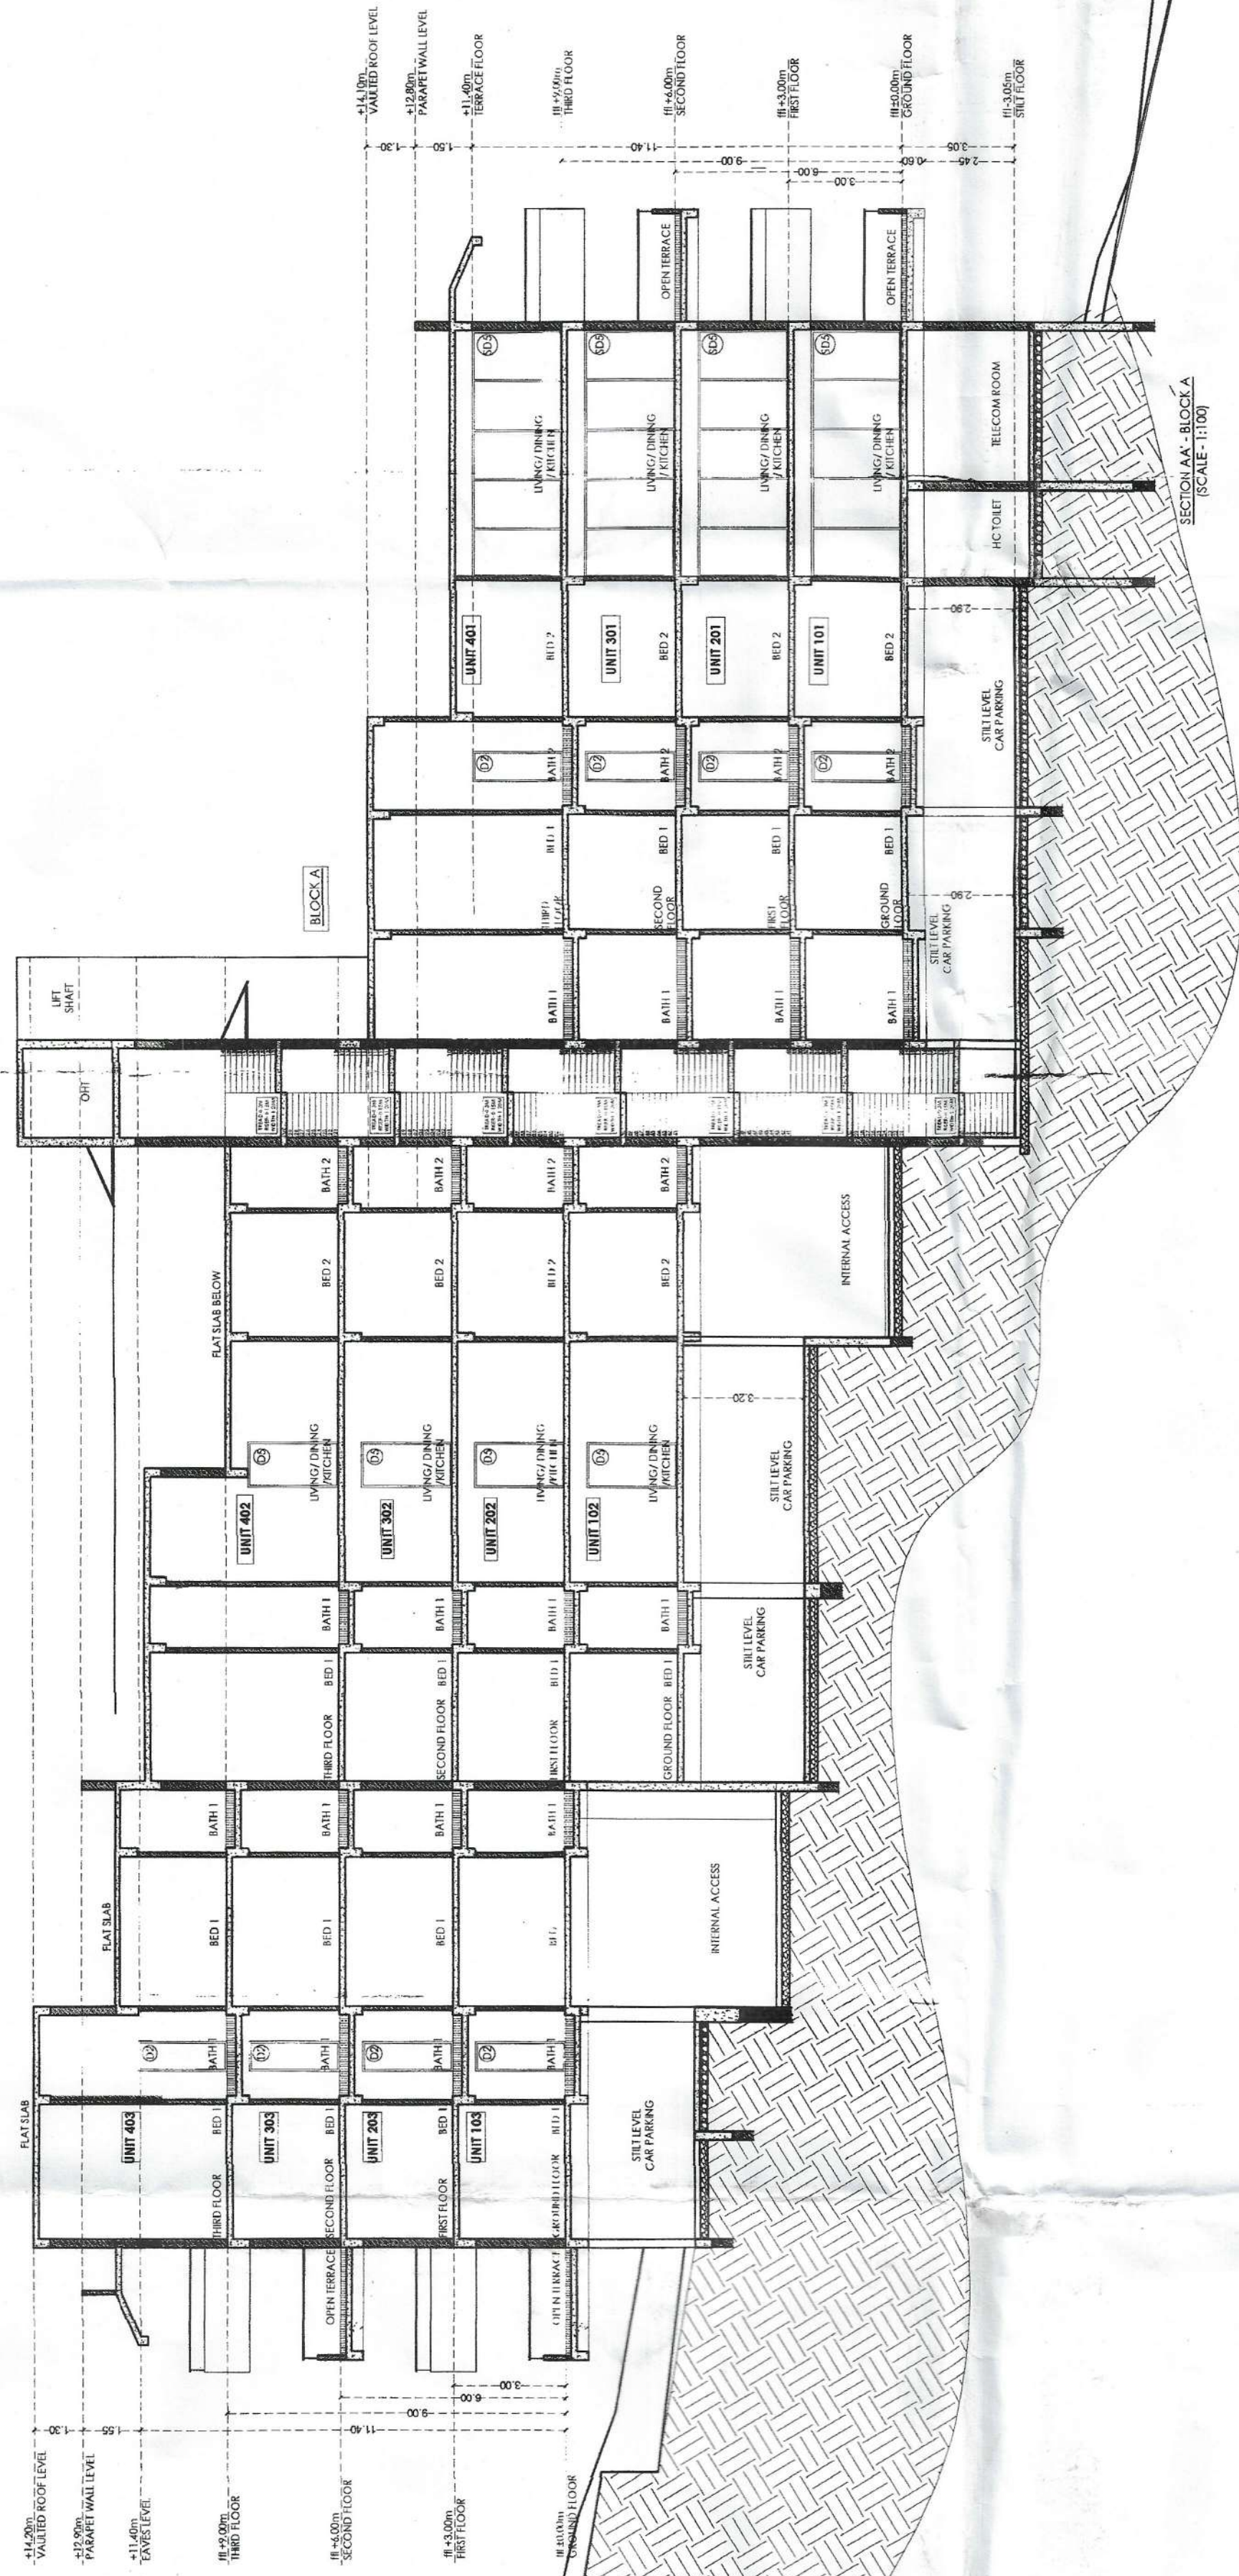

Approved With Condition Vide
T.C.O No. 1261/2015


Dy. Town Planning Dept
Govt. of Goa, Manisa

Passed and Approved
Vide Res. No. 1261/2015
Subject to the conditions
No. 1261/2015
Dated 6/1/2015


PROPOSED CONSTRUCTION OF RESIDENTIAL BUILDING, SWIMMING POOL AND
COMPOUND WALL ON PLOT BEARING SURVEY NO. 41/A AT SOCORO.

KANSO VENTURES LLP

ARCHITECT
APREZA D'SOUZA

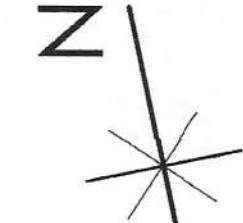

SHEET No.	03	DRAWINGS
FILE No.		
SHEET No.		
DWG No.	01/003	BLOCK A - SECTIONS AA'
DATE	AD	BLOCK A - FRONT ELEVATIONS
DRAWN BY		BLOCK B - SECTIONS AA'
DATE	AD	BLOCK B - FRONT ELEVATIONS

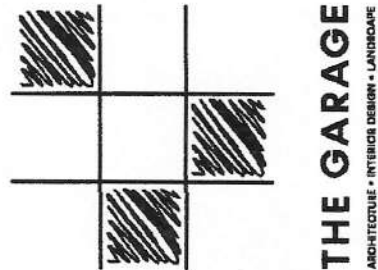

THE GARAGE