


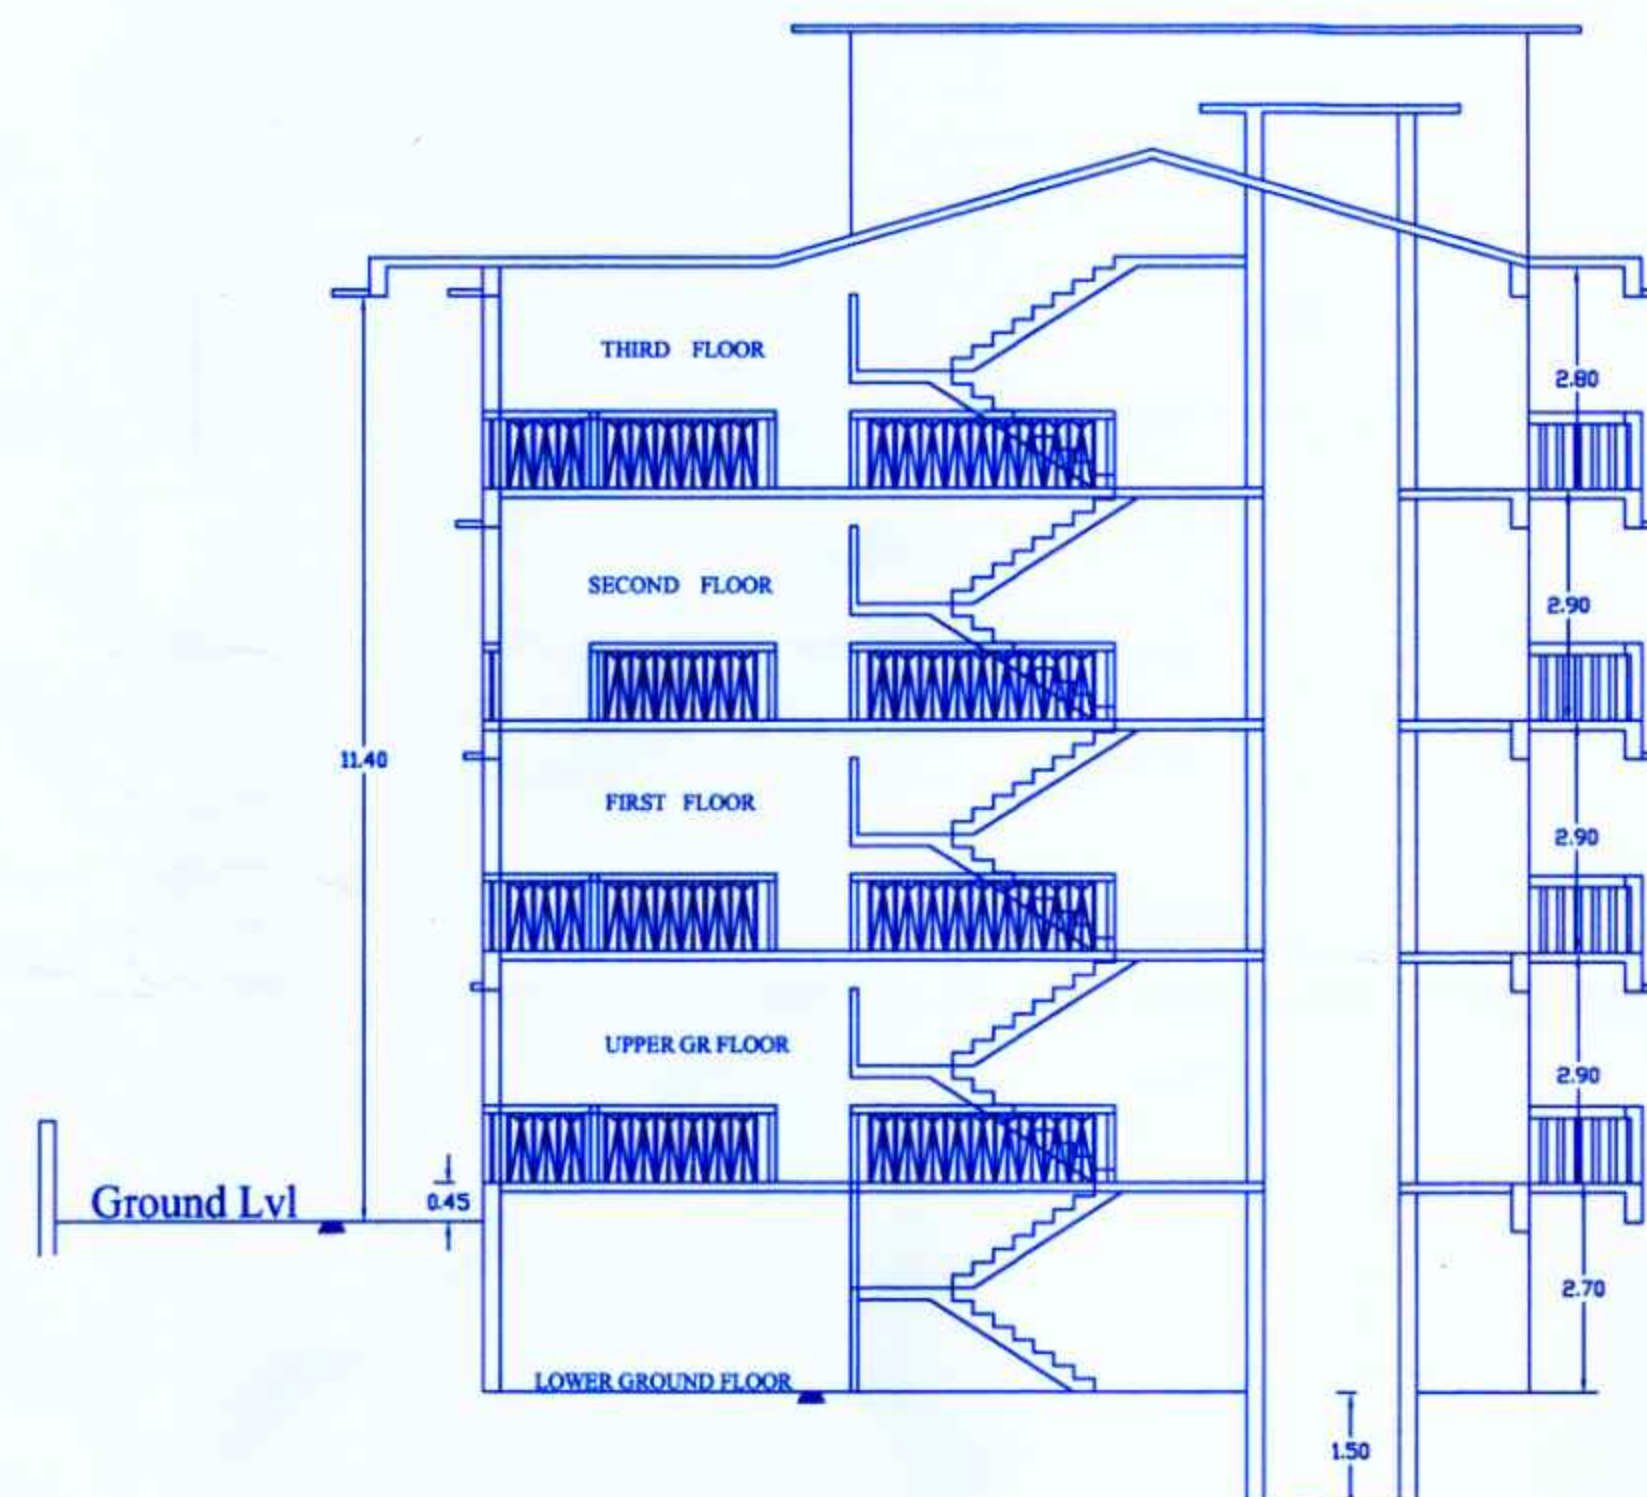

Development Permission Granted  
Subject To Conditions Vide Order  
No SGPDA/P/5915/5142526  
Dated 22/03/2025

Member Secretary  
S.G.P.D.A.  
MARGAO-GOA

License issued under No. CON/SLC/MARGAO/2025/54  
Dated 21/03/2025  
Subject to the conditions stipulated therein  
CHIEF OFFICER  
MARGAO MUNICIPAL COUNCIL

**SECTION STAIRCASE BLOCK OF BUILDING**



**FRONT ELEVATION**

**PROPOSED CONSTRUCTION OF RESIDENTIAL BUILDING FOR  
M/S PEREIRA CONSTRUCTIONS ON PLOT BEARING CHALTA  
NO. 5 OF PT. SHEET NO. 34 OF MARGAO CITY**

SUBMISSION DRAWING NO SD: 02

SCALE : 1:100 DATE : 29-04-25

JOBNO: SI / 07 / 24 DEALT: PIO PEREIRA

NOTE:- ALL DIMENSIONS ARE IN METERS UNLESS OTHERWISE SPECIFIED

(OWNER'S SIGNATURE) :-

ARCHITECT/ ENGINEER:

ENGR. PRAKASH P. SAMANT  
Reg. No. 1) PWD/ENGR-287/94  
2) ER/0012/2010  
3) MM/C/RE-ENG/297  
4) PDA/R-137/04-05