

PROJECT NO: 874/20
NAME:-
PROPOSED RESIDENTIAL / COMMERCIAL
BUILDING IN LAND BEARING S. NO. - 171/ 1-E,
SITUATED AT PONDA VILLAGE, OF PONDA
TALUKA, GOA, FOR SHRI. PRAKASH T.
VEREKAR.

DRAWG. NO: 1 SCALE: 1:100
DRAWN:VINDA DATE: 19 / 10 / 2020 CHKD: YOGI

DOORS & WINDOWS SCHEDULE

D1 = 1.00 X 2.50	W1 = 1.50 X 1.50
D2 = 0.90 X 2.10	W2 = 1.50 X 1.20
D3 = 0.75 X 2.10	W4 = 1.00 X 1.50
RS = 2.50 X 3.00	V1 = 0.80 X 0.80

Development Permission Granted
Subject To Conditions vide Order
No. SGPDA/P/3206/230/20-21
Dated 15/12/2020

Member Secretary

Medical Officer IC
PRIMARY HEALTH CENTRE
PONDA-GOIA



PONDA MUNICIPAL COUNCIL
Approved Vide Letter No. 45/2020-2021
Dated 03/03/2021

Municipal Engineer
Ponda Municipal Council

Chief Officer
Ponda Municipal Council

APPLICANT / OWNER :


REG. NO.:CA/93/15994 DATED : 19 / 10 / 2020

YOGESH PRABHUGAONKAR
ARCHITECT
REG.NO-AR/00672010 (TP DEPT)
REG.NO-CA/93/15994 (COUNCIL)


YOGESH PRABHUGAONKAR
ARCHITECT

TEAM


ARCHITECTS AND ENGINEERS
DR. GOKHALE'S BUILDING, UPPER
BAZAAR, PONDA, GOA. PH:2315960.
NAGARSENKAR BUILDING, CHAUDI,
CANACONA, GOA. PH: 2643740.

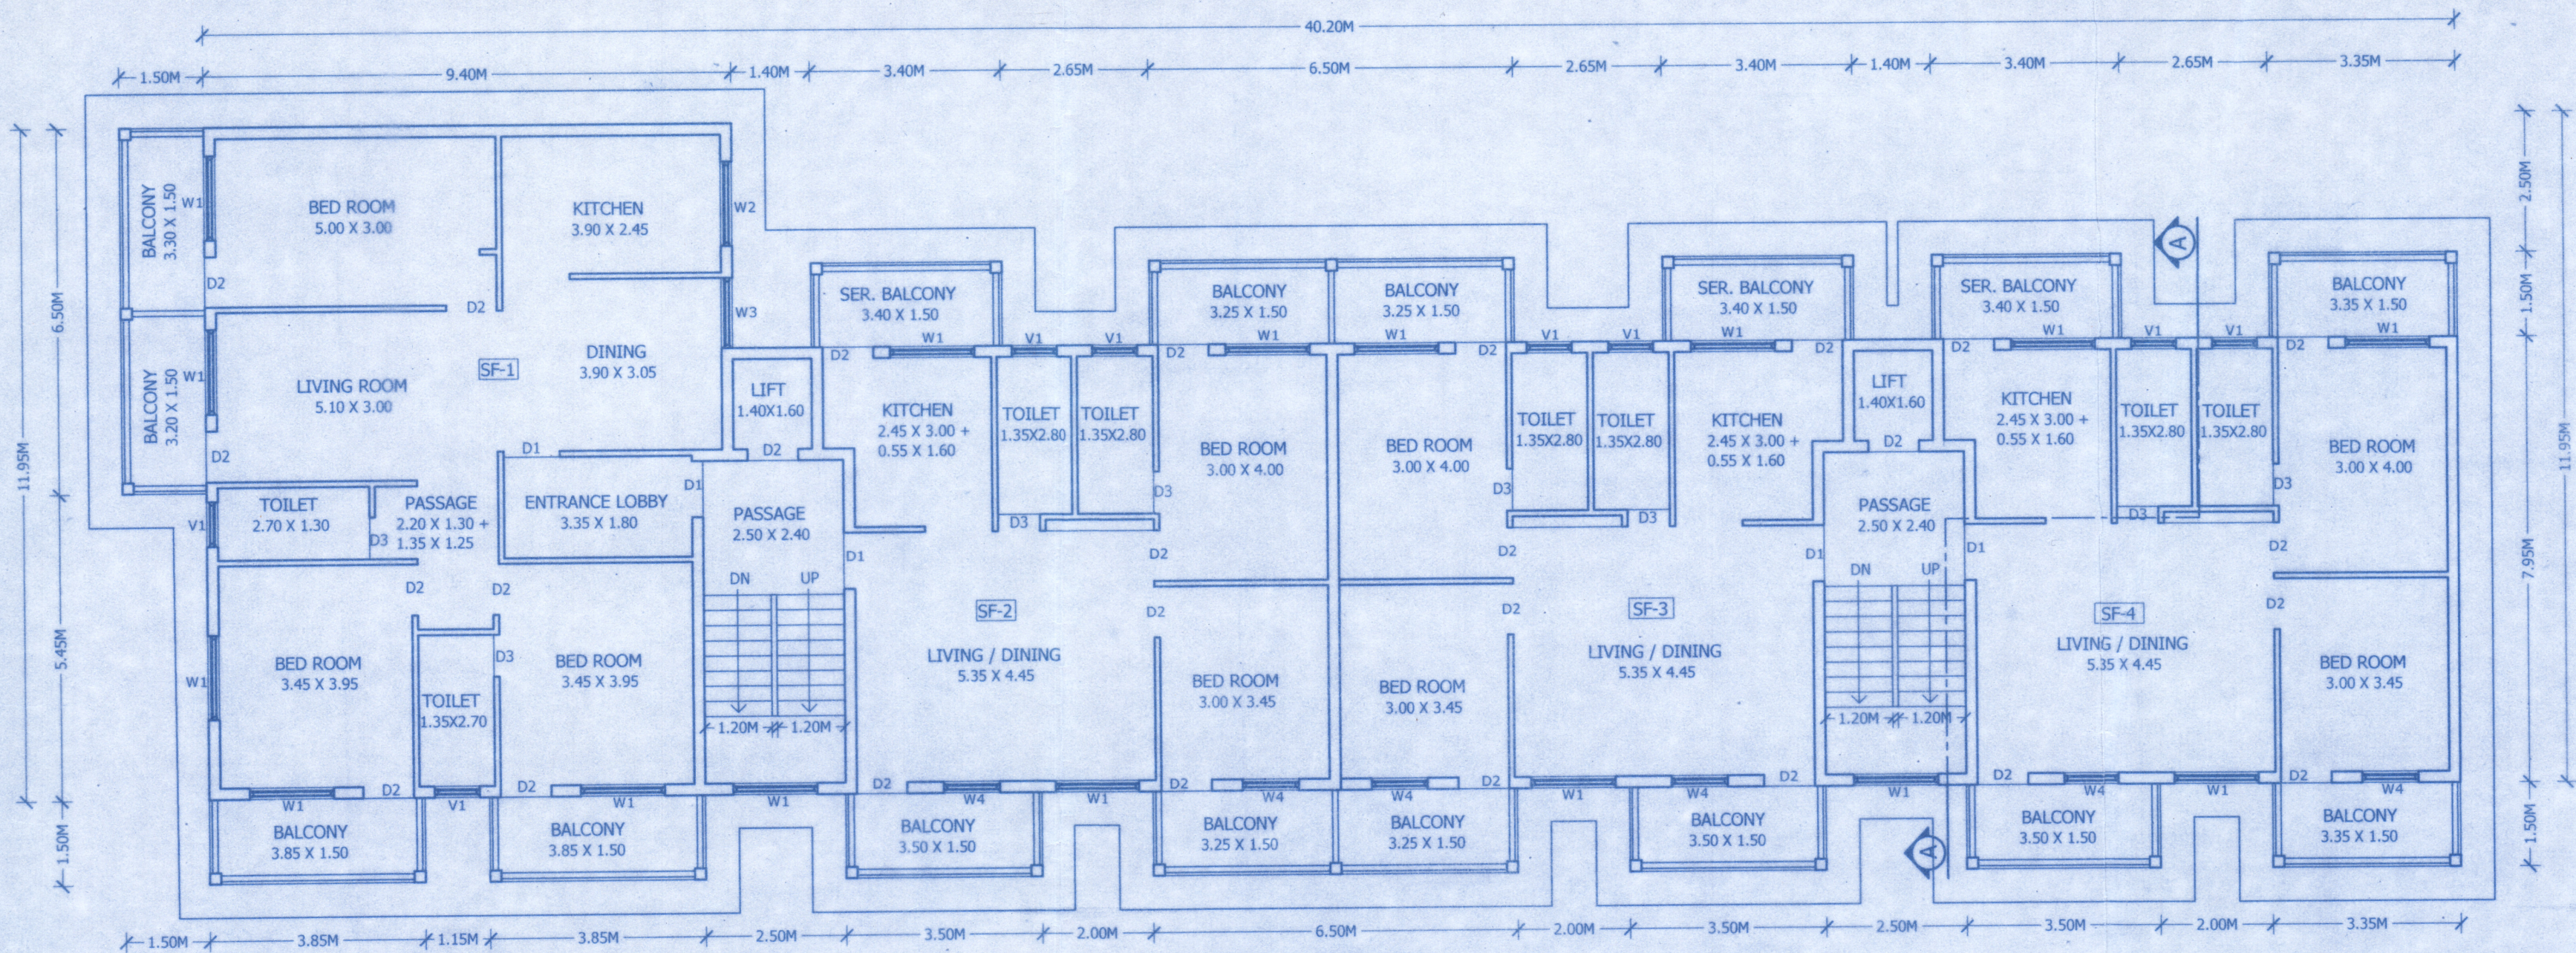

SECOND FLOOR PLAN
SCALE: 1:100

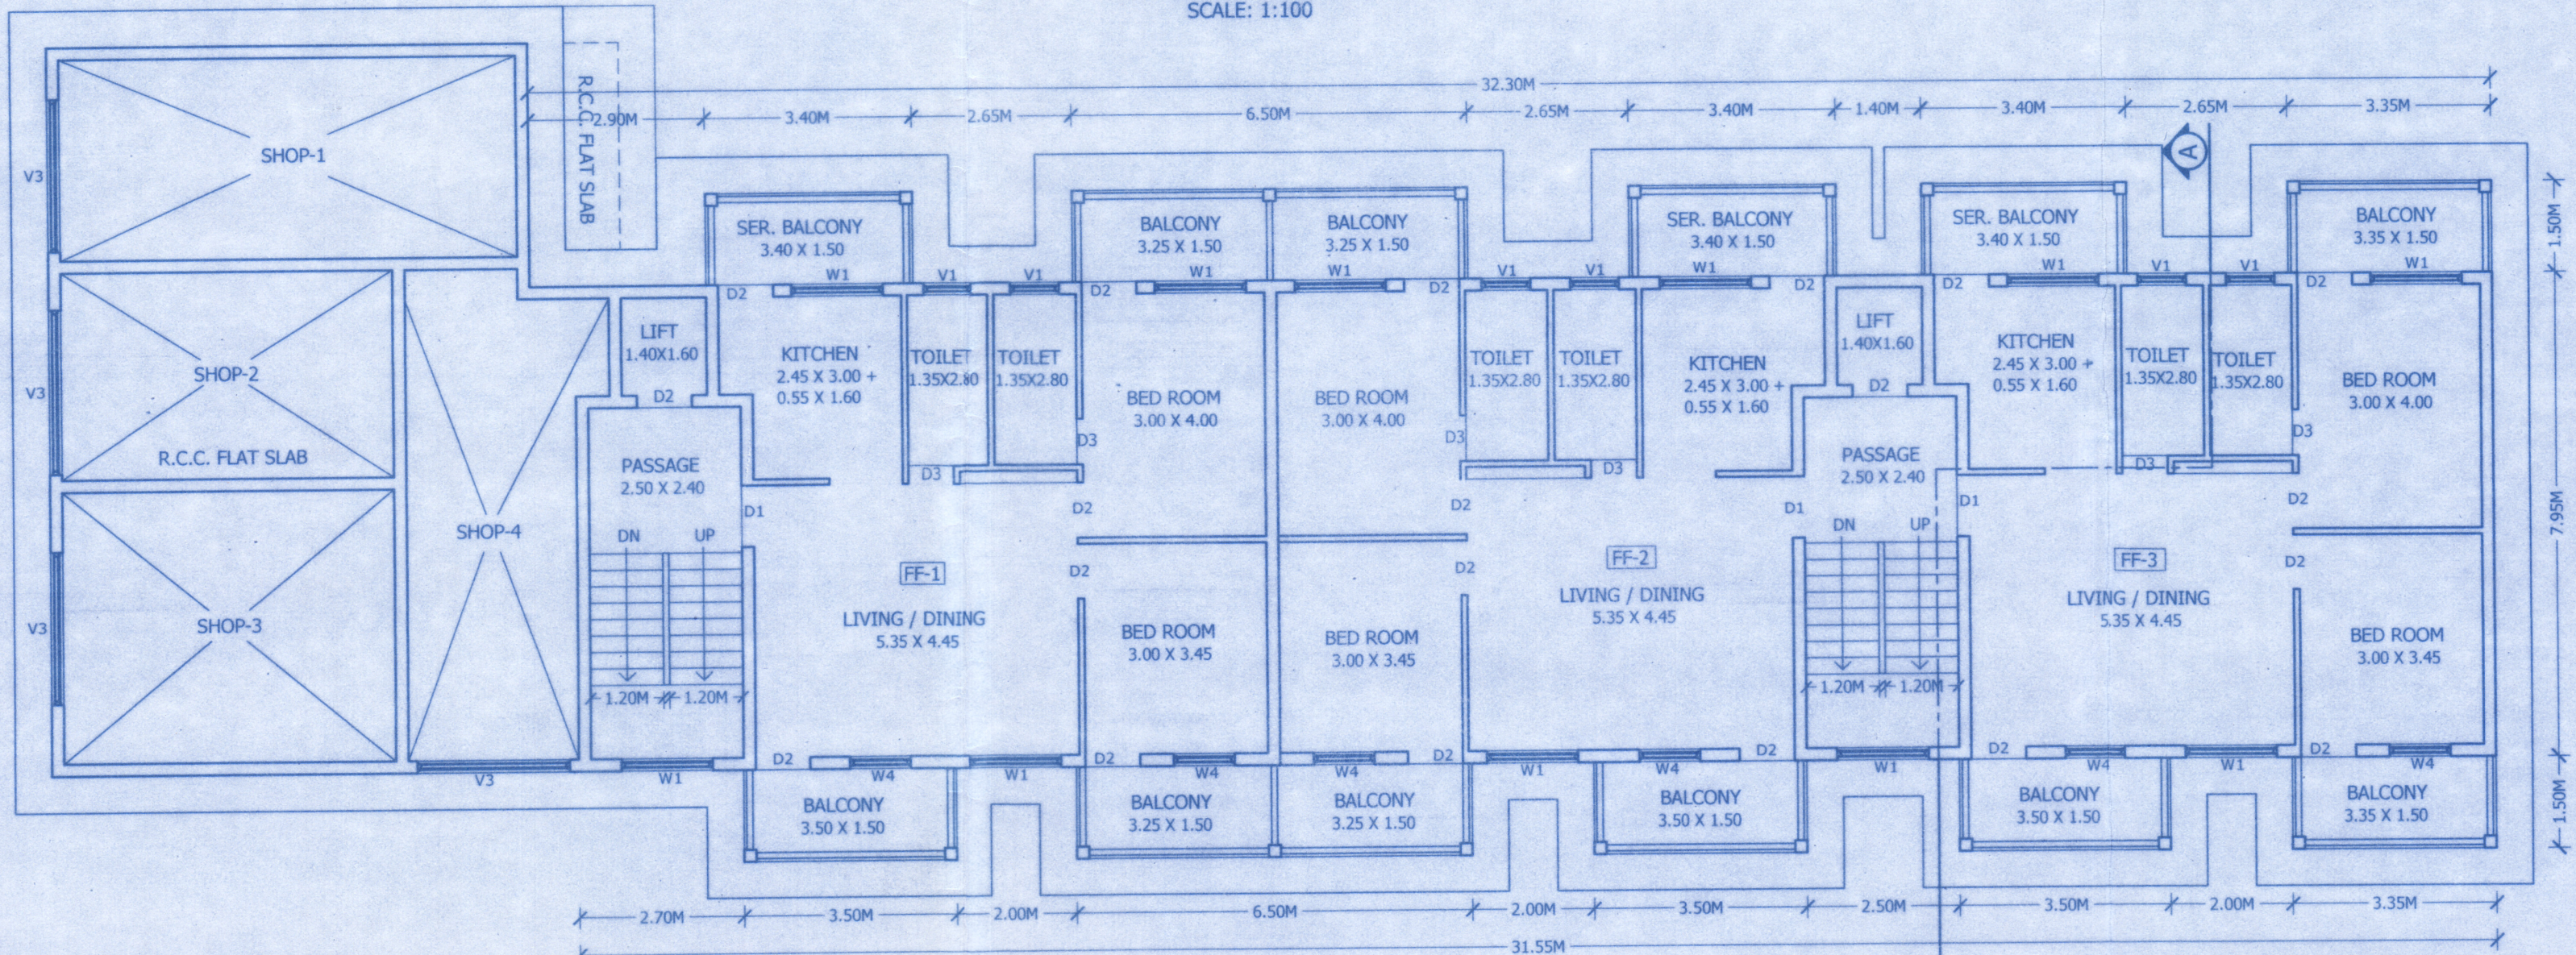

FIRST FLOOR PLAN
SCALE: 1:100

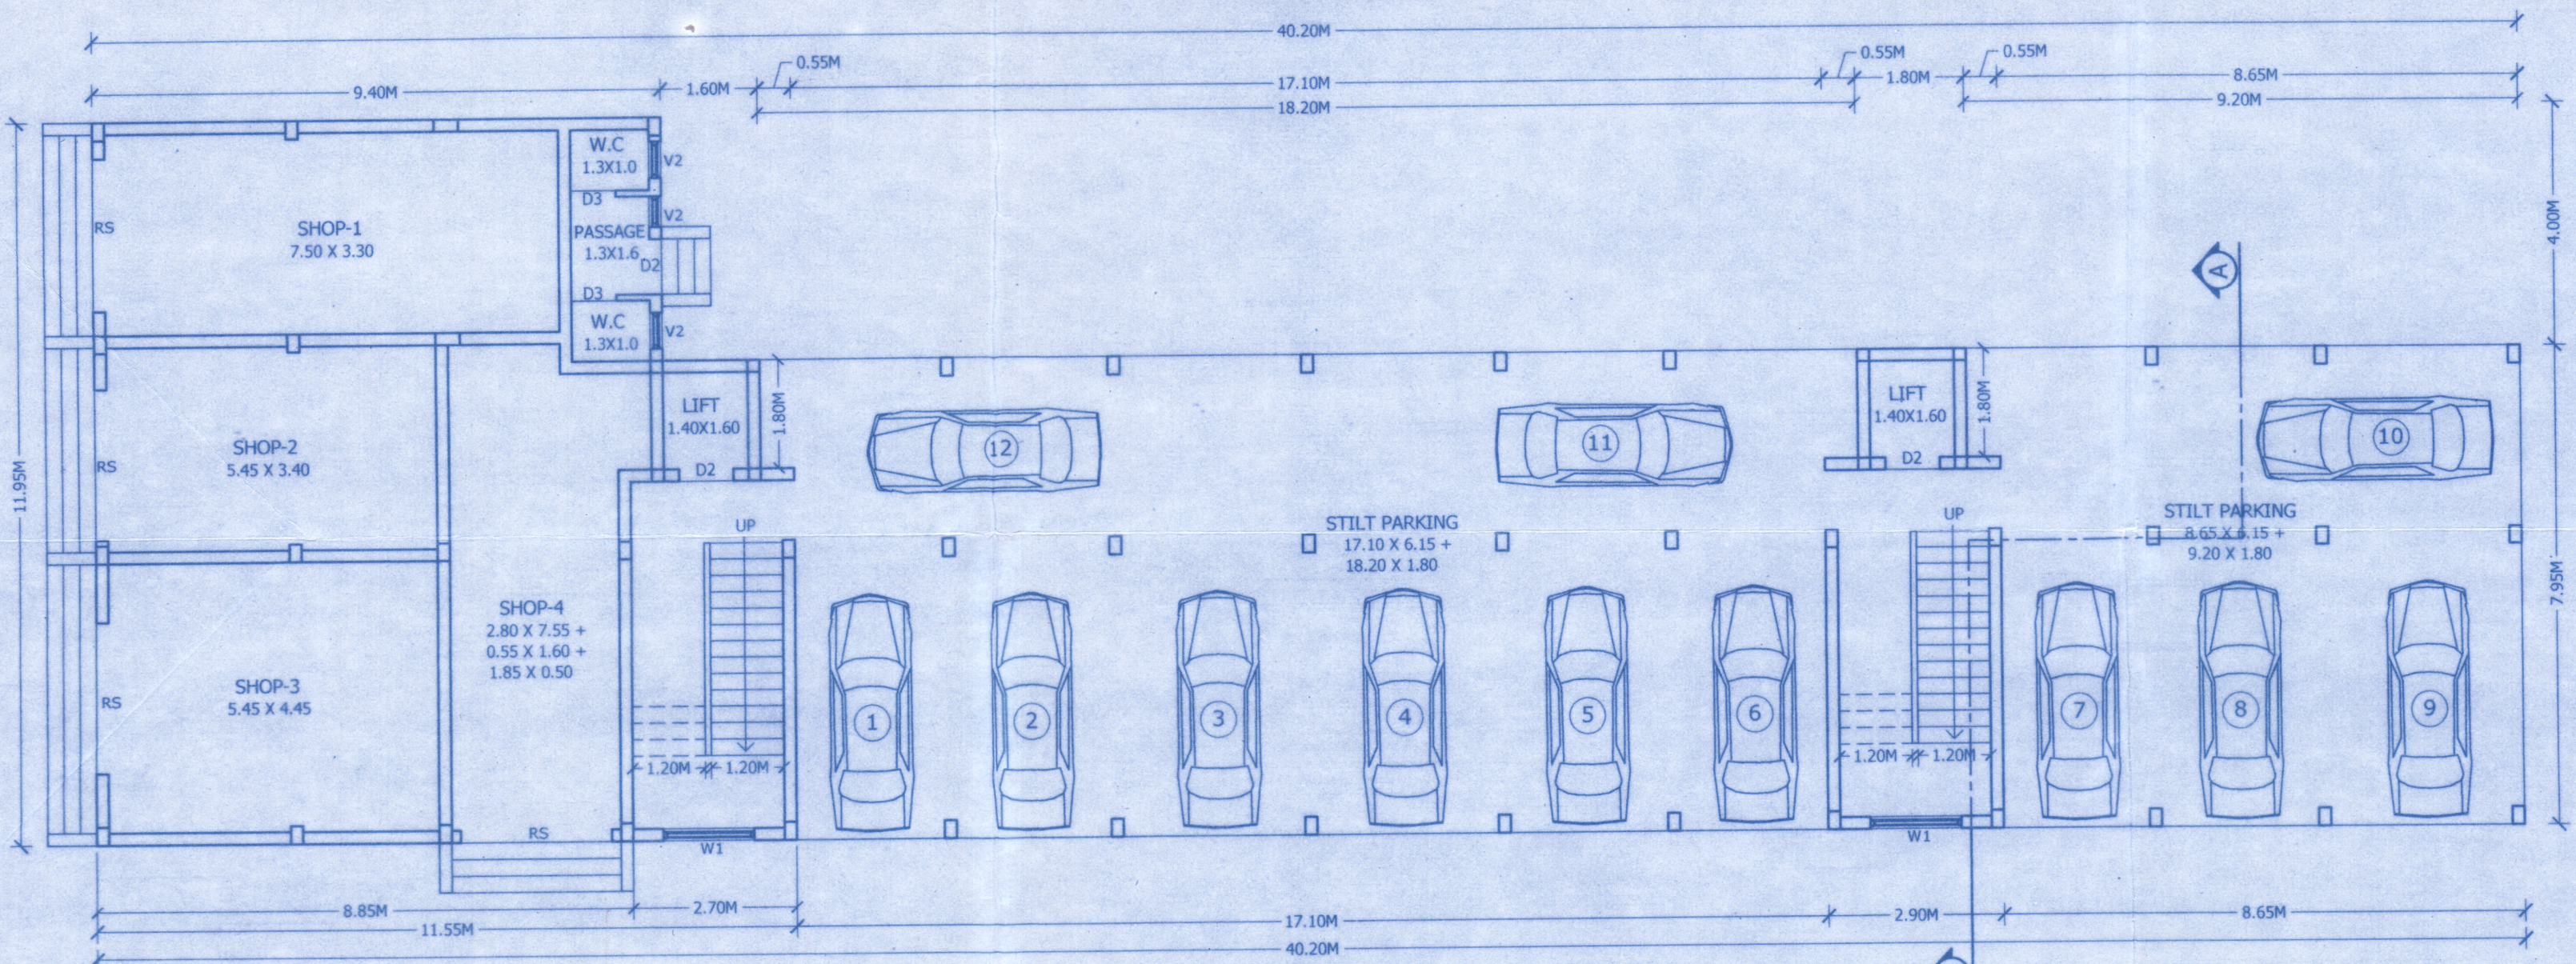

GROUND FLOOR PLAN
SCALE: 1:100