



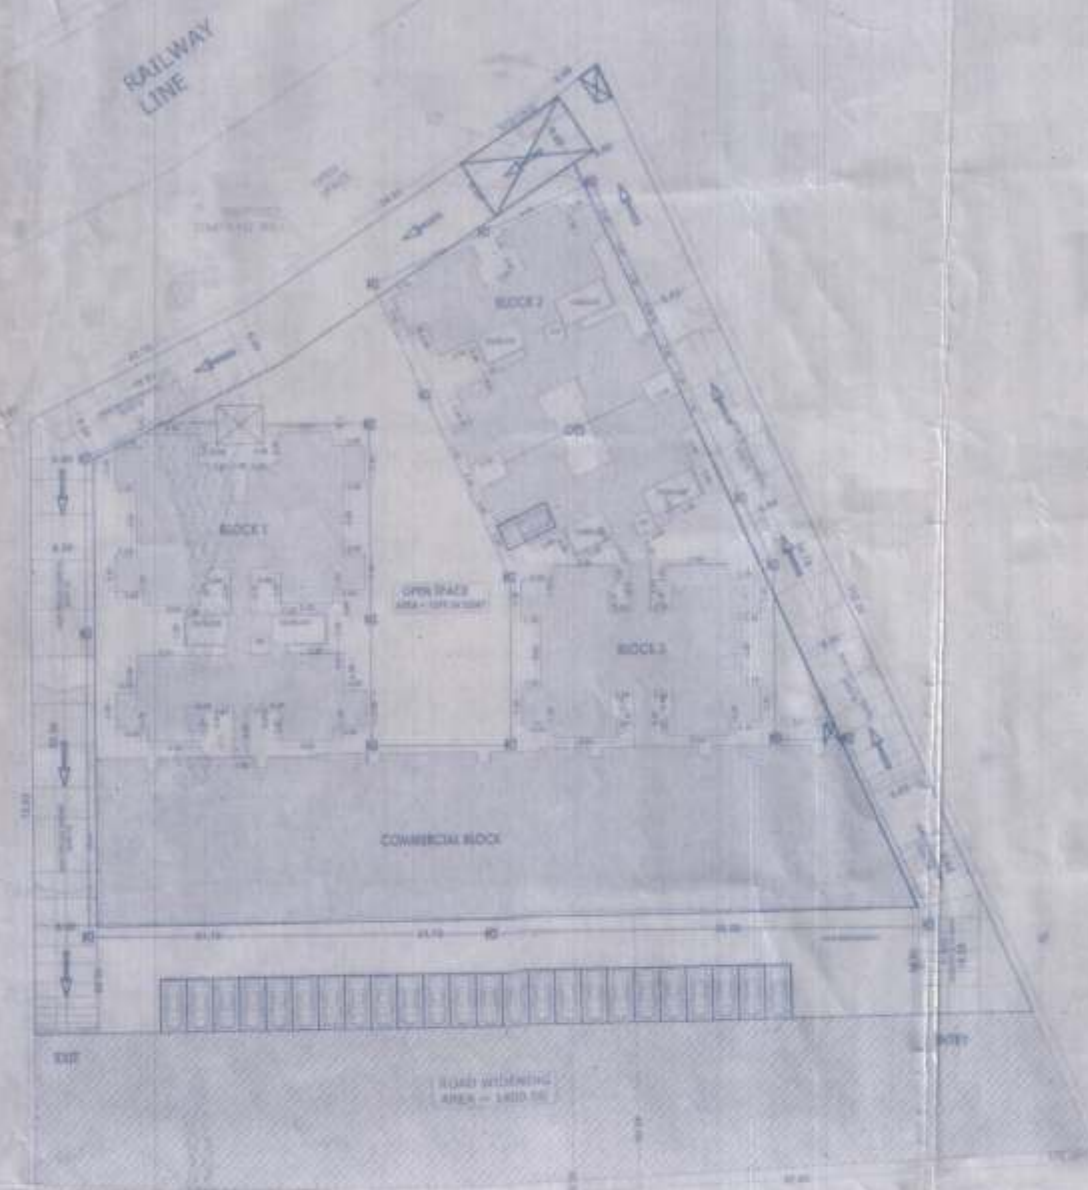

SITE PLAN
SCALE: 1:500




COMPOUND WALL PLAN
SCALE: 1:50

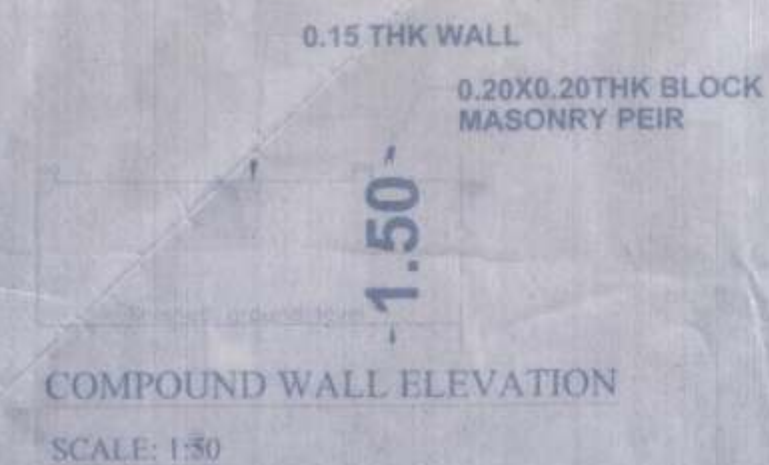

COMPOUND WALL ELEVATION
SCALE: 1:50



SECTION THROUGH COMPOUND WALL
SCALE: 1:50

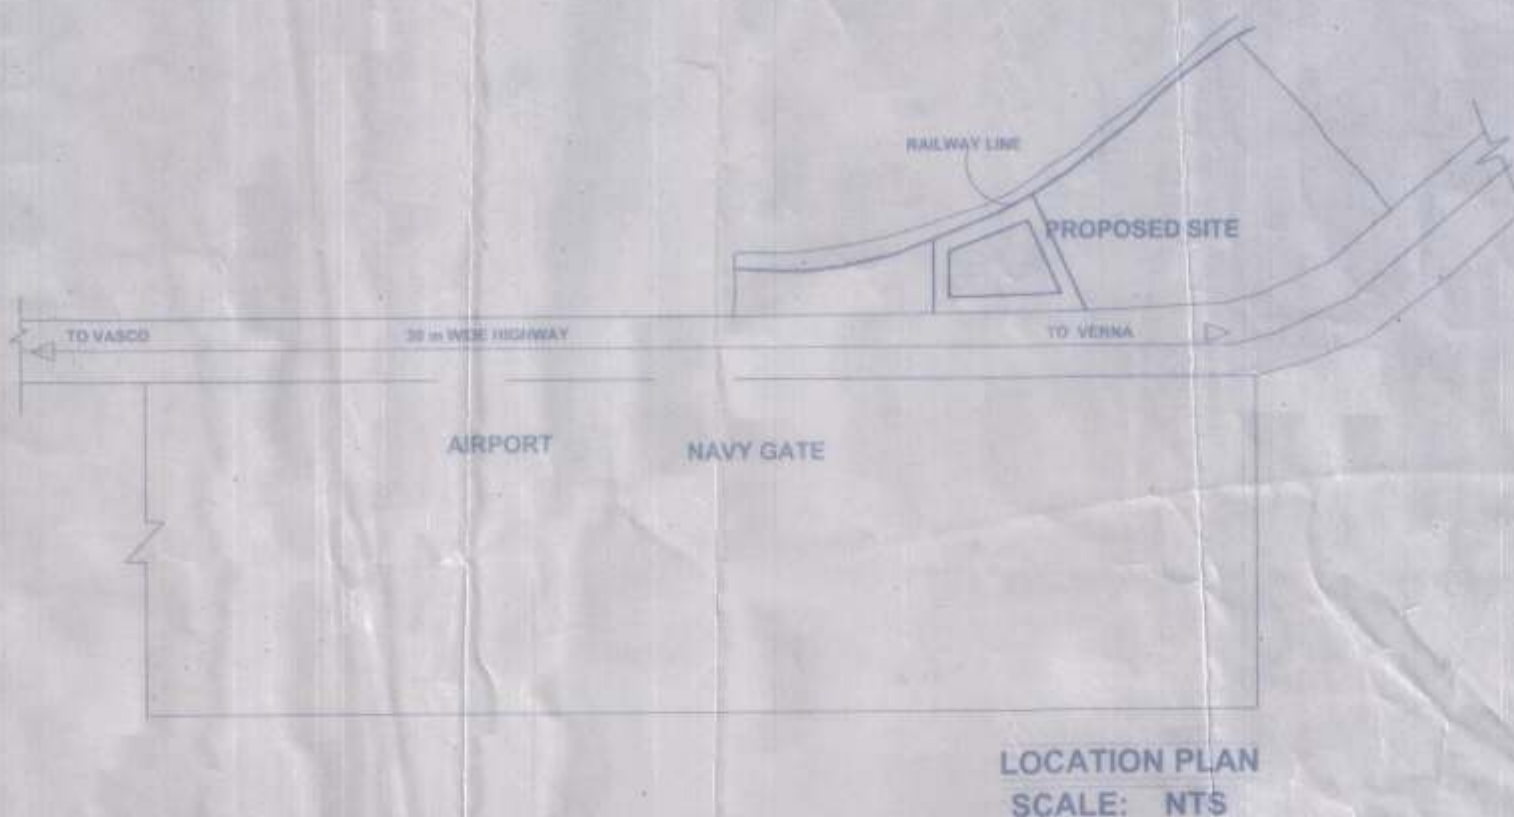

LOCATION PLAN
SCALE: NTS



SECTION BB
SCALE: 1:200

AREA STATEMENT IN SQ. MTS

NO.	DESCRIPTION	AREA (SQ. MTS)
1.	AREA OF THE PLOT, TOTAL SITE	1400.00
2.	AREA WITHIN ACAD. BOUNDING / PROPOSED	1400.00
3.	AREA MINUS FOR ANY OTHER USE	1400.00
4.	AREA OF THE PLOT (TOTAL)	1400.00
5.	ACHIEVED TOTAL F.A.R.	1400.00
6.	ACHIEVED TOTAL COVERAGE	1400.00
7.	ACHIEVED TOTAL COVERAGE	1400.00
8.	ACHIEVED TOTAL COVERAGE	1400.00
9.	ACHIEVED TOTAL COVERAGE	1400.00
10.	ACHIEVED TOTAL COVERAGE	1400.00

ROOM	AREA	NO. OF CAR PARKING	NO. OF CAR PARKING
STILT PARKING	1400.00	1400.00	1400.00
STILT PARKING	1400.00	1400.00	1400.00
SCHEDULE OF OPENINGS

NO.	DESCRIPTION	AREA (SQ. MTS)
1.	AREA OF THE PLOT, TOTAL SITE	1400.00
2.	AREA WITHIN ACAD. BOUNDING / PROPOSED	1400.00
3.	AREA MINUS FOR ANY OTHER USE	1400.00
4.	AREA OF THE PLOT (TOTAL)	1400.00
5.	ACHIEVED TOTAL F.A.R.	1400.00
6.	ACHIEVED TOTAL COVERAGE	1400.00
7.	ACHIEVED TOTAL COVERAGE	1400.00
8.	ACHIEVED TOTAL COVERAGE	1400.00
9.	ACHIEVED TOTAL COVERAGE	1400.00
10.	ACHIEVED TOTAL COVERAGE	1400.00

OWNER'S SIGNATURE

KABIR HIRA
ARCHITECTURE & INT. DESIGN
8/5, Bhatnagar Centre, M.G. Road
Bangalore - 560 001.

ARCHITECTS:
KABIR HIRA (T.C.P./GOA - AR/009/2011)
KABIR HIRA
ARCHITECT AND INTERIOR DESIGNER
8/5, Bhatnagar Centre, M.G. Road
Bangalore - 560 001.

DATE: 28.11.2016
DW NO: AD/SA/BA/PM/101

JOB TITLE:
PROPOSED COMMERCIAL CUM
RESIDENTIAL BUILDING AT SURVEY NO.
8/1 (PLOT 8) AT VILLAGE DABOLIM OF
MORMUGAO TALUKA, GOA

DRAWING TITLE:
SITE PLAN, LOCATION PLAN,
COMPOUND WALL DETAILS,
AREA STATEMENT,
SECTION BB

SHEET AR-101 **SANCTION DRAWING**

APPROVED FOR
DEVELOPMENT PERMISSION
Regd. Order No. **MP/DA/9-U-5/2016-13/1365**
Date **04.01.2017**
MEMBER SECRETARY

Passed & Approved
Date **16/02/2017**
By **V.P. Chikalim**
Secretary
V.P. Chikalim
Mormugao - Goa