




PROPOSED BUILDING 'A' & B' IN S.NO. 302/1 (PART) AT PRIOL VILLAGE OF PONDA TALUKA

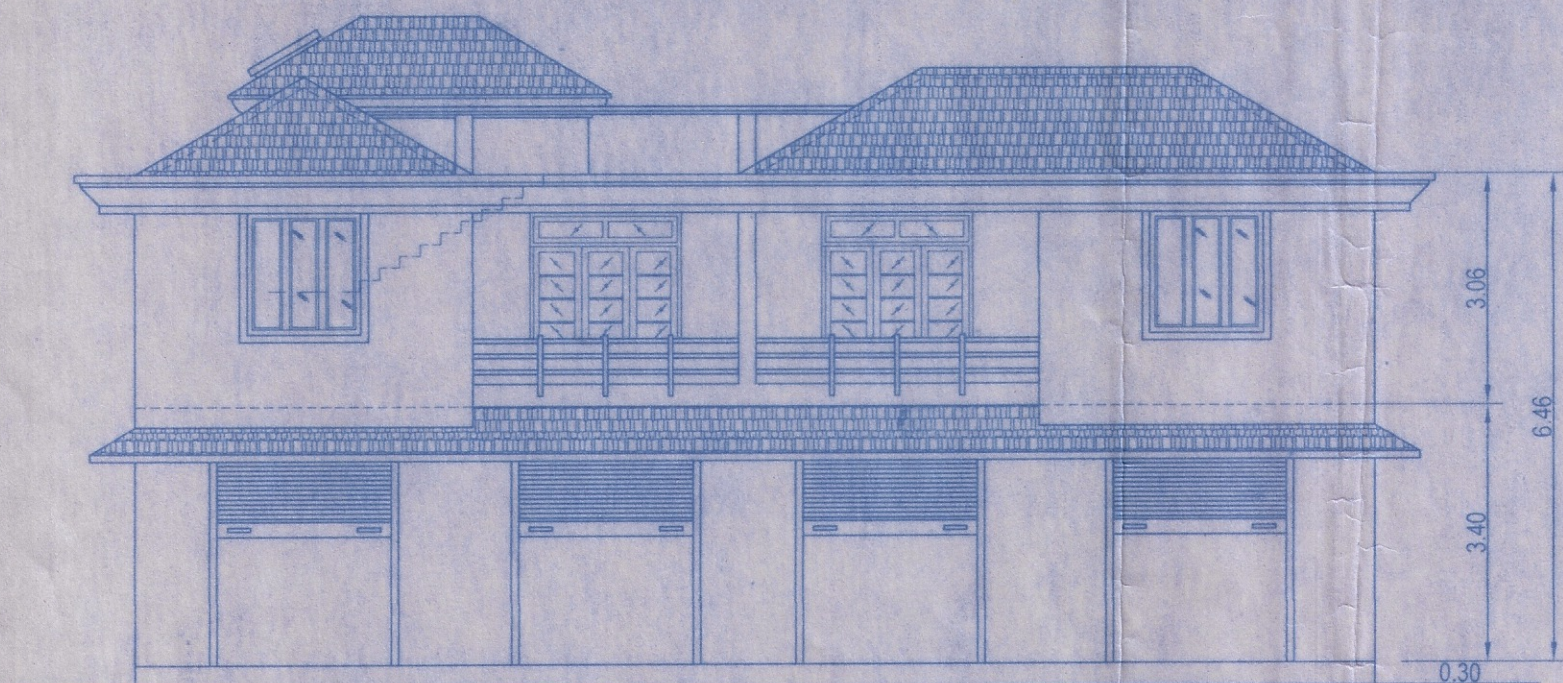


ELEVATION (A) scale 1:100

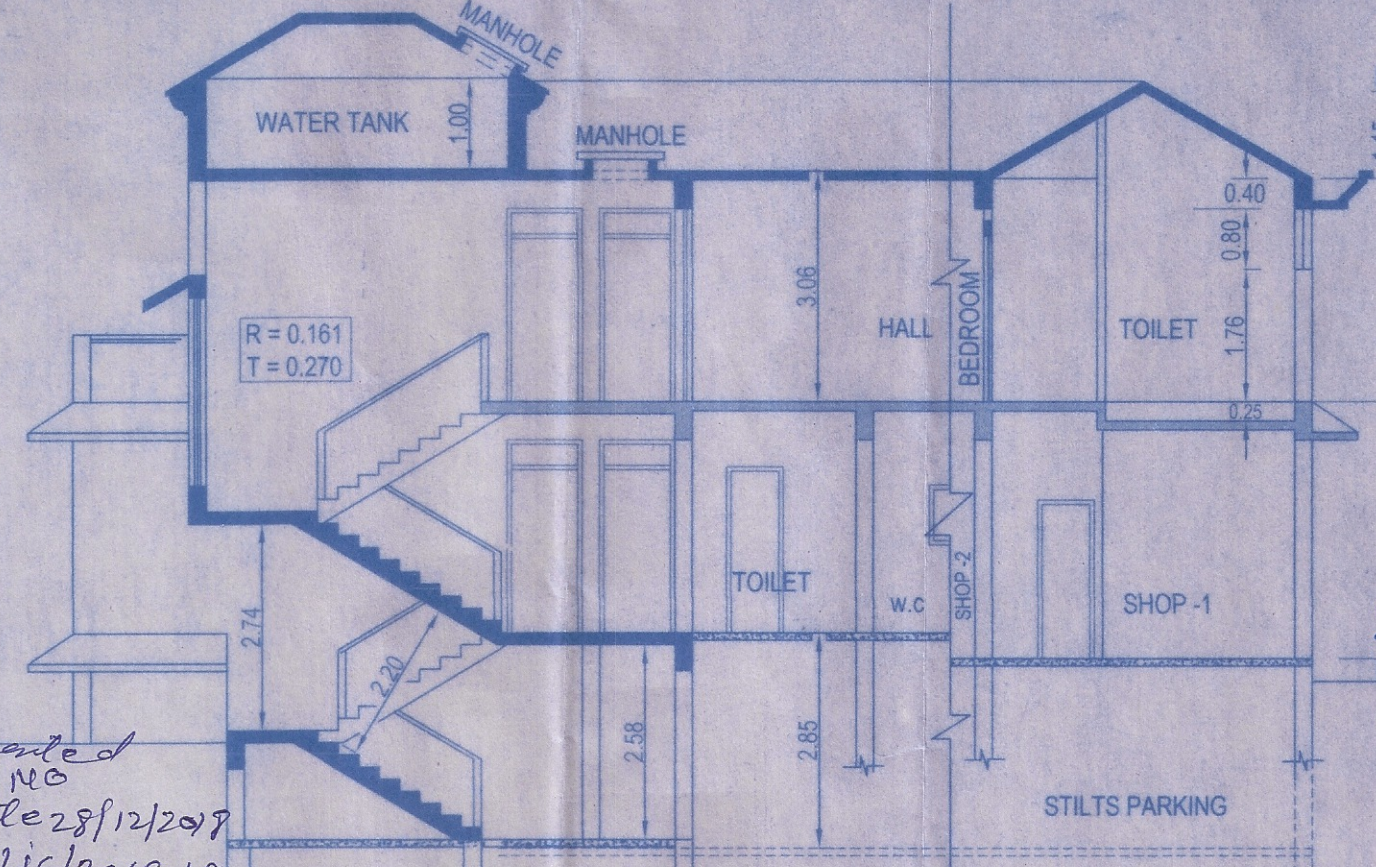


SECTION S-T scale 1:100

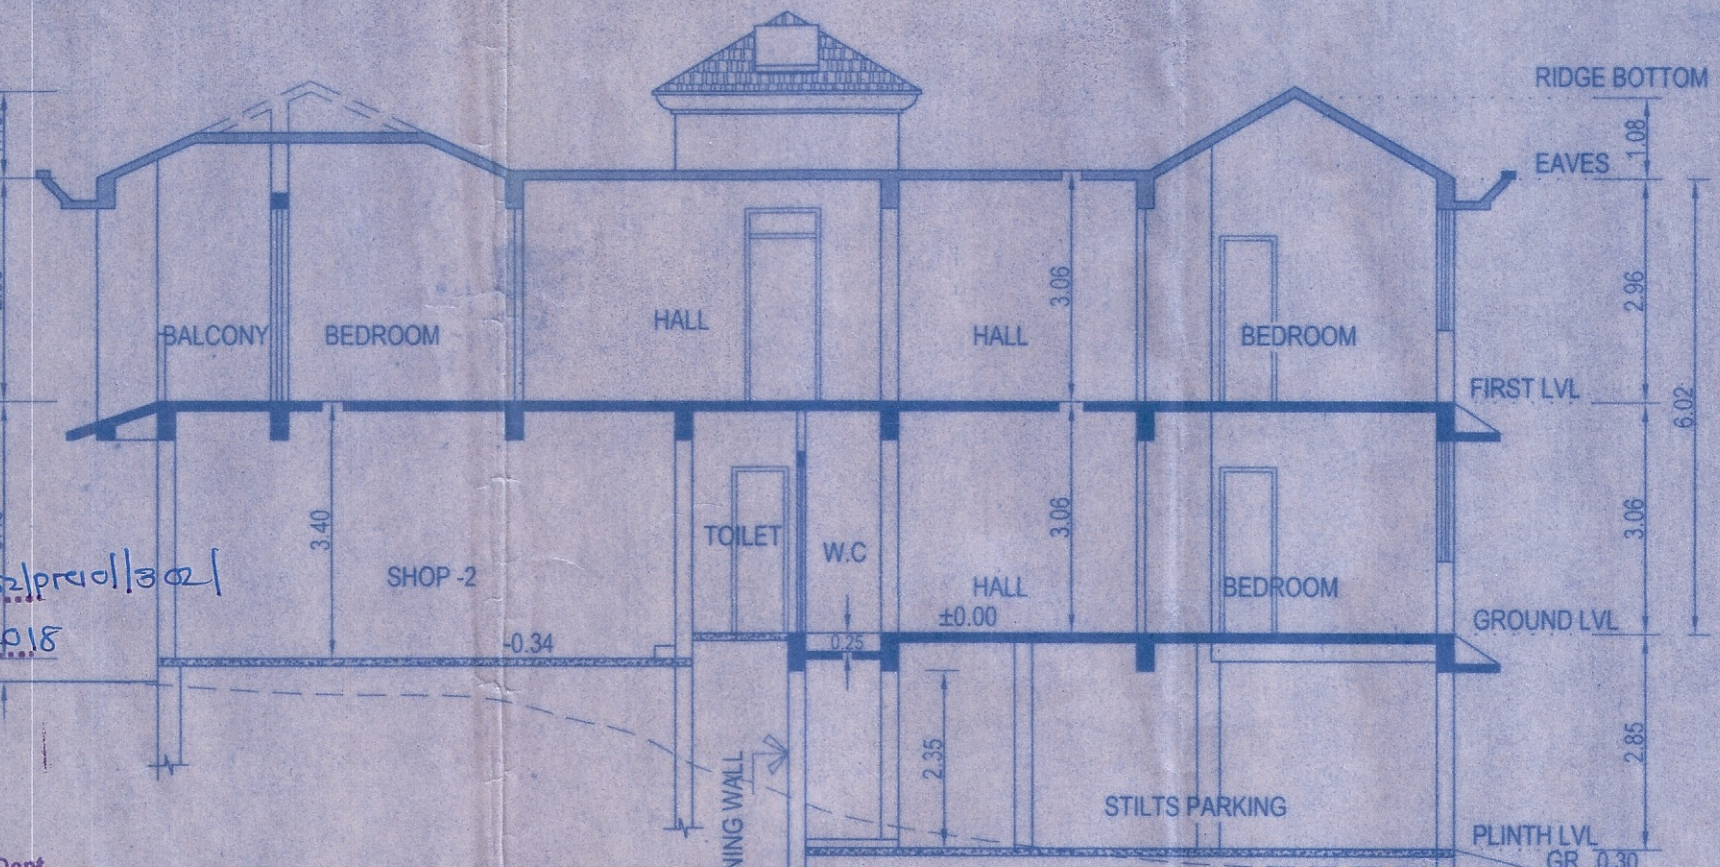


SECTION E-F scale 1:100

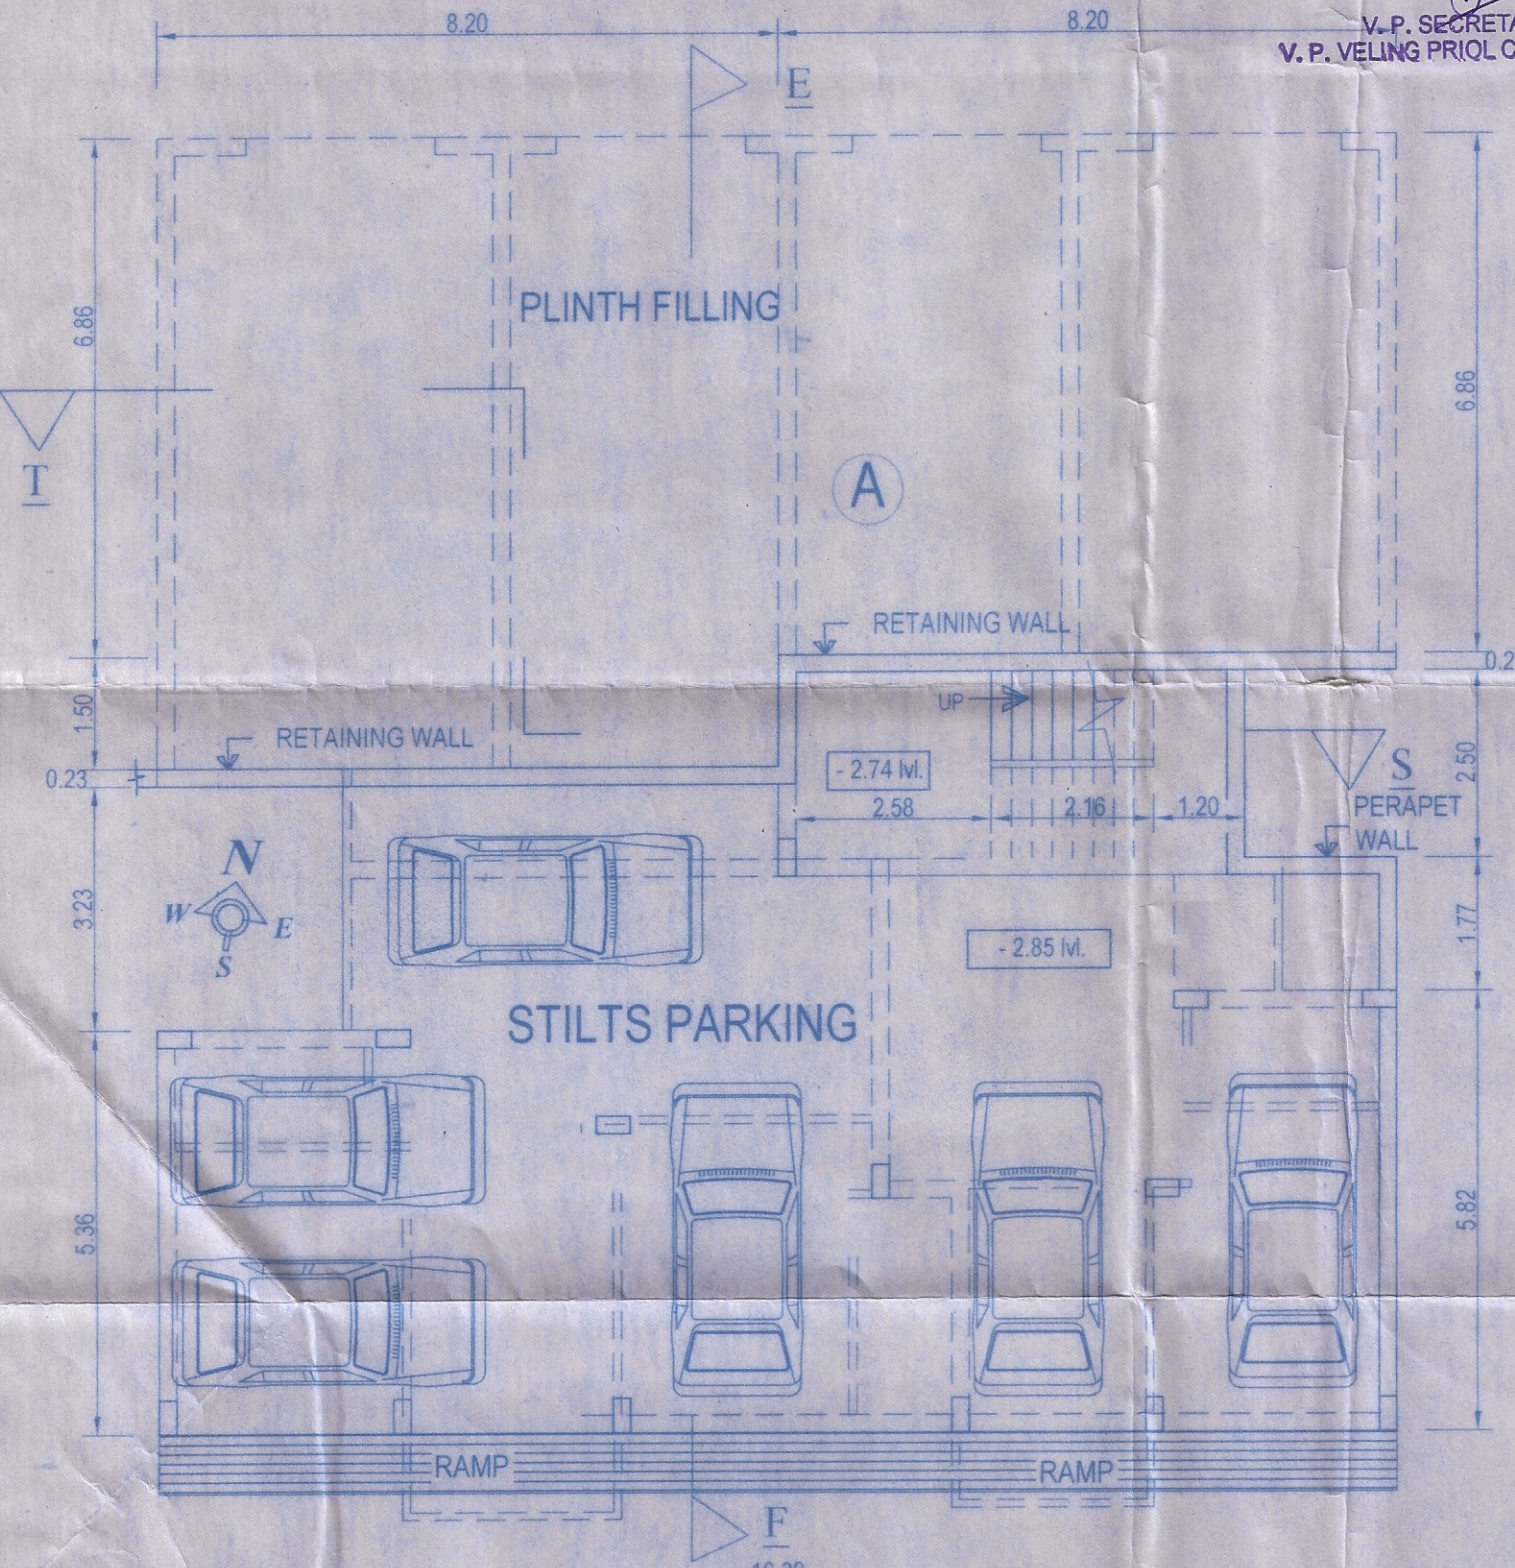

LOWER GROUND FLOOR PLAN scale 1:100

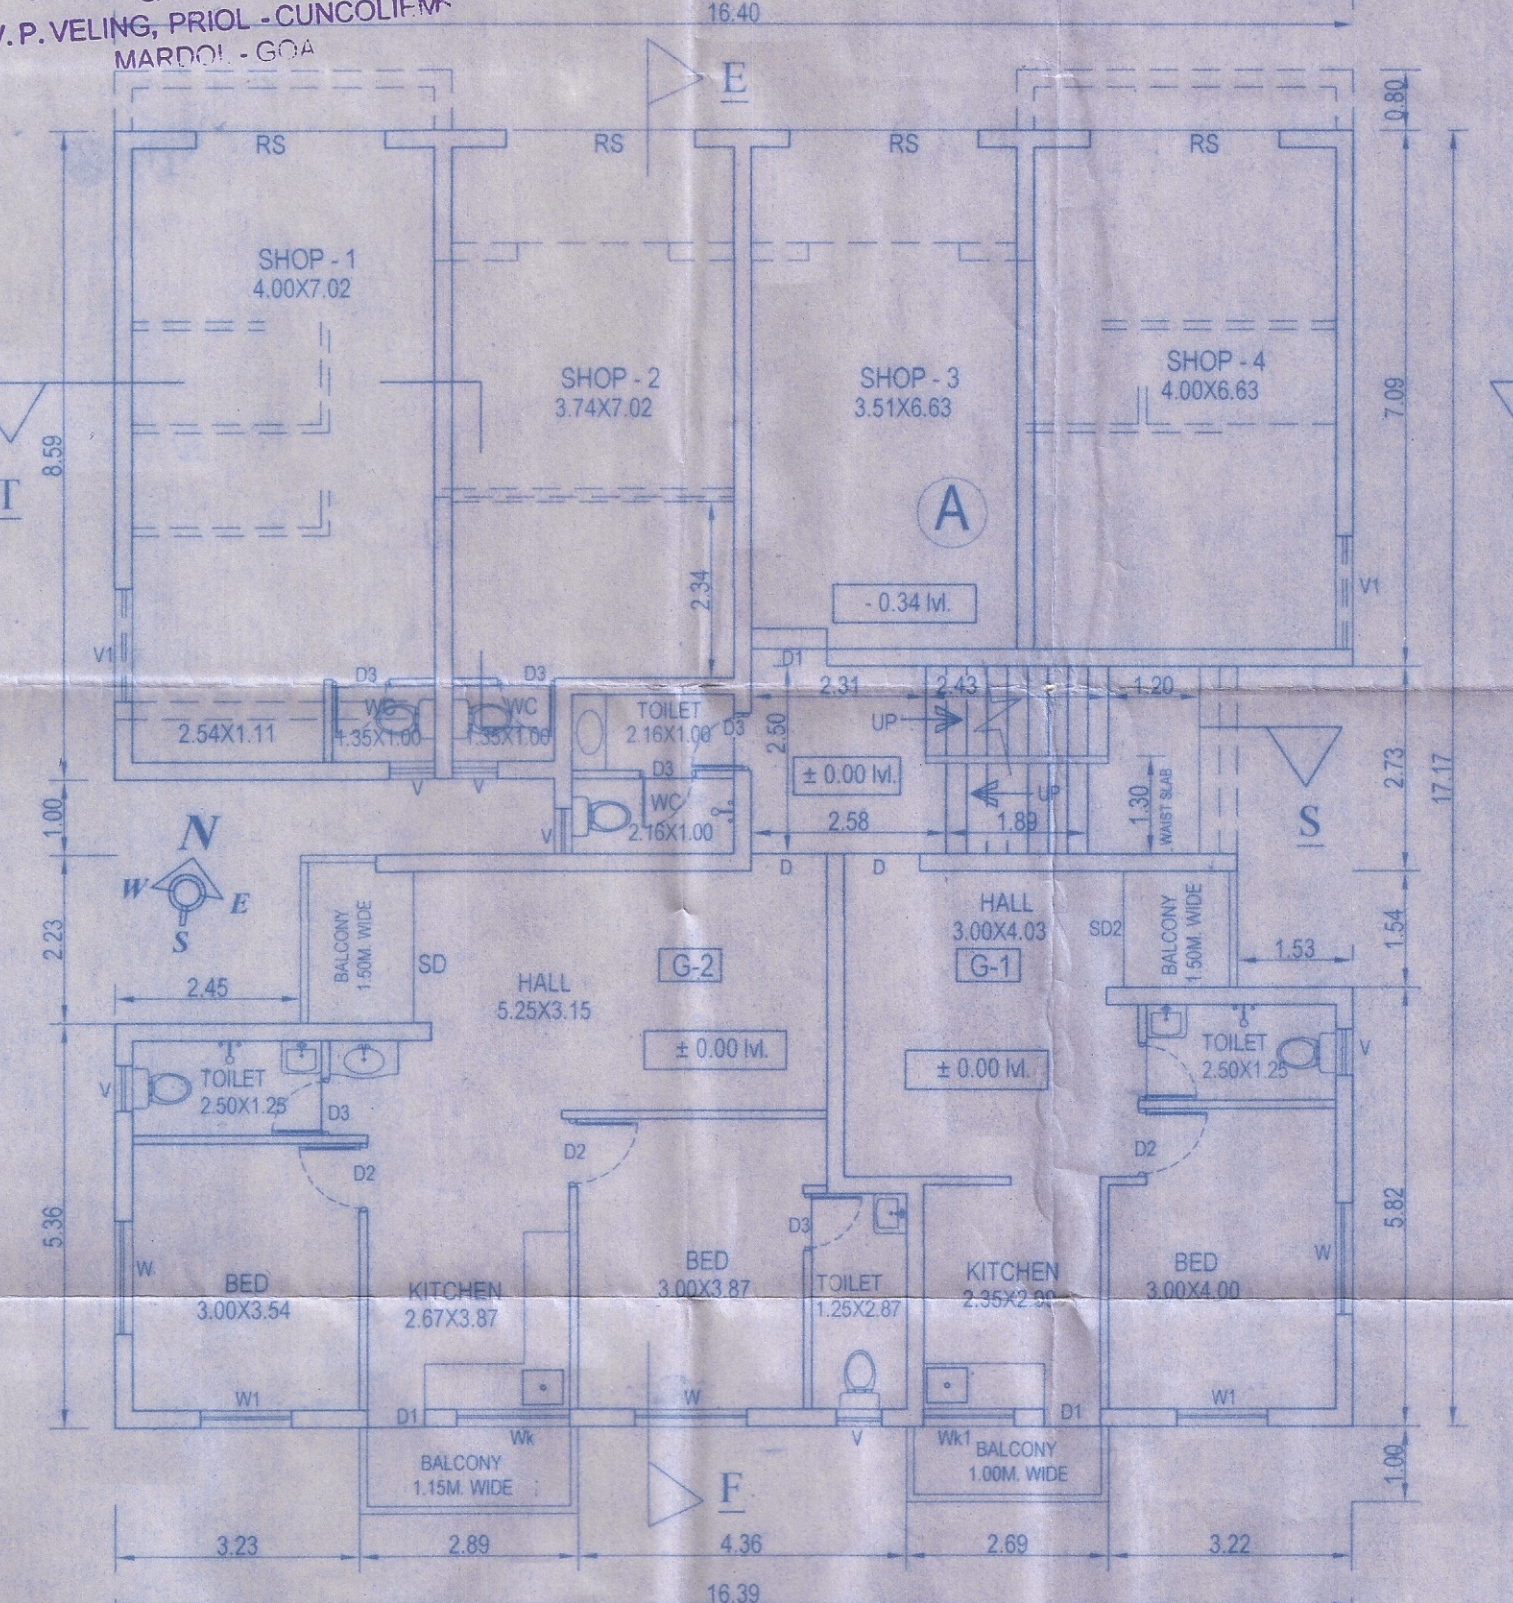

GROUND FLOOR PLAN scale 1:100

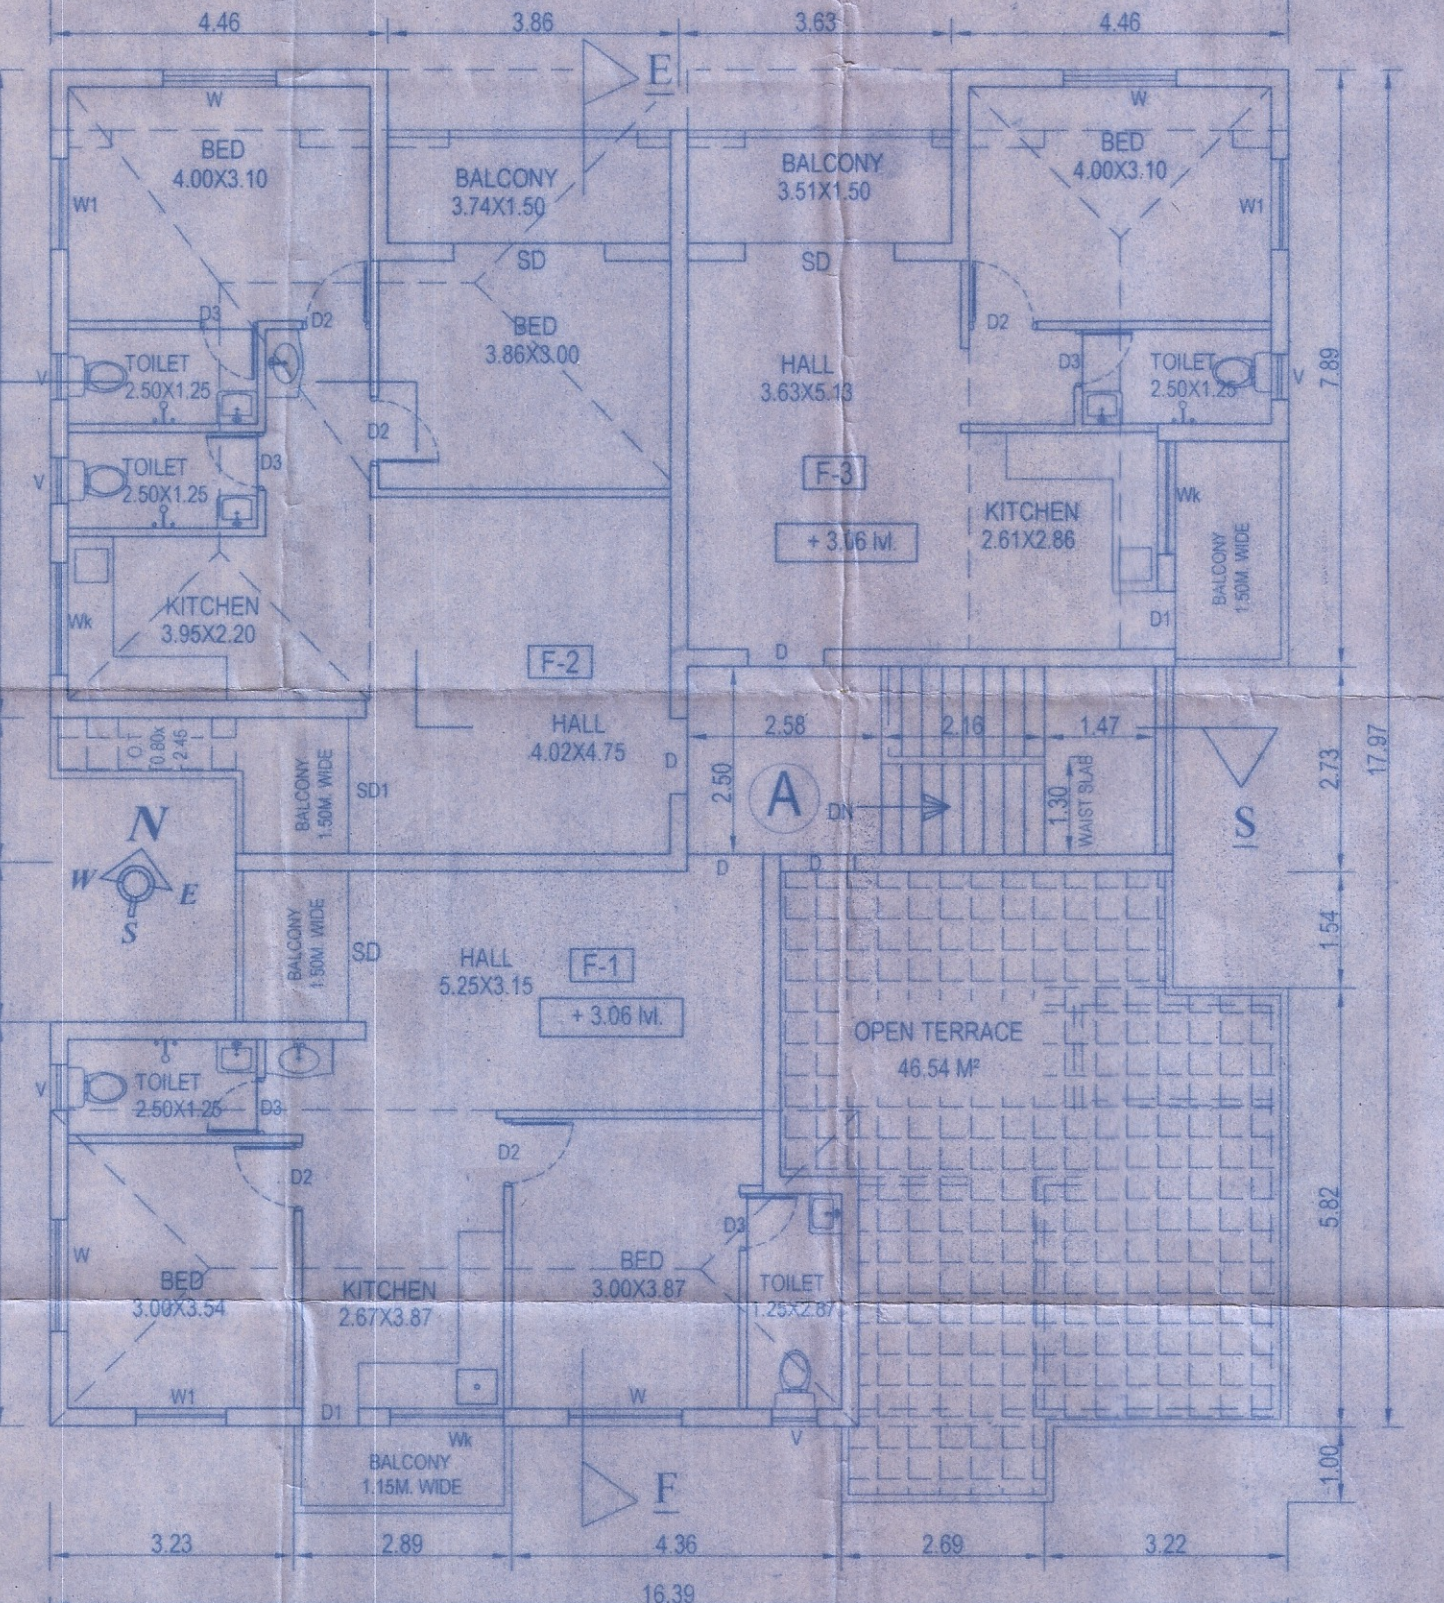

FIRST FLOOR PLAN scale 1:100

BUILDING 'A'

AREA STATEMENT

PROPOSED BUILD UP AREA FOR F.A.R. PURPOSE

GROUND FLOOR	= 241.70m ²
FIRST FLOOR	= 189.59 m ²

PROPOSED TOTAL FLOOR AREA = 431.29 m²

ADD AREA FREE FOR F.A.R.

STILT PARKING	= 123.59 M ²
BALCONY	= 37.04 M ²
STAIRCASE	= 33.40 M ²
OPEN TERRACE	= 46.54 M ²

SCHEDULE OF OPENING

DOORS	WINDOWS
D — 1.00 X 2.00	W — 1.50 X 1.00
D1 — 0.75 X 2.50	W1 — 1.20 X 1.00
D2 — 0.90 X 2.20	W2 — 1.50 X 1.30
D3 — 0.75 X 2.20	W3 — 1.20 X 1.30
SD — 2.00 X 2.50	V — 0.60 X 0.80
SD1 — 1.80 X 2.50	V1 — 1.50 X 0.80

NOTE:-
* Furniture & some accessories shown are conceptual in nature and are not part of the offer.
* Dimensions & Architecture are subject to marginal change due to technical reasons.

OWNER'S SIGNATURE

JEETENDRA D. DEVARI
ARCHITECT
Reg. No. AR/0101/2010
F-9, ANGARKI BUILDING, OPPOSITE FIRE STATION, PONDA - GOA.
Tel: 0832 2314566 E-Mail: jdevari@yahoo.com

DRN. KUMETA	JOB NO. 730/2018
DATE: 24/04/2018	DRG. NO. 02