



PROVIDED FROM PLANNING POINT
SUBJECT TO CONDITIONS GIVEN
WIDE ORDER No. NG PDA/ 14/77/1987/18
DATED 19 JAN 2014
MEMBER SECRETARY
NORTH GOA
PLANNING & DEV. AUTHORITY
PANAJI - GOA


Architect Engineer (Dr. J)
Corporation of the City of Panaji

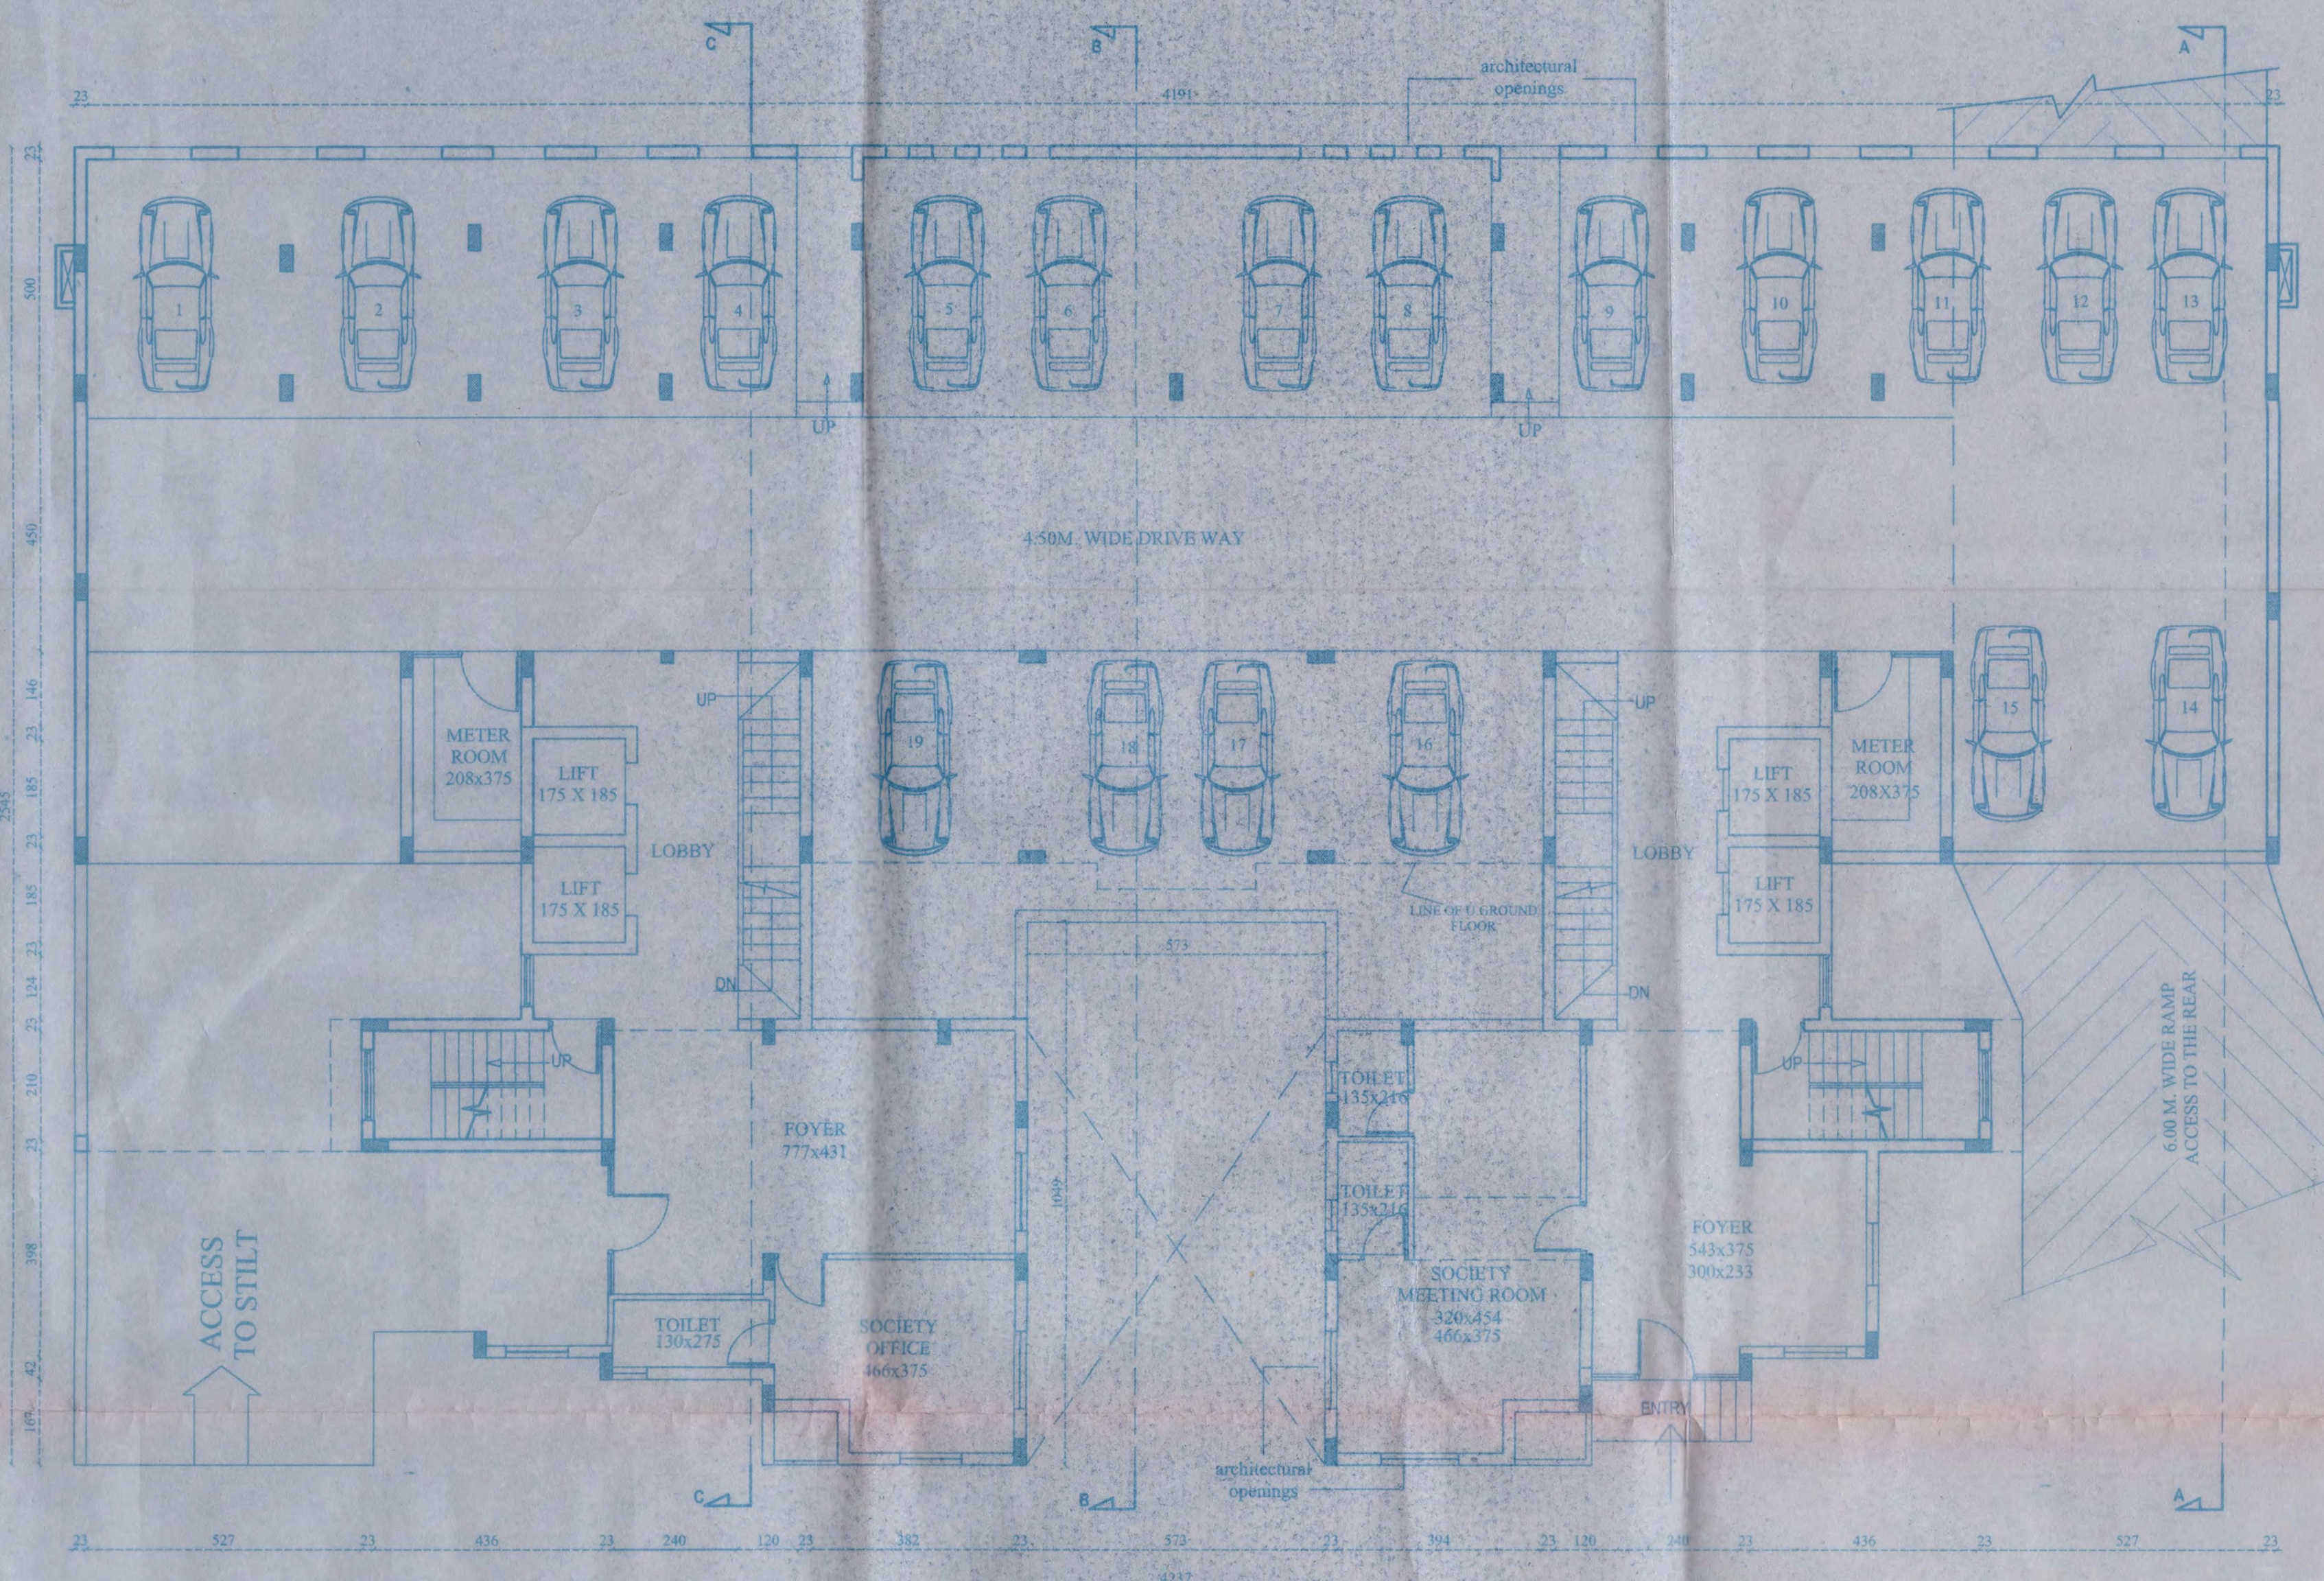


STILT FLOOR PLAN
(PREVIOUSLY APPROVED AND COMPLETION CERTIFICATE OBTAINED)
SCALE 1:100

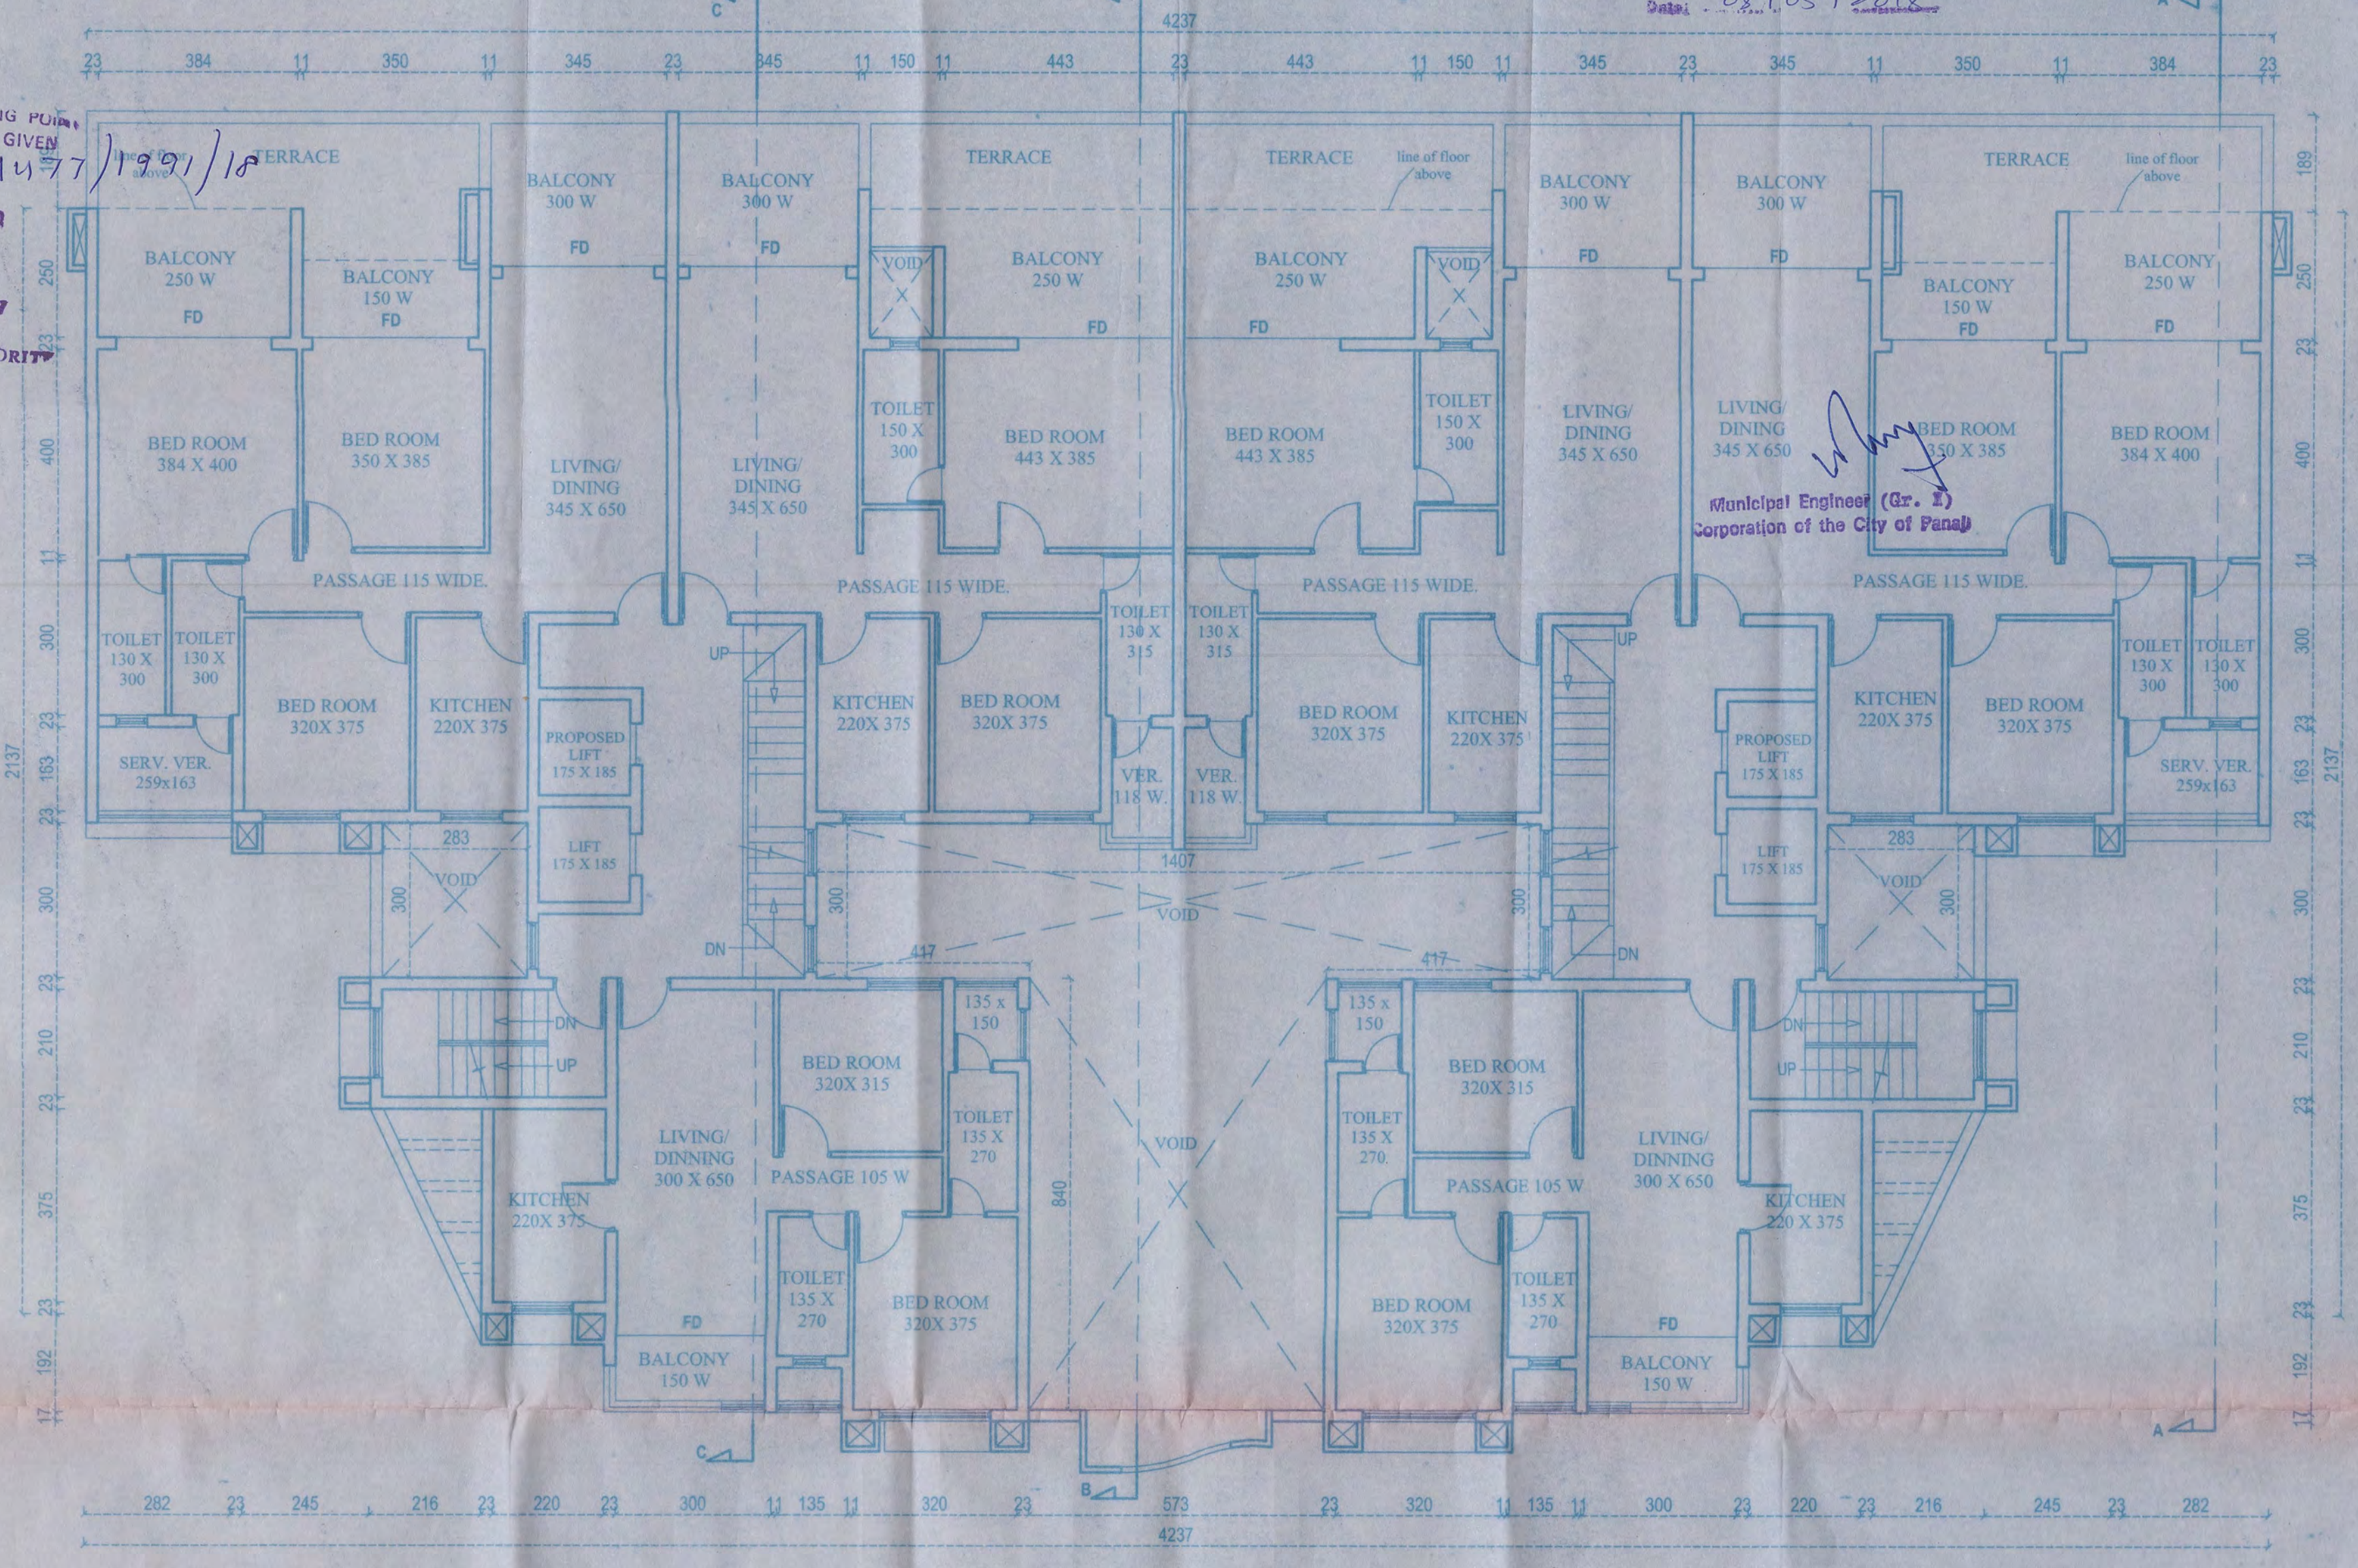

UPPER GROUND FLOOR PLAN
(PREVIOUSLY APPROVED AND COMPLETION CERTIFICATE OBTAINED)
SCALE 1:100

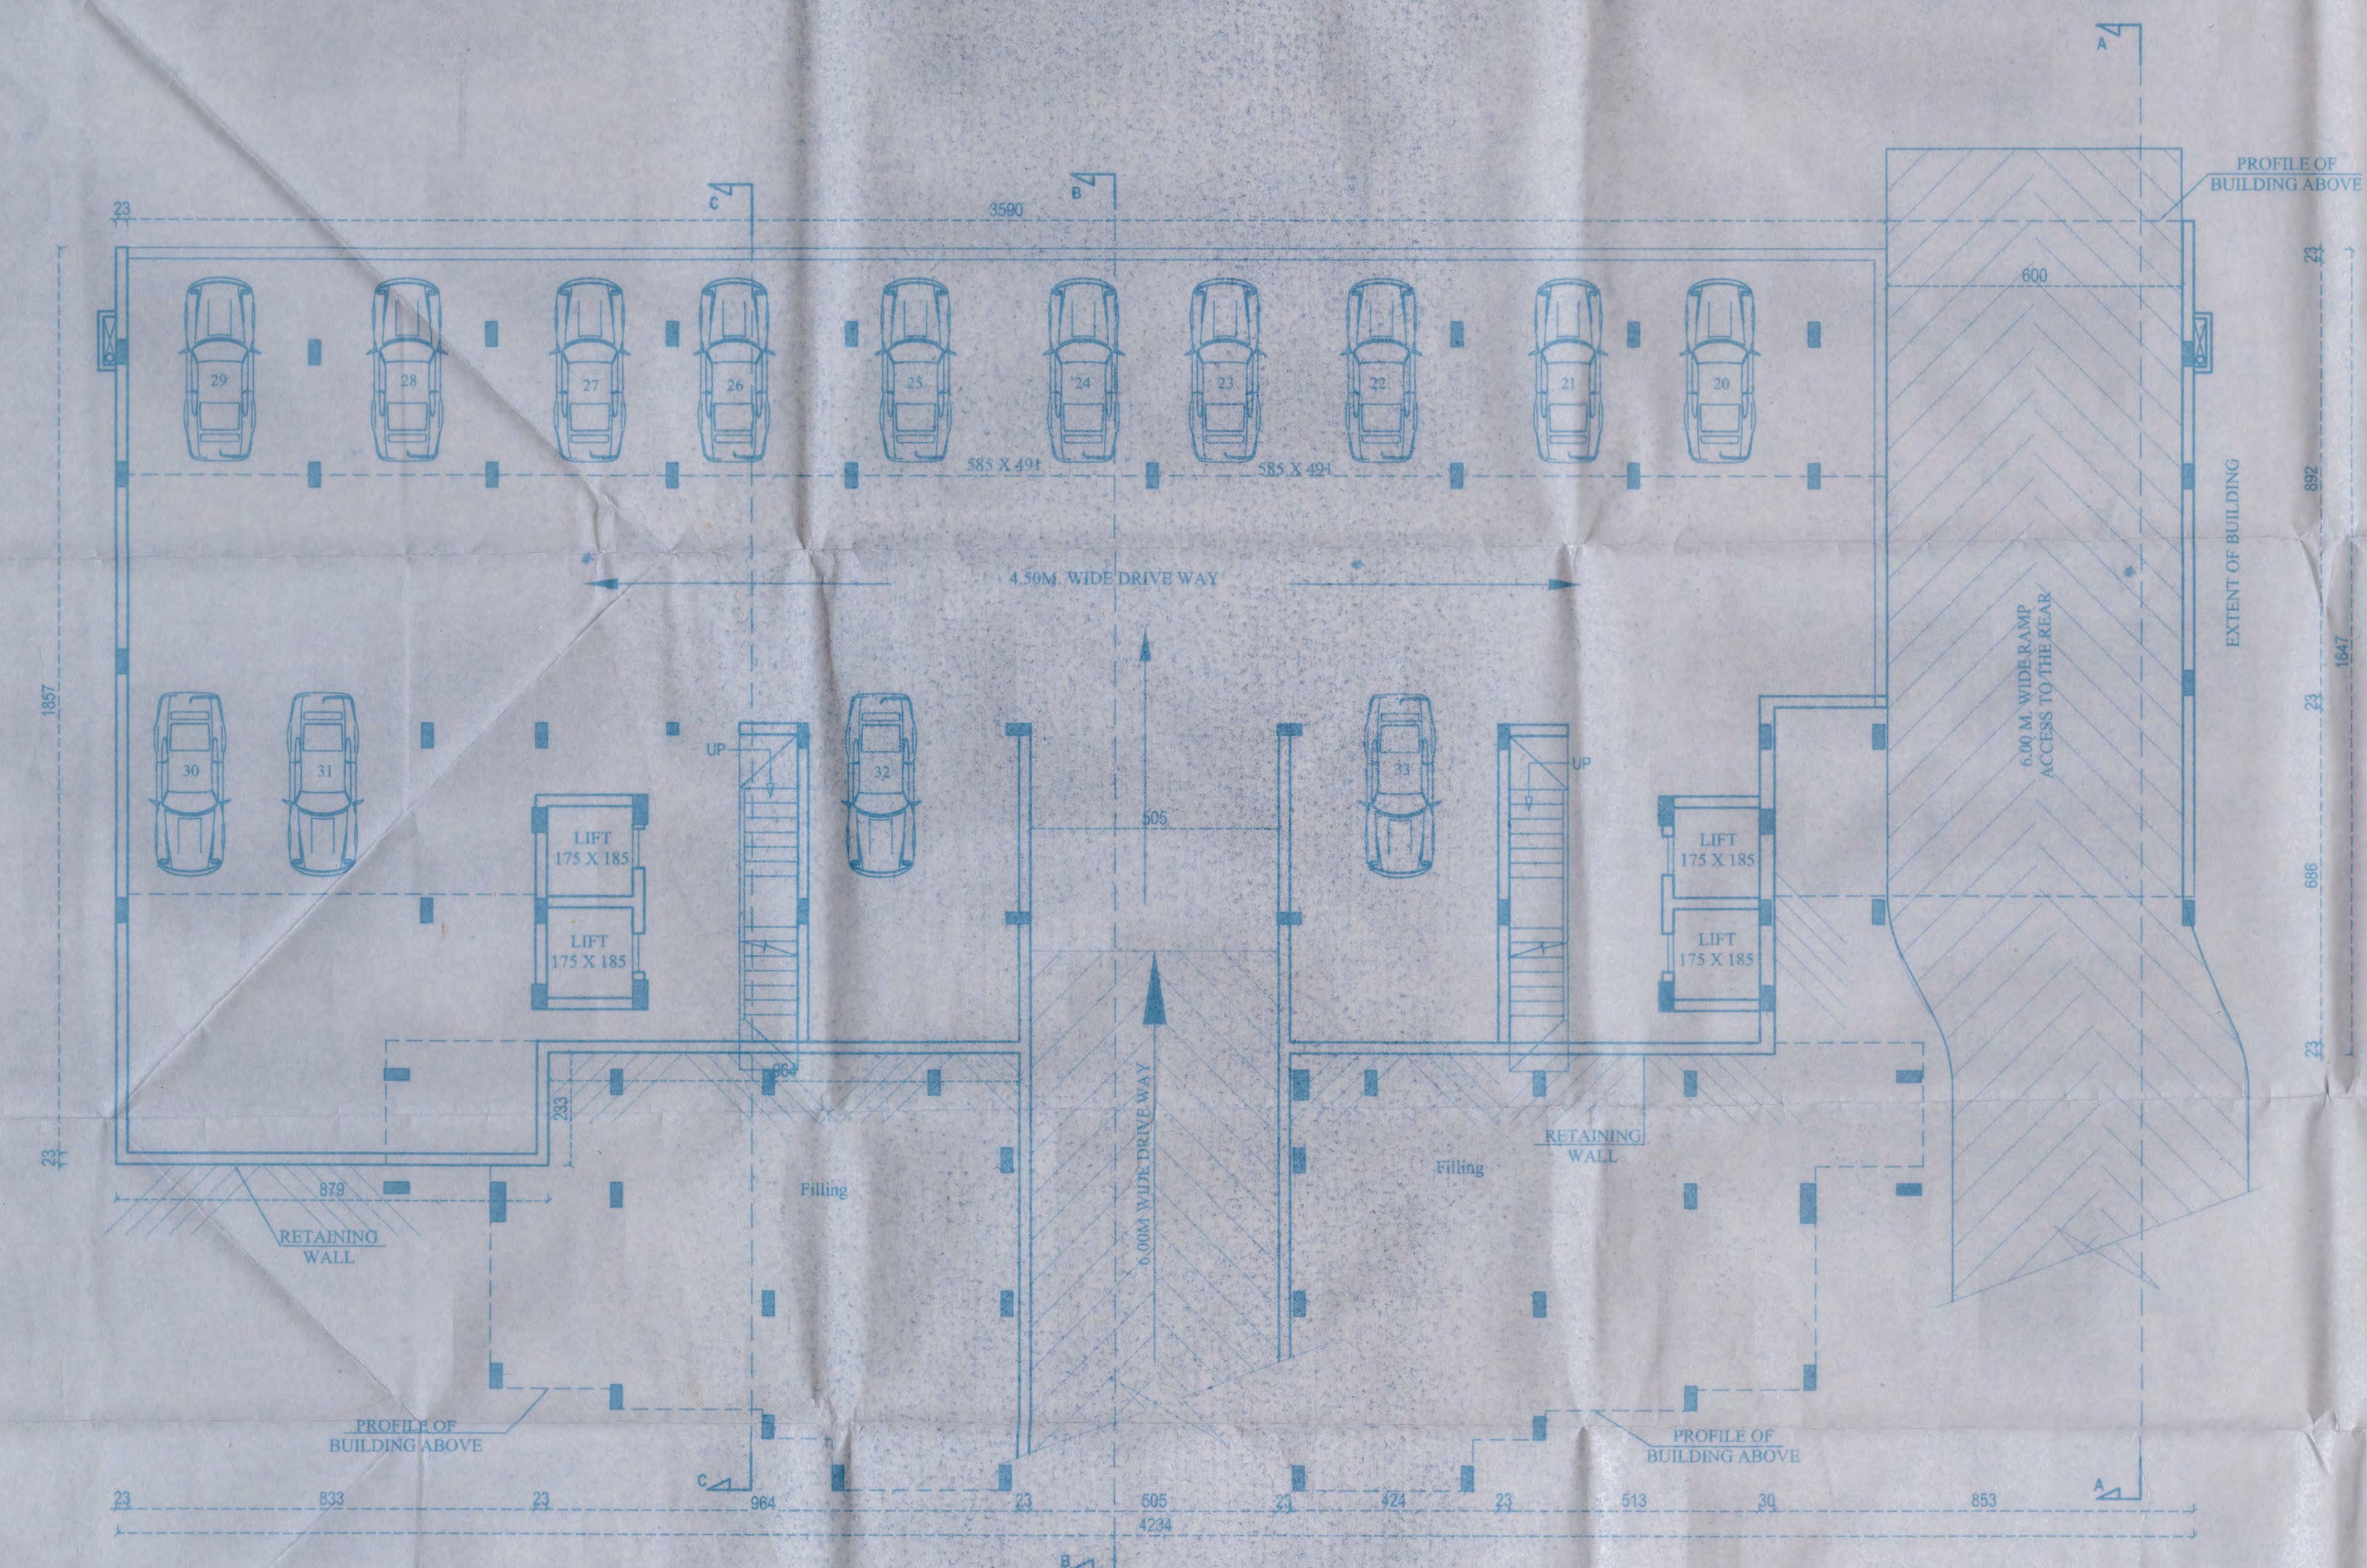

BASEMENT FLOOR PLAN (PROPOSED)
SCALE 1:100


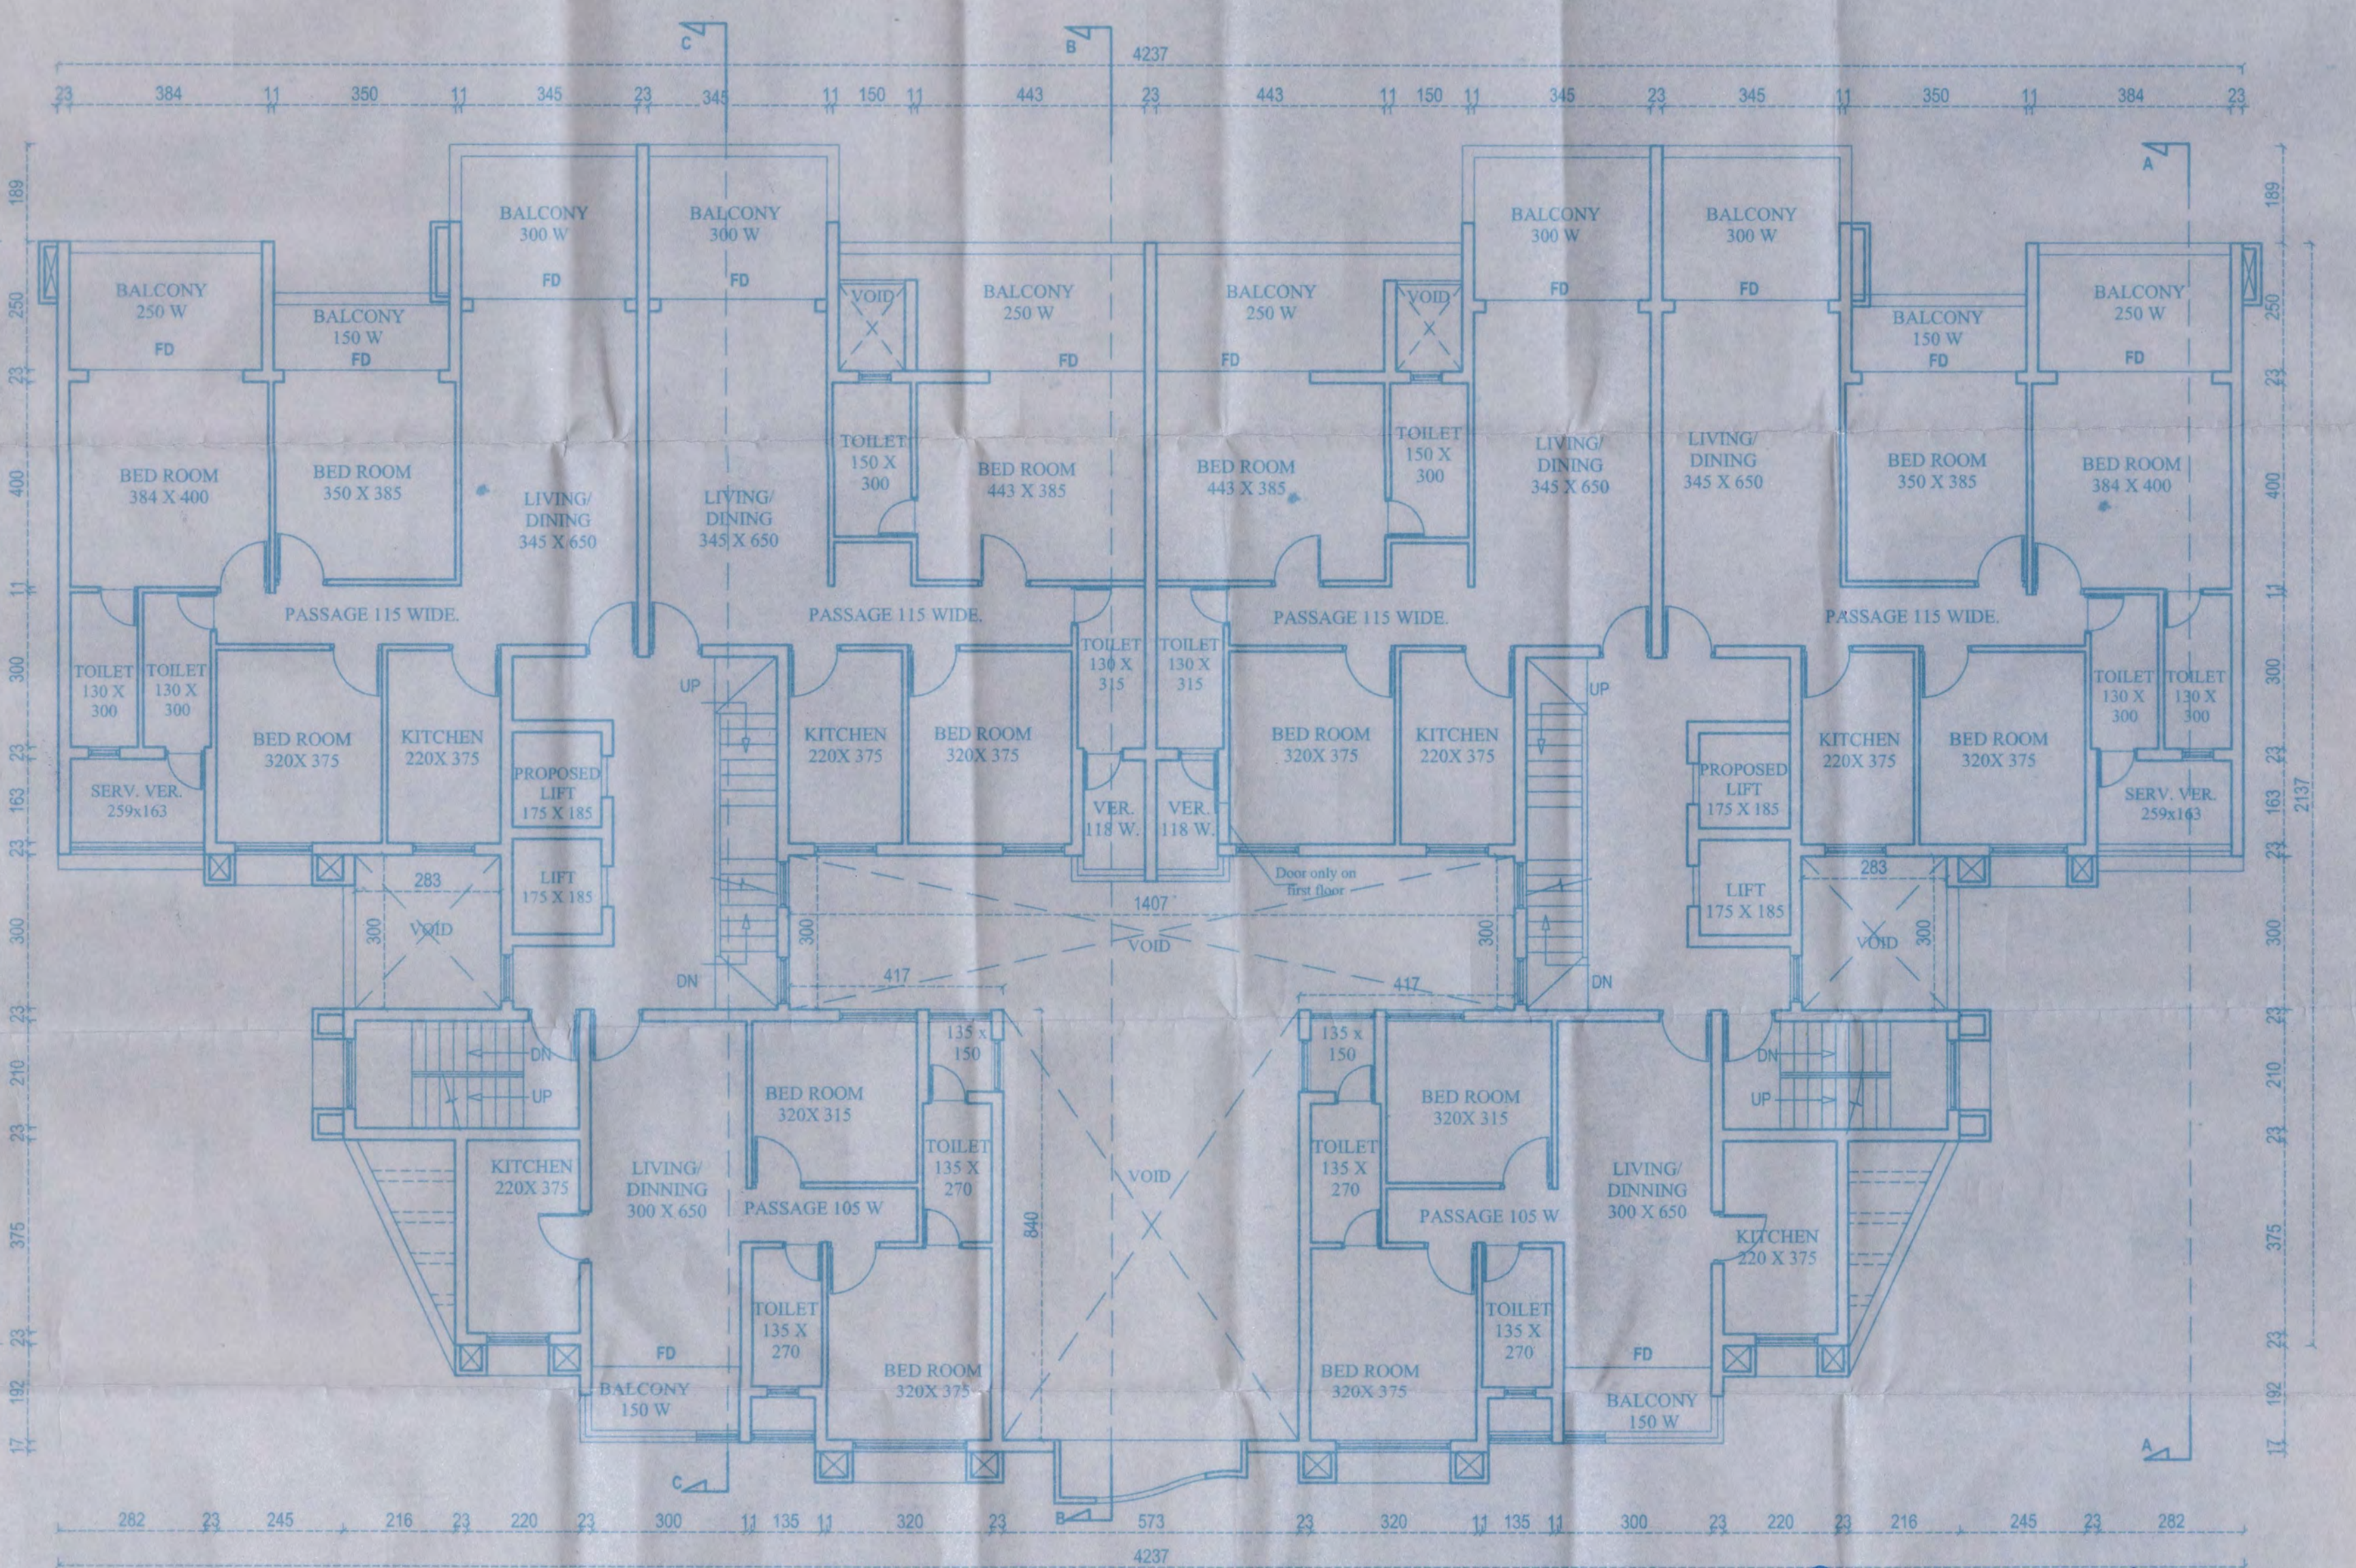


TYPICAL FIRST & SECOND FLOOR PLAN
(PREVIOUSLY APPROVED AND COMPLETION CERTIFICATE OBTAINED)
SCALE 1:100

ASSISTANT ENGINEER
SUS DIT 15 FEB 2011 PWD
TUNGA, CARANAGAM - GDA

NO. 10/2020-2021/36
Date: 08/05/2018

CONTENTS PLAN	PROJECT
JOB NO: 812 DATE: 28-12-2016	PROPOSED REVISION OF PLANS AND EXTENSION TO PREVIOUSLY APPROVED RESIDENTIAL BUILDING & COMPOUND WALL ON CHALTA NO. 55 OF P.T. SHEET NO. 14 AT RIBANDAR, PANAJI - GOA FOR MR. SUNIL MORAJKAR (P.O.A) FOR MARIA JOSEPHINE PIEDADE FERNANDES & OTHERS
DWG NO: 01 SCALE: 1:100	
REV. NO: — DRAWN BY: SAPNA	

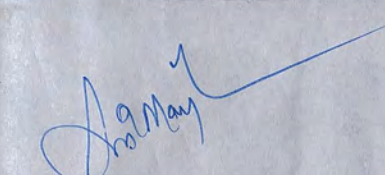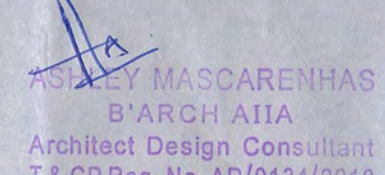OWNER'S SIGNATURE	ARCHITECT'S SIGNATURE
	
	ARCH. ASHLEY MASCARENHAS 2nd Flr, Cathay Plaza, Opp. Govt. Quarters, St. Inez, Panaji, Goa. Ph: 2220574

N.O.C. is issued subject to the Condition Stipulated in the letter No. UHCP/DHS/INOC/2017-2018/1174
Health Officer
Urban Health Centre Panaji