



SECURITY CABIN




ELEVATION
SCALE 1:100

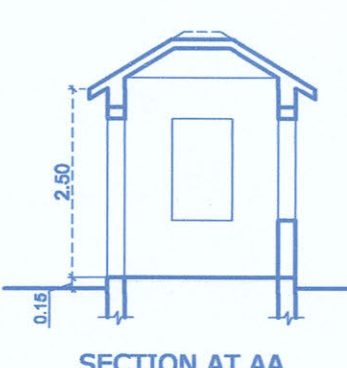

SECTION AT AA
SCALE 1:100

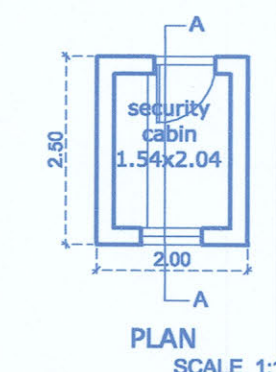

PLAN
SCALE 1:100

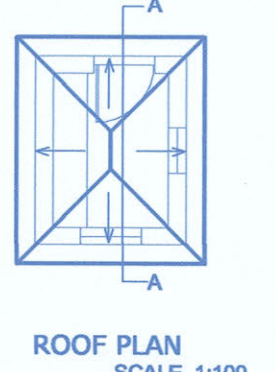

ROOF PLAN
SCALE 1:100

NOTE: ALL DIMENSIONS ARE IN MTS. AND CMS.

OWNER MS. C.V. CONSTRUCTION

ARCHITECT

MR. CHACKO VARGHESE
AIR. SIDDHARTH D. NAIR
201-A, MATHIAS PLAZA
PANAJI - GOA 403 001
Reg. No : AR/0027/2010


PROPOSED BLOCK - A, B, C AND COMPOUND
WALL ON AMALGAMATED PLOT BEARING
SURVEY No. 405 / 13 & 405 / 15 Part (PLOT A) AT
SOCORRO VILLAGE, BARDEZ TALUKA, GOA

SCALE 1:1 00, 1:2 00, 1:5 00 DRG. NO. 02 / 04


M/S ULYSIS

#.201-A, SECOND FLOOR, MATHIAS PLAZA,
PANJIM - GOA 403001
PH. - 91 832 6455050


ULYSIS

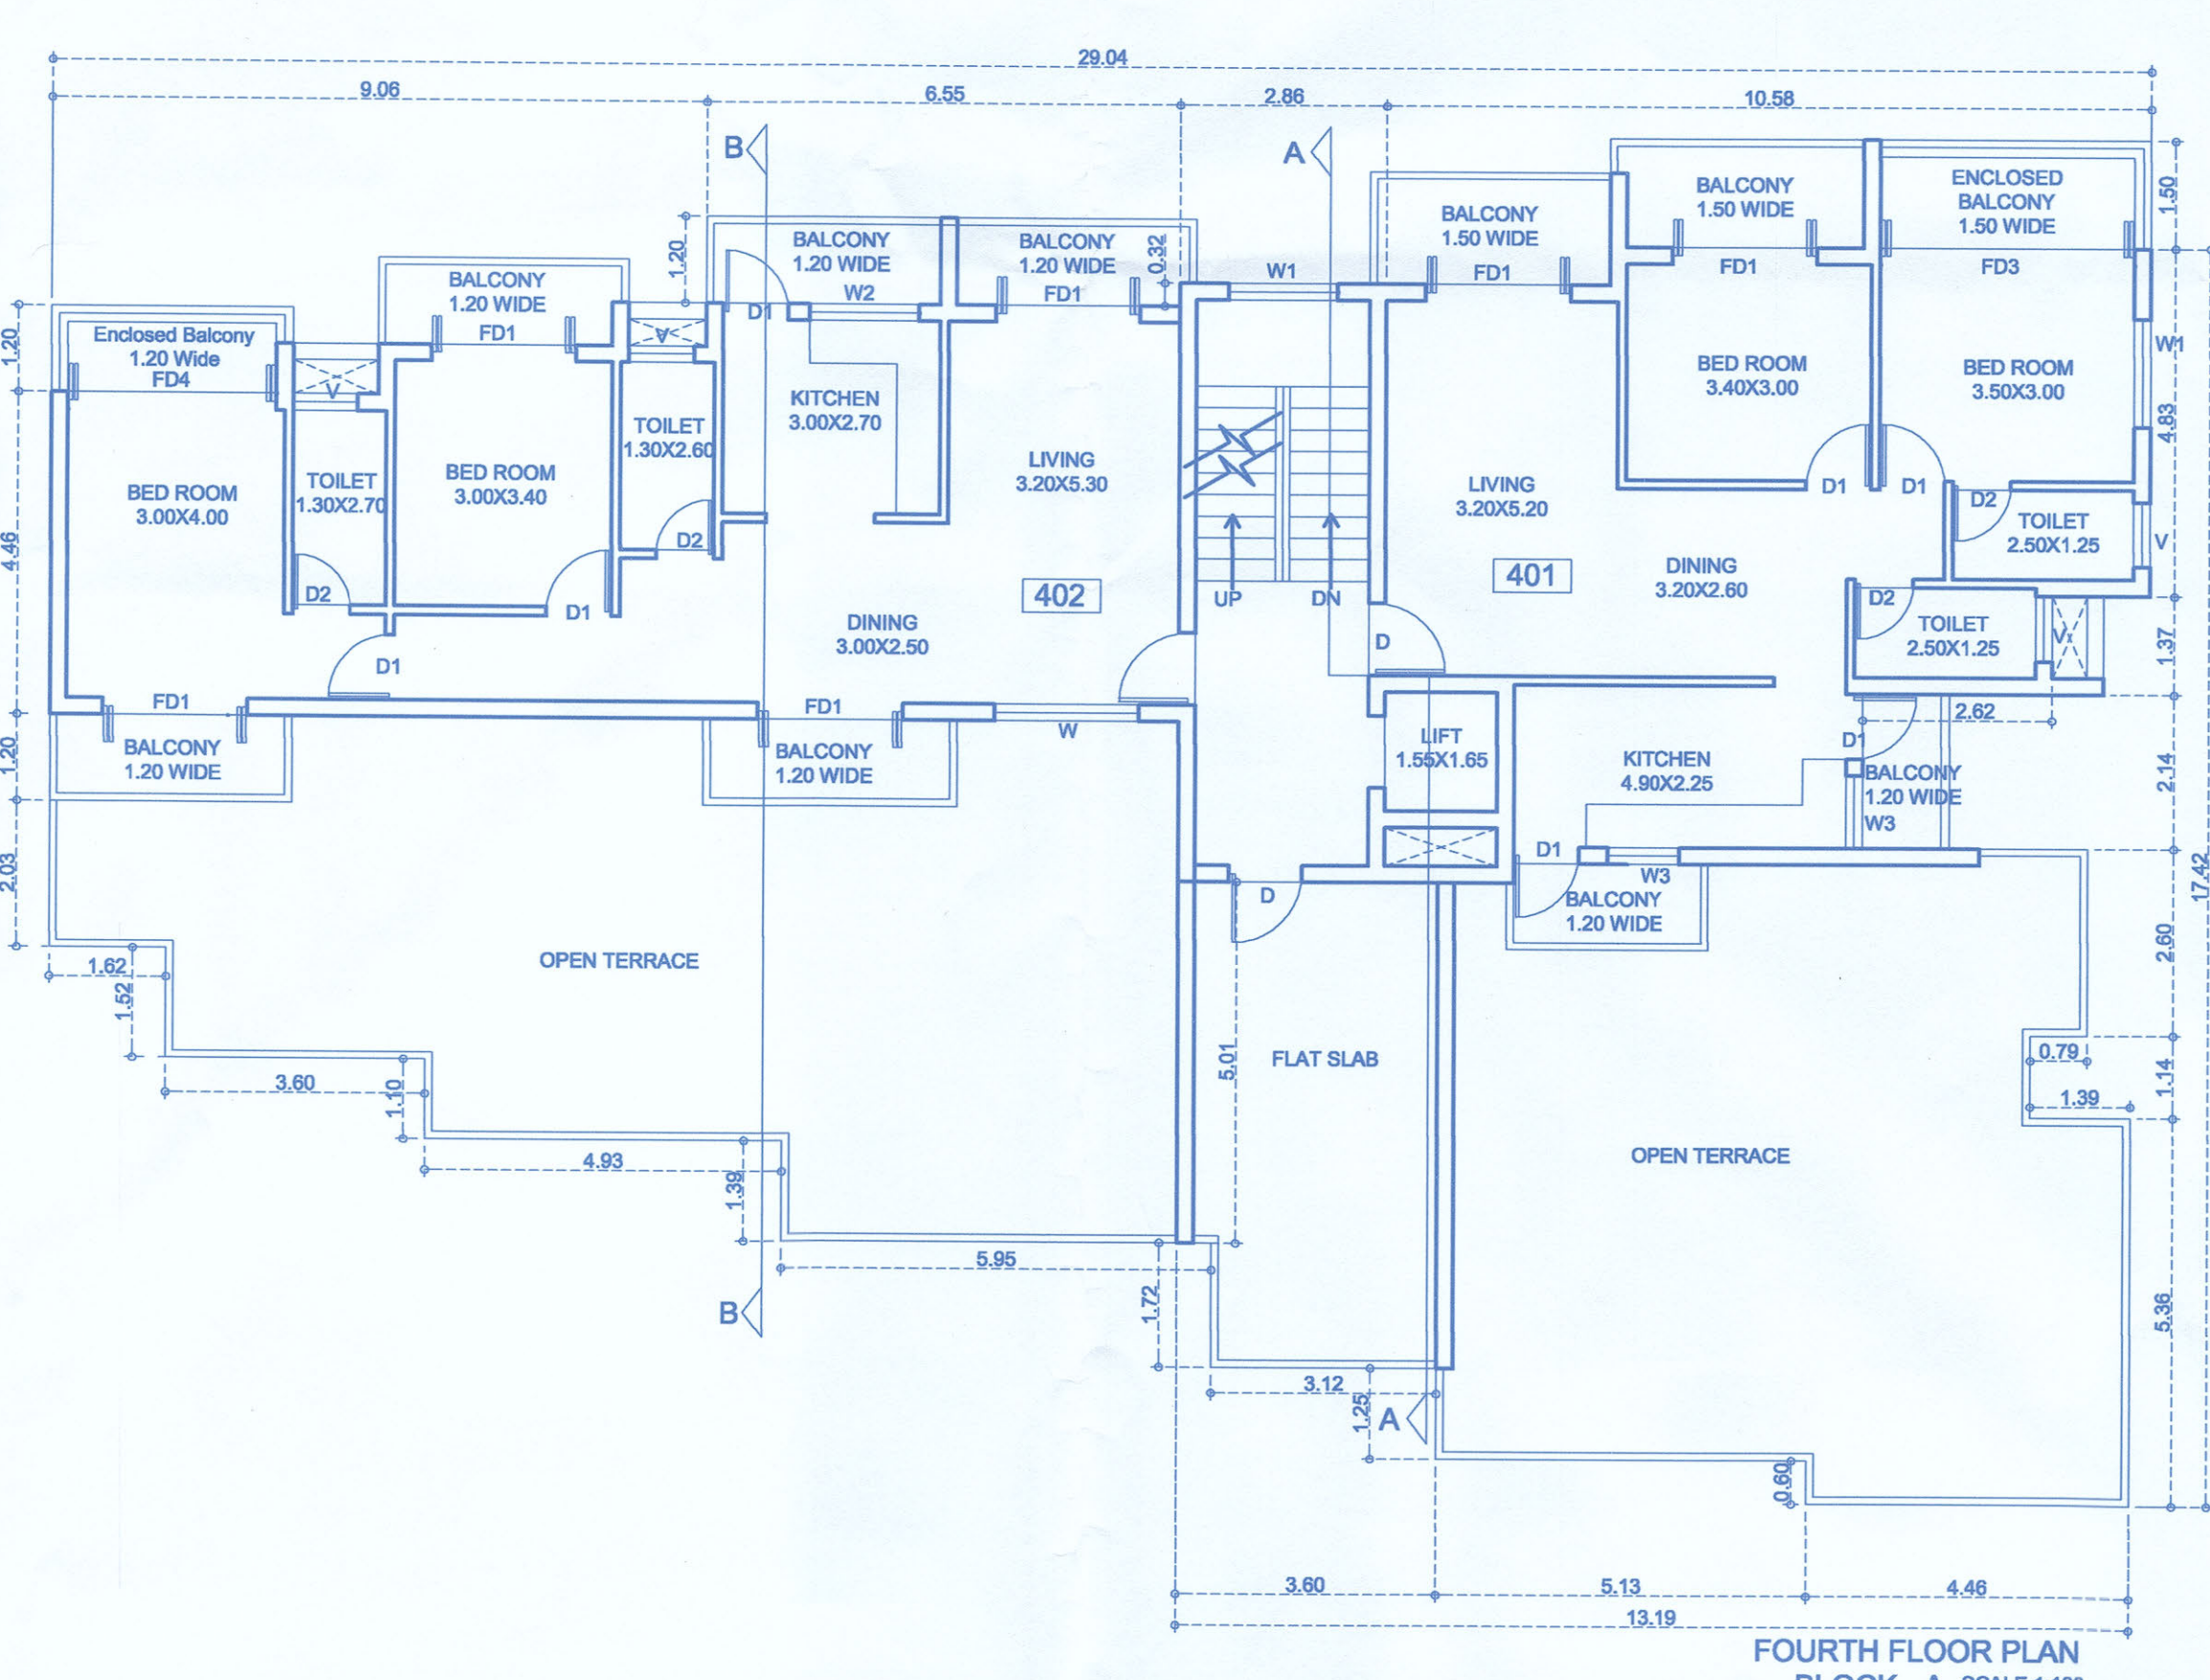


FOURTH FLOOR PLAN
BLOCK - A SCALE 1:100

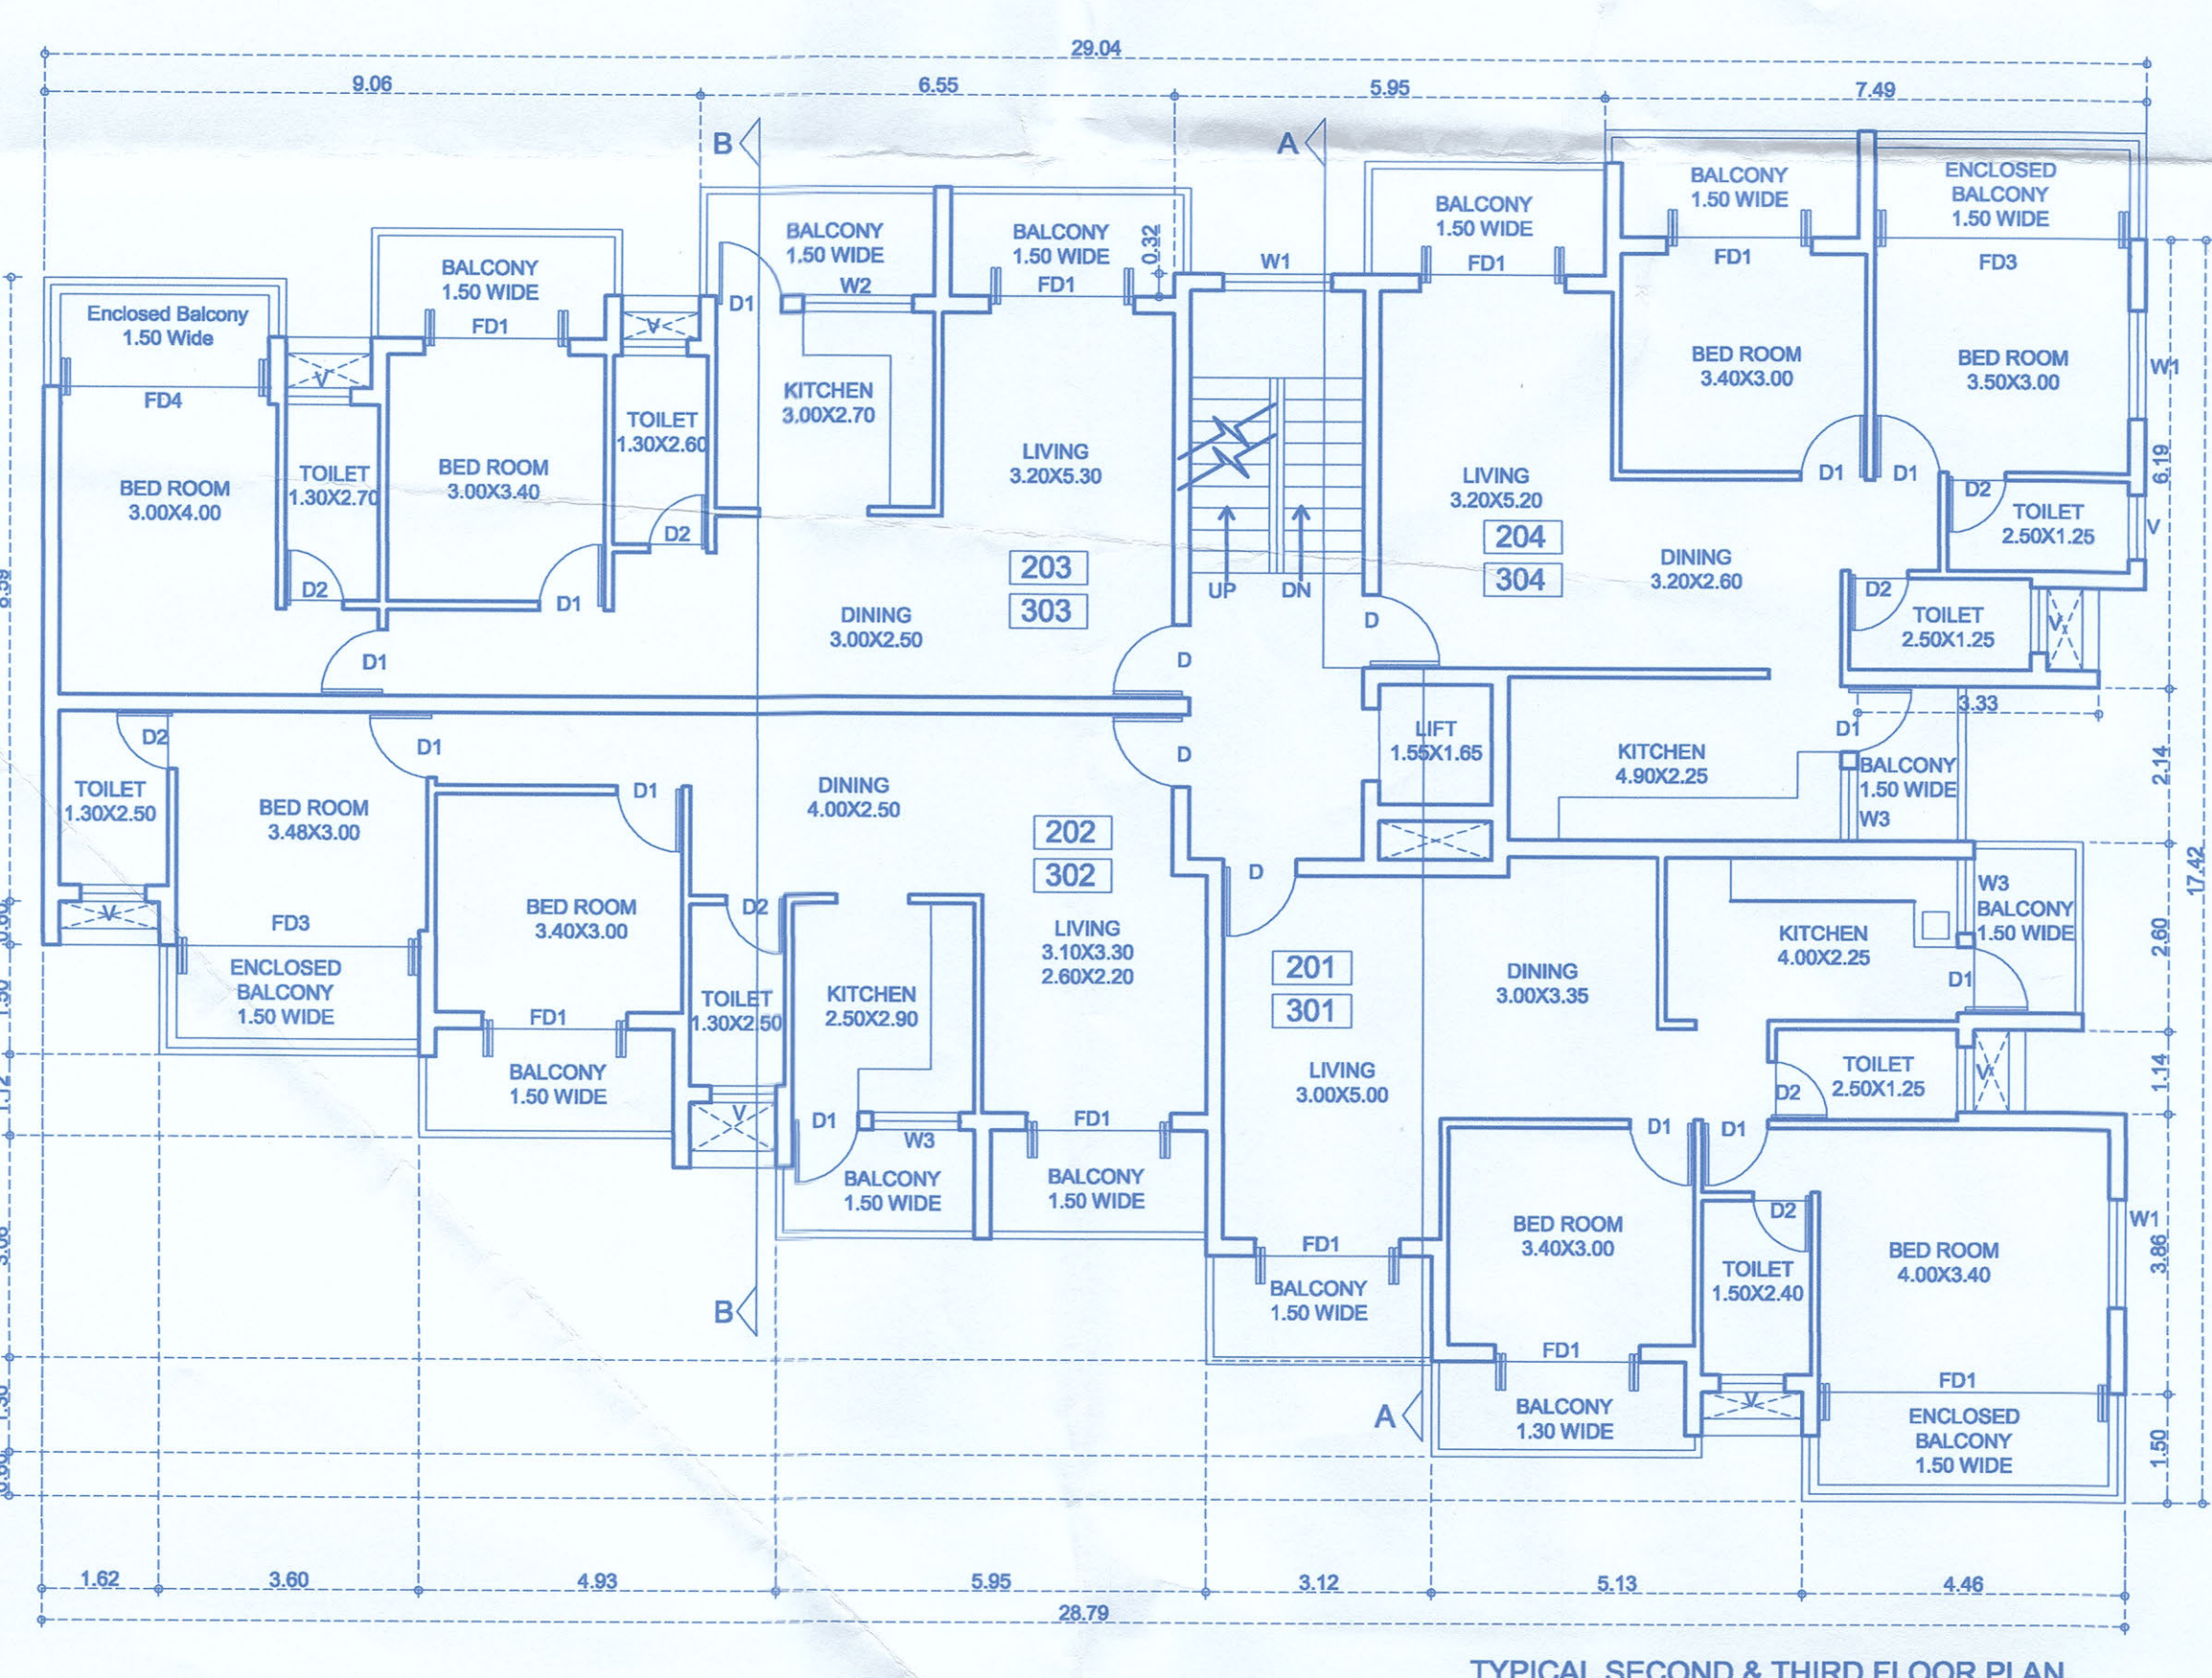


TYPICAL SECOND & THIRD FLOOR PLAN
BLOCK - A SCALE 1:100

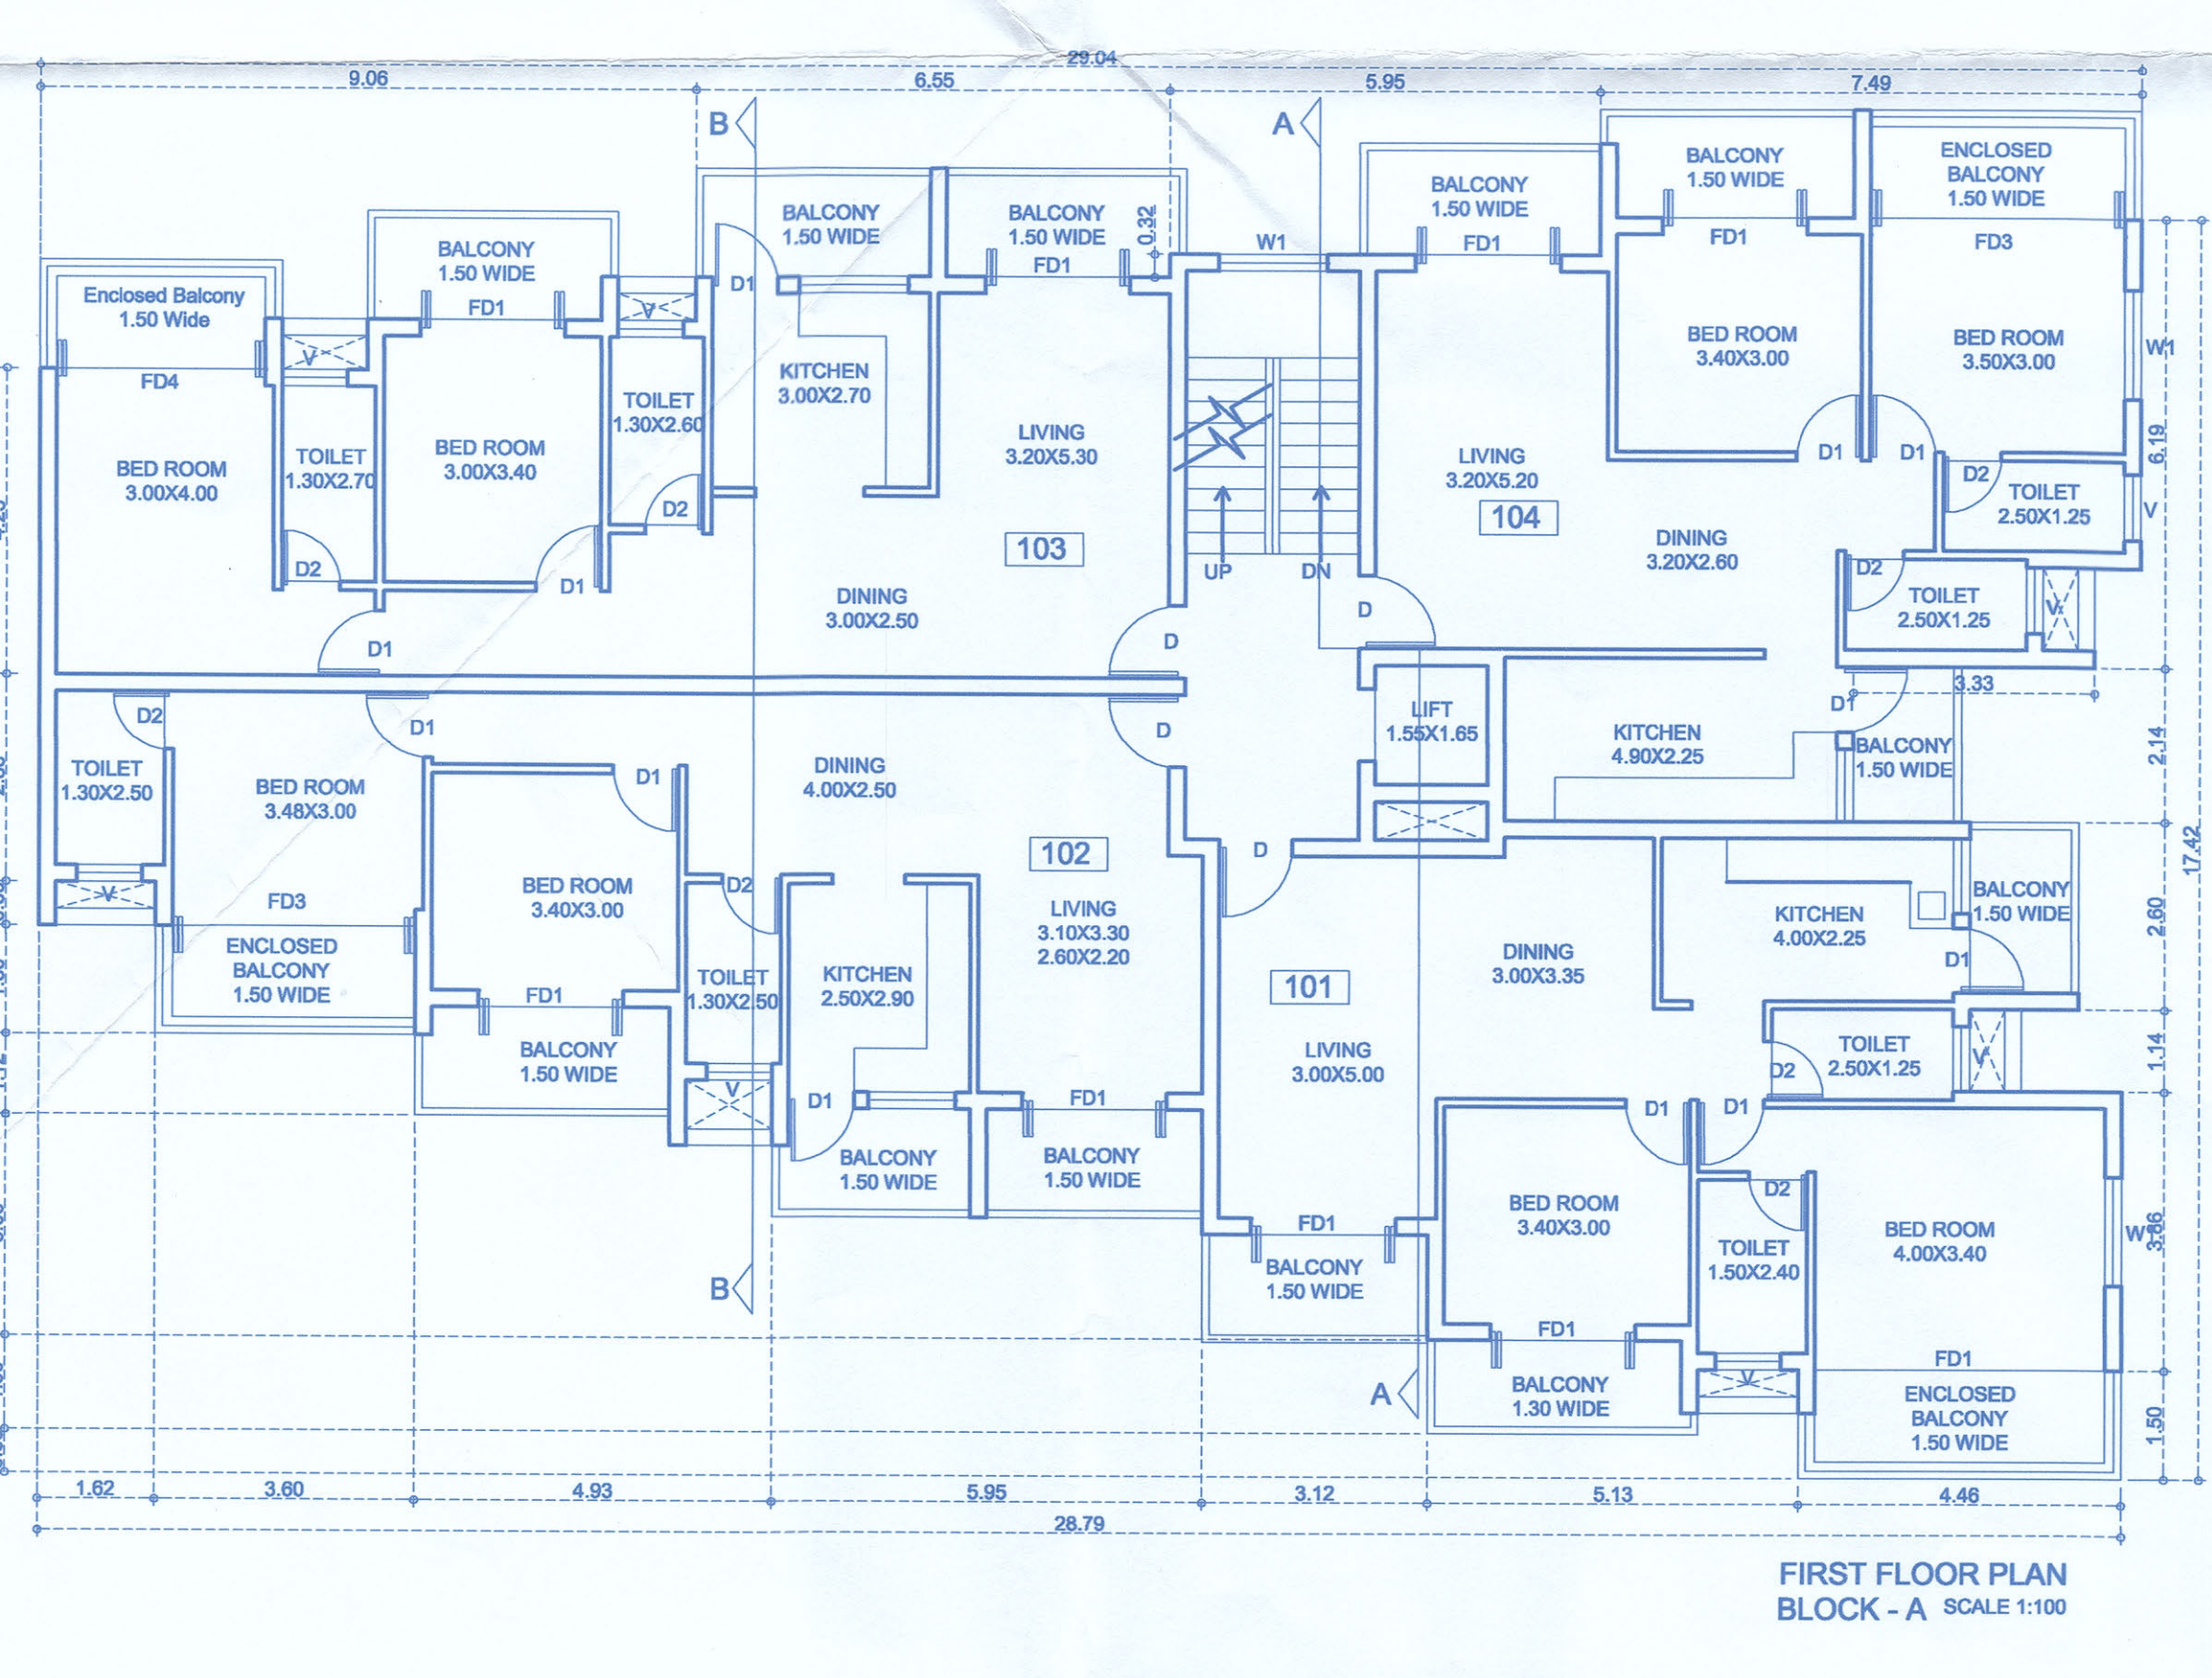


FIRST FLOOR PLAN
BLOCK - A SCALE 1:100

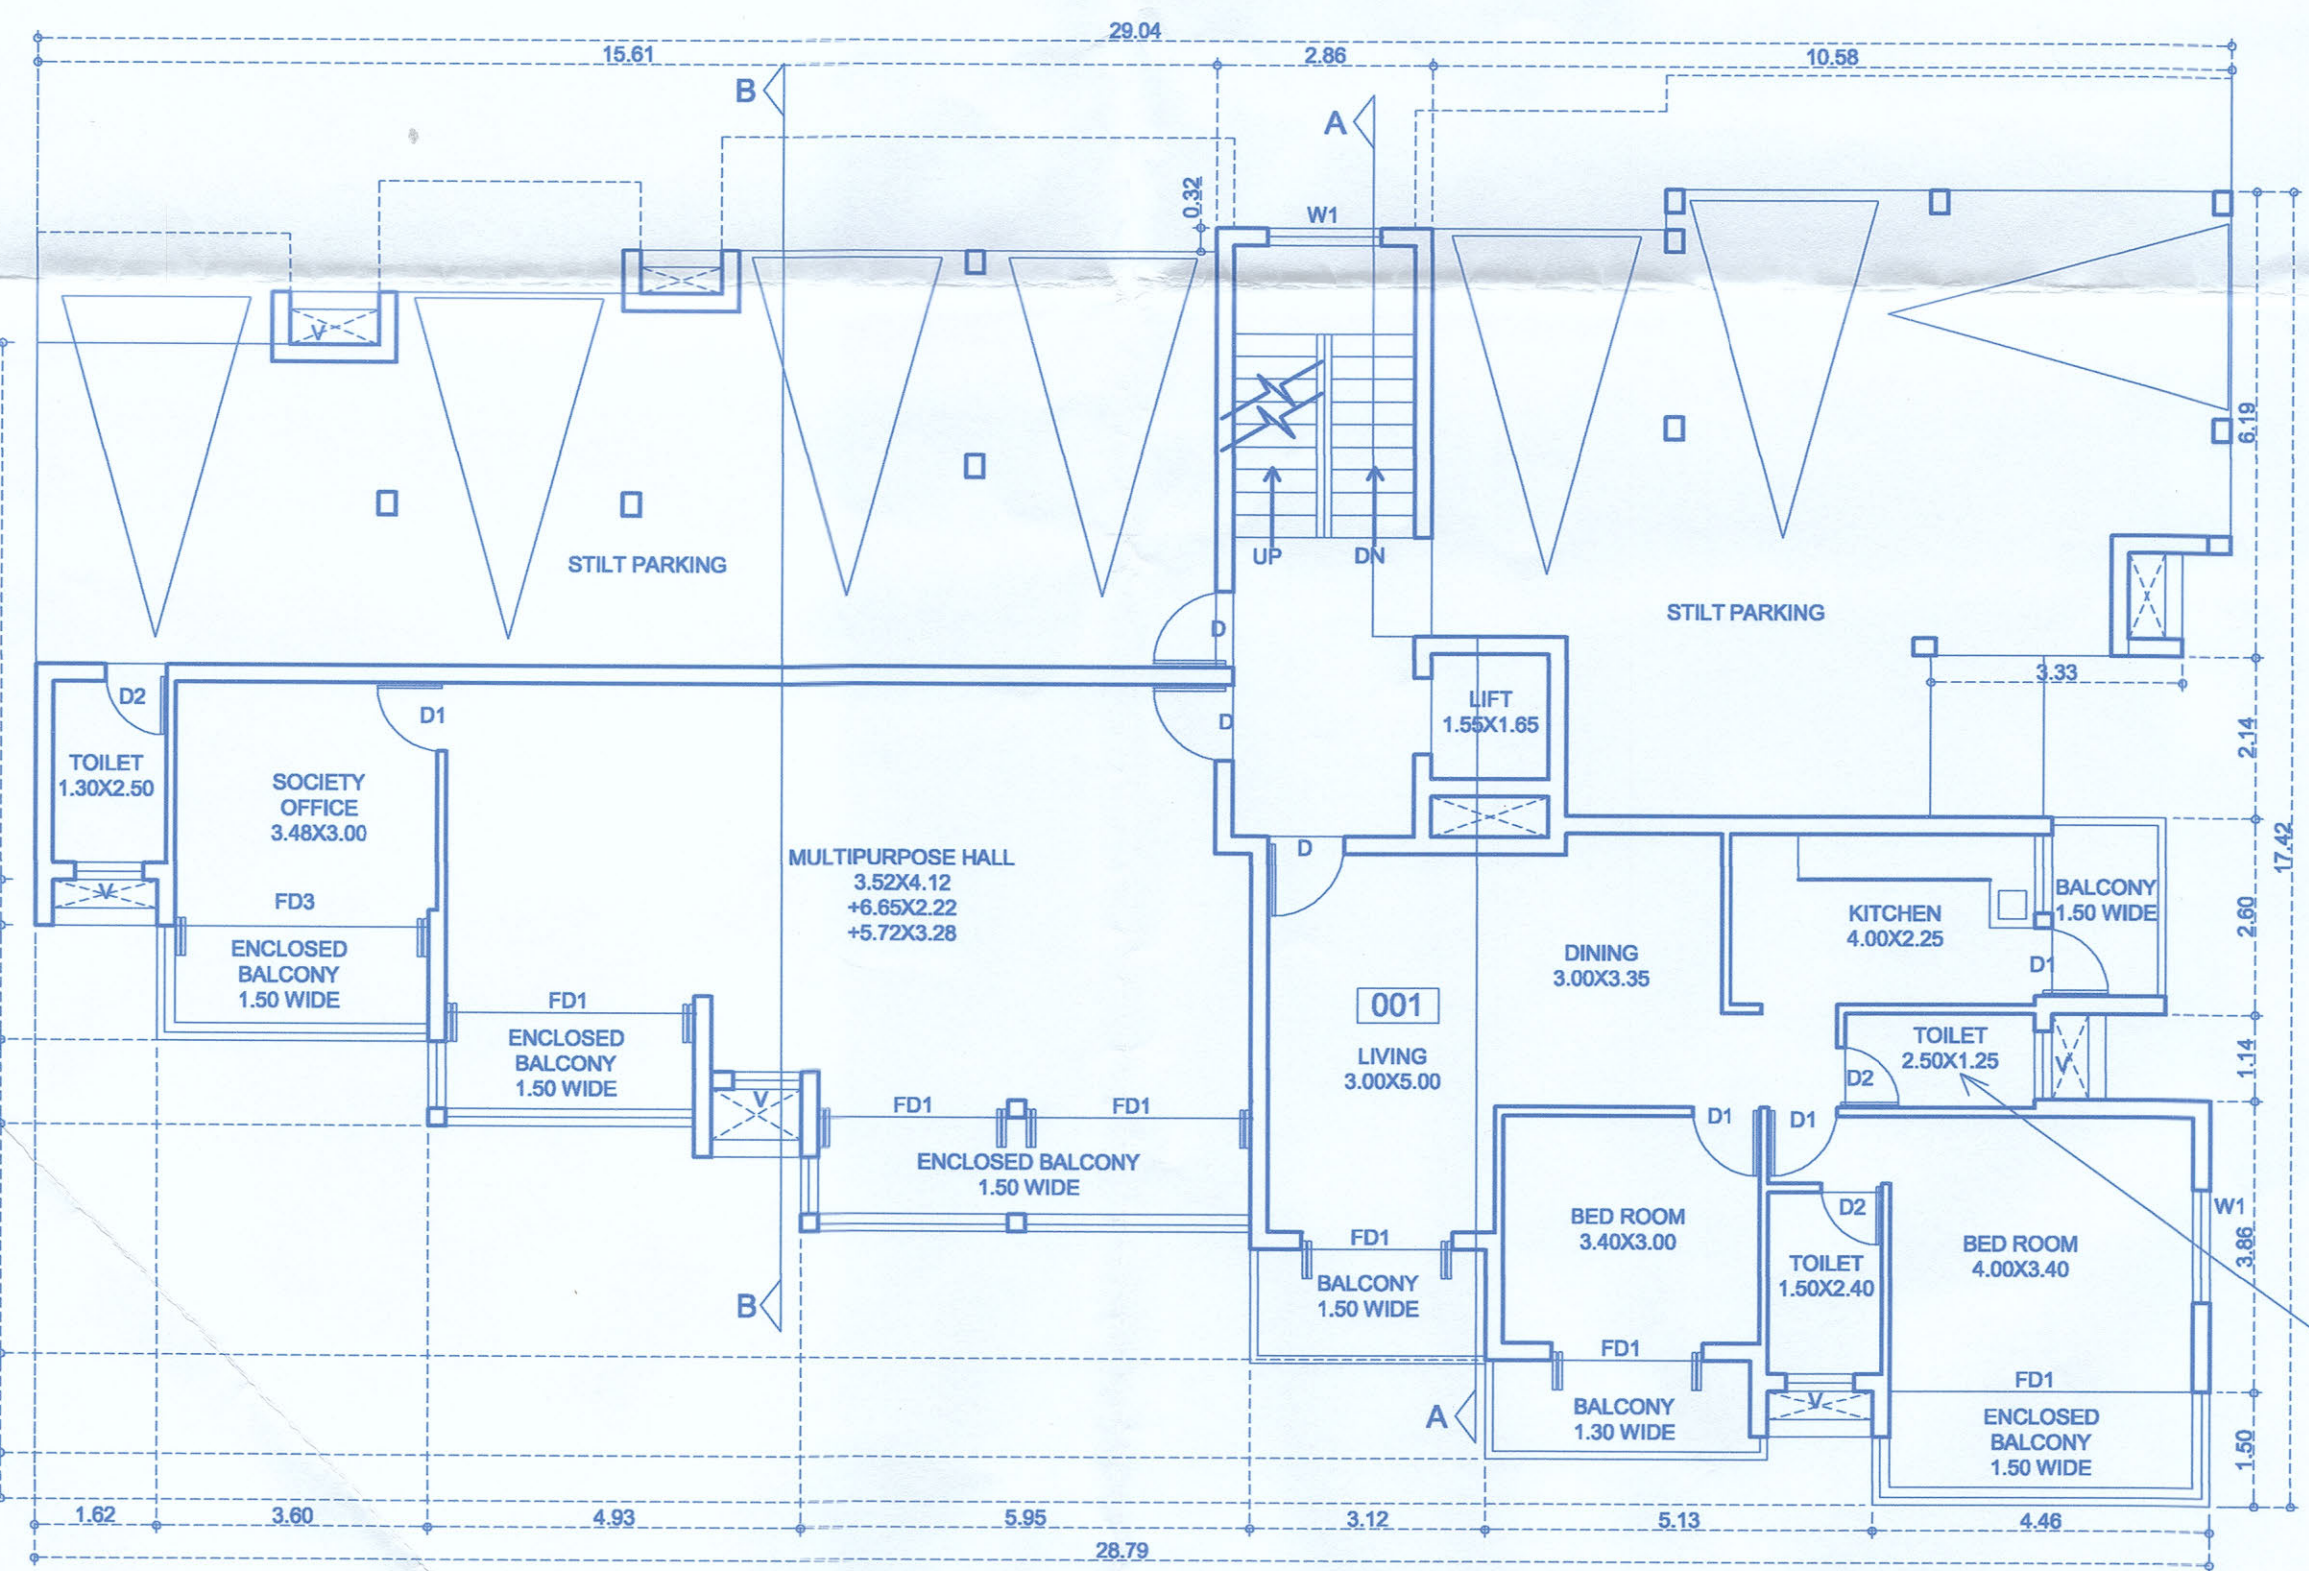

UPPER GROUND / STILT FLOOR PLAN
BLOCK - A SCALE 1:100

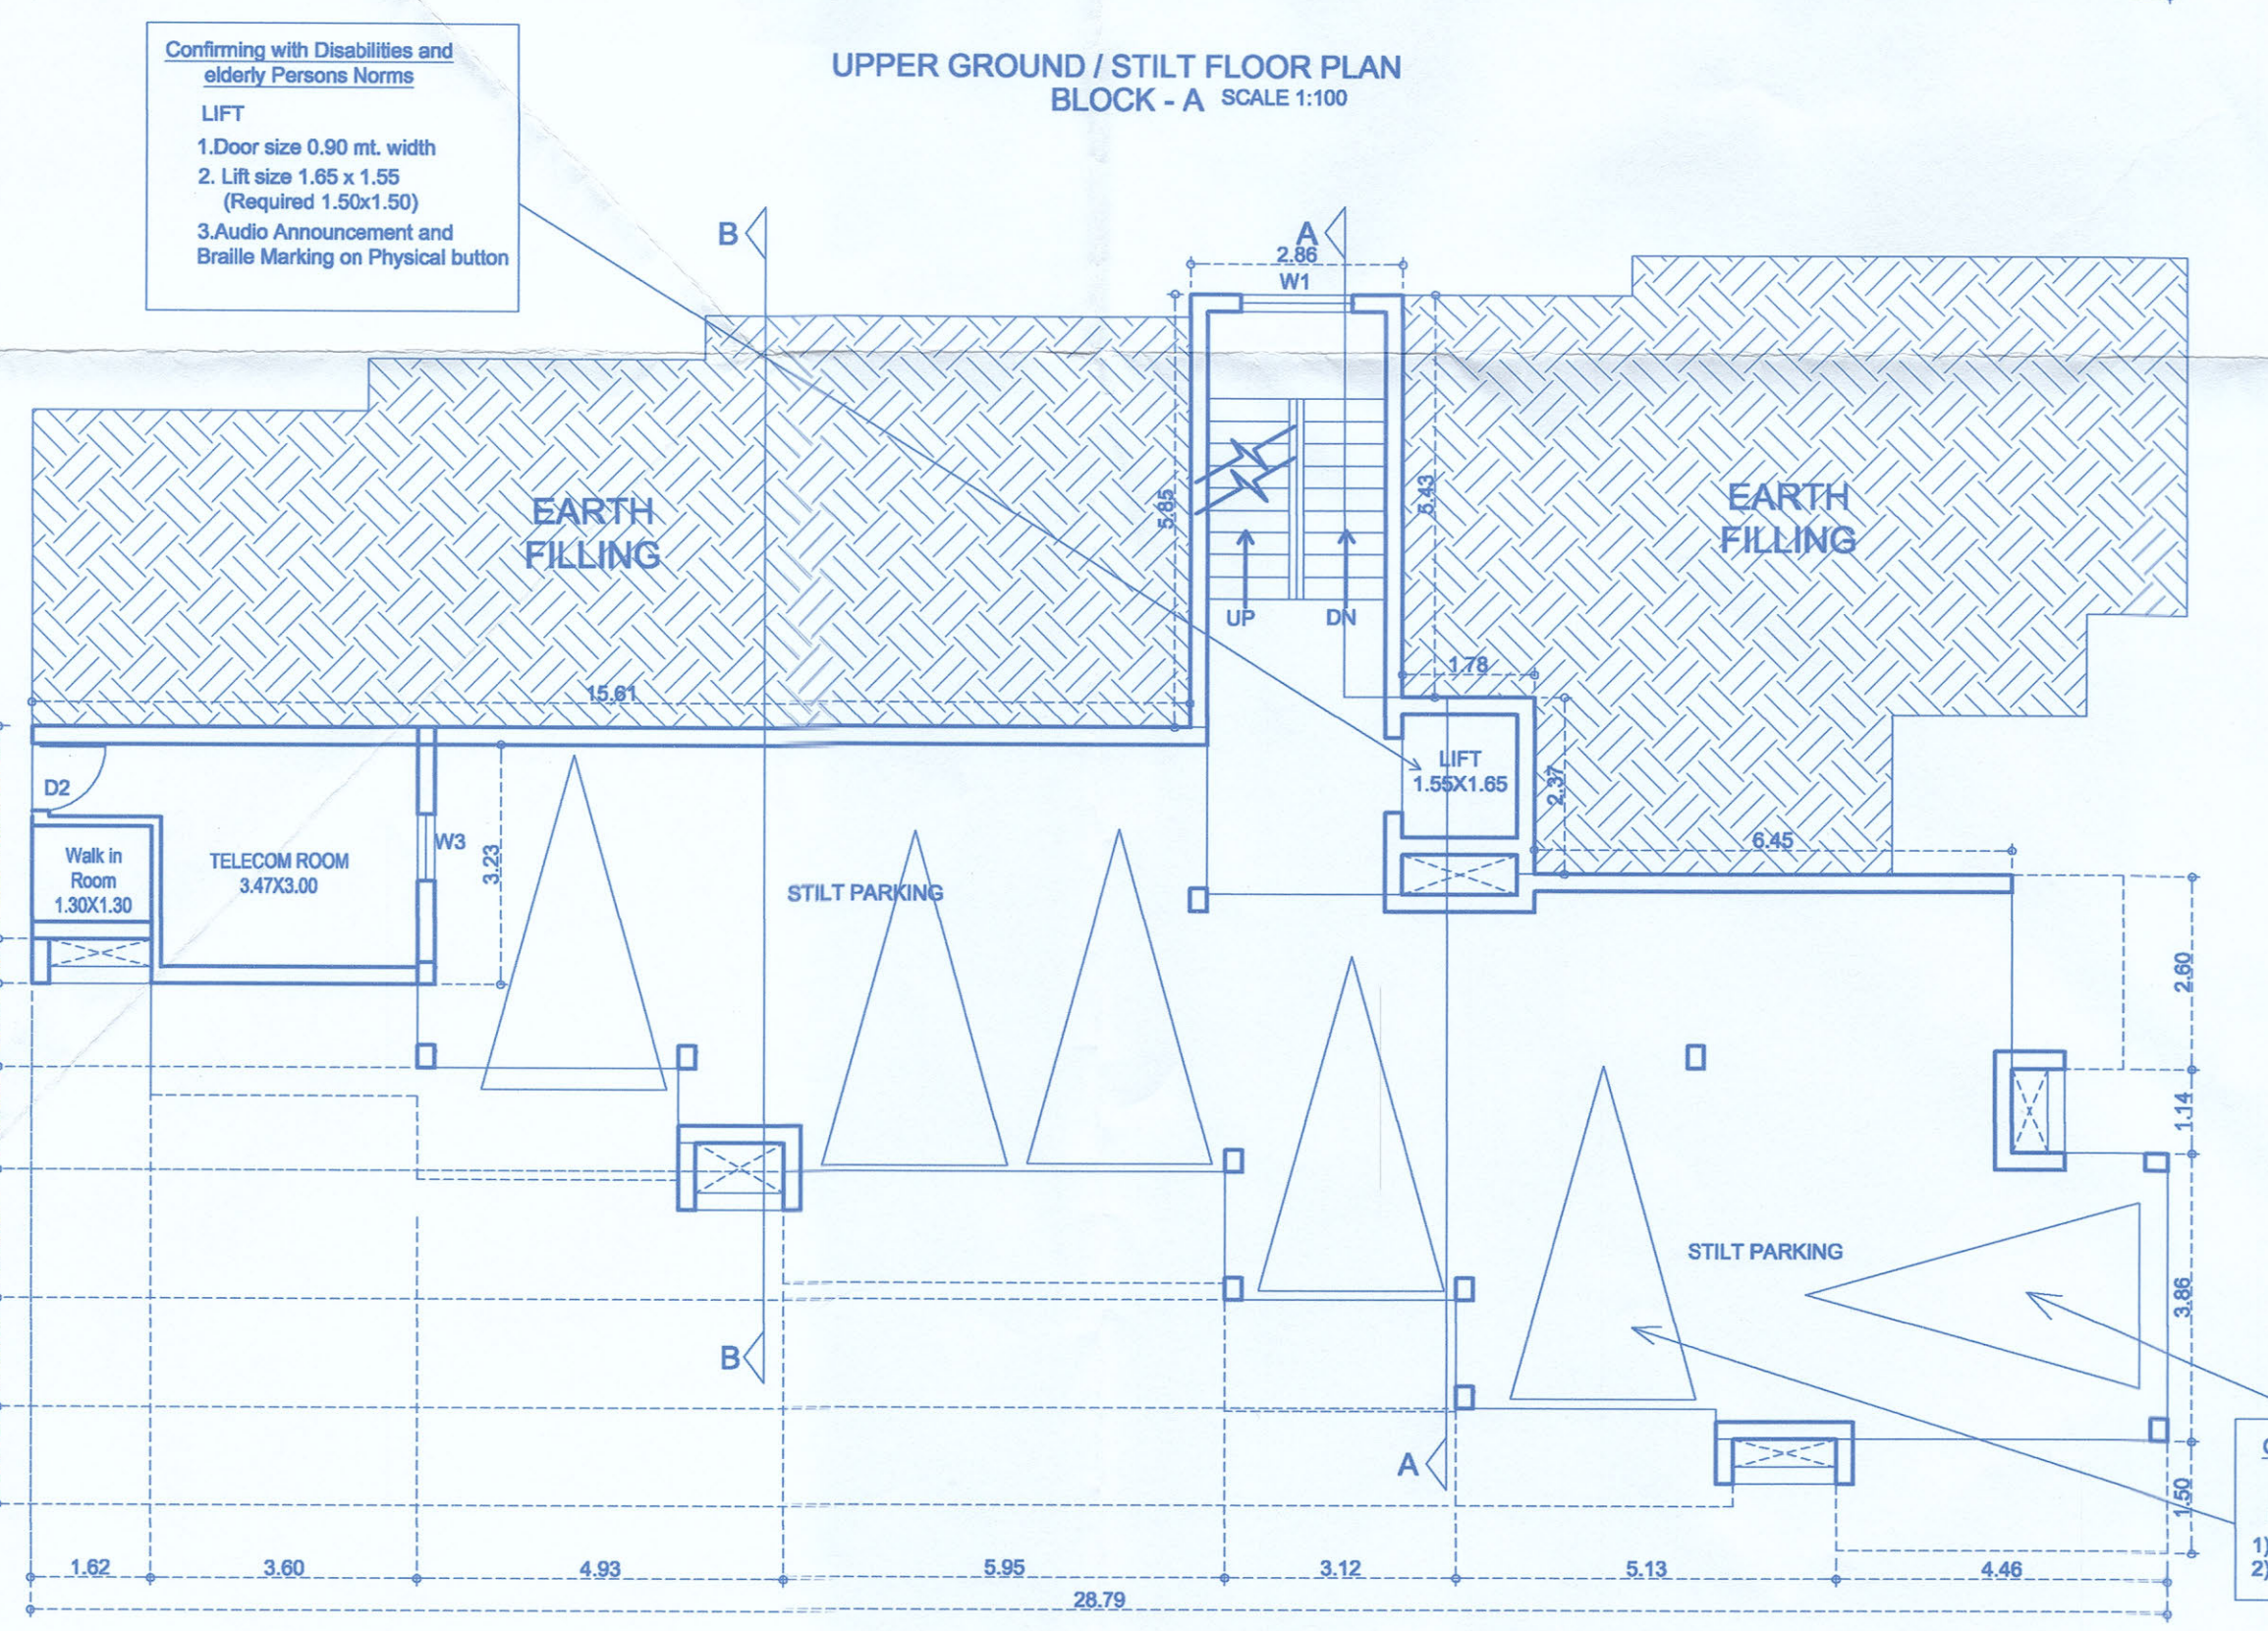


STILT FLOOR PLAN
BLOCK - A SCALE 1:100

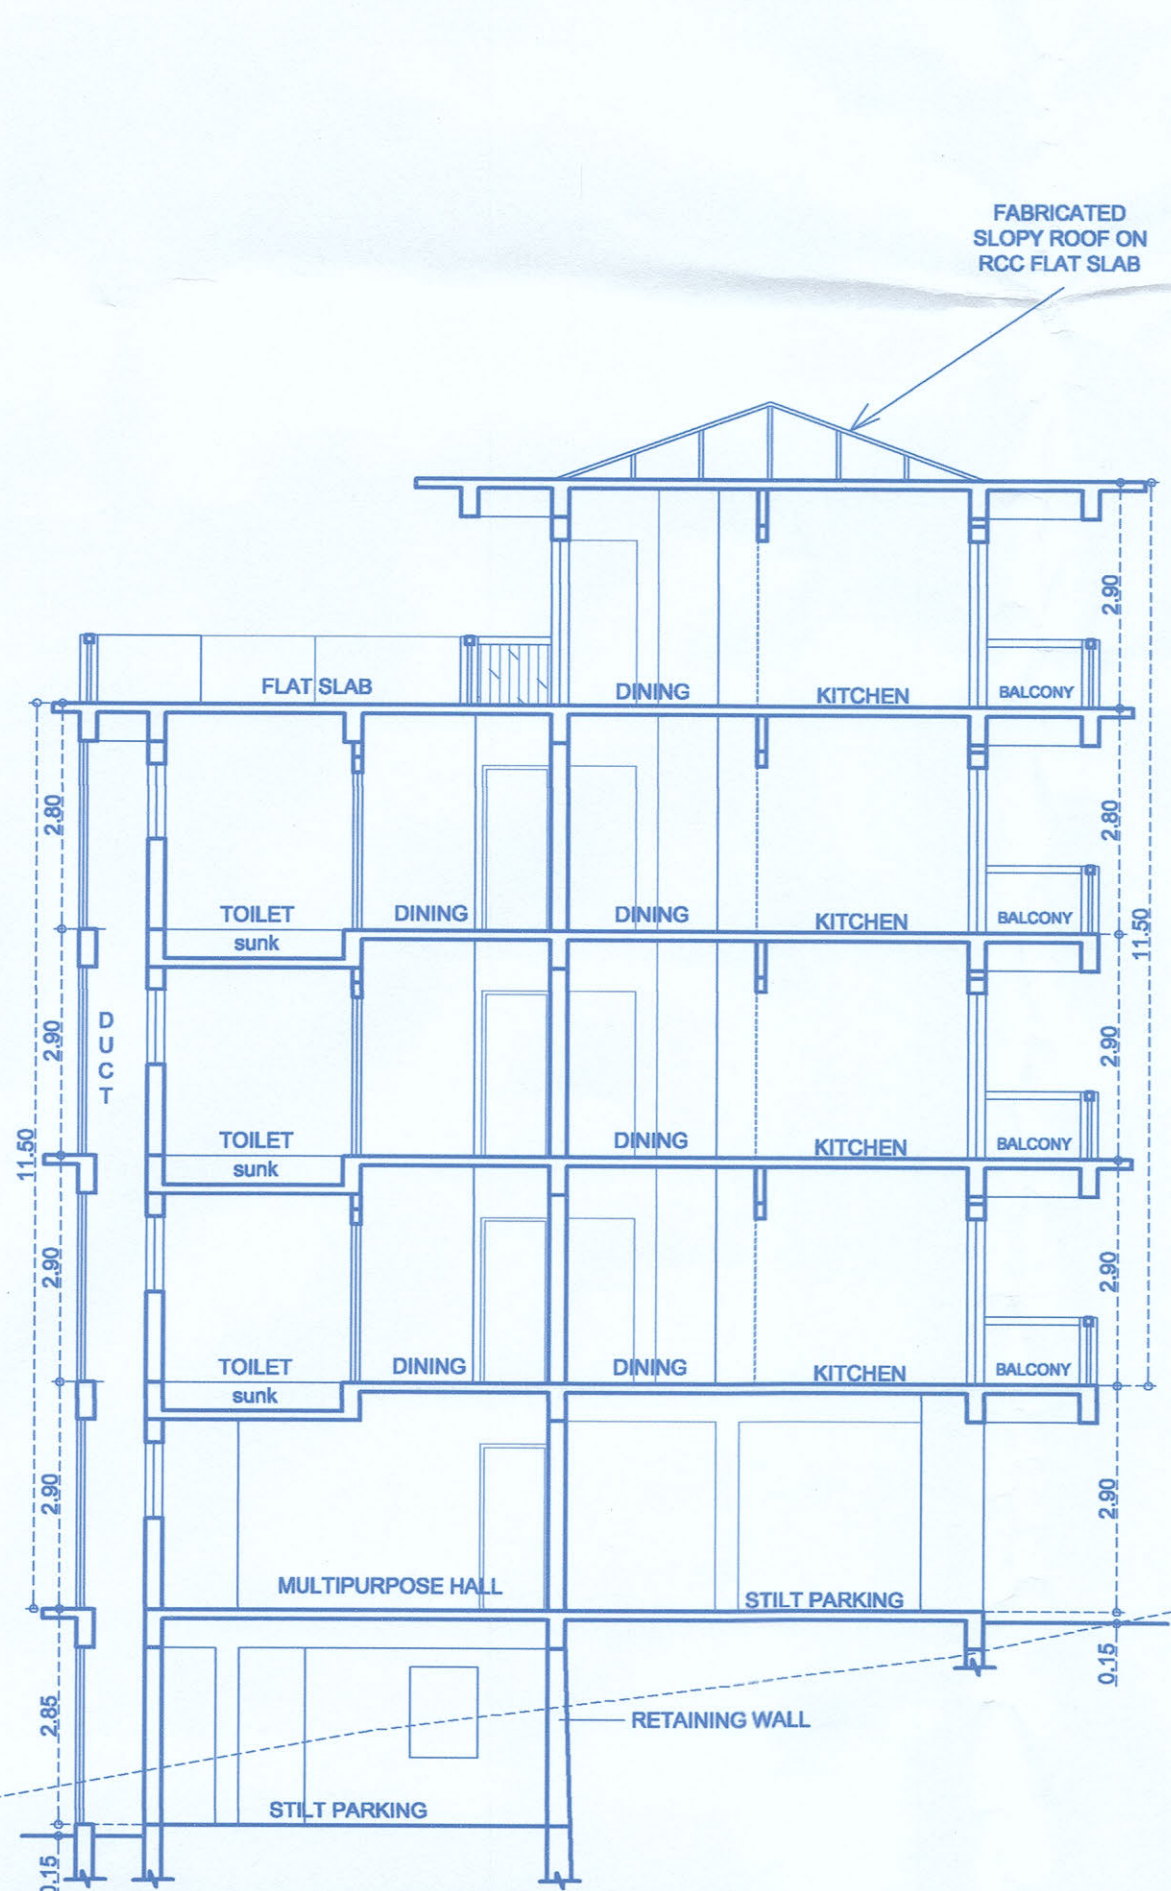

SECTION AT BB
BLOCK - A
SCALE 1:100

BLOCK - A
SCHEDULES OF DOOR & WINDOW

D	1.00X2.20	W	2.00X1.30
D1	0.90X2.10	W1	1.50X1.30
D2	0.80X2.10	W2	1.50X1.00
FD1	2.00X2.20	W3	1.00X1.00
FD2	3.20X2.20	W4	2.00X1.00
FD3	3.50X2.20	V	0.90X1.00
FD4	3.00X2.20		

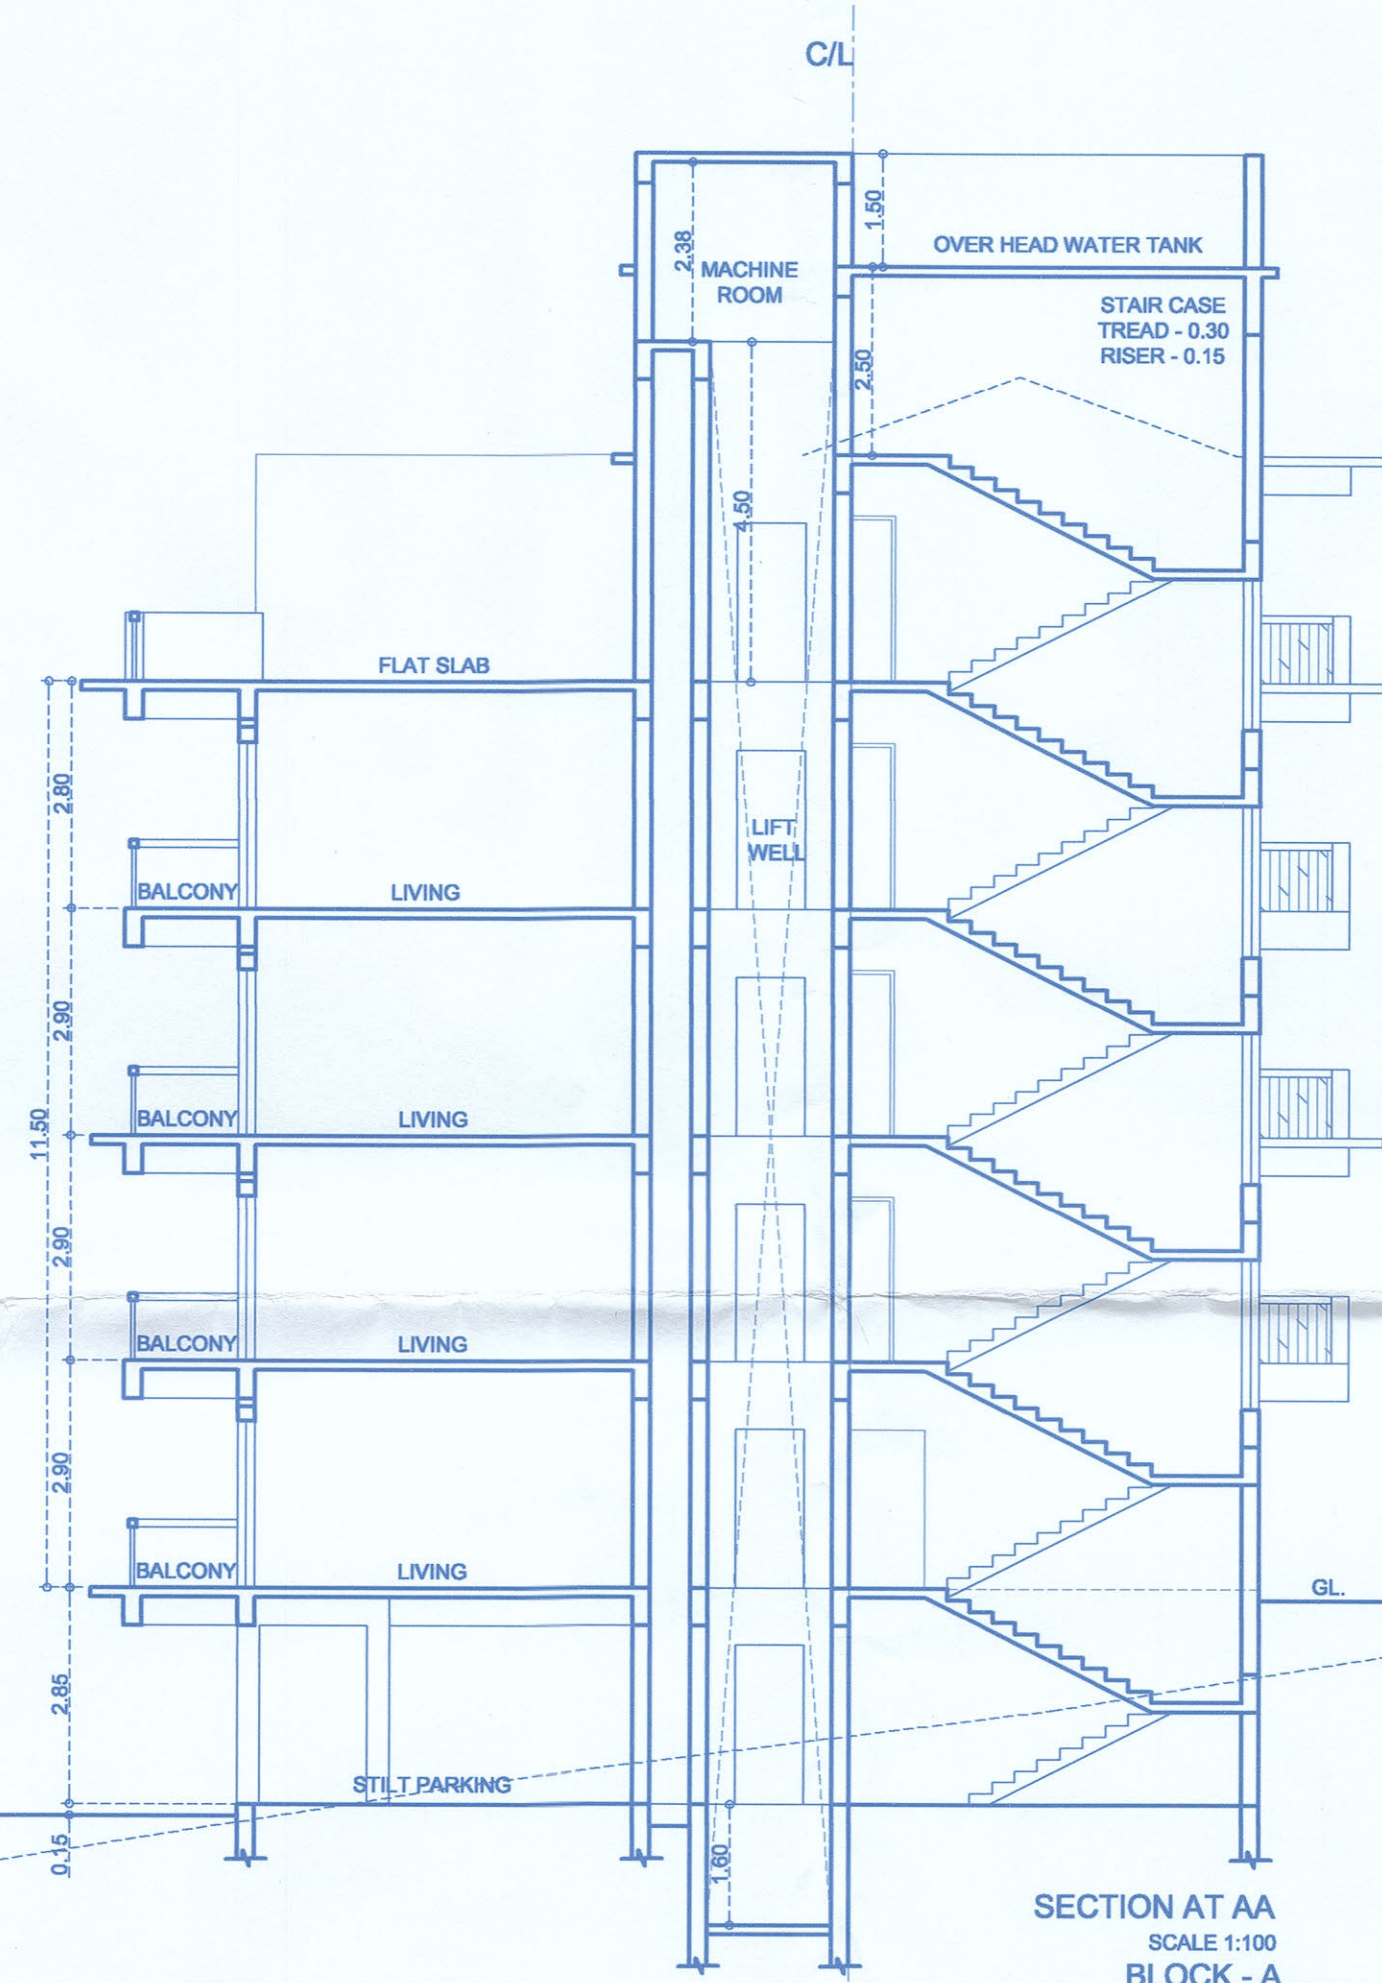


SECTION AT AA
BLOCK - A
SCALE 1:100




FRONT ELEVATION
BLOCK - A SCALE 1:100

Confirming with Disabilities and
elderly Persons Norms
1) Clear Door 0.90 m - opening outward
2) Handrails Vertical & horizontal
3) Weir top 0.45m from the floor
4) Weir 0.75m high knee room, 0.90m width in
front and both sides

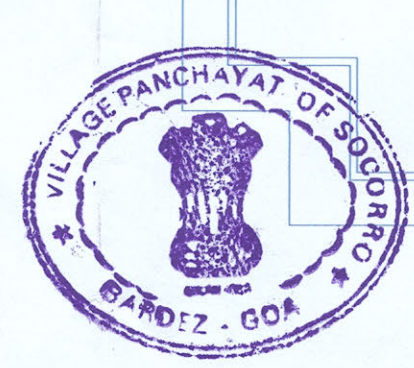


Passed and Approved
Vide Res. No. 12/11 dt. 29/10/2024
Subject to the Condition
Mentioned on the Permission
No. VP/Soc - 1/192, 2024-2025
Dated: 3/9/2024
Secretary
V. P. SUCORRO


ROOF PLAN
BLOCK - A SCALE 1:100

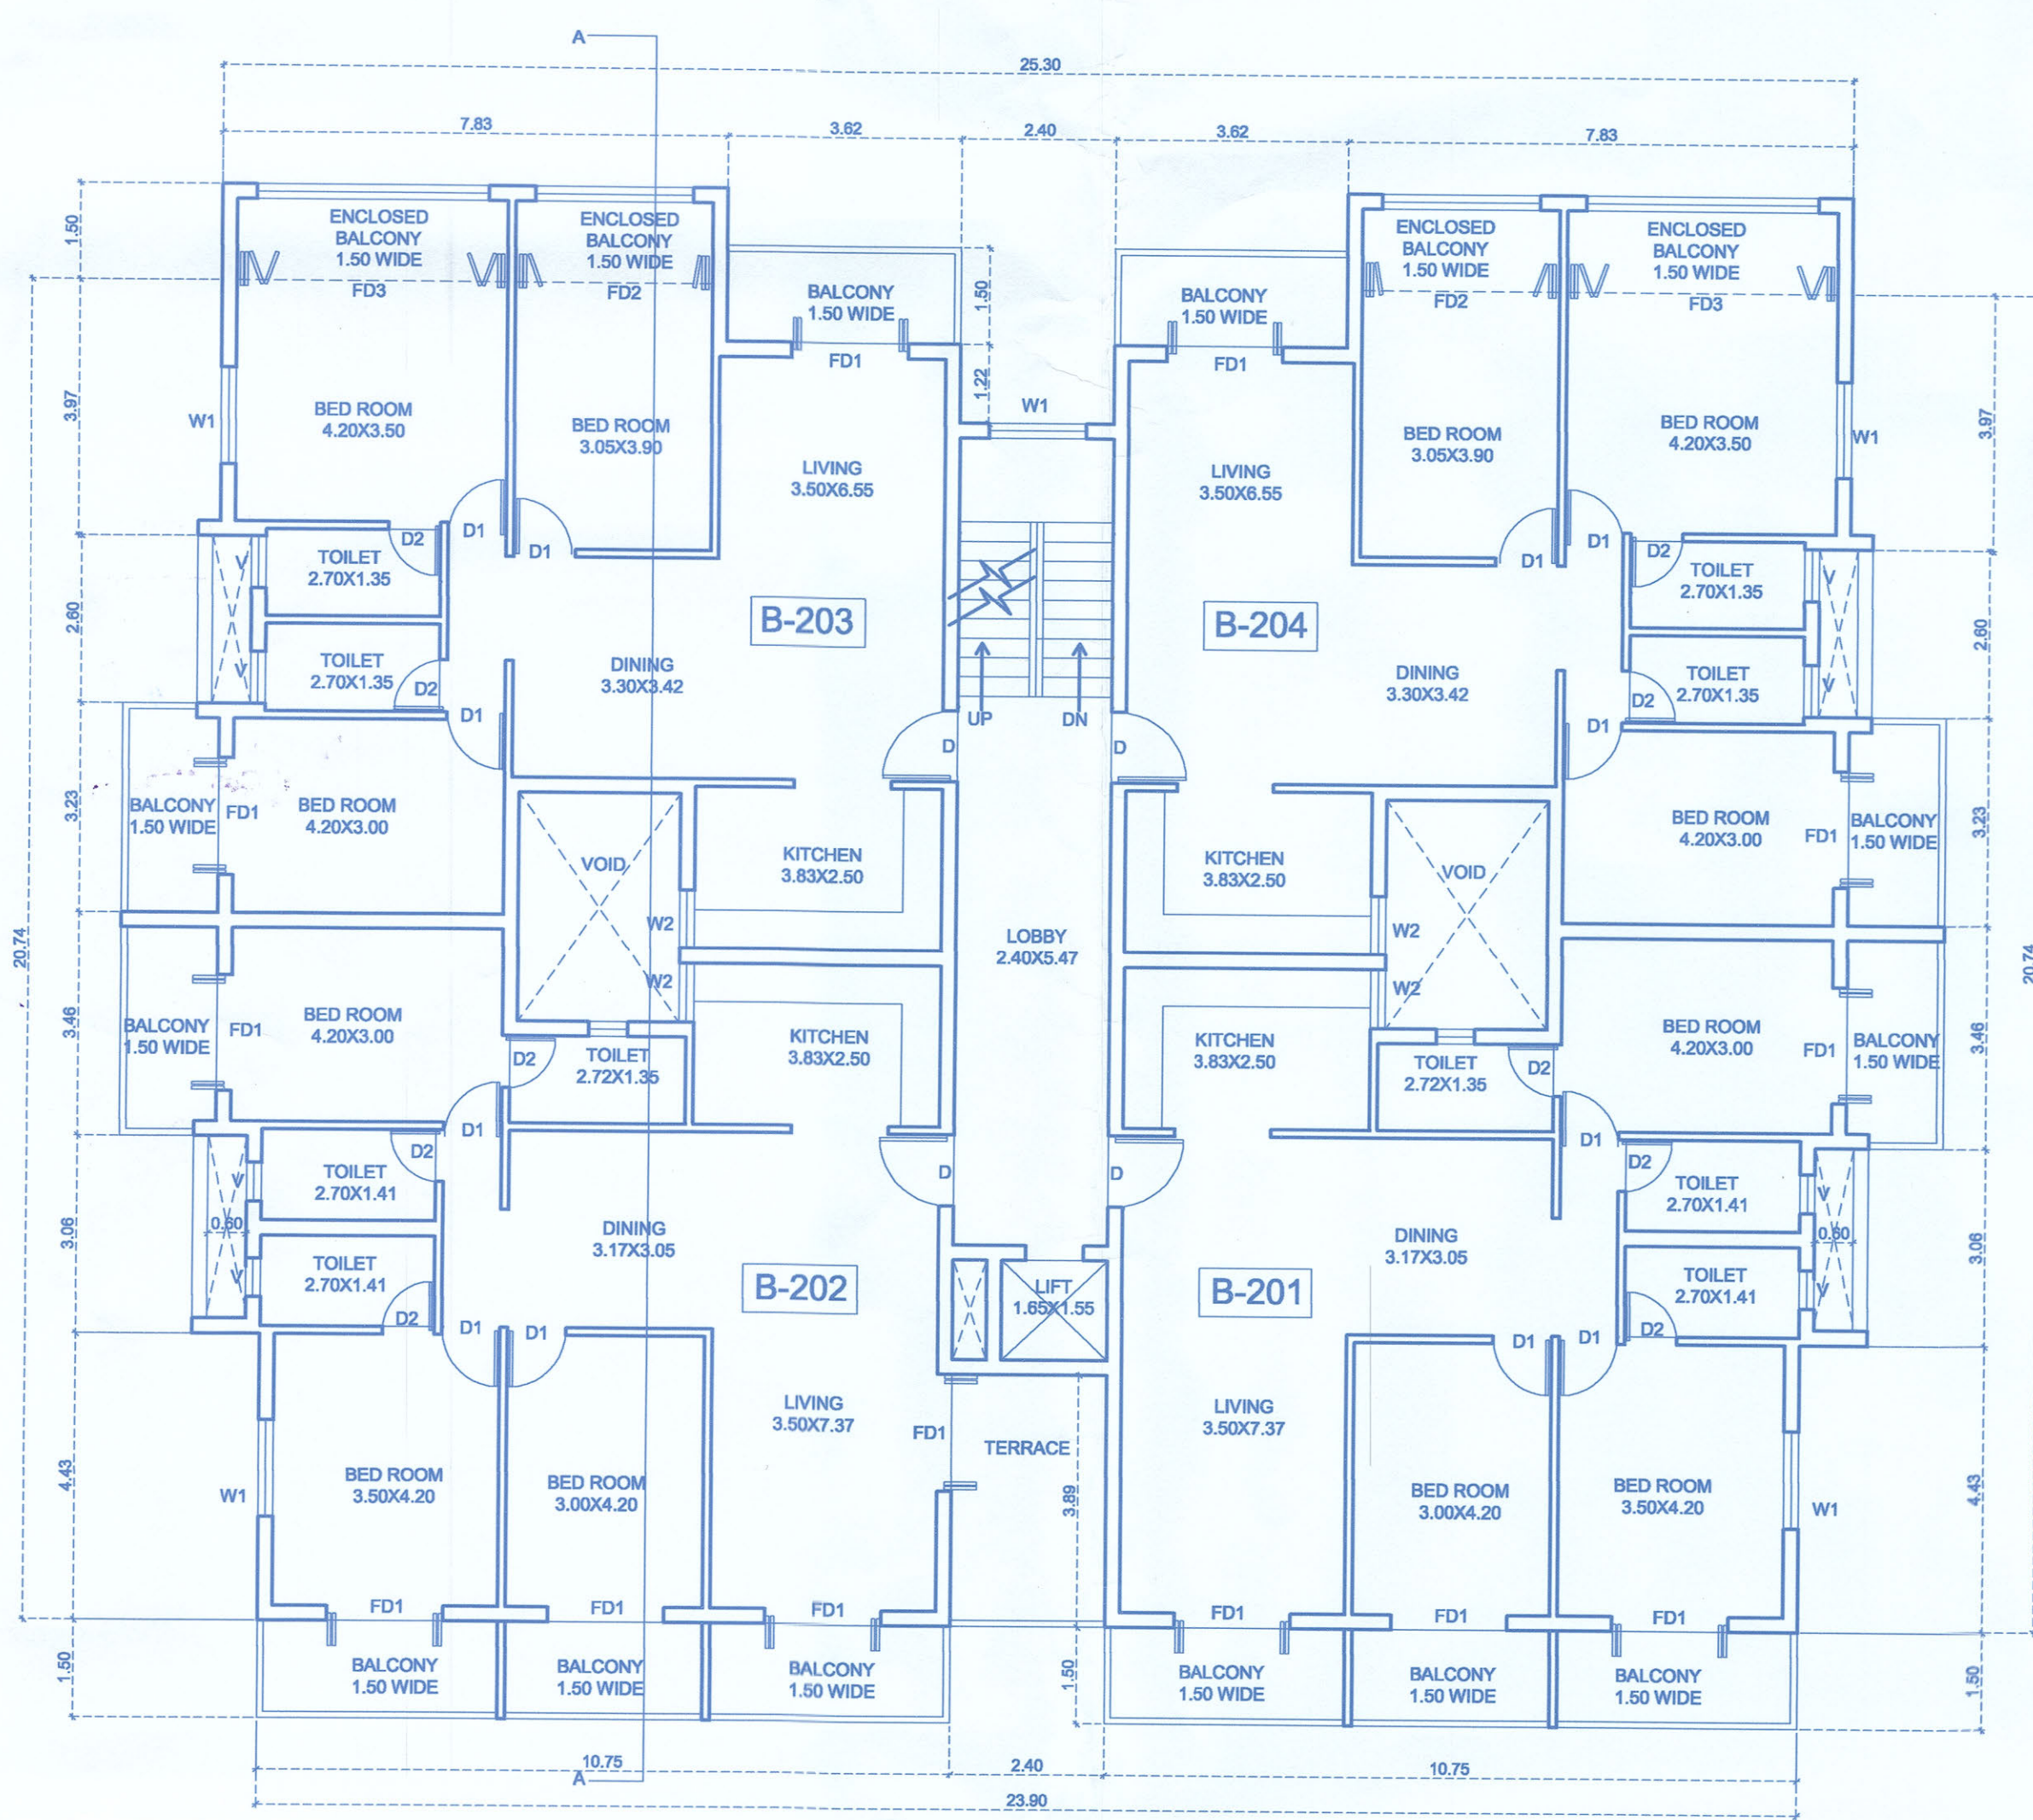


SECOND FLOOR PLAN
Block - B SCALE 1:100

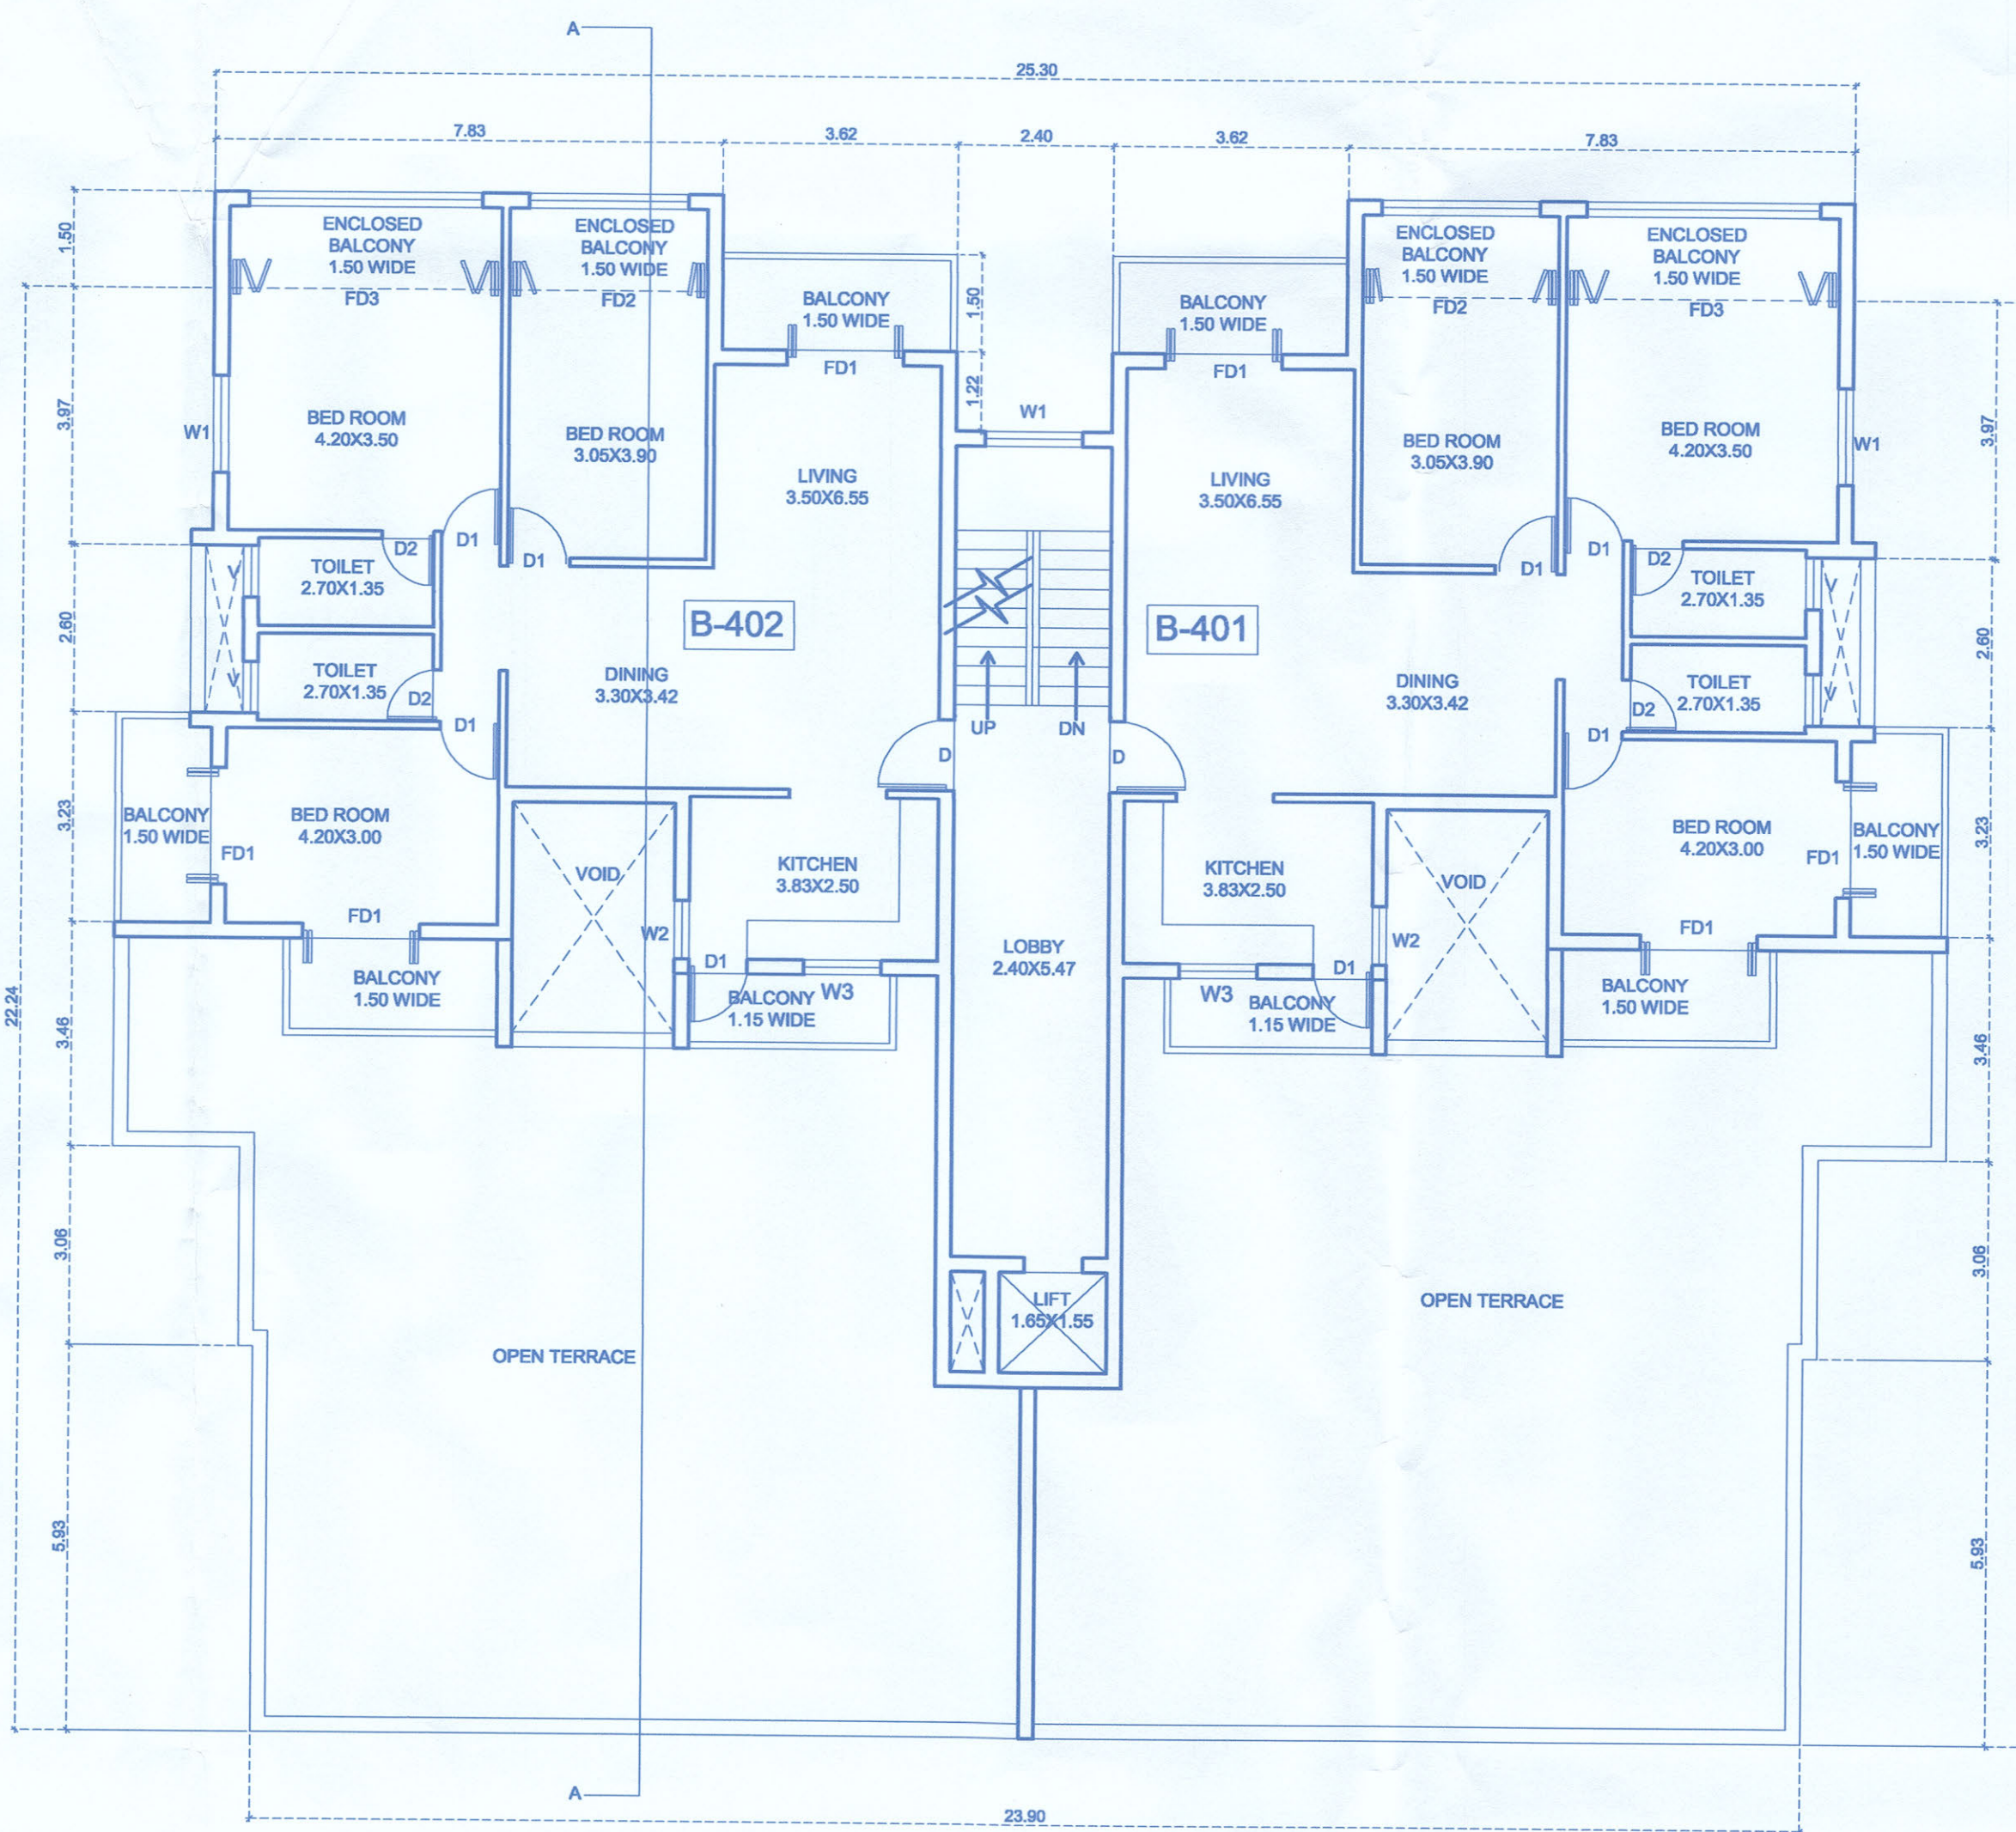


FOURTH FLOOR PLAN
Block - B SCALE 1:100

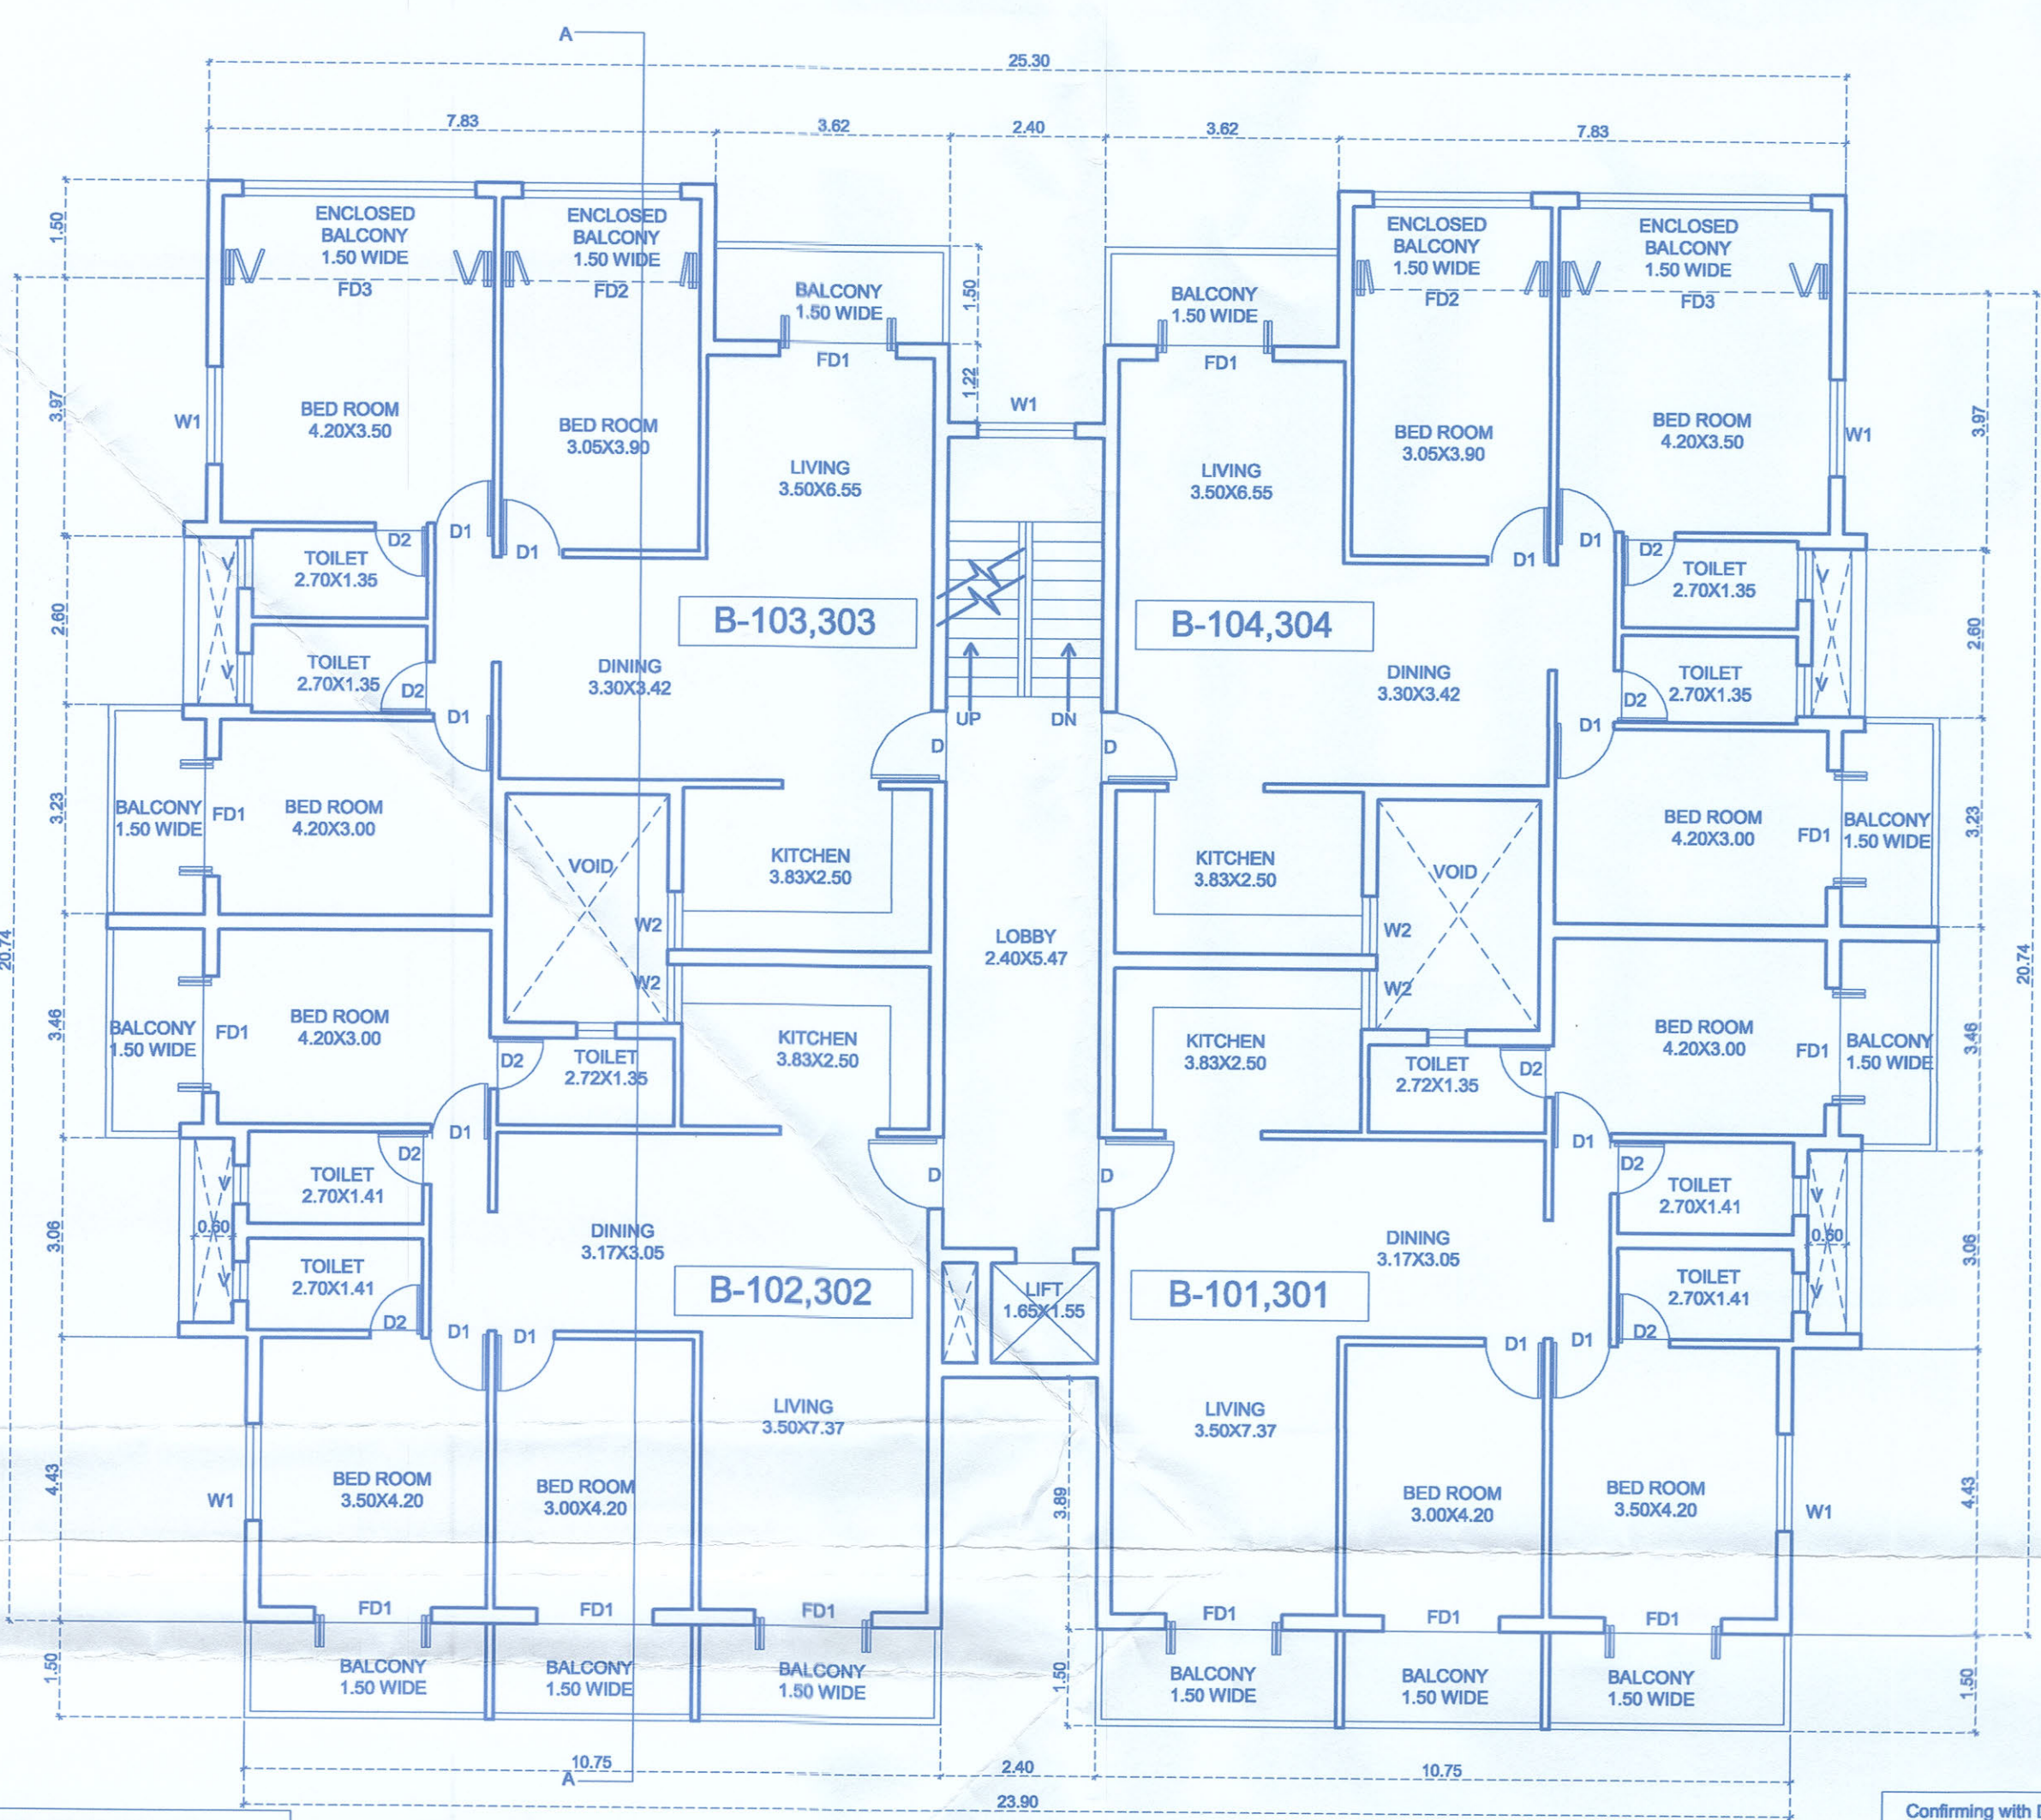


TYPICAL FIRST & THIRD FLOOR PLAN
Block - B SCALE 1:100

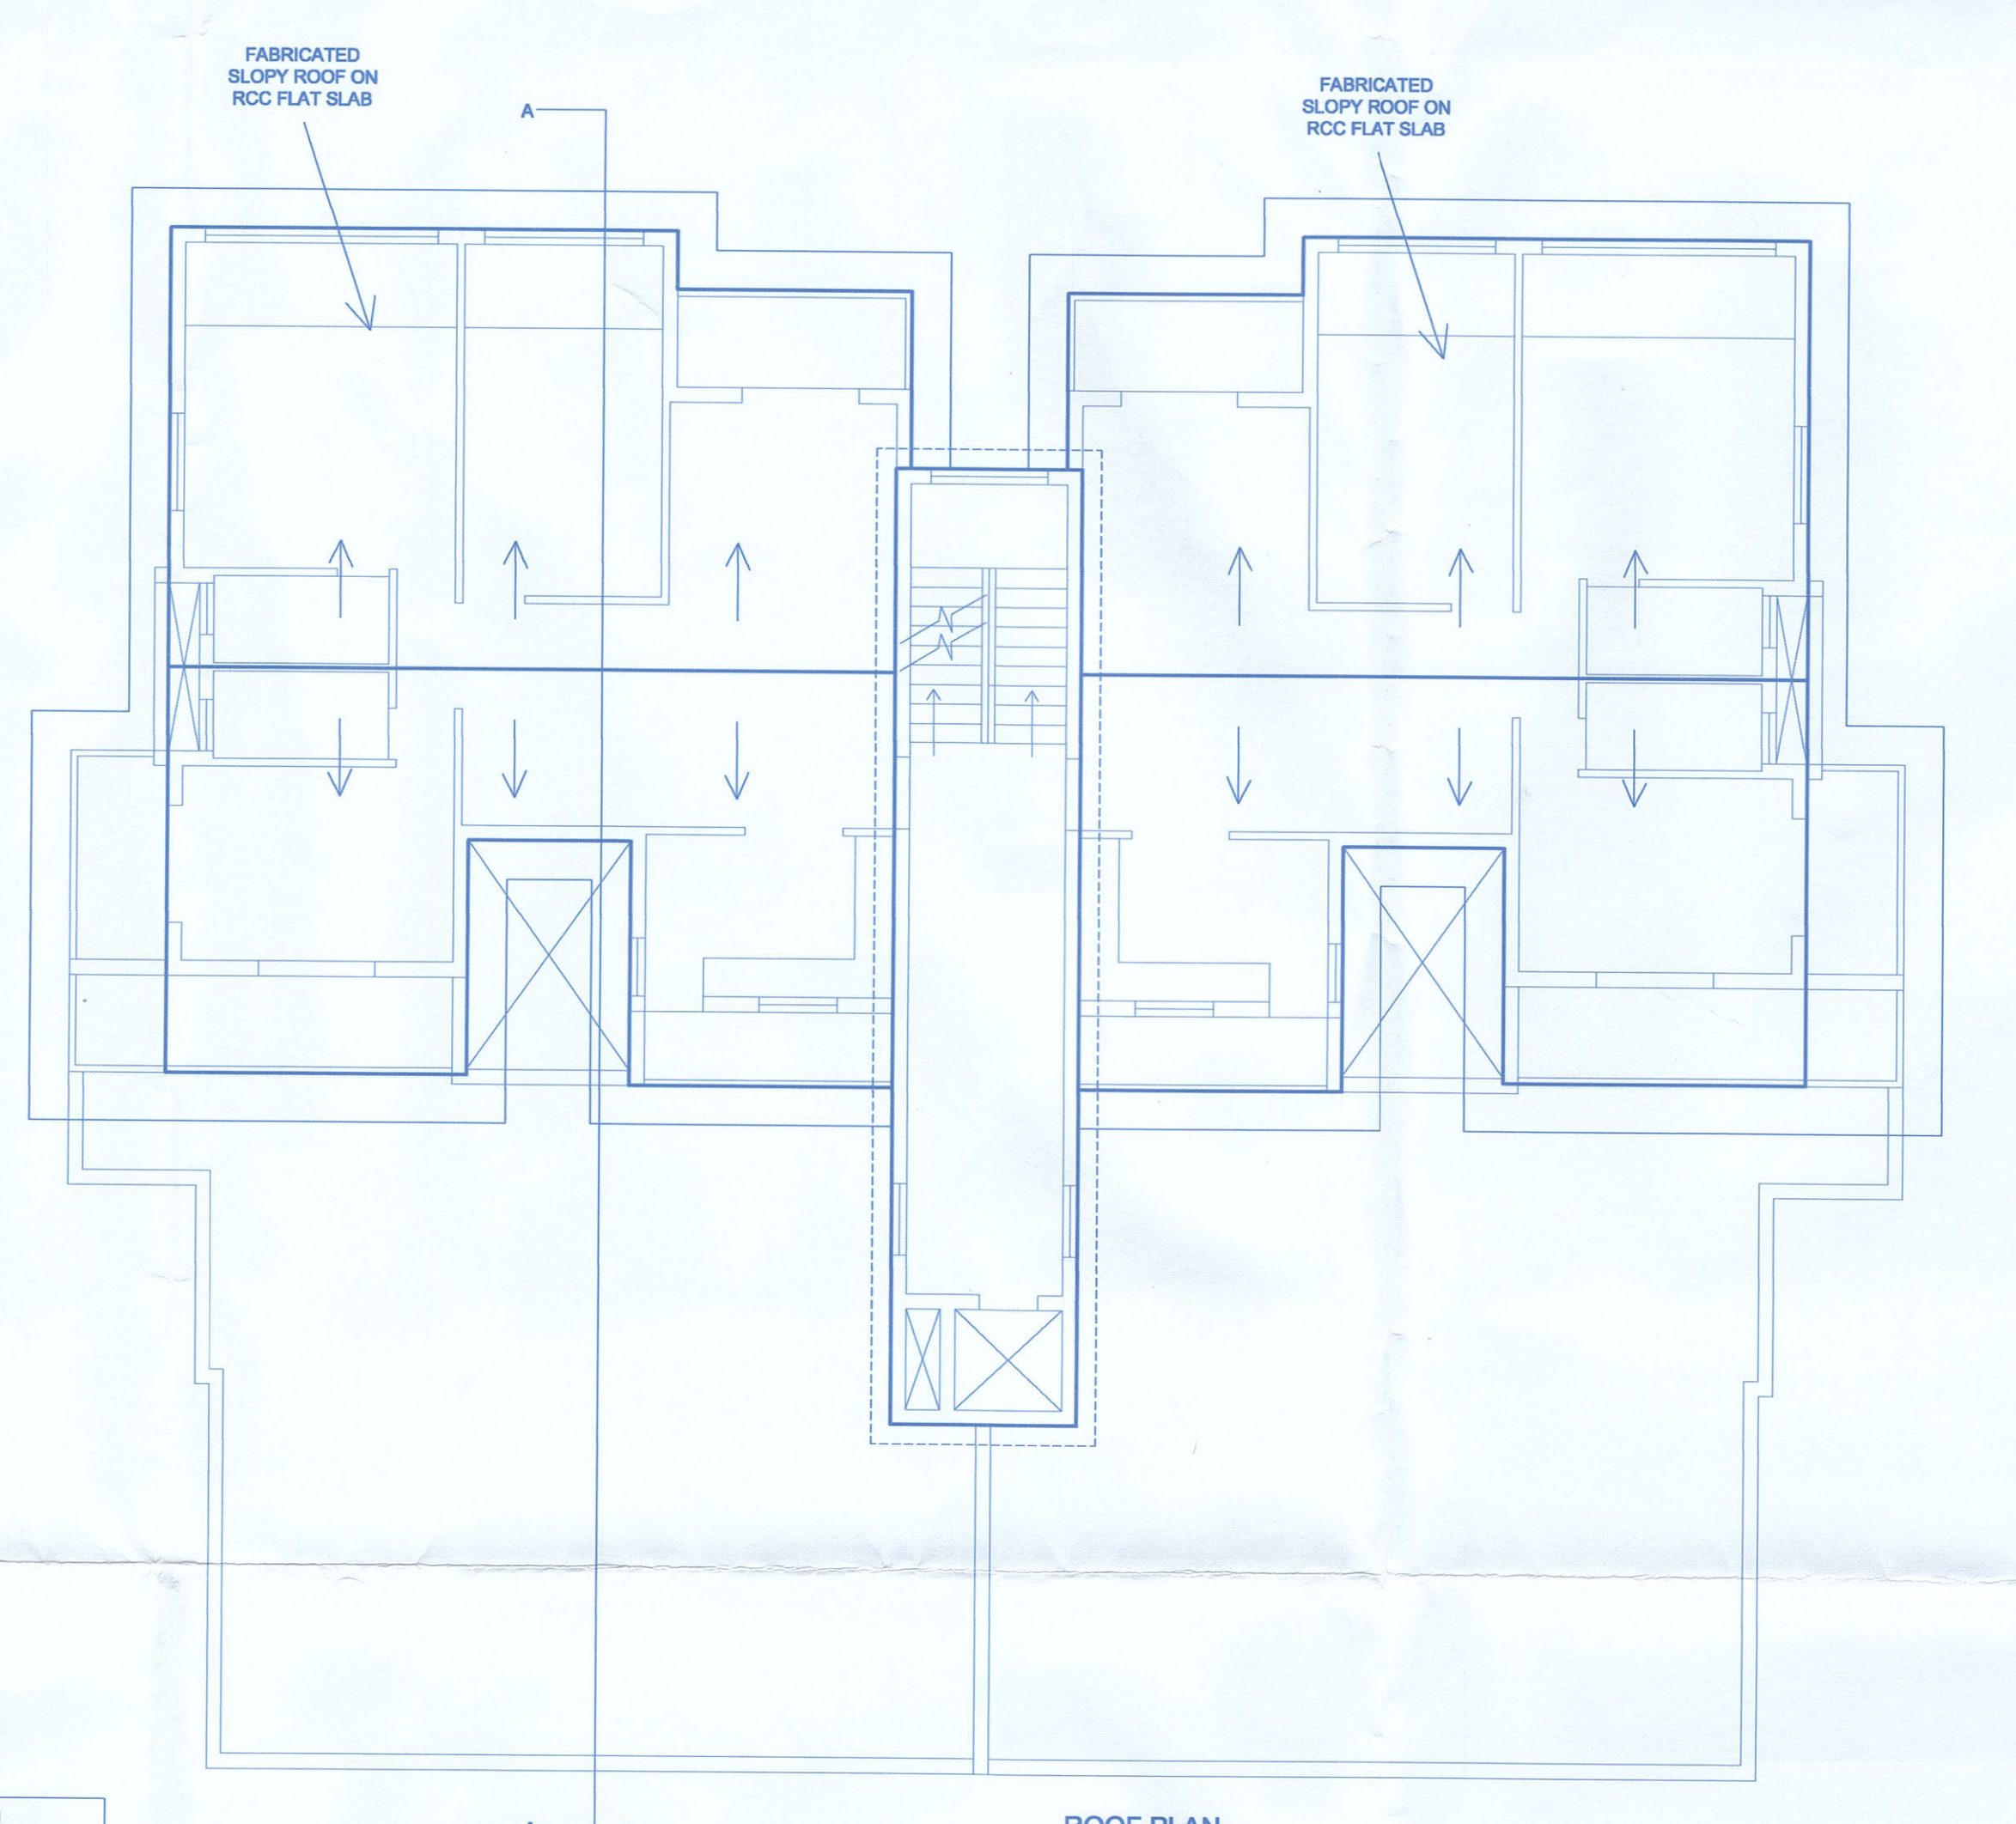

ROOF PLAN
Block - B SCALE 1:100

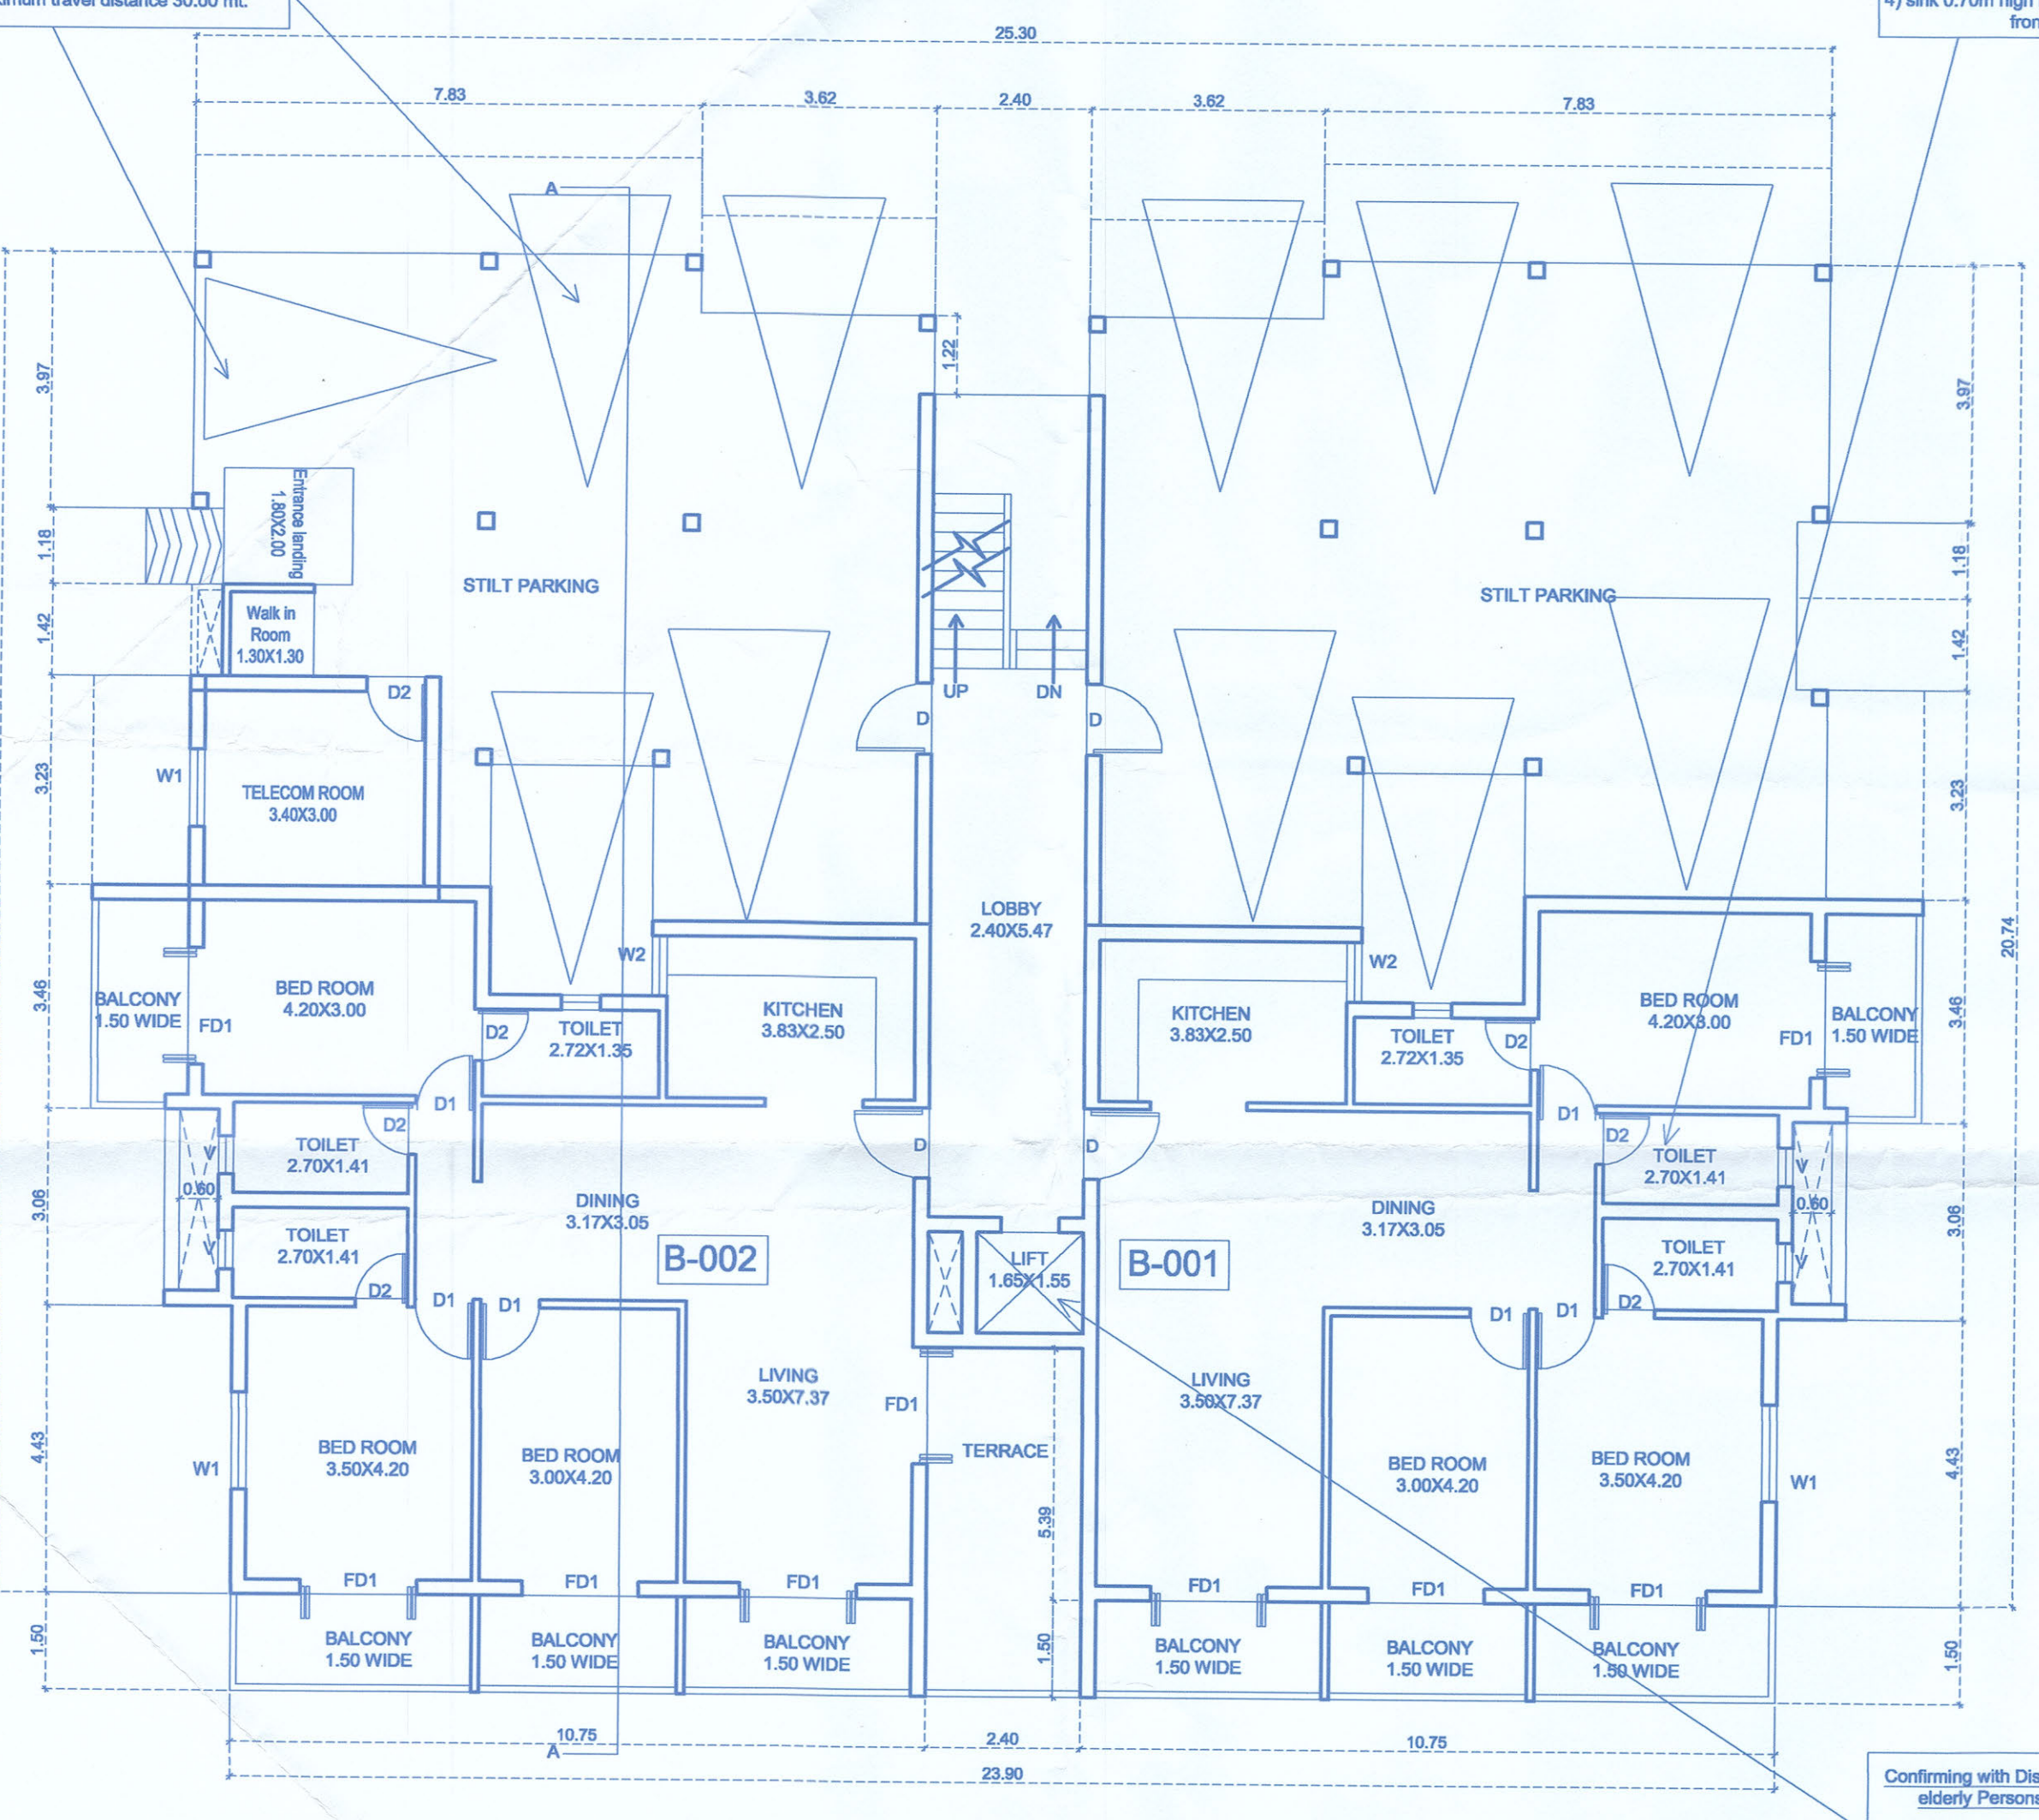


U.GROUND/STILT FLOOR PLAN
Block - B SCALE 1:100

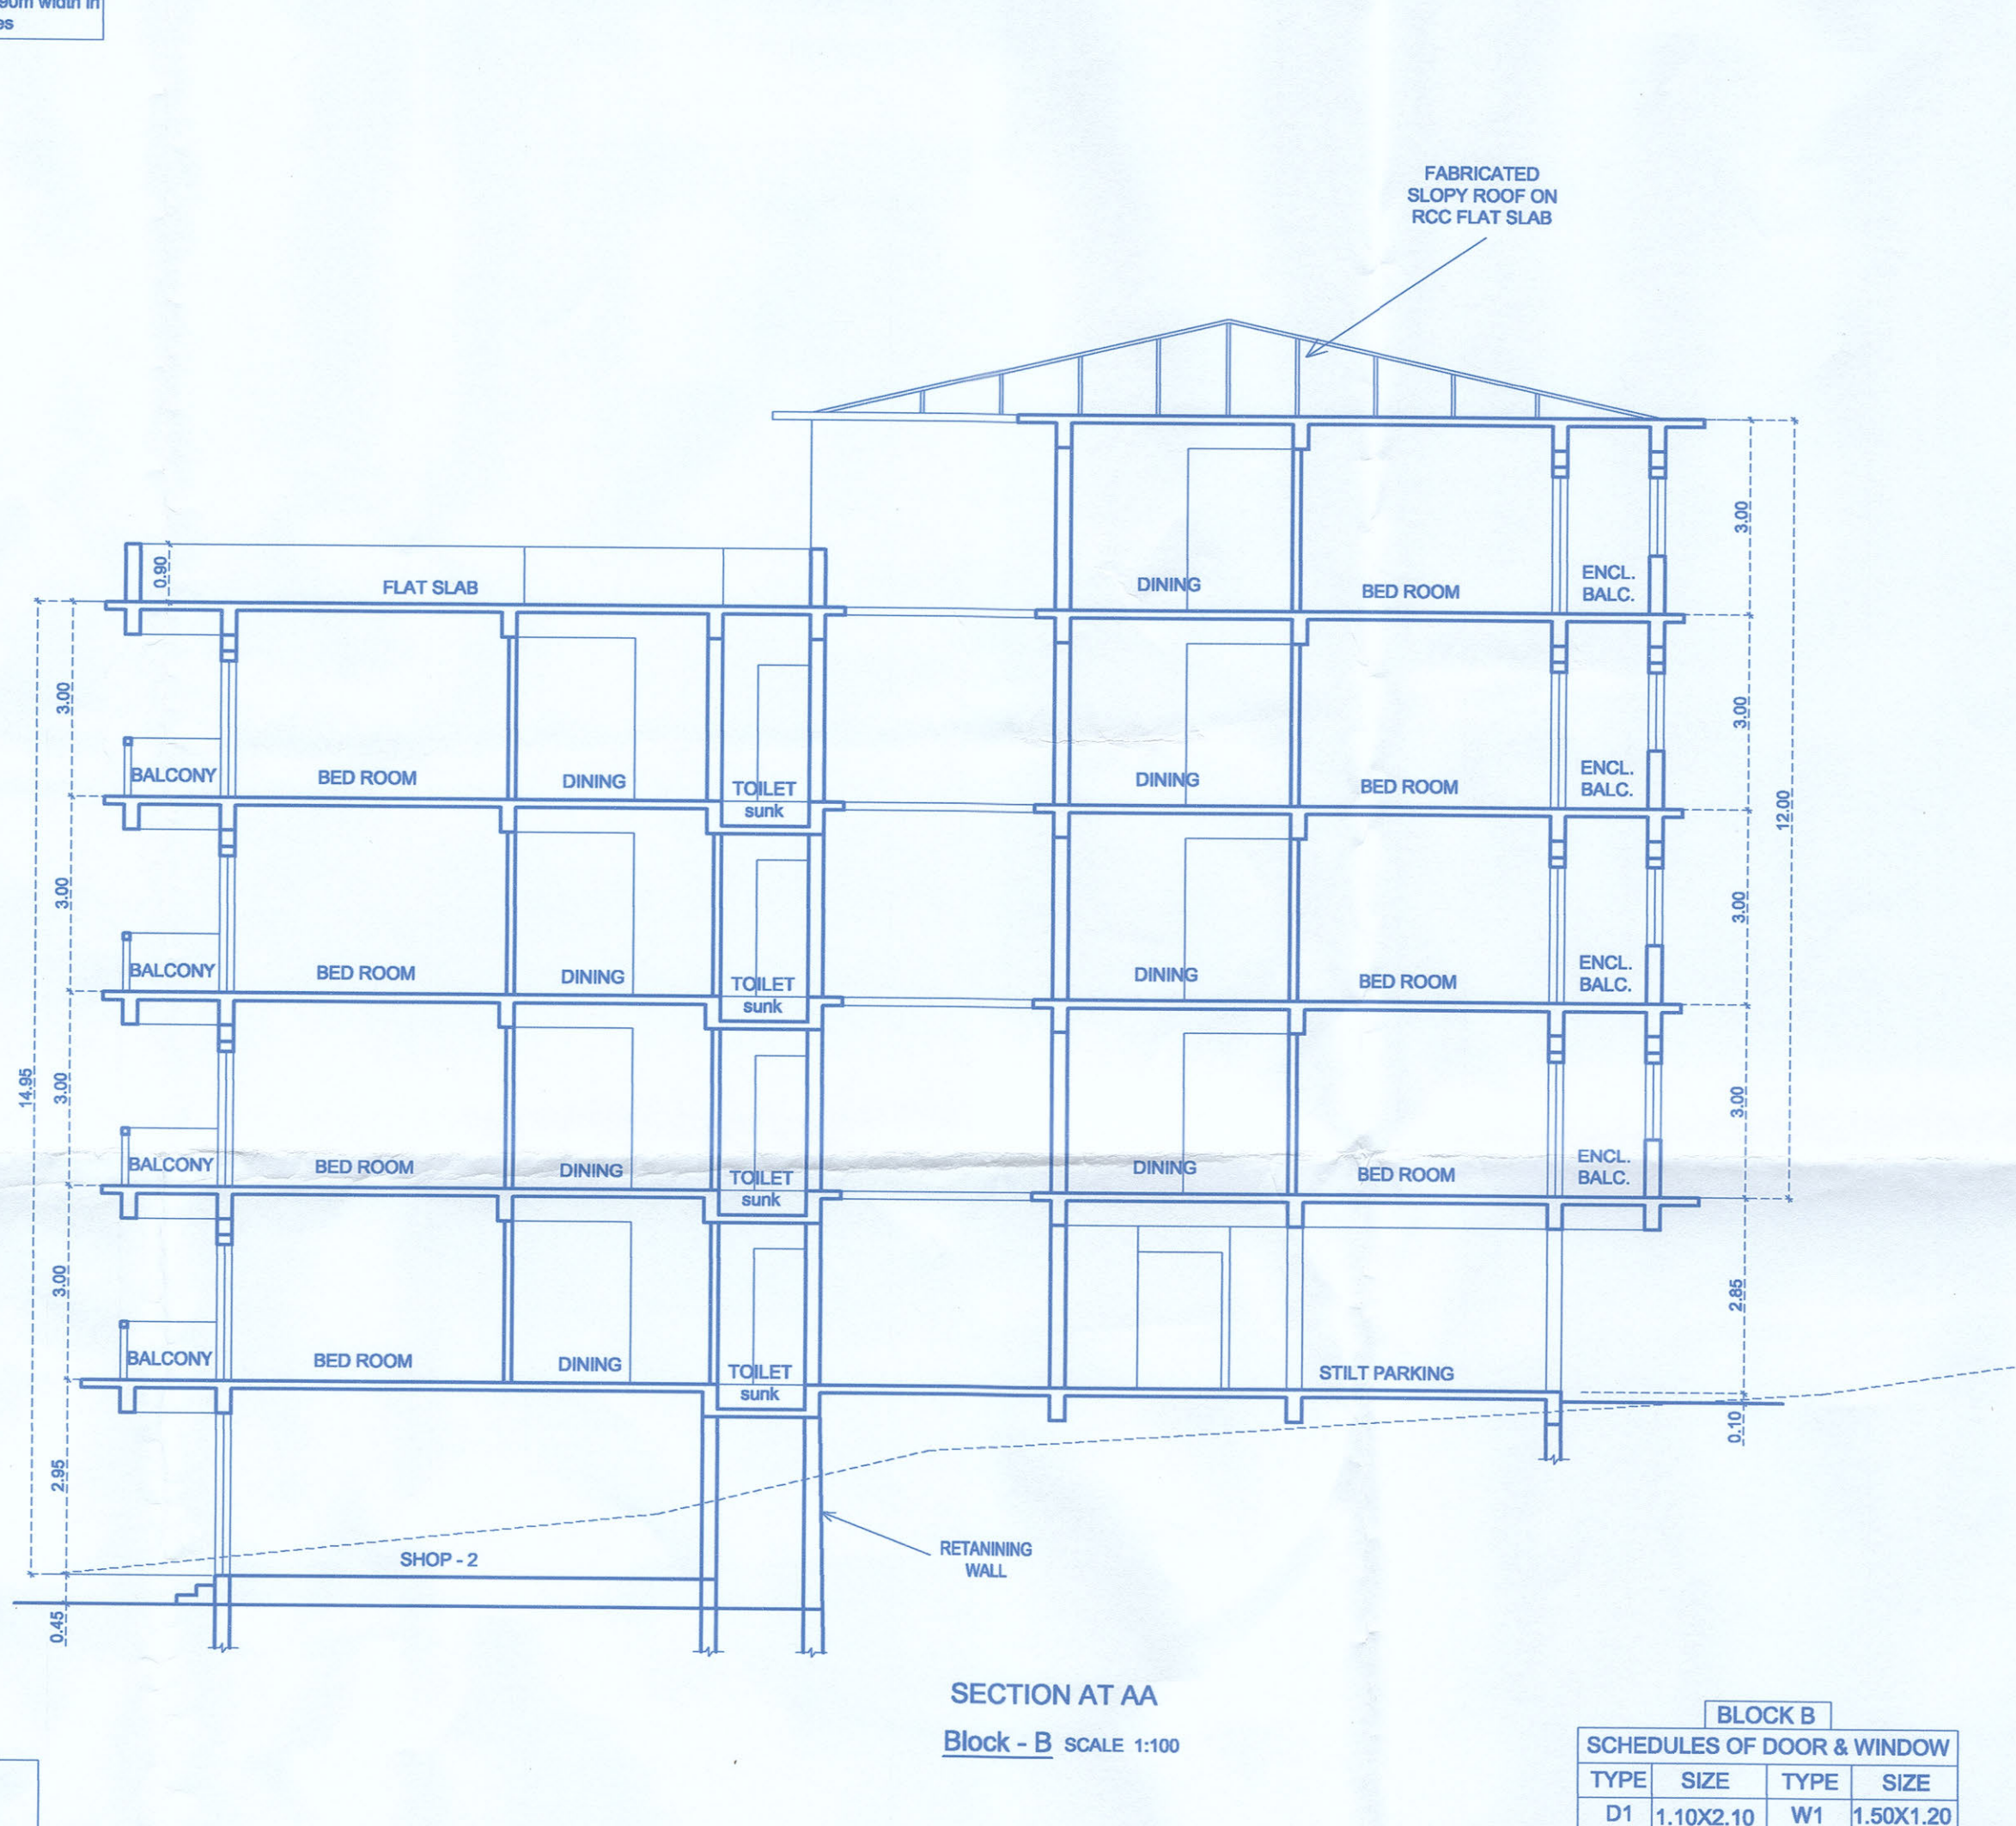


SECTION AA
Block - B SCALE 1:100

BLOCK B			
SCHEDULES OF DOOR & WINDOW			
TYPE	SIZE	TYPE	SIZE
D1	1.10x2.10	W1	1.50x1.20
D2	0.90x2.10	W2	0.82x0.90
D3	0.80x2.10	W3	1.20x0.90
FD1	1.80x2.10	V	0.60x0.90
FD2	3.00x2.10		
FD3	4.20x2.10		
RS	2.50x2.50		

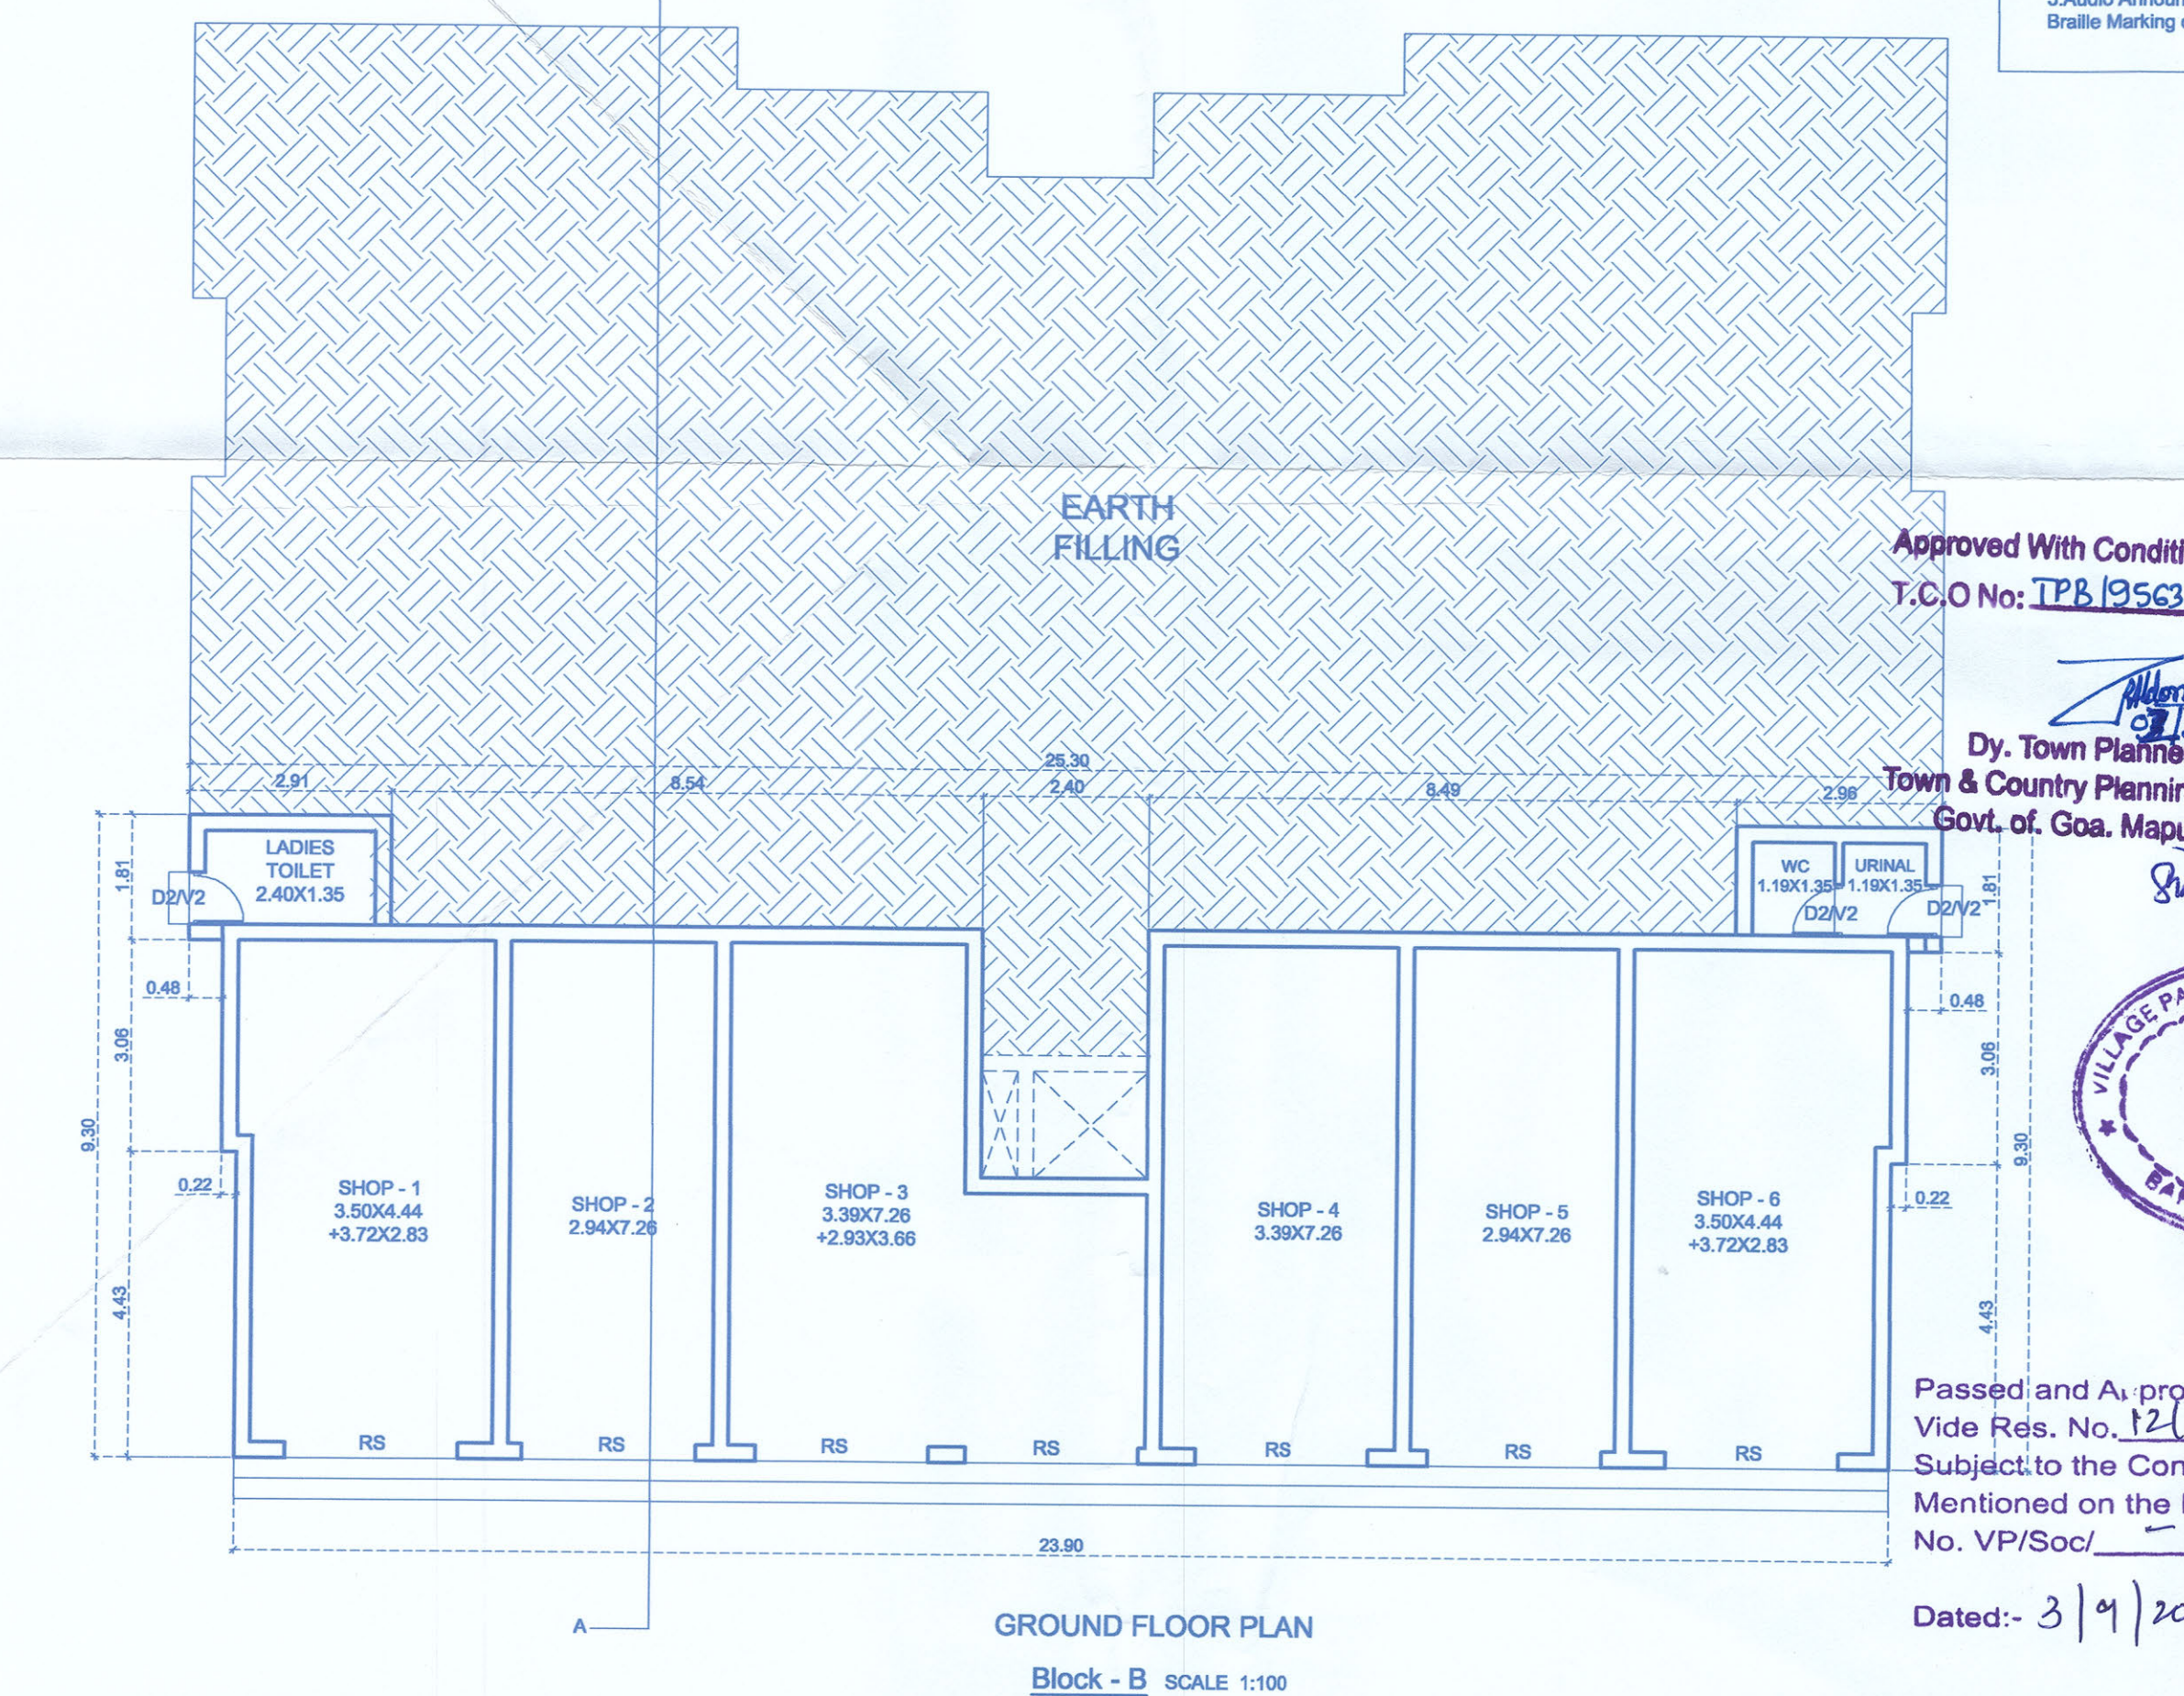

GROUND FLOOR PLAN
Block - B SCALE 1:100

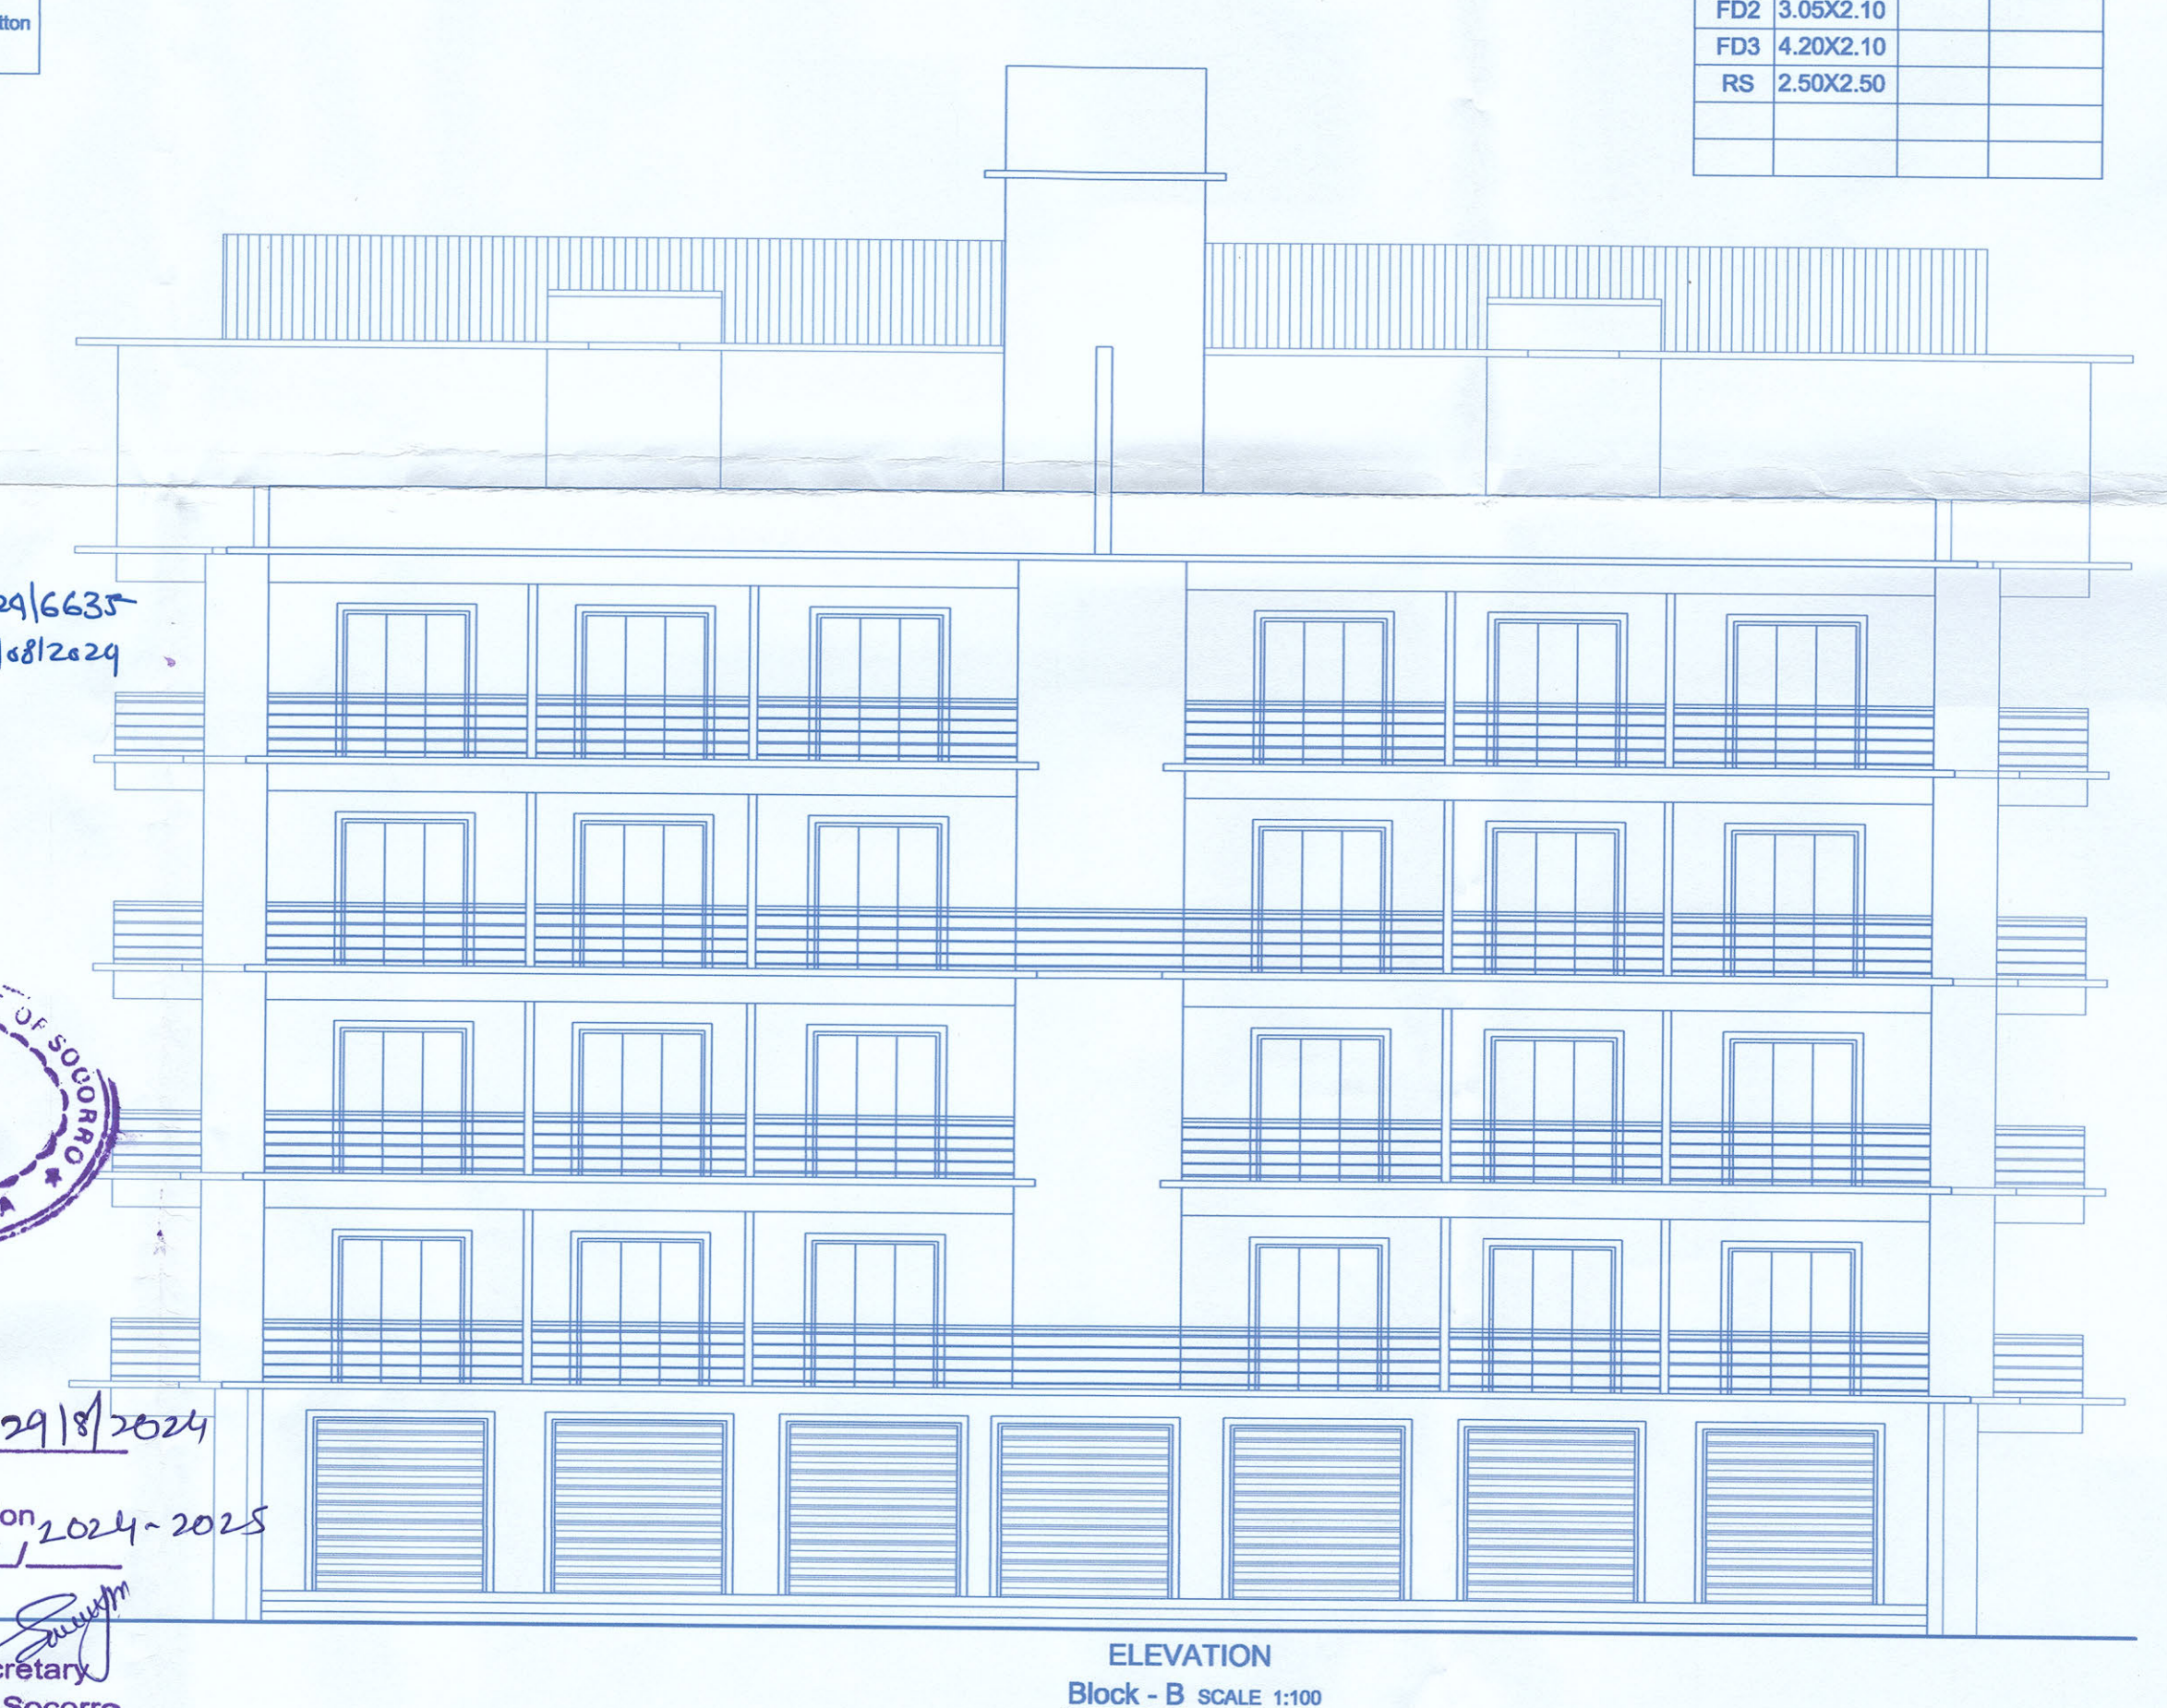

ELEVATION
Block - B SCALE 1:100

Approved With Condition Vide
T.O No. 128/2024 dated 29/12/2024
Dy. Town Planner
Govt. of Goa, Mapusa

Passed and Approved
Vide Res. No. 12/11 dt. 29/12/2024
Subject to the Conditions
Mentioned on the Permission
No. VPI/Soc-1/1192/2024-2025

Dated: 31/12/2024
Secretary
V. P. Socorro



NOTE: ALL DIMENSIONS ARE IN MTS. AND CMS.

OWNER: M/S. C.V. CONSTRUCTION

ARCHITECT

AR. SUDHAKAR D. MAJIK
201-A, MATIAS PLAZA
PANAJI - GOA 403 001
Reg. No: AR/00272010

PROPOSED BLOCK - A, B, C AND COMPOUND
WALL ON AMALGAMATED PLOT BEARING
SURVEY No. 405 / 13 & 405 / 15 Part (PLOT A) AT
SOCORRO VILLAGE, BARDEZ TALUKA, GOA


SCALE 1:100, 1:200, 1:500 DRG. NO. 03 / 04

M/S ULYSIS
#201-A, SECOND FLOOR, MATIAS PLAZA
PANAJIM - GOA 403001
PH. - 91 832 6455050


ULYSIS




ELEVATION
Block - C SCALE 1:100

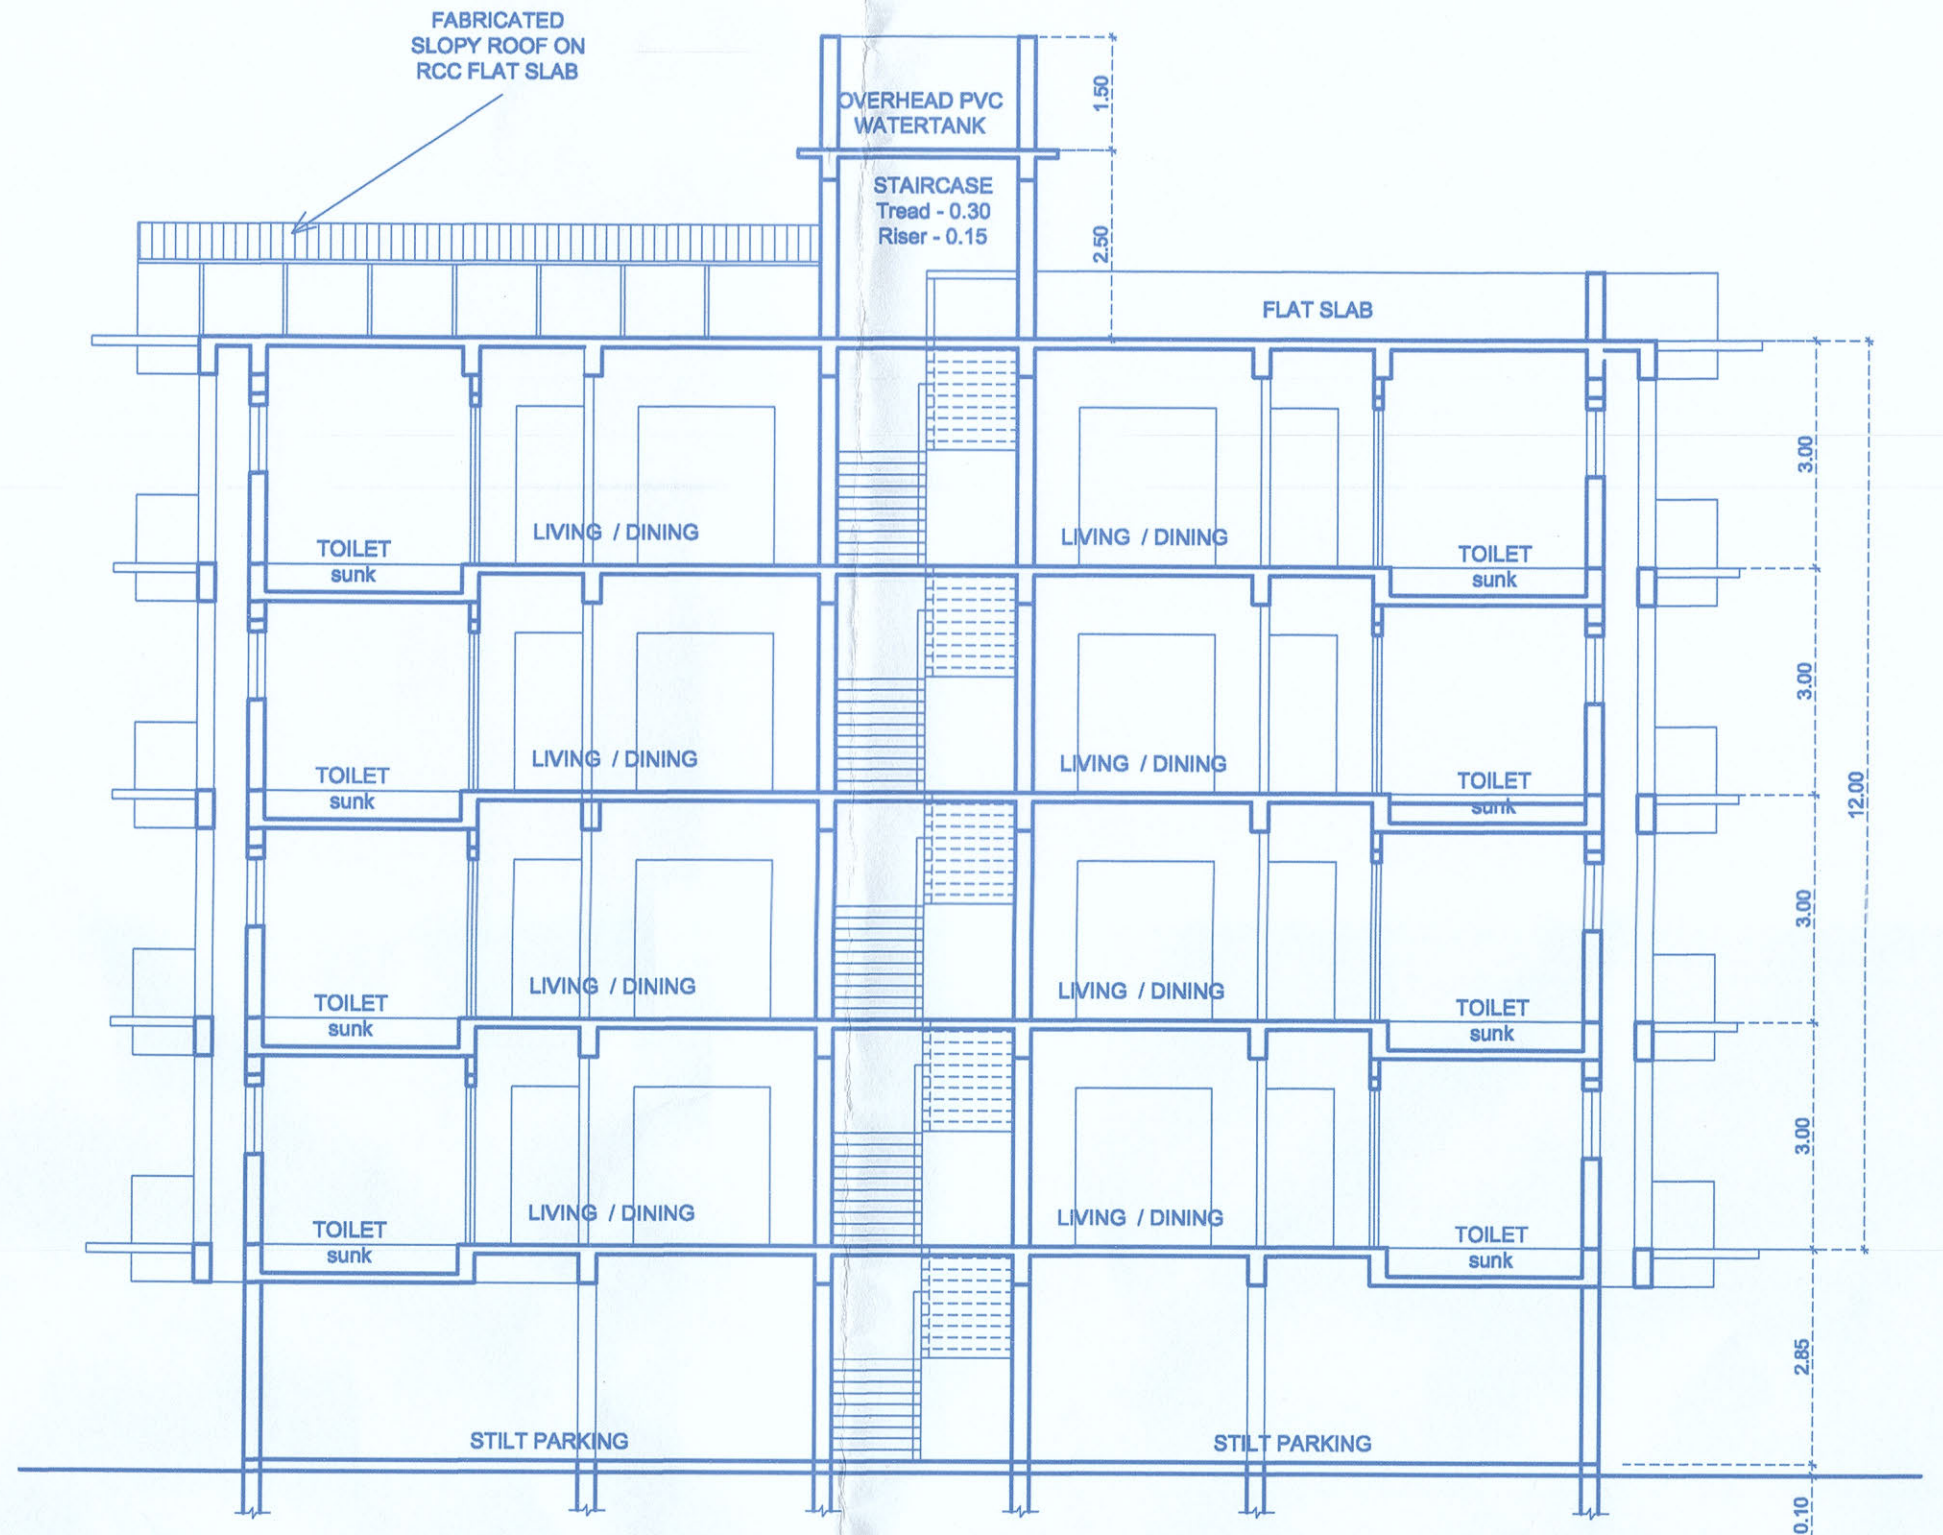

SECTION AT AA
Block - C SCALE 1:100

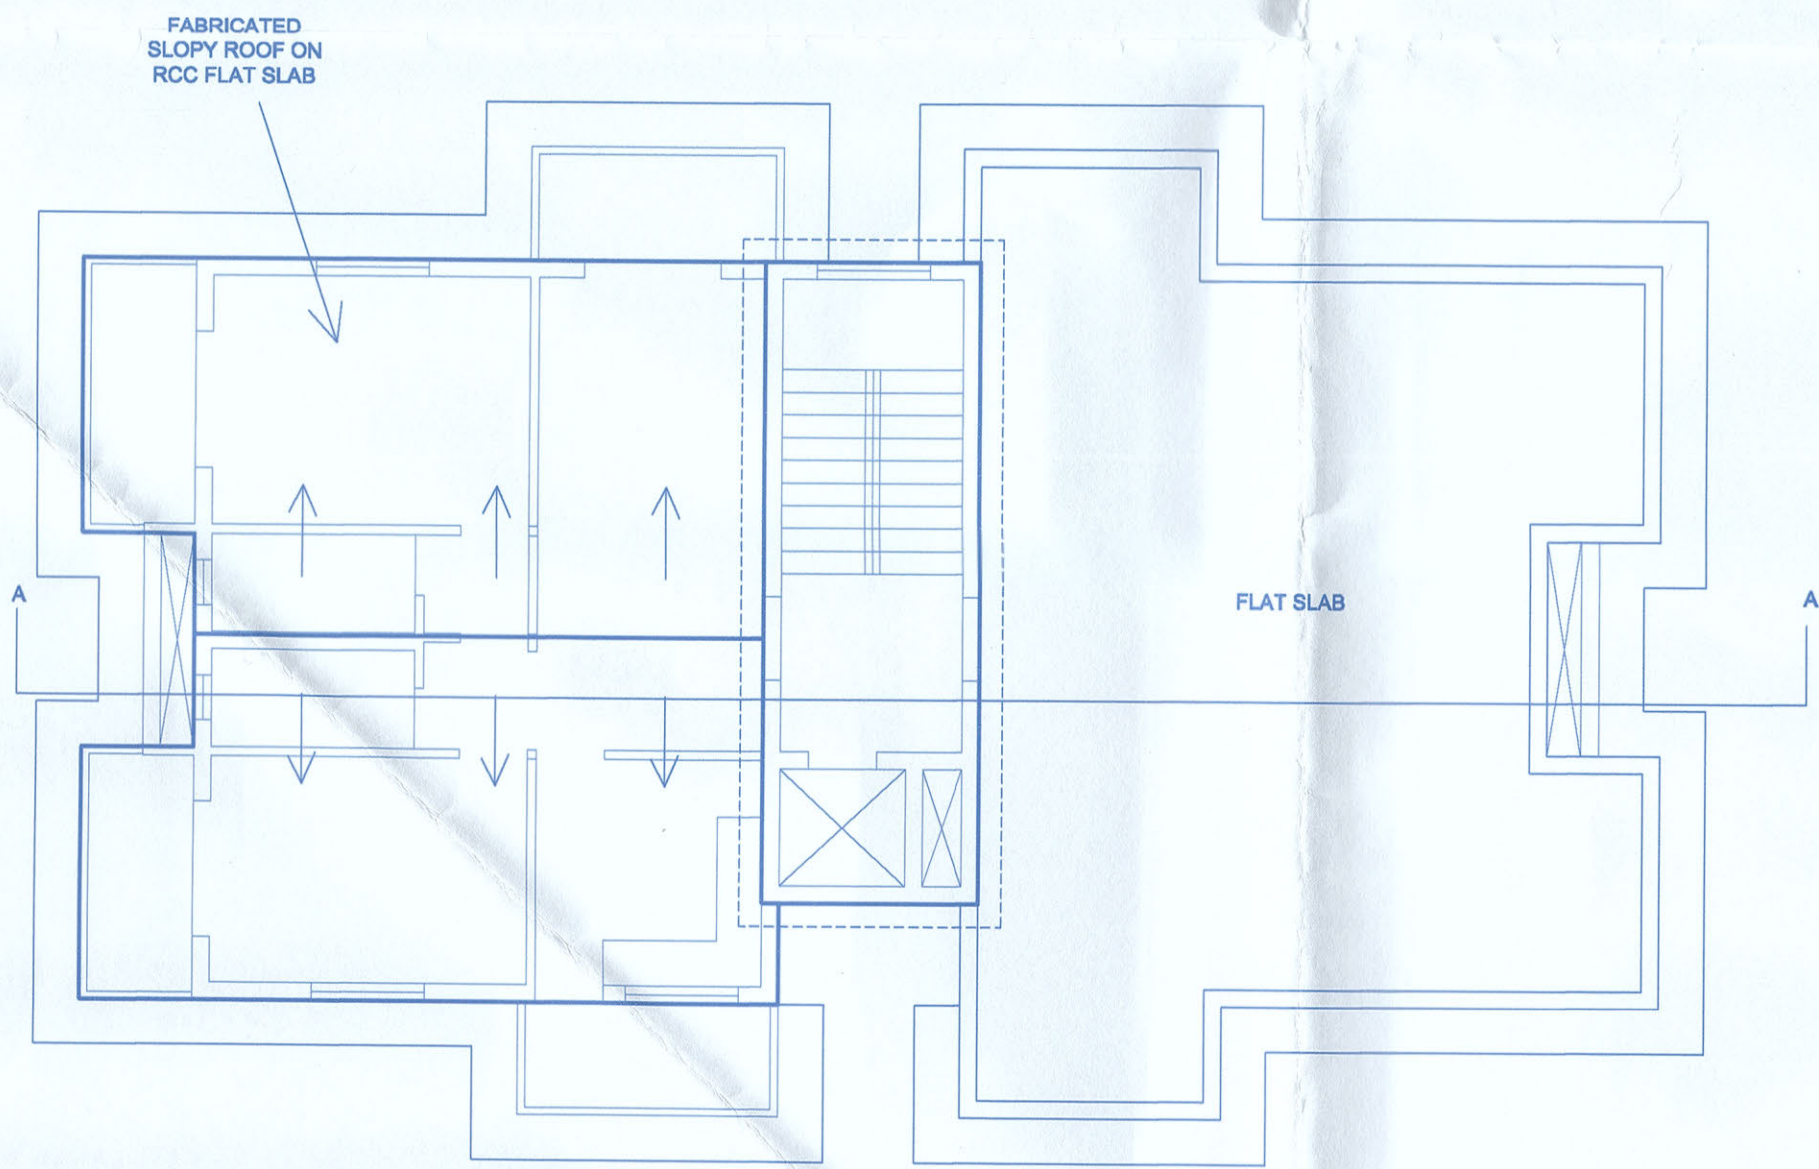

ROOF PLAN
Block - C SCALE 1:100

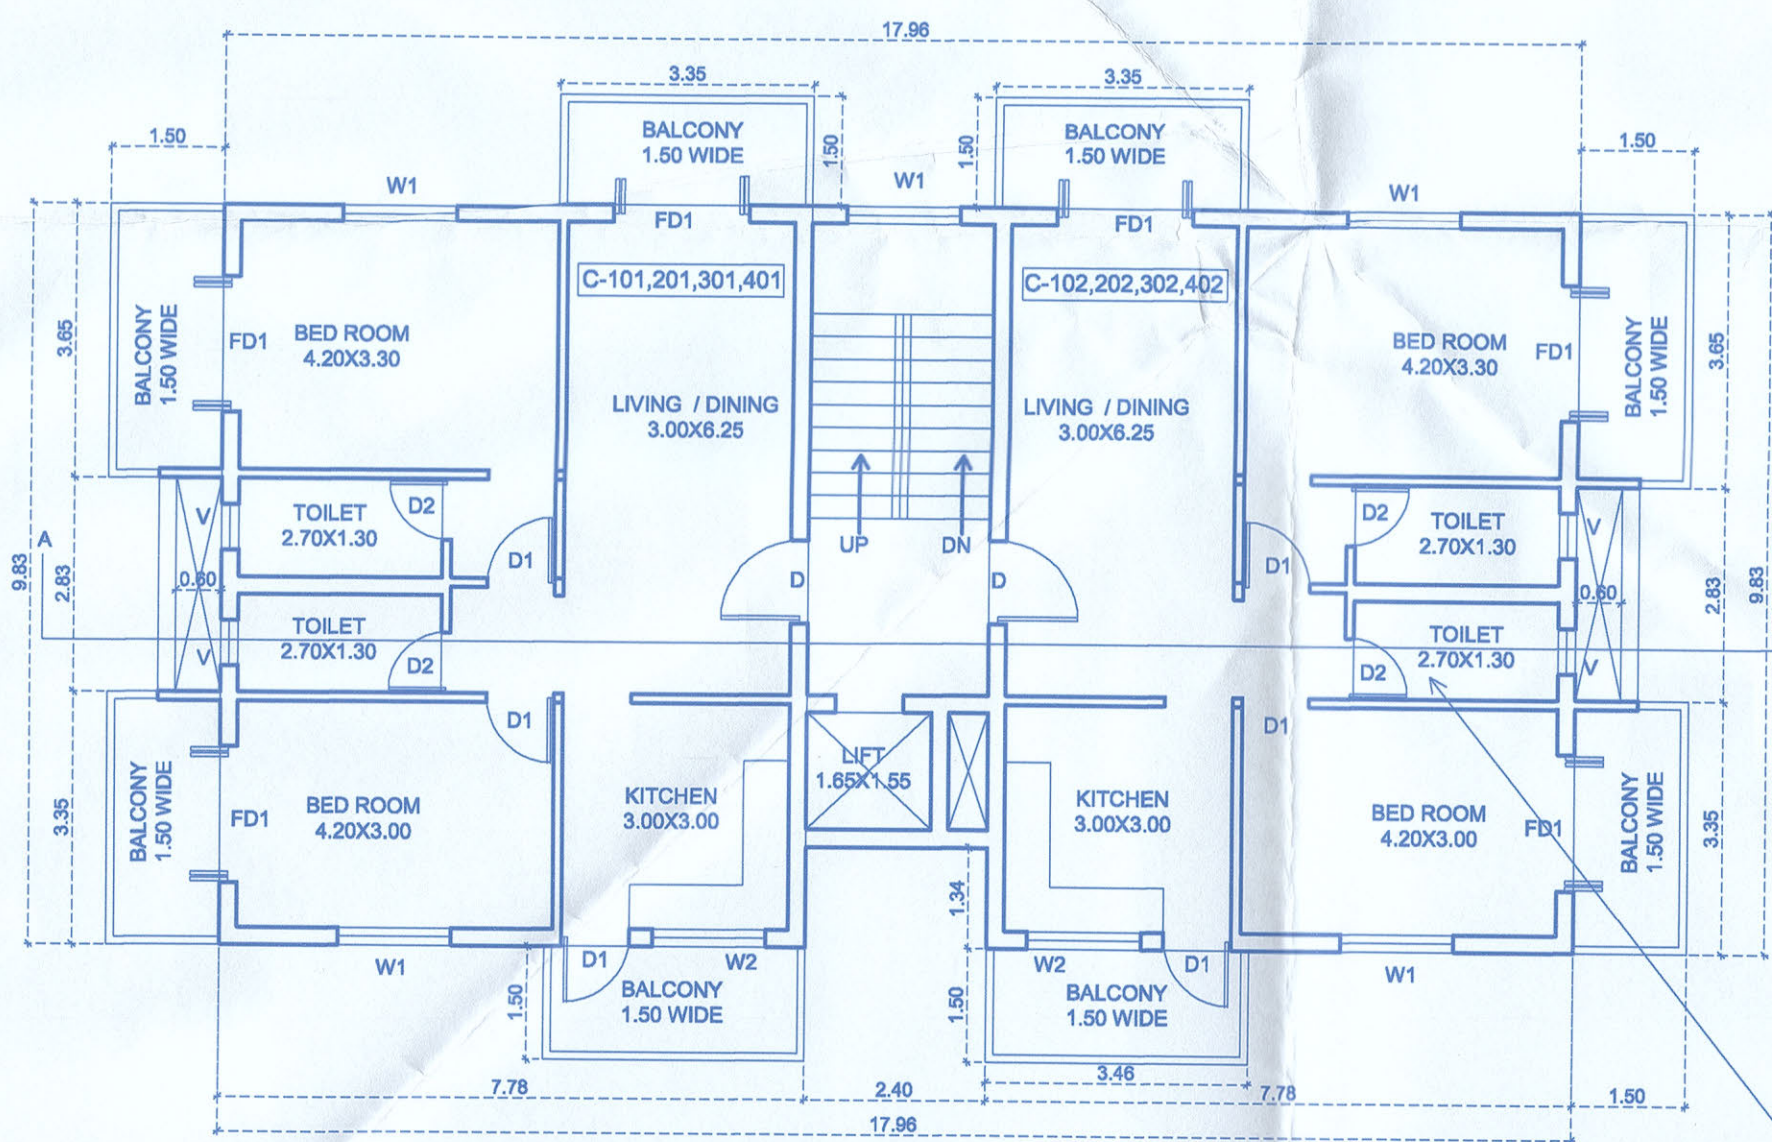

TYPICAL FIRST, SECOND, THIRD & FOURTH FLOOR PLAN
Block - C SCALE 1:100


Approved With Condition Vide
T.C.O No: TPB/9563/Sec (TC-2024/6635)
Dt 02/08/2024

Dy. Town Planner
Town & Country Planning Dept
Govt. of Goa, Mapusa

BLOCK C			
SCHEDULES OF DOOR & WINDOW			
TYPE	SIZE	TYPE	SIZE
D1	1.10X2.10	W1	1.50X1.20
D2	0.90X2.10	W2	1.50X0.90
D3	0.80X2.10	V	0.60X0.90
FD1	1.80X2.10		

Confirming with Disabilities and
elderly Persons Norms
TOILET
1) Clear Door 0.90 m - opening outward
2) Handrails Vertical & horizontal
3) wc top 0.45m from the floor
4) sink 0.70m high knee room, 0.90m width in
front and both sides

Confirming with Disabilities and
elderly Persons Norms
PARKING
1) Every 25 cars- 2 cars (3.60 wide width)
2) Maximum travel distance 30.00 mt.

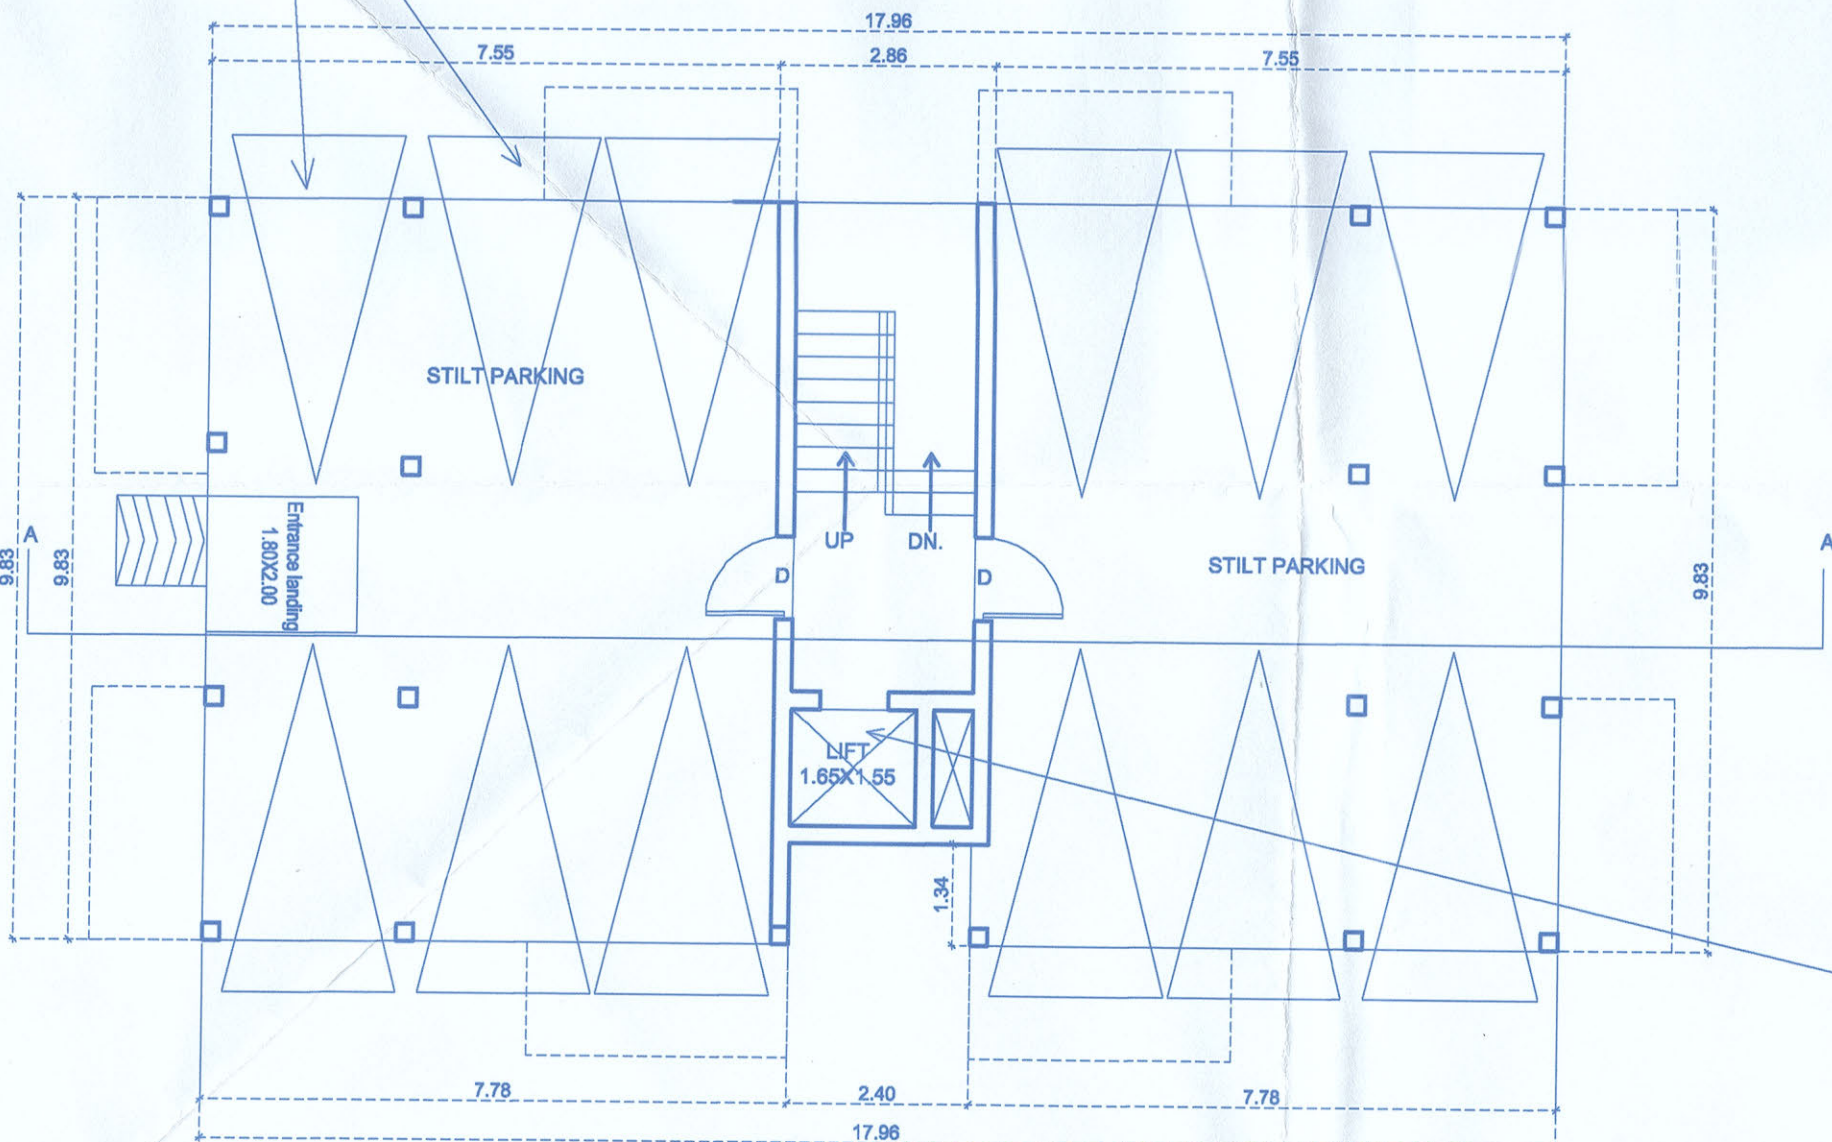

STILT FLOOR PLAN
Block - C SCALE 1:100



Passed and Approved
Vide Res. No. 12(11) dt. 29/8/2024
Subject to the Conditions
Mentioned on the Permission
No. VP/Soc - 1192 / 2024-2025
Dated:- 3/9/2024
Secretary
V. P. Socorro

NOTE : ALL DIMENSIONS ARE IN MTS. AND CMS.

OWNER M/S C.V. CONSTRUCTION

(MR. CHACKO VARGHESE)

ARCHITECT

AR. SIDDHARTH D. NAIK
201 - A, MATHIAS PLAZA
PANAJI - GOA 403 001-
Reg. No : AR/0027/2010

PROPOSED BLOCK - A, B, C AND COMPOUND
WALL ON AMALGAMATED PLOT BEARING
SURVEY No. 405 / 13 & 405 / 15 Part (PLOT A) AT
SOCORRO VILLAGE, BARDEZ TALUKA, GOA

SCALE 1:100, 1:200, 1:500

DRG. NO. 04 / 04

M/S ULYSIS
#201- A, SECOND FLOOR, MATHIAS PLAZA,
PANJIM - GOA 403001
PH. - 91 832 6455050

ULYSIS