

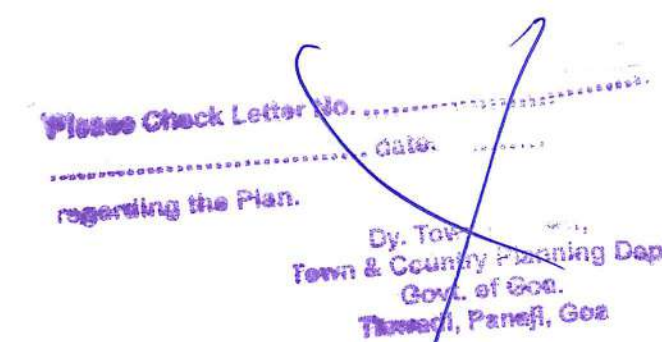
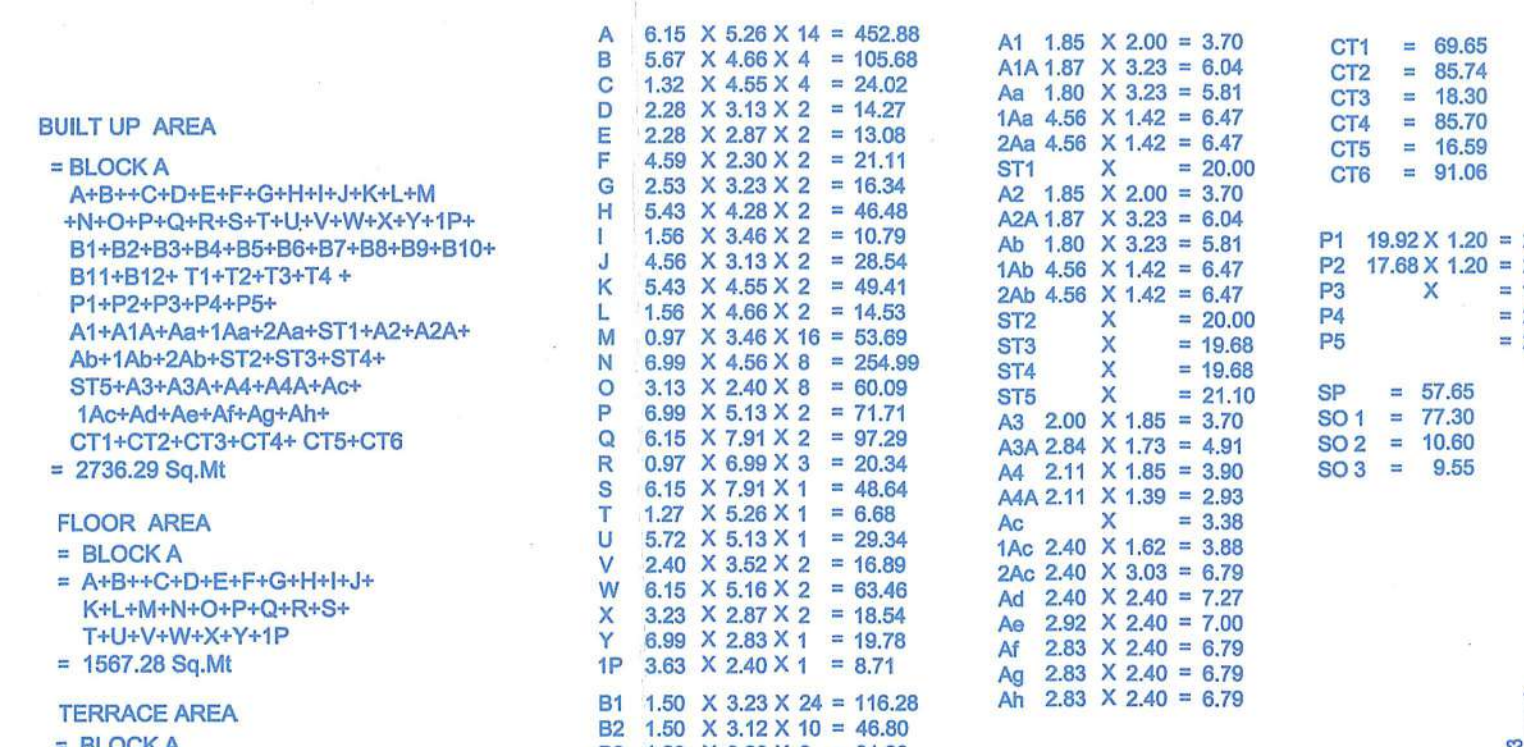
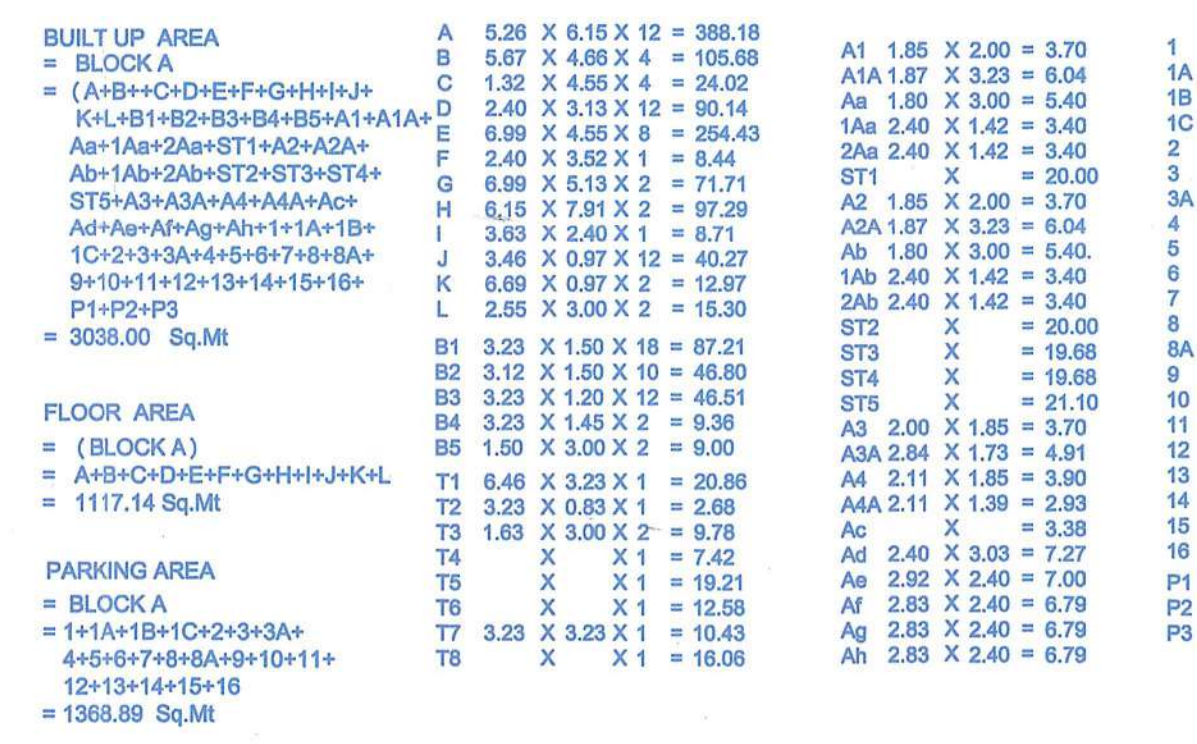


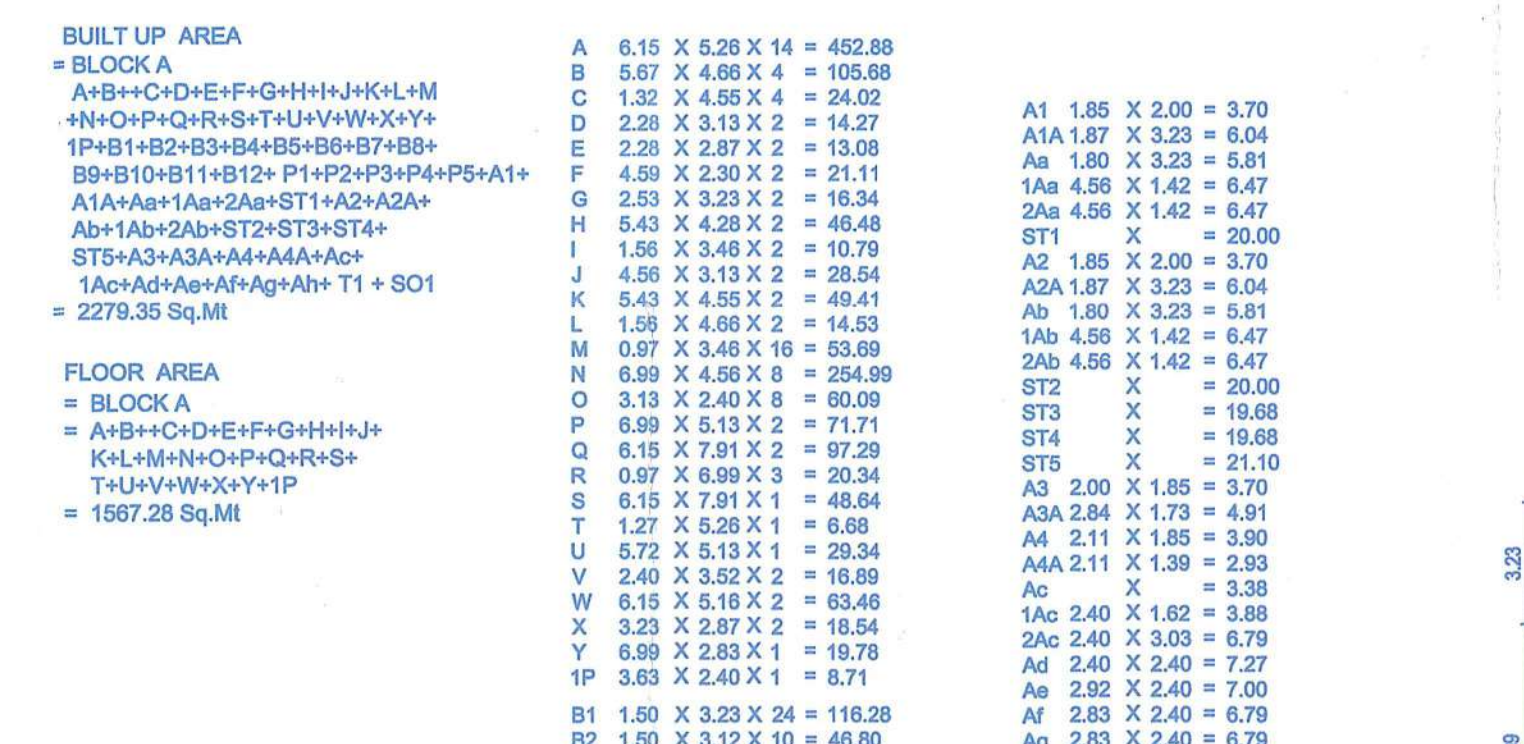

Ref No. VPCAR/const Lic No. 16/2025-26/661
dt 21/06/2025

Please Check Letter No. 15/10886/KAR/CP/2024/68
dated 21/06/2025
regarding the Plan.
Dy. Town Planner
Town & Country Planning Dept
Govt. of Goa
Thane, Panaji, Goa

21/06/2025
Secretary
V P Carambolim

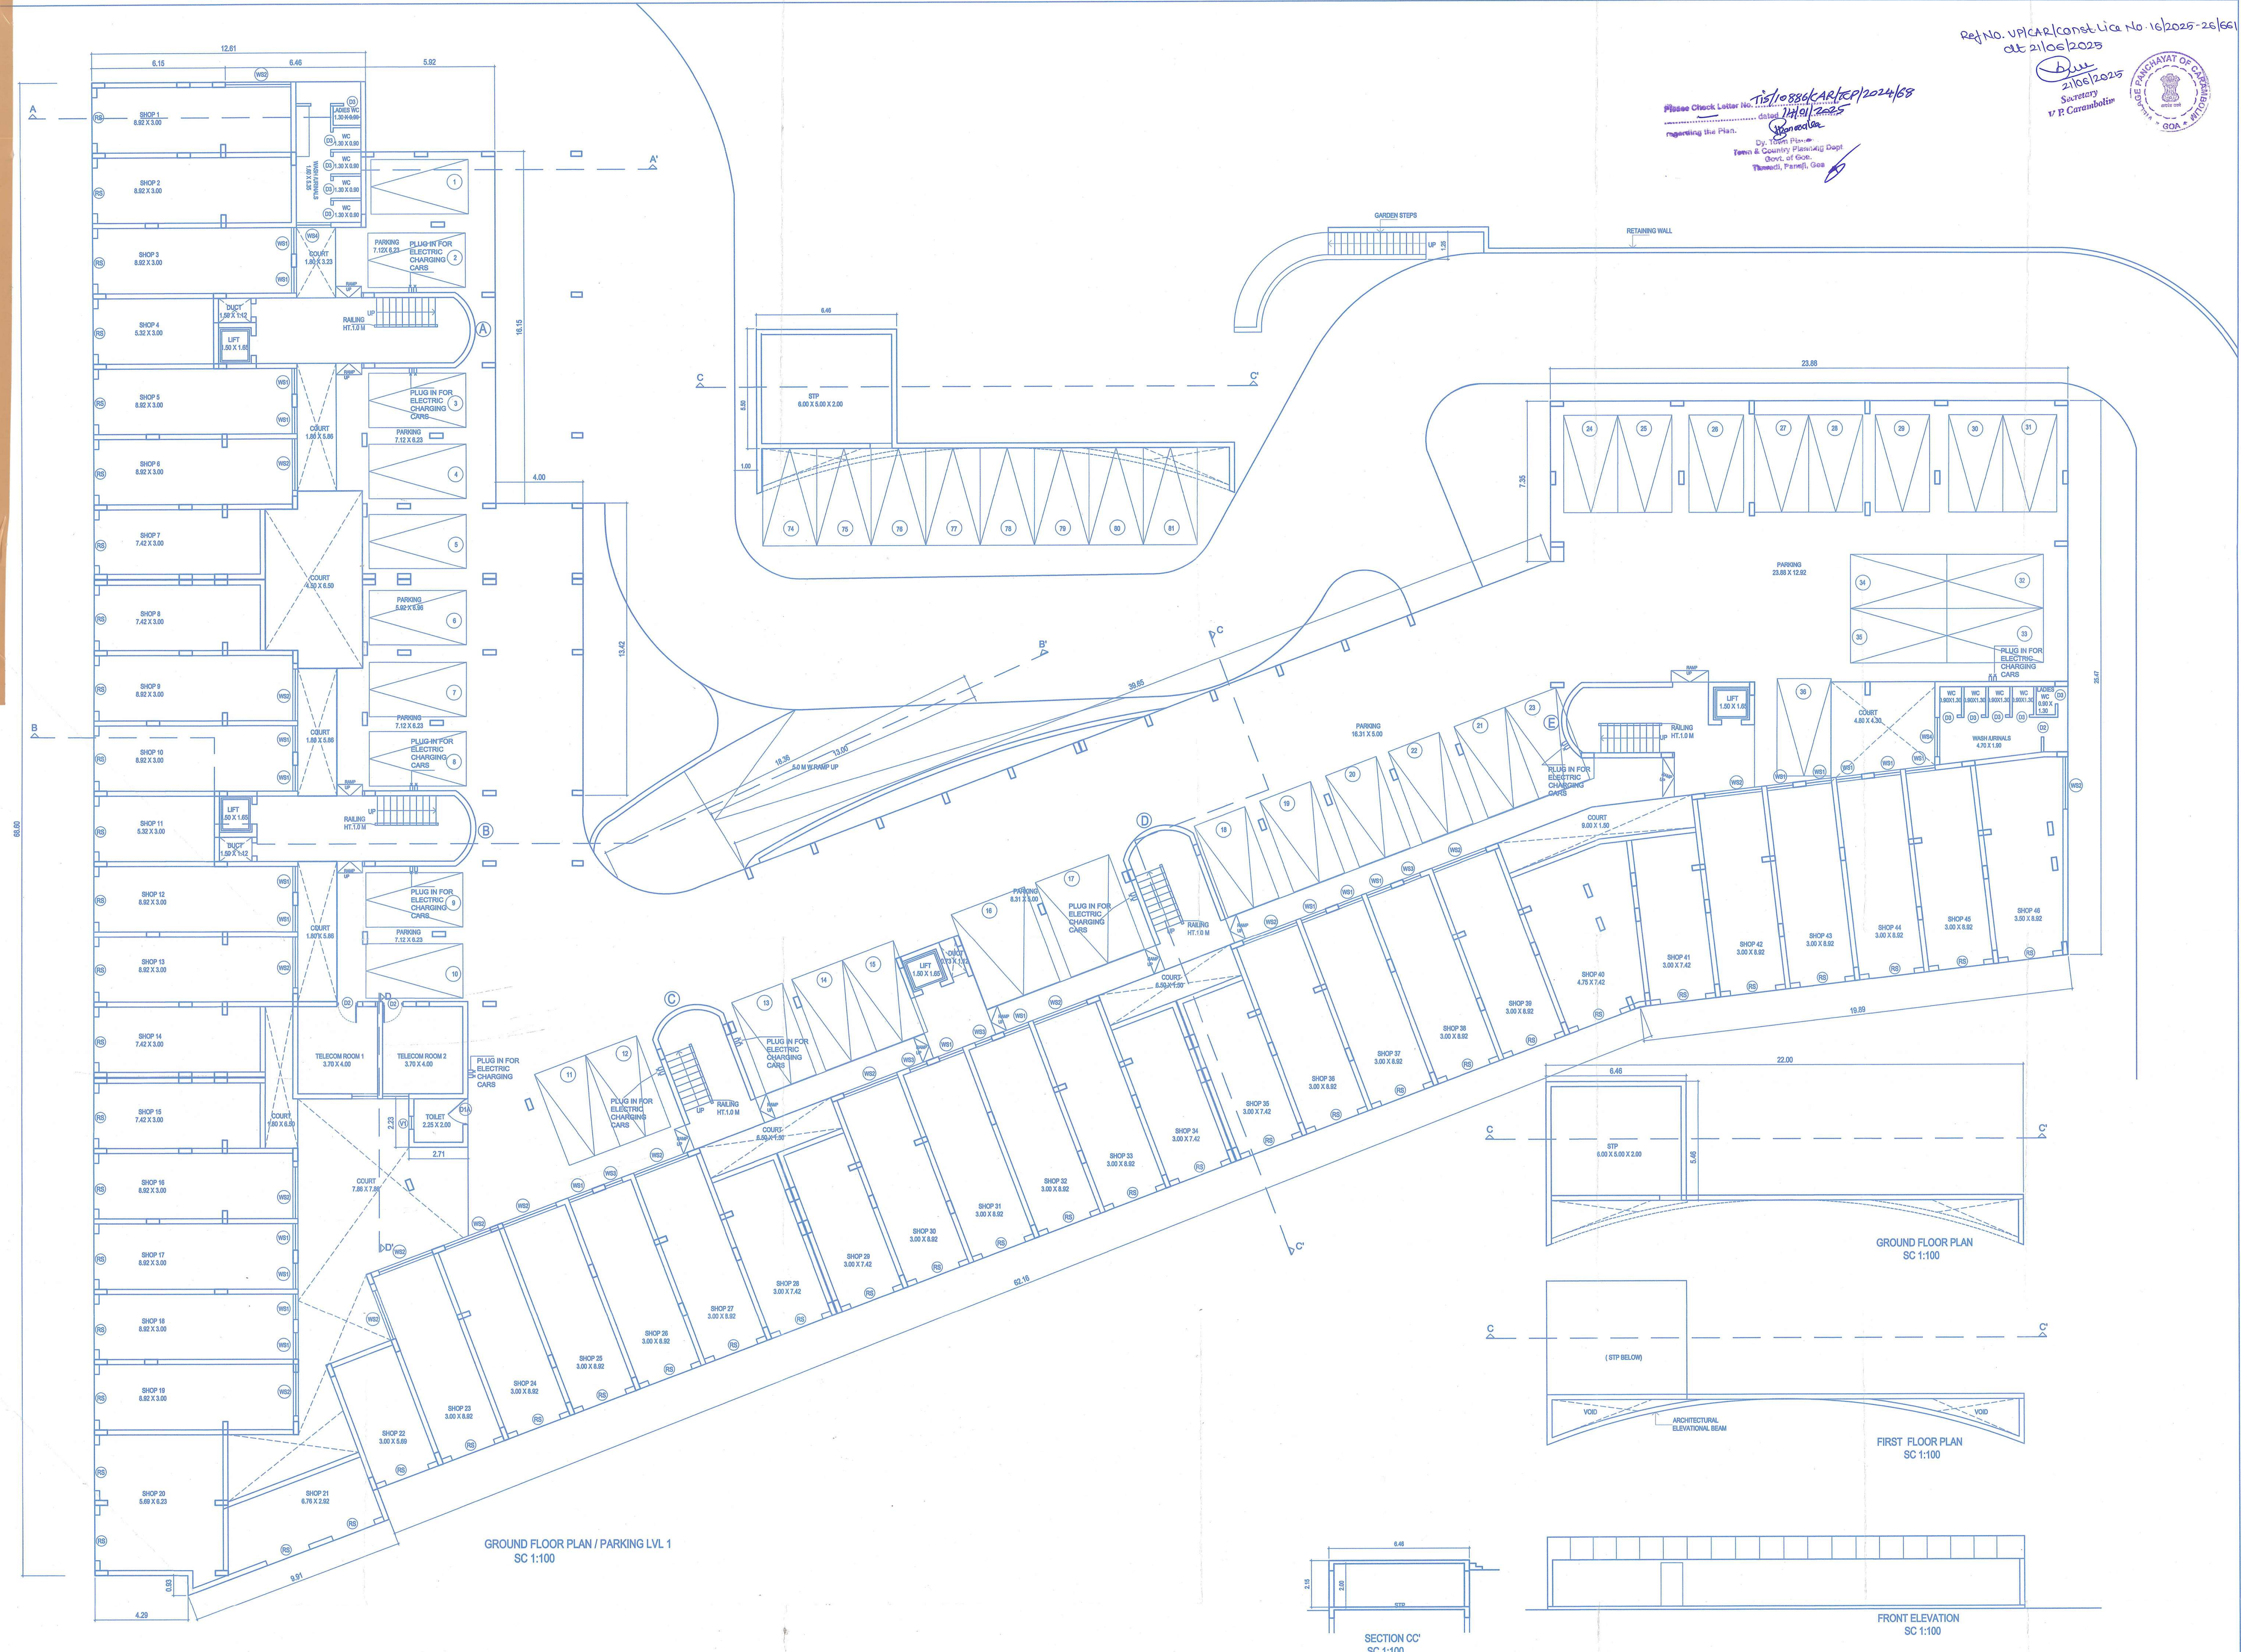

PROJECT
PROPOSED RESIDENTIAL AND COMMERCIAL BUILDING, SOCIETY OFFICE,
STP, RETAINING WALL AND COMPOUND WALL
ON PLOT BEARING S.NO. 25 / 2 AT CARAMBOLIM, TISWADI, GOA
FOR Mr. RAVI R. GOHIL AND RAMESHCHANDRA S. GOHIL

OWNER'S SINGATURE


S. S. GAWAS, ARCHITECT
B. ARCH.
REG. NO. 2025222
PMD/REG. NO. 276
VPCAR/2025/10
VPCAR/2025/10

PROJECT ARCHITECT
SITARAM GAWAS
TITLE
FLOOR PLANS, SECTIONS, ELEVATIONS,
SITE PLAN, LOCATION PLAN,
AREA STATEMENT.
STATUS : SUBMISSION DRAWING
DRAWN : SHEETAL
CHECKED: SITARAM
DATE : 25.05.2024
SCALE
1:100, 1:200
1:500
DRAWING
NUMBER- 01

SHIVASTU
ARCHITECTS & INTERIOR DESIGNERS
R.R. TOWER, 6-C, Opp. Comunidade Ghor,
Angod Mapusa - Goa
PH. 9881731911, 9422387179, 0832-2255179
E-mail shivastu_arch@yahoo.co.in

Please Check Letter No. 15/0886-LAR/CP/2024/68
dated 14/04/2025
regarding the Plan.

Dr. T. S. Planer,
Town & Country Planning Dept.,
Govt. of Goa,
Thiruvananthapuram, Kerala

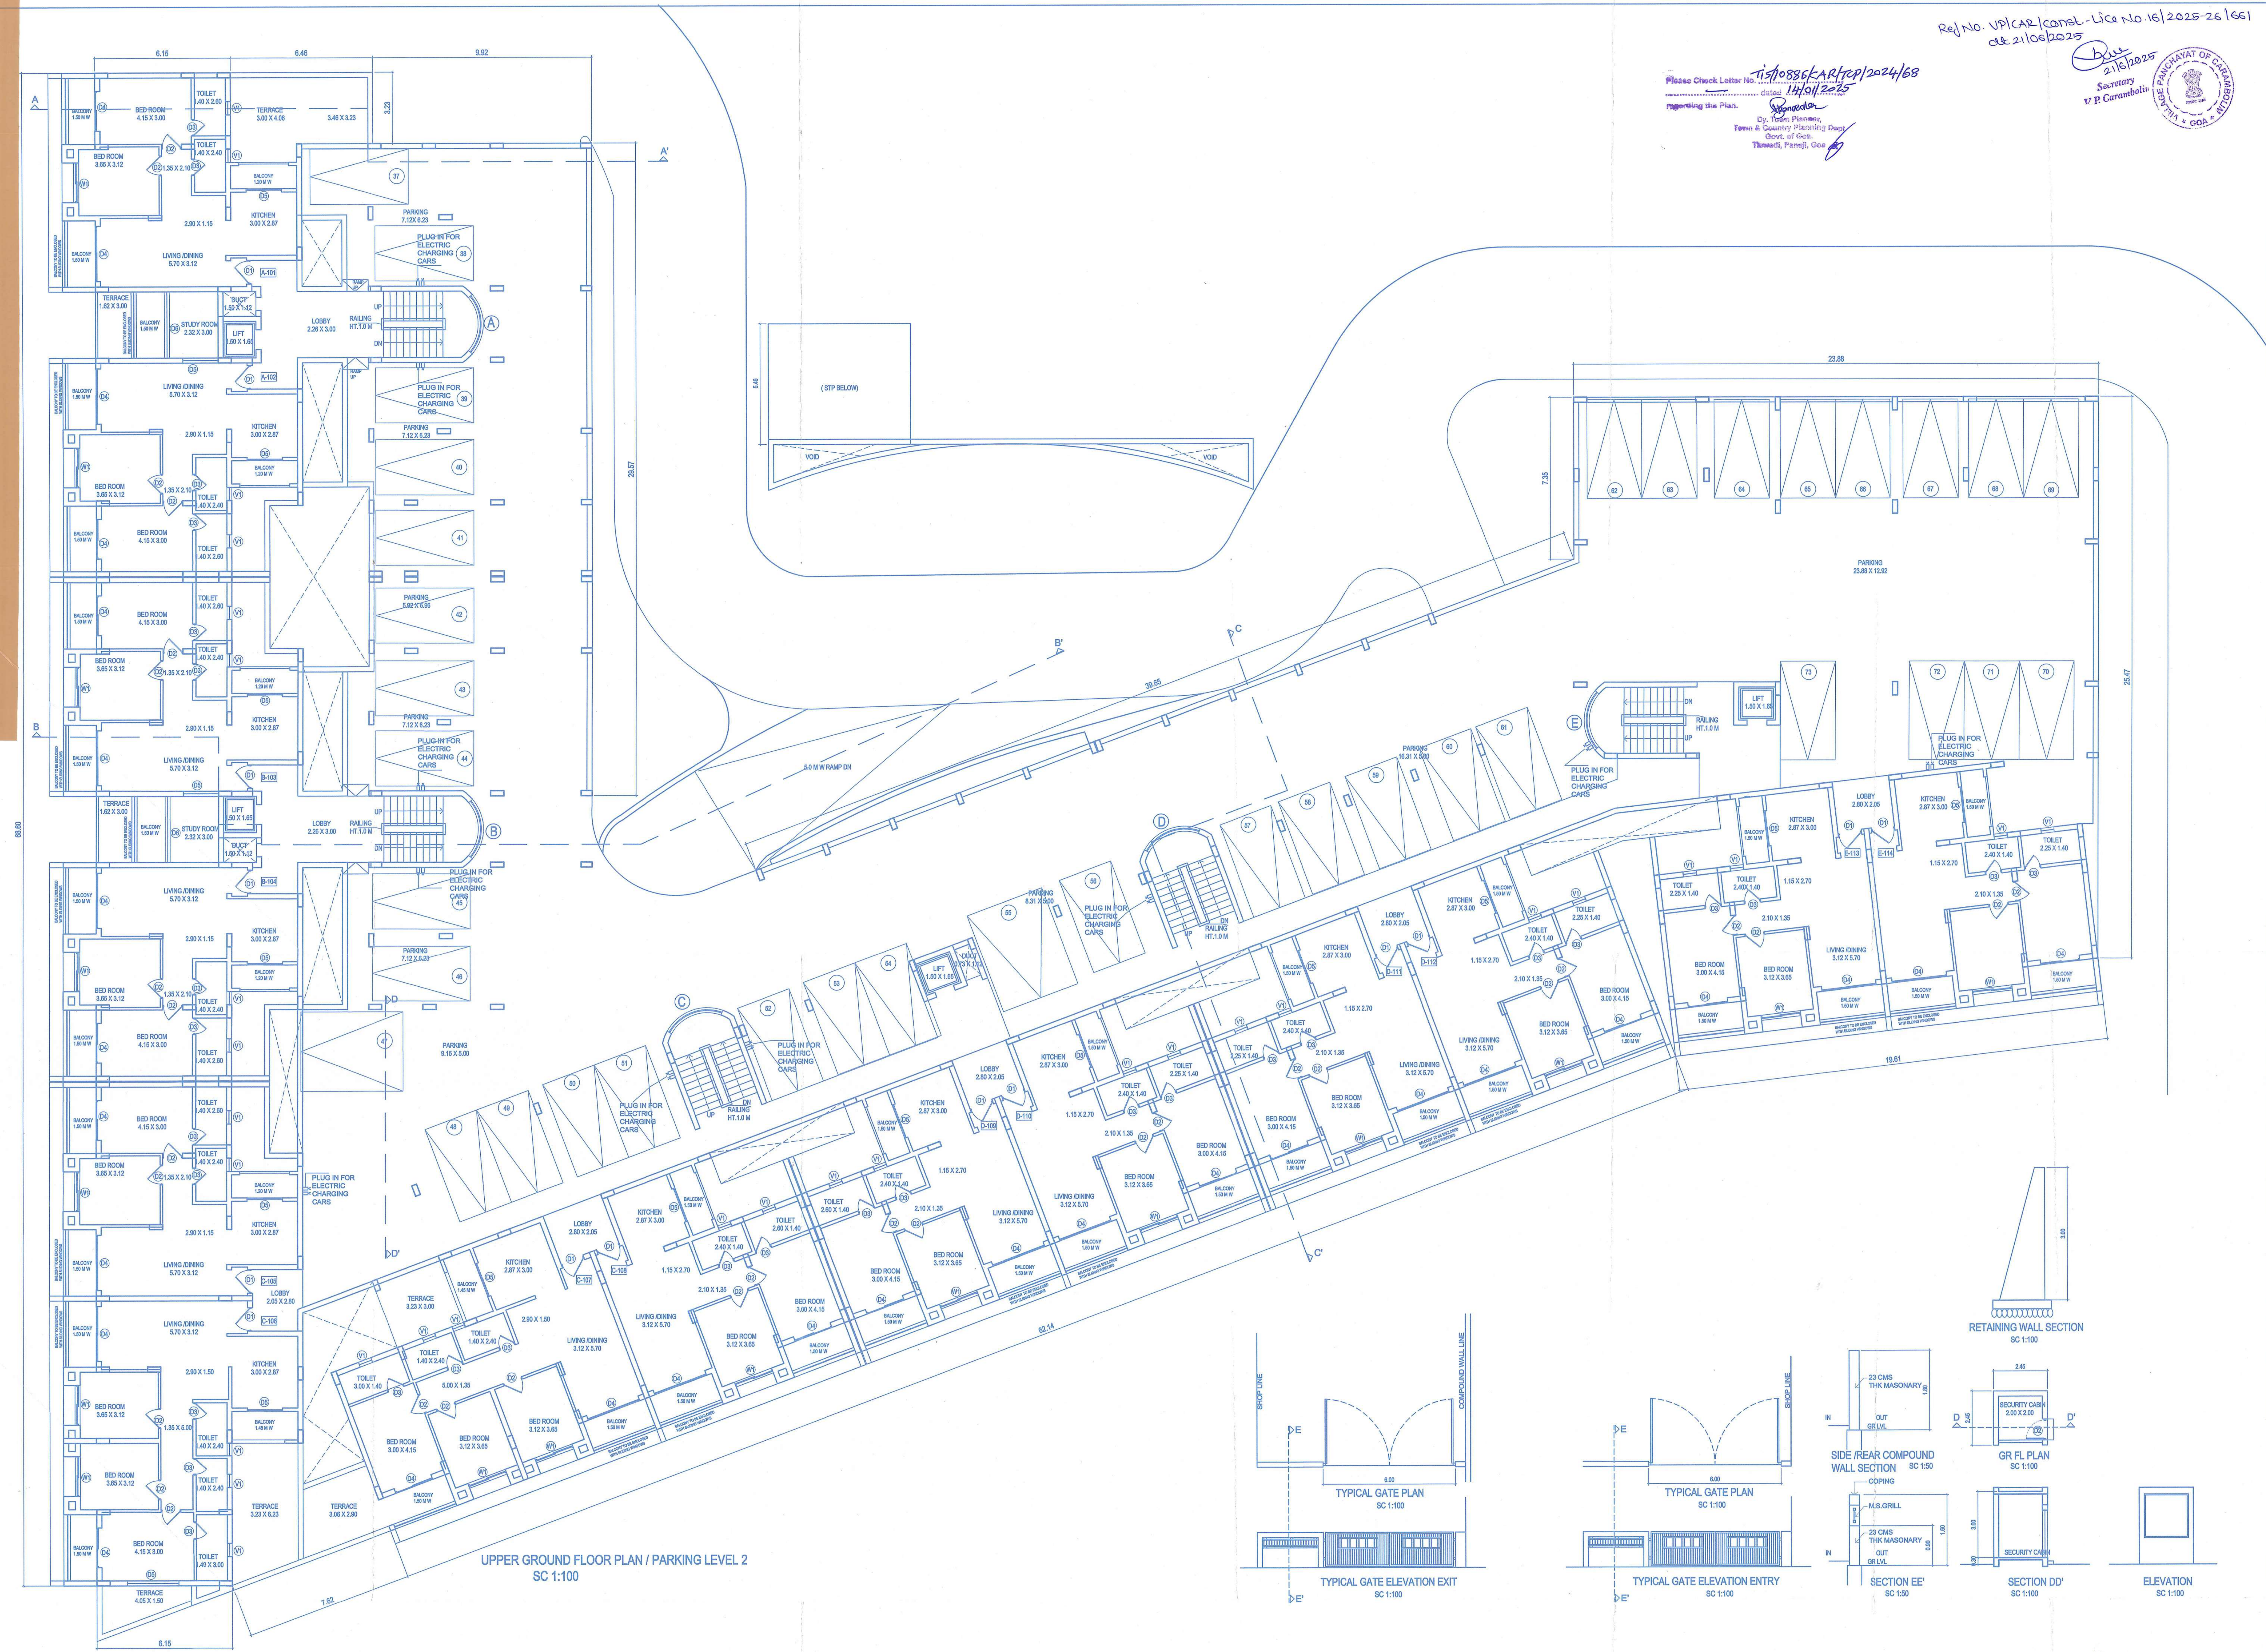

PROJECT
PROPOSED RESIDENTIAL AND COMMERCIAL BUILDING, SOCIETY OFFICE,
STP, RETAINING WALL AND COMPOUND WALL
ON PLOT BEARING S.NO. 25 / 2 AT CARAMBOLIM, TISWADI, GOA
FOR Mr. RAVI R. GOHIL AND RAMESHCHANDRA S. GOHIL

OWNER'S SIGNATURE

ARCHITECT'S SIGNATURE

PROJECT ARCHITECT
SITARAM GAWAS
TITLE
FLOOR PLANS, SECTIONS, ELEVATIONS,
SITE PLAN, LOCATION PLAN,
AREA STATEMENT.
STATUS : SUBMISSION DRAWING
DRAWN : SHEETAL
CHECKED: SITARAM
DATE : 25.05.2024
SCALE
1:100, 1:200
1:500
DRAWING
NUMBER- 02

SHIVASTU
ARCHITECTS & INTERIOR DESIGNERS
R.R. TOWER, 8-C, Opp. Comunidade Ghor,
Angad Mapusa - Goa
PH. 9881731911, 9422387179, 0832-2255179
E-mail shivastu_arch@yahoo.co.in



Ref No. UP/CAR/const. Lic No.16/2025-26/661
dt 21/06/2025

Please Check Letter No. 15/10936/CAR/EP/24/63
dated 14/01/2025
representing the Plan.
Dy. Town Planner
Town & Country Planning Dept.
Chowk, at Ghor,
Thanesi, Panaji, Goa



21/06/2025
Secretary
V. P. Carambolim

PROJECT
PROPOSED RESIDENTIAL AND COMMERCIAL BUILDING, SOCIETY OFFICE,
STP, RETAINING WALL AND COMPOUND WALL
ON PLOT BEARING S.NO. 25 / 2 AT CARAMBOLIM, TISWADI, GOA
FOR Mr. RAVI R. GOHIL AND RAMESHCHANDRA S. GOHIL

OWNER'S SIGNATURE

ARCHITECT'S SIGNATURE

PROJECT ARCHITECT

SITARAM GAWAS

TITLE
FLOOR PLANS, SECTIONS, ELEVATIONS,
SITE PLAN, LOCATION PLAN,
AREA STATEMENT.

DRAWN : SHEETAL
CHECKED: SITARAM

SCALE
1:100, 1:200
1:500
DRAWING
NUMBER- 03

STATUS : SUBMISSION DRAWING

DATE : 25.05.2024

SHIVASTU

ARCHITECTS & INTERIOR DESIGNERS
R.R. TOWER, 6-C, Opp. Comunidade Ghor,
Angol Mapusa - Goa
PH. 9881731911, 9422387179, 0832-2255179
E-mail shivastu_arch@yahoo.co.in

Please refer to the letter No. 15/0886/AR/21/2024/63
dated 14/01/2025
regarding the Plan.

Dy. Town Planner,
Town & Country Planning Dept.
Govt. of Goa.
Thane, Panaji, Goa

21/6/25
Secretary
V.P. Carambolim



PROJECT
PROPOSED RESIDENTIAL AND COMMERCIAL BUILDING, SOCIETY OFFICE,
STP, RETAINING WALL AND COMPOUND WALL
ON PLOT BEARING S.NO. 25 / 2 AT CARAMBOLIM, TISWADI, GOA
FOR Mr. RAVI R. GOHIL AND RAMESHCHANDRA S. GOHIL

OWNER'S SINGNATURE

S. S. GAWAS ARCHITECT
B. ARCH.
REG. NO. CA/22842
AWD. RES. NO. 275
AR/0088/2010
NGPDIARCH/23

ARCHITECT'S SINGNATURE

PROJECT ARCHITECT		
SITARAM GAWAS		
TITLE FLOOR PLANS, SECTIONS, ELEVATIONS, SITE PLAN, LOCATION PLAN, AREA STATEMENT.	DRAWN : SHEETAL	SCALE 1:100, 1:200 1:500
STATUS : SUBMISSION DRAWING	CHECKED: SITARAM	DRAWING NUMBER- 04
	DATE : 25.05.2024	

SHIVASTU
ARCHITECTS & INTERIOR DESIGNERS
R.R. TOWER, 6-C, Opp. Comunidade Ghor,
Angol Mapusa - Goa
PH. 988179191, 19422387179, 0832-2255179
E-mail shivastu_arch@yahoo.co.in



Project No. 19/0884/AR/2024/58
14/01/2025
Representing the Plan:
Dy. Town Planner,
Town & Country Planning Dept.
Govt. of Goa,
Thane, Panaji, Goa

Reg. No. UPICAR/const. Lic. No. 16/2020-26/661 dt 21/06/2015
21/6/2025
Secretary
V. P. Carambolim



PROJECT
PROPOSED RESIDENTIAL AND COMMERCIAL BUILDING, SOCIETY OFFICE,
STP, RETAINING WALL AND COMPOUND WALL
ON PLOT BEARING S.NO. 25 / 2 AT CARAMBOLIM, TISWADI, GOA
FOR MR. RAVI R. GOHIL AND RAMESHCHANDRA S. GOHIL

OWNER'S SIGNATURE

S. S. GAWAS, ARCHITECT
B. ARCH.
REG. NO. 275
AR/00088/2010
NGPD/ARCH/33

ARCHITECT'S SIGNATURE

PROJECT ARCHITECT

SITARAM GAWAS

TITLE
FLOOR PLANS, SECTIONS, ELEVATIONS,
SITE PLAN, LOCATION PLAN,
AREA STATEMENT.
STATUS : SUBMISSION DRAWING

DRAWN : SHEETAL
CHECKED: SITARAM
DATE : 25.05.2024
DRAWING NUMBER: 04

SHIVASTU

ARCHITECTS & INTERIOR DESIGNERS
R.R. TOWER, 6-C, Opp. Comunidade Ghor,
Angod Mapusa - Goa
PH: 9881731911, 9422387179, 0832-2255179
E-mail shivastu_arch@yahoo.co.in



Please Check Letter No. 15/10896/Const/Lia/24/168
dated 14/01/2025
regarding the Plan. Signature
Dy. Town Planner,
Town & Country Planning Dept.
Govt. of Goa,
Tiswadi, Panaji, Goa

Ref No. UPICAR/Const-Lia. No-16/2025-26/661
dt 21/06/2025







PROJECT
PROPOSED RESIDENTIAL AND COMMERCIAL BUILDING, SOCIETY OFFICE,
STP, RETAINING WALL AND COMPOUND WALL
ON PLOT BEARING S.NO. 25 / 2 AT CARAMBOLIM, TISWADI, GOA
FOR Mr. RAVI R. GOHIL AND RAMESHCHANDRA S. GOHIL

Signature
OWNER'S SINGNATURE

S. S. GAWAS ARCHITECT
B. ARCH.
REG. NO. 25/2025042
P.W.D. REG. NO. 275
CPD/ARCH/3
ARCHITECT'S SINGNATURE

PROJECT ARCHITECT		
SITARAM GAWAS		
TITLE FLOOR PLANS, SECTIONS, ELEVATIONS, SITE PLAN, LOCATION PLAN, AREA STATEMENT.	DRAWN : SHEETAL CHECKED: SITARAM	SCALE 1:100, 1:200 1:500
STATUS : SUBMISSION DRAWING	DATE : 25.05.2024	DRAWING NUMBER- 05

SHIVASTU
ARCHITECTS & INTERIOR DESIGNERS
R.R. TOWER, 6-C, Opp. Comunidade Ghor,
Angod Mapusa - Goa
PH. 9881731911, 9422387179, 0832-2255179
E-mail shivastu_arch@yahoo.co.in

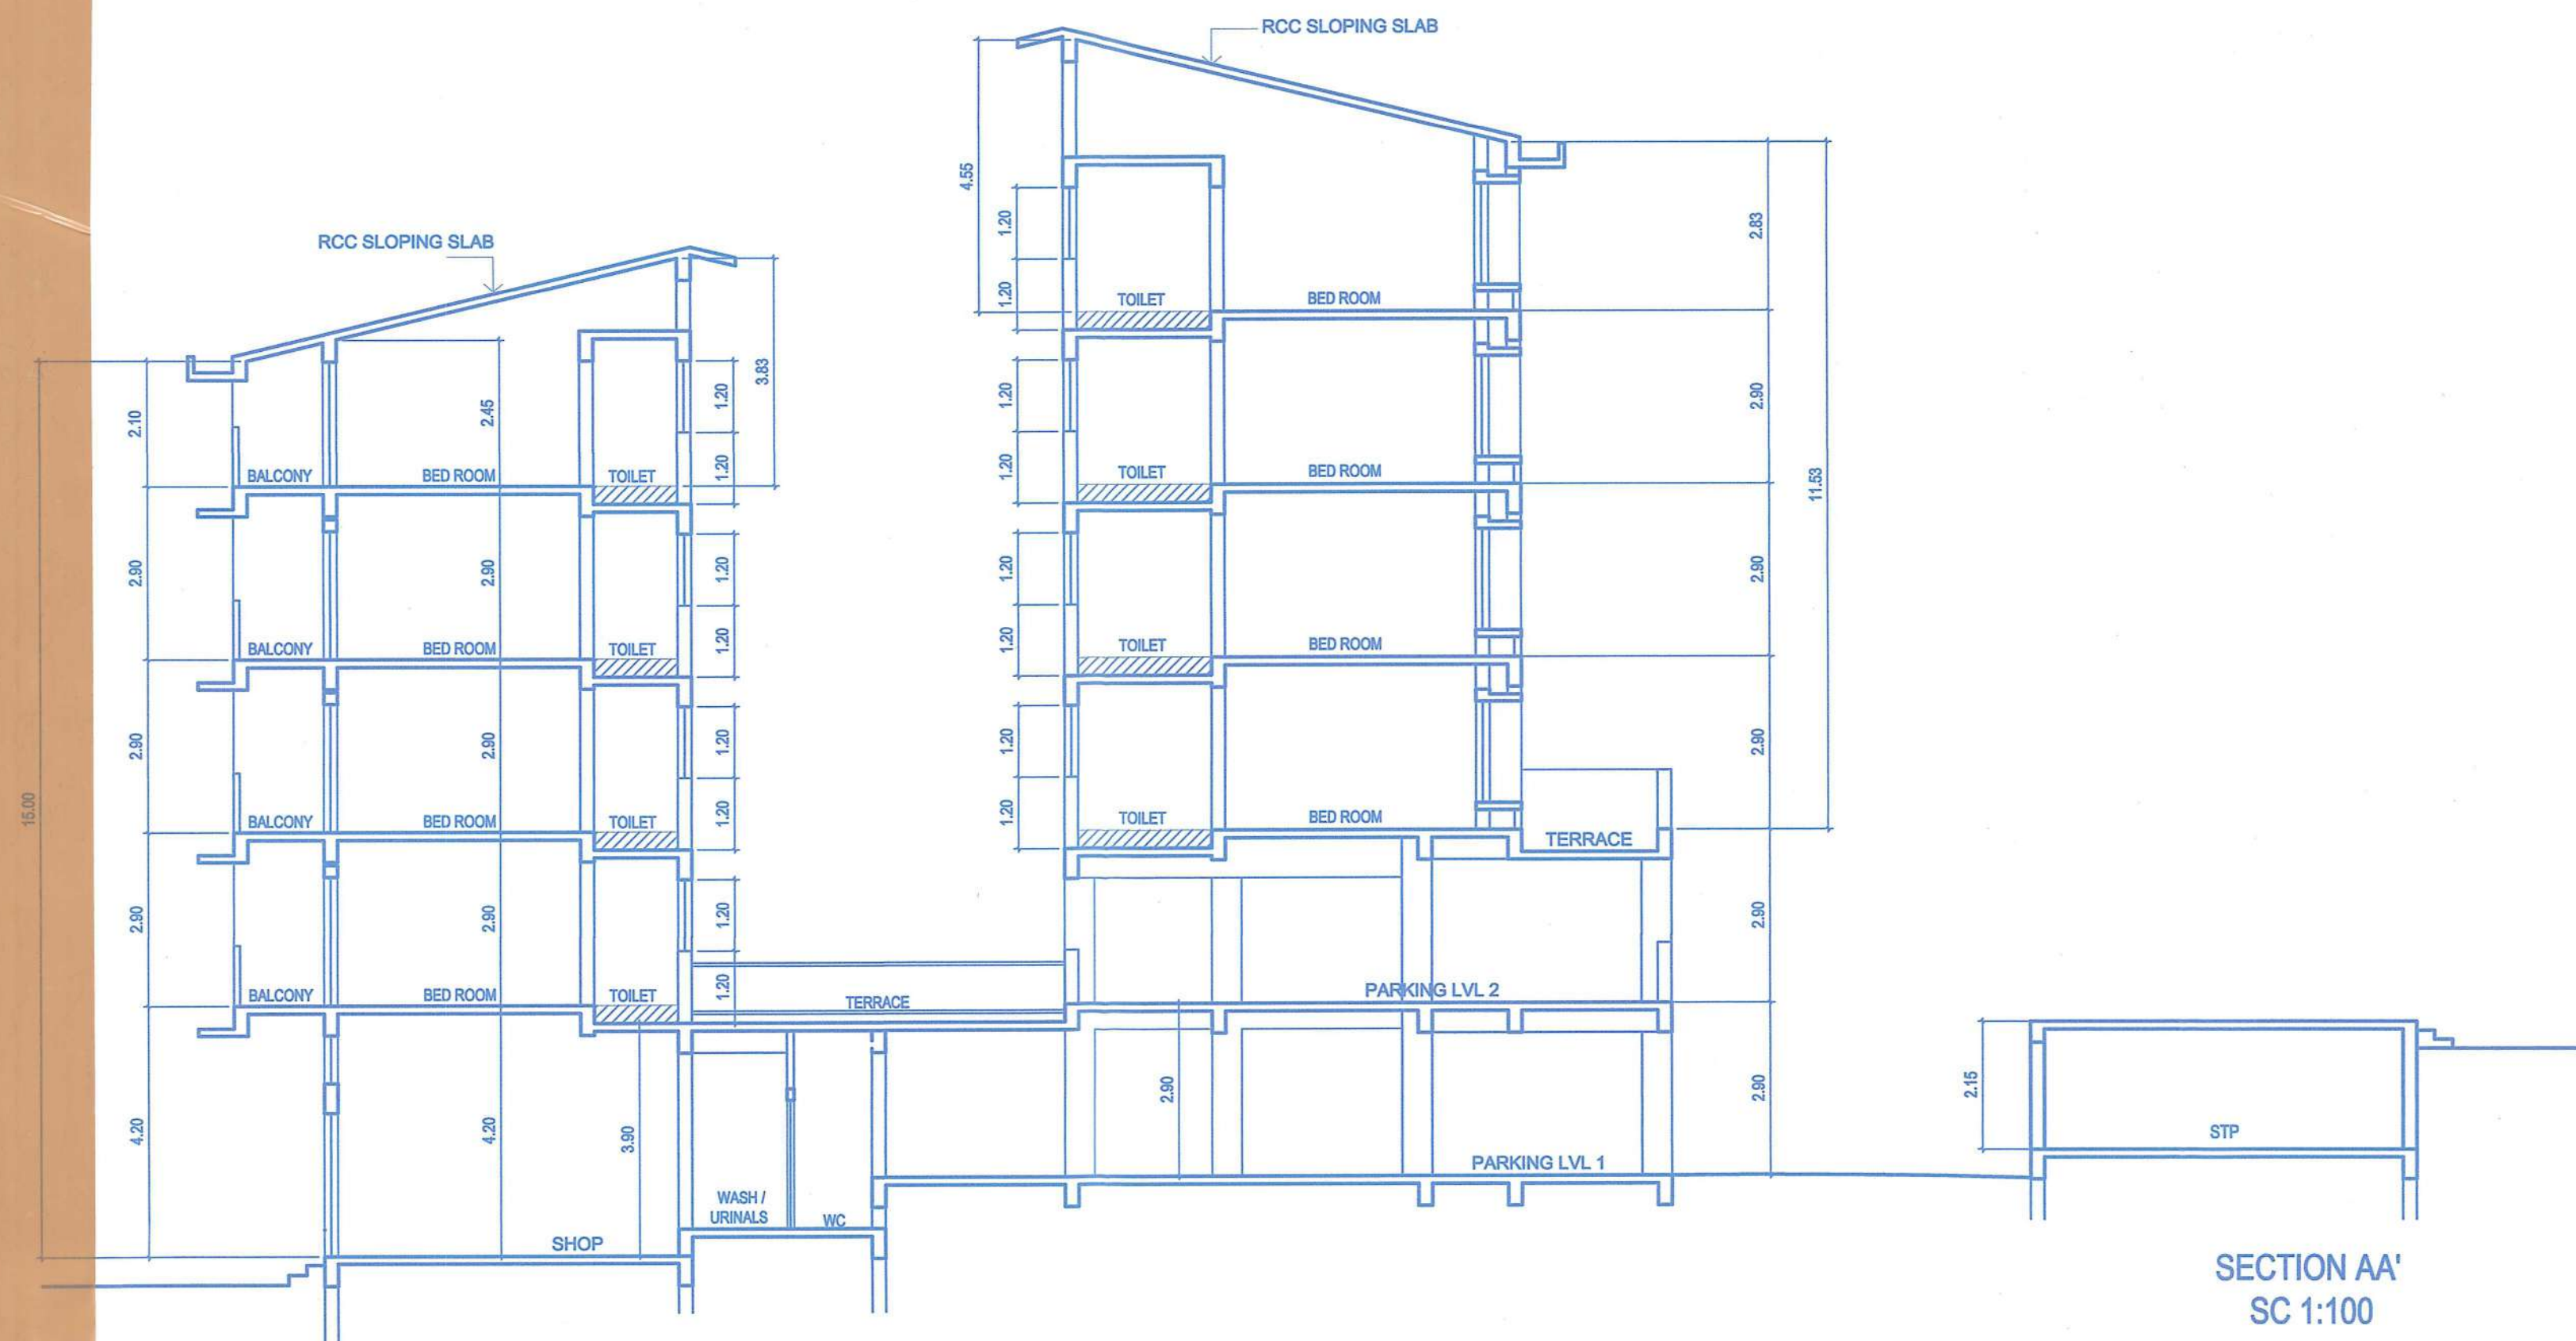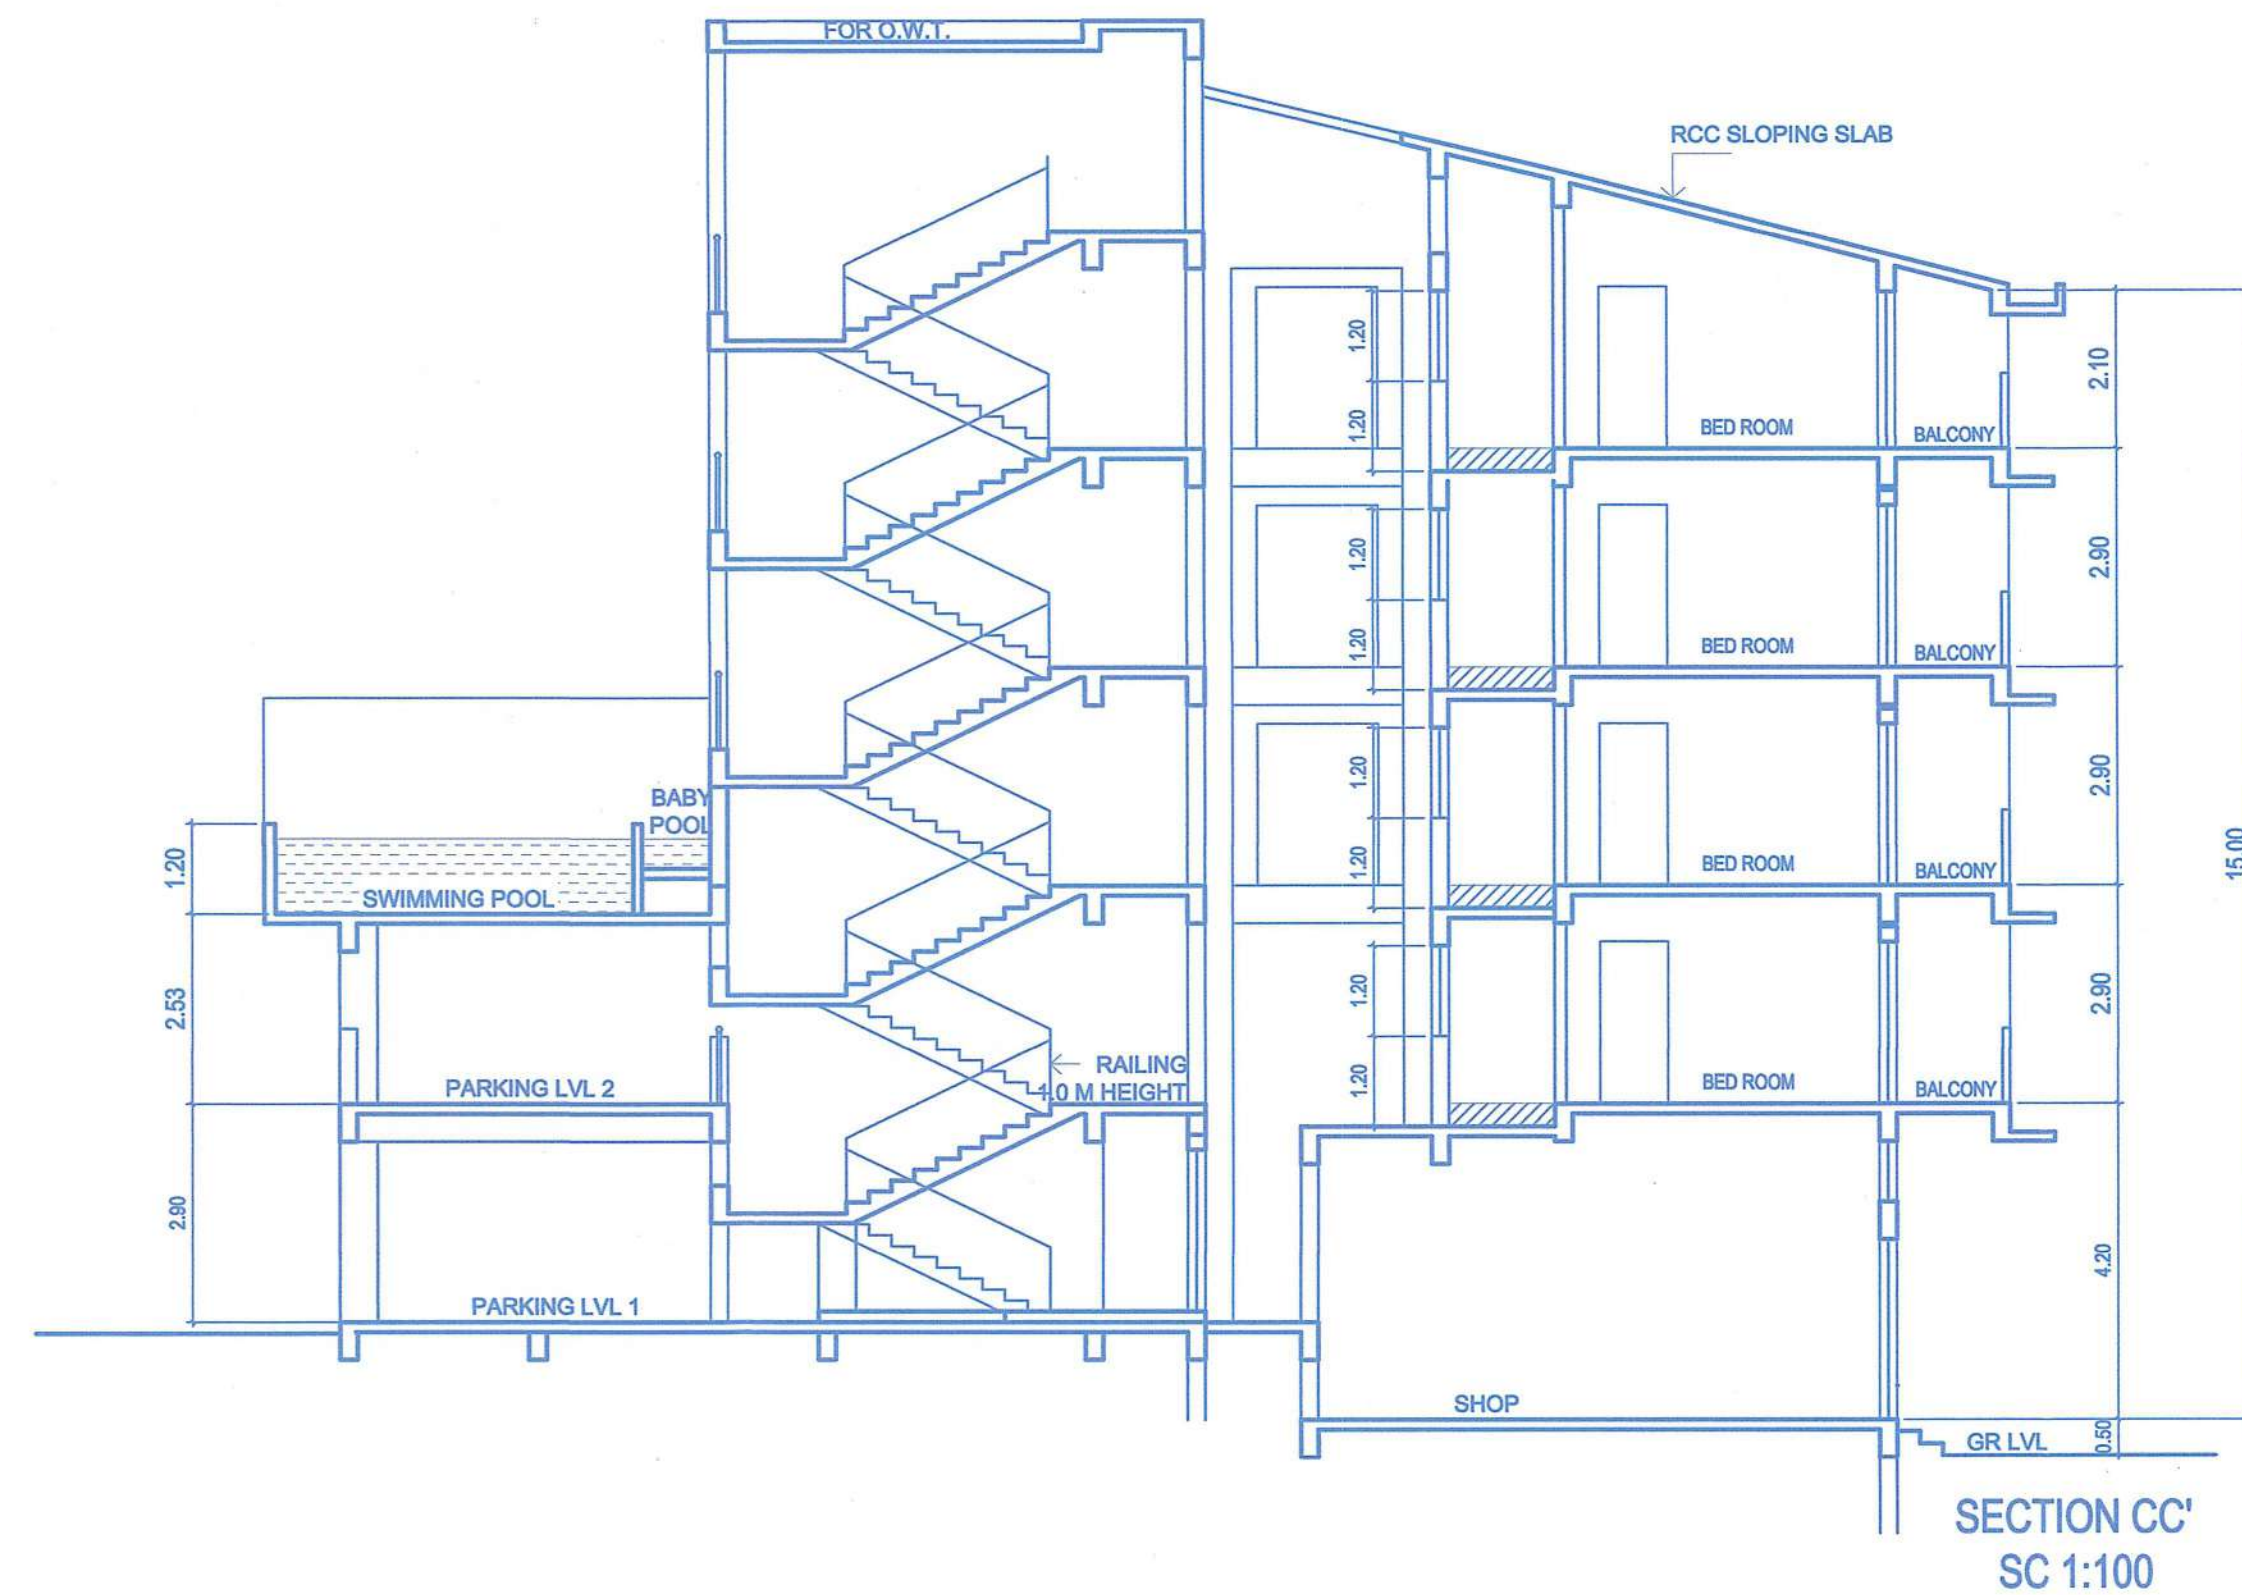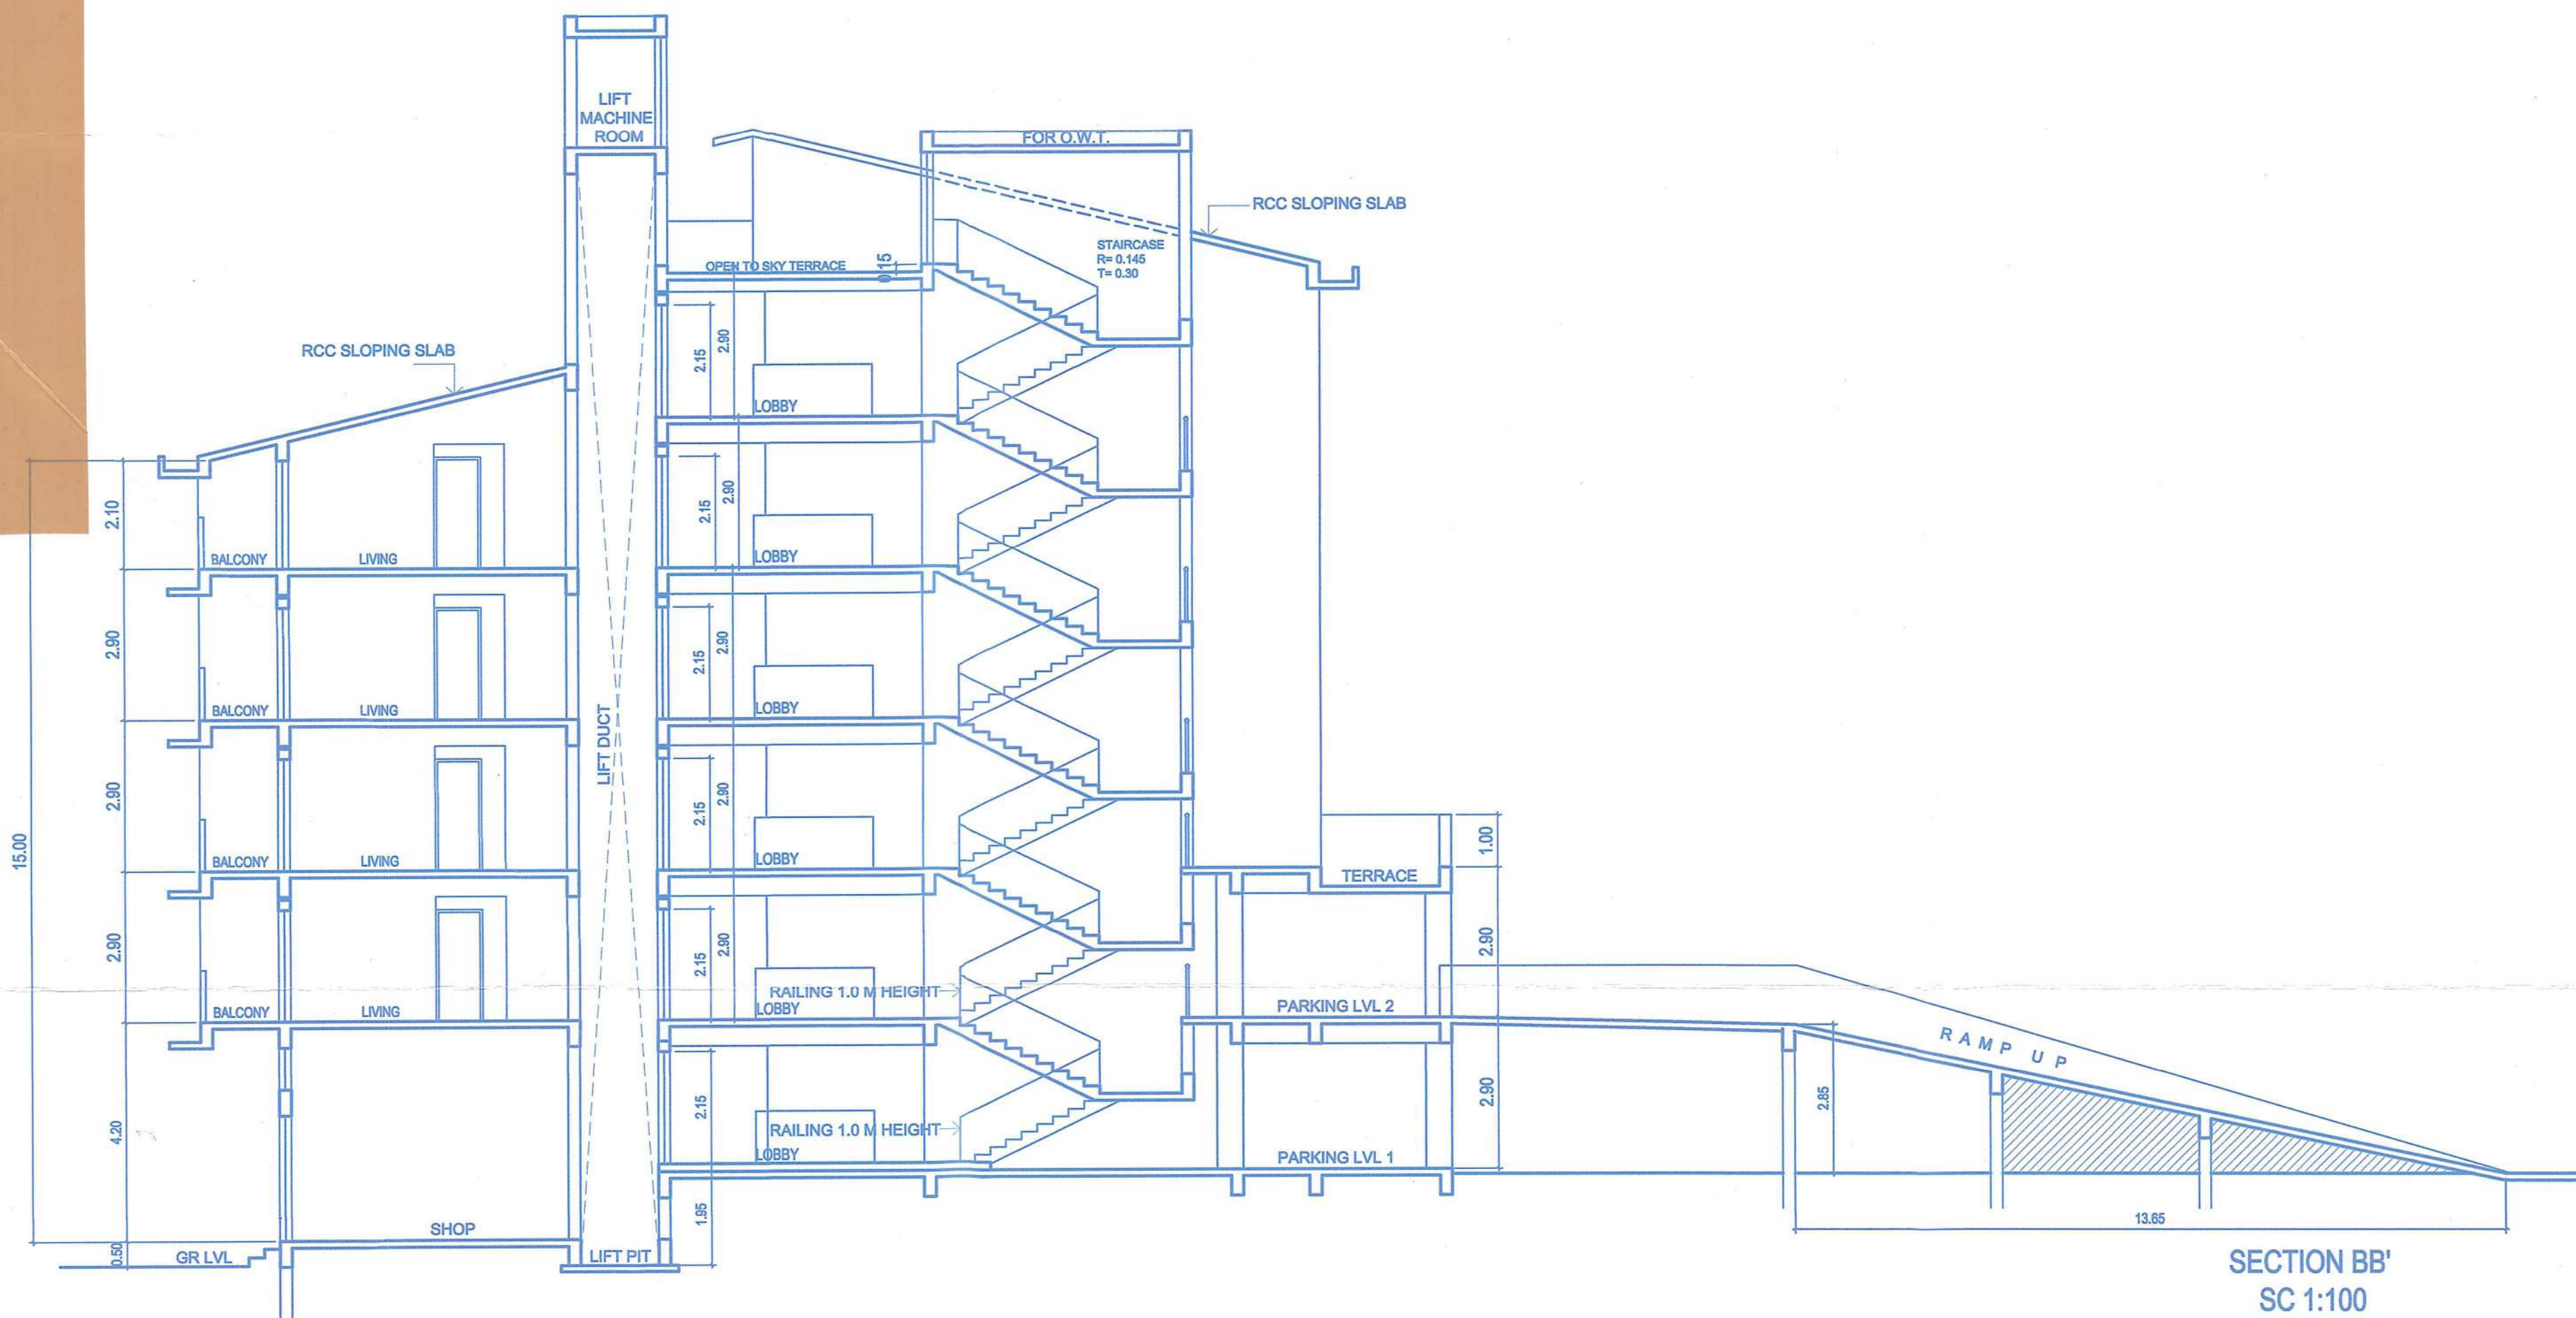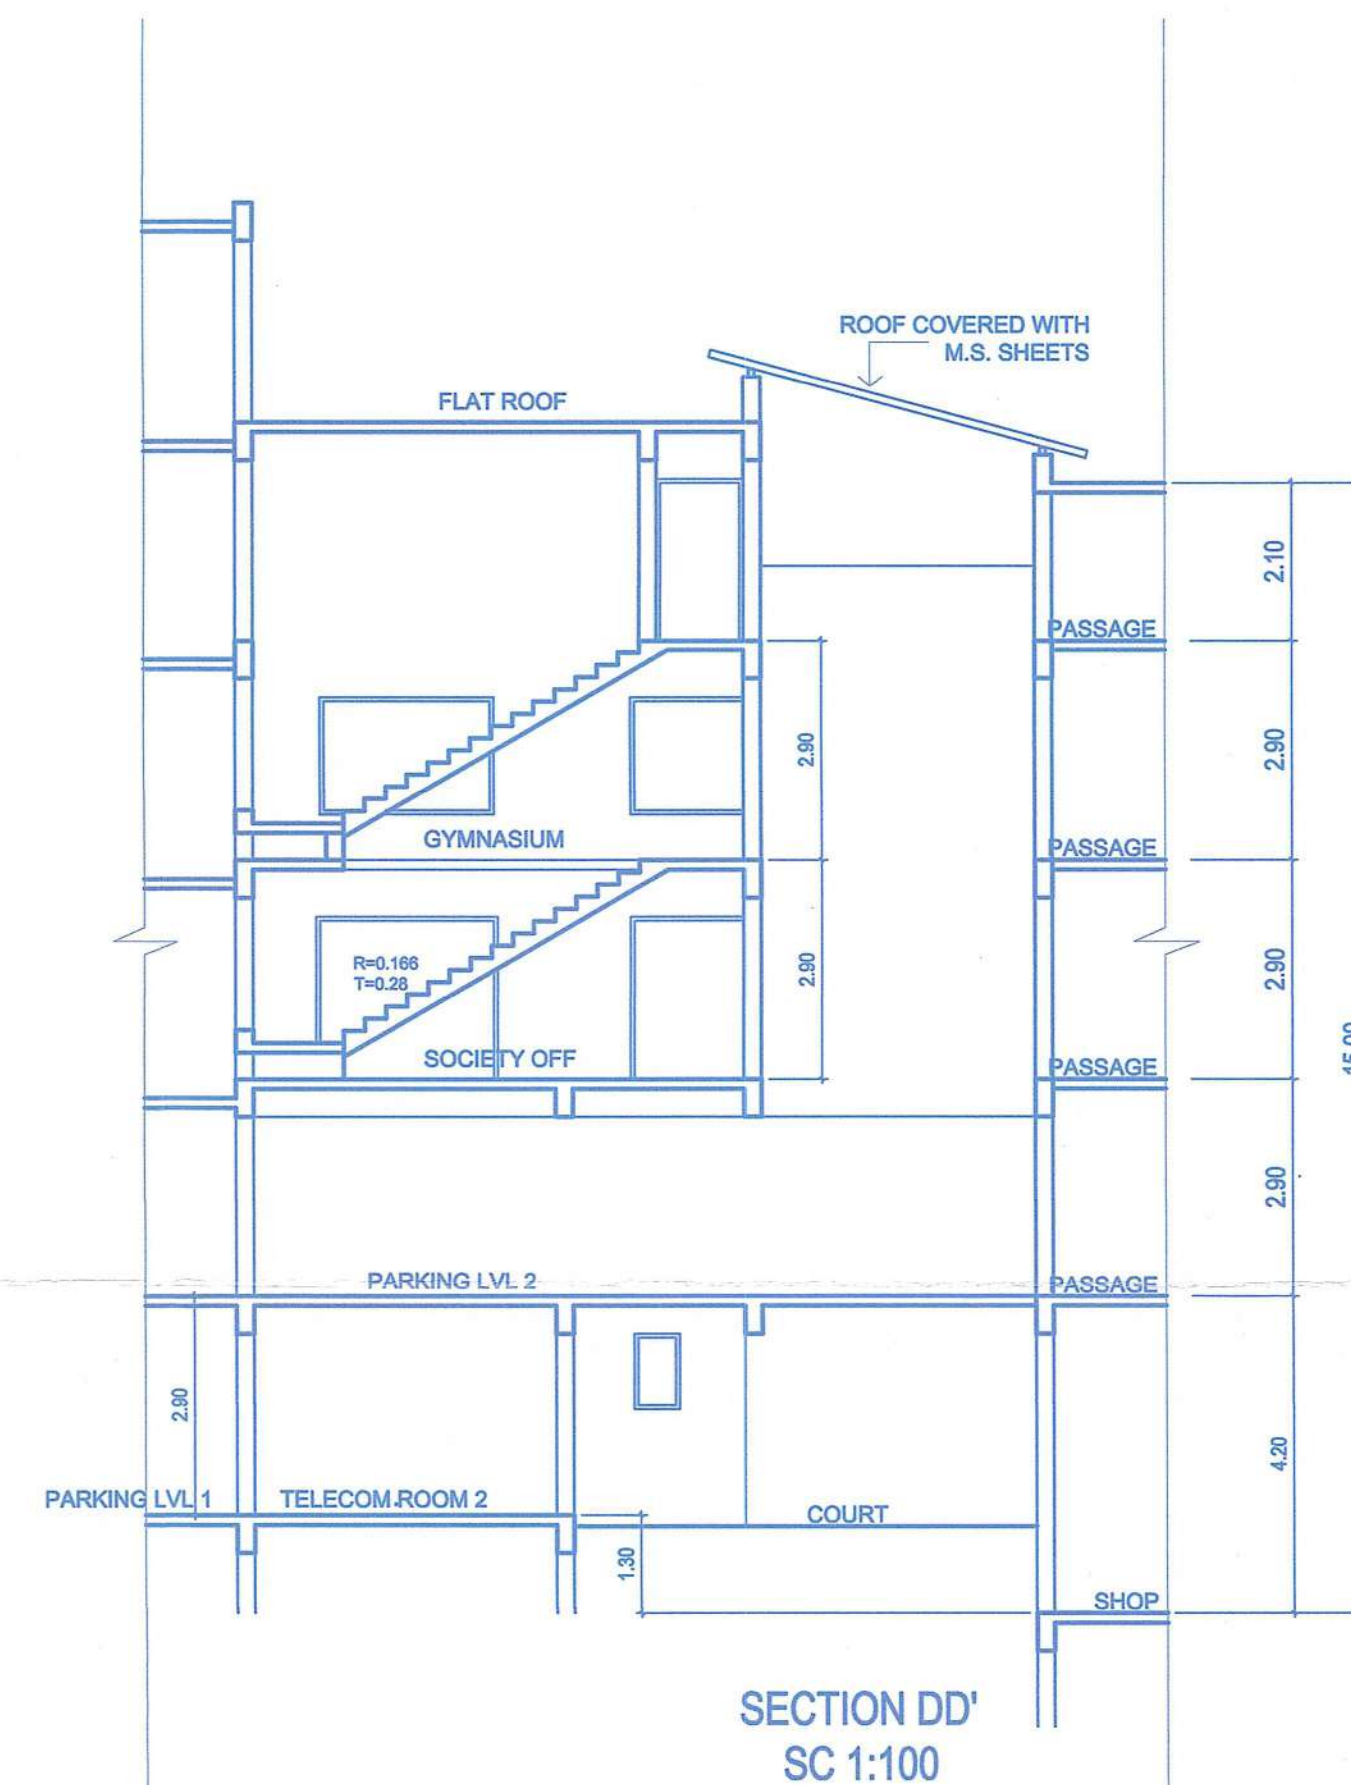

Please Check Letter No. TIS/10886/KAR/TC/24/68
dated 14/01/2025
regarding the P13
Dy. Town Planner,
Town & Country Planning Dept,
Govt. of Goa,
Theroedl, Panaji, Goa

Ref No. VPCAR/Const-Lic No. 16/2025-26/661
dt 21/06/2025
Secretary
V.P. Carambolim

PROJECT
PROPOSED RESIDENTIAL AND COMMERCIAL BUILDING, SOCIETY OFFICE,
STP, RETAINING WALL AND COMPOUND WALL
ON PLOT BEARING S.NO. 25 / 2 AT CARAMBOLIM, TISWADI, GOA
FOR Mr. RAVI R. GOHIL AND RAMESHCHANDRA S. GOHIL

OWNER'S SINGNATURE

ARCHITECT'S SINGNATURE

PROJECT ARCHITECT		
SITARAM GAWAS		
TITLE FLOOR PLANS, SECTIONS, ELEVATIONS, SITE PLAN, LOCATION PLAN, AREA STATEMENT.	DRAWN : SHEETAL CHECKED: SITARAM	SCALE 1:100, 1:200 1:500
STATUS : SUBMISSION DRAWING	DATE : 25.05.2024	DRAWING NUMBER- 07

SHIVASTU
ARCHITECTS & INTERIOR DESIGNERS
R.R. TOWER, 6-C, Opp. Comunidade Ghor,
Angod Mapusa - Goa
PH. 9881731911, 9422387179, 0832-2255179
E-mail shivastu_arch@yahoo.co.in

Please Check Letter No. 13/0856/KAR/EP/2024/68
dated 14/01/2025
regarding the Plan.
By, Dy. Town Planning
Town & Country Planning Dept
Govt. of Goa
Tiswadi, Panaji, Goa



SOUTH SIDE ELEVATION
SC 1:100



WEST SIDE ELEVATION
SC 1:100

Ref No. VPCAR/Const-Lic.No.16/2025-
26/661 dt 21/06/2025
21/6/2025
Secretary
P.P. Carambolim



PROJECT
PROPOSED RESIDENTIAL AND COMMERCIAL BUILDING, SOCIETY OFFICE,
STP , RETAINING WALL AND COMPOUND WALL
ON PLOT BEARING S.NO. 25 / 2 AT CARAMBOLIM , TISWADI , GOA
FOR Mr. RAVI R. GOHIL AND RAMESHCHANDRA S. GOHIL

OWNER'S SINGNATURE

S. S. GAWAS, ARCHITECT
B. ARCH.
ARCHITECT'S SINGNATURE

PROJECT ARCHITECT		
SITARAM GAWAS		
TITLE FLOOR PLANS, SECTIONS, ELEVATIONS, SITE PLAN, LOCATION PLAN, AREA STATEMENT.	DRAWN : SHEETAL CHECKED: SITARAM	SCALE 1:100, 1:200 1:500
STATUS : SUBMISSION DRAWING	DATE : 25.05.2024	DRAWING NUMBER- 08

SHIVASTU
ARCHITECTS & INTERIOR DESIGNERS
R.R. TOWER, 8-C Opp. Comunidade Ghor,
Angod Mapusa - Goa
PH. 9881731911, 9422387179, 0832 -2255179
E-mail shivastu_arch@yahoo.co.in