




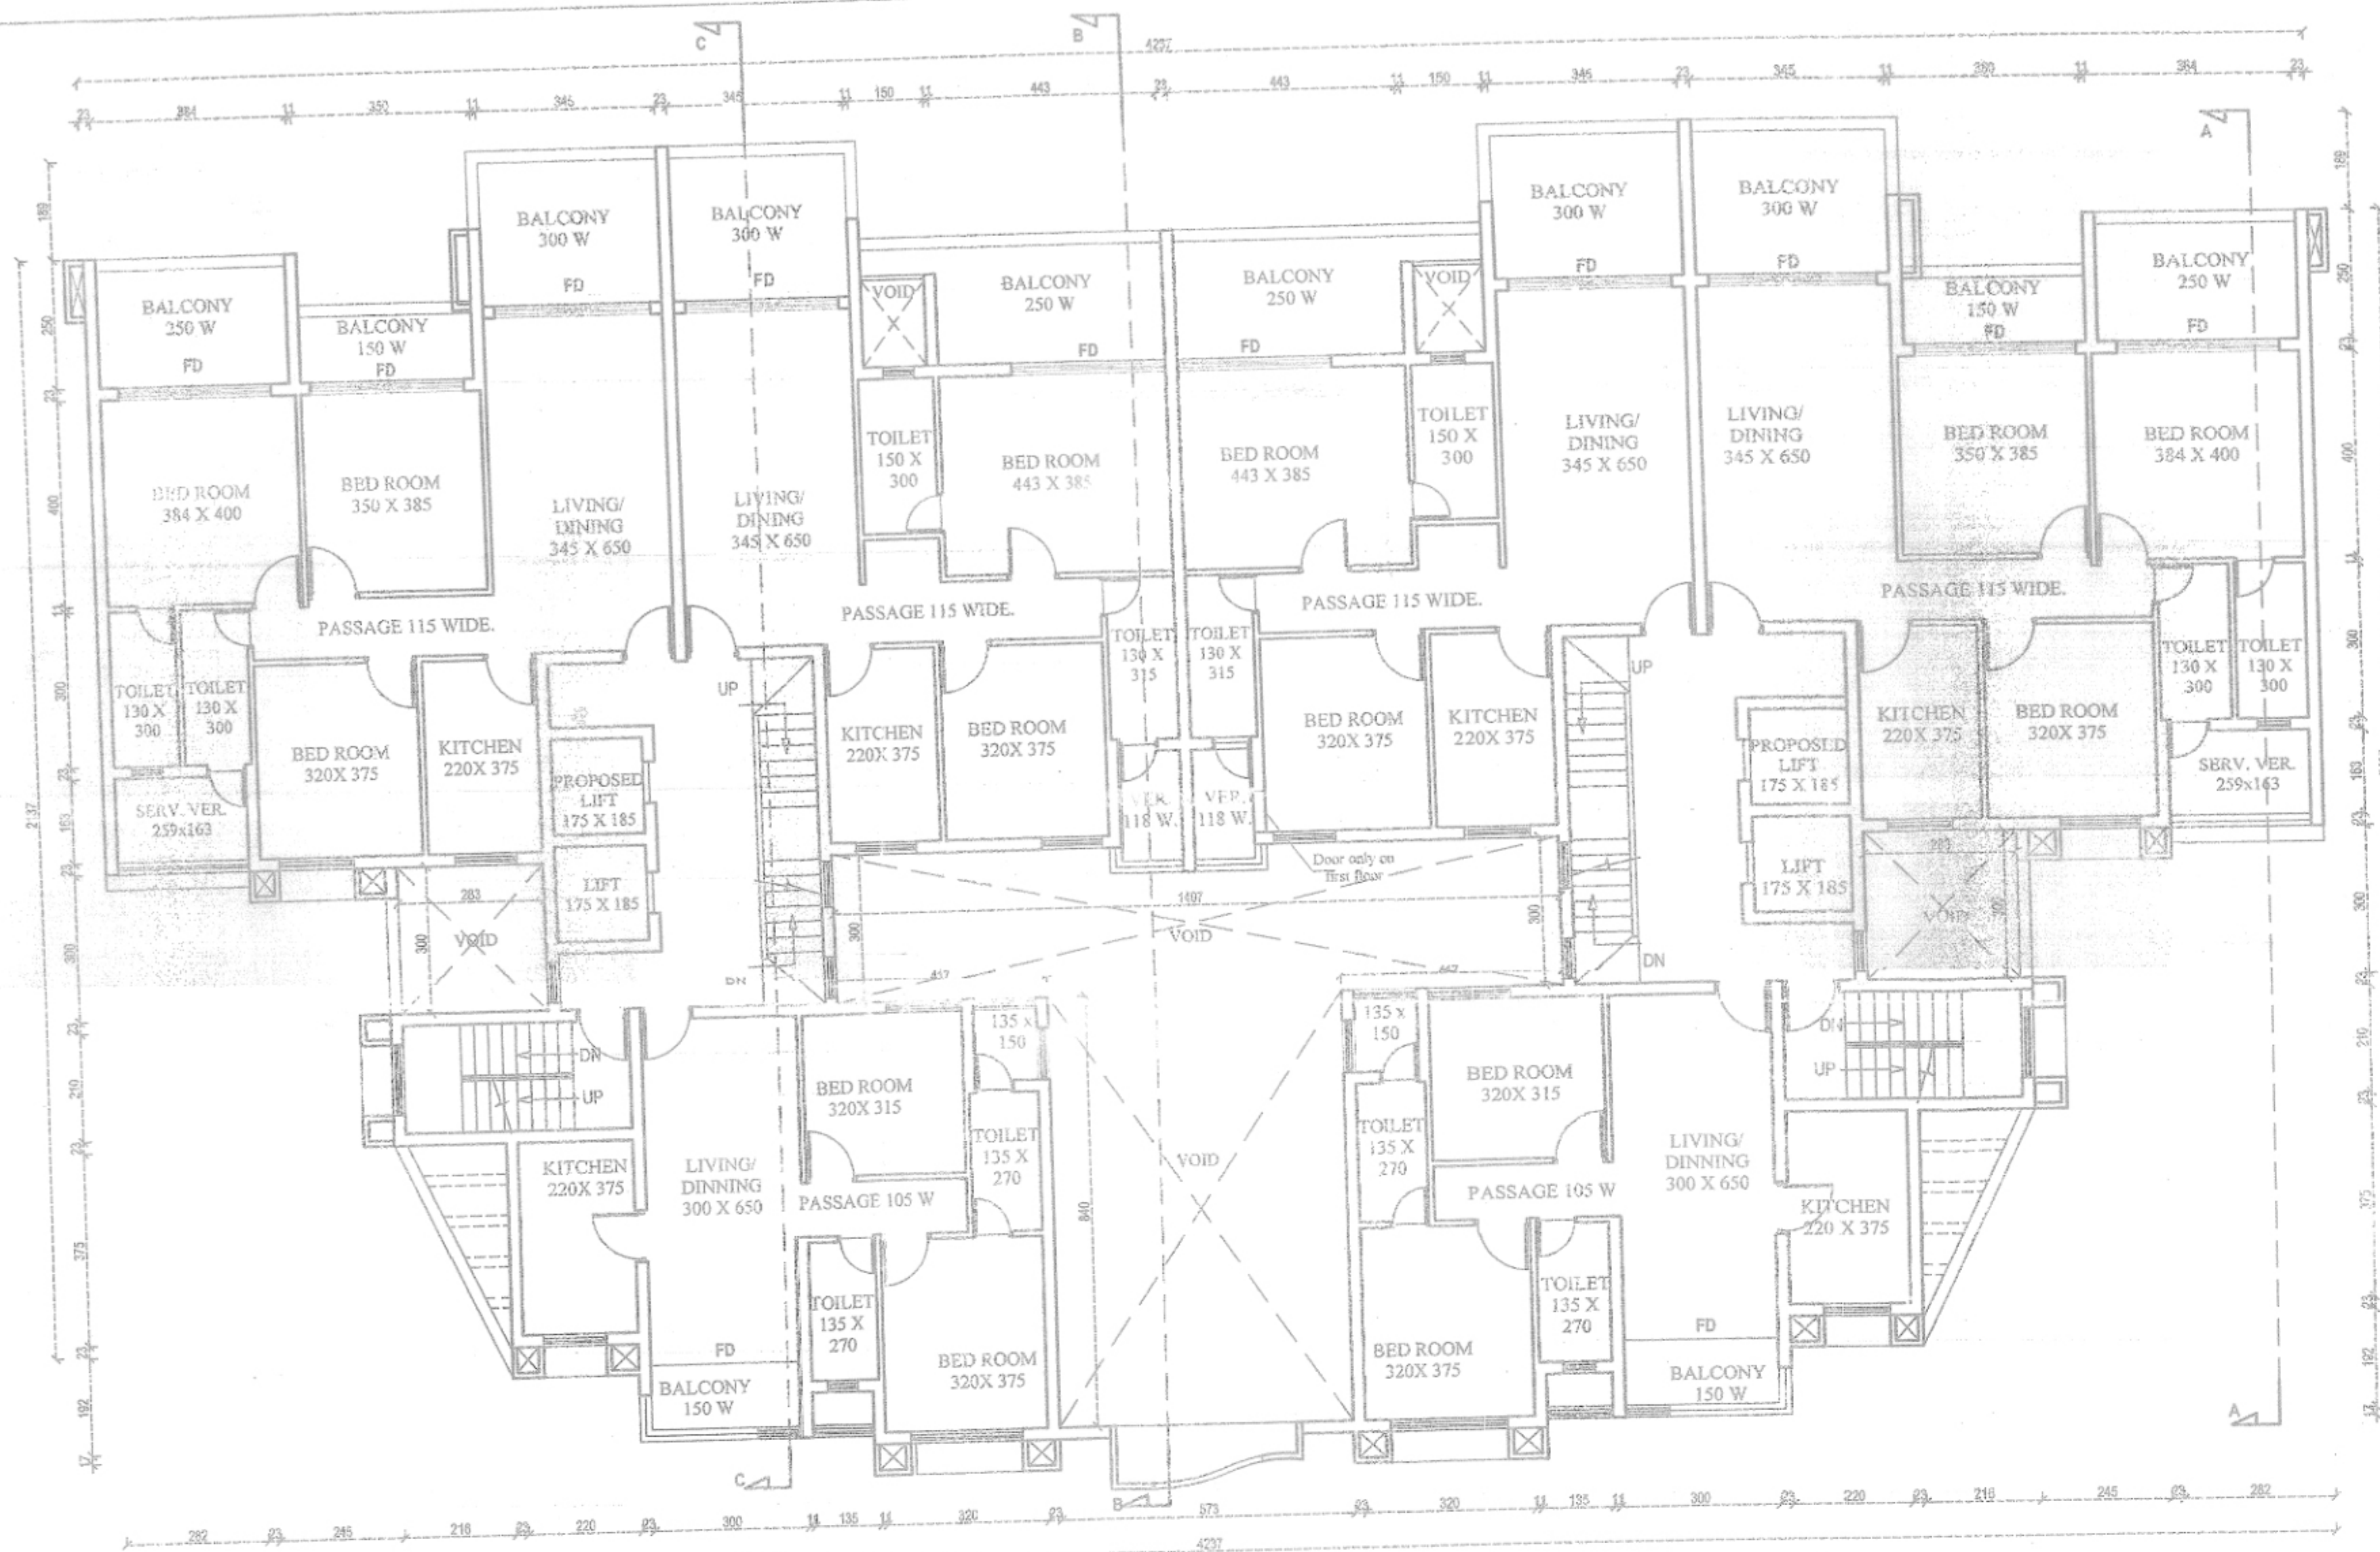


TYPICAL THIRD, FOURTH, FIFTH FLOOR PLAN AS PER  
APPROVED PLAN VIDE ORDER NO. NGPDA/1477/1991/18 DT 19/1/18  
SCALE: 1:100

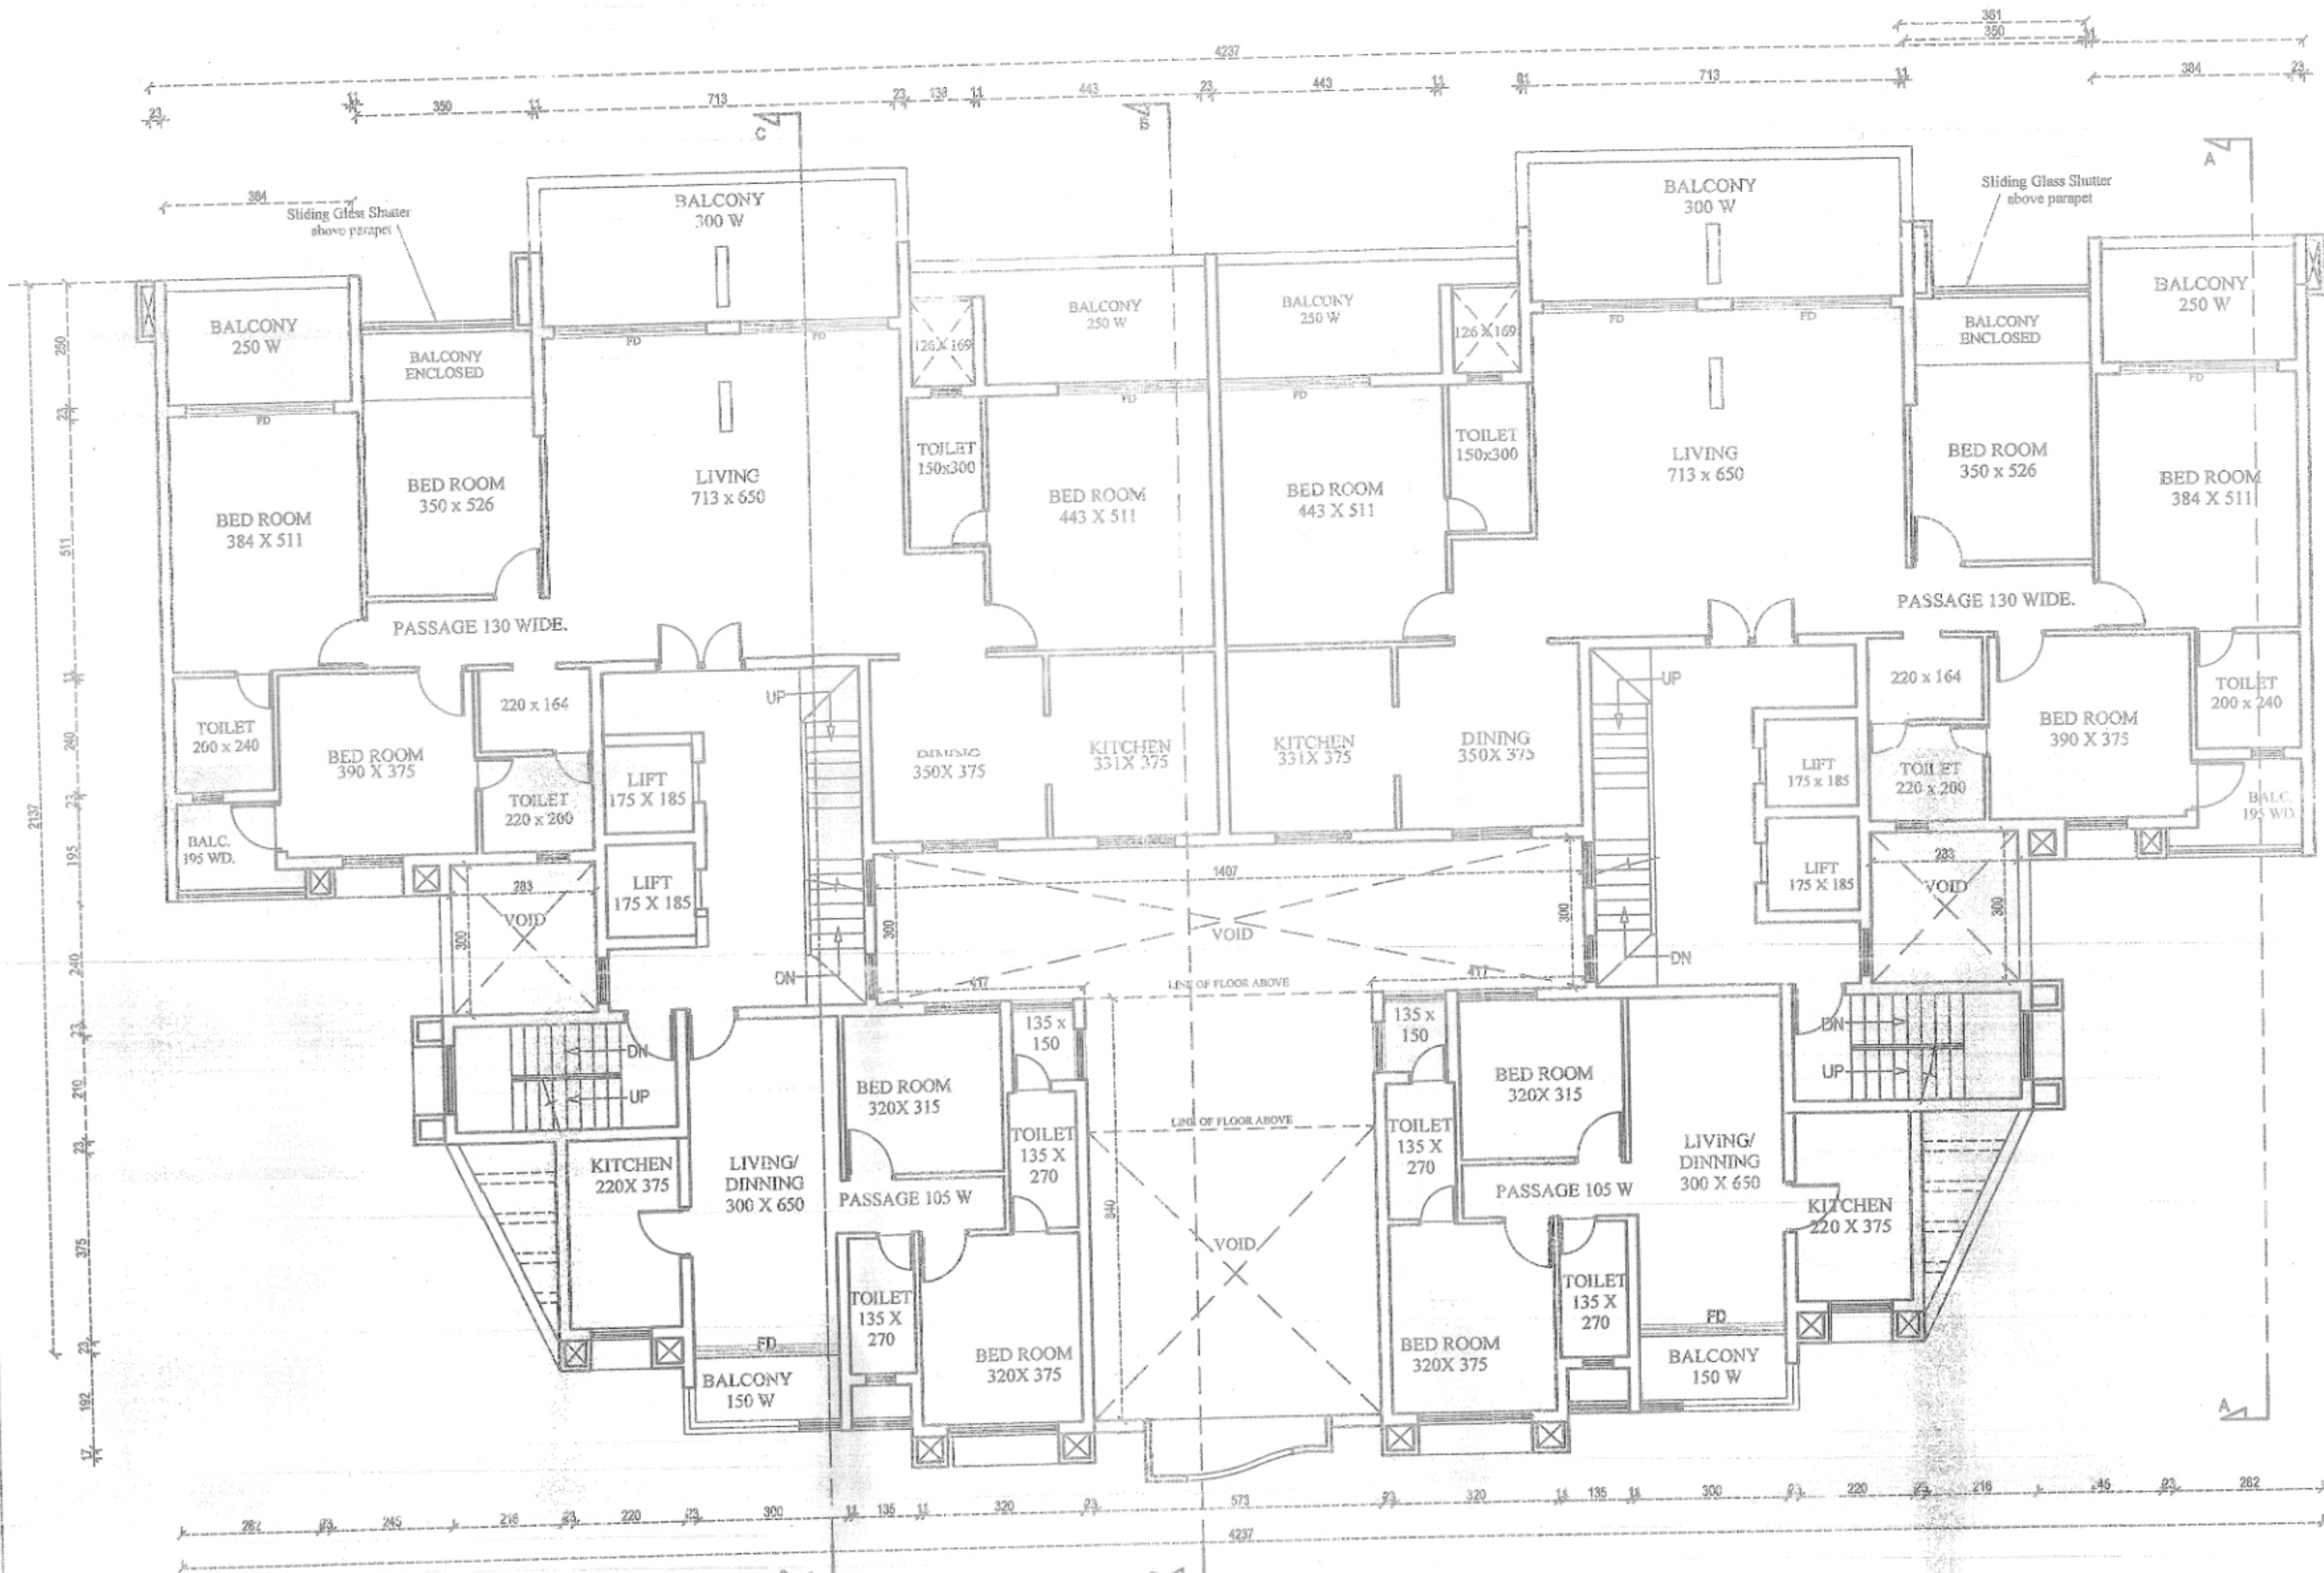

REVISED SIXTH FLOOR PLAN  
SCALE: 1:100

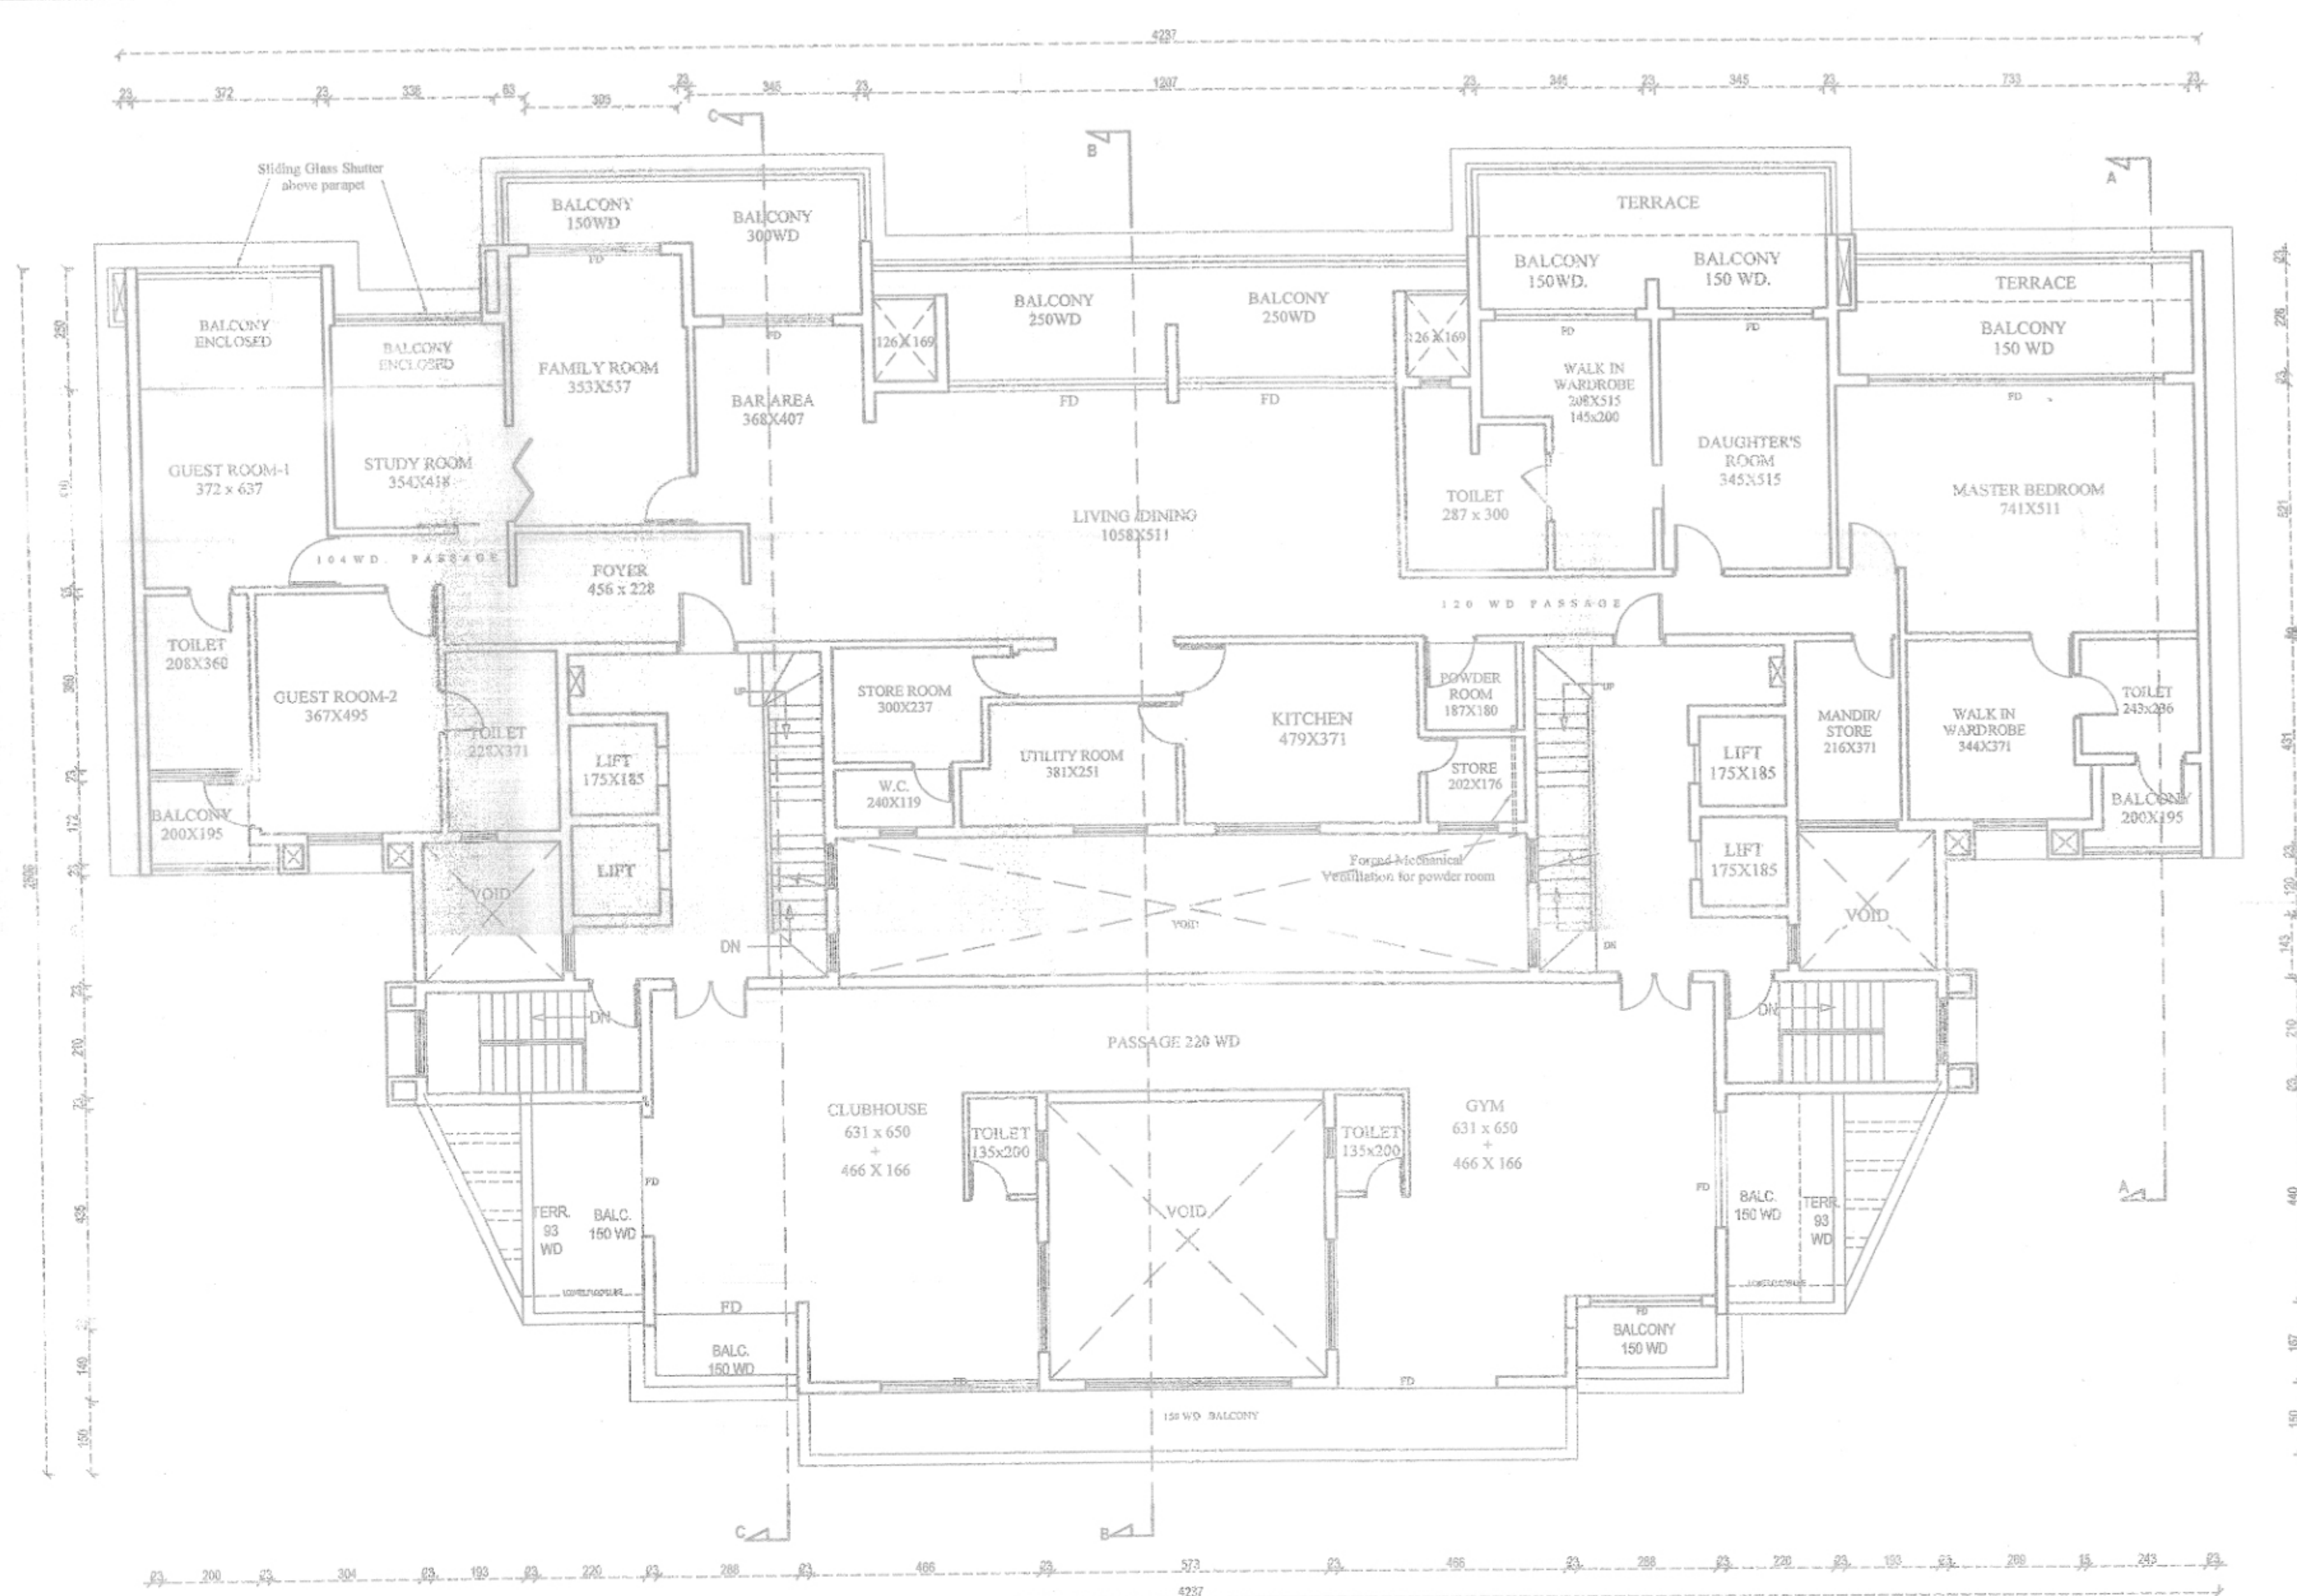

REVISED SEVENTH FLOOR PLAN  
SCALE: 1:100

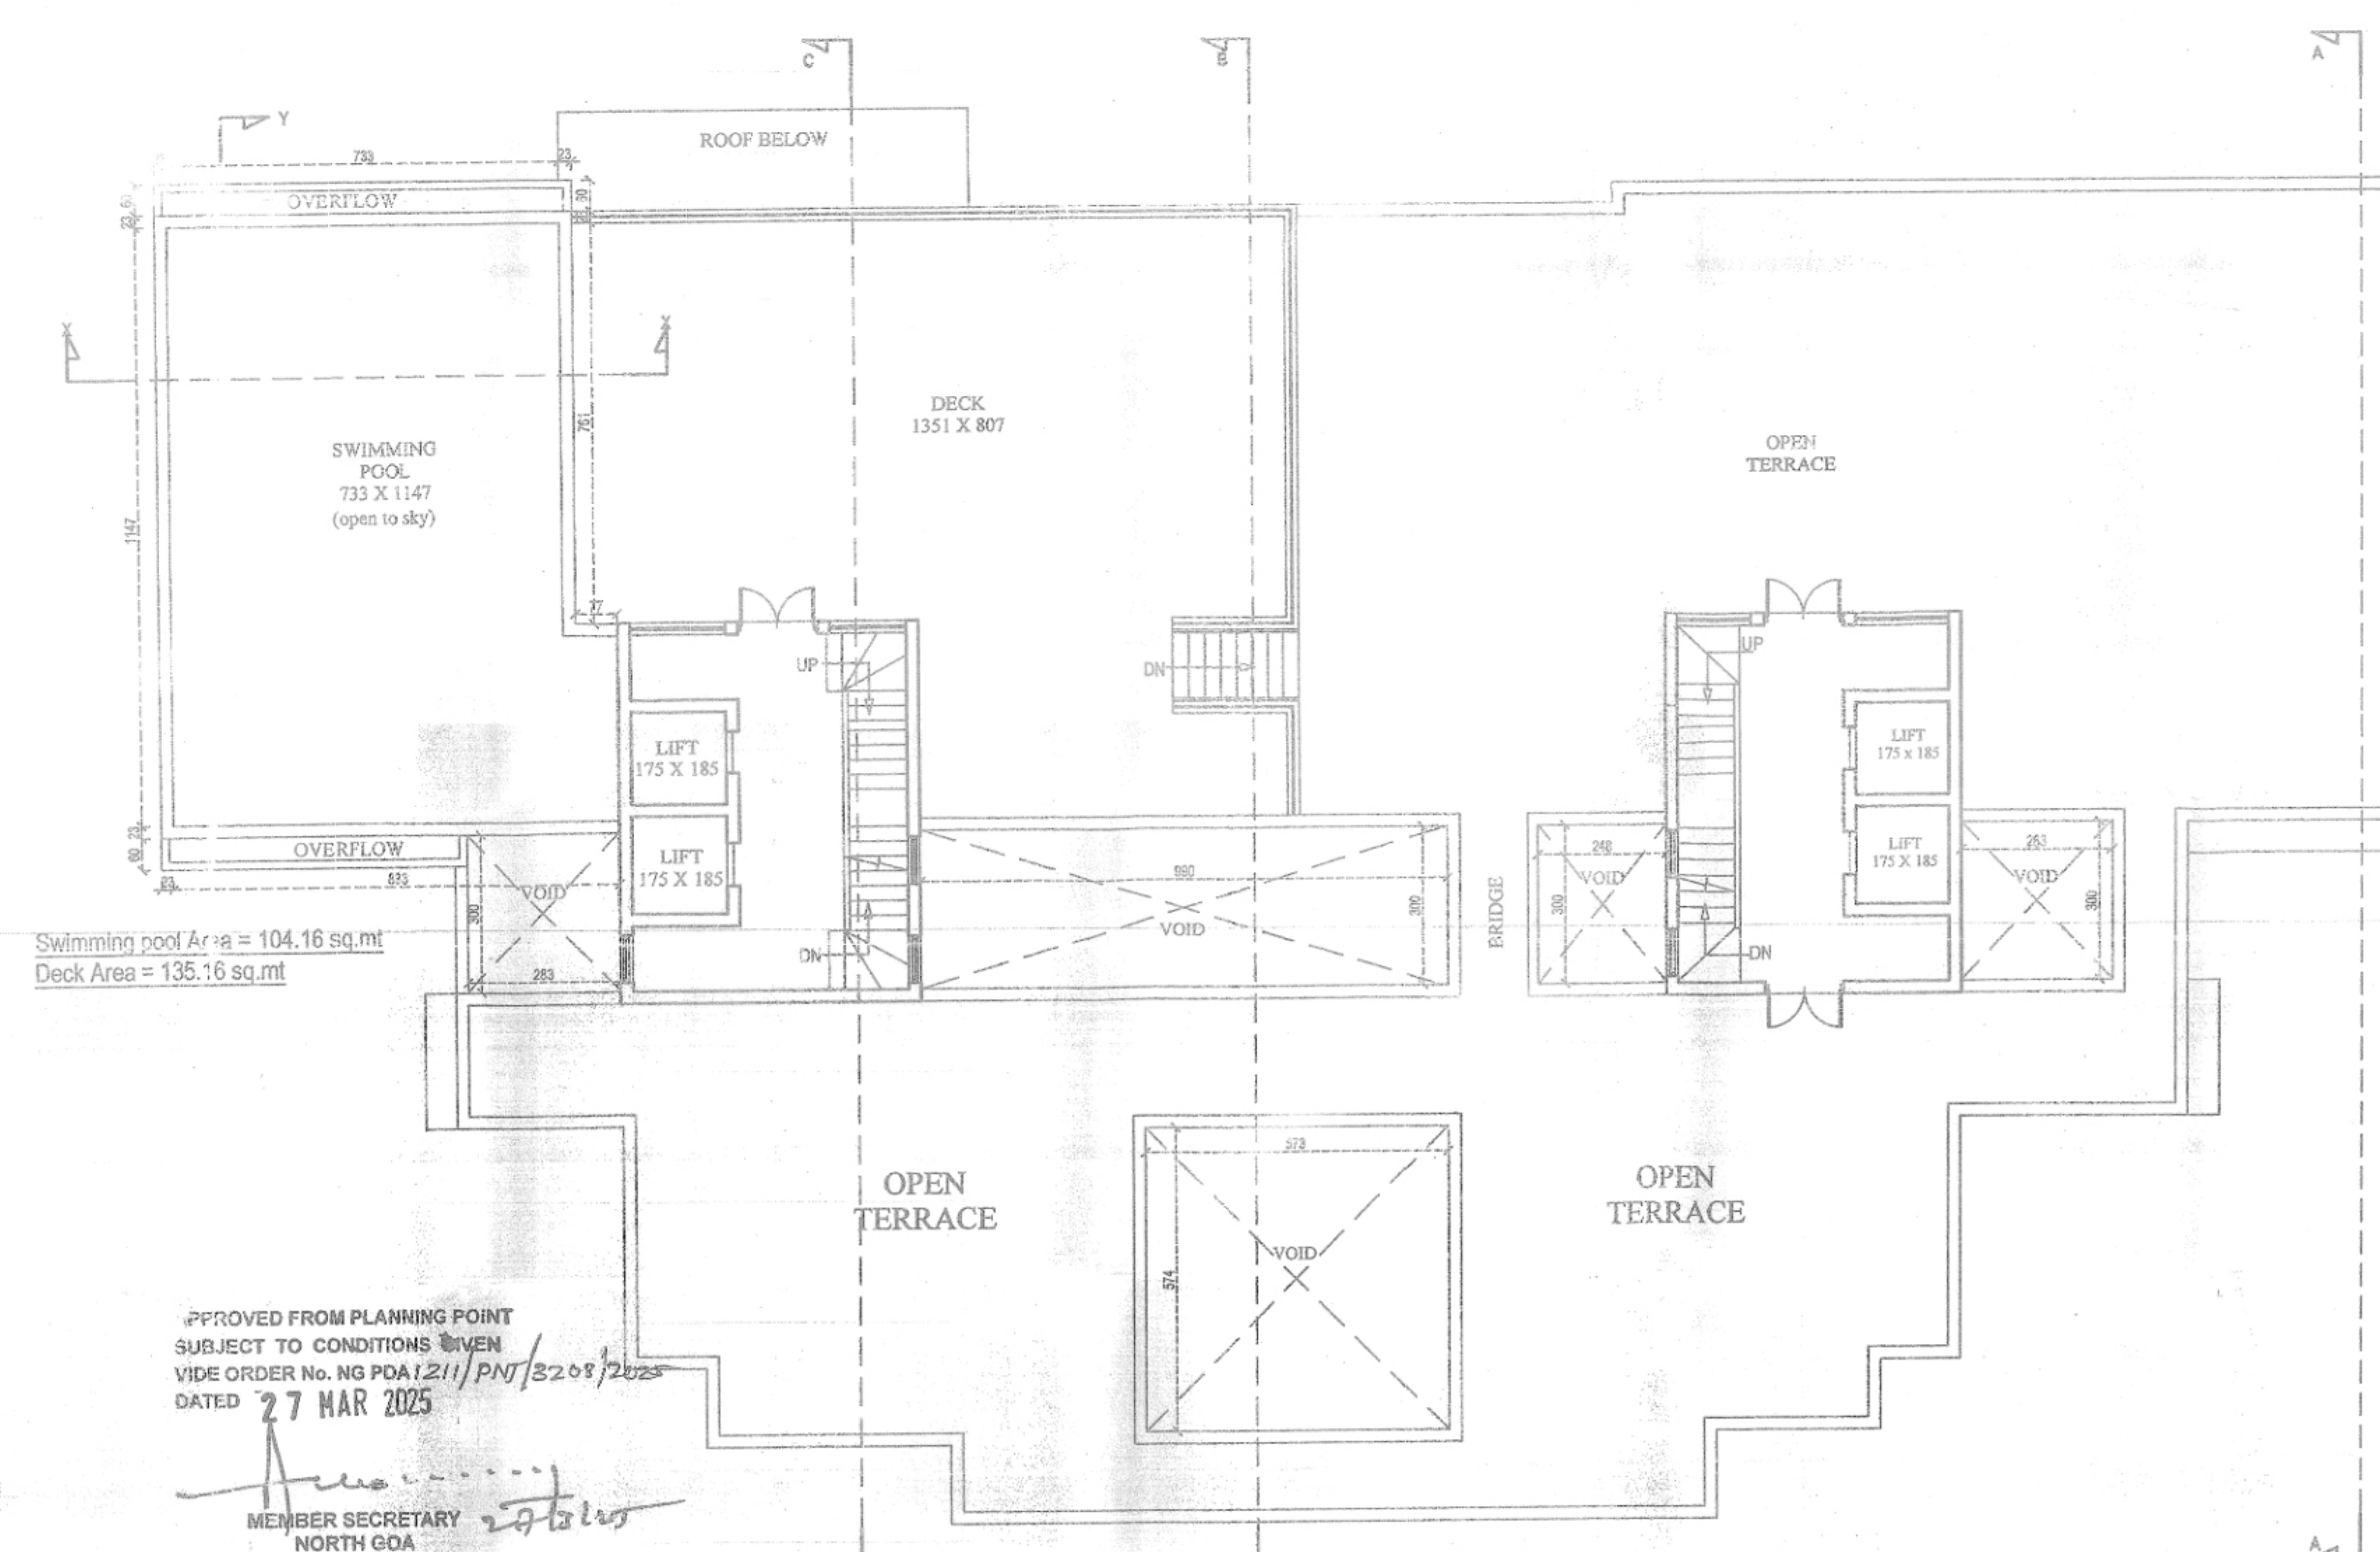

TERRACE FLOOR PLAN SCALE: 1:100

CONTENTS:-  
SITE PLAN,  
PLAN & AREA STATEMENT  
JOB NO: 812 DATE: 10-01-2025  
DWG NO: 02 SCALE: 1:100  
REV. NO: --- DRAWN BY:

PROJECT:  
PROPOSED INTERNAL REVISION ON 6TH AND 7TH FLOOR TO PREVIOUSLY APPROVED  
RESIDENTIAL BUILDING & COMPOUND WALL ON CHALTA NO.55 OF P.T. SHEET NO.14 AT  
RIBANDAR, PANAJI - GOA FOR  
MR. SUNIL MORAJKAR (P.O.A) FOR MARIA JOSEPHINE PIEDADE FERNANDES & OTHERS

OWNER'S SIGNATURE

ARCHITECT'S SIGNATURE

ARCH. ASHLEY MASCARENHAS  
BARCH, FLLA  
Architect Design Consultant  
T & CP Reg. No. AP051040210

ARCH. ASHLEY MASCARENHAS  
T4/T5 Models Centrum  
Behind Models Legacy (Renault Showroom)  
Taleigao By Pass Road  
Taleigao-Goa  
Email: archashley@gmail.com