


Subject to the conditions stipulated therein.


MARGAO MUNICIPAL COUNCIL
CHIEF OFFICER

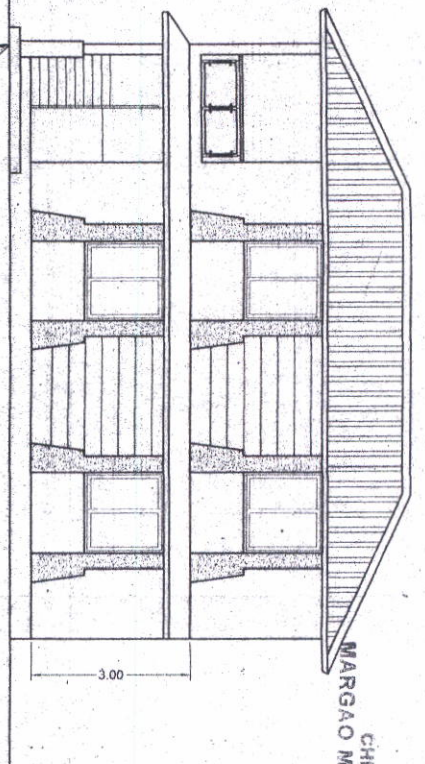

FRONT ELEVATION


SCALE :- 1:100

Municipal Engineer
Margao Municipal Council

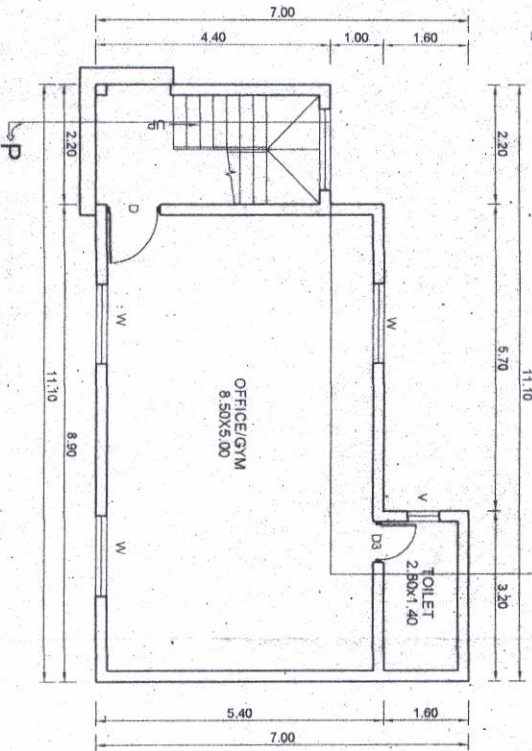


GROUND LEVEL PLAN

SCALE :- 1:100

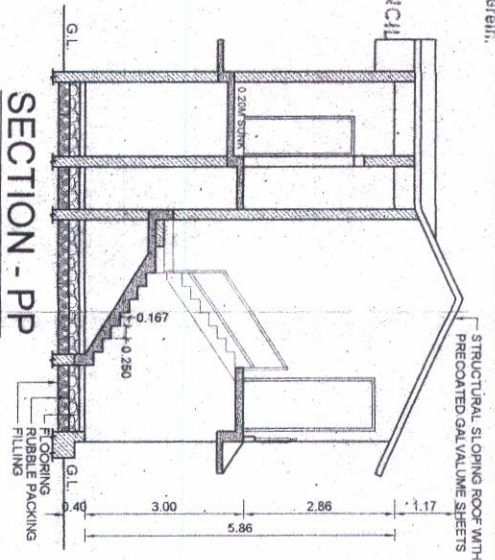


SECTION - PP

SCALE :- 1:100

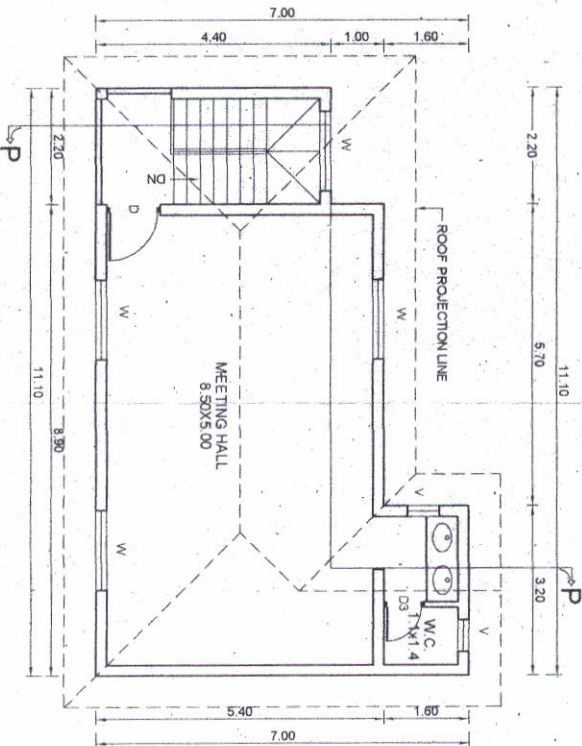

FIRST LEVEL PLAN

SCALE :- 1:100

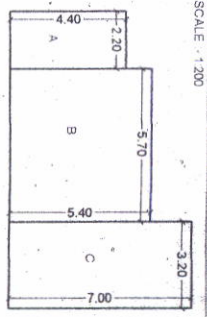

BLOCK DIAGRAM FOR AREA CALCULATION
SCALE :- 1:200

CLUB HOUSE

- A 2.20x4.40 9.68 M2
- B 3.70x3.40 30.78 M2
- C 3.20x7.00 22.40 M2

GROUND LEVEL AREA

= A+B+C
= 9.68+30.78+22.40
= 62.86 M2

FIRST LEVEL AREA

= A+B+C
= 9.68+30.78+22.40
= 62.86 M2

TOTAL LEVEL AREA

= GROUND LEVEL + FIRST LEVEL
= 62.86+62.86
= 125.72 M2

AREA STATEMENT

FLOOR	USE	TOTAL BUILT UP AREA (M2)
GROUND LEVEL	SOCIETY	62.86
FIRST LEVEL	SOCIETY	62.86
TOTAL		125.72

Development Permission No. SGPD/P/S 731/15-16
Dated: 23/05/2015

Member Secretary
HEALTH OFFICER
URBAN HEALTH CENTRE
MARGAO

TITLE:-
PROPOSED CONSTRUCTION OF RESIDENTIAL BUILDINGS IN PLOT BEARING CHALTA NO. 31 to 34 OF P. T. SHEET NO. 121 OF MARGAO CITY, FOR NANU ESTATES PVT. LTD. MARGAO, GOA.

Signature


NIRESH P. MAIK (B.E. CIVIL)
SE/0022/2010

SIGN OF OWNER


SIGN OF ENGR/ARCH

99

99

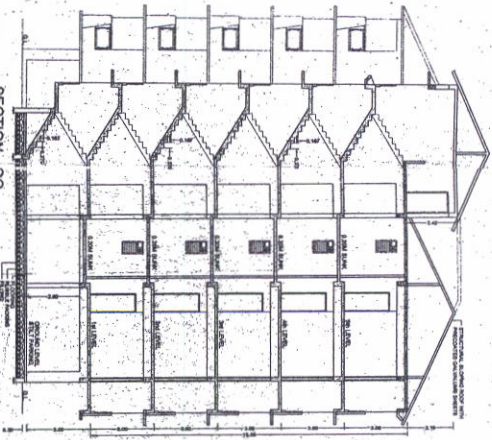


BUILDING - A

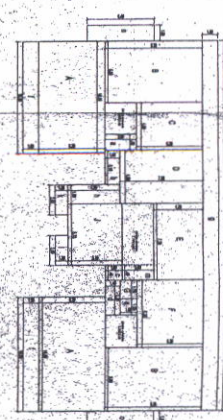[illegible]

Architectural floor plan of the 'Pavillon de l'Éclairage' (Light Pavilion) at the Grand Palais. The plan shows a large rectangular hall with a central staircase and two main entrance areas. The hall is divided into sections by columns and walls. The central staircase is labeled 'STAIRS' and 'STAIRS'. The entrance areas are labeled 'ENTRANCE' and 'ENTRANCE'. The plan includes dimensions for various sections and a scale bar at the bottom.

TYPICAL LEVEL PLAN (1st, 2nd, 3rd, 4th & 5th)

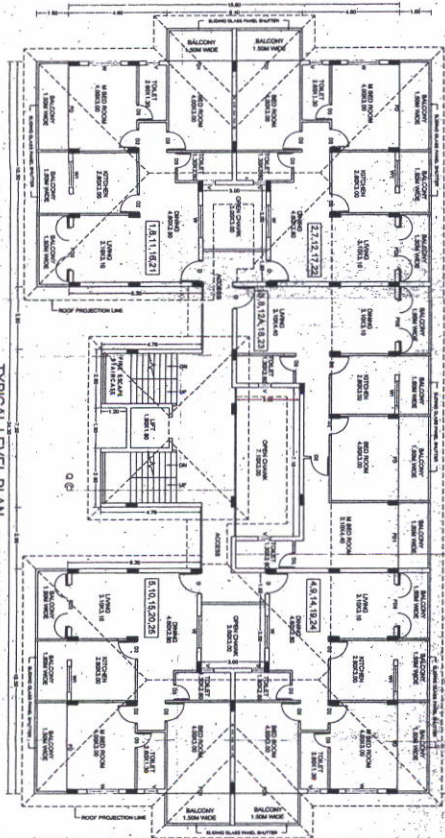

TITLE: PROPOSED CONSTRUCTION OF RESIDENTIAL BUILDINGS IN LOT BEARING CATALA NO. 31 TO 34 OF P. T. SHEET NO. 131 OF MARCAO CITY, FOR NANO ESTATES PVT. LTD. MARCAO COA.	DRAWN BY: <i>W. S. S.</i> CHECKED BY: <i>W. S. S.</i> DATE: 28/03/2010	PROJECT OFFICER: PRANEE HEALTH CENT.
APPROVED BY: <i>[Signature]</i>	NINTHAN P. MARK R.E. CIVIL 82/00322/2010	DATE OF SUBMISSION:
DATE OF DRAWING:		


$$= 66.13 + 25.34 + 2.25 + 26.71 + 33.37 + 39.06 + 02.72 + 45.82 + 64.50 + 04.34 + 02.40 + 29.41 + 08.93 + 03.36 + 03.36 + 0$$

000 000000	A	00
------------	---	----



HEALTHY HEALTH CENTER
URBAN HEALTH CENTER
WASH DC

1/20/22


1/20/22

SON OF OMELIA	SON OF ENOCH/ARCH

SECURITY CABIN


License issued under No. A128/15-16 Dated 29/6/15
Subject to the conditions stipulated therein.

CHIEF OFFICER,
MARGAO MUNICIPAL COUNCIL

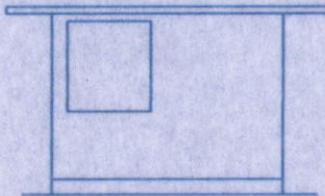

ELEVATION


SCALE :- 1:100

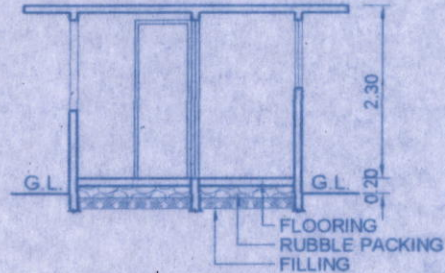

SECTION - AA

SCALE :- 1:100

Municipal Engineer
Margao Municipal Council

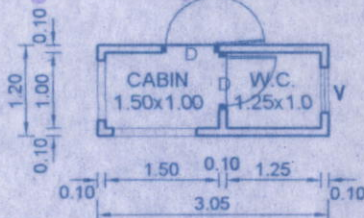

PLAN

SCALE :- 1:100

AREA STATEMENT

FLOOR	USE	TOTAL BUILTUP AREA (M2)
GROUND LEVEL	SECURITY	3.66

OPENING SCHEDULE

D - 0.75 X 2.10

V - 0.60 X 0.75

Development Permission Granted
Subject to Conditions Vide
No. SGPDA/P/5731/327/1516.
Dated 05/05/2015

Member Secretary

TITLE:-
**PROPOSED CONSTRUCTION OF
RESIDENTIAL BUILDINGS IN PLOT
BEARING CHALTA NO. 31 to 34 OF P. T.
SHEET NO. 121 OF MARGAO CITY. FOR
NANU ESTATES PVT. LTD. MARGAO
GOA.**

SIGN. OF OWNER


SIGN. OF ENGR./ARCH.

NIRESH P. NAIK (B.E. Civil)
SE/0022/2010

HEALTH OFFICER
URBAN HEALTH CENTRE
MARGAO

Licence issued under No. A/28/15-16 Date 29/6/15
 Subject to the conditions stipulated therein.

SWIMMING POOL

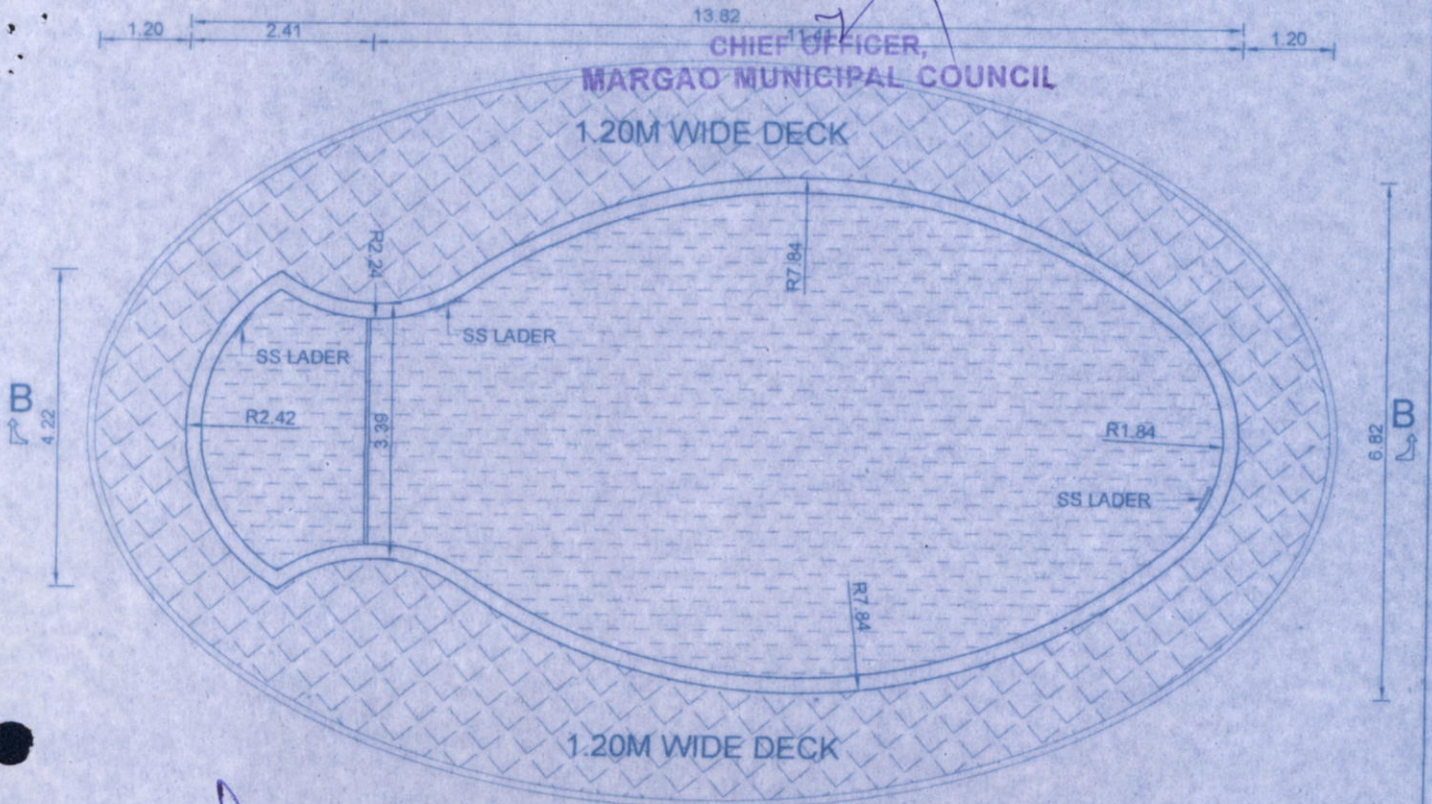


PLAN

SCALE :- 1:100

Development Permission Granted
 Subject to Conditions Vide Order
 No. SGPDA/P/5731/327/15-16.
 Dated..... 25/05/2015

Member Secretary
 25/5/2015

Municipal Engineer
 Margao Municipal Council

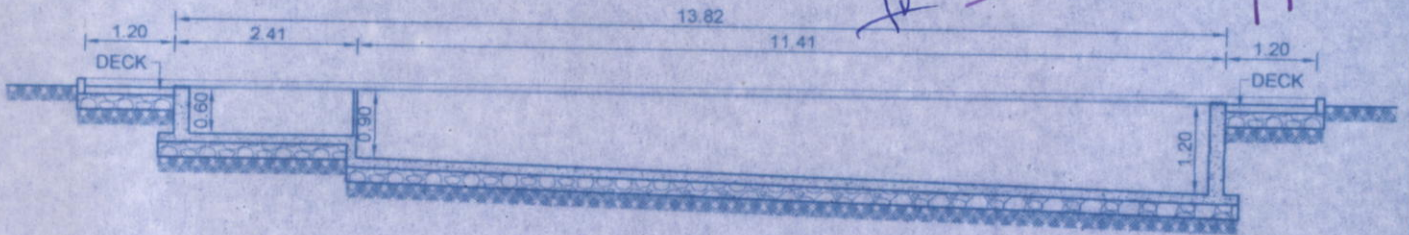

SECTION - BB

SCALE :- 1:100

Swimming Pool area = 68.92 m²

HEALTH OFFICER
 URBAN HEALTH CENTRE

ALL DIMENSIONS ARE IN METERS.

TITLE:-
 PROPOSED CONSTRUCTION OF
 RESIDENTIAL BUILDINGS IN PLOT
 BEARING CHALTA NO. 31 to 34 OF P. T.
 SHEET NO. 121 OF MARGAO CITY, FOR
 NANU ESTATES PVT. LTD. MARGAO
 GOA.

SIGN. OF OWNER

NIRESH P. NAIK (B.E. Civil)
 SE/0022/2010

SIGN. OF ENGR./ARCH.

AMALGAMATION PLAN


License issued under No. 47815-1 dated 21.05.2015
Subject to the conditions stipulated therein.

CHIEF OFFICER,
MARGAO MUNICIPAL COUNCIL



SCALE: 1:500

Municipal Engineer
Margao Municipal Council

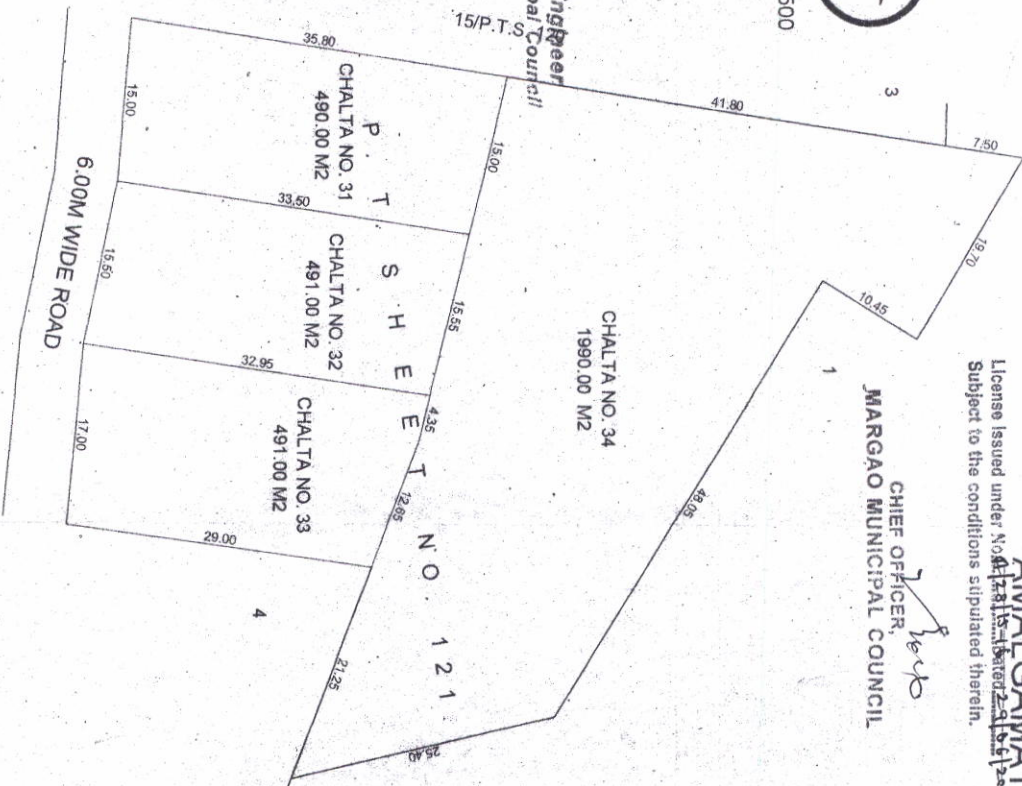

PLAN BEFORE AMALGAMATION


AREA STATEMENT

CHALTA NO. 34	1990.00 M2
CHALTA NO. 33	491.00 M2
CHALTA NO. 32	491.00 M2
CHALTA NO. 31	490.00 M2
TOTAL PLOT AREA	3462.00 M2

TOTAL AREA TO BE AMALGAMATED 3462.00 M2



SCALE: 1:500

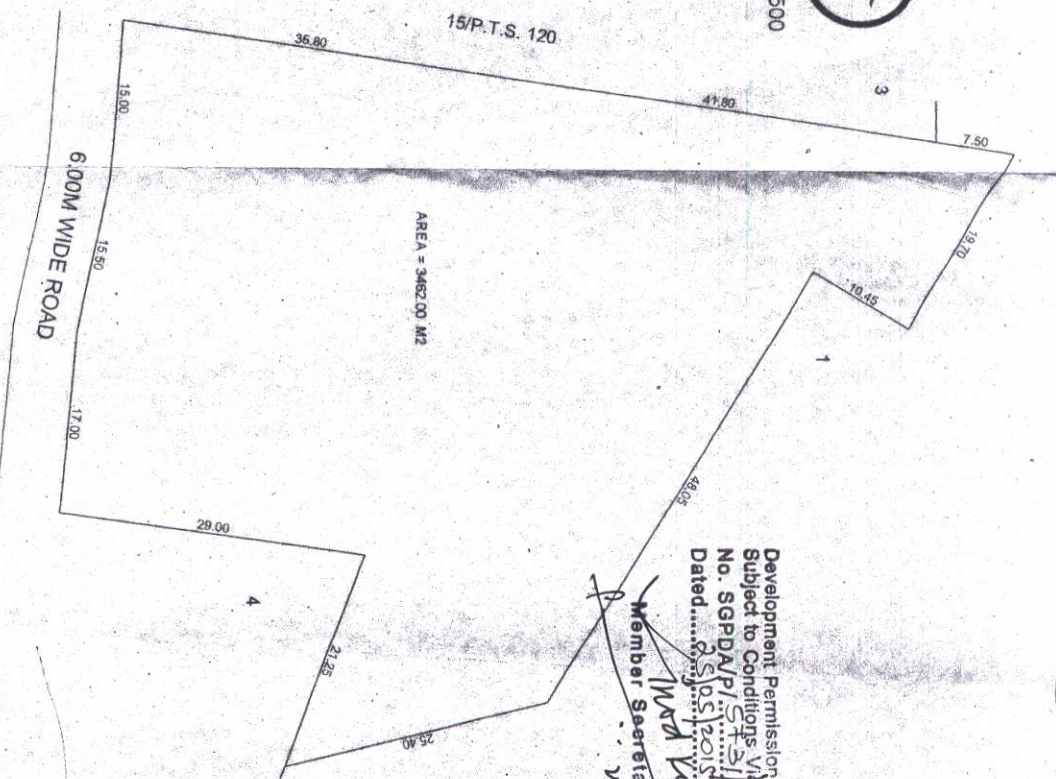

PLAN AFTER AMALGAMATION

Development Permission Grant
Subject to Conditions No. 15-16
No. SGPD/PI/5731/15-16
Dated: 21.05.2015

Member Secretary

HEALTH OFFICER
URBAN HEALTH CENTRE
MARGAO

TITLE:-
AMALGAMATION PLAN OF PLOT BEARING
CHALTA NO. 31 to 34 OF P. T. SHEET NO. 121 OF
MARGAO CITY, FOR NANU ESTATES PVT. LTD.
MARGAO GOA.

SIGN OF OWNER

SIGN OF ENGR/ARCH

NIRESH P. NAIK (B.E. CIVIL)
SE/0022/2010