



Development Permission Granted
Subject To Conditions Vide Order
No SGPDA/PI/6451/738/26-27
Dated 23/09/2026

Member Secretary
S.G.P.D.A.
MARGAO-GOA

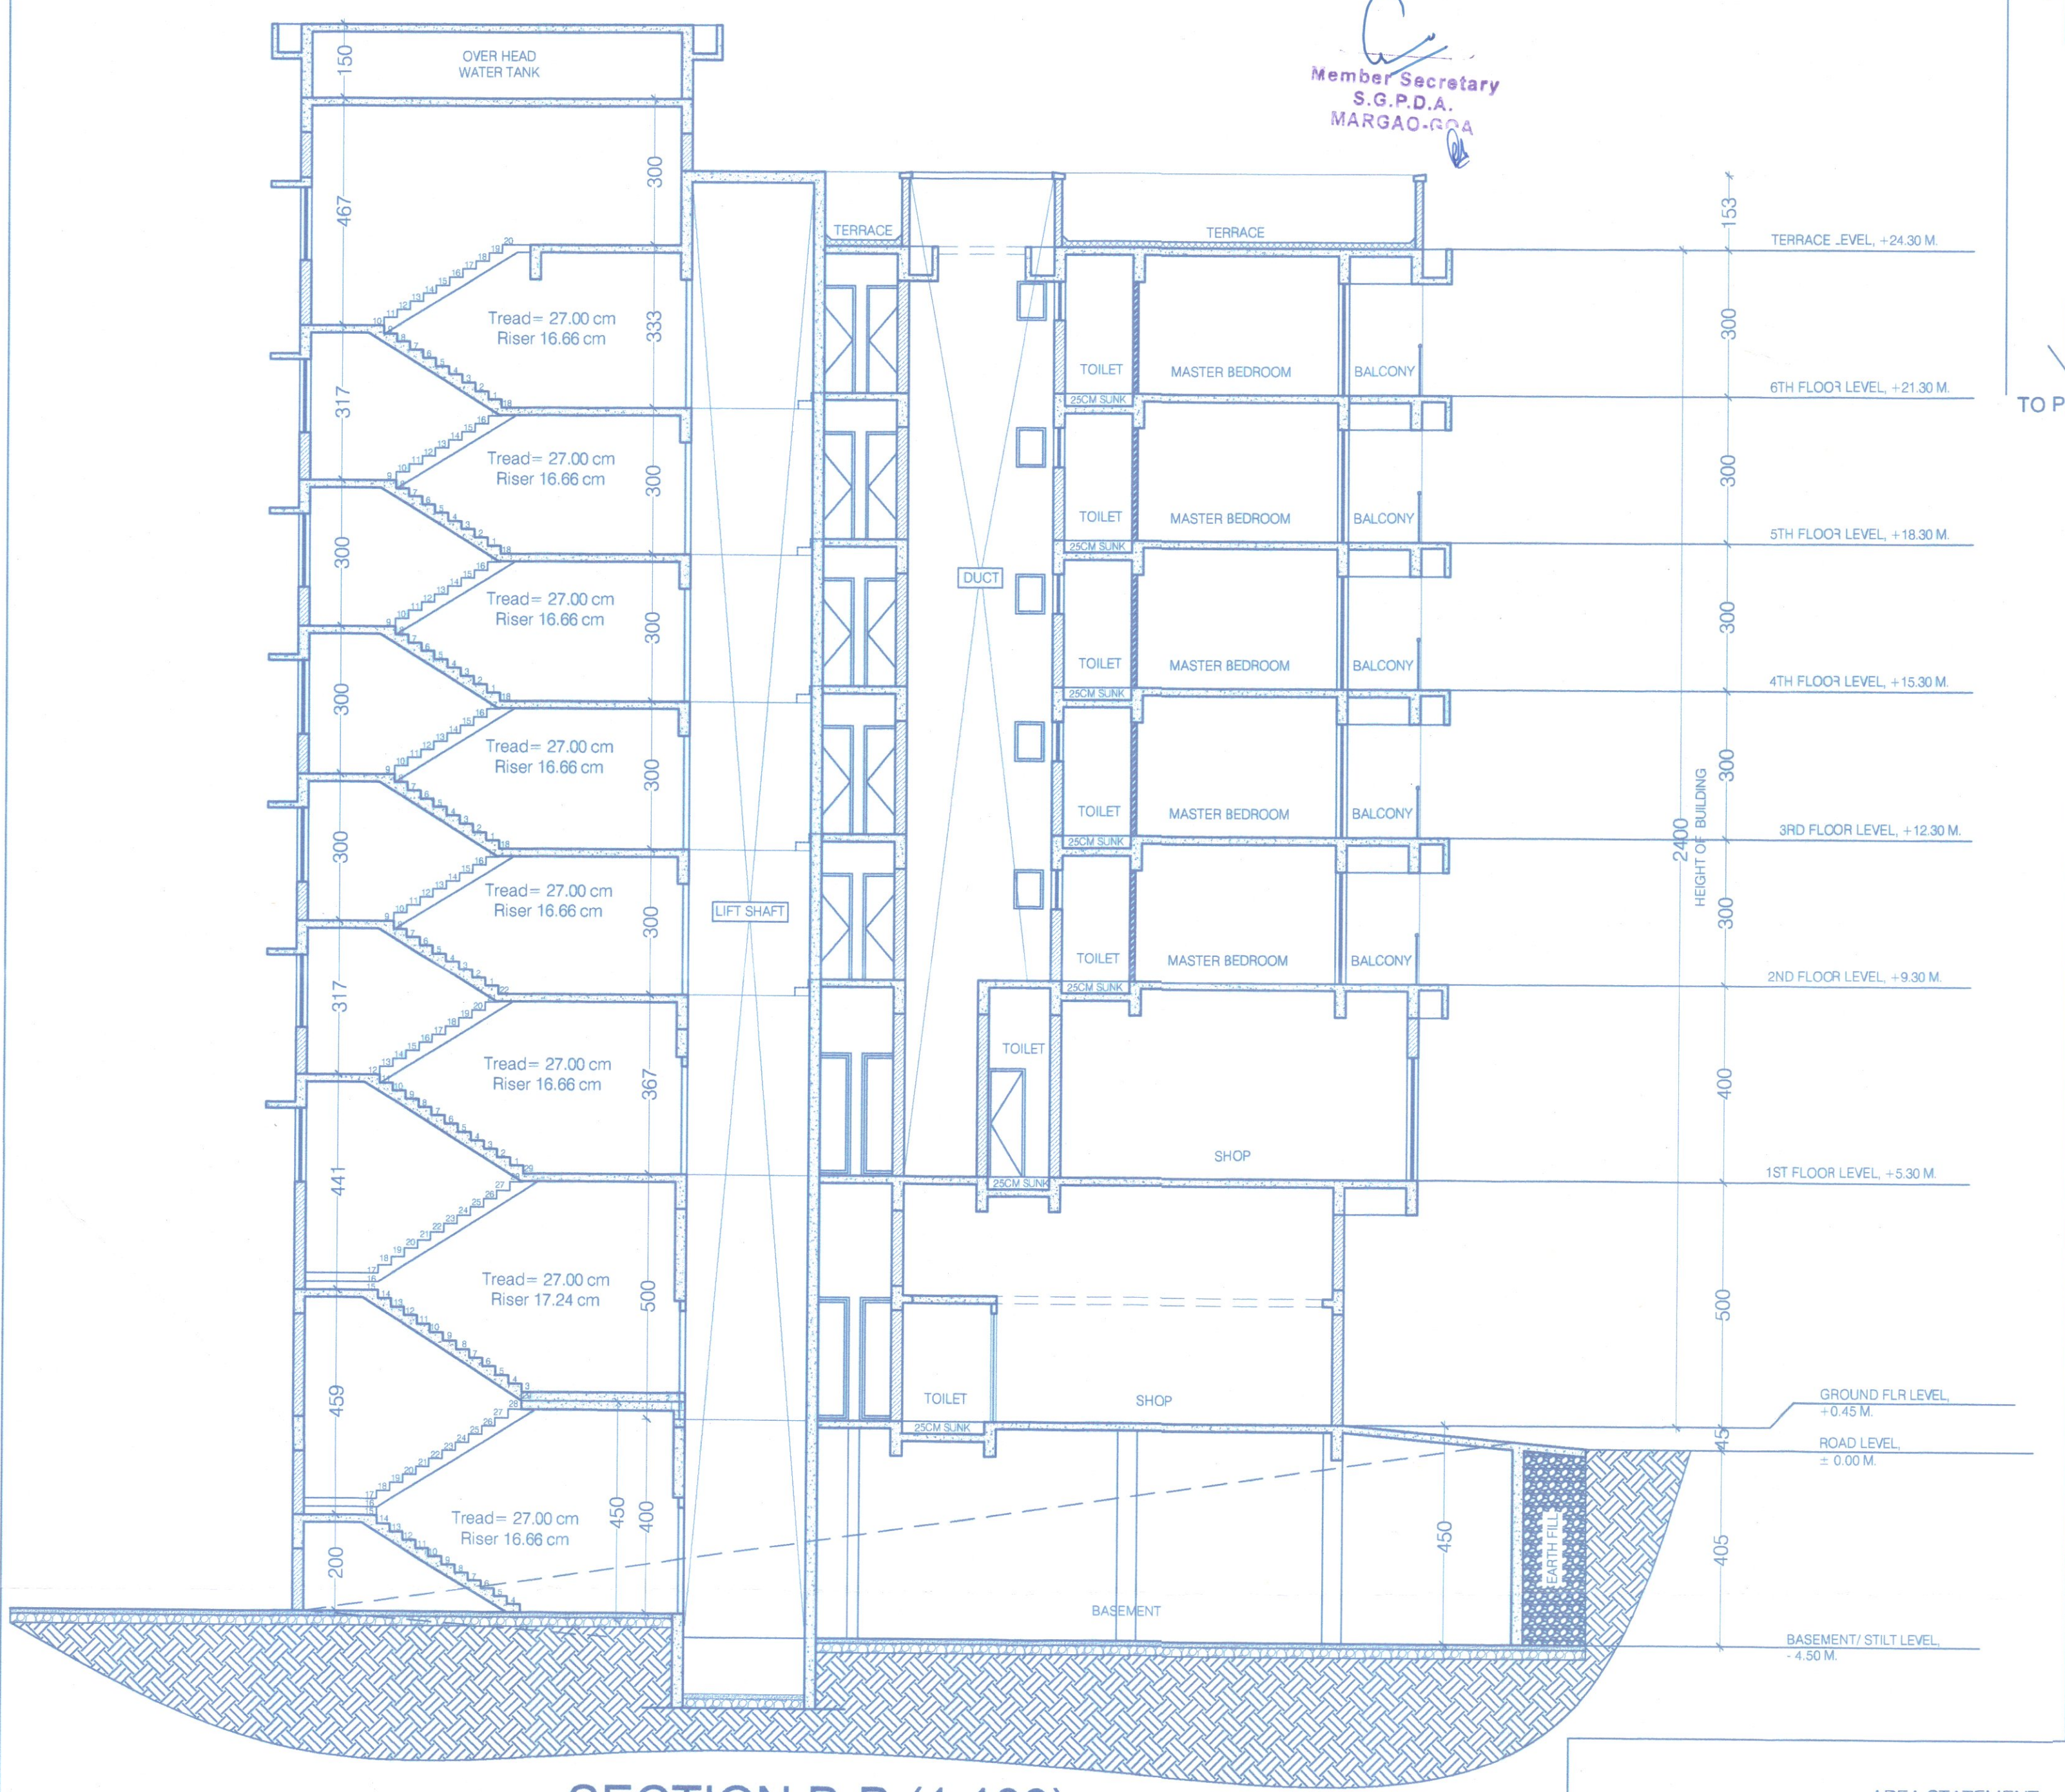


SECTION B-B (1:100)

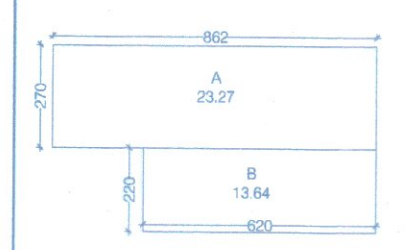

AREA DIAGRAM (1:200)


AREA STATEMENT
CLUB HOUSE
AREA IN F.A.R
= A + B
= 23.27 + 13.64
= 36.91 M2

TOTAL BUILTUP AREA
= 36.91 M2

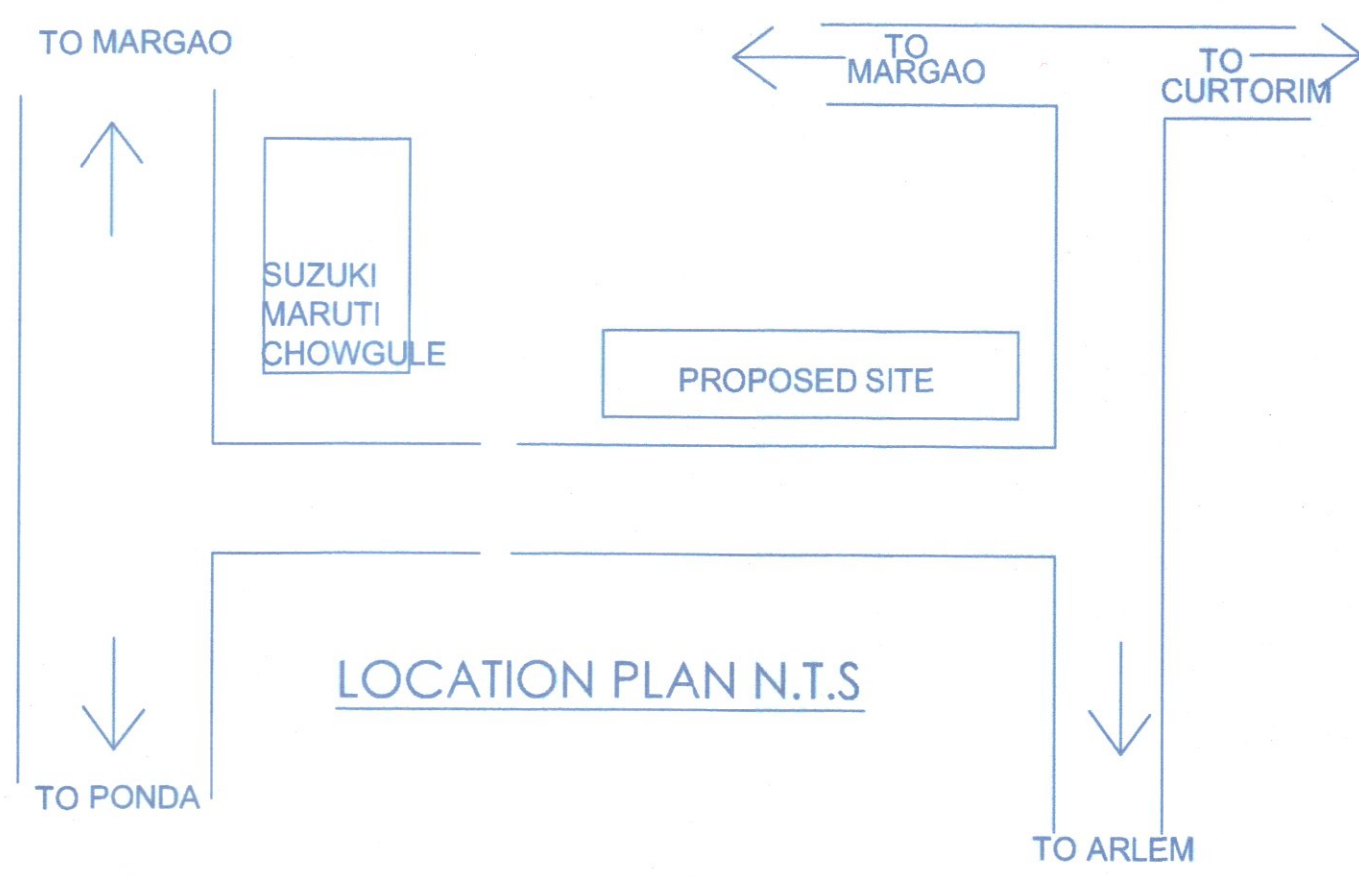


LOCATION PLAN N.T.S


CLUB HOUSE / SOCIETY OFFICE

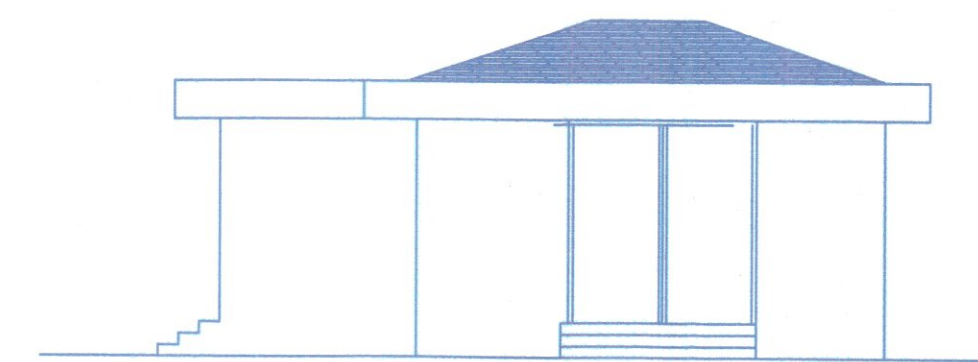


ELEVATION (1:100)

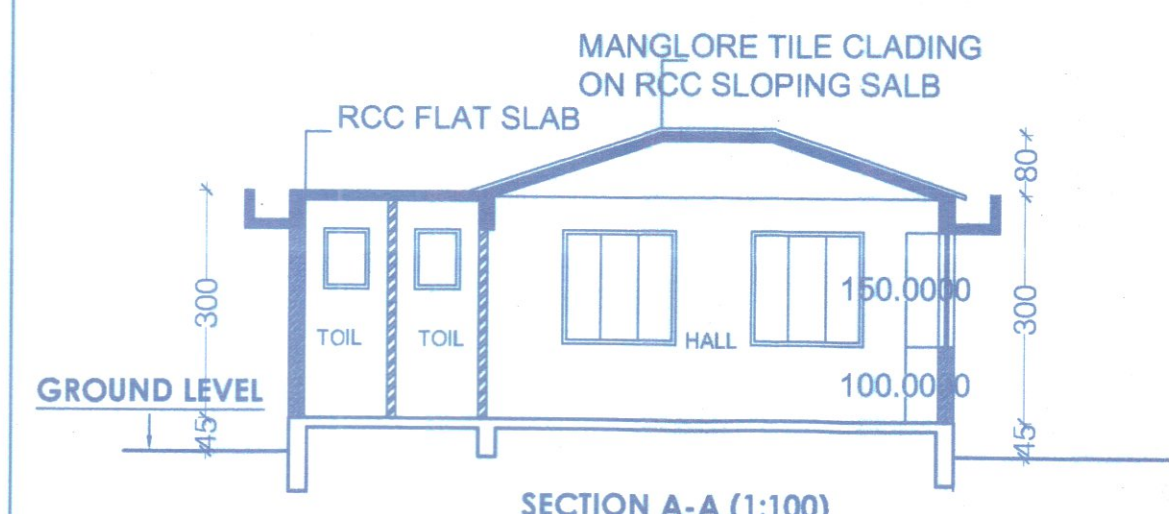

SECTION A-A (1:100)

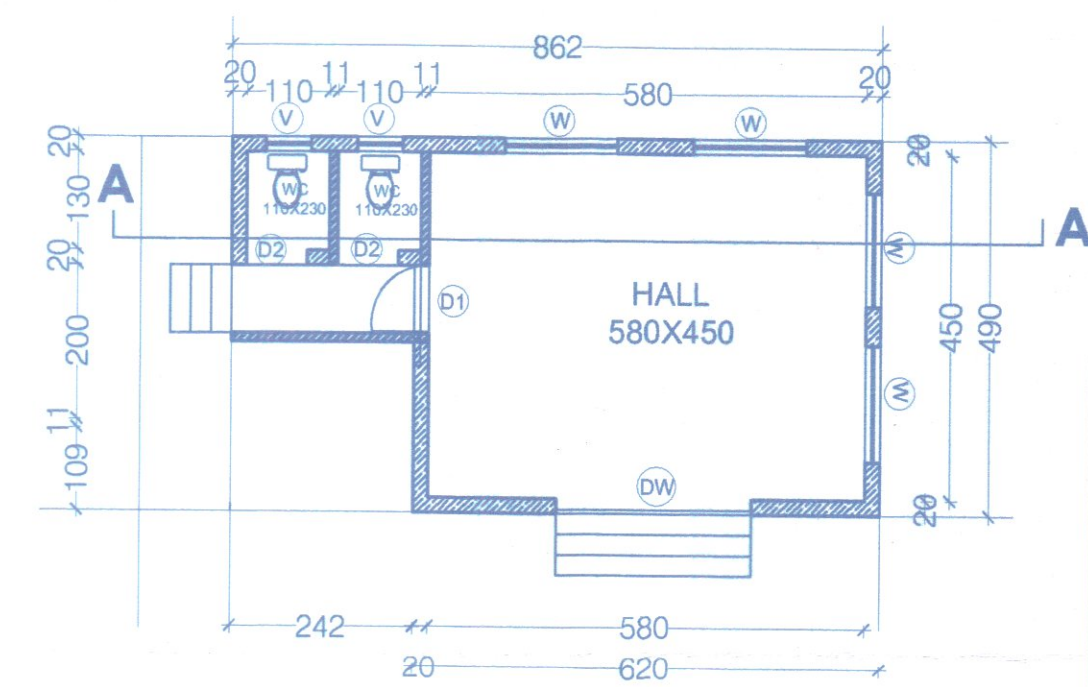

CLUB HOUSE / SOCIETY OFFICE PLAN (1:100)

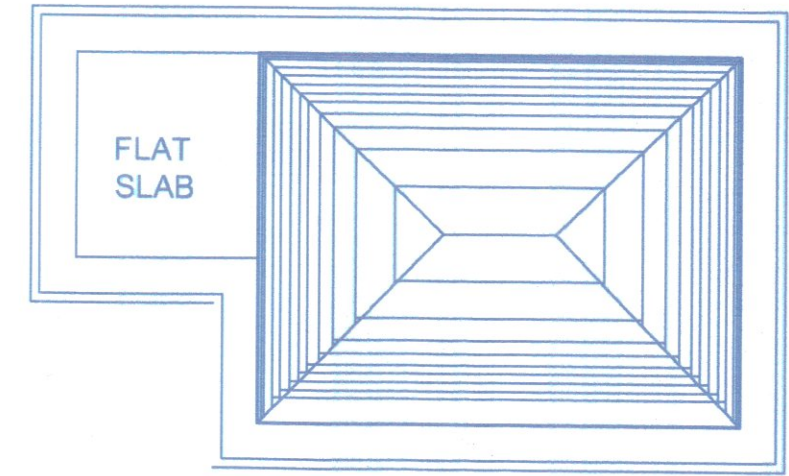

ROOF PLAN

SCHEDULE OF OPENINGS

D : 110X250
D1: 90X220
D'1: 90X 250
D2: 80X220
V: 60X80
W: 150X150
W2: 115 X130
W'2: 100 X130
W3: 150 X130

PROJECT

REVISED COMMERCIAL
& RESIDENTIAL
BUILDING
FOR M/S VAASTU
DEVELOPER
CONSTITUTED
ATTORNEY TO THE
OWNER MR. ASHOK
DASANI ON PLOT A
ON LAND BEARING
CHALTA NO. 3
P.T. SHEET NO. 58 AT
MARGAO GOA

CLIENT

M/S VAASTU DEVELOPER
CONSTITUTED ATTORNEY TO
THE OWNER MR. ASHOK
DASANI

DRAWING TYPE

SUBMISSION DRAWING

SECTION, CLUB HOUSE,
LOCATION PLAN

DEALT : AP	CHECKD : UPI
DATE : 21-08-26	DRG NO : 5
SCALE : 1:100, 1:200	JOB NO: 727/19

OWNER

(Signature)

ARCHITECT

ARCHITECT
NUTAN U. KAMAT
CA/2025/192021
Vidyanagar, Margao, Goa.



At: NUTAN KAMAT
Design Studio