




STILT (UPPER) FLOOR PLAN
SCALE 1:100

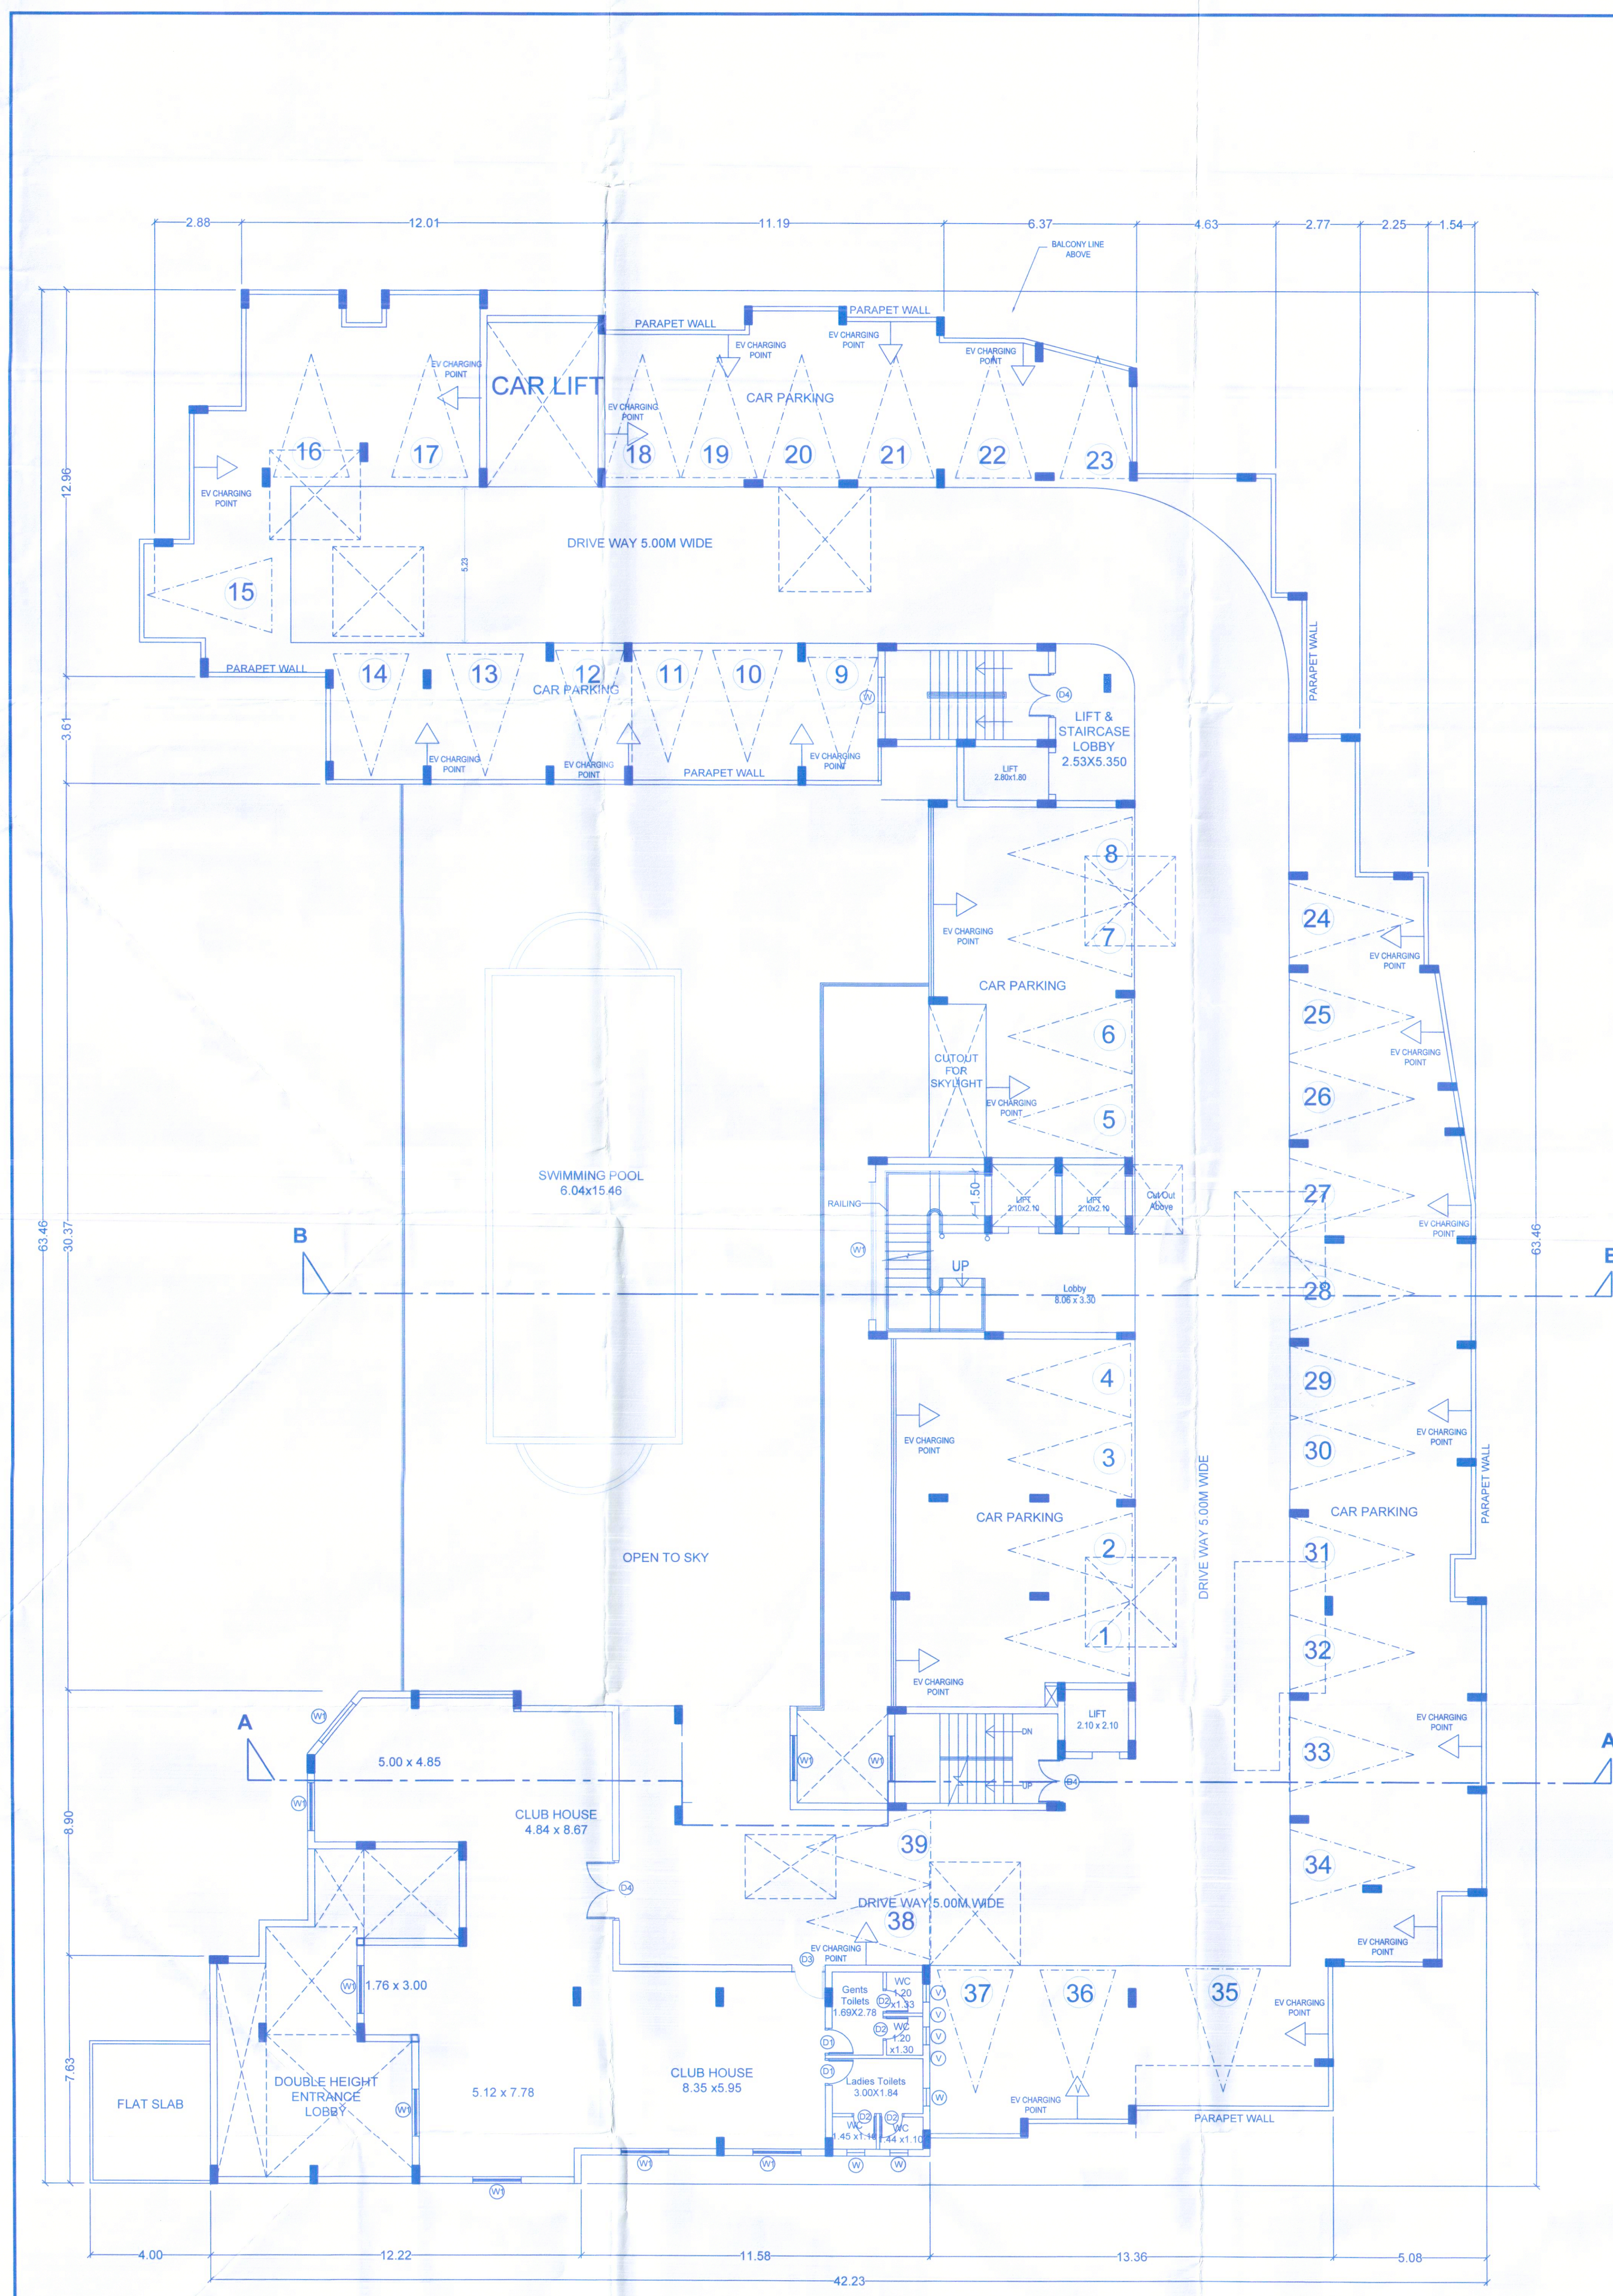

TYPICAL FIRST, THIRD, FIFTH, & SEVENTH
FLOOR PLAN
SCALE 1:100

WINDOW SCHEDULE

WIND.	OPENING SIZE (mm)
W1	2.00X1.50
W2	0.60X1.20
W3	0.60X1.20
W4	1.00X2.20
W5	1.00X1.50
W6	1.20X1.50
W7	0.60X1.50
W8	0.60X1.50
W9	1.20X1.50
W10	1.20X1.50

SHEET NO. - 03 / 06
License issued under the provisions of the Building Regulation, 1989
Subject to the conditions stipulated therein

CHIEF OFFICER,
MARGAO MUNICIPAL COUNCIL

Development Permission Granted
Subject to Conditional Use
No SGDA/P/6882/1309/25-26
Dated: 13.09.2025

Member Secretary
S.G.P.O.A.
MARGAO-GOA

For JAI BHUVAN BUILDERS PVT. LTD.
Director

For MELVILLE D'SOUZA
S/5, SAPANA PARADEISE,
NEAR CMM SHOWROOM,
MARGAO, GOA.
13/09/2025

SCALE 1:100, 1:50 & 1:250
SHEET NO. - 03 / 06