





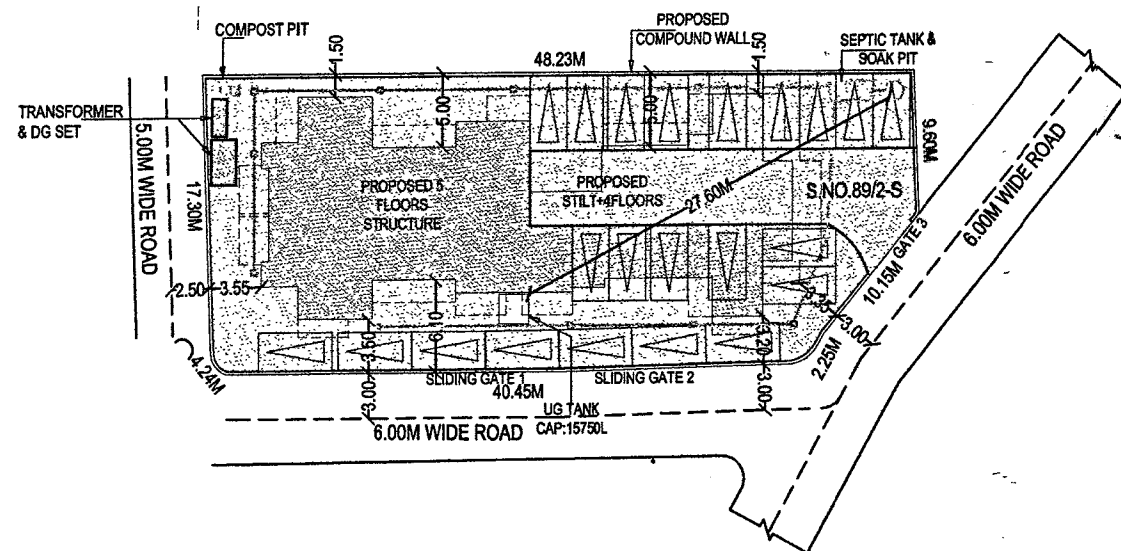


SITE PLAN
SCALE:1:500

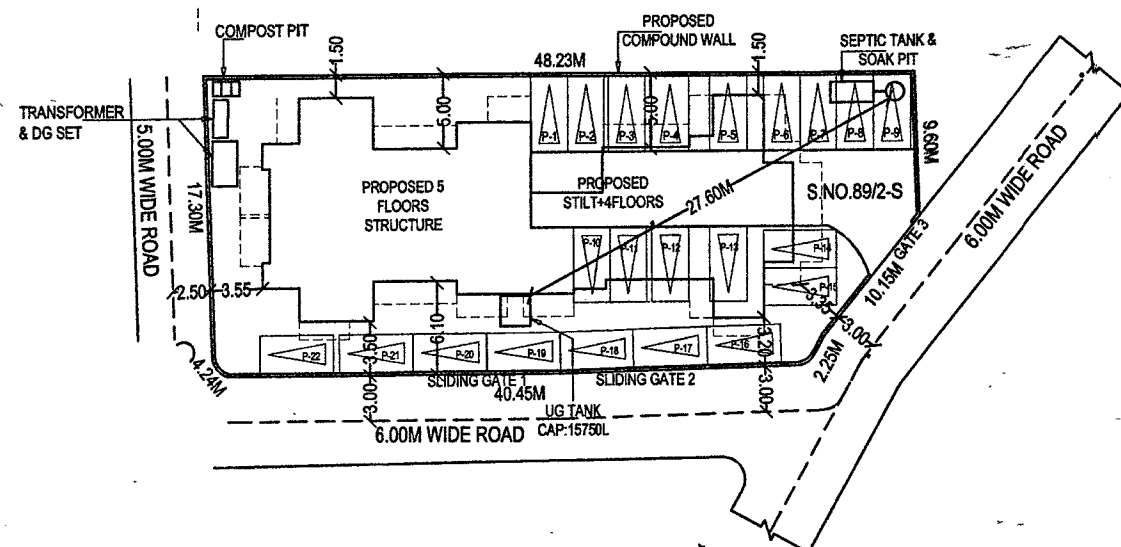

PARKING LAYOUT PLAN
SCALE:1:500

PROPOSED FRONT COMPOUND WALL & GATE :

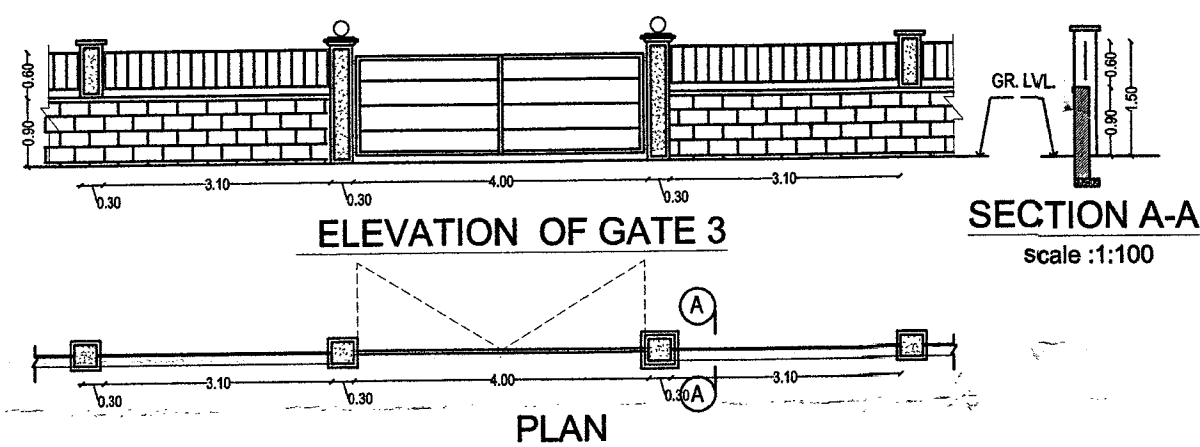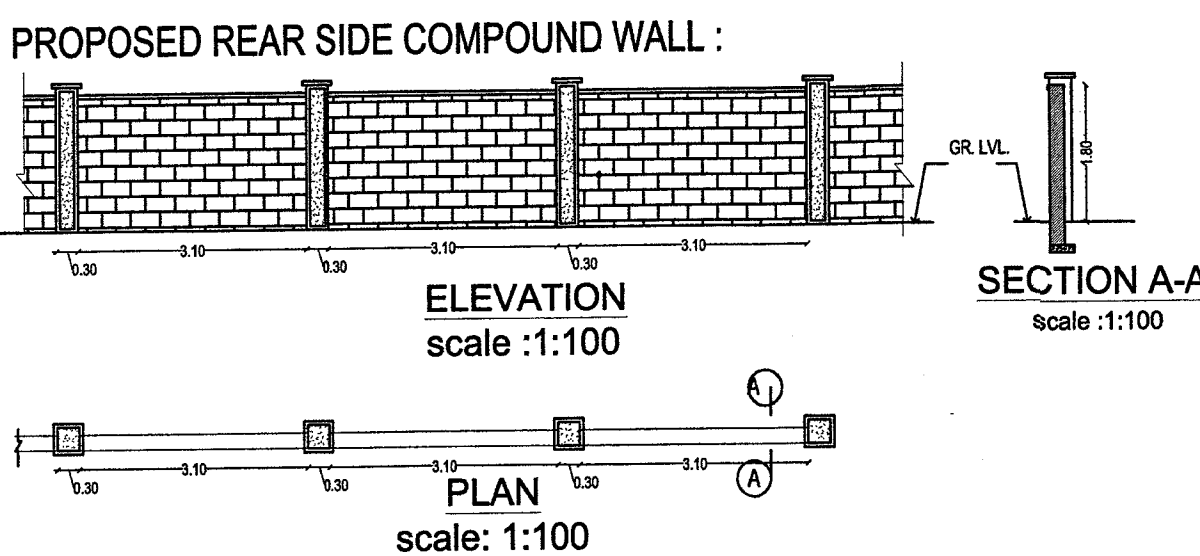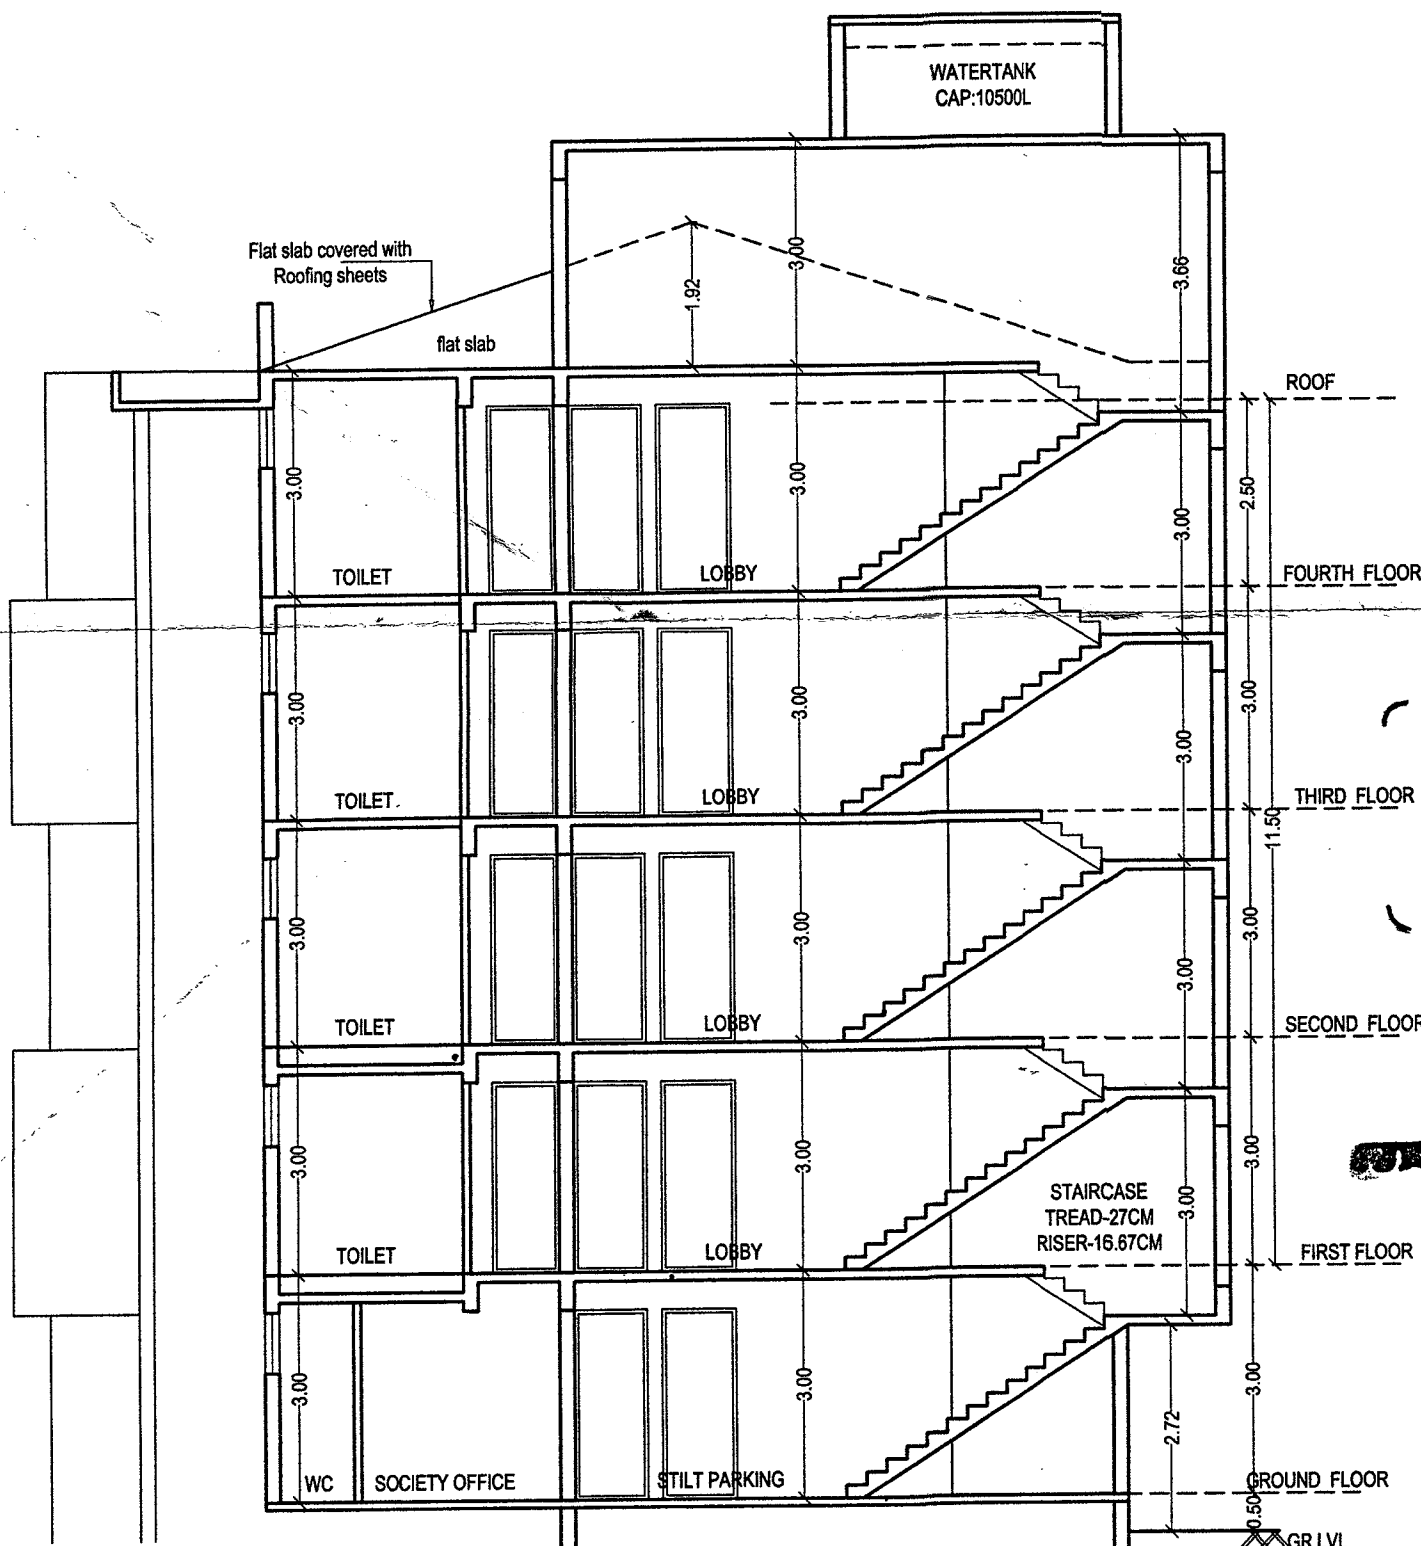

SECTION AA'

32. Details of areas and use, floorwise:

Floor % Reference	Use	Total	Areas free from FAR					Net Floor Area sq m.	FAR P %	Intermed Terrace
		builtp area M2	Stairs.	Balc./ Ver.	Lift	Stilt	Total			
PROPOSED RESIDENTIAL BUILDING										
GR. FLOOR	Park./Res.	337.46	35.08	9.30	4.75	150.81	199.94	137.52	15.00%	-
FIRST FL	Res.	463.45	35.08	82.14	4.75	-	121.97	315.48	34.40%	26.00
SECOND FL	Res.	437.45	35.08	82.14	4.75	-	121.97	315.48	34.40%	-
THIRD FL	Res.	463.45	35.08	82.14	4.75	-	121.97	315.48	34.40%	26.00
FOURTH FL	Res.	437.45	35.08	82.14	4.75	-	121.97	315.48	34.40%	-
TOTAL		2139.26	175.40	337.86	23.75	150.81	687.82	1359.44	152.61%	52.00

33. TOTAL B.U.A PROPOSED = 2139.26sqm + 13.44sqm CTI RM + 19.08sqm SOC. OFF. + 49.00sqm ENT. Foyer = 2220.78sqm
34. AREA FOR INFRASTRUCTURE TAX = 2220.78-150.81 (STILT) = 2069.97sqm
35. LENGTH OF PROPOSED COMPOUND WALL = 132.22M

36. Parking Details :

PARKING DETAILS		No. of Car Parks/ parking area	
FLOOR AREA/NO. OF UNITS	USE	Required	Provided
FAR upto 75sqm - 22NOS.	Res.	22	22
Total no. of Parking	Res.	22	22

37. Type of zone to which the plot belongs to

SETTLEMENT zone

SETBACKS:

38. Front setback from the center line of road 3.00+3.35m, 3.00+3.20m, 2.50+3.55m

39. Side setbacks:

1.50m, 5.00m

(a)

(b)

40. Distance between two or more building on the same plot, if any --- mts.


41. Height of the plinth 0.50 mts.

42. Use to which the building is to be put to floor-wise :
GROUND FLOOR : Park./Residential
FIRST FLOOR : Residential
SECOND FLOOR : Residential
THIRD FLOOR : Residential
FOURTH FLOOR : Residential

43. Plot owned by with reference to the ownership certificate of land :


44. Reference number and date of approval of sub-division of land, if any plot in question is part of sub-division. MR. VIRENDRA YESHWANT DESSAI

45. Any other information ---

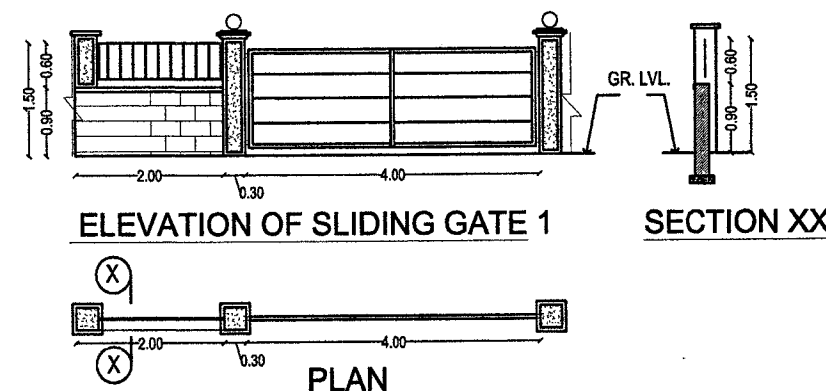

LENGTH OF PROPOSED COMPOUND WALL - 132.22M

UG TANK DETAILS

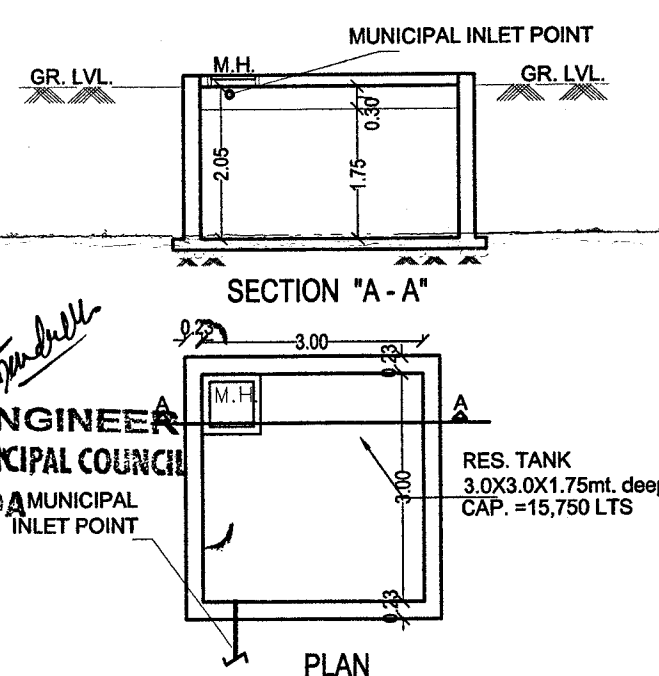

UG TANK DETAILS
SCALE 1:100

JUNIOR ENGINEER
CUNCOLIM MUNICIPAL COUNCIL
GOA MUNICIPAL INLET POINT

CHIEF OFFICER
CUNCOLIM MUNICIPAL COUNCIL
CUNCOLIM - GOA

Please check order No. 37/2025 dated 27/11/2025 regarding the plans

Town Planner
Town & Country Planning Dept.,
South Goa Dist. Office Margao - Goa

MUNICIPAL ENGINEER
CUNCOLIM MUNICIPAL COUNCIL

NOTE: ALL BALCONIES TO BE ENCLOSED
ABOVE PARAPET LEVEL WITH GLASS

AREA STATEMENT

PLOT AREA:

1. Area of the Plot	917.00	Sq.mts.
2. Deduction for		
(a) Area within road widening (proposed)	0.00	Sq.mts.
(b) Area reserved for any other use	Nil	Sq.mts.
Total (a+b)	Nil	Sq.mts.
3. Net effective area (1) - (2)	917.00	Sq.mts.
4. Covered area occupied by the existing building, if any	0.00	Sq.mts.
5. Plot coverage of the existing building (in%)	0.00	%
6. Covered area of the existing building that is proposed to be demolished	-	Sq.mts.
7. Plot coverage of the existing building that is proposed to be demolished (in%)	-	%
8. Covered area of proposed buildings	365.05	Sq.mts.
9. Plot coverage of the proposed building (in%)	39.81	%
10. Combined covered area of the existing building to be maintained and that of the proposed building	365.05	Sq.mts.
11. Combined plot coverage of the existing building to be maintained and that of the proposed building (in%)	39.81	%
FLOOR AREA:		
12. Balcony area and covered area over footways floorwise and total on all floors	337.86	Sq.mts.
13. Balcony area and covered area over footways floorwise and total on all floors, consumed for FAR purpose	Nil	Sq.mts.
14. Addition of set-back area and/or proposed road for FAR purpose	Nil	Sq.mts.
15. Addition of garage area for FAR purpose	Nil	Sq.mts.
16. Floor area consumed on GROUND FLOOR	137.52	Sq.mts.
17. Floor area consumed on FIRST FLOOR	315.48	Sq.mts.
18. Floor area consumed on SECOND FLOOR	315.48	Sq.mts.
19. Floor area consumed on THIRD FLOOR	315.48	Sq.mts.
20. Floor area consumed on FOURTH FLOOR	315.48	Sq.mts.
21. Floor area consumed on FIFTH FLOOR	0.00	Sq.mts.
22. Floor area consumed on any other floor or floors and any other area consumed for FAR purpose	0.00	Sq.mts.
23. Existing floor area to be maintained	0.00	Sq.mts.
24. Total floor area consumed: (13+14+15+16+17+18+19+20+21)	1399.44	Sq.mts.
25. Floor area permissible	917.00	Sq.mts.
26. FAR permissible	100.00	%
27. FAR consumed	152.61	%
28. Mezzanine area	Nil	Sq.mts.
29. Loft area	Nil	Sq.mts.
30. Basement area	Nil	Sq.mts.
31. Garage area	Nil	Sq.mts.

LOCATION PLAN
NOT TO SCALE

SCHEDULE OF OPENINGS	
TYPE	SIZE
DOOR	
D	1.00 X 2.50
D1	0.90 X 2.20
D2	0.90 X 2.50
D3	0.75 X 2.20
FD1	2.40 X 2.50
FD2	2.20 X 2.50
WINDOW	
W1	1.50 X 1.60
W2	1.20 X 1.60
KW	1.50 X 1.40
KW1	0.90 X 1.40
V	0.60 X 0.80

OWNER : MR. VIRENDRA YESHWANT DESSAI

PROJECT : PROPOSED RESIDENTIAL BUILDING,
COMPOUND WALL, CTI ROOM & SOCIETY OFFICE
AT VERODA VILLAGE, CUNCOLIM, SALCETE
TALUKA, GOA

DATE : 11-10-2025 SURVEY NO: 89/ SUB DIV. NO. 2-S

SCALE : 1:100 & 1:500 DRG. NO- 800 / 01

JOB NO- 2539 ENGINEER:

UDAY SAWANT







Reg. No. ER/0022/2010

OWNER:

GRAWANT & ASSOCIATES

ARCHITECTS, ENGINEERS
INTERIOR DESIGNERS

BARAKA ARCADE, 1ST FLOOR
MALHAT, MARGAO - GOA
PHONE NO: 011 2736695

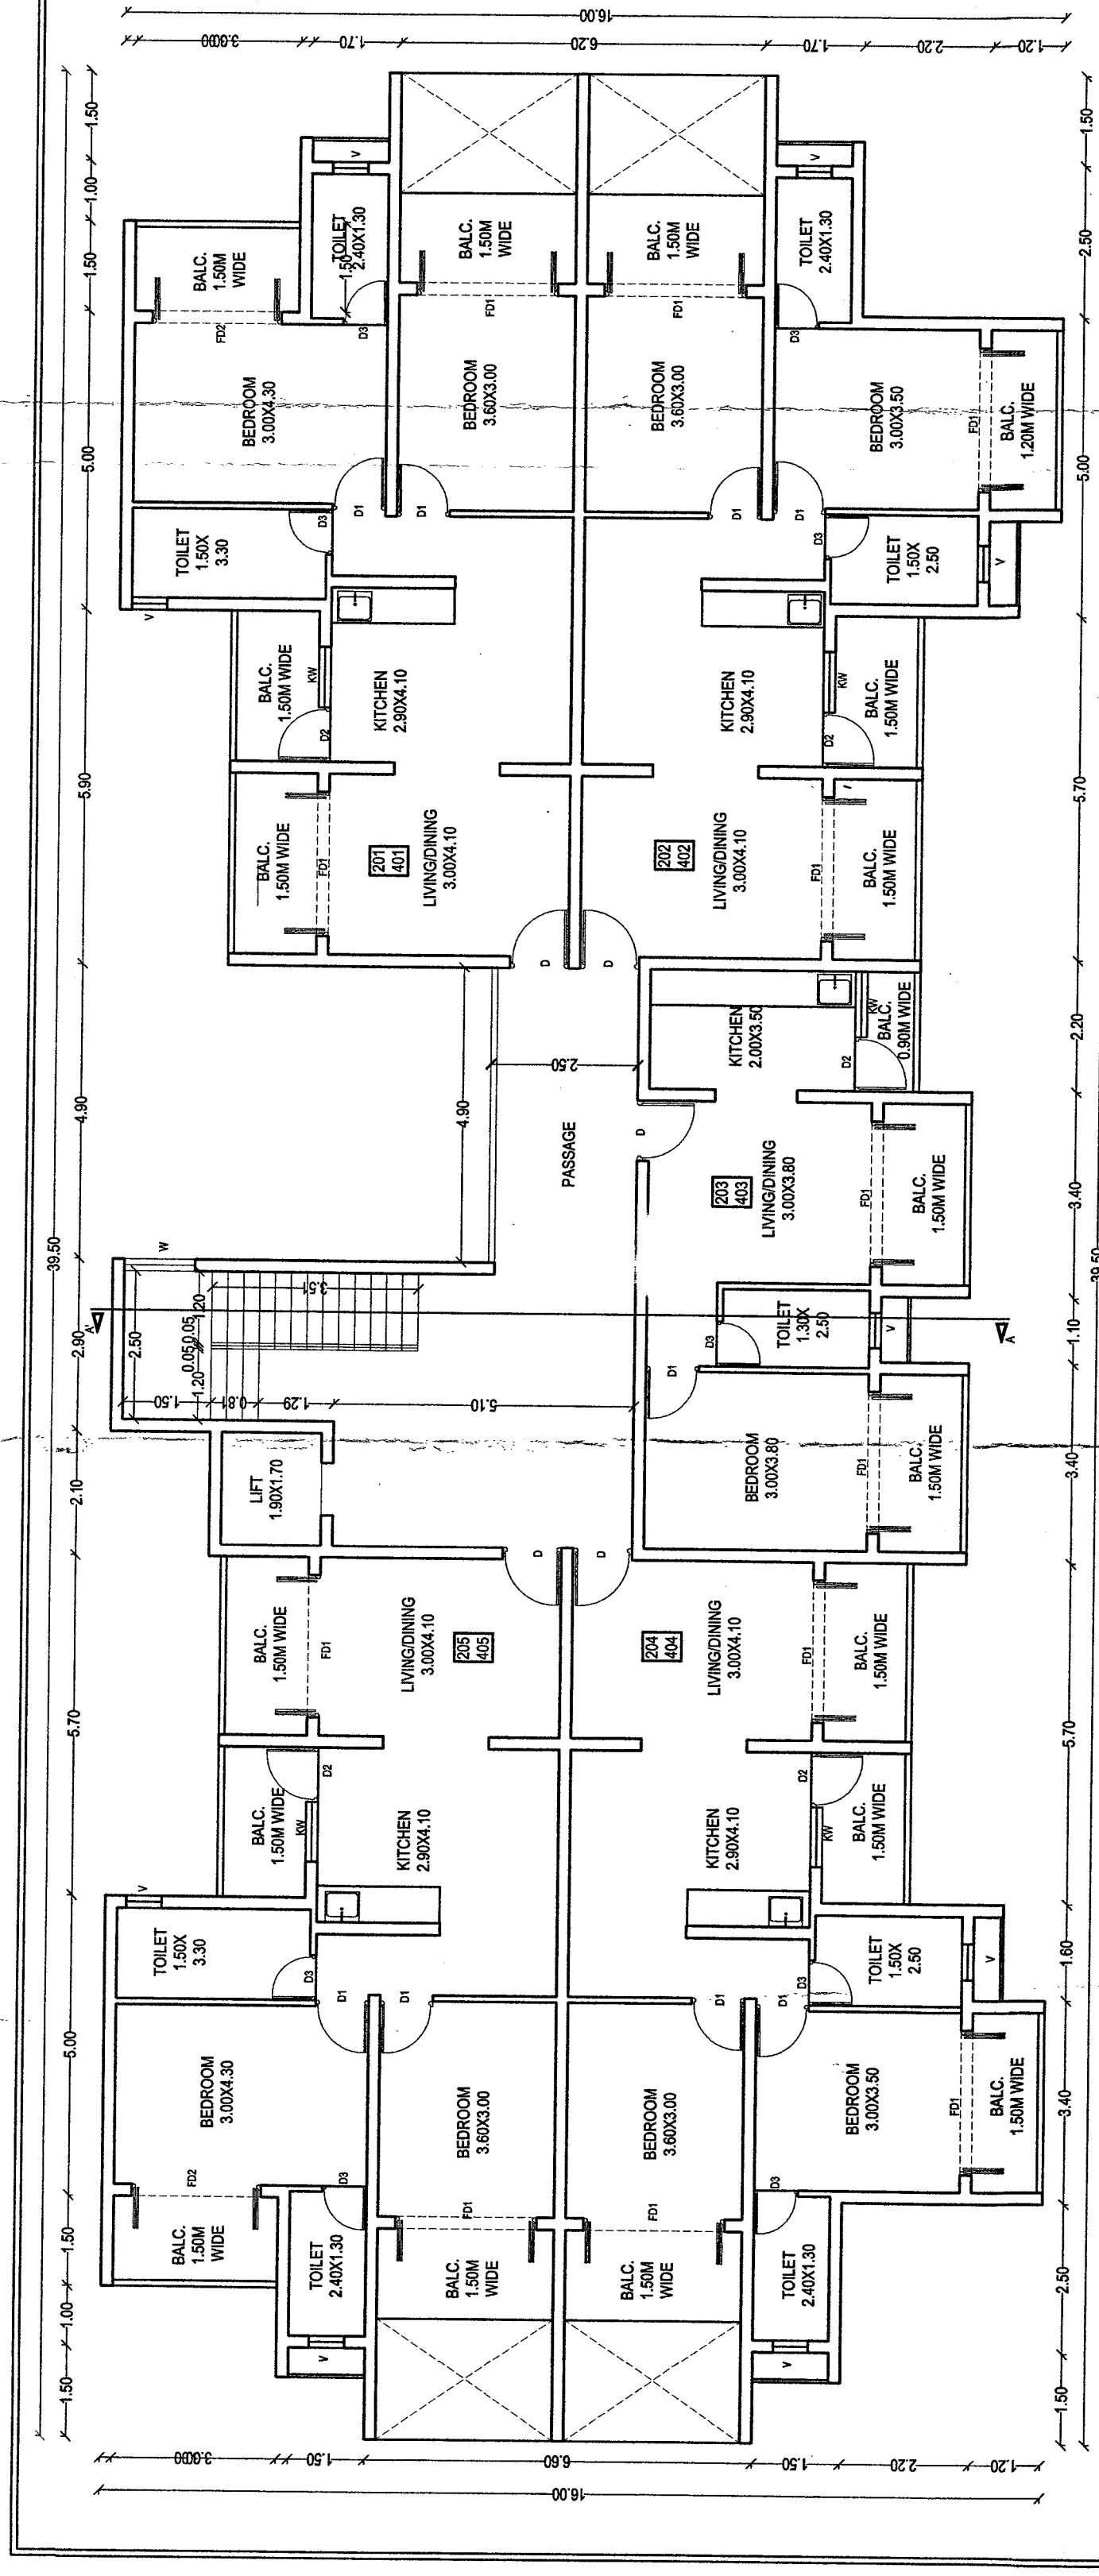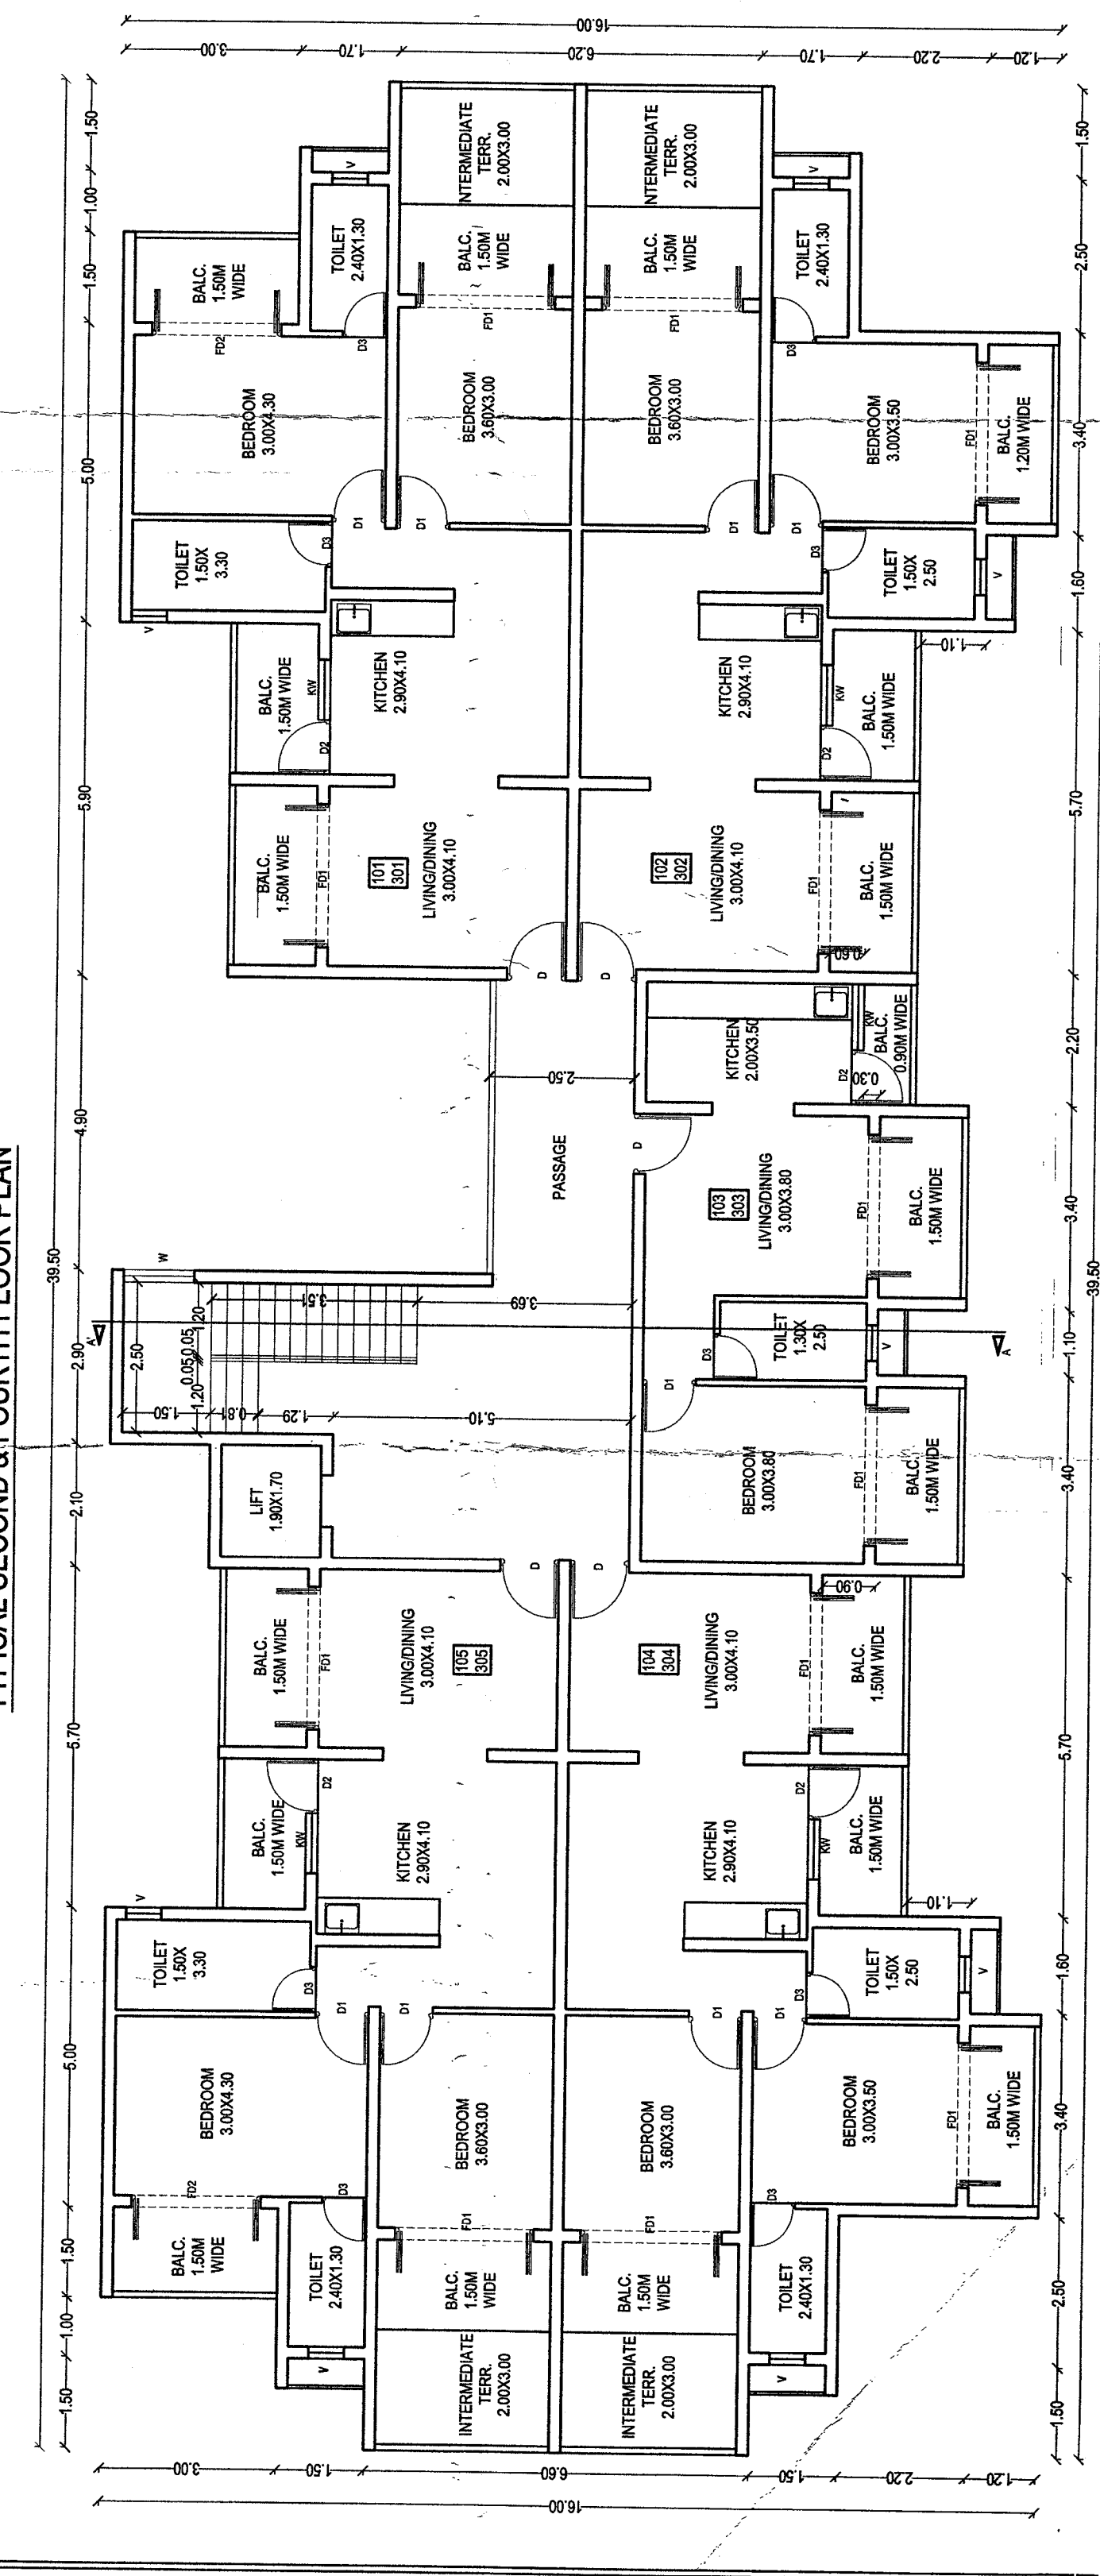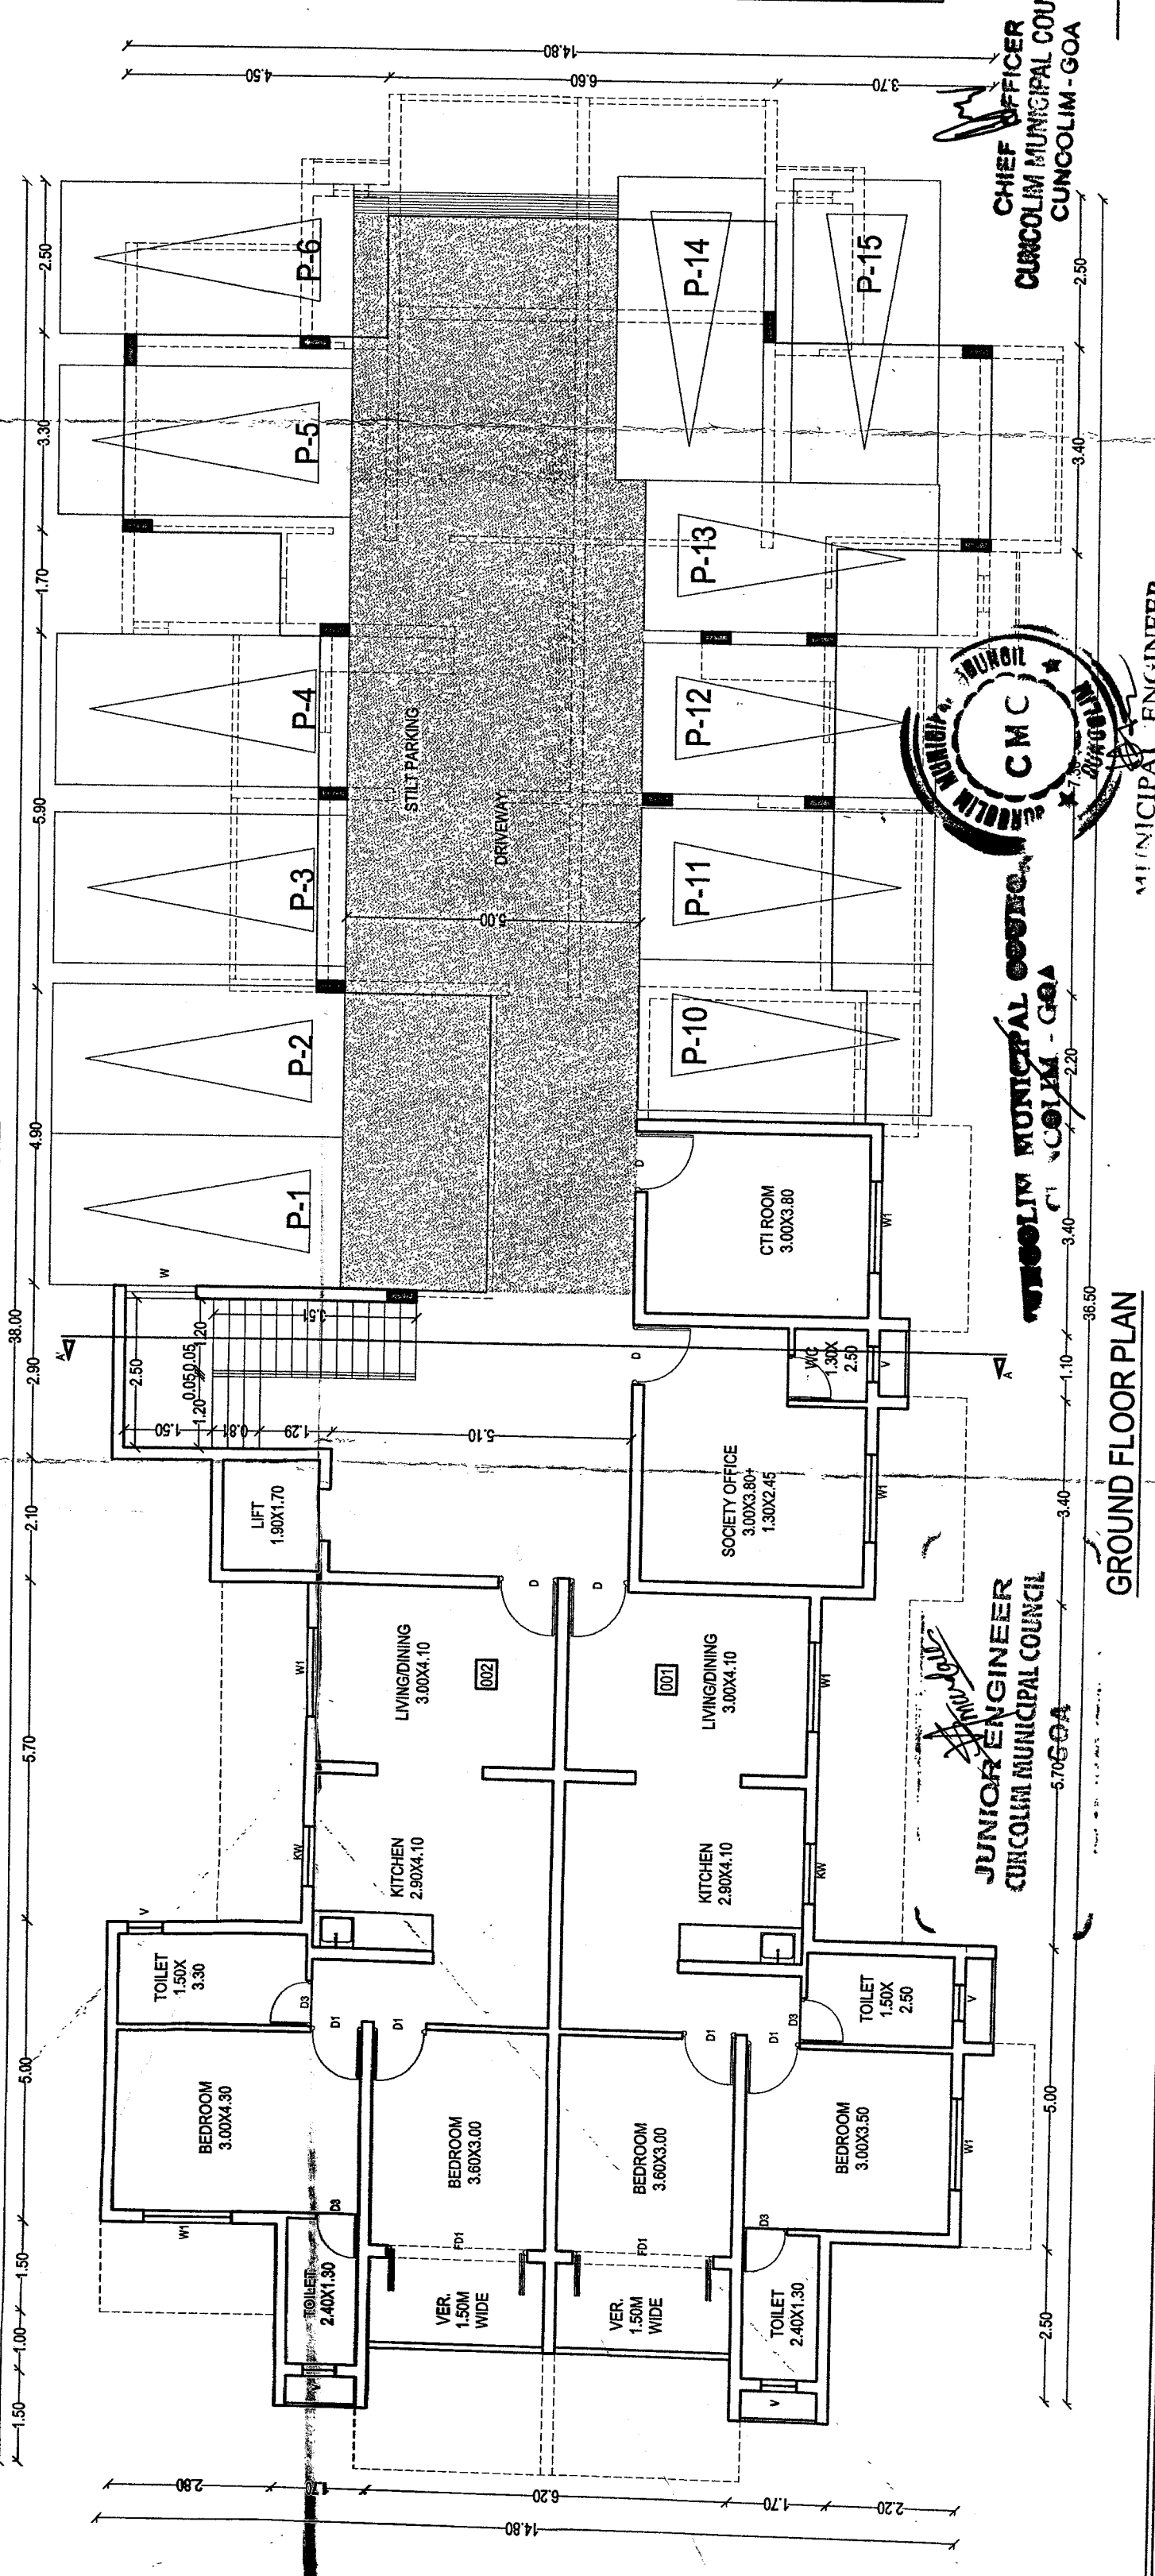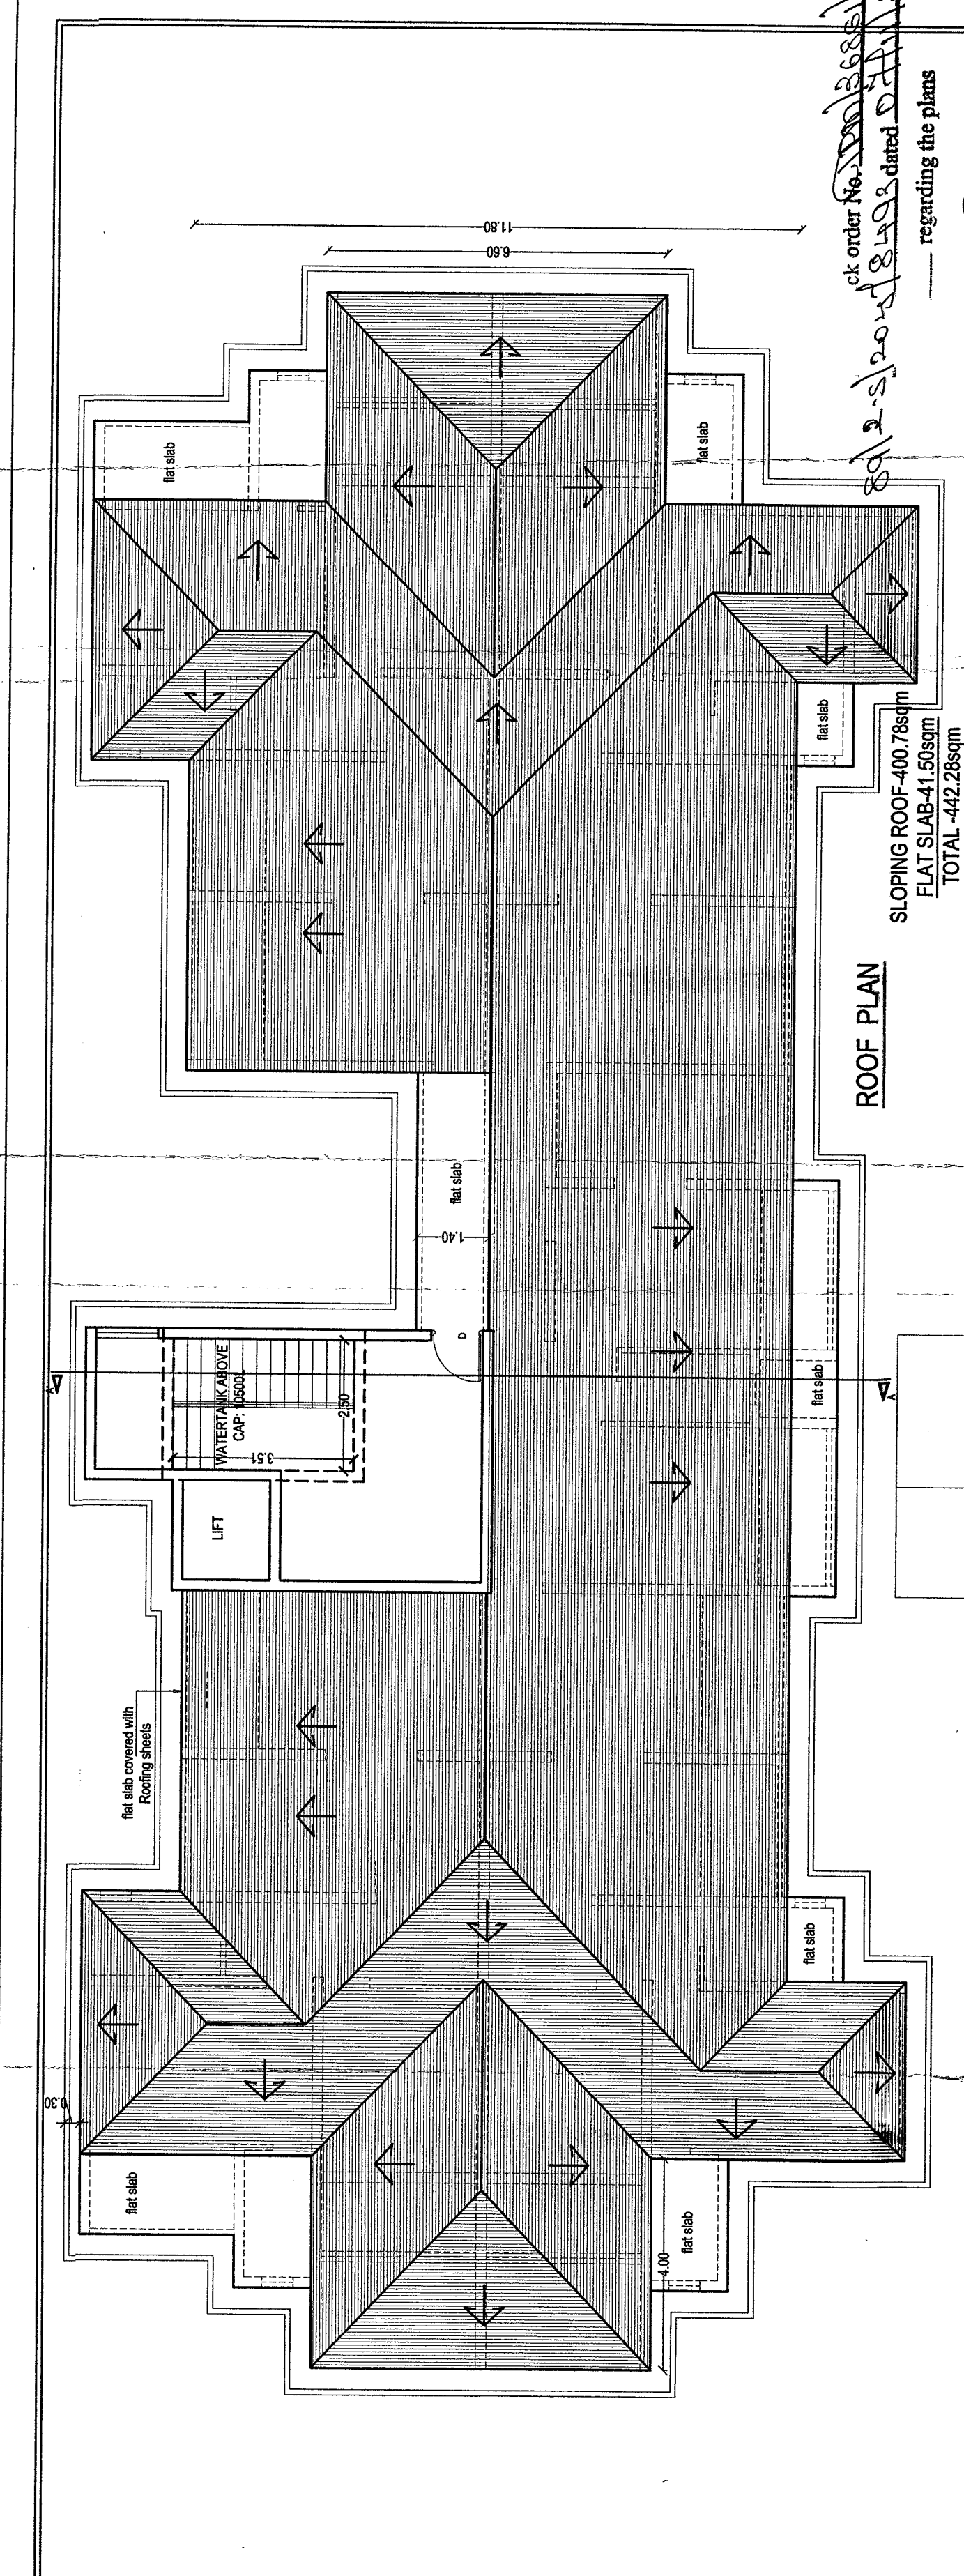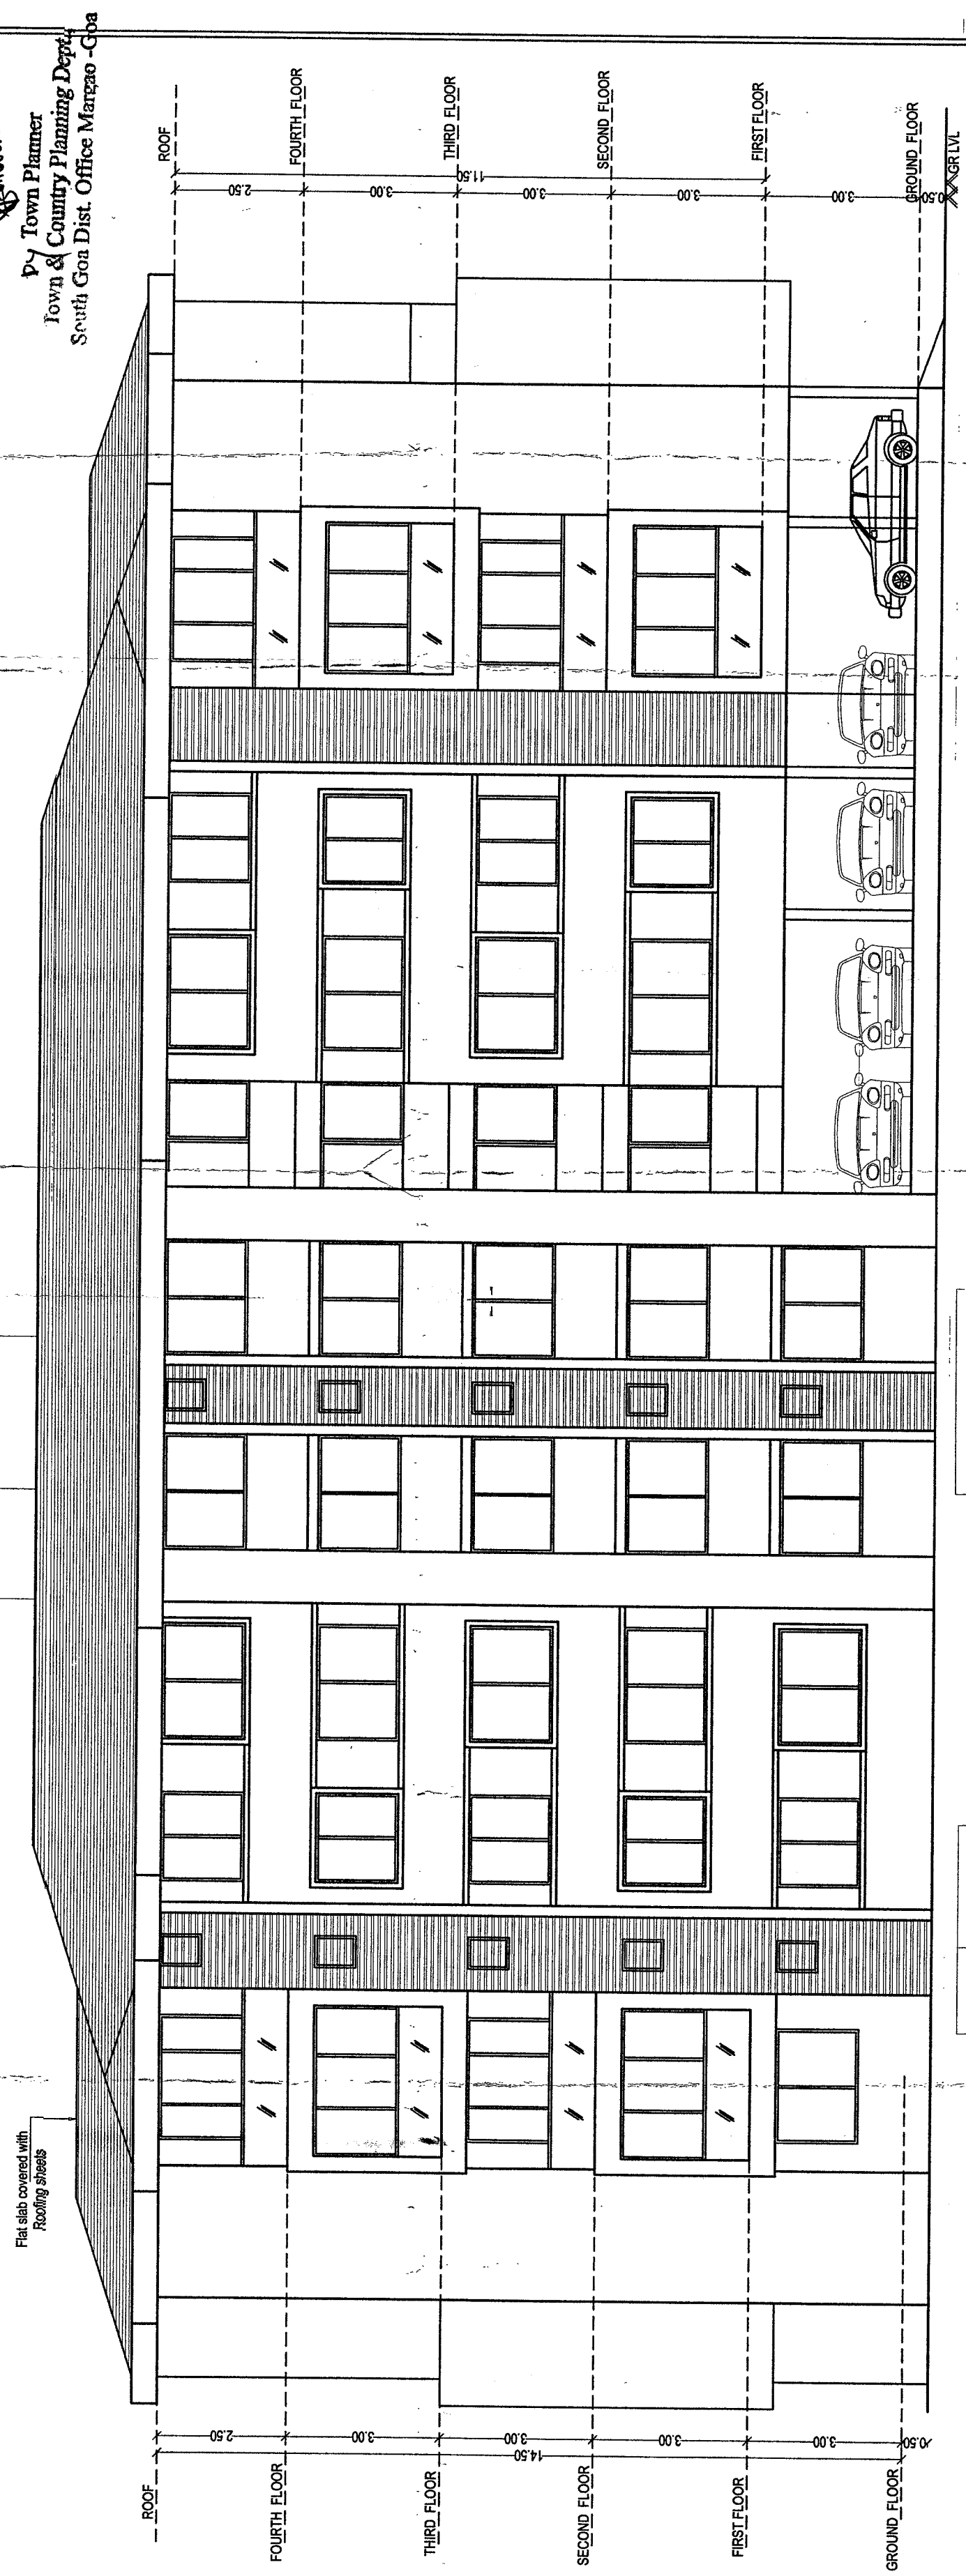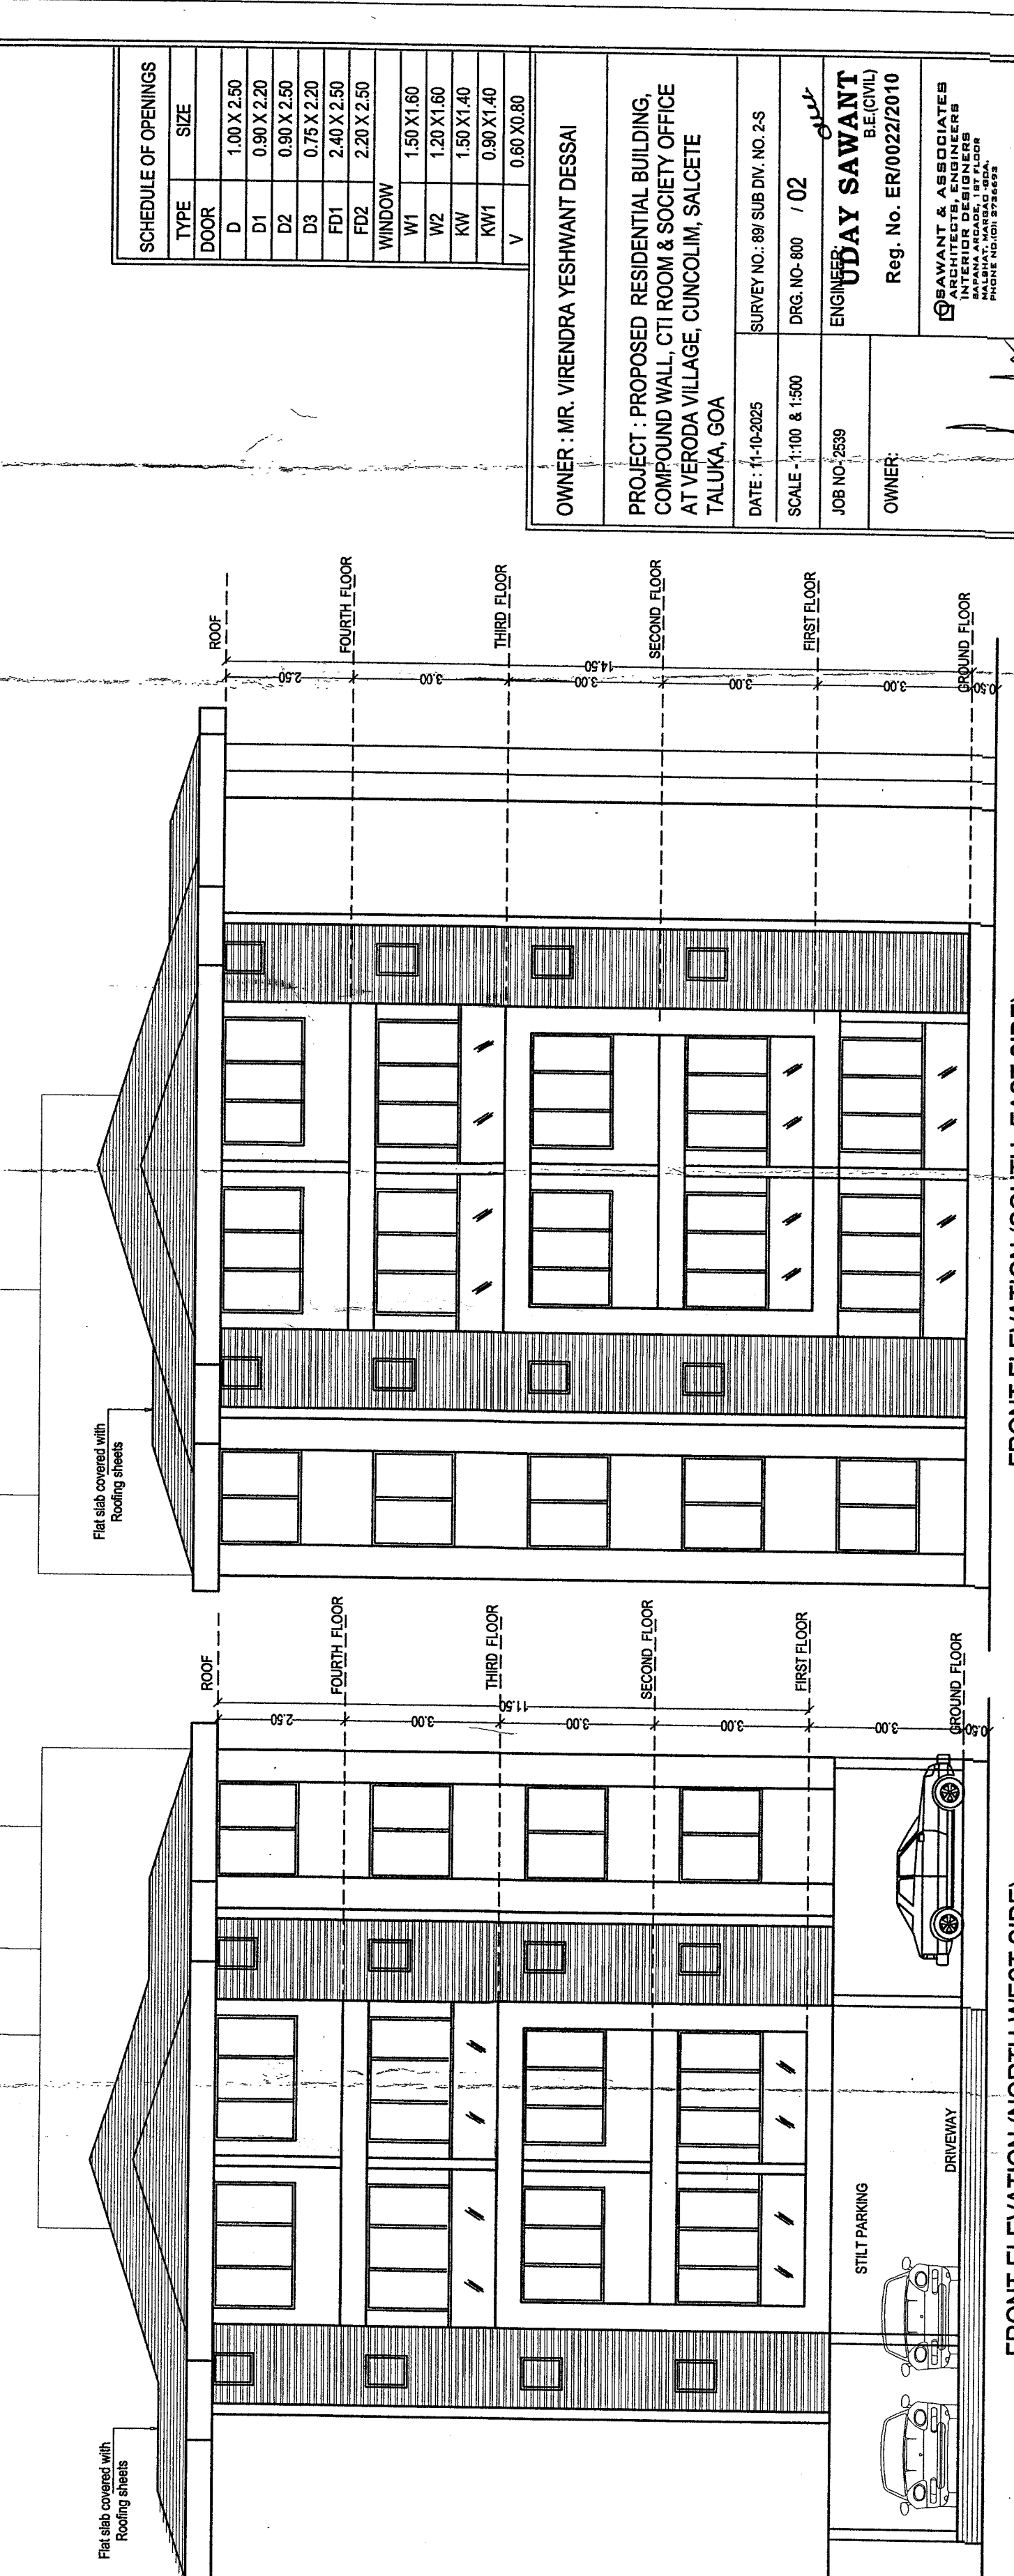

Schedule of Drawings	
Type	Size
D	1.00 x 2.50
D1	0.90 x 2.20
D2	0.90 x 2.50
D3	0.75 x 2.20
D4	2.40 x 2.50
D5	2.20 x 2.50
Window	
W1	1.50 x 1.60
W2	1.20 x 1.60
W3	1.50 x 1.40
W4	0.90 x 1.40
W5	0.80 x 0.90

OWNER: MR. VIRENDRA YESHANT DESSI
PROJECT: PROPOSED RESIDENTIAL BUILDING
COMPOUND WALL, CT ROOM & SOCIETY OFFICE
AT VERODA VILLAGE, CUNCOLM, TALUKA, GOA
DATE: 11-09-2025
SCALE: 1:100 & 1:500
JOB NO: 258
OWNER: **UDAY SAWANT**
Reg. No. ER/0022/2010
ENGINEER: **UDAY SAWANT**
B.E. (CIVIL)
SAWANT & ASSOCIATES
PRACTISING ENGINEERS
PLOT NO. 100, VERODA
TALUKA, GOA

1st order No. 11/2025 dated 11/11/2025
regarding the plans

By Town Planner
Iwona & Country Planning Dept
South Goa Dist. Office Margao - Goa

CHIEF OFFICER
MUNICIPAL COUNCIL
CUNCOLM - GOA
JUNIOR ENGINEER
CUNCOLM MUNICIPAL COUNCIL
MUNICIPAL ENGINEER
CUNCOLM MUNICIPAL COUNCIL

