




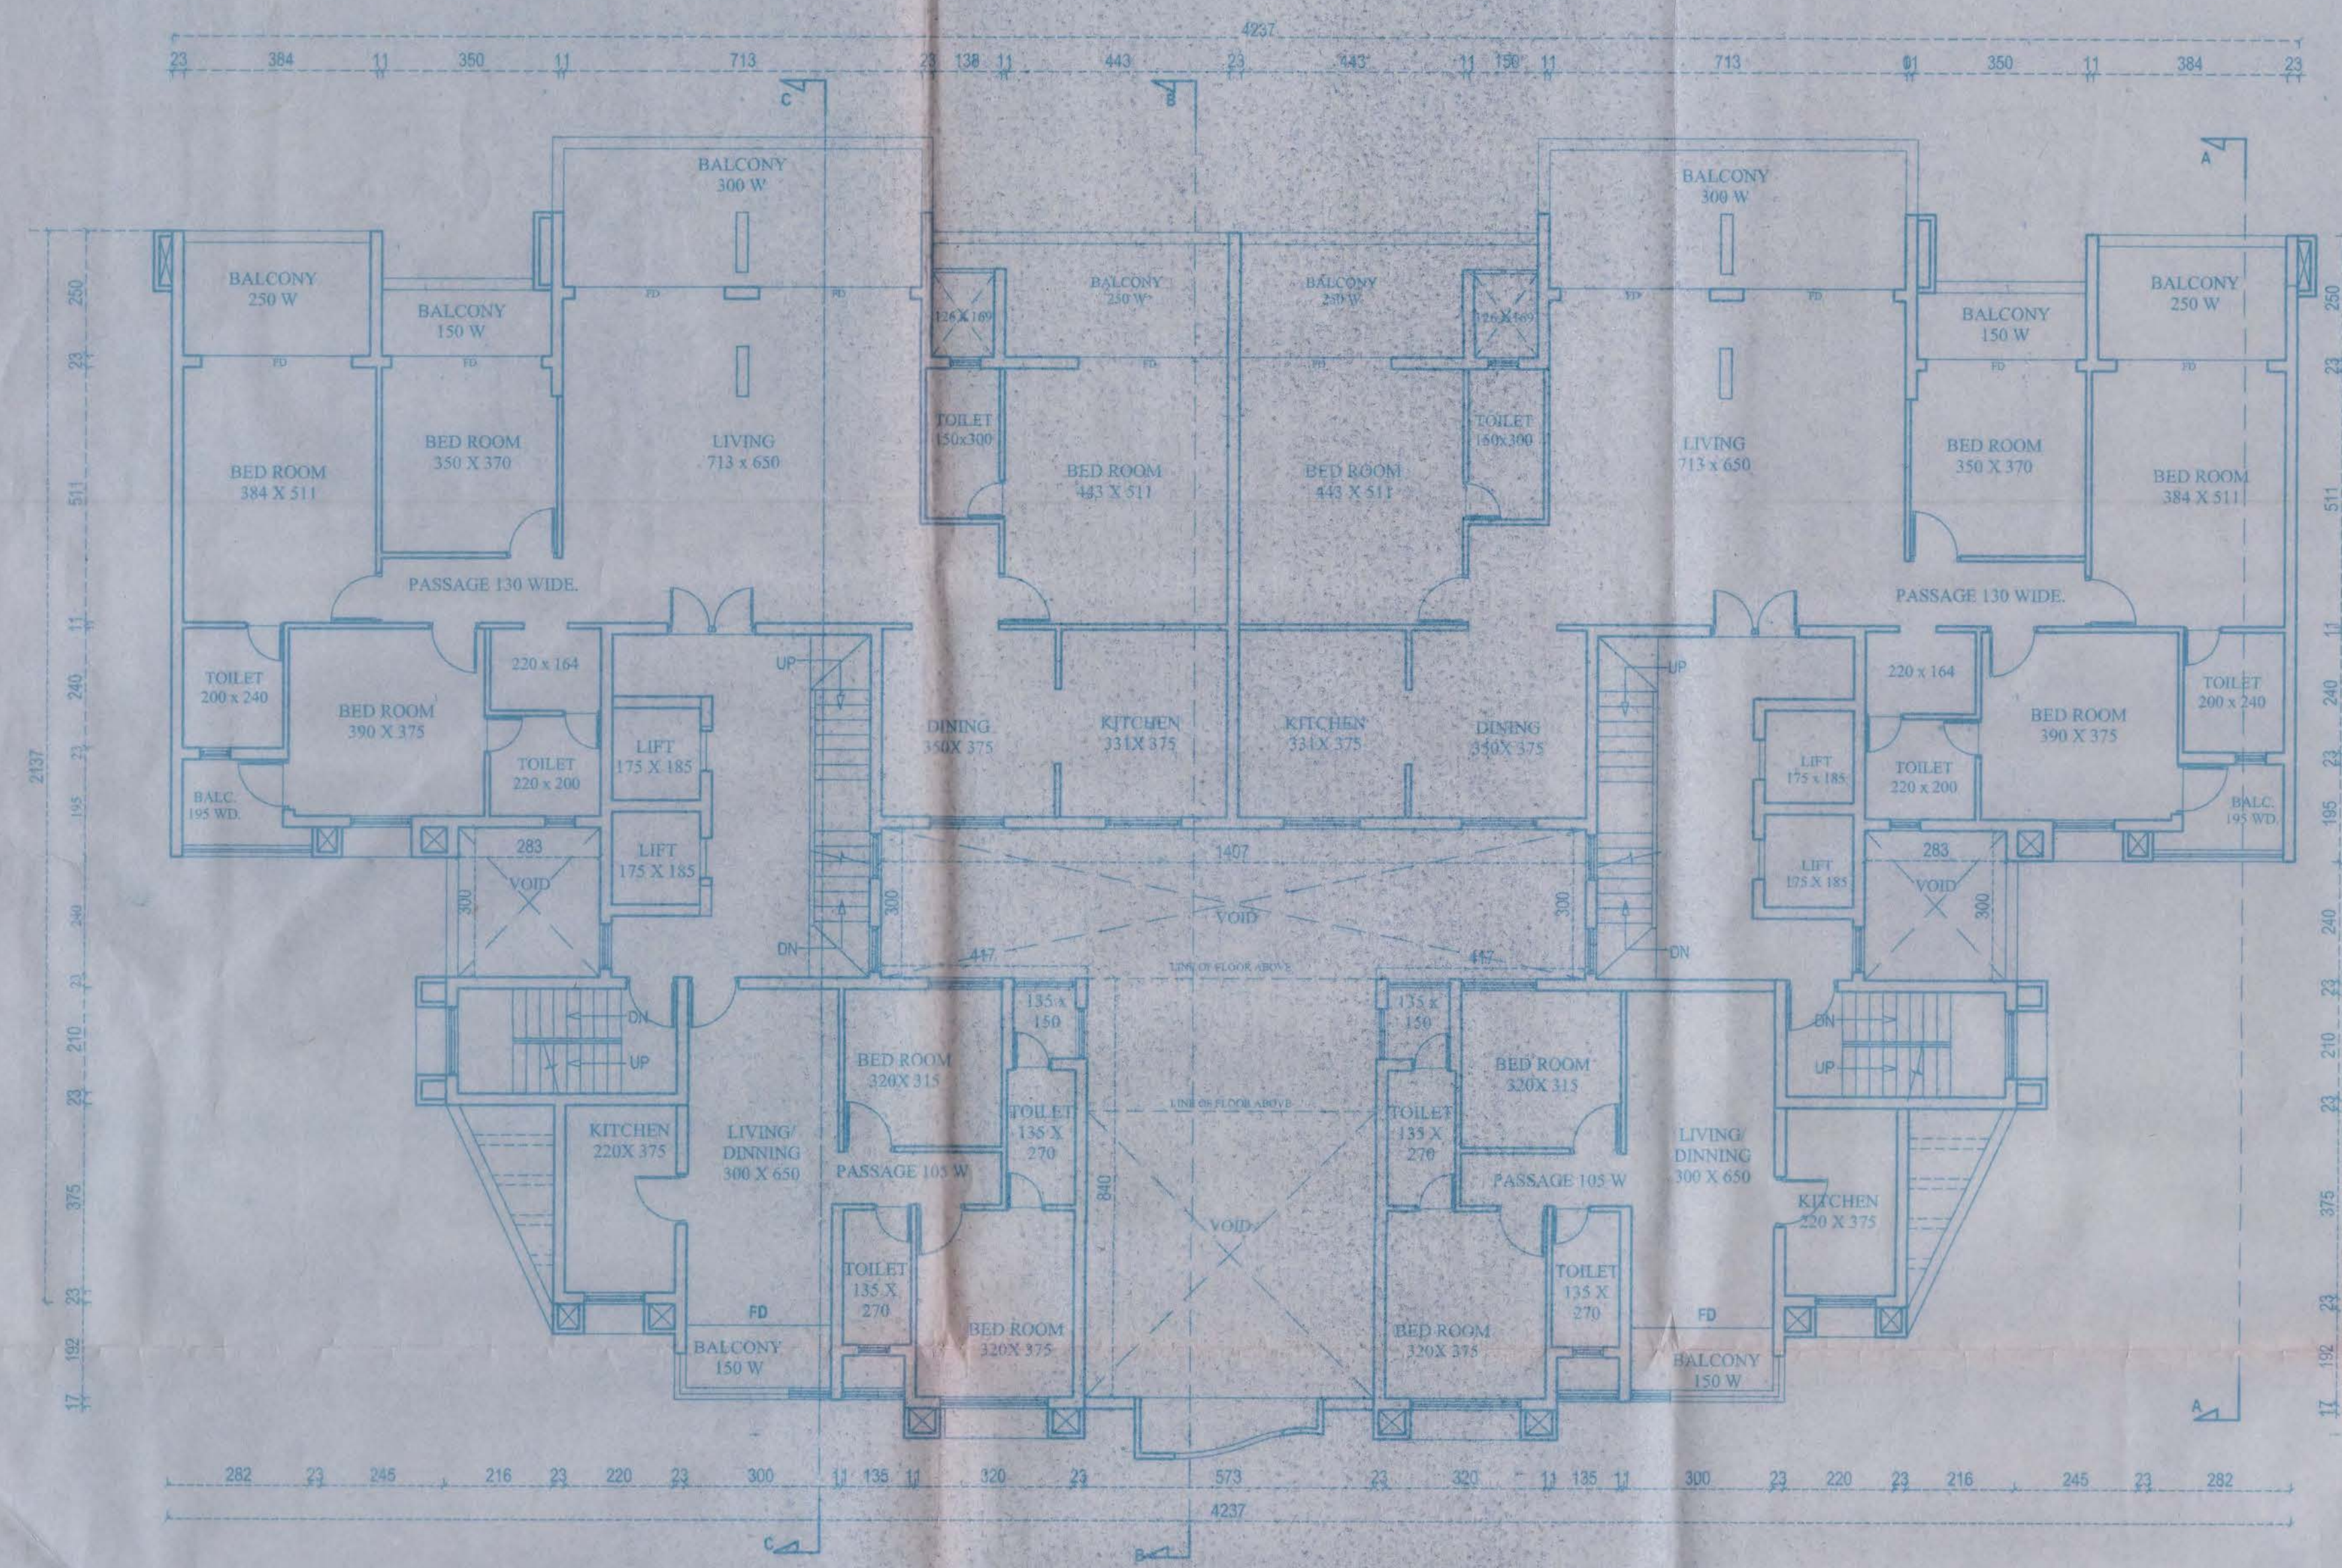


SIXTH FLOOR PLAN (PROPOSED)
SCALE: 1:100

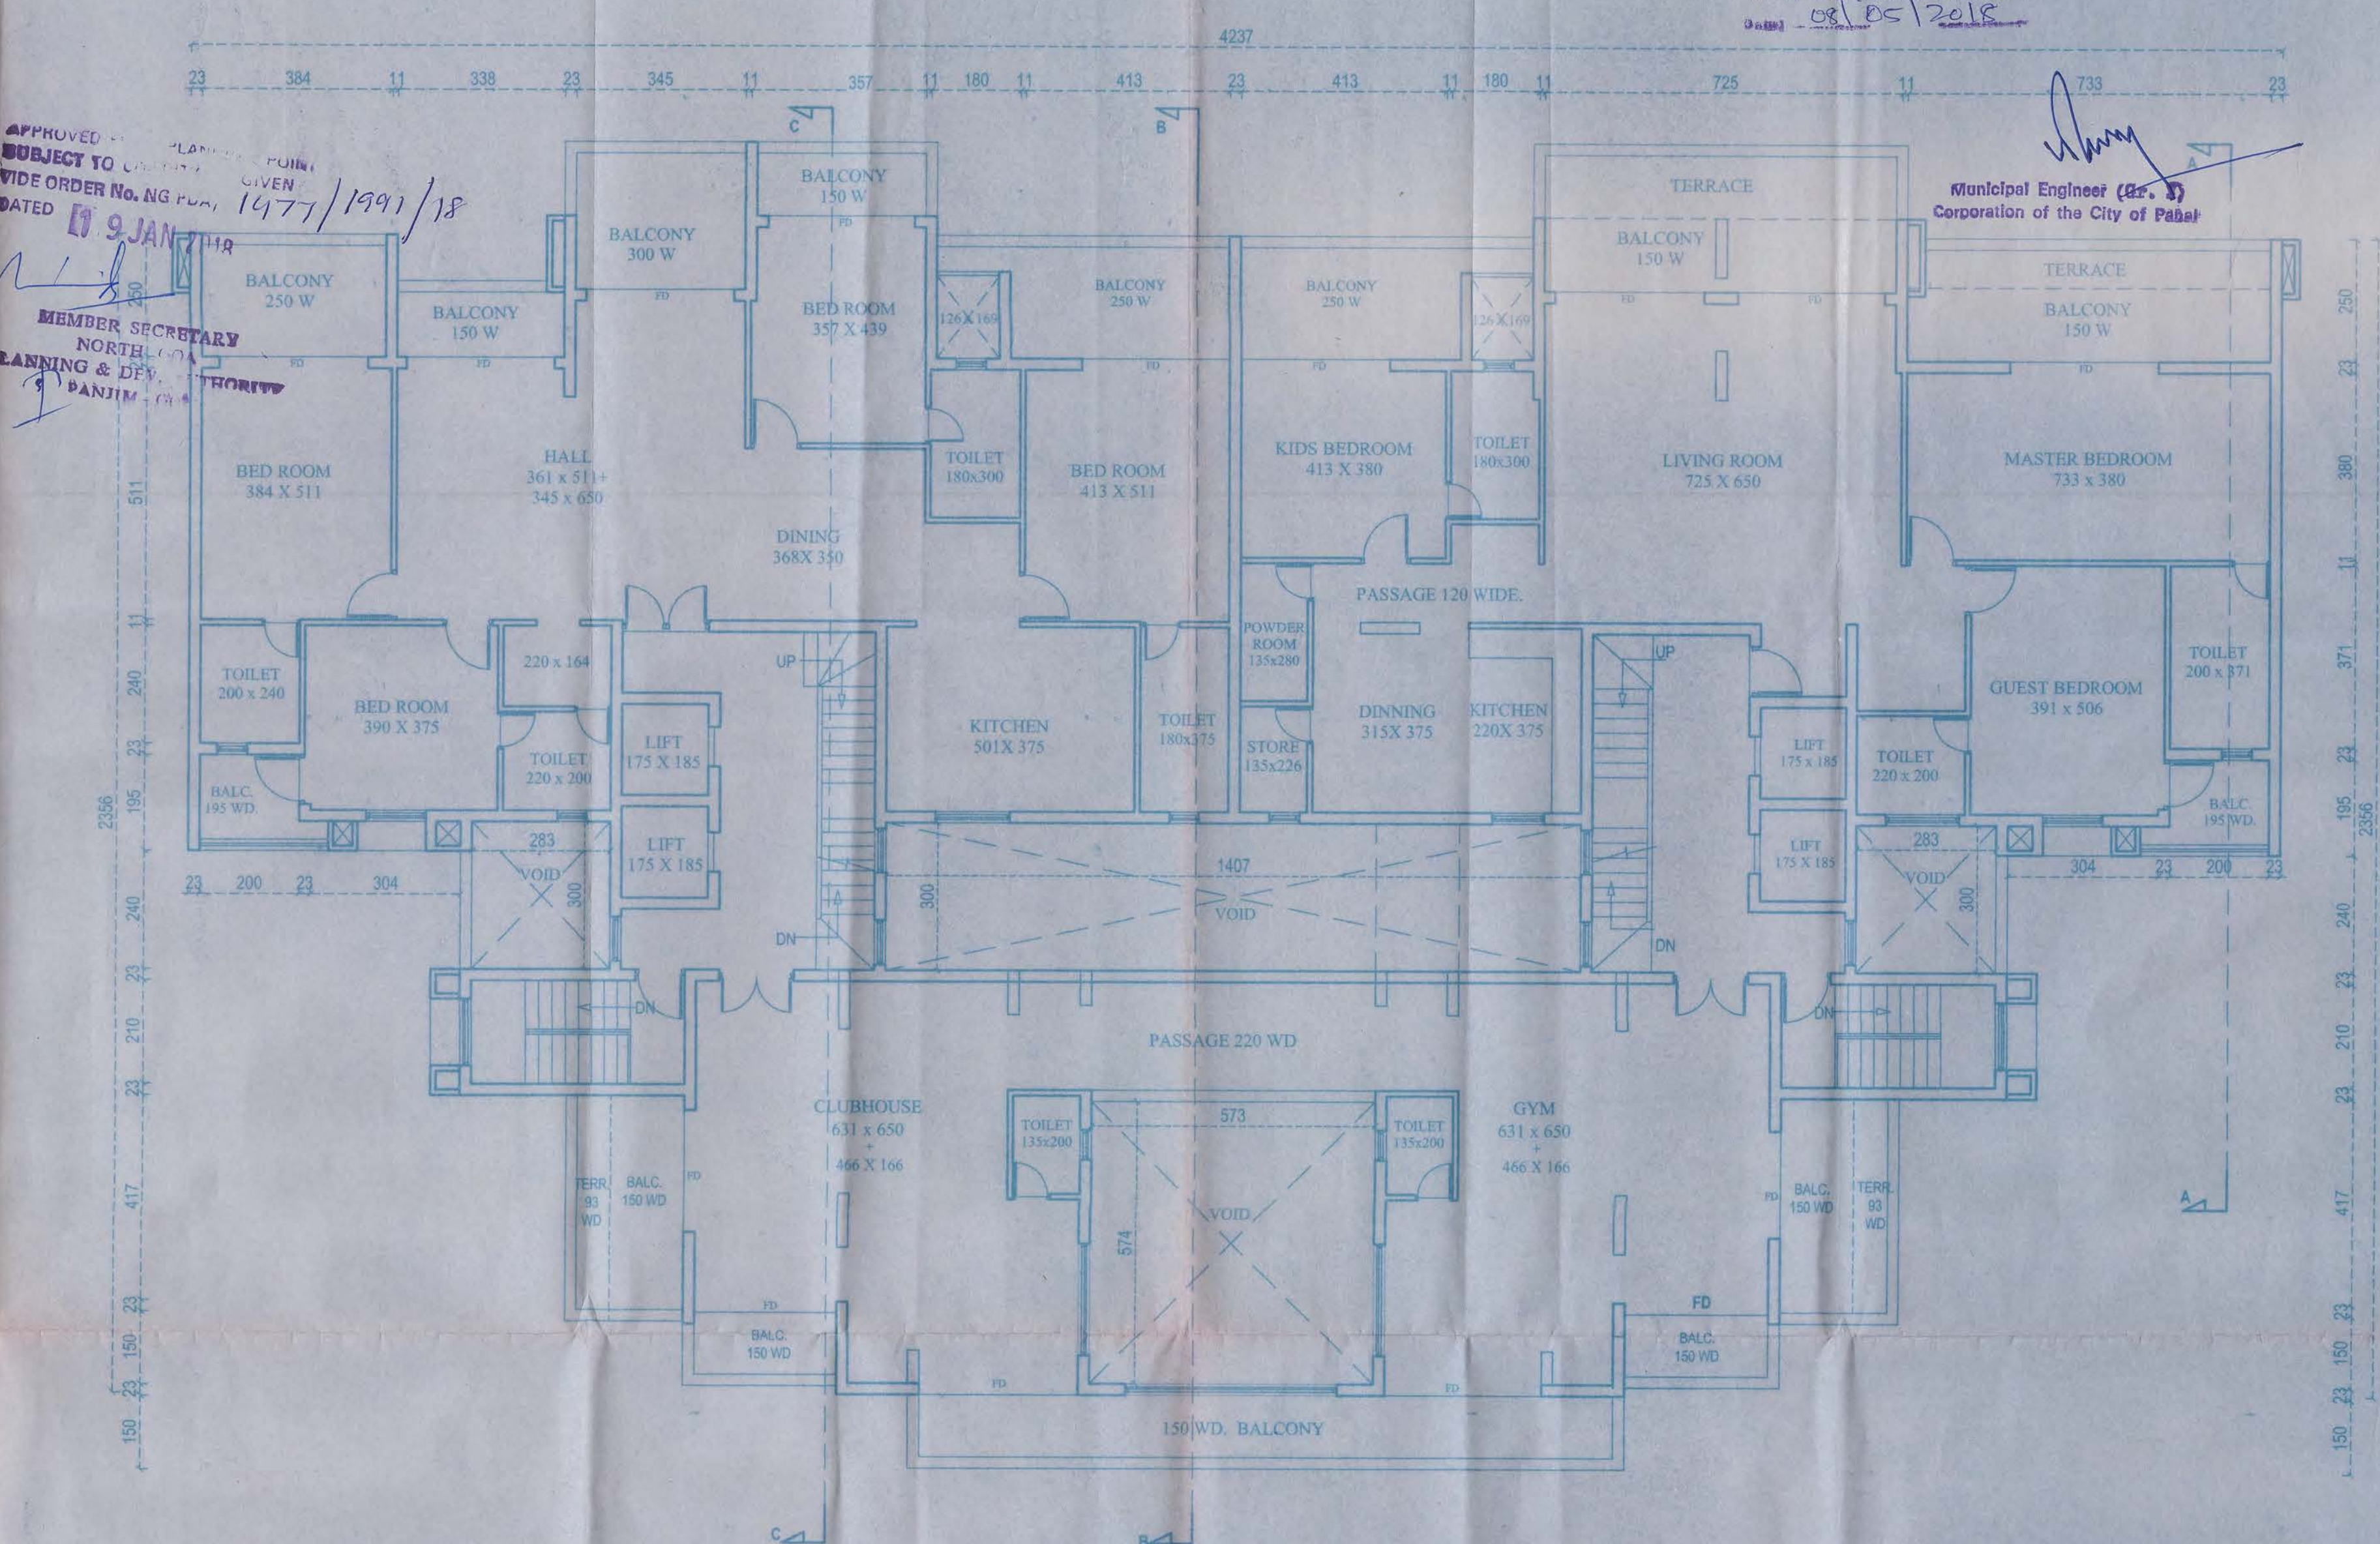

SEVENTH FLOOR PLAN (PROPOSED)
SCALE: 1:100

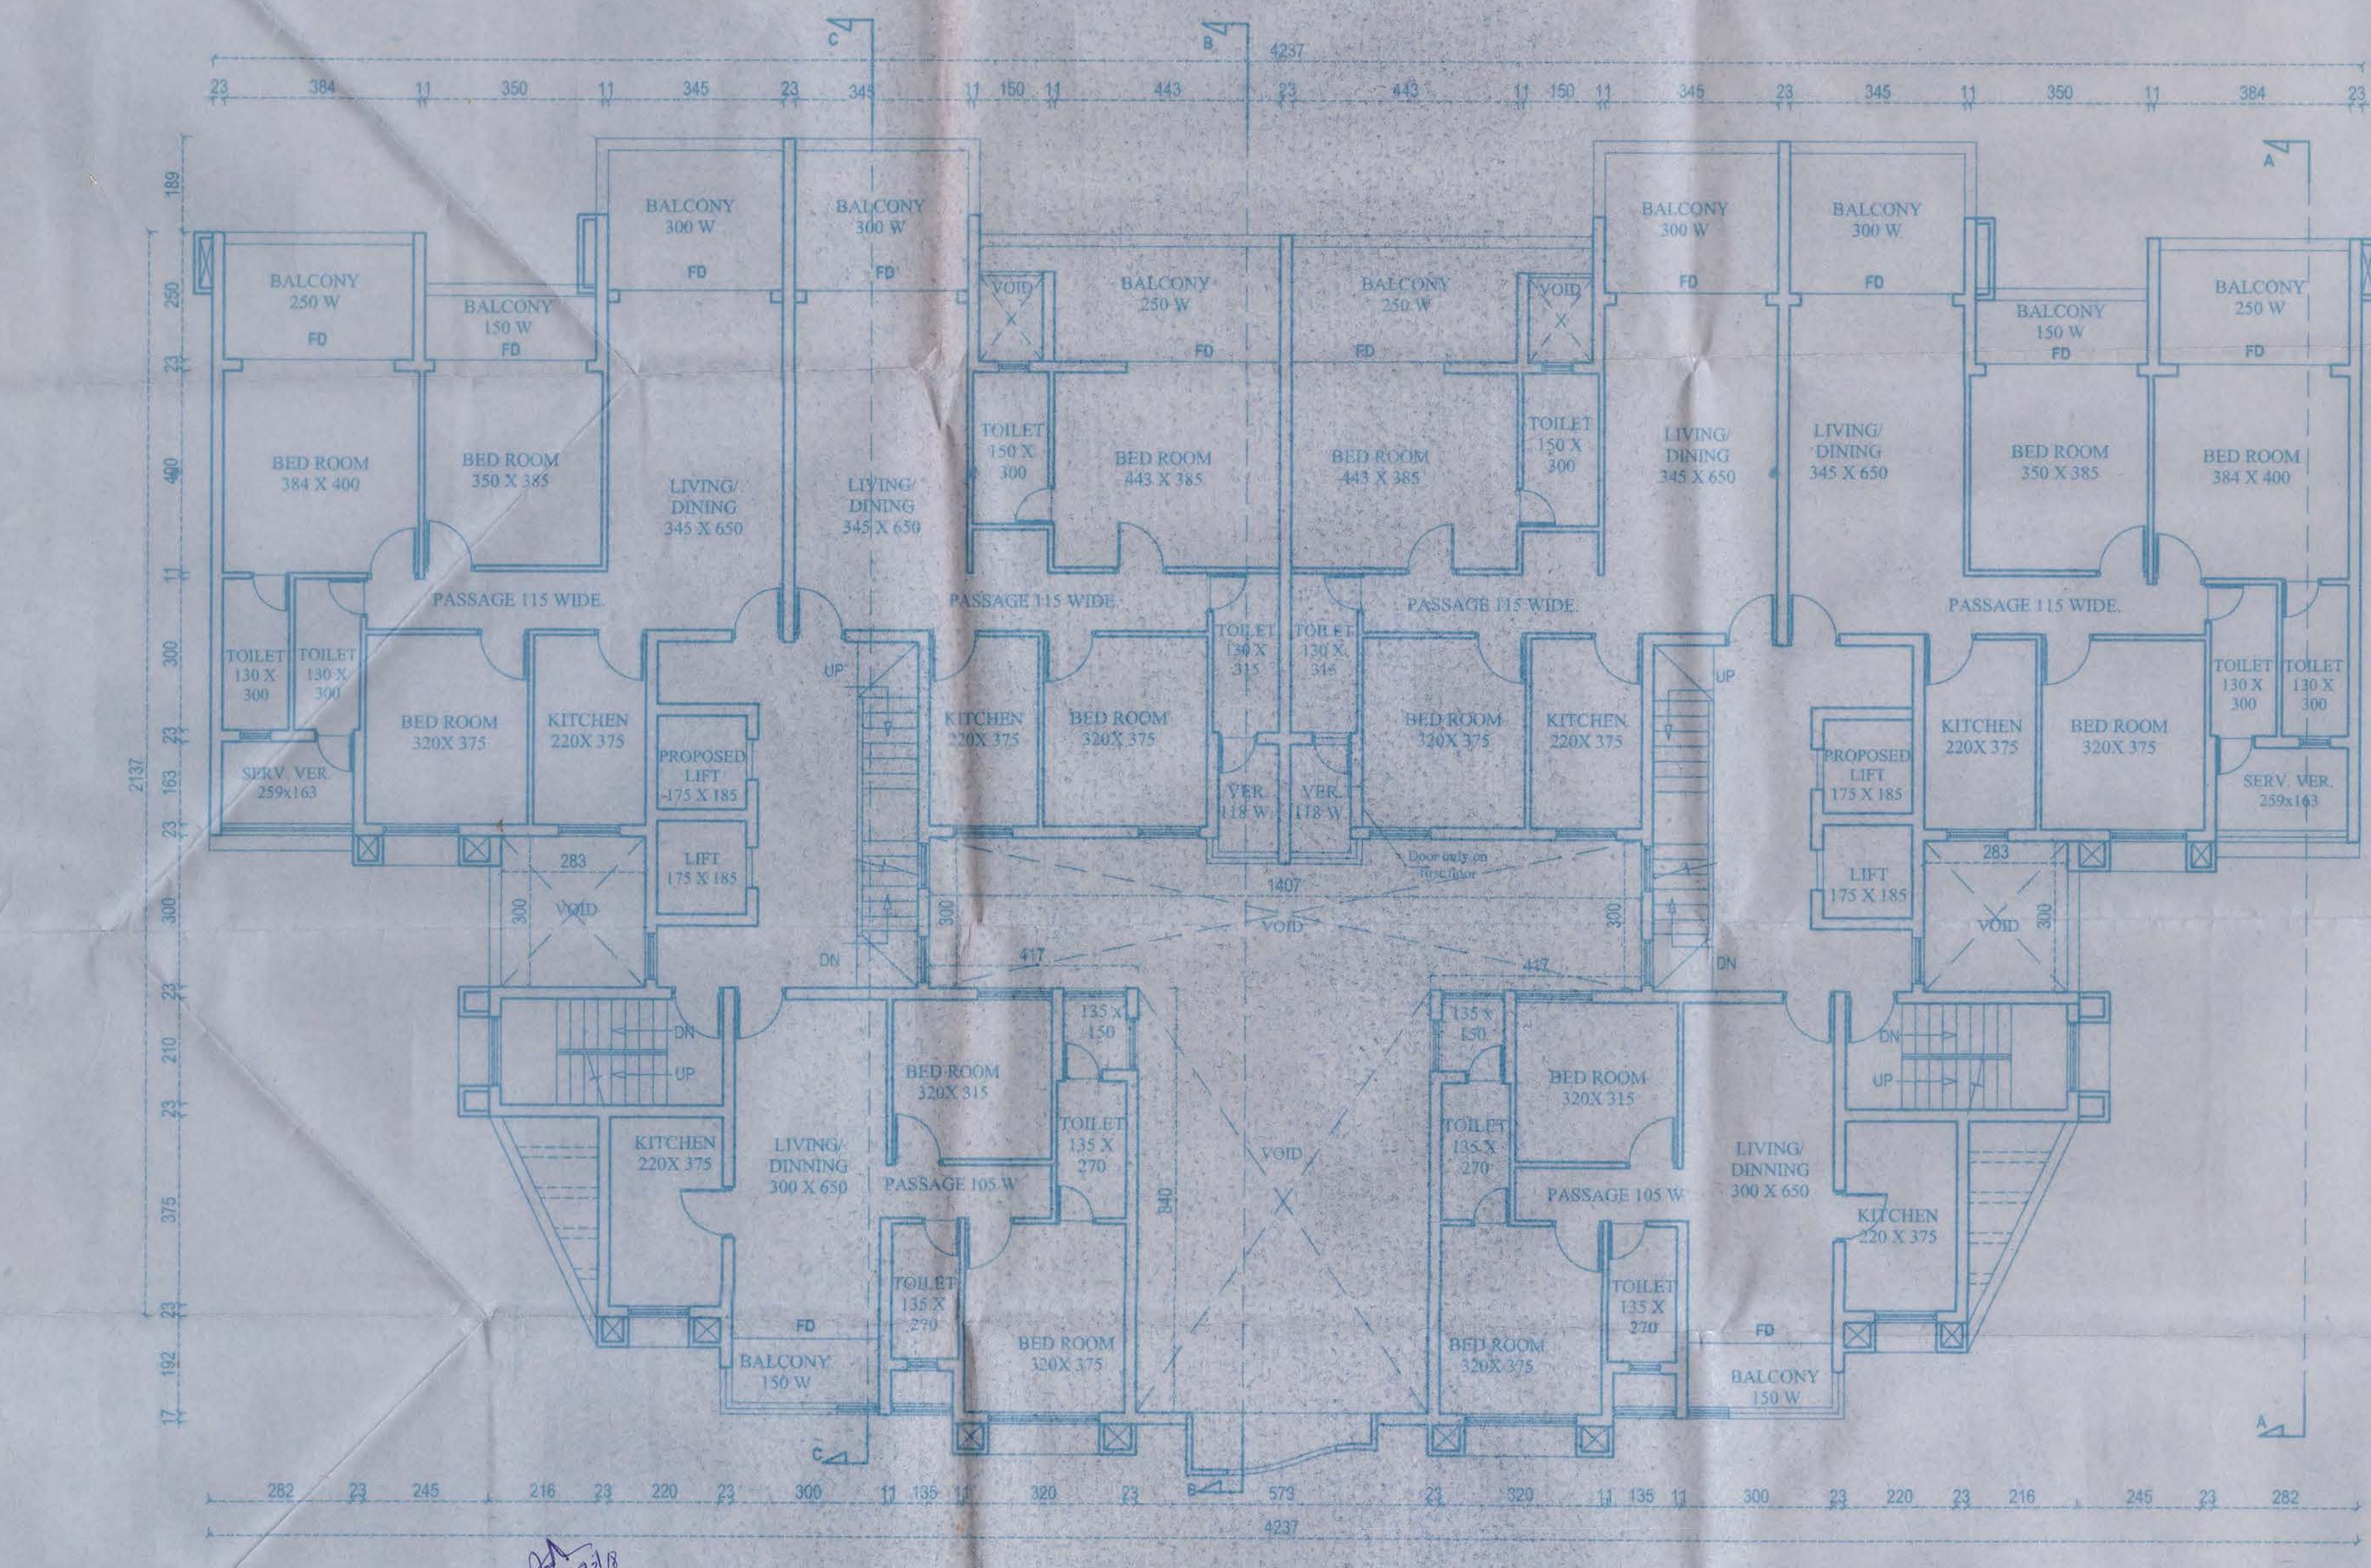

TYPICAL THIRD, FOURTH & FIFTH FLOOR PLAN (PROPOSED)
SCALE: 1:100

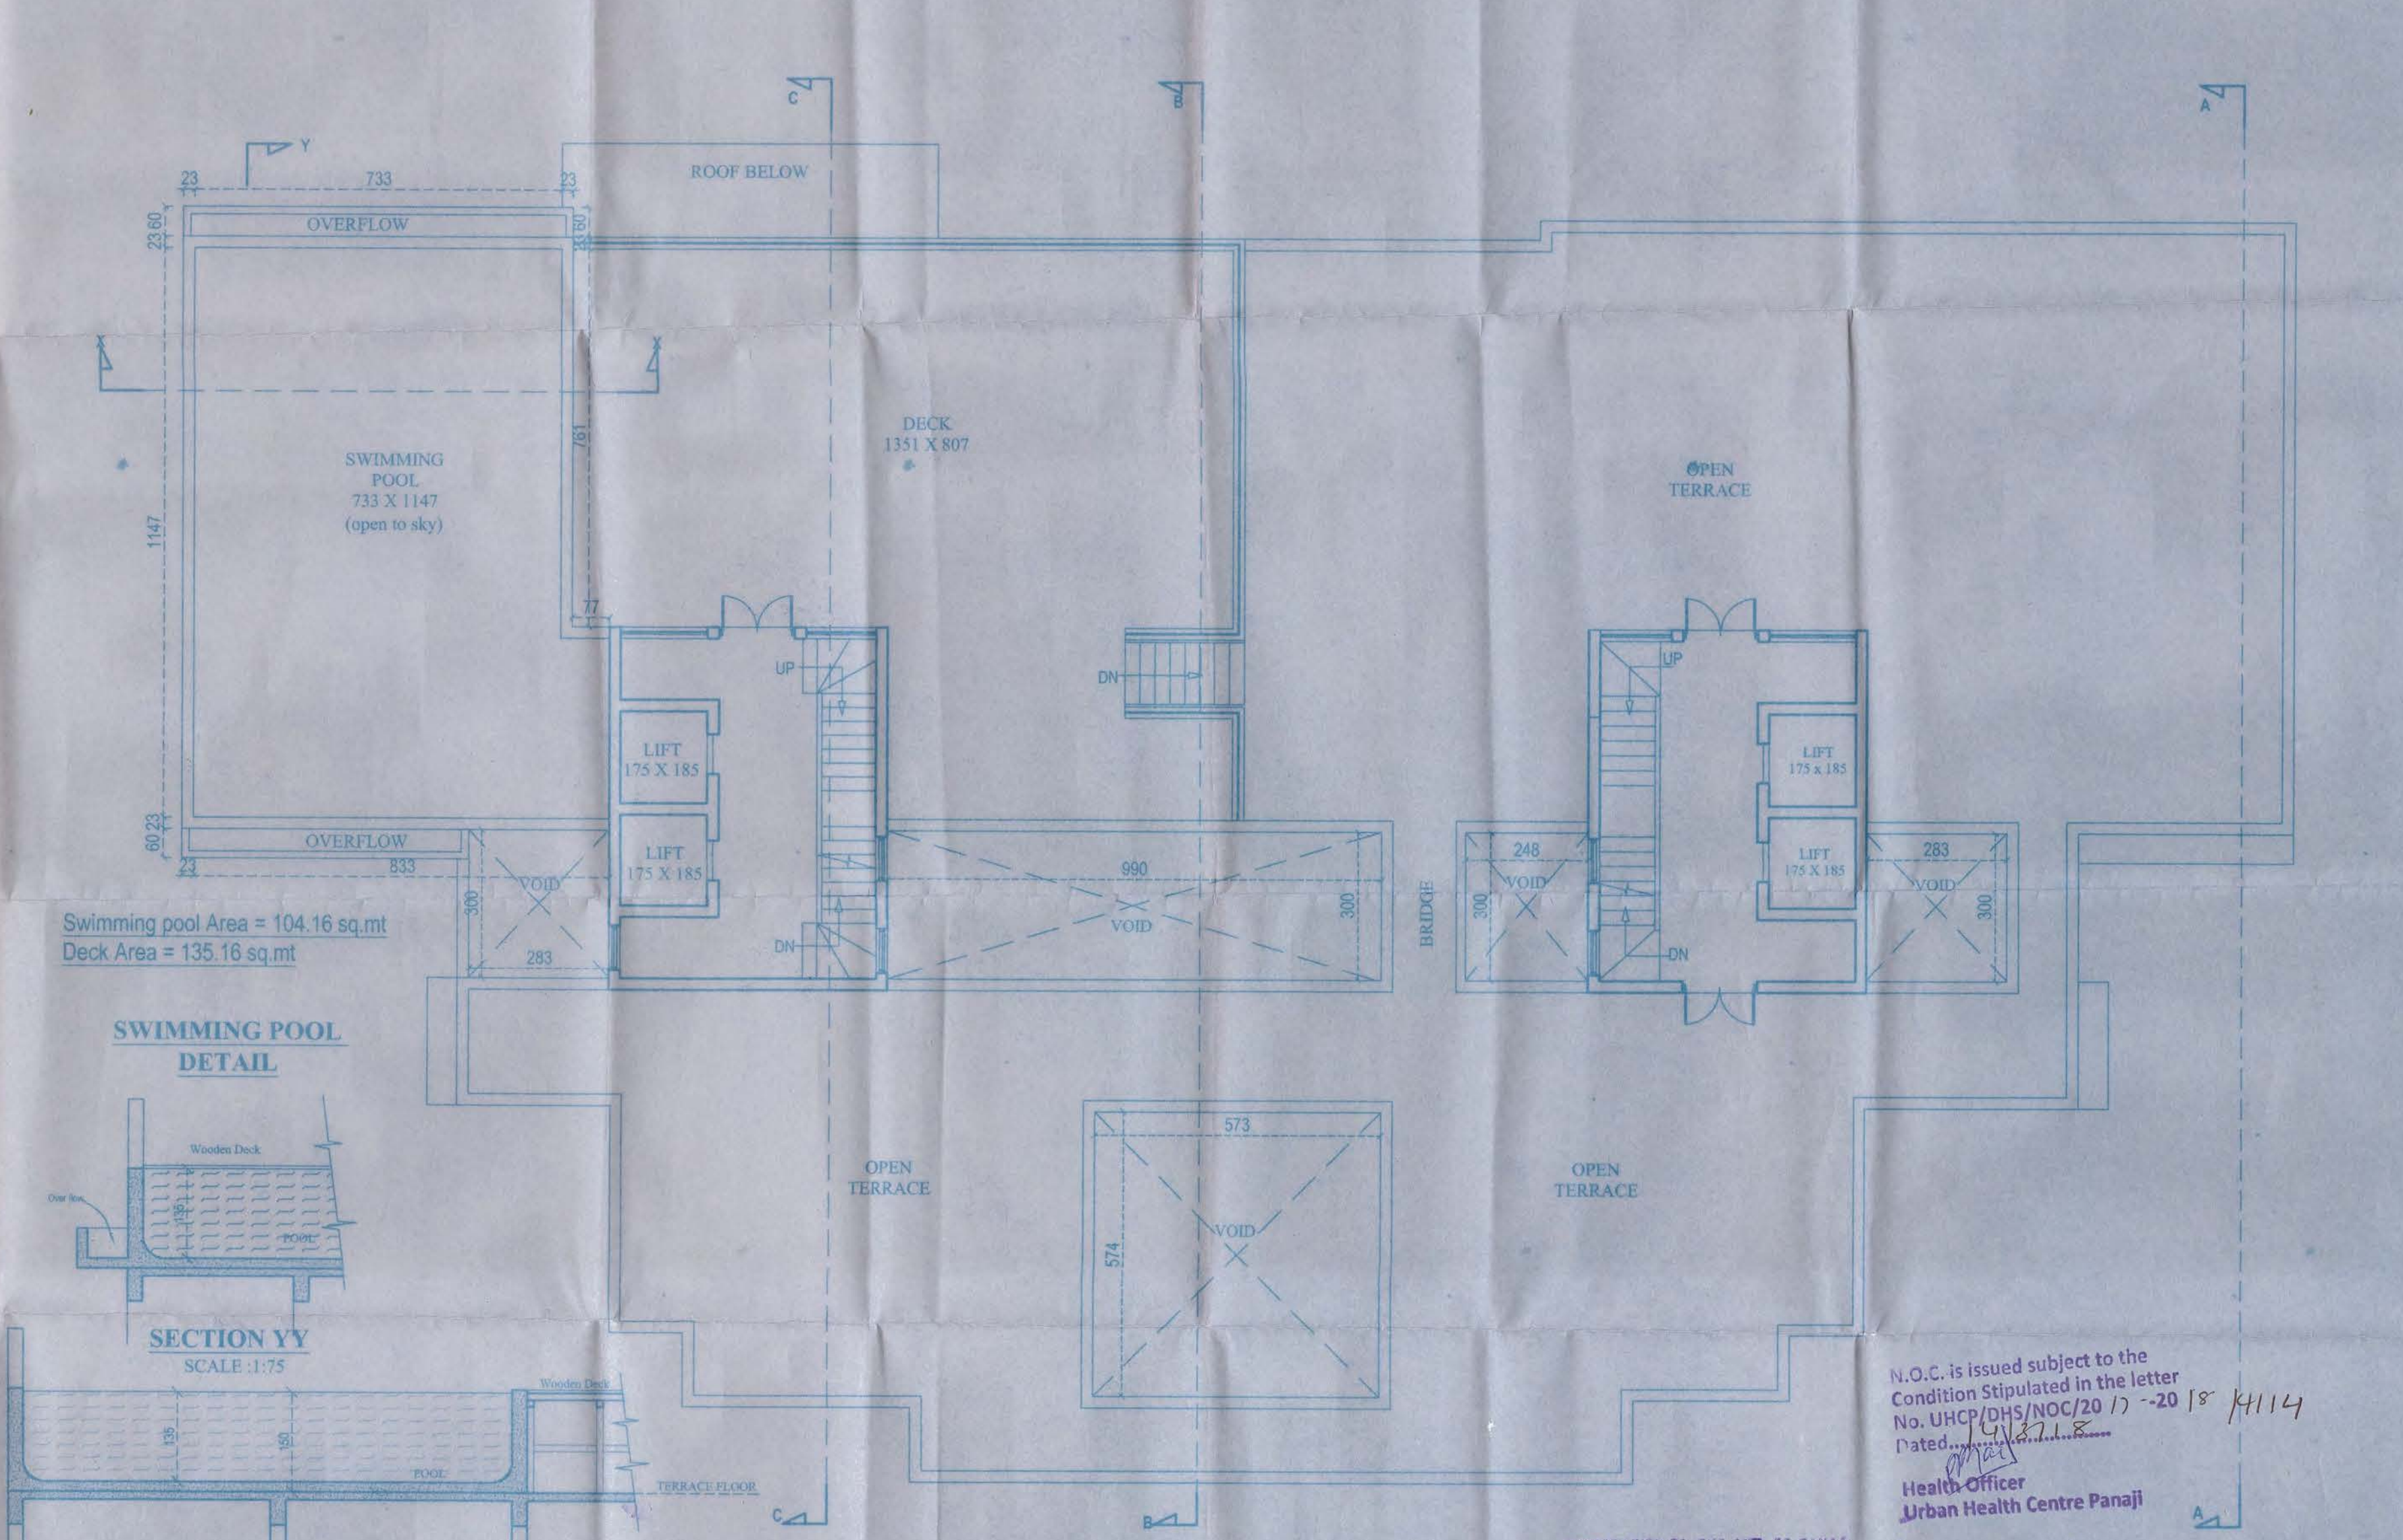

TERRACE FLOOR PLAN (PROPOSED)
SCALE: 1:100

Swimming pool Area = 104.16 sq.mt
Deck Area = 135.16 sq.mt

SWIMMING POOL
DETAIL

SECTION YY
SCALE: 1:75

SECTION XX
SCALE: 1:75

N.O.C. is issued subject to the
condition stipulated in the letter
No. UHCP/DHS/NOG/2017-2018/114
dated 08/05/2018
Health Officer
Urban Health Centre Panaji

ASSISTANT ENGINEER
SUB-DIV. OF T. & L. P.W.
T. & L. P.W. DEPT.
GOA

CONTENTS:		PROJECT:
SITE PLAN		
PLAN & AREA STATEMENT		
JOB NO: 812	DATE: 28 - 12 - 2016	
DWG NO - 02	SCALE: 1:100	
REV. NO: ---	DRAWN BY: SAPNA	PROPOSED REVISION OF PLANS AND EXTENSION TO PREVIOUSLY APPROVED RESIDENTIAL BUILDING & COMPOUND WALL ON CHALTA NO.55 OF P.T. SHEET NO.14 AT RIBANDAR, PANAJI - GOA.FOR MR. SUNIL MORAJKAR (P.O.A) FOR MARIA JOSEPHINE PIEDADE FERNANDES & OTHERS

OWNER'S SIGNATURE

ARCHITECT'S SIGNATURE:

ASHLEY MASCARENHAS
B'ARCH ATIA
Architect Design Consultant
T & P Reg. No. AR/0134/2010

ARCH. ASHLEY MASCARENHAS
2nd Flr, Cathay Plaza,
Opp. Govt. Quarters,
St. Inez, Panaji, Goa
Ph: 2220574