



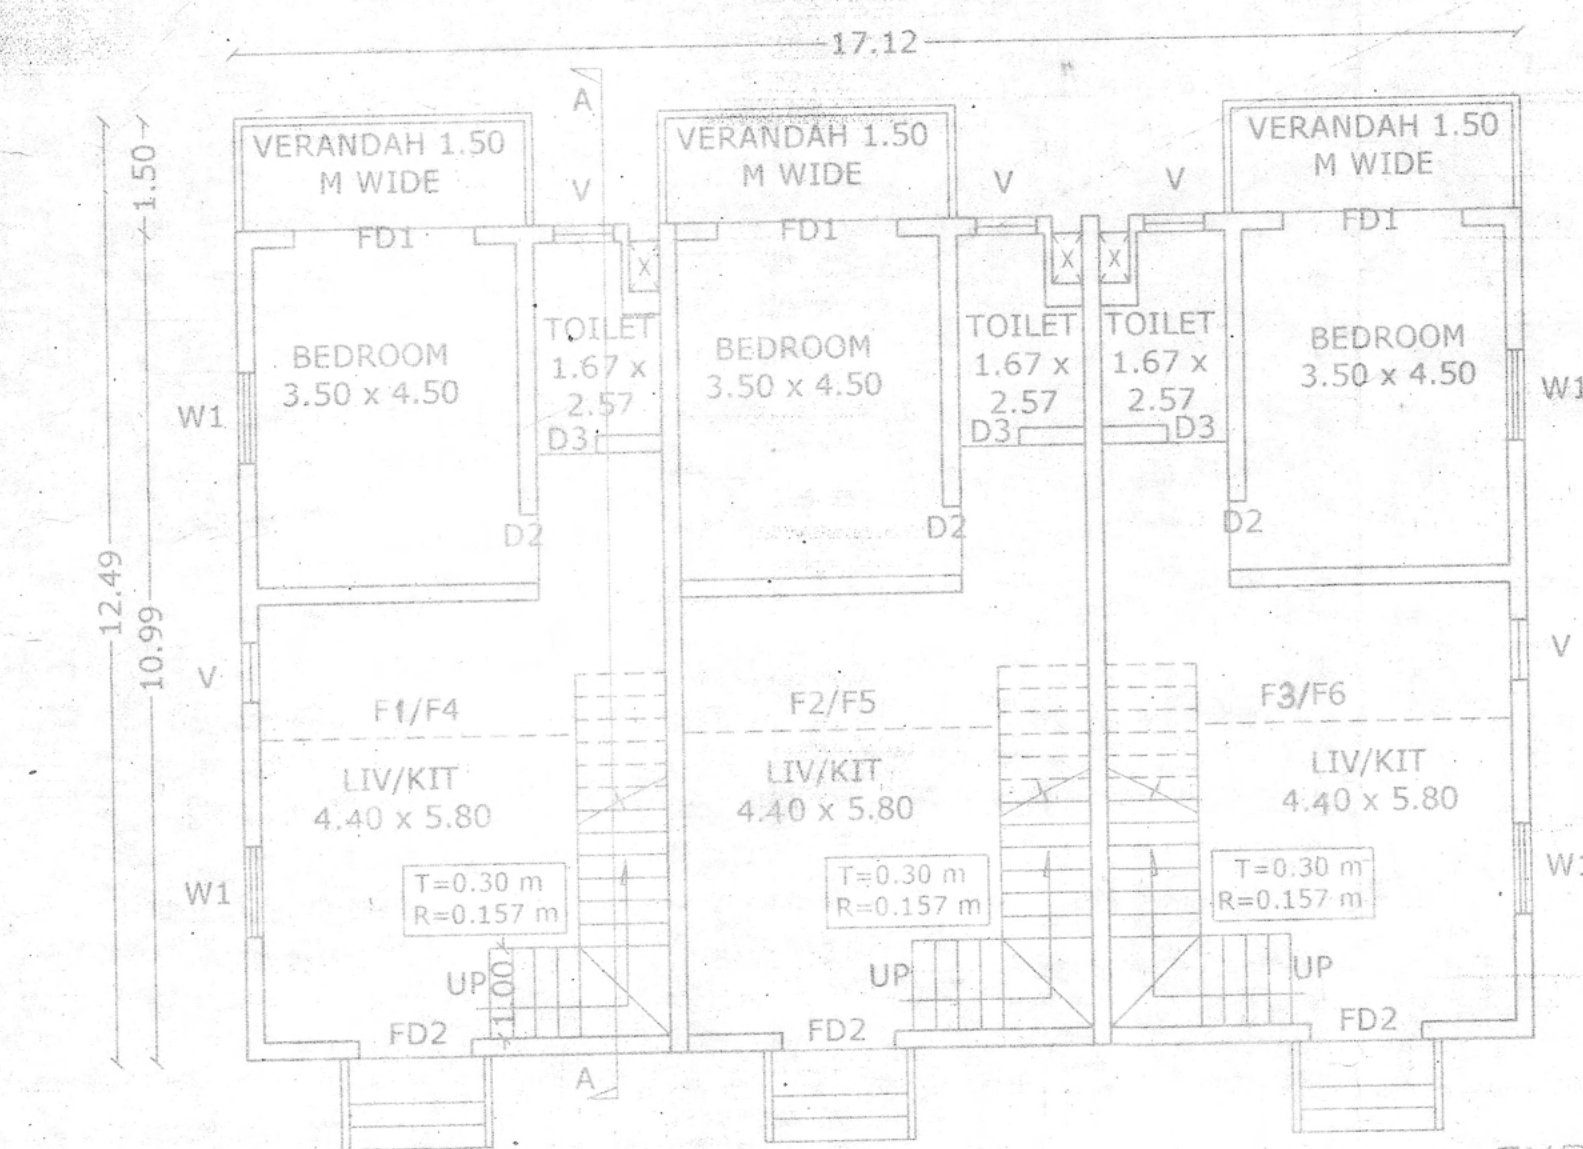


TYPICAL GROUND FLOOR PLAN F1/F2/F3 & F4/F5/F6
SCALE 1:100

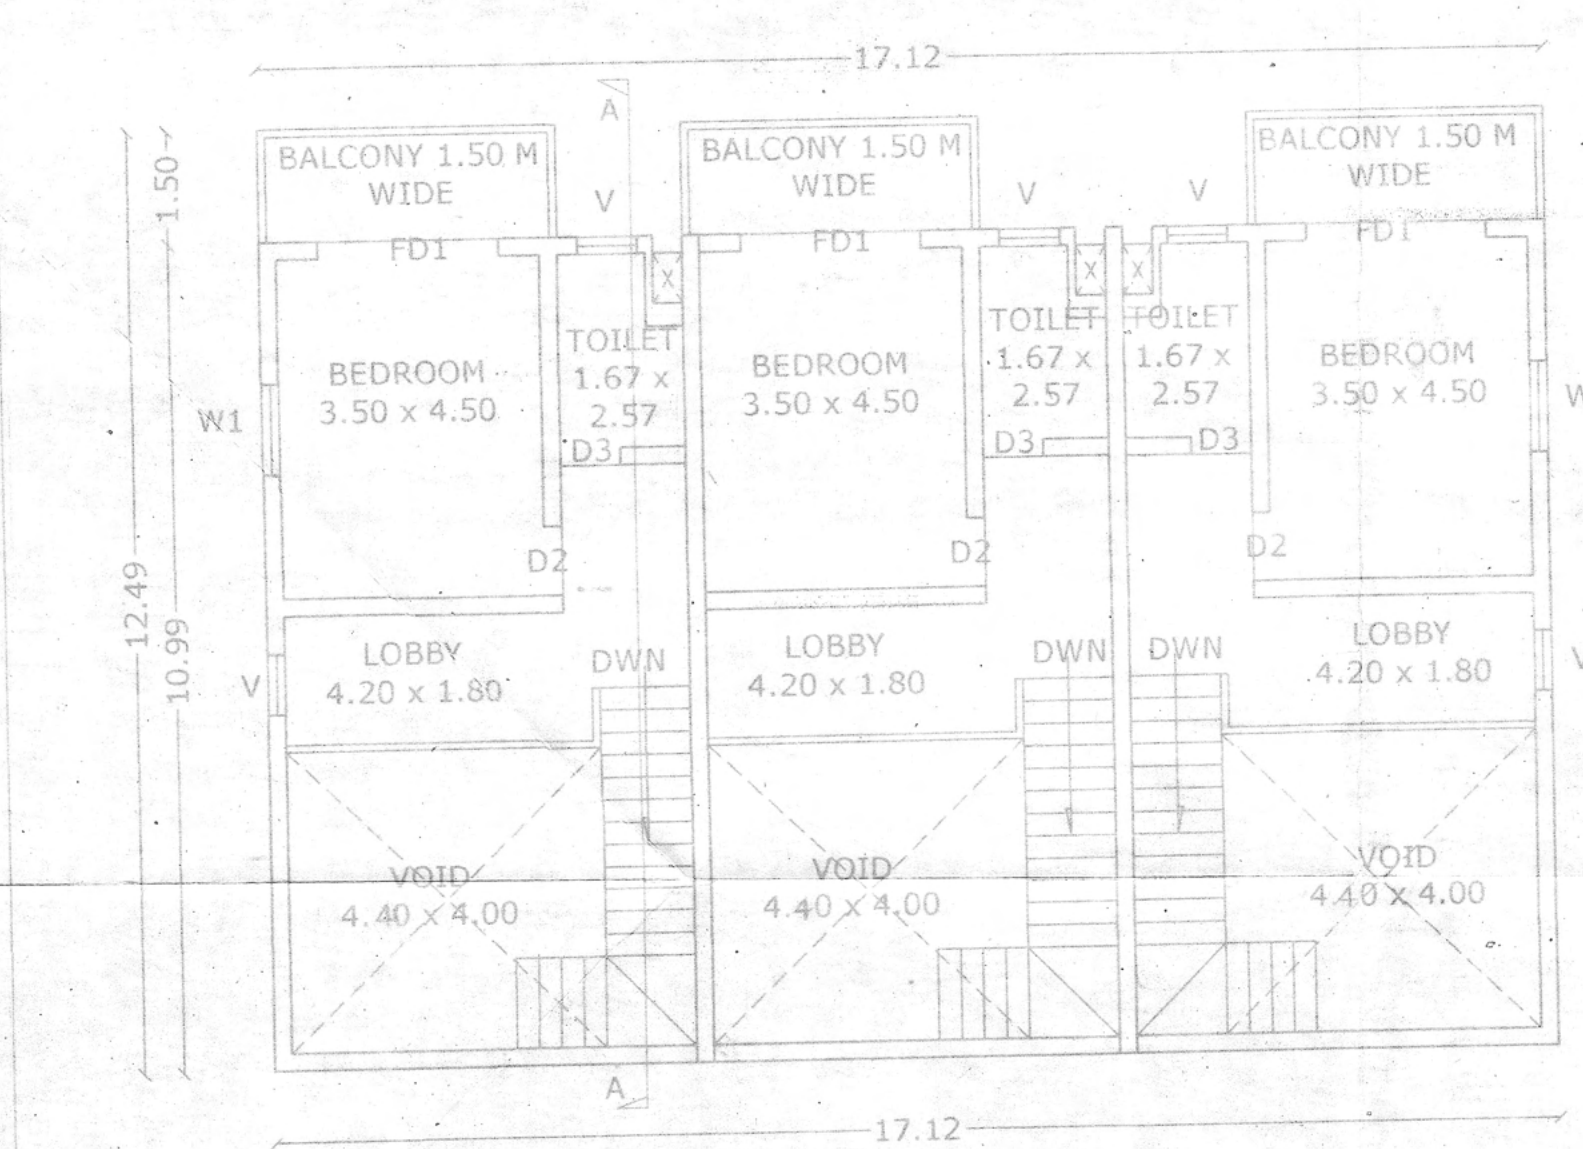

TYPICAL FIRST FLOOR PLAN F1/F2/F3 & F4/F5/F6
SCALE 1:100


Approved vide Res. No. 9(1)
passed in the monthly meeting
dated - 15/06/2020
Secretary
V. P. Siolim Mama
SIO LIM PANCHAYAT

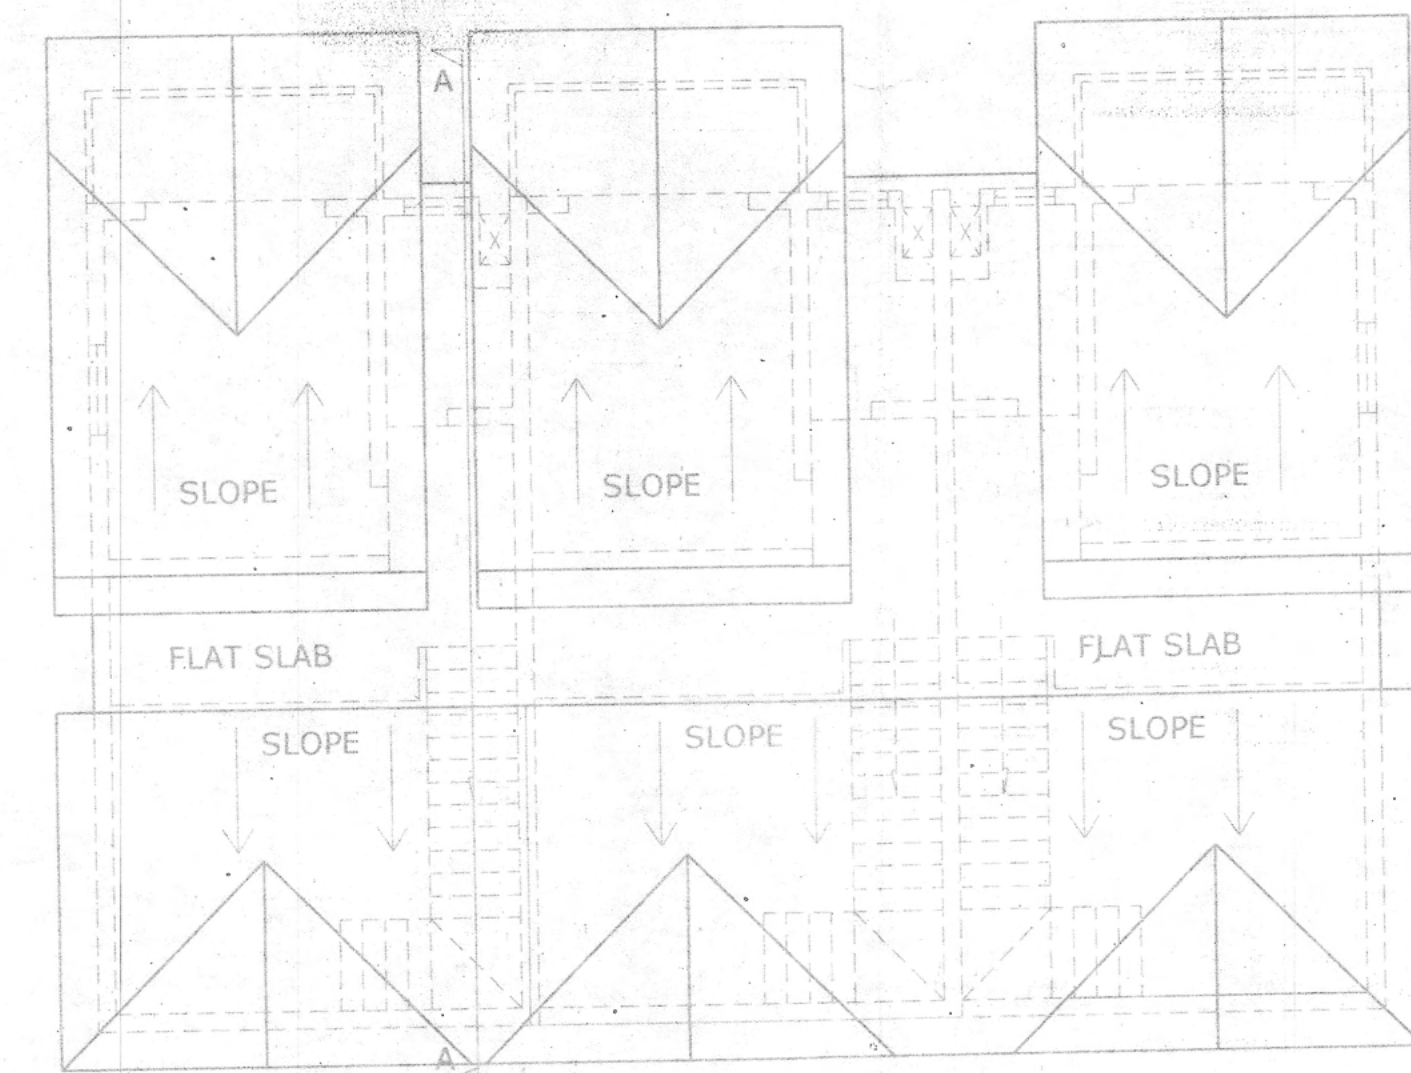


TYPICAL ROOF PLAN F1/F2/F3 & F4/F5/F6
SCALE 1:100



TYPICAL ELEVATION F1/F2/F3 & F4/F5/F6
SCALE 1:100

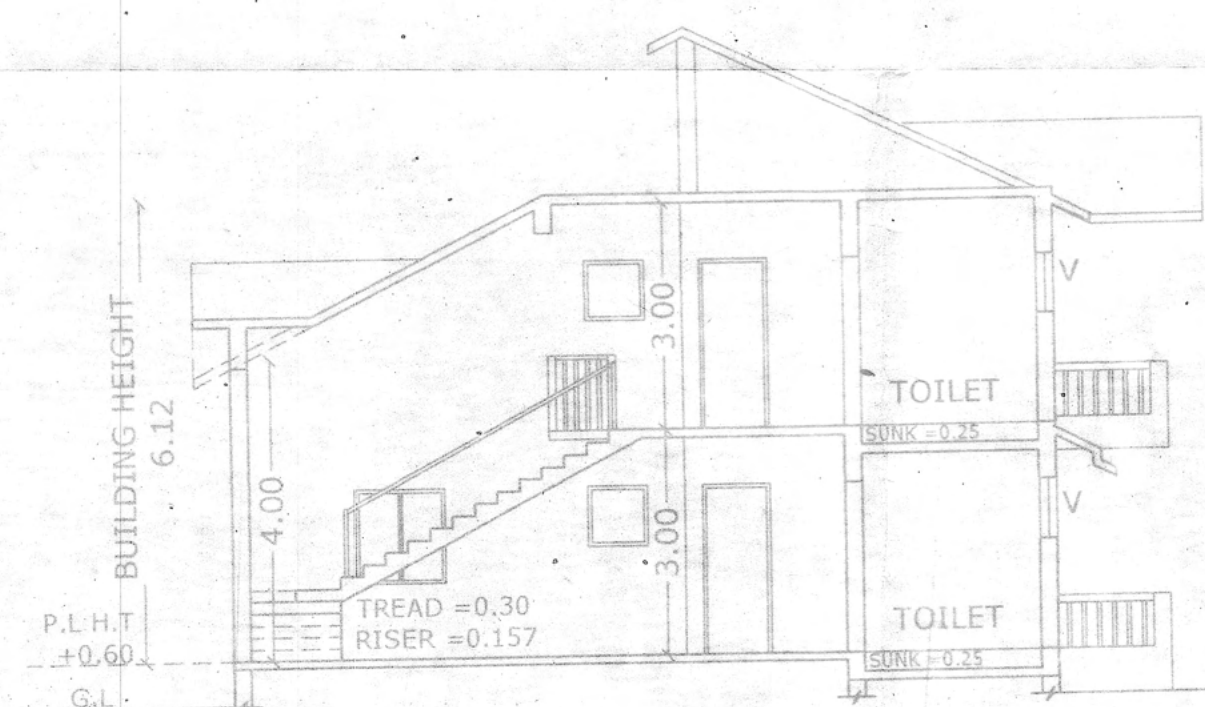


TYPICAL SECTION AA F1/F2/F3 & F4/F5/F6
SCALE 1:100

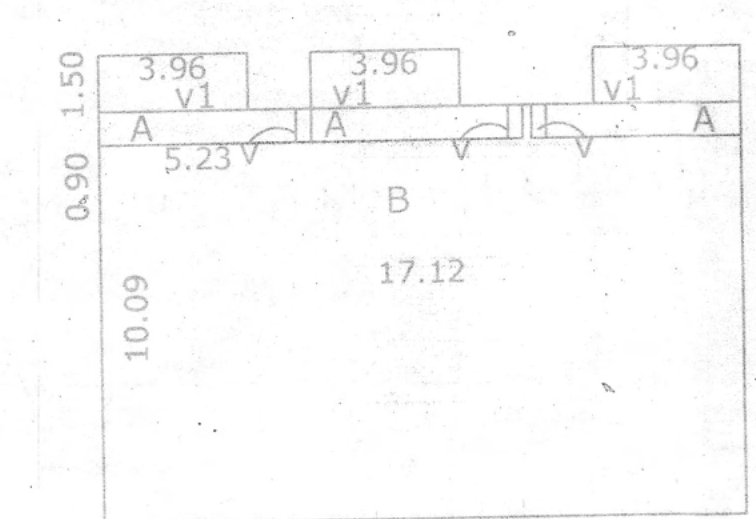

AREA DIAGRAM
SCALE 1:200

AREAS	GROUND FLOOR	AREAS
A	= 5.23 x 0.90 x 3 = 14.12 sq.m.	
B	= 17.12 x 10.09 = 172.74 sqm	
V	= 0.40 x 0.90 x 3 = 1.08 sq.m. (voids)	
		= 187.94
AREAS FREE OF F.A.R		
V1	= 3.96 x 1.50 x 3 = 17.82 sq.m. (verandah)	
TOTAL F.A.R	= 187.94 sq.m.	
TOTAL B.U.A	= 205.76	
COVERAGE	= A+B+V1 = 204.68	

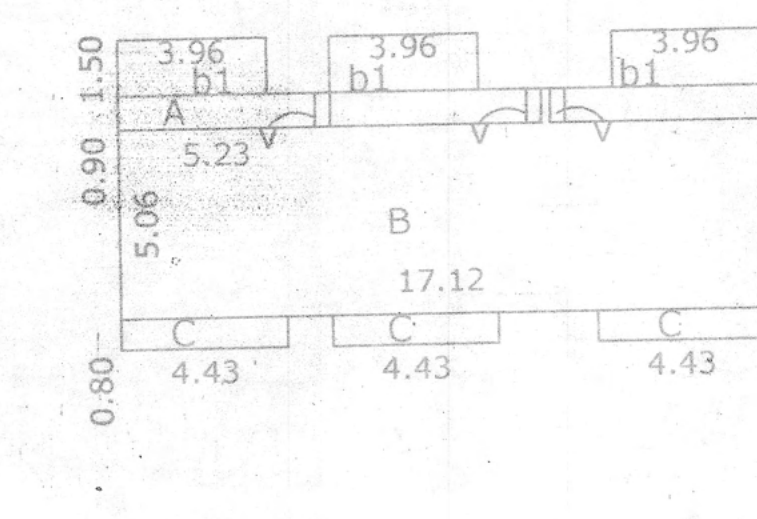

AREA DIAGRAM
SCALE 1:200

AREAS	FIRST FLOOR	AREAS
A	= 5.23 x 0.90 x 3 = 14.12 sq.m.	
B	= 17.12 x 5.06 = 86.62 sq.m.	
C	= 4.43 x 0.80 x 3 = 10.63 sq.m.	
V	= 0.40 x 0.90 x 3 = 1.08 sq.m. (voids)	
		= 112.45
AREAS FREE OF F.A.R		
B1	= 3.96 x 1.50 x 3 = 17.82 sq.m. (verandah)	
TOTAL F.A.R	= 112.45 sq.m.	
TOTAL B.U.A	= 130.27 sq.m.	


Siswary
29/5/2020

HEALTH OFFICER
PRIMARY HEALTH CENTER
SIO LIM


Approved with condition
L. No.: *TPR/5854/SIO/PR-20/1903*
Banoorlae dt. 22/05/2020

Dy. Town Planner
Town & Country Planning Dept.
Govt. of Goa, Mapusa
Harde 20/5/2020
Asstt. Executive Engineer
Electricity Department
Sub-Div. III Agarda

Approved sub. to N/A.2.2.1
Letter No. AE/III/Agarda/J
Tech 20/2/223 dt. 26/05/2020

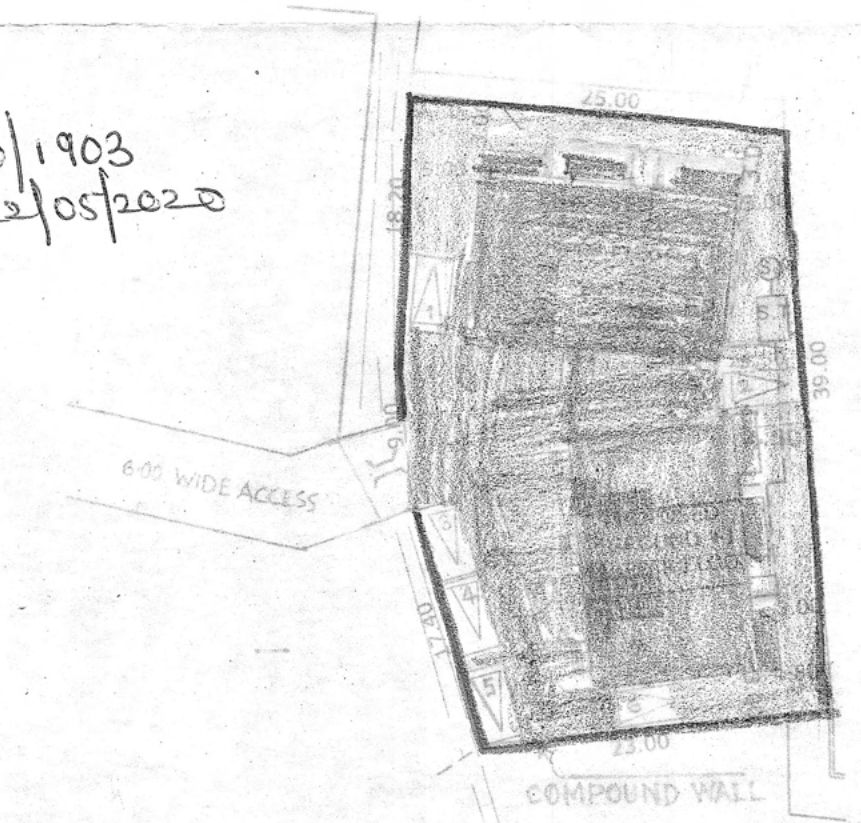

SITE PLAN
SCALE 1:500

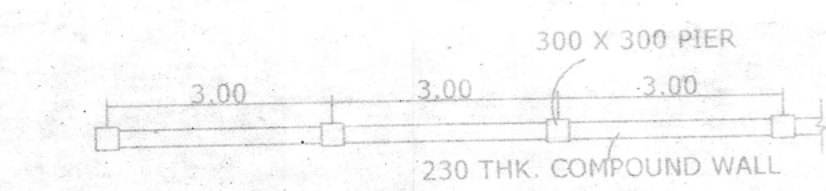

COMPOUND WALL
SCALE 1:50

SCHEDULE OF OPENINGS :

TYPE	SIZE
FD1	2.40 x 2.255
FD2	1.50 x 2.255
D2	0.90 x 2.255
D3	0.80 x 2.255
W1	1.20 x 1.20
V	0.80 x 0.80

TYPICAL BLOCK F1/F2/F3 & BLOCK F4/F5/F6

AREA STATEMENT:-

01. AREA OF THE PLOT.....	1025.00sq.m
02. DEDUCTION FOR	
a. ROAD/ROAD WIDENING	00.00 sq.m
03. EFFECTIVE AREA OF THE PLOT	1025.00 sq.m
04. WHETHER ANY EXTRA F.A.R IS CLAIMED ON THE BASIC OF ROAD WIDENING / PROPOSED ROAD IF 'YES' STATE	NO
a. AREA OF ROAD WIDENING.....	00.00 sq.m
b. WHETHER THE LAND HAS BEEN GIFTED TO THE LOCAL BODY	NA
05. AREA OCCUPIED BY THE EXISTING STRUCTURE IN THE PLOT.....	0.00 sq.m
06. AREA OF THE EXISTING STRUCTURE TO BE DEMOLISHED.....	0.00 sq.m
07. COVERED AREA OF THE PROPOSED BUILDING.....	
a. F1/F2/F3.....	204.68 sq.m
b. F4/F5/F6.....	204.68 sq.m
08. TOTAL COVERED AREA	409.36 sq.m
09. TOTAL COVERAGE.....	39.93%
10. DETAIL OF AREA AND USE FLOOR WISE	

BLOCK	FLOOR REFERENCE	USE	TOTAL BUILT UP AREA (m ²)	PARK/ SERV	BAL/ VER	FLOOR LOBBY 7.5%	OPEN TERRACE	STAIRS / LIFTS	TOTAL	NET FLOOR AREA (m ²)	F.A.R
F1/F2/F3	GROUND	RESI	205.76	--	17.82	--	--	--	17.82	187.94	
	FIRST	RESI	130.27	--	17.82	--	--	--	17.82	112.45	
F4/F5/F6	GROUND	RESI	205.76	--	17.82	--	--	--	17.82	187.94	58.61
	FIRST	RESI	130.27	--	17.82	--	--	--	17.82	112.45	
TOTAL			672.06							600.78	

11. NO OF CAR PARKS REQUIRED = 6 NOS
12. NO OF CAR PARKS PROVIDED = 8 NOS

PROJECT:-
PROPOSED RESIDENTIAL BLOCK F1, F2, F3 & F4, F5, F6 IN PLOT
BEARING SURVEY NO. 52/ 18, SITUATED AT SIO LIM VILLAGE,
BARDEZ TALUKA - GOA.

CLIENT: RIVIERA CONSTRUCTIONS PVT. LTD.

DRAWN BY: MAUJEZA SCALE: AS INDICATED DRG. NO: SD-01

TITLE: SUBMISSION DRAWING OWNER SIGNATURE *W. Salan*

KUNDAN V. PRABHU
ARCHITECT AND INTERIOR DESIGNER
783, PRABHU HOUSE
ALTO - BETIM, PORVORIM, BARDEZ, GOA.
TEL. 2413990
e-mail: kundanvprabhu@gmail.com
ARCHITECT SIGNATURE
KUNDAN V. PRABHU
ARCHITECT & INTERIOR DESIGNER
CA/94/17396
AR/0073/2010