
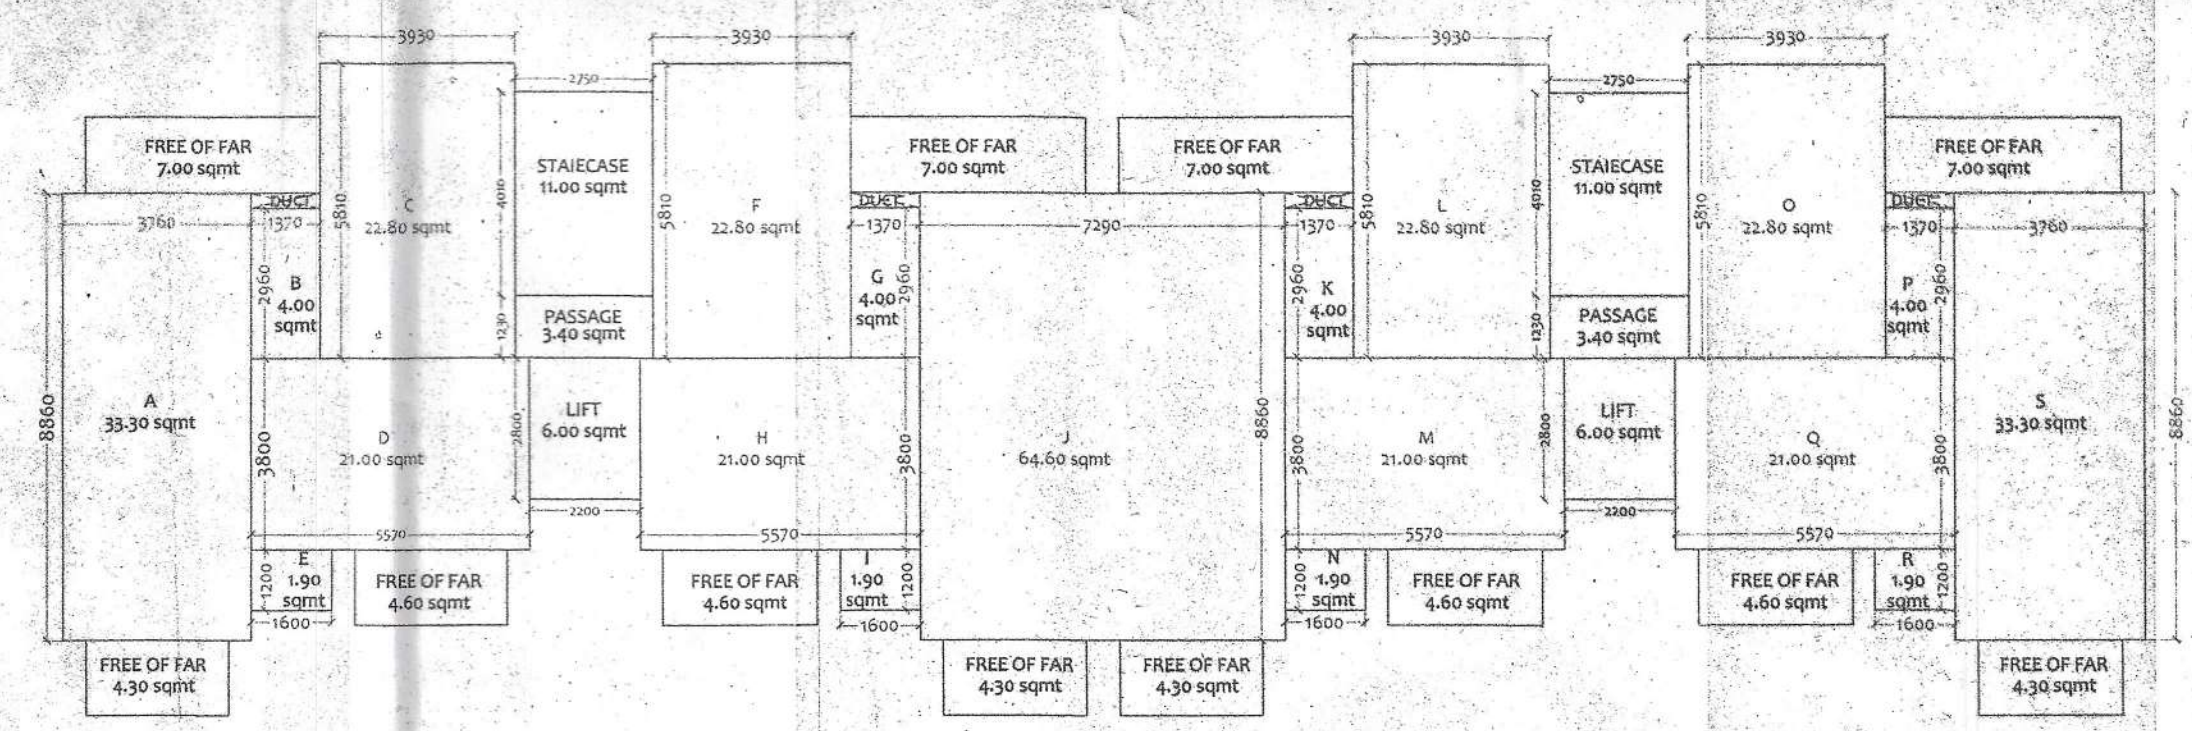
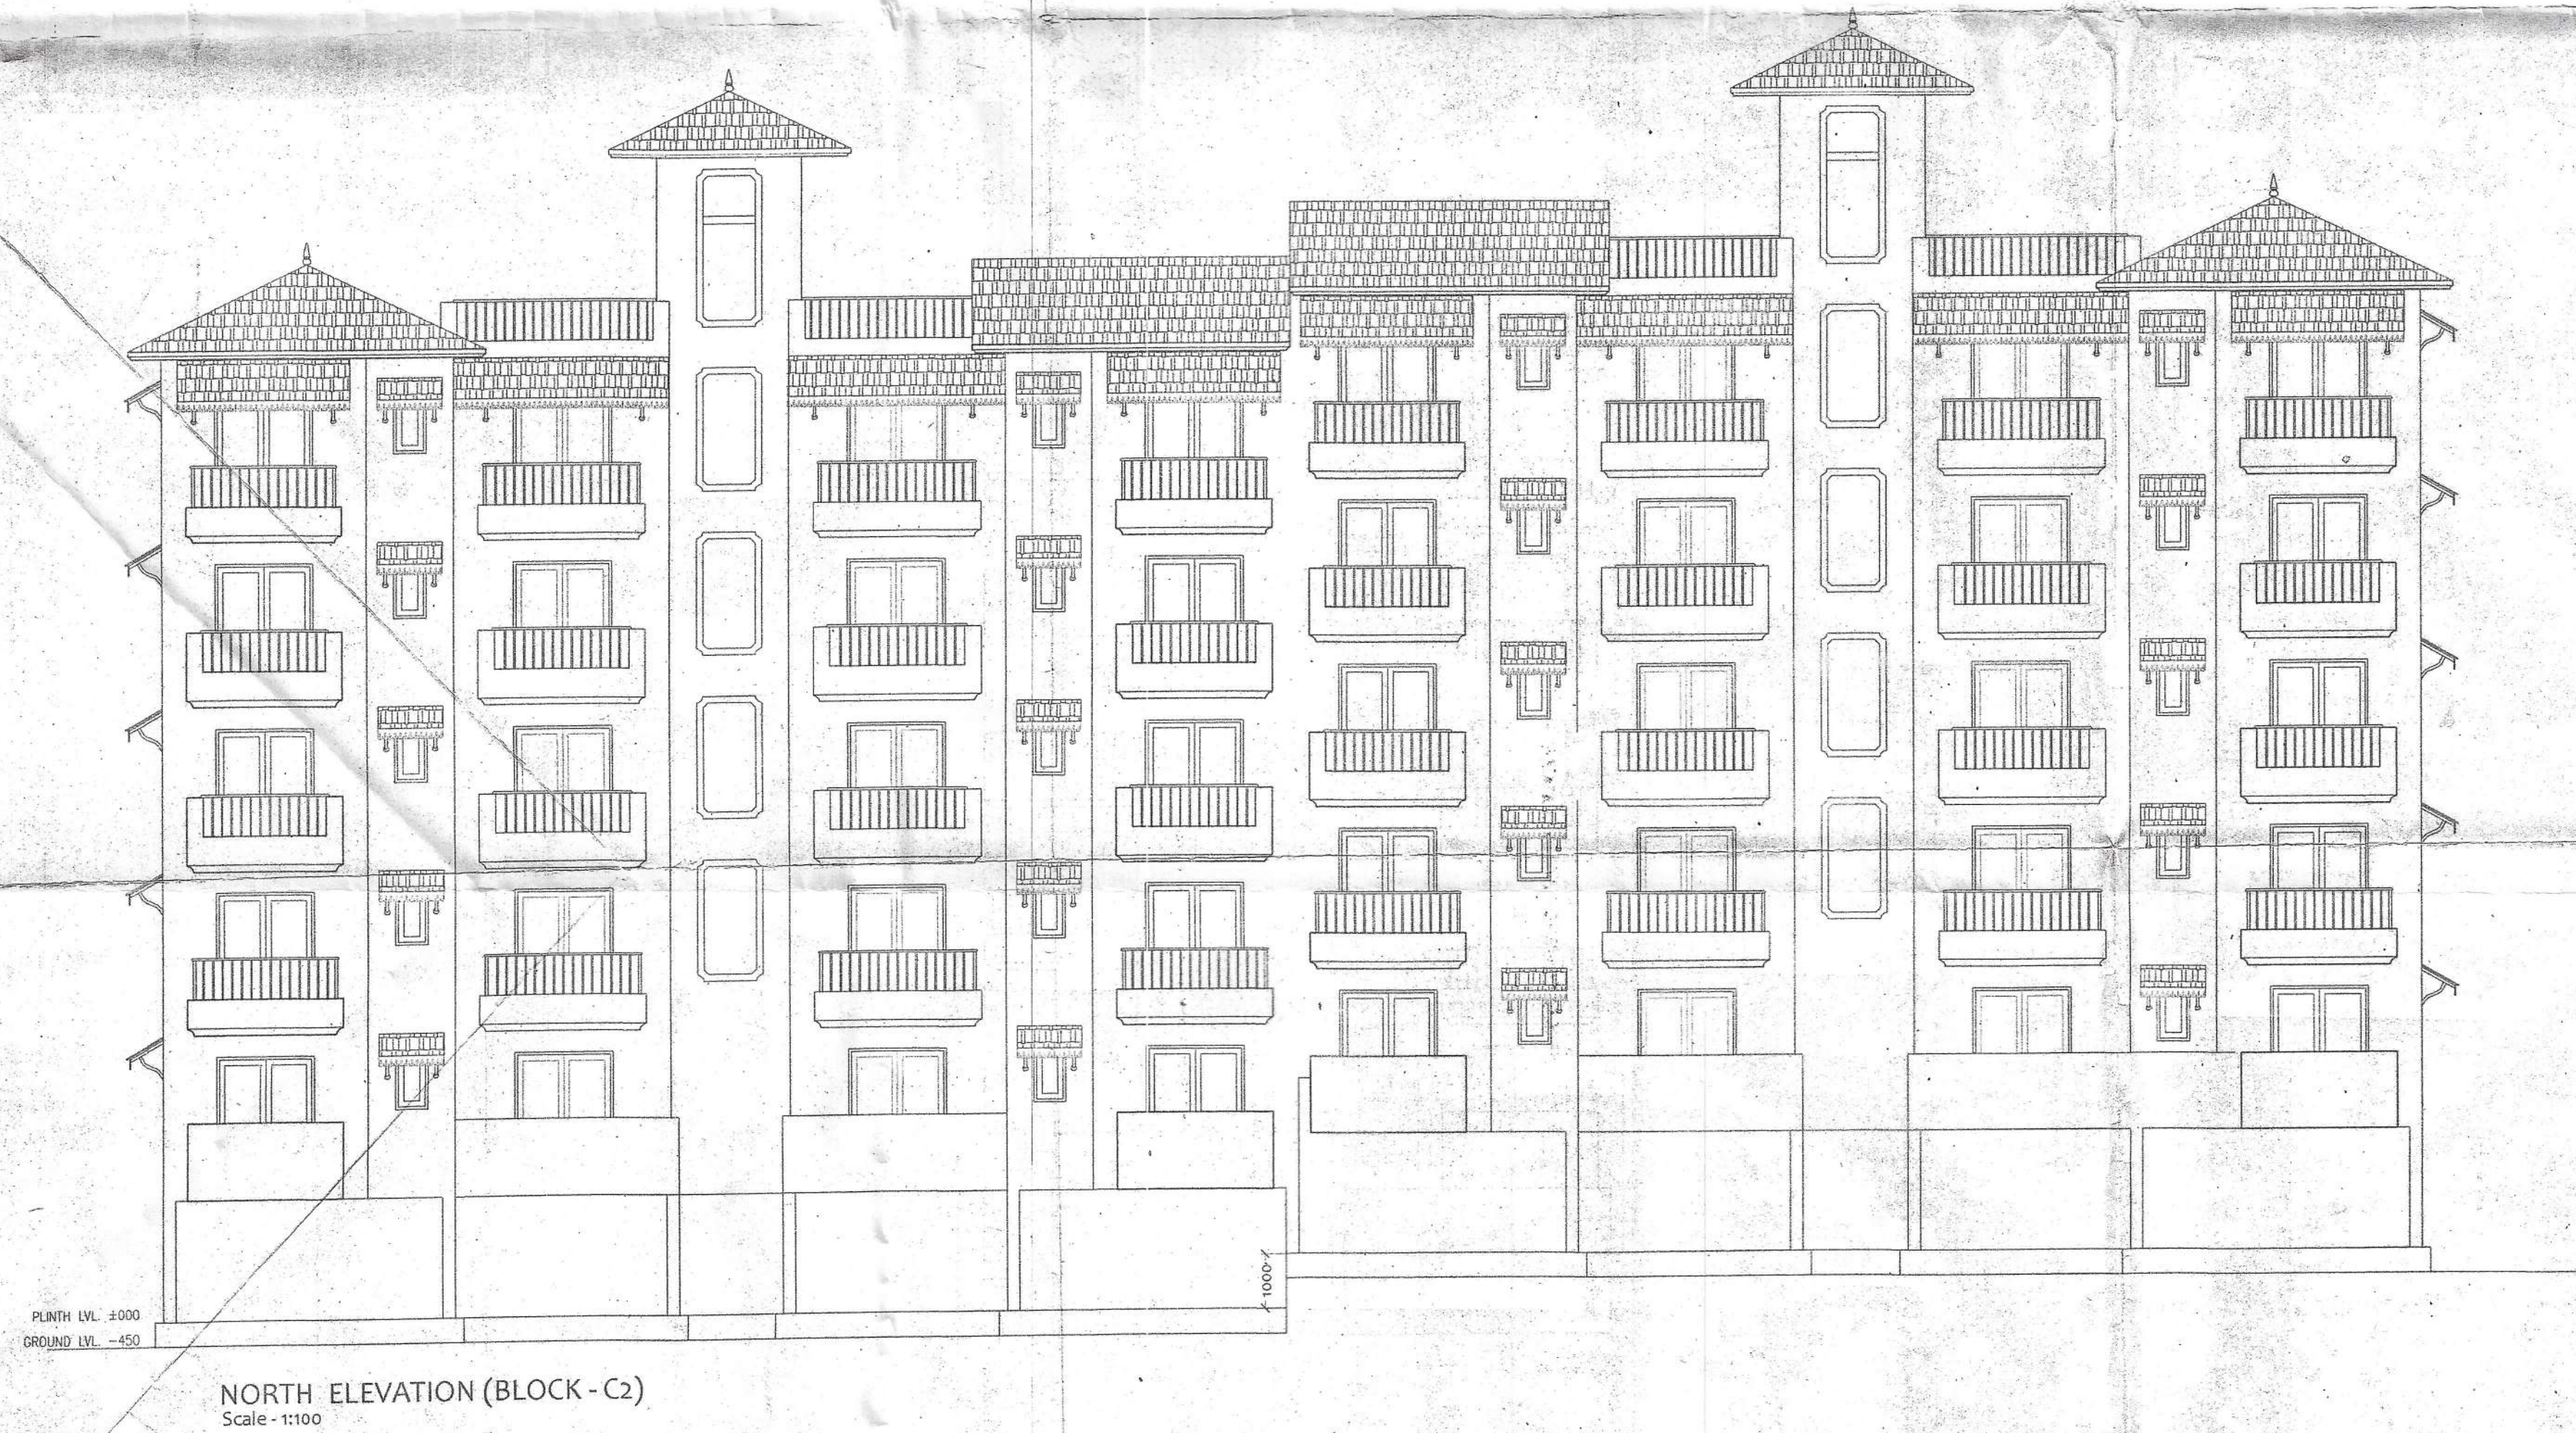
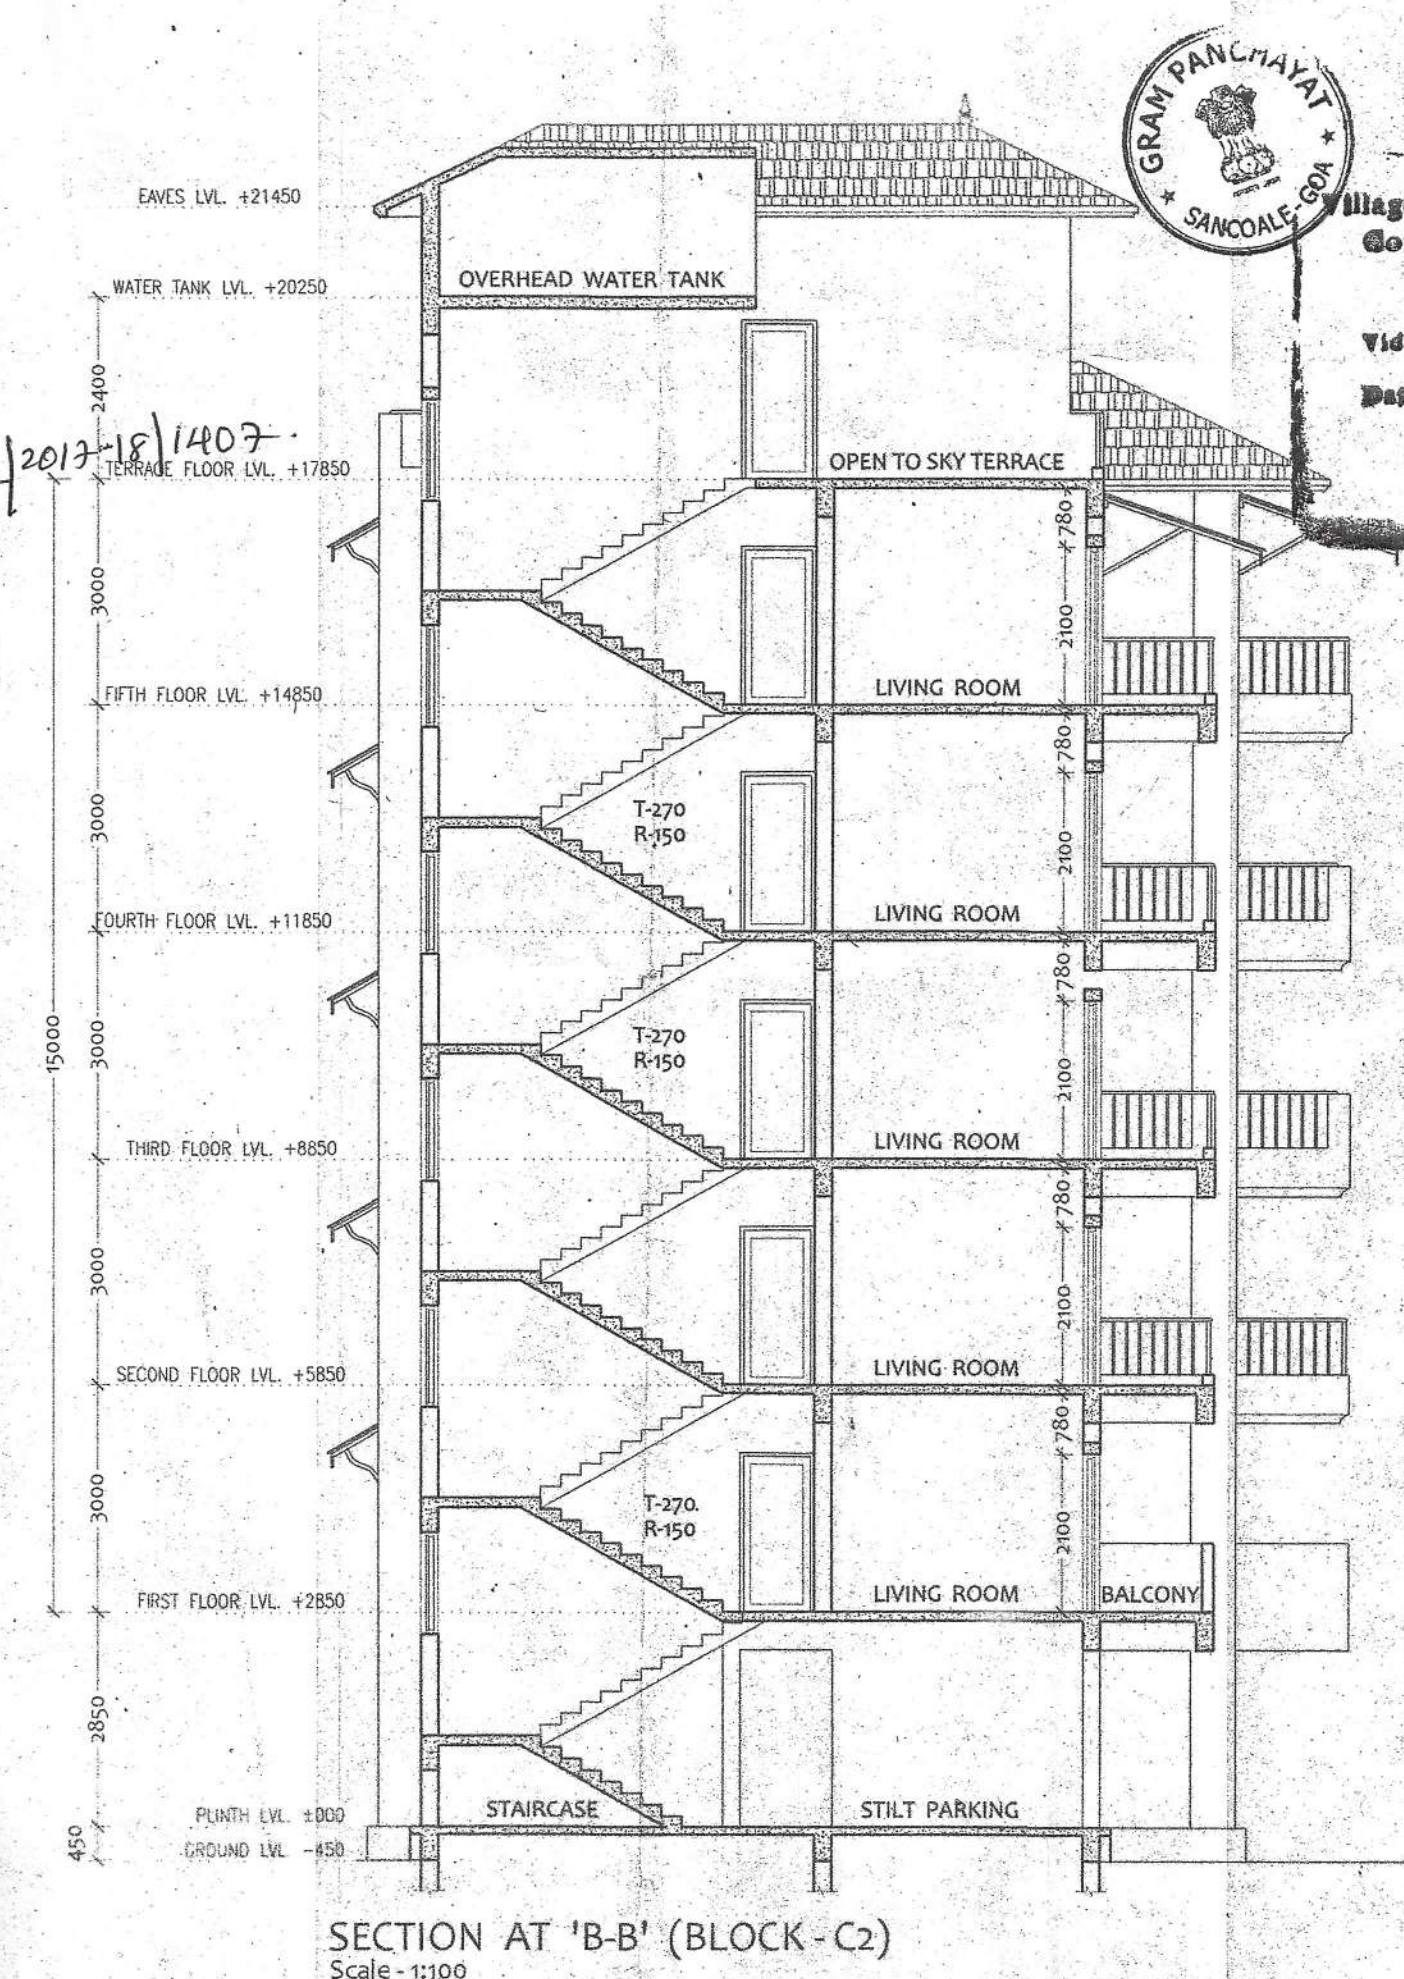


GRAM PANCHAYAT
SANCOLLE
Village Panchayat Sencol
Construction License
Approved
Vide No. 9(2)
Dated 15/4/2019
SECRETARY
Village Panchayat
Sancolle - Goa

APPROVED FOR
DEVELOPMENT PERMISSION
Regd. Order No. 11822/15-232/2013-18/1407-
Date 23/3/2018
MEMBER SECRETARY

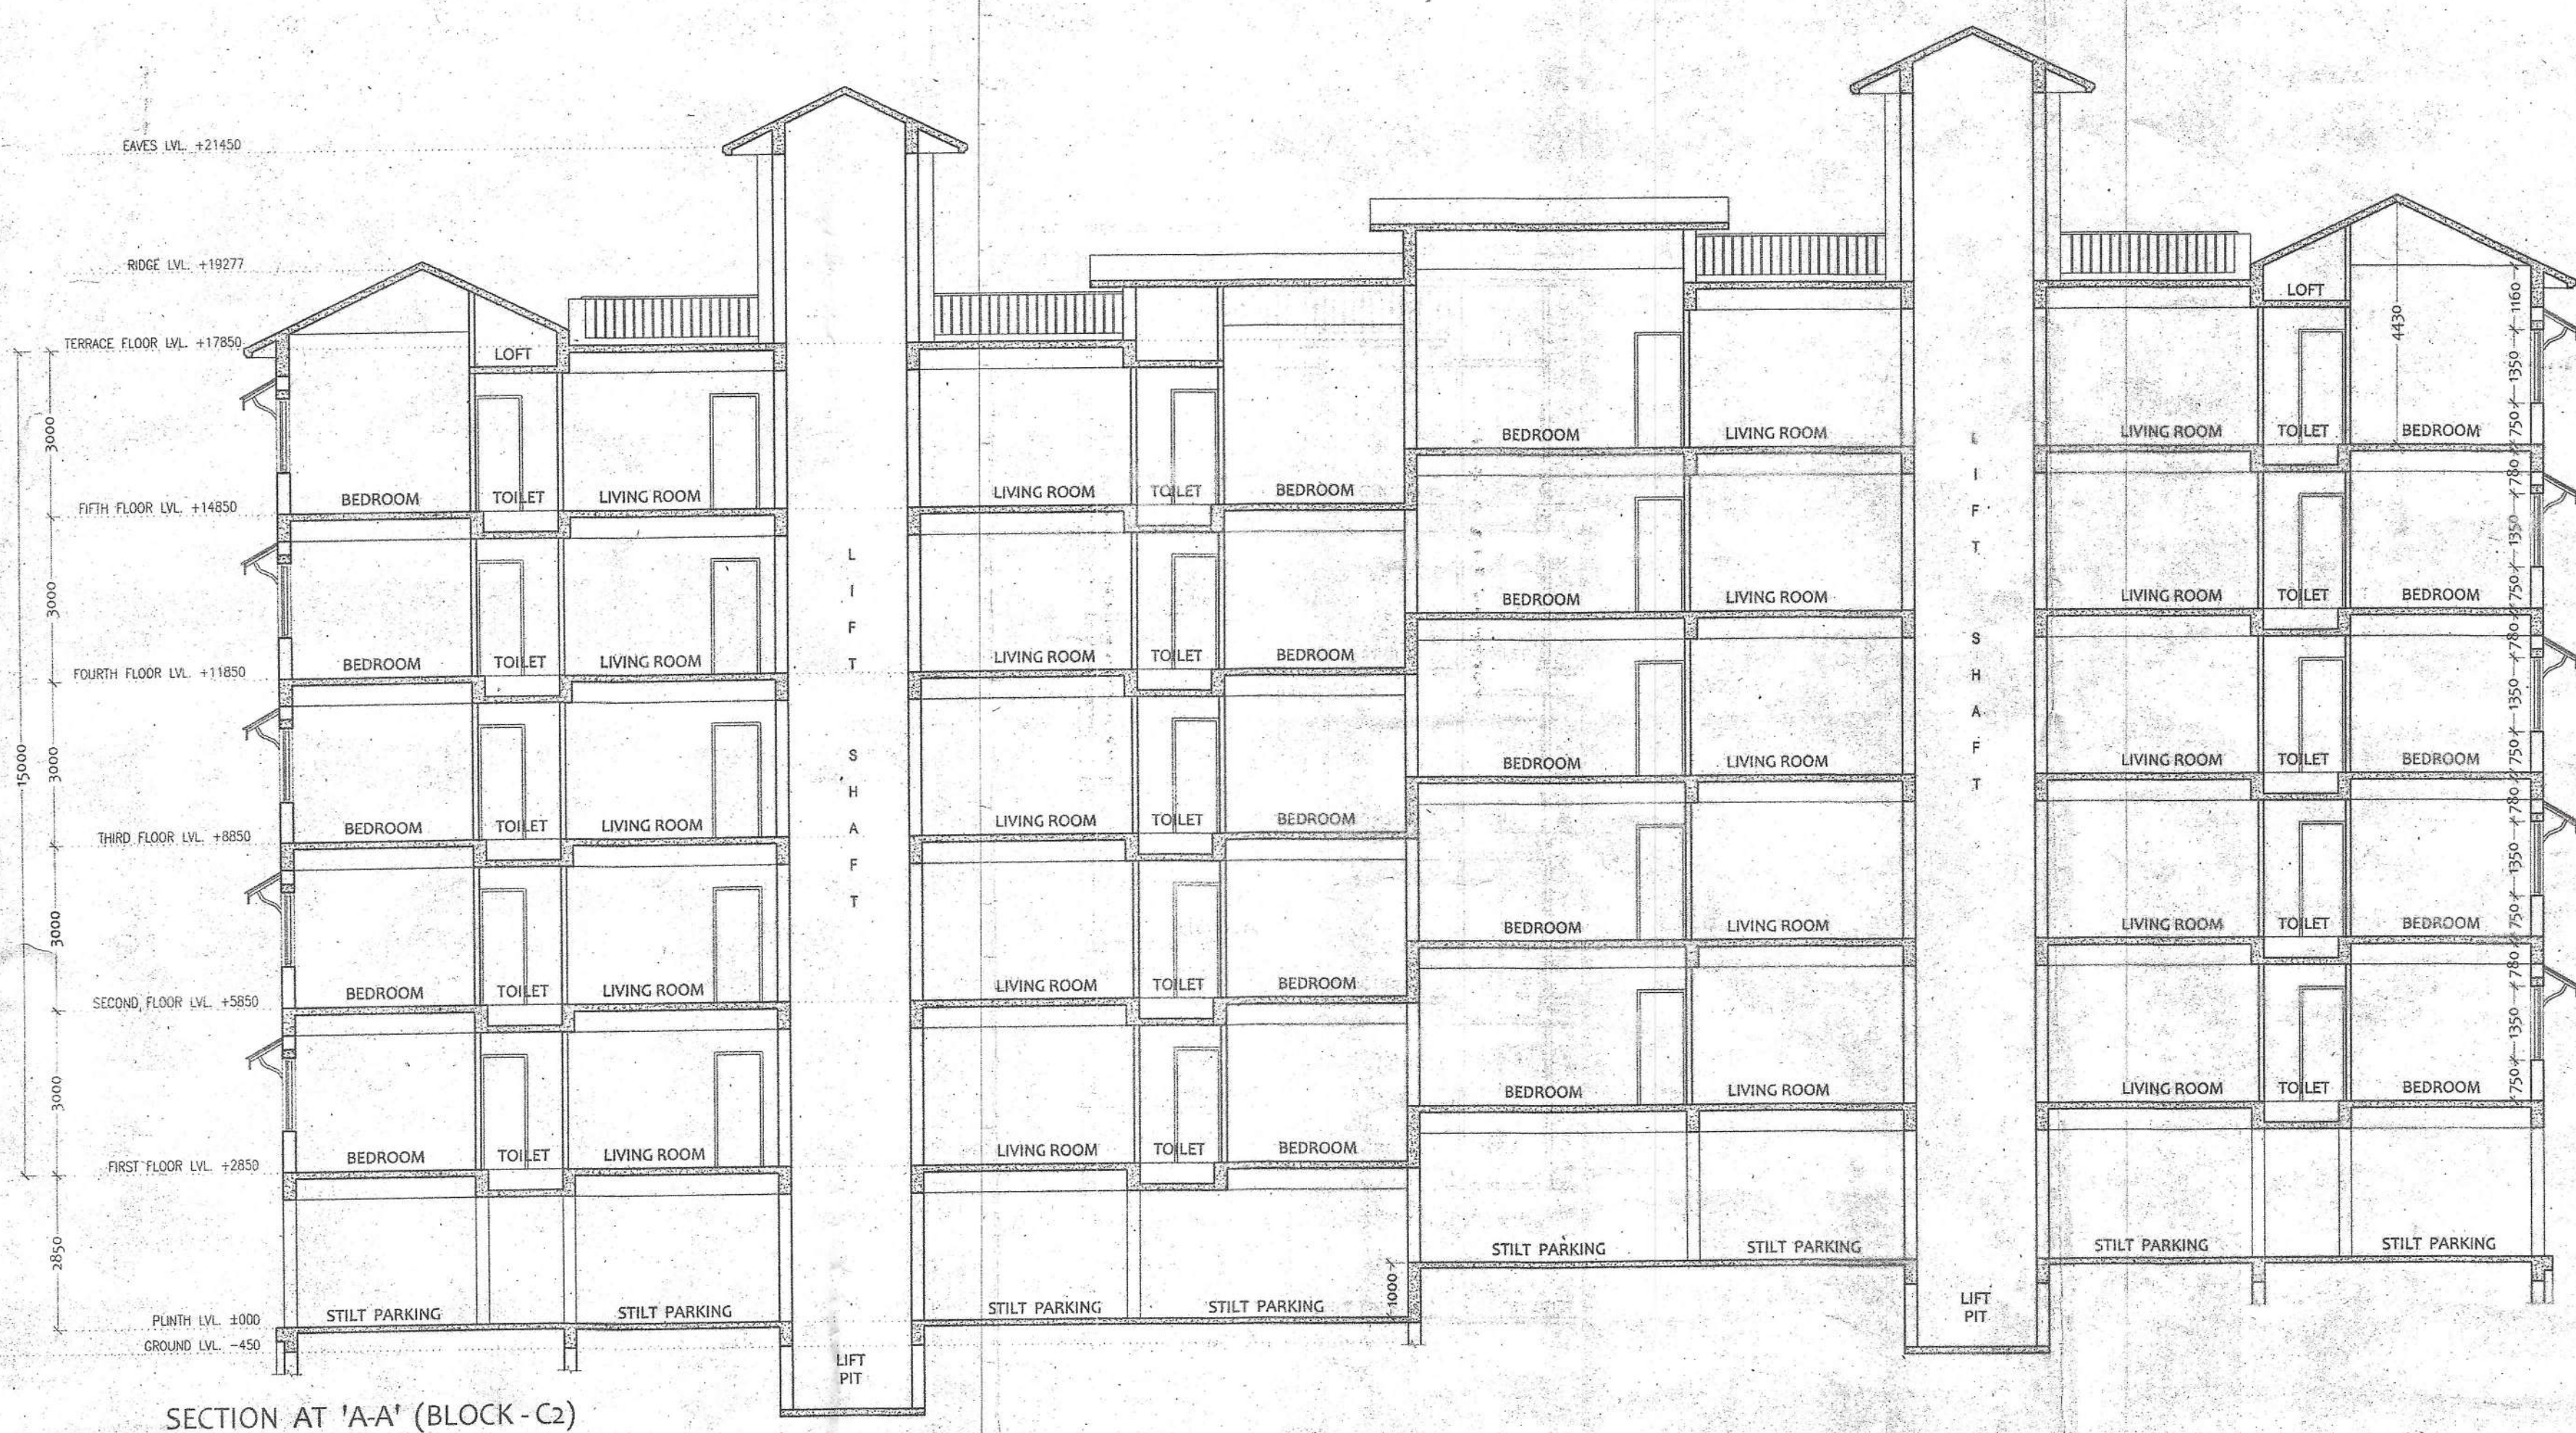

AREA DIAGRAM CALCULATIONS				
FLOOR	CALCULATION L X B	AREA SQ.M	NO. OF FLOORS	TOTAL IN SQ. M
A	3.76 X 8.86	33.30	4	133.20
B	1.37 X 2.96	4.00	4	16.00
C	3.93 X 5.81	22.80	4	91.20
D	5.57 X 3.80	21.00	4	84.00
E	1.60 X 1.20	1.90	4	7.60
F	3.93 X 5.81	22.80	4	91.20
G	1.37 X 2.96	4.00	4	16.00
H	5.57 X 3.80	21.00	4	84.00
I	1.60 X 1.20	1.90	4	7.60
J	7.29 X 8.86	64.60	4	258.40
K	1.37 X 2.96	4.00	4	16.00
L	3.93 X 5.81	22.80	4	91.20
M	5.57 X 3.80	21.00	4	84.00
N	1.60 X 1.20	1.90	4	7.60
O	3.93 X 5.81	22.80	4	91.20
P	1.37 X 2.96	4.00	3	12.00
Q	5.57 X 3.80	21.00	3	63.00
R	1.60 X 1.20	1.90	3	5.70
S	3.76 X 8.86	33.30	3	100.00
STAIRCASE	2.75 X 4.01	11.00	STILT X 2	22.00
PASSAGE	2.75 X 1.23	3.40	STILT X 2	6.80
LIFT	2.20 X 2.80	6.00	STILT X 2	12.00
NET AREA		350.40		1300.70

SHEET TITLE
NORTH ELEVATION, SECTION AT 'A-A' & 'B-B'
AND AREA DIAGRAM PLAN (BLOCK - C2)

PROJECT
PROPOSED CONSTRUCTION OF
RESIDENTIAL PROJECT AT SANCOLLE,
MARMUGAO, GOA, OF SURVEY NO. 259/8

DEALT BY: SCALE DRG. No.
VD, 1 : 100 SHEET : 5

CHECKED BY DATE REV. NO
SP 16-03-2018 R00

ARCHITECT: OWNER: *[Signature]*

PARESH GAITONDE
B.E.(CIVIL), AMIE, FIV CHARTERED ENGINEER
R.C.C. CONSULTANT APPROVED VALUER
BT-15 and BT-7, 3rd Fl., Campal Trade Centre,
Behind Military Hospital, Campal, Panaji, Goa - 403001.
2423527, 9822102782 pareshg28@yahoo.co.in

FR/0057/2010

