


Please check order No. 2285 dated 01/04/2024 regarding the plans

Town Planner
Town & Country Planning Dept.,
South Goa Dist. Office Margao - Goa

Approved by the Panchayat
Sub-Division Officer
Date: 02/11/2024
V.P.N.R. 2024-25/07-13/5/2024
Subject: Survey plan submitted by



SECRETARY
V.P. VARCA

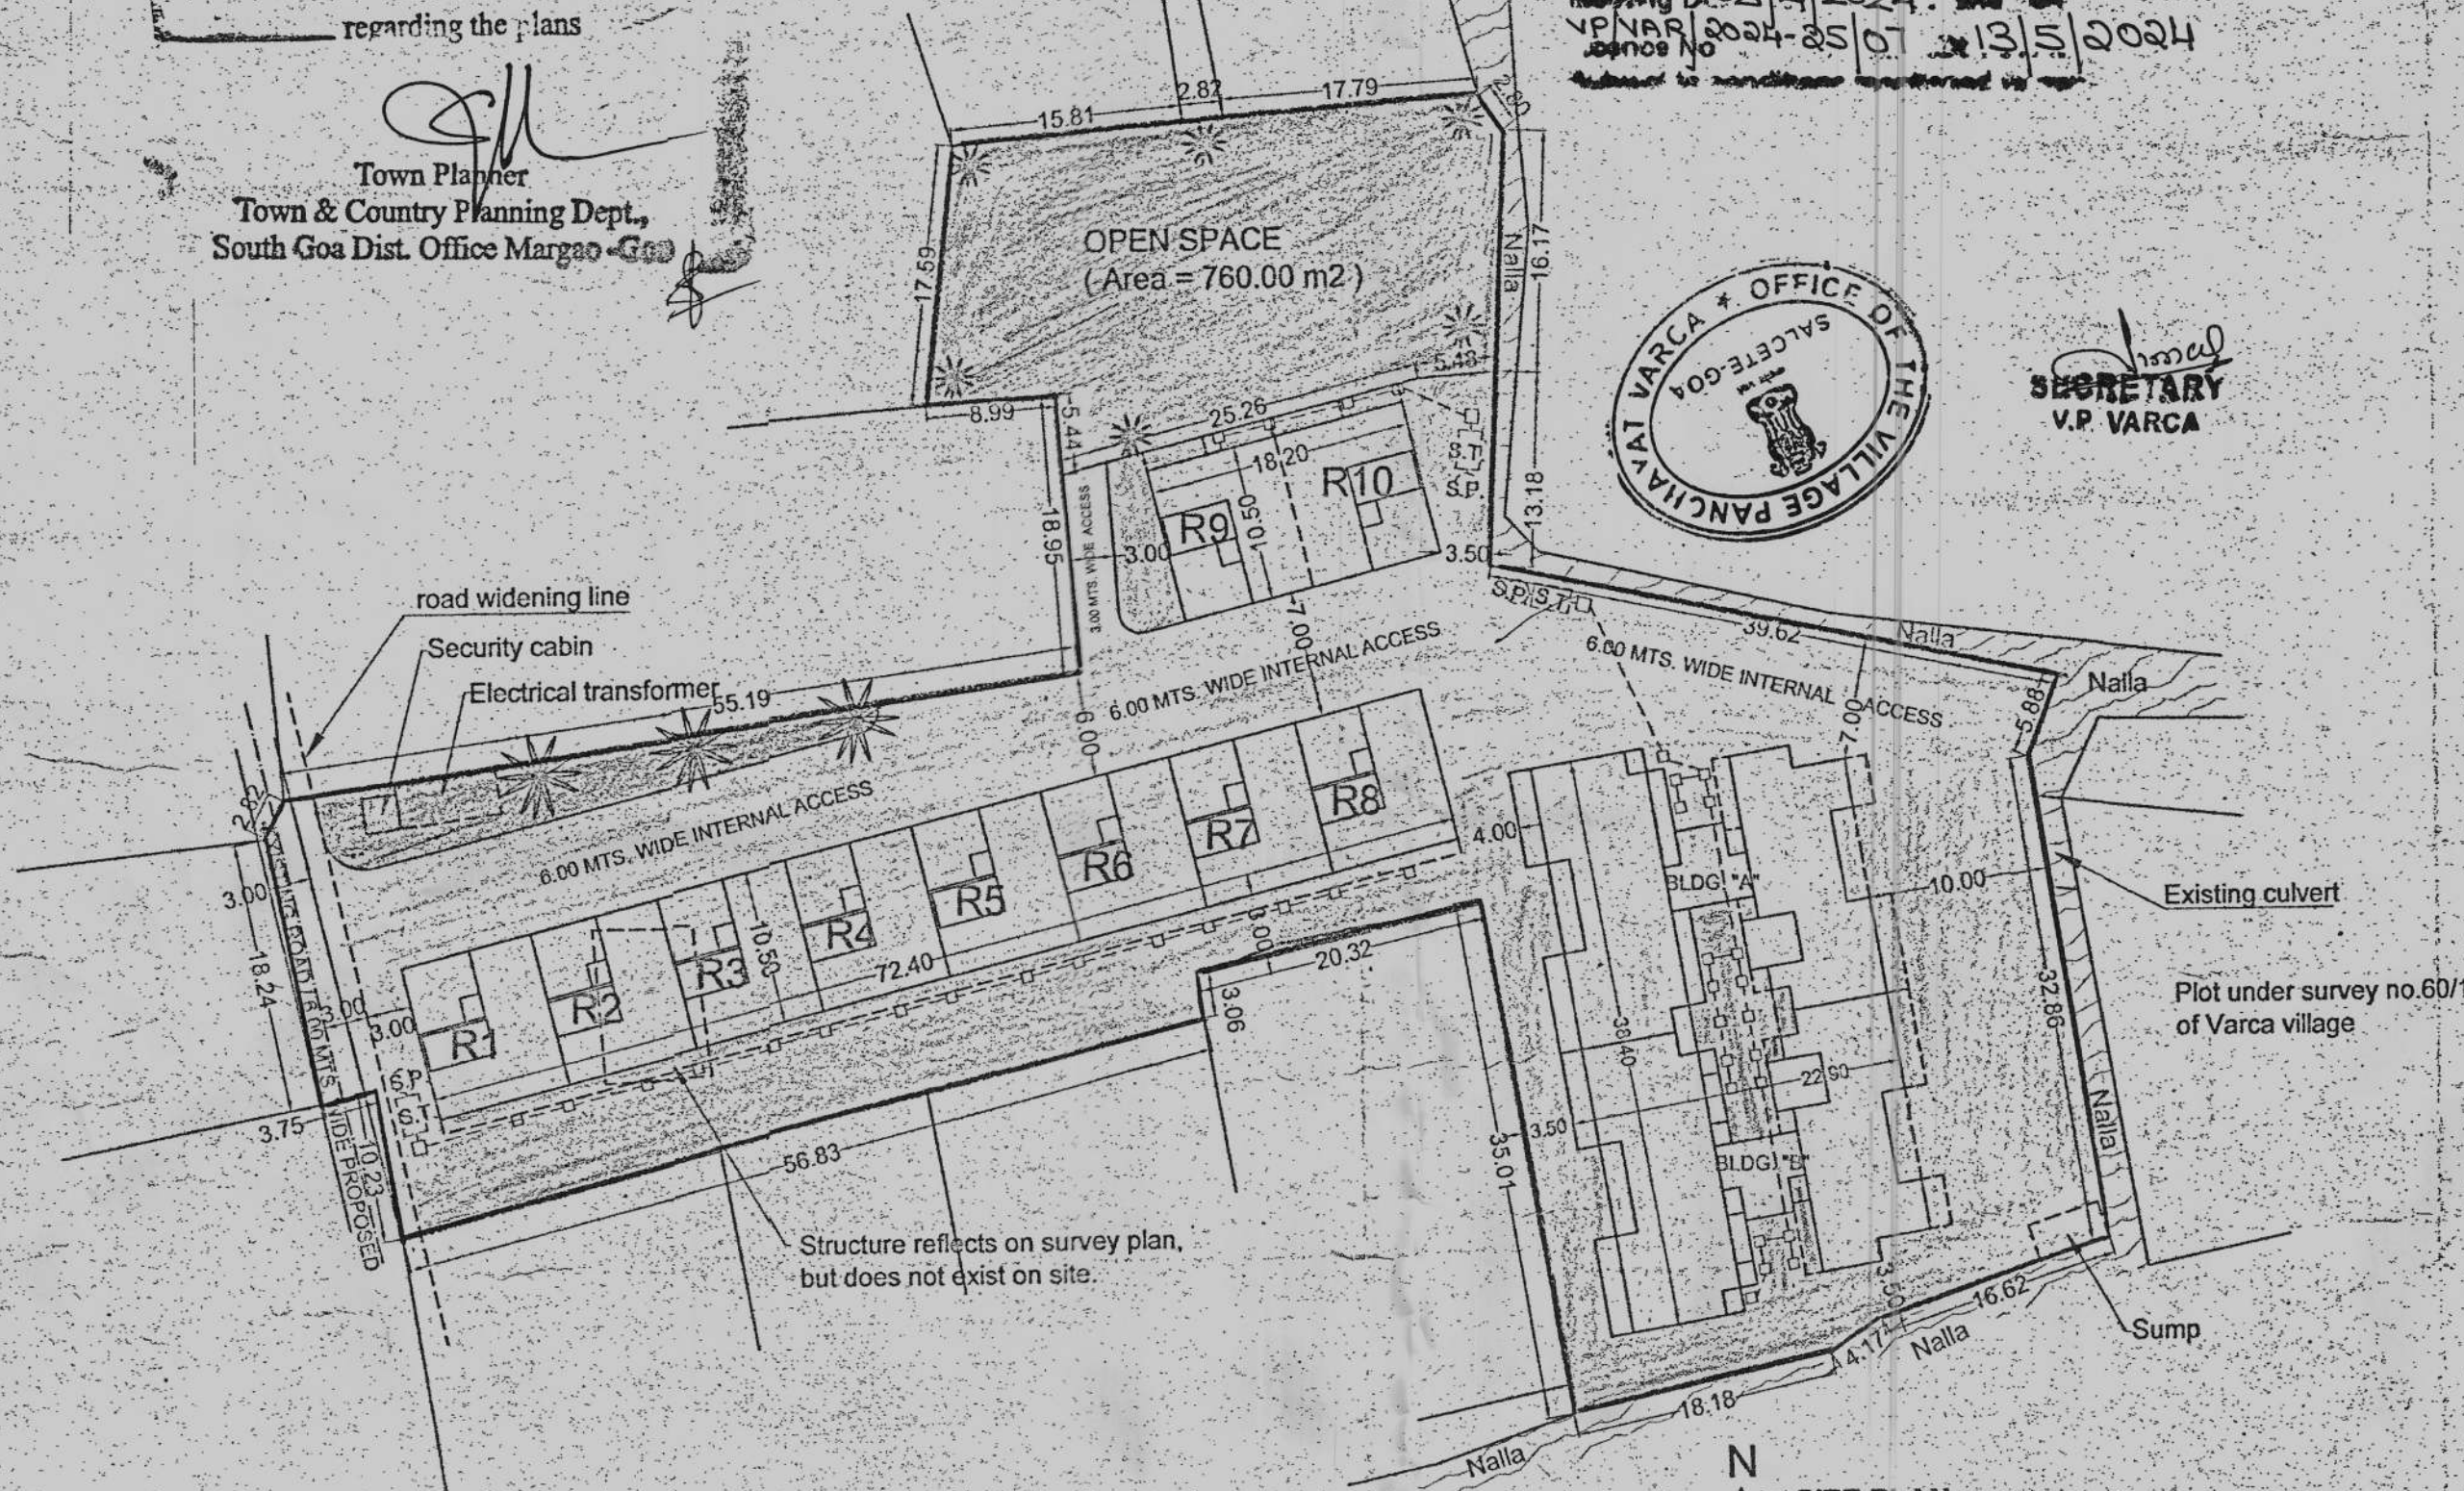

SCHEDULE OF DOORS & WINDOWS

S.No	TYPE	SIZE	REMARKS
1.	D1	1.00 X 2.15	FLUSH DOOR
2.	D2	0.90 X 2.15	FLUSH DOOR
3.	D3	0.75 X 2.15	FLUSH DOOR
4.	SDR1	3.00 X 2.50	ALUMINIUM SLIDING DOOR
5.	WR1	2.60 X 1.875	ALUMINIUM WINDOW
6.	WR1A	2.90 X 1.875	ALUMINIUM WINDOW
7.	WR2	1.20 X 1.50	ALUMINIUM WINDOW
8.	WR2A	1.50 X 1.50	ALUMINIUM WINDOW
9.	WR3	1.20 X 1.40	ALUMINIUM WINDOW
10.	WR4	1.80 X 1.50	ALUMINIUM WINDOW
11.	WR5	0.90 X 1.50	ALUMINIUM WINDOW
12.	SDA1	2.60 X 2.50	ALUMINIUM SLIDING DOOR
13.	SDA2	2.40 X 2.50	ALUMINIUM SLIDING DOOR
14.	W	1.20 X 1.50	ALUMINIUM WINDOW
15.	SDB1	2.60 X 2.50	ALUMINIUM SLIDING DOOR
16.	SDB2	2.40 X 2.50	ALUMINIUM SLIDING DOOR
17.	V1	0.60 X 1.00	ALUMINIUM VENTILATOR



AREA STATEMENT

1) AREA OF PLOT (UNDER SURVEY NO.57/8-A OF VARCA VILLAGE)	=	4860.00	SQ.MT.
2) AREA WITHIN ROAD WIDENING	=	-98.50	SQ.MT.
3) EFFECTIVE AREA OF PLOT	=	4761.50	SQ.MT.
4) COVERAGE PERMISSIBLE (40%)	=	1904.60	SQ.MT.
5) COVERED AREA USED (in %)	=	33.53	%
6) COVERED AREA USED (in SQ.MTS) ROW HOUSES R1 TO R8 494.22 M2 (FAR) + 96.72 M2 (Stairc.) +17.92 M2 (Telec.Room) +151.34 M2 (Unst. Porch)	=	760.20	SQ.MT.
ROW HOUSES R9 & R10 123.24 M2 (FAR) + 24.18 M2 (Stairc.) + 4.48 M2 (Telec.Room)+ 39.20 M2 (Unst. Porch)	=	191.10	SQ.MT.
BUILDING "A" & "B" 272.92 M2 (FAR) + 73.44 M2 (Balcony)+ 50.10 M2 (Stairc.) + 24.73 M2 (Telecom. Room) + 223.93 M2 (Stilt Park.)	=	645.12	SQ.MT.
Total	=	1596.42	SQ.MT.
7) FAR PERMISSIBLE (60%) VP2 ZONE	=	2916.00	SQ.MT.

8) DETAILS OF AREAS AND USE

DETAILS OF AREAS AND USE				Areas free from FAR					Net Floor Area M2	FAR USED
Floor / Reference	%	Use	Total Built Up Area M2	Balcony	Staircase	Terrace	Telecom. Room	Stilt Parking / Unst.porch		
ROW HOUSES R1 TO R8										
Ground Floor	16.88	Residential / Parking	760.20	0.00	96.72	0.00	17.92	151.34	494.22	10.17
First Floor	14.30	Residential	644.06	105.92	96.72	0.00	0.00	0.00	441.42	9.08
Second Floor	10.79	Residential	485.82	52.81	0.00	169.30	0.00	0.00	263.71	5.43
Sub total	41.97		1890.08	158.73	193.44	169.30	17.92	151.34	1199.35	24.68
ROW HOUSES R9 & R10										
Ground Floor	4.24	Residential / Parking	191.10	0.00	24.18	0.00	4.48	39.20	123.24	2.54
First Floor	4.56	Residential	205.18	26.38	22.32	0.00	0.00	0.00	156.48	3.22
Second Floor	3.95	Residential	177.93	23.90	0.00	43.69	0.00	0.00	110.34	2.27
Sub total	12.75		574.21	50.28	46.50	43.69	4.48	39.20	390.06	8.03
BUILDING "A" & "B"										
Ground	14.32	Residential / Parking	645.12	73.44	50.10	0.00	24.73	223.93	272.92	5.62
First	15.48	Residential	697.10	137.43	50.10	0.00	0.00	0.00	509.57	10.48
Second	15.48	Residential	697.10	137.43	50.10	0.00	0.00	0.00	509.57	10.48
Sub total	45.28		2039.32	348.30	150.30	0.00	24.73	223.93	1292.06	26.59
TOTAL	100.00		4503.61	557.31	390.24	212.99	47.13	414.47	2881.47	59.29

9) OPEN SPACE REQUIRED	=	714.23	SQ.MT.
10) OPEN SPACE PROVIDED	=	760.00	SQ.MT.
11) HEIGHT OF THE BUILDINGS			
ROW HOUSES R1 TO R10	=	9.00	MTS.
BUILDING A & B	=	9.00	MTS.

RABINDRA CACODCAR
CONSULTANTS - MARGAO

RABINDRA CACODCAR
B.E. CIVIL (I.S.T.-LISBON)
T.C.P.D. Reg. No. ER/0008/2010

OWNER

PROPOSED ROW HOUSES R1 TO R10 AND
BUILDINGS "A" & "B" ON THE PROPERTY BEARING
SURVEY NO. 57/8 - A OF VARCA VILLAGE

FOR : MR. RAMIRO SALES

DRAWING NO. 1

DATE 27.11.2023

SCALE 1:500

CHECKED BY

Approved by the Panchayat
Sub-Division Plan No. 6-1 (9)
Meeting D. 02/11/2024. and
NP/AR/2024-25/07. 13/5/2024
Subject: for approval of the plan

2024/2285
Check order No. 10/624/Varca/57/8-A
dated 01/04/2024
regarding the plans


Town Planner
Town & Country Planning Dept.,
South Goa Dist. Office Margao - Goa



SECRETARY
V.P. VARCA

OPEN SPACE
(Area = 760.00 m²)

PARKING DETAILS				
FLOOR WISE AREA BLDG.	USE	No. of Car Parks/ parking area		
		Provided	Required	
Row Houses R1 to R8	= 1199.35 sq. mts	Residential	10 (Porch) + 6	12
Row Houses R9 to R10	= 390.06 sq. mts	Residential	10 (Porch) + 6	4
Building "A & B"	= 1292.06 sq.mts.	Residential	12 (Stillt P.) + 9	20
TOTAL	= 2881.47 sq.mts.		37	36

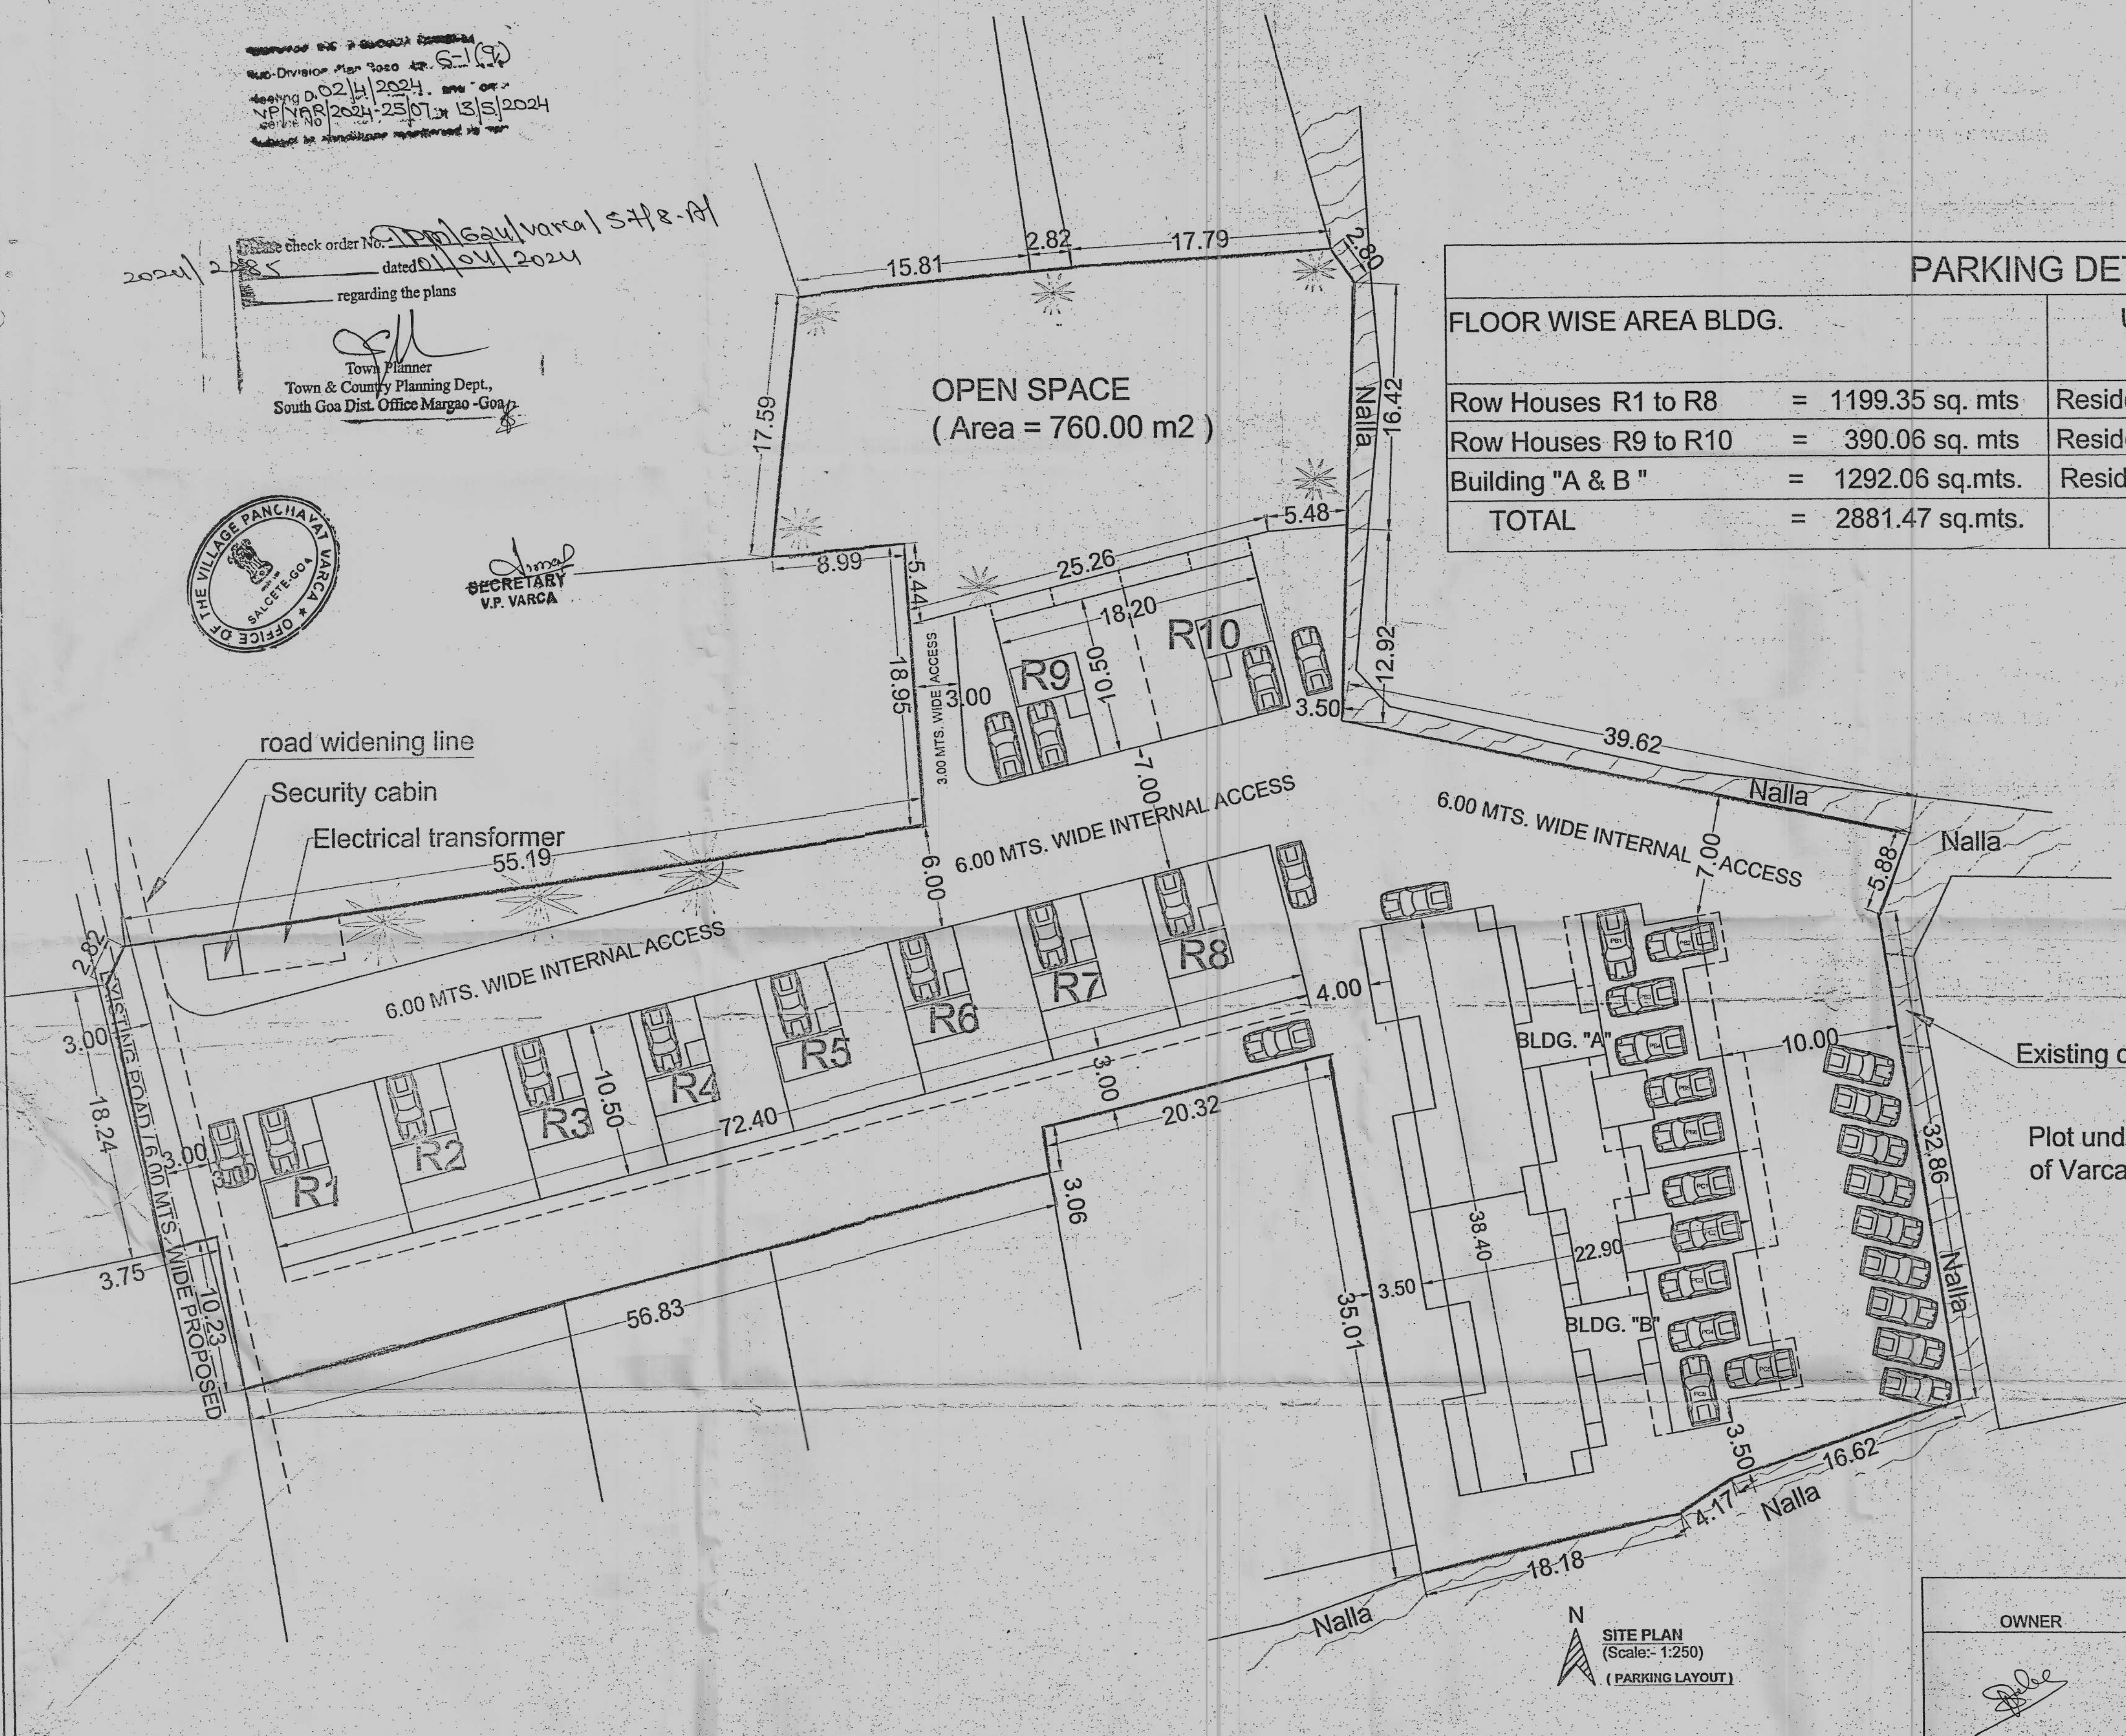


N
SITE PLAN
(Scale:- 1:250)
(PARKING LAYOUT)

RABINDRA CACODCAR
B.E. CIVIL (I.S.T.-LISBON)
T.C.P.D. Reg. No. ER/0008/2010


OWNER	RABINDRA CACODCAR CONSULTANTS - MARGAO.	
	PROPOSED ROW HOUSES R1 TO R10 AND BUILDINGS "A" & "B" ON THE PROPERTY BEARING SURVEY NO. 57/8 - A OF VARCA VILLAGE.	DRG. No.-2 DATE - 27.11.2023
	FOR : MR. RAMIRO SALES	SCALE - 1:250 CKD. BY -

2024/02285 dated 01/01/2024 regarding the plans


Town Planner
Town & Country Planning Dept.,
South Goa Dist. Office Margao - Goa

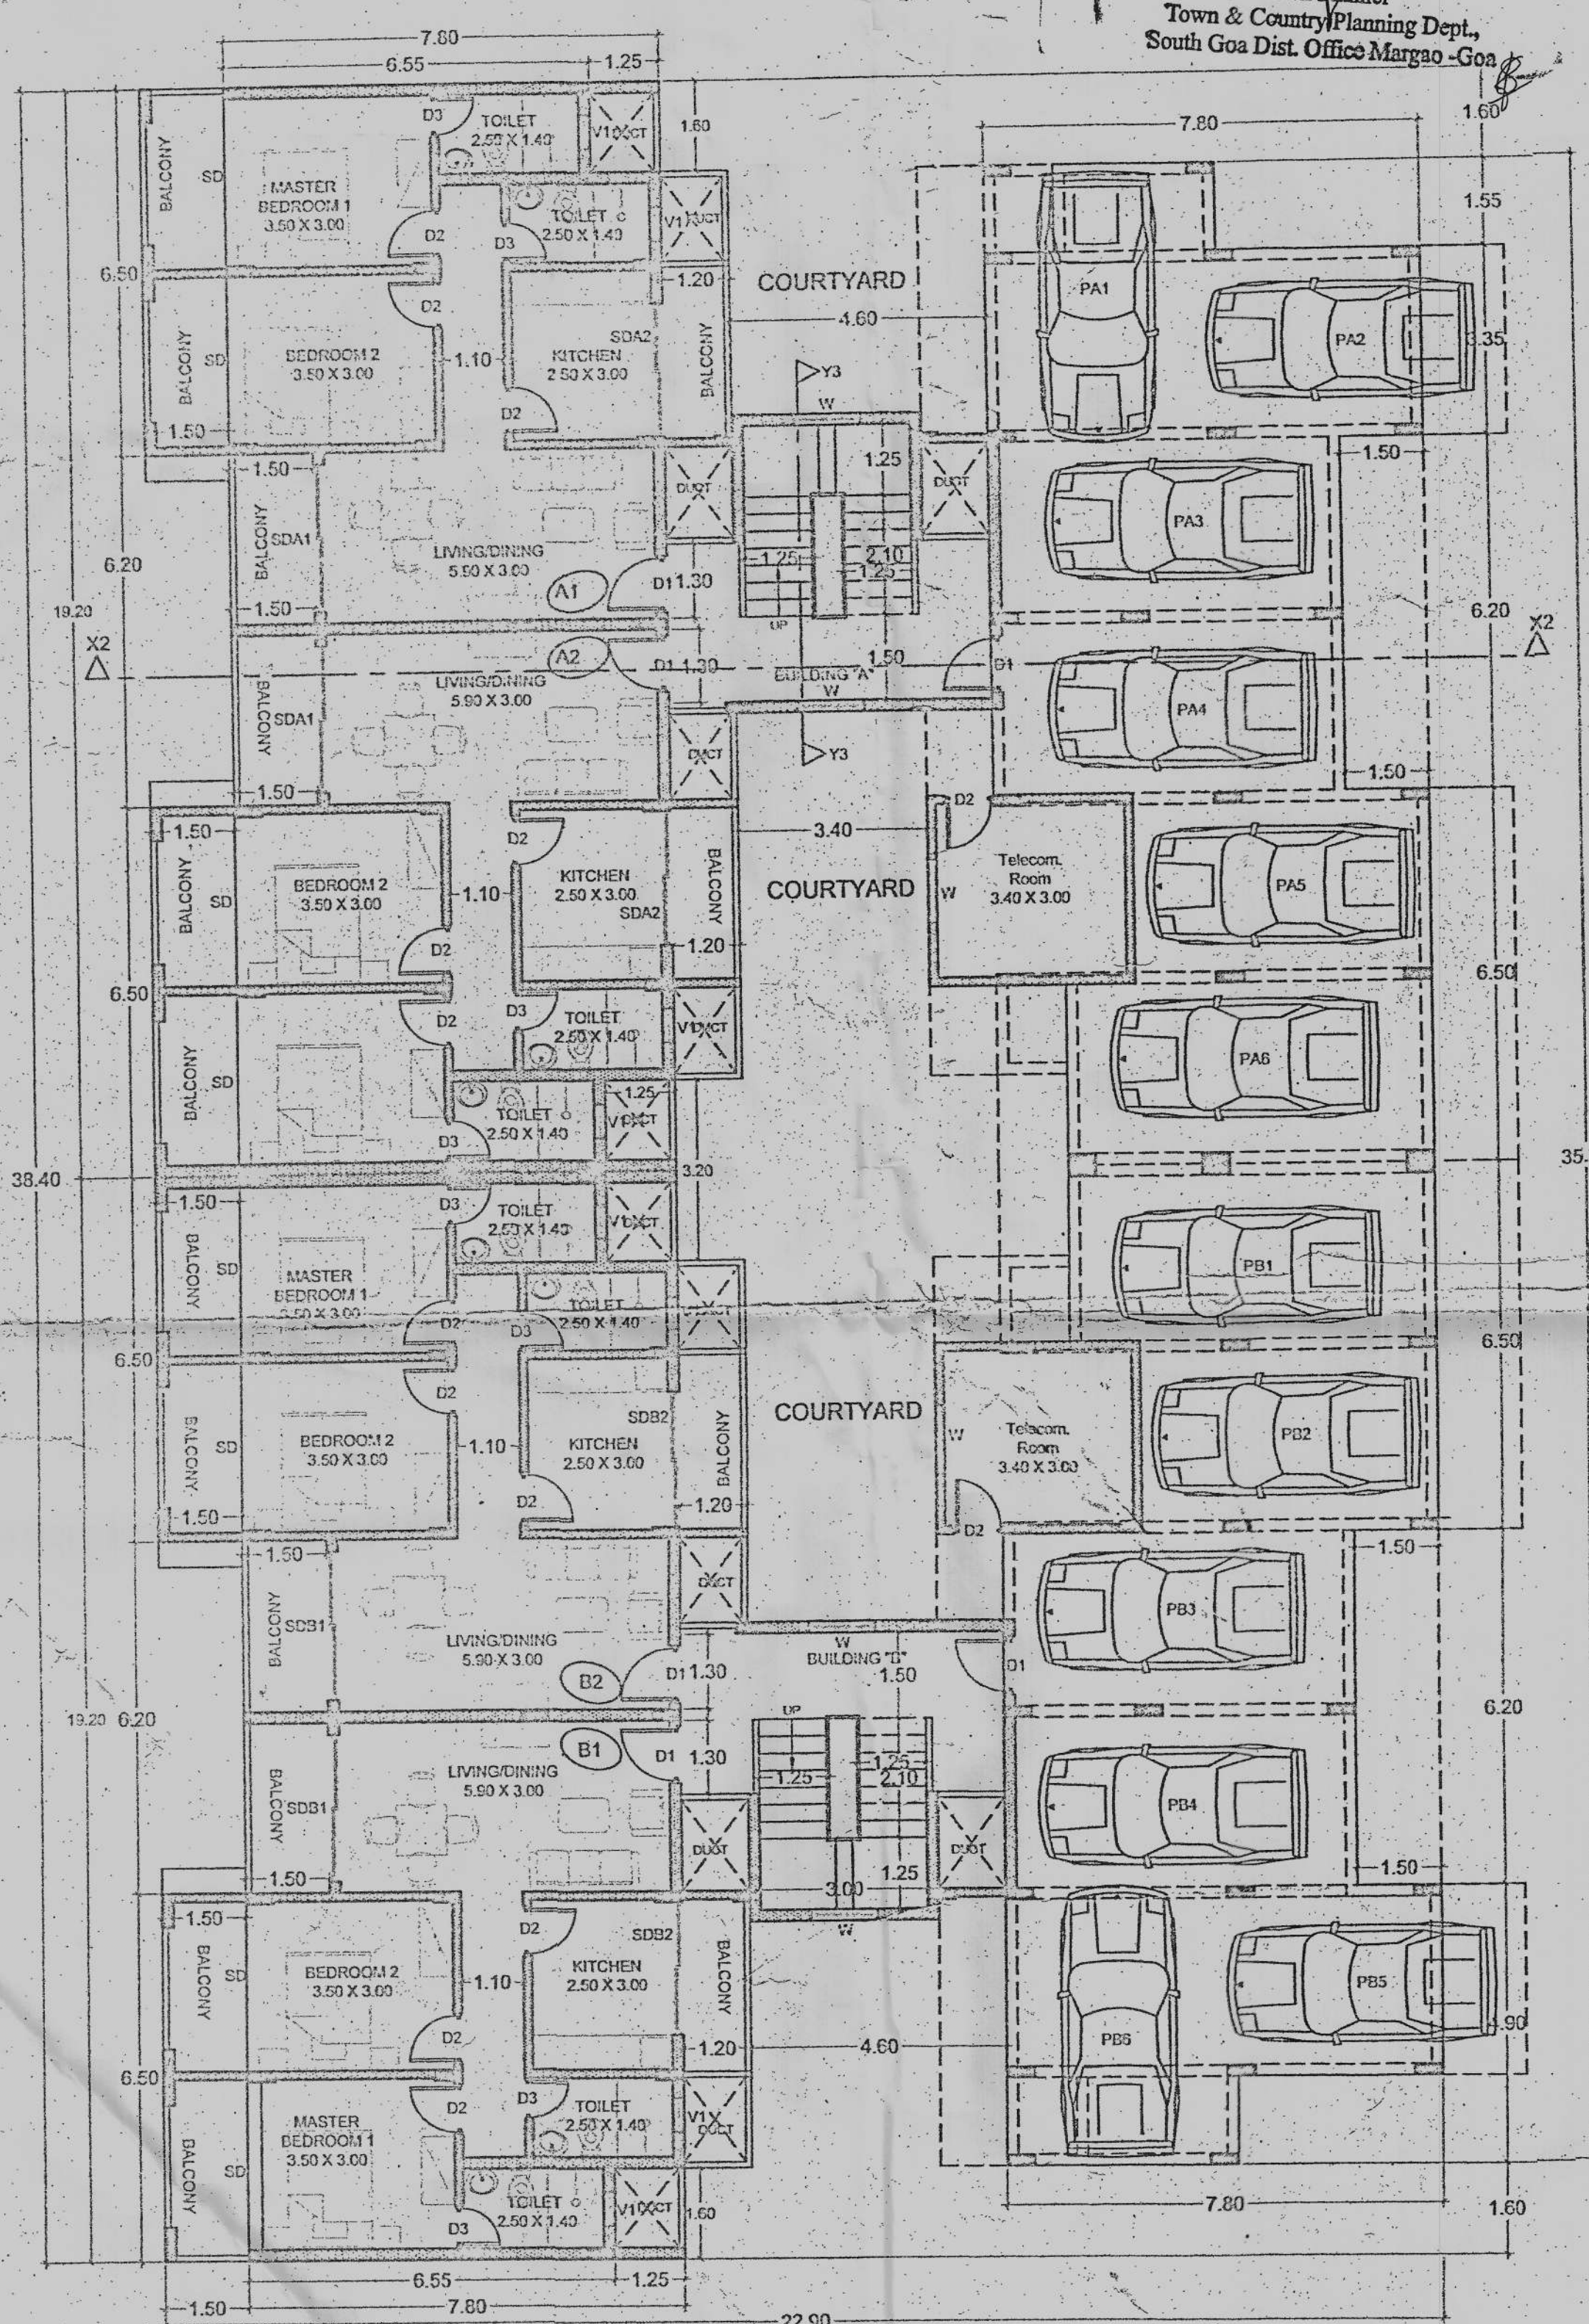


GROUND FLOOR PLAN
BUILDING "A" & "B"

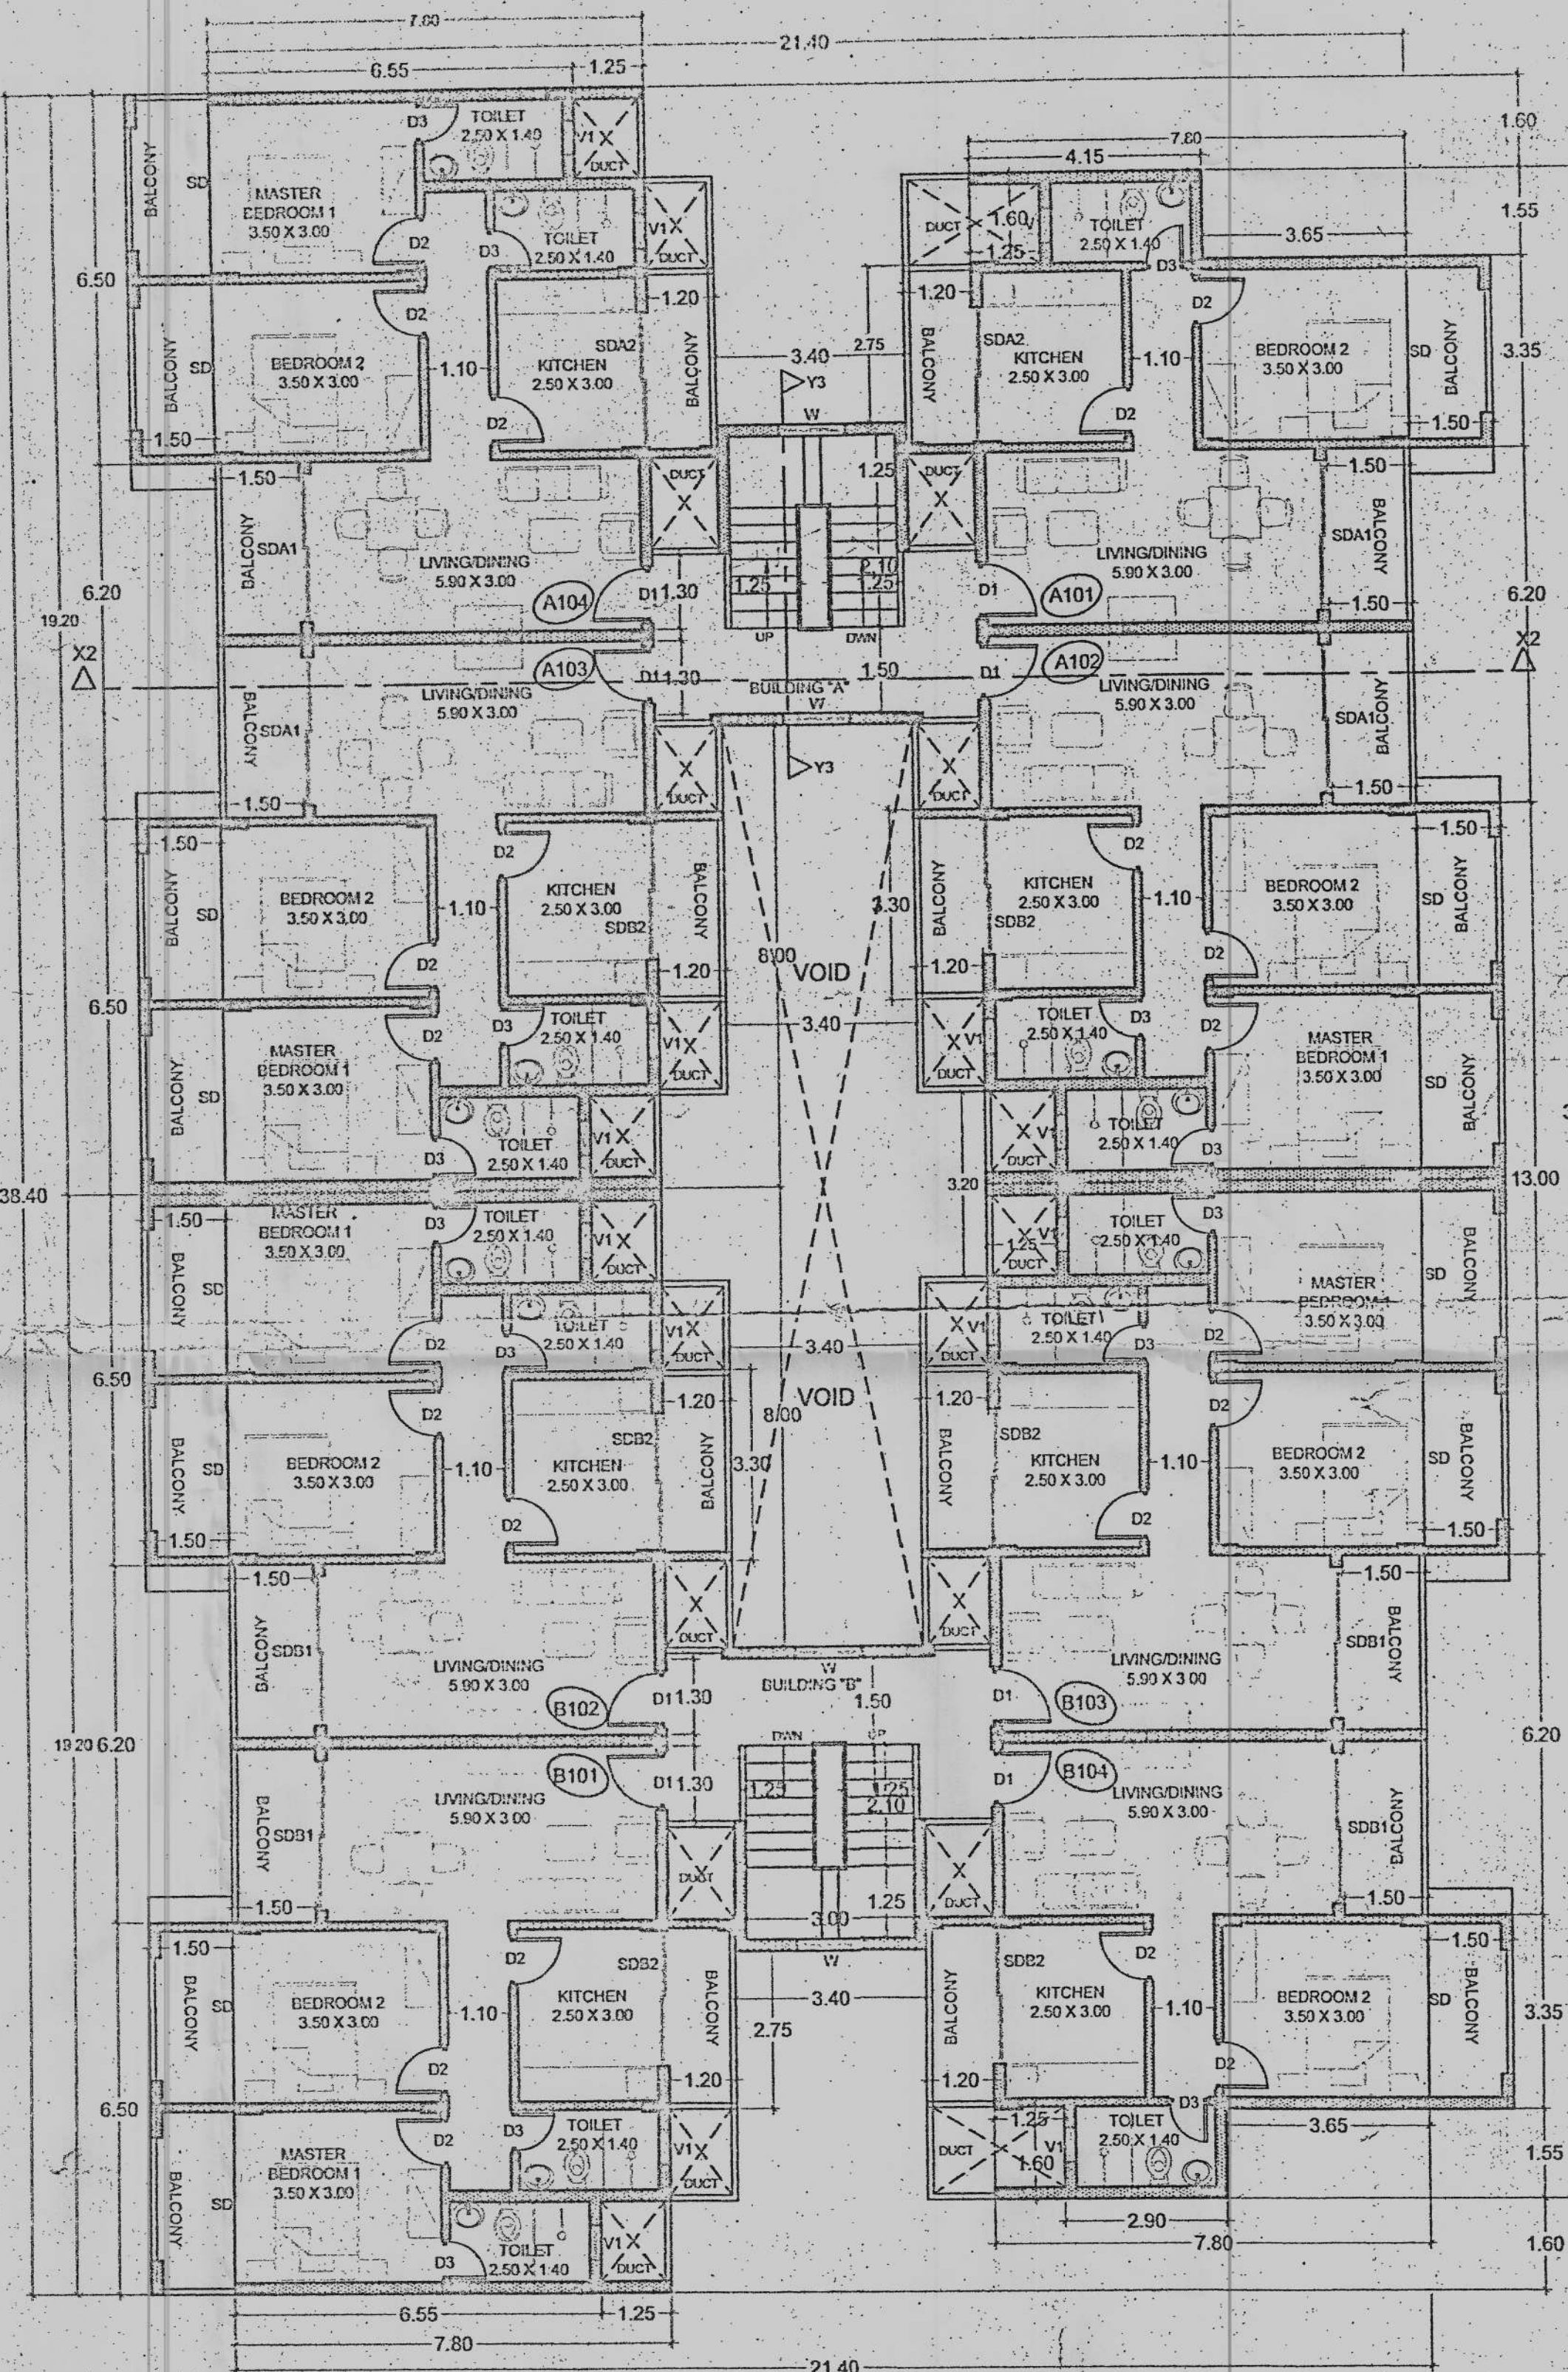


FIRST FLOOR PLAN
BUILDING "A" & "B"

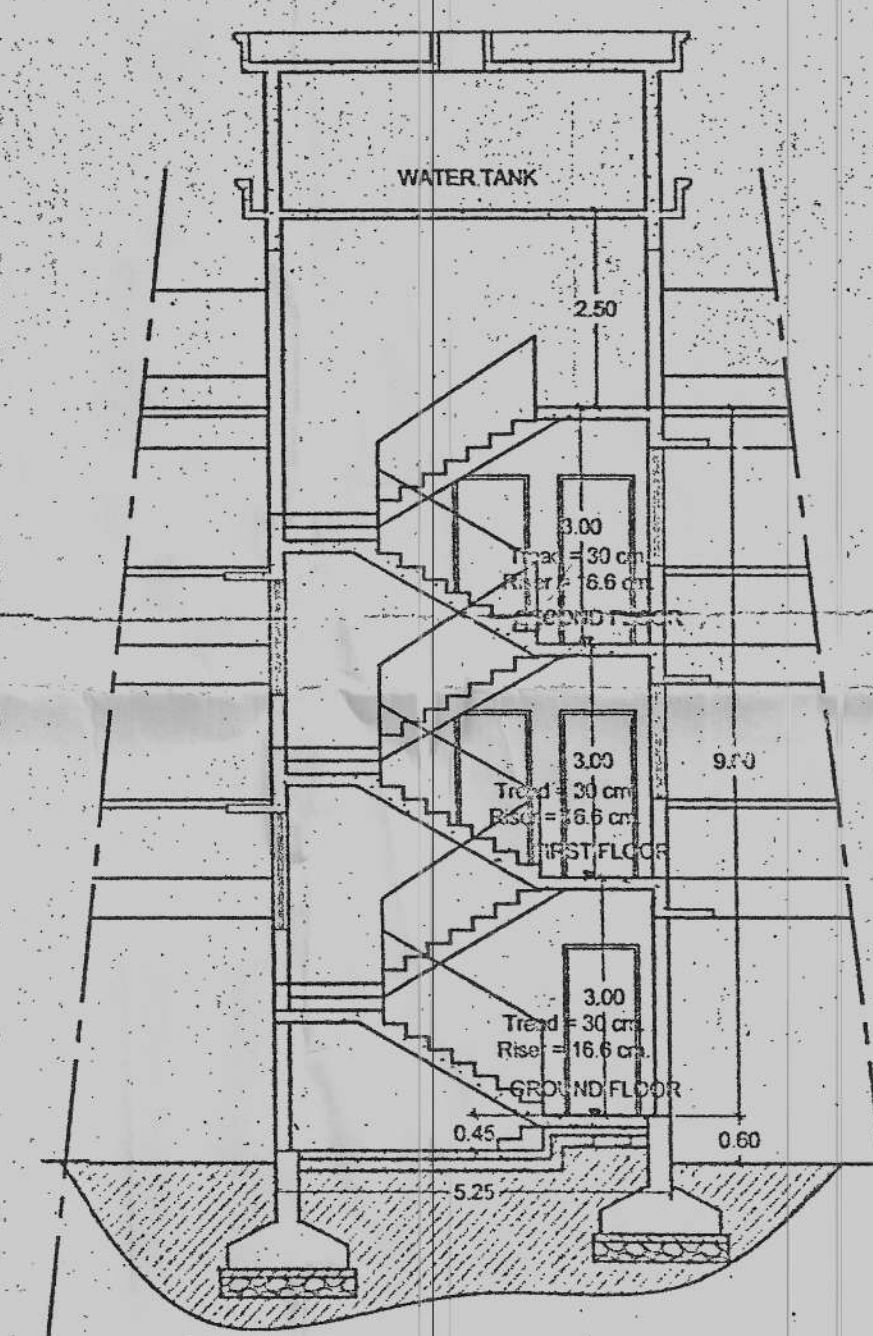

SECTION Y3 - Y3

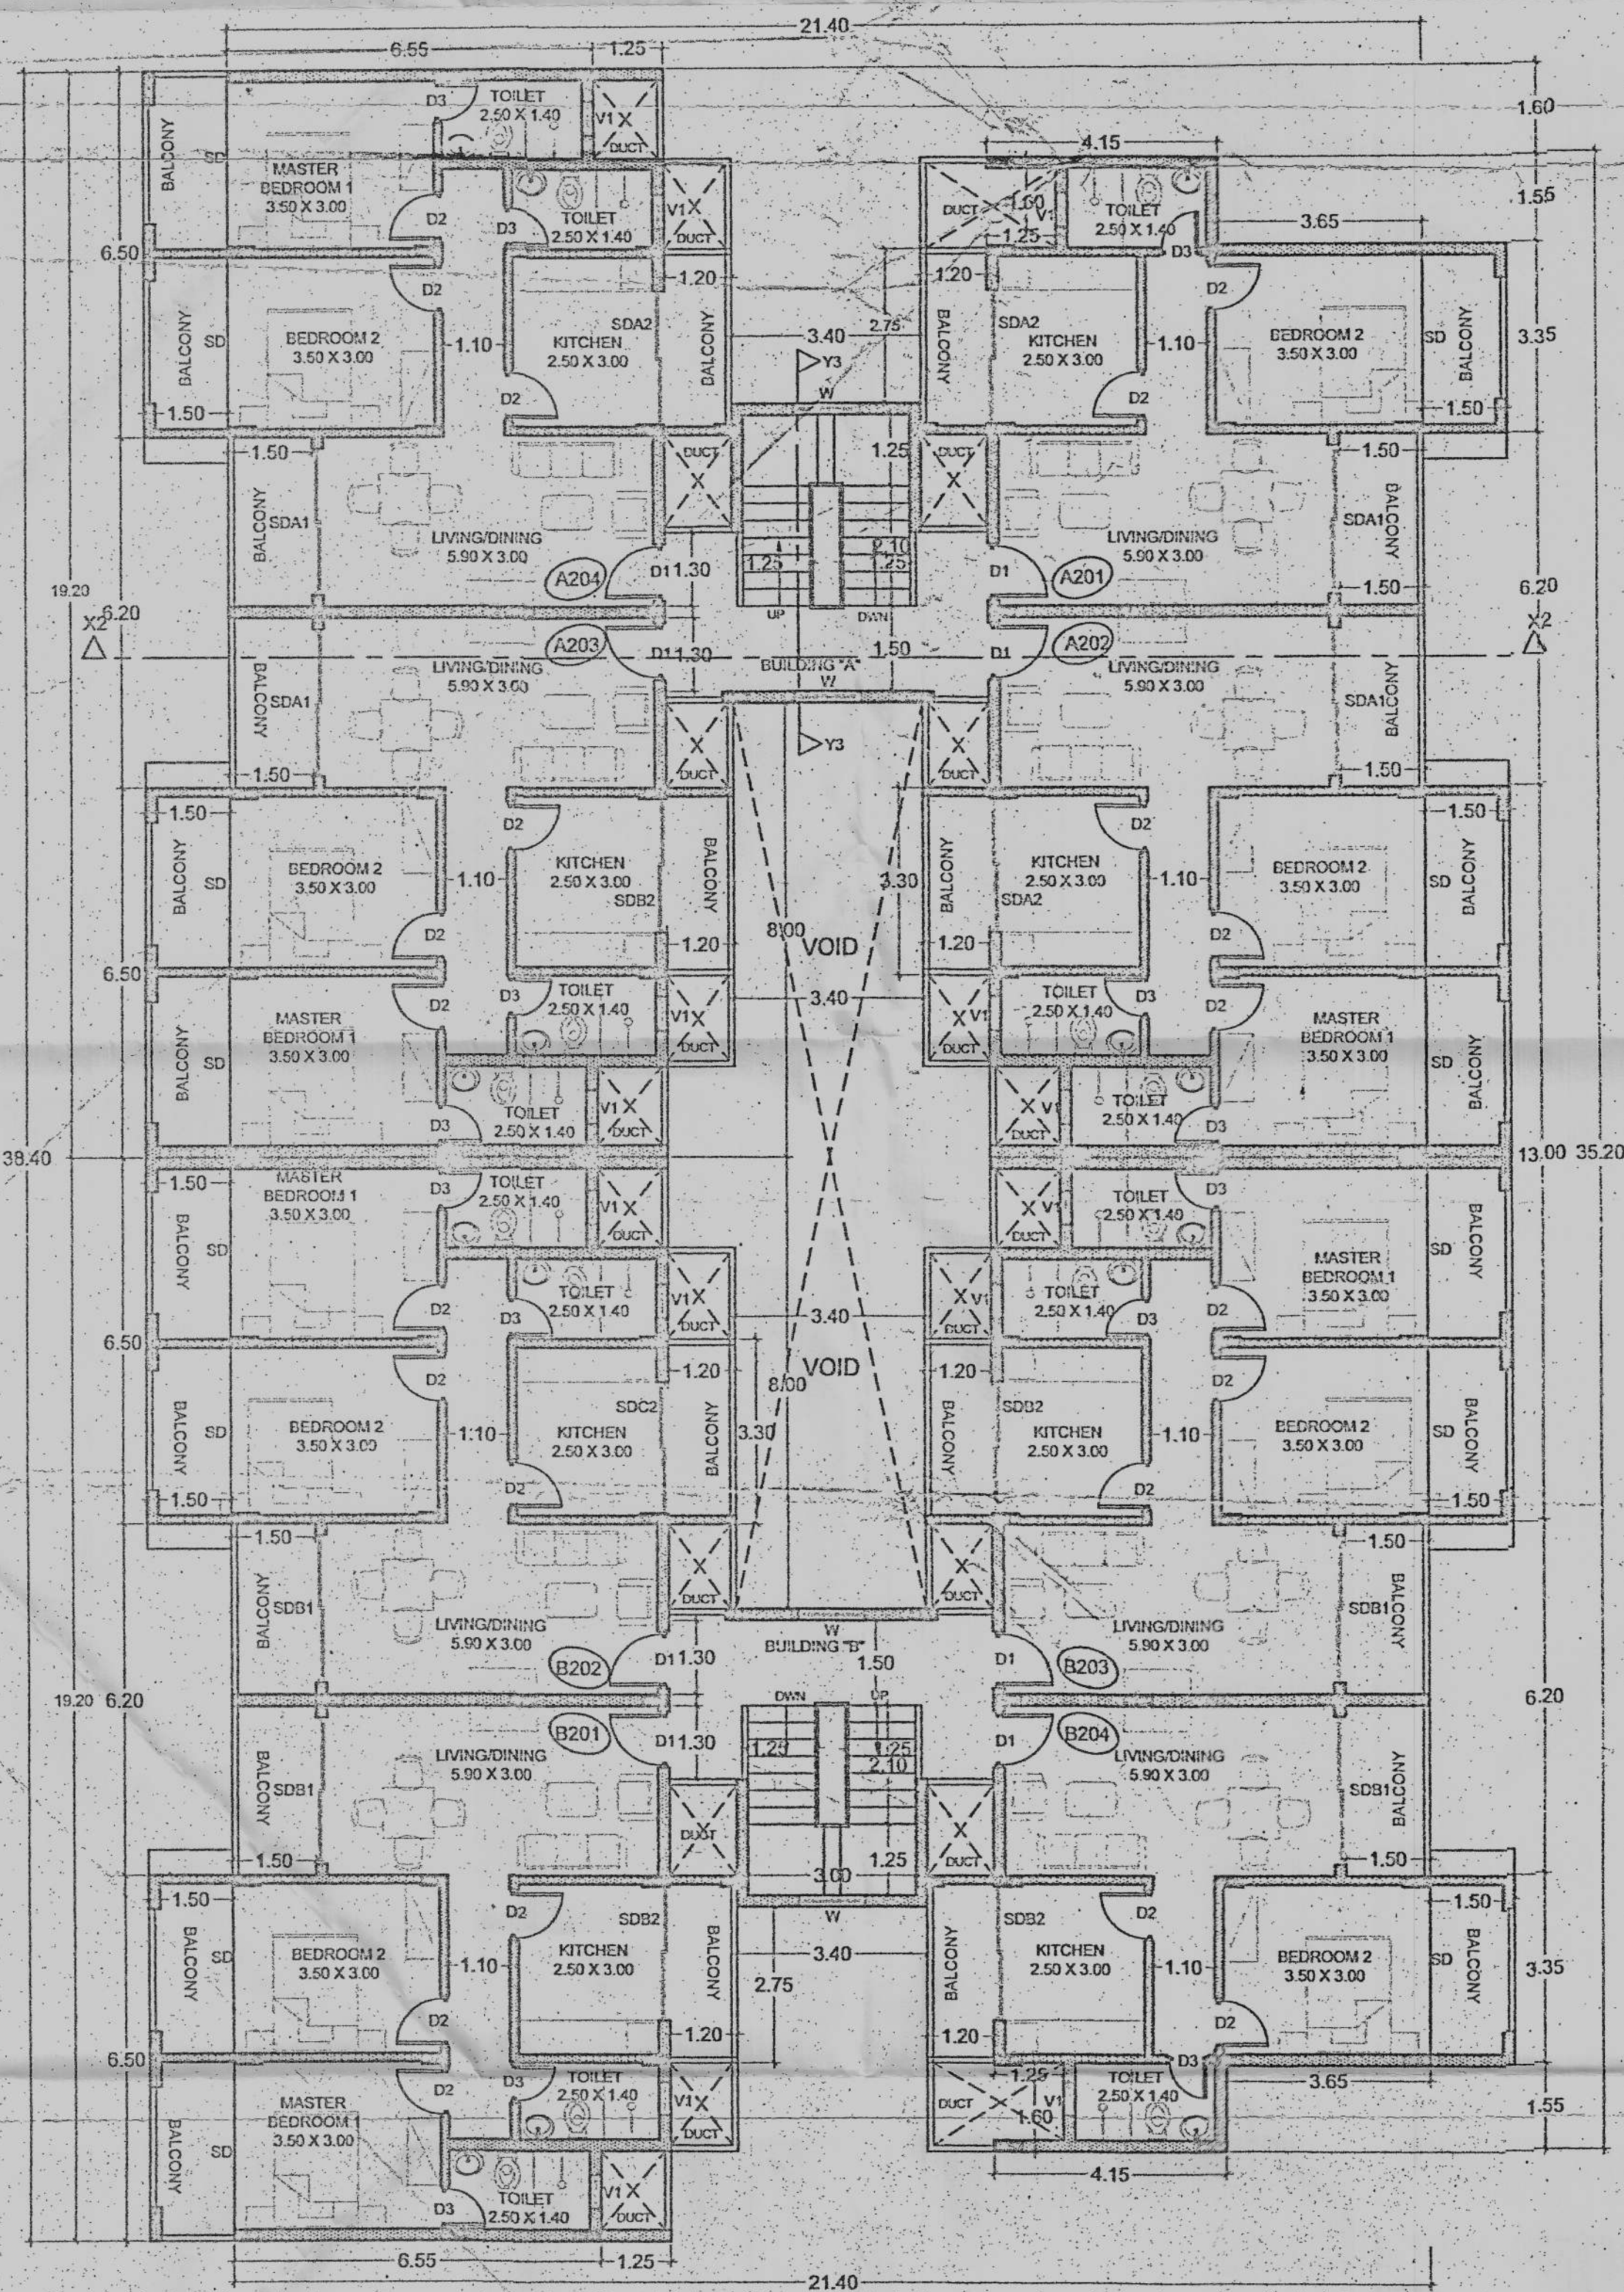

SECOND FLOOR PLAN
BUILDING "A" & "B"

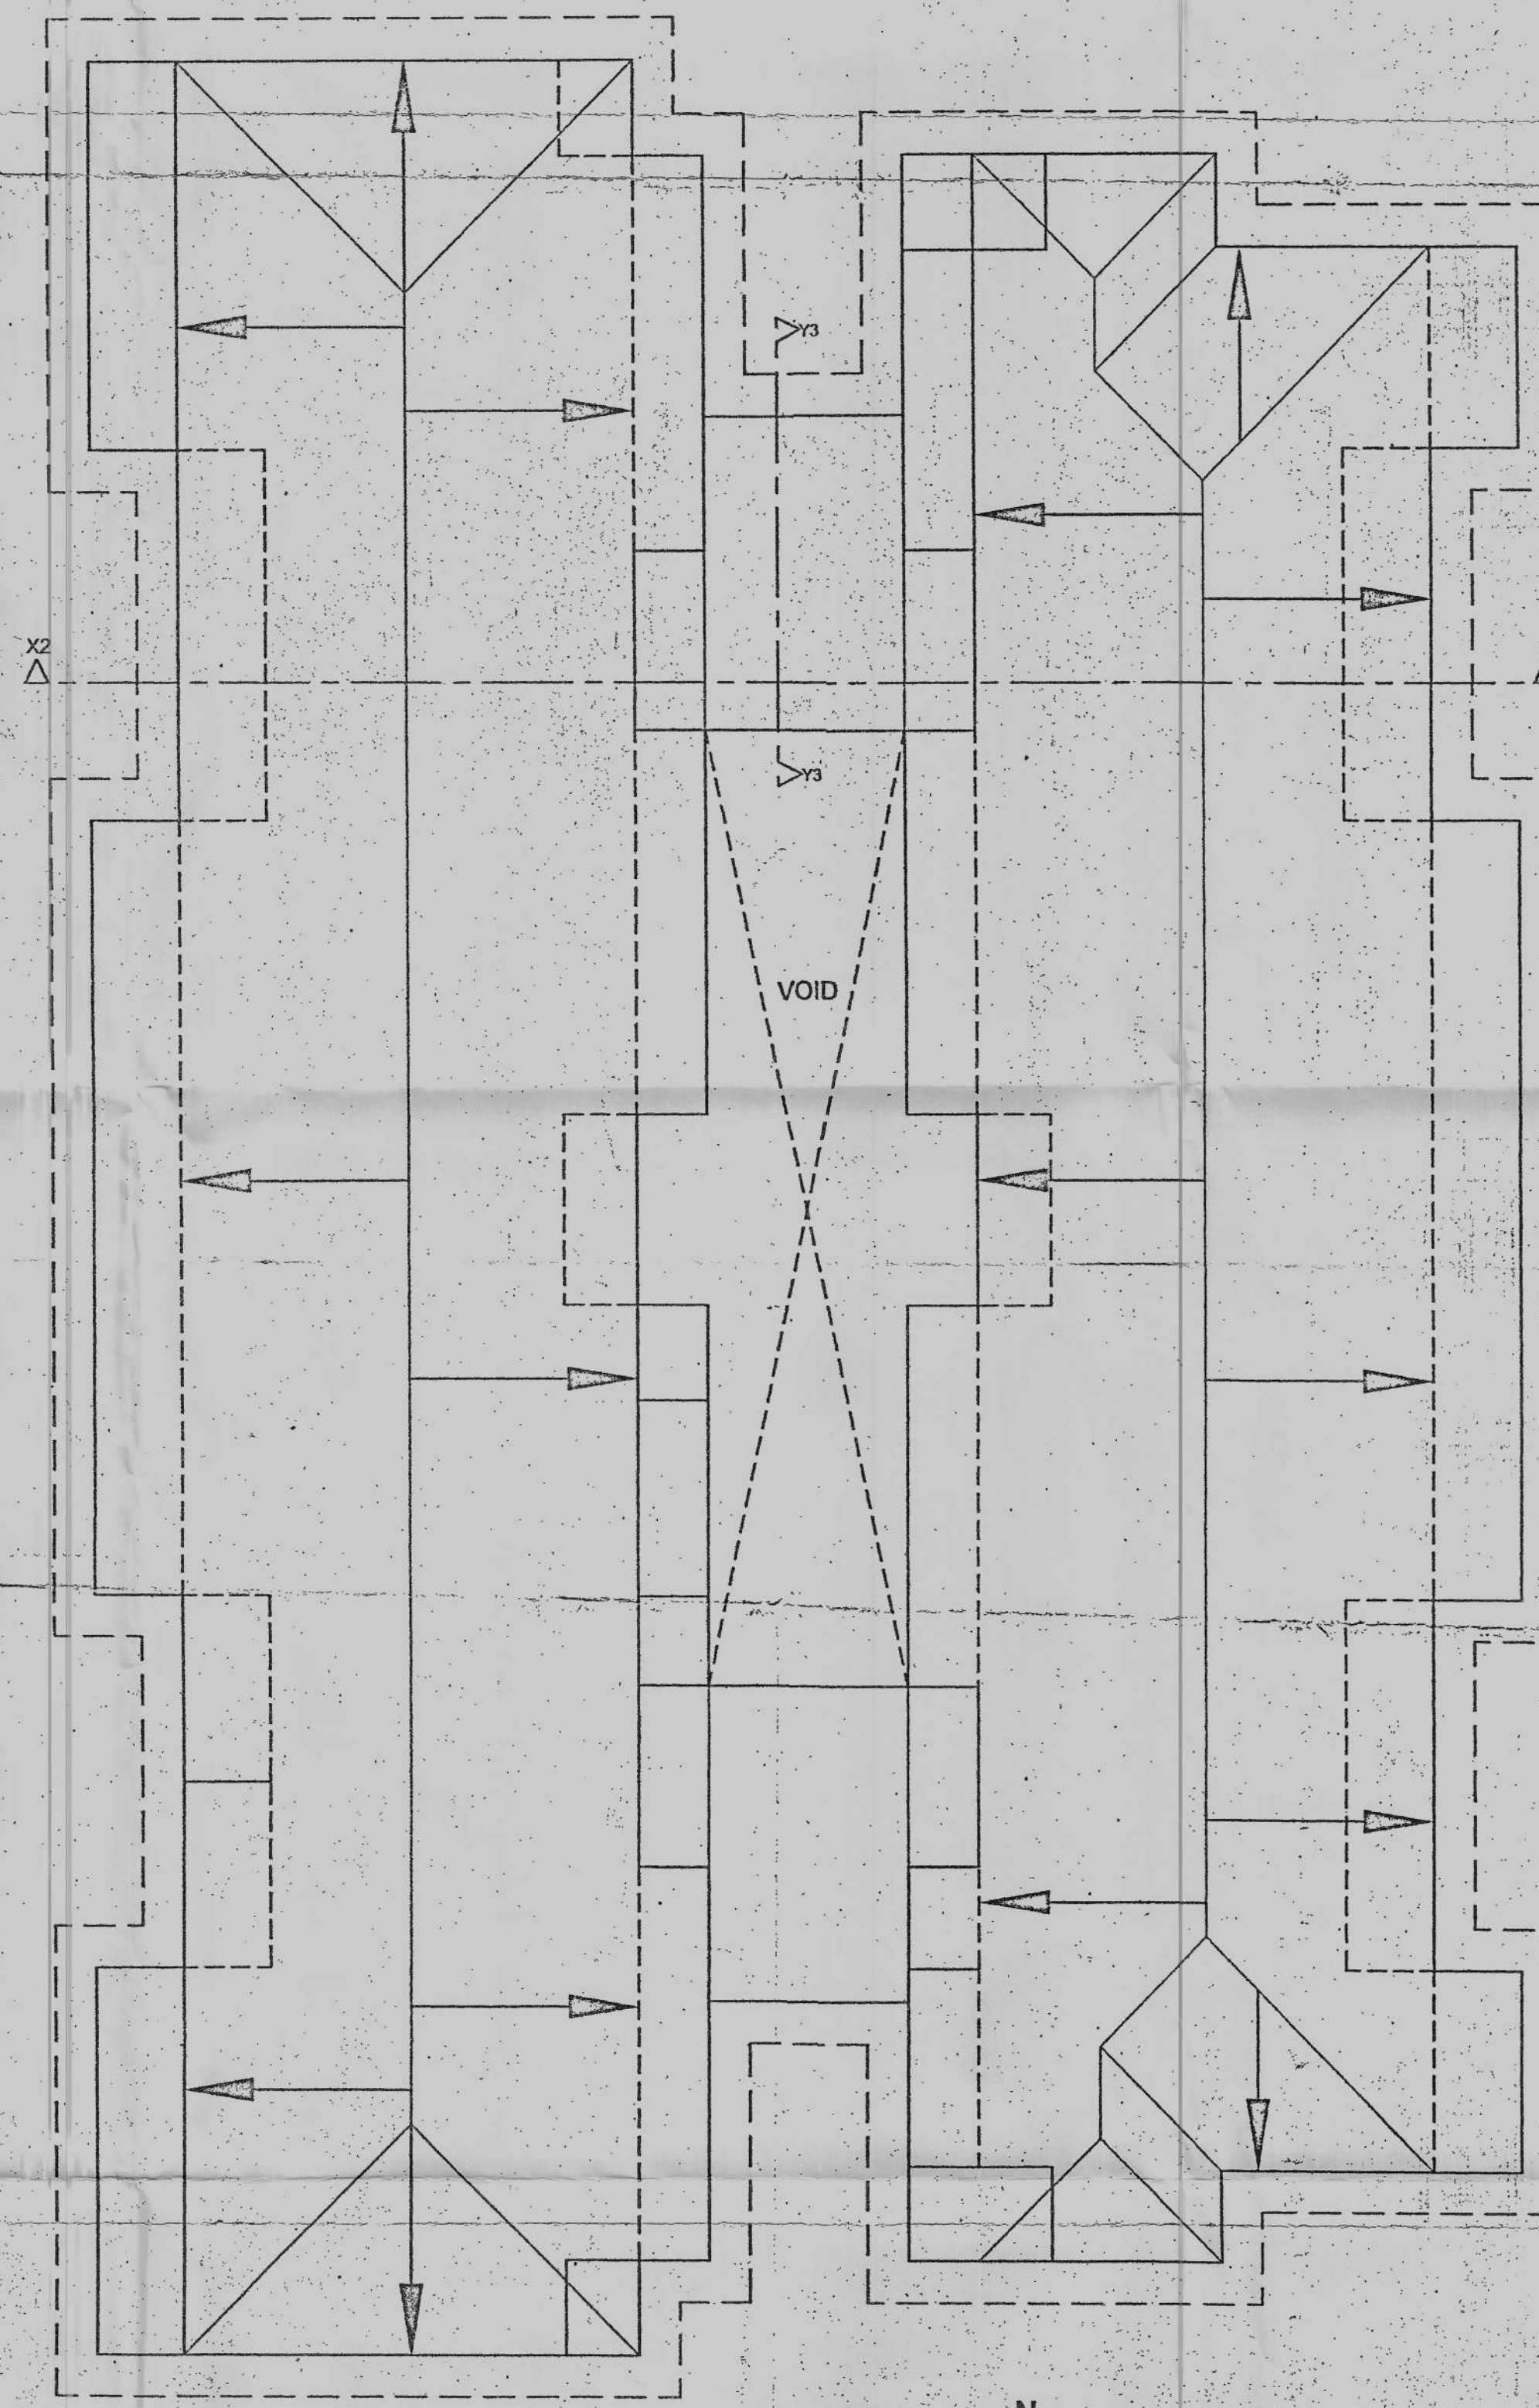

ROOF PLAN
BUILDING "A" & "B"

Approved by the Council
Secretary
2024/02285 dated 01/01/2024
Approved by the Council



SECRETARY
V.P. MARGAO

OWNER

RABINDRA CACODCAR
CONSULTANTS - MARGAO.

PROPOSED ROW HOUSES R1 TO R10 AND
BUILDING "A" & "B" ON THE PROPERTY BEARING
SURVEY NO. 57 / 8 - A OF VARCA VILLAGE .

FOR : MR. RAMIRO SALES

RABINDRA CACODCAR
B.E. CIVIL (I.S.T.-LISBON)
T.C.P.D. Reg. No. ER/0008/2010

DRG. No. - 6

DATE - 27.11.2023

SCALE - 1:100

CKD. BY -