



PLAN SHOWING PROPOSED COMPOUND WALL, BUILDING (A) & BUILDING (B), IN SURVEY NO.2/5-AA, IN BORIM VILLAGE, PONDA - GOA.


permitted as per vide
 Construction license no. VPB/
 2017/1253, dated 24/11/2017
 vide P.O. No. 5(3) M.C.D. dated 15/12/2017 regarding the Plans
 Please check letter No. 517/1253/BOR/2/5-AA
 2017/1253, dated 24/11/2017
 Secretary
 Village Panchayat, Borim
 Ponda-Goa
 Town & Country Planning
 Govt. of Goa,
 Ponda-Goa

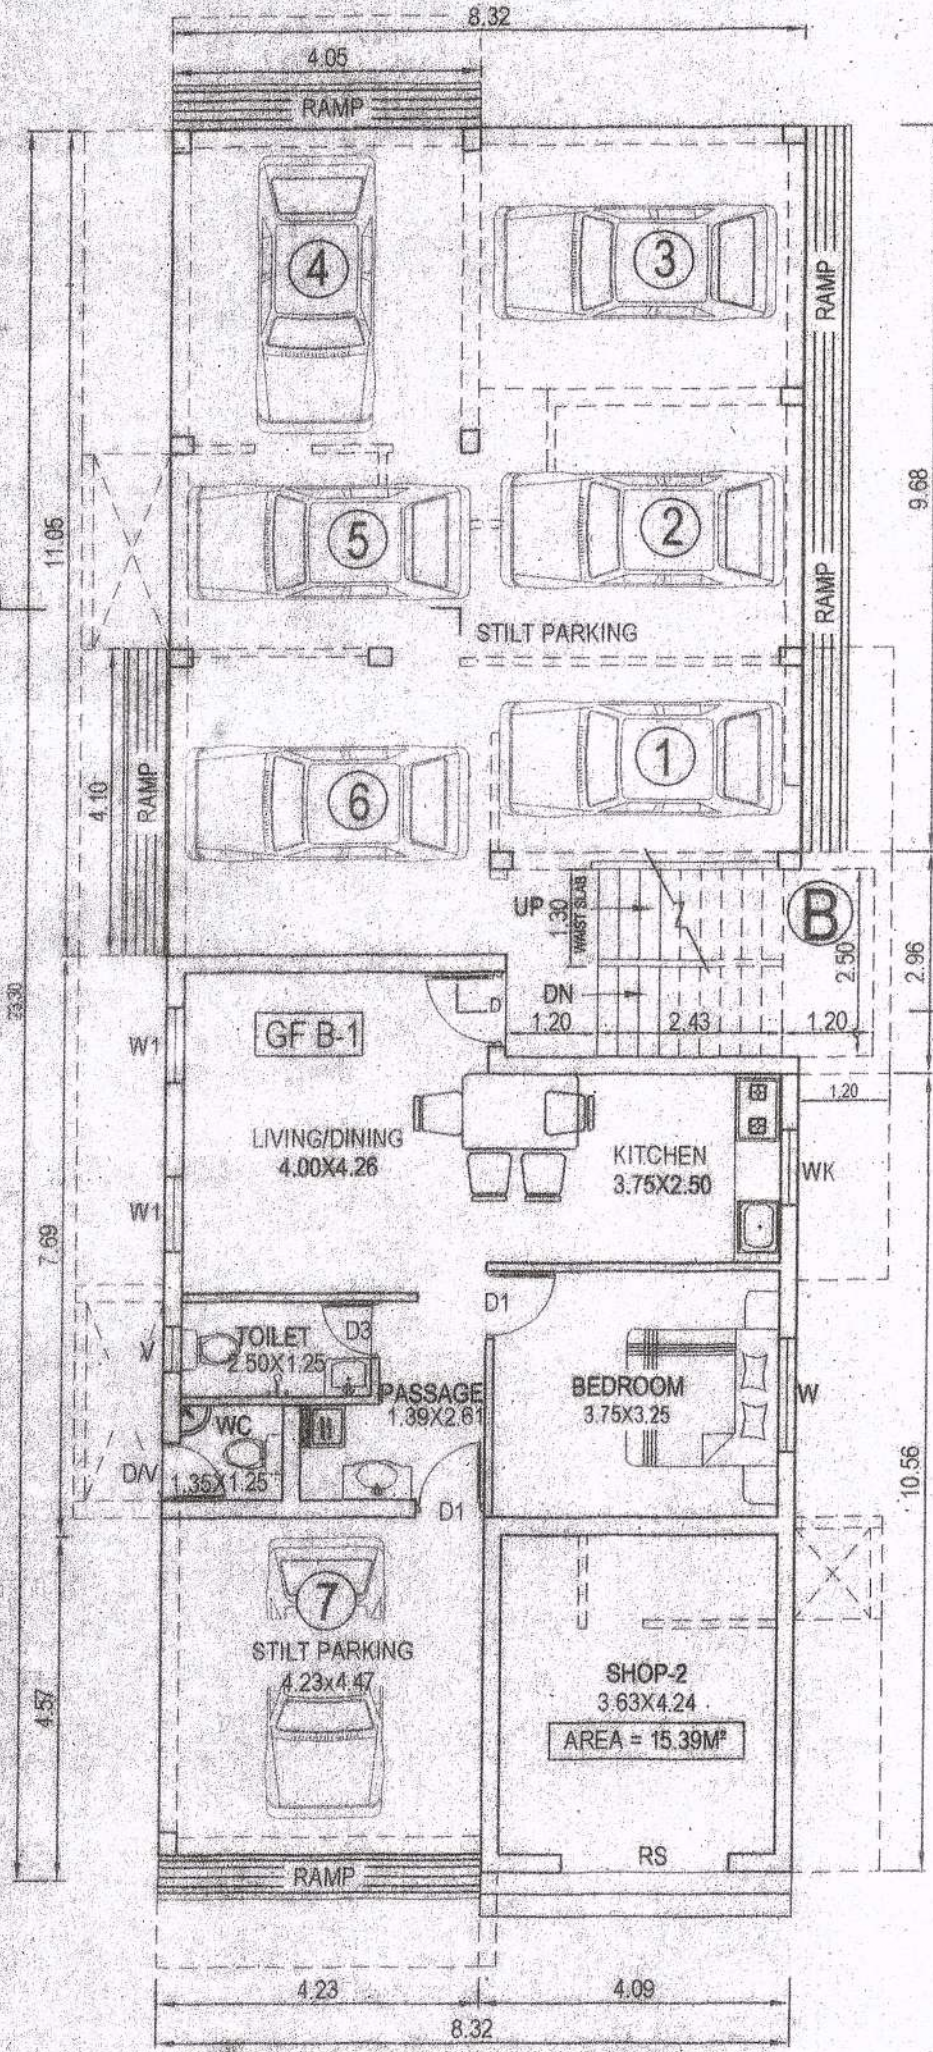


BUILDING - B
GROUND FLOOR PLAN SCALE 1:100

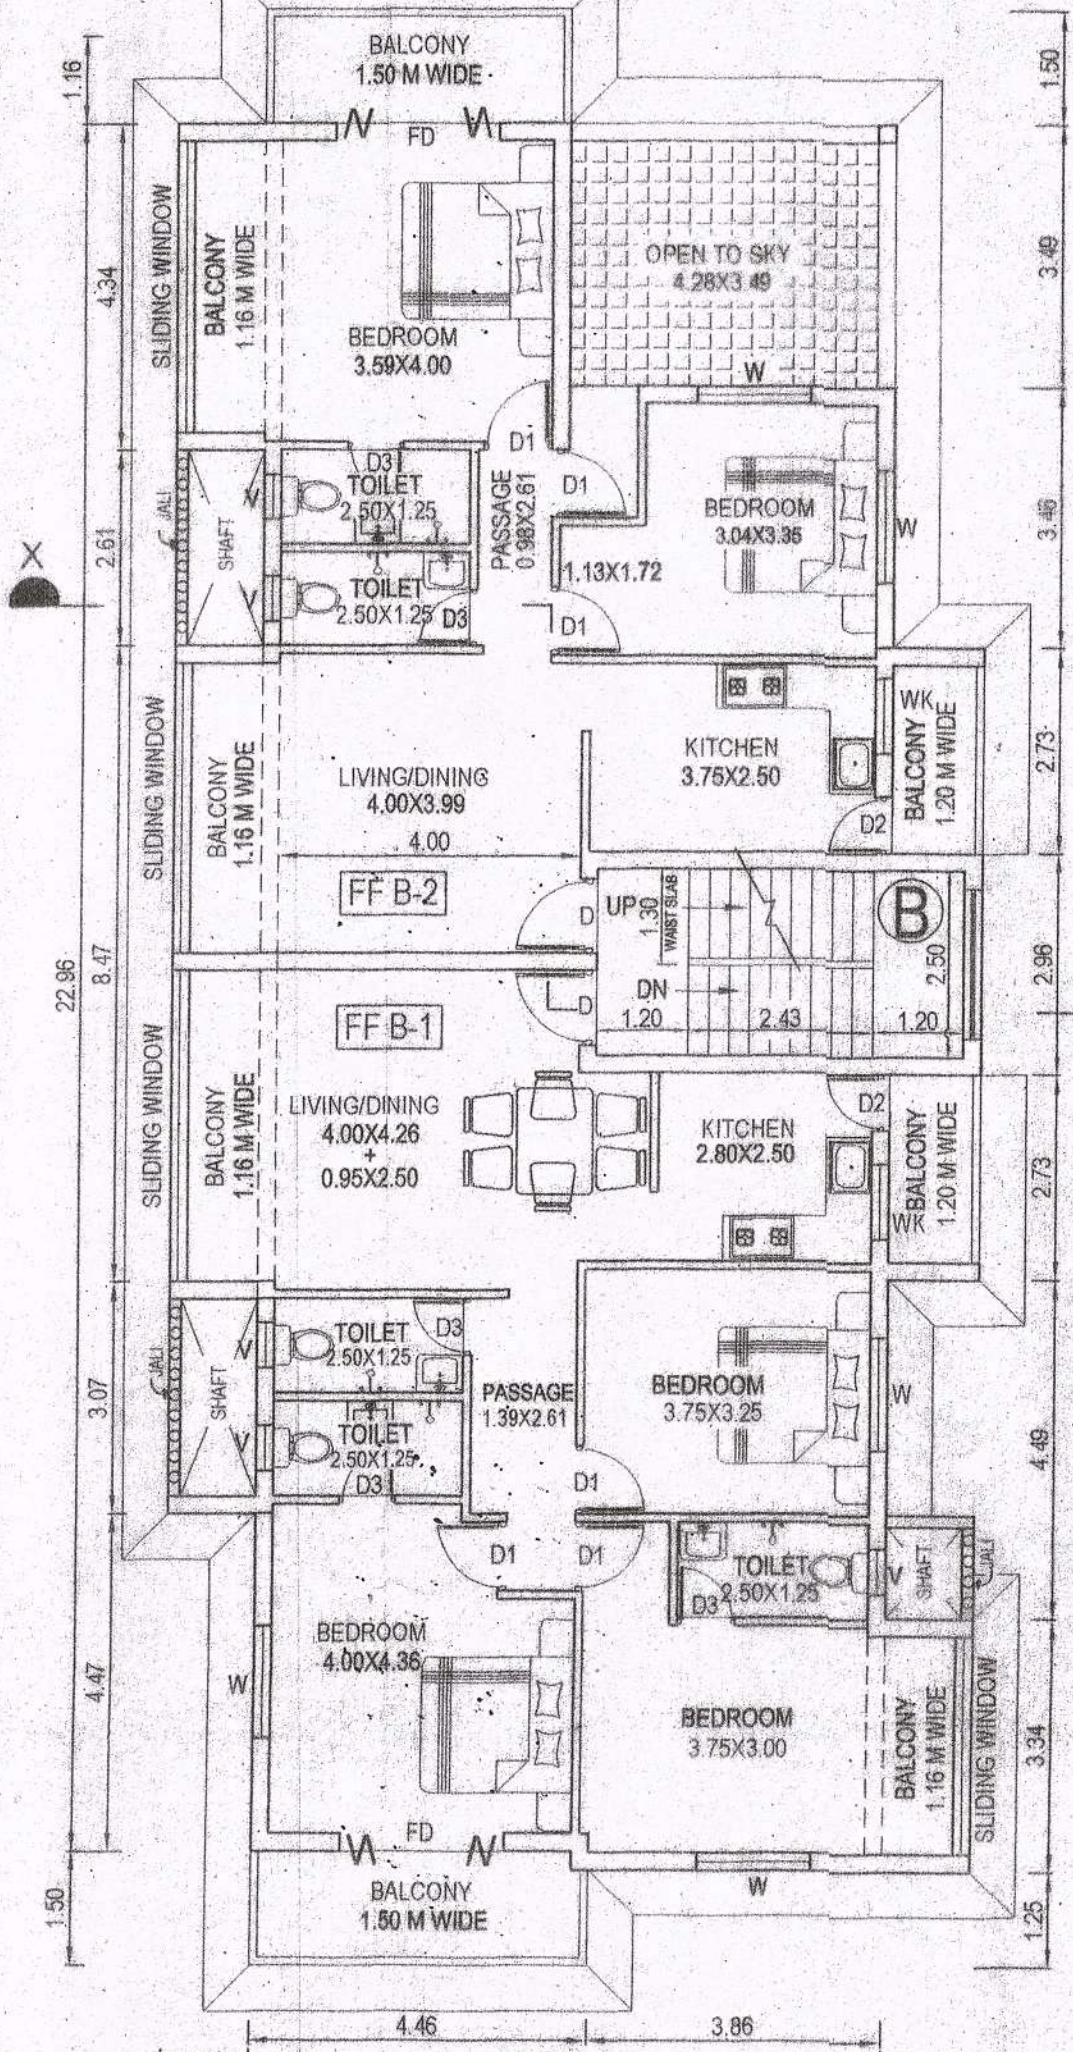


BUILDING - B
FIRST FLOOR PLAN SCALE 1:100

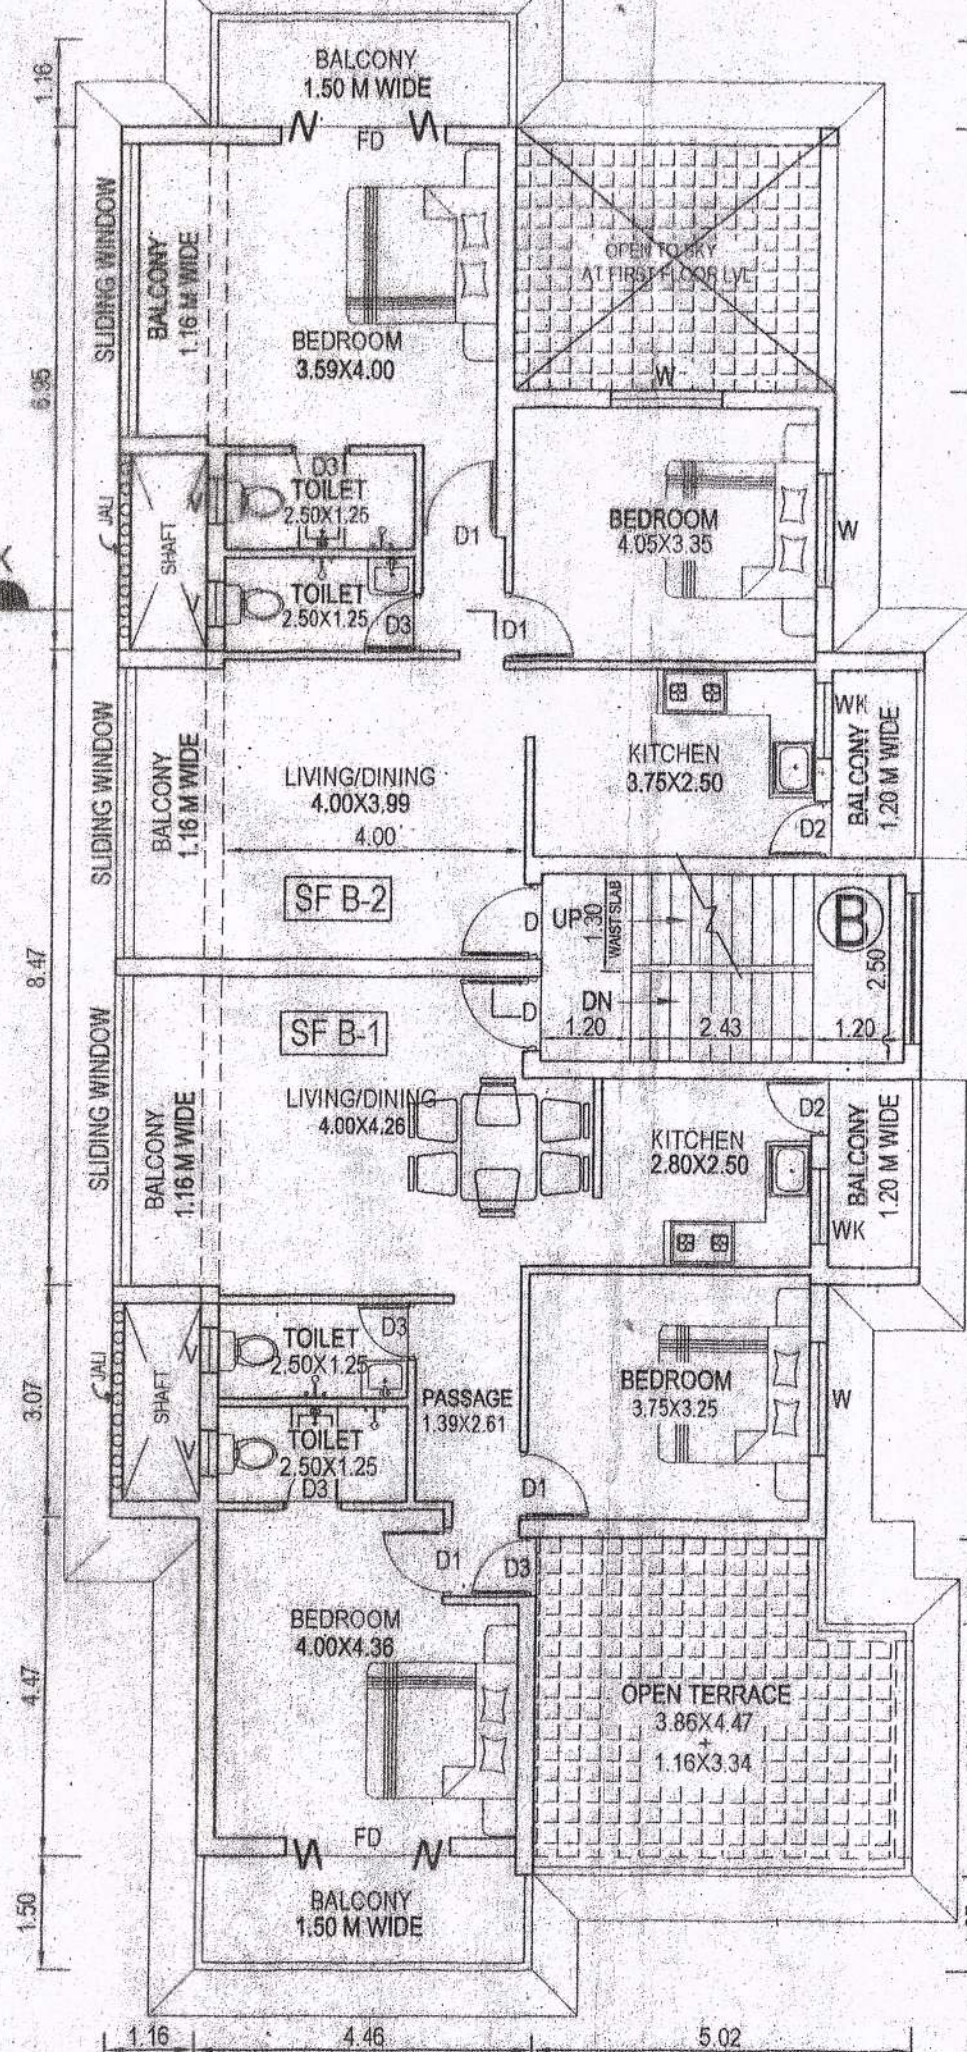


BUILDING - B
SECOND FLOOR PLAN SCALE 1:100

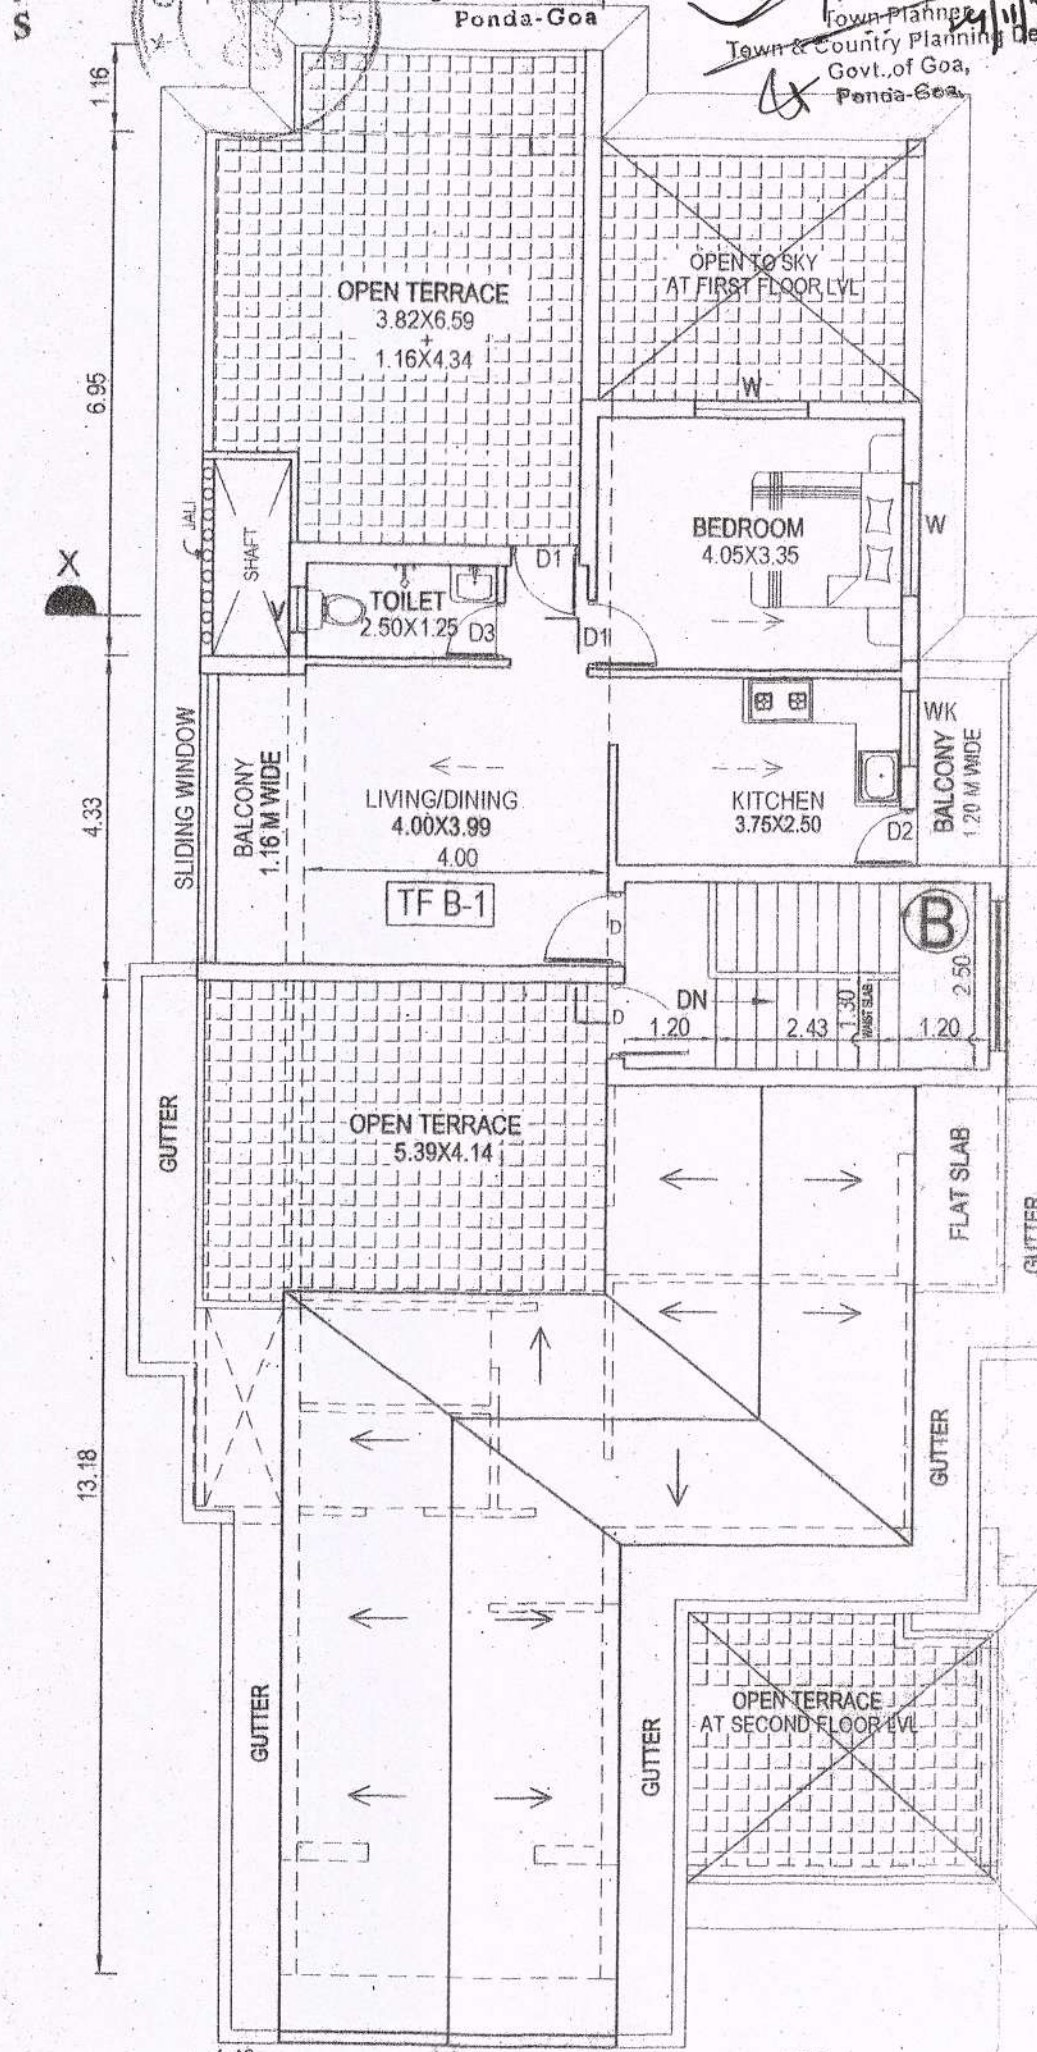

BUILDING - B
THIRD FLOOR PLAN SCALE 1:100

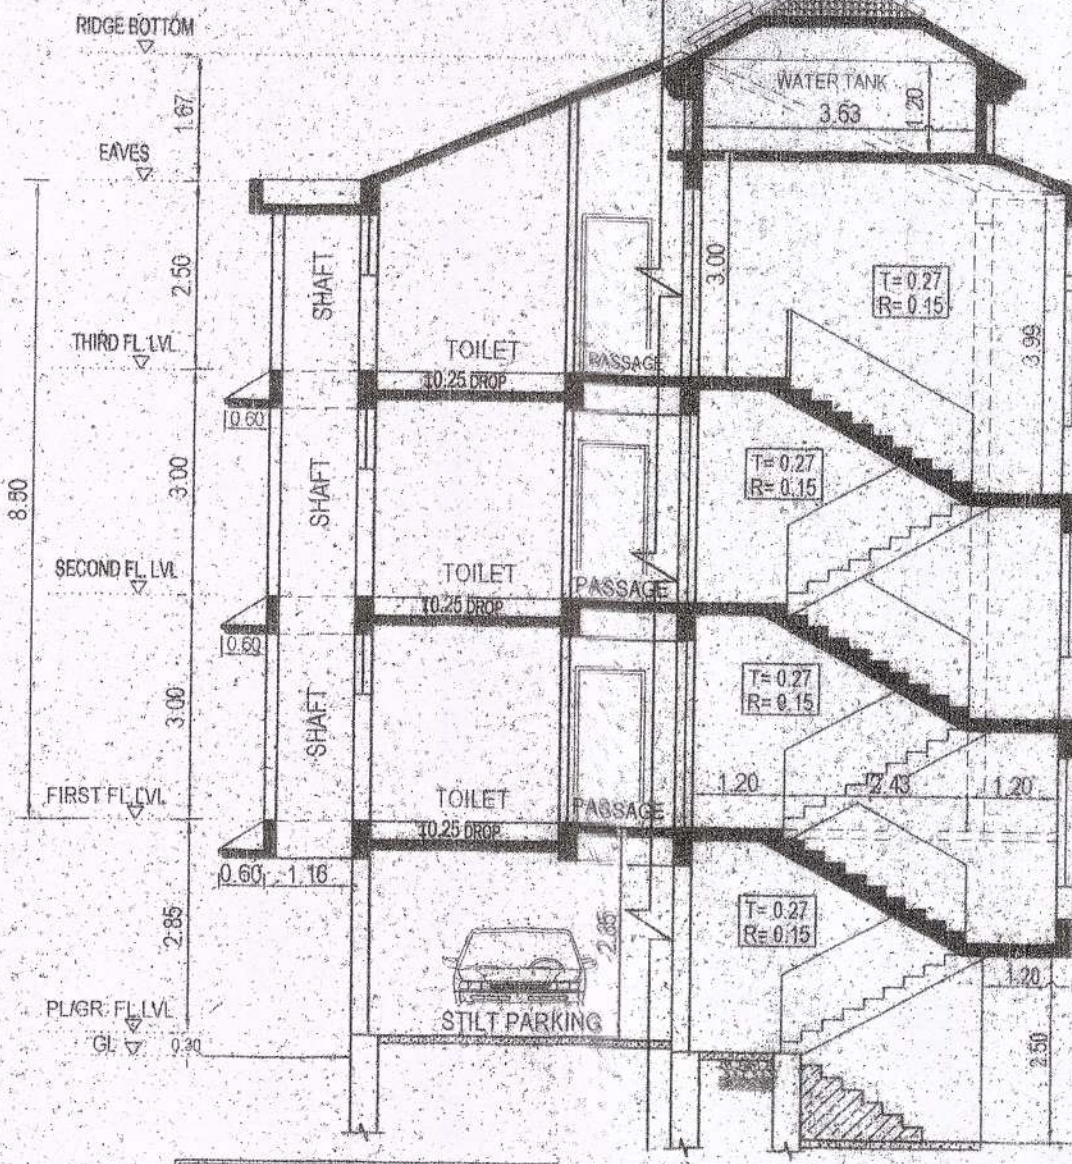

SECTION XX SCALE 1:100

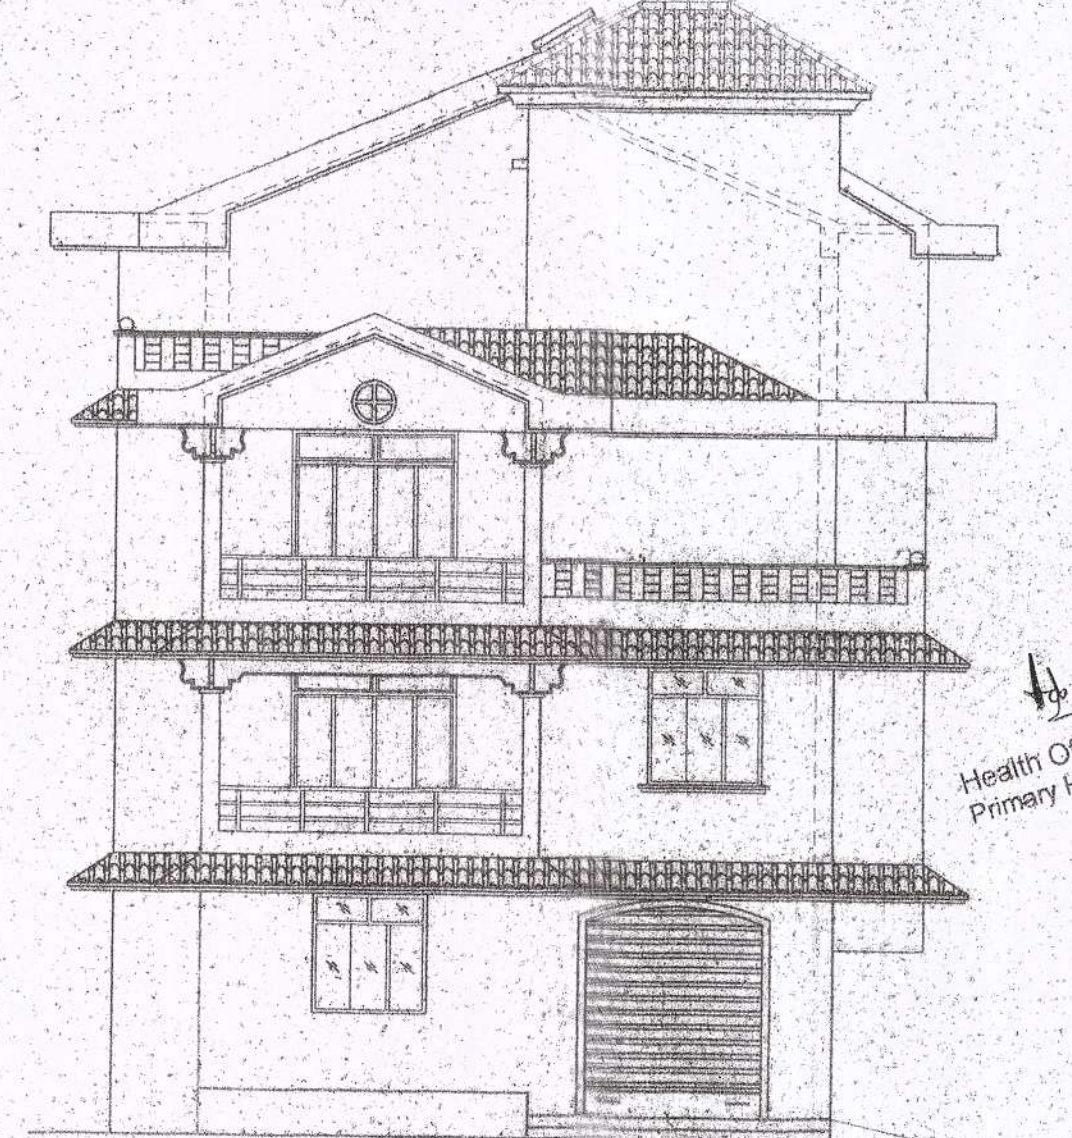

ELEVATION SCALE 1:100

BUILDING 'B'

BUILDING (B)	
PROPOSED GROUND FLOOR	75.30m ²
PROPOSED FIRST FLOOR	166.21m ²
PROPOSED SECOND FLOOR	148.89m ²
PROPOSED THIRD FLOOR	51.49m ²
TOTAL B.U. AREA - (BLDG. - B)	441.89m²

ADD: AREA FREE FROM FAR

STAIRCASE	57.53m ²
PROPOSED GROUND FLOOR - 14.25m ²	
PROPOSED FIRST FLOOR - 14.13m ²	
PROPOSED SECOND FLOOR - 14.13m ²	
PROPOSED THIRD FLOOR - 15.02m ²	

BALCONY

PROPOSED FIRST FLOOR - 38.79m ²	
PROPOSED SECOND FLOOR - 34.98m ²	
PROPOSED THIRD FLOOR - 8.43m ²	

OPEN TERRACE

PROPOSED FIRST FLOOR - 14.93m ²	
PROPOSED SECOND FLOOR - 21.13m ²	
PROPOSED THIRD FLOOR - 32.62m ²	

STILT PARKING - 105.85m²

SCHEDULE OF OPENING

DOORS	WINDOWS
D - 1.00 X 2.56	W - 1.50 X 1.55
D1 - 0.80 X 2.10	W1 - 1.00 X 1.55
D2 - 0.75 X 2.56	Wk - 1.00 X 1.30
D3 - 0.75 X 2.10	SW - 3.50 X 1.55
FD - 2.20 X 2.56	V - 0.60 X 0.80

NOTE:
 * Furniture & some accessories shown are conceptual in nature and are not part of the offer.
 * Dimensions & Architecture are subject to marginal change due to technical reasons.

OWNER'S SIGNATURE

JEETENDRA D. DEVARI
 ARCHITECT
 Reg. No. AR/0101/2010
 F-9, Angarki Bldg., Opp. Fire Station, Ponda, GOA
 Tel/Fax: (0832) 2314566
 E-mail: jdevari@yahoo.com

JEETENDRA D. DEVARI
 'ARCHITECT'
 F-9, ANGARKI BUILDING,
 OPPOSITE FIRE STATION,
 PONDA - GOA

Reg. No. AR/0101/2010
 TEL / FAX 2314566

DRN - DEVTA

DATE - 12/10/2017

JOB NO - 783/2017